
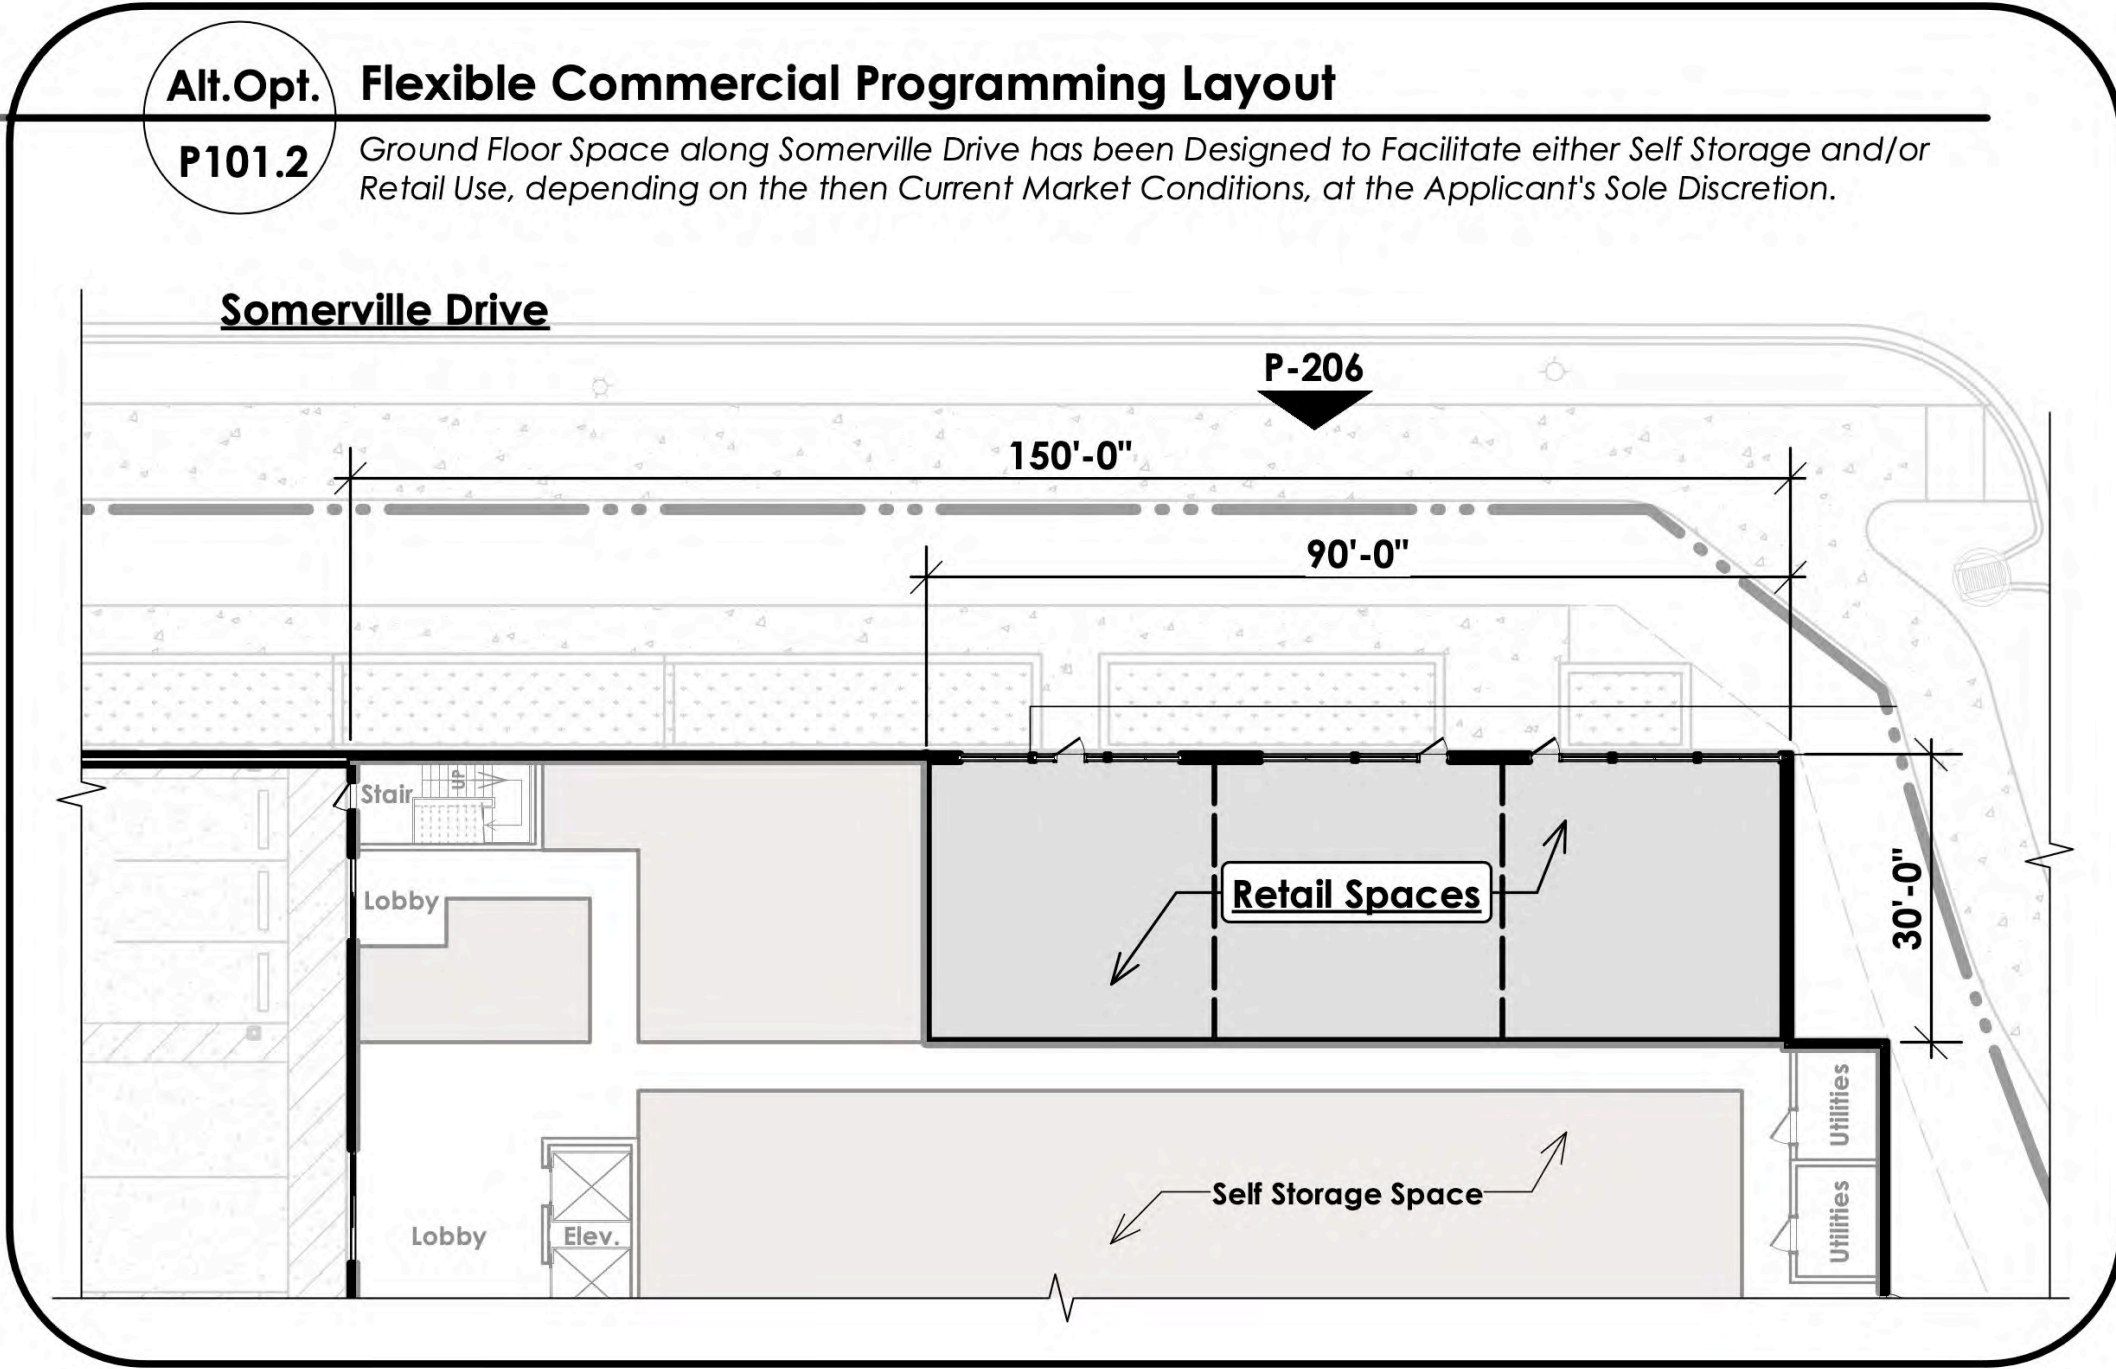


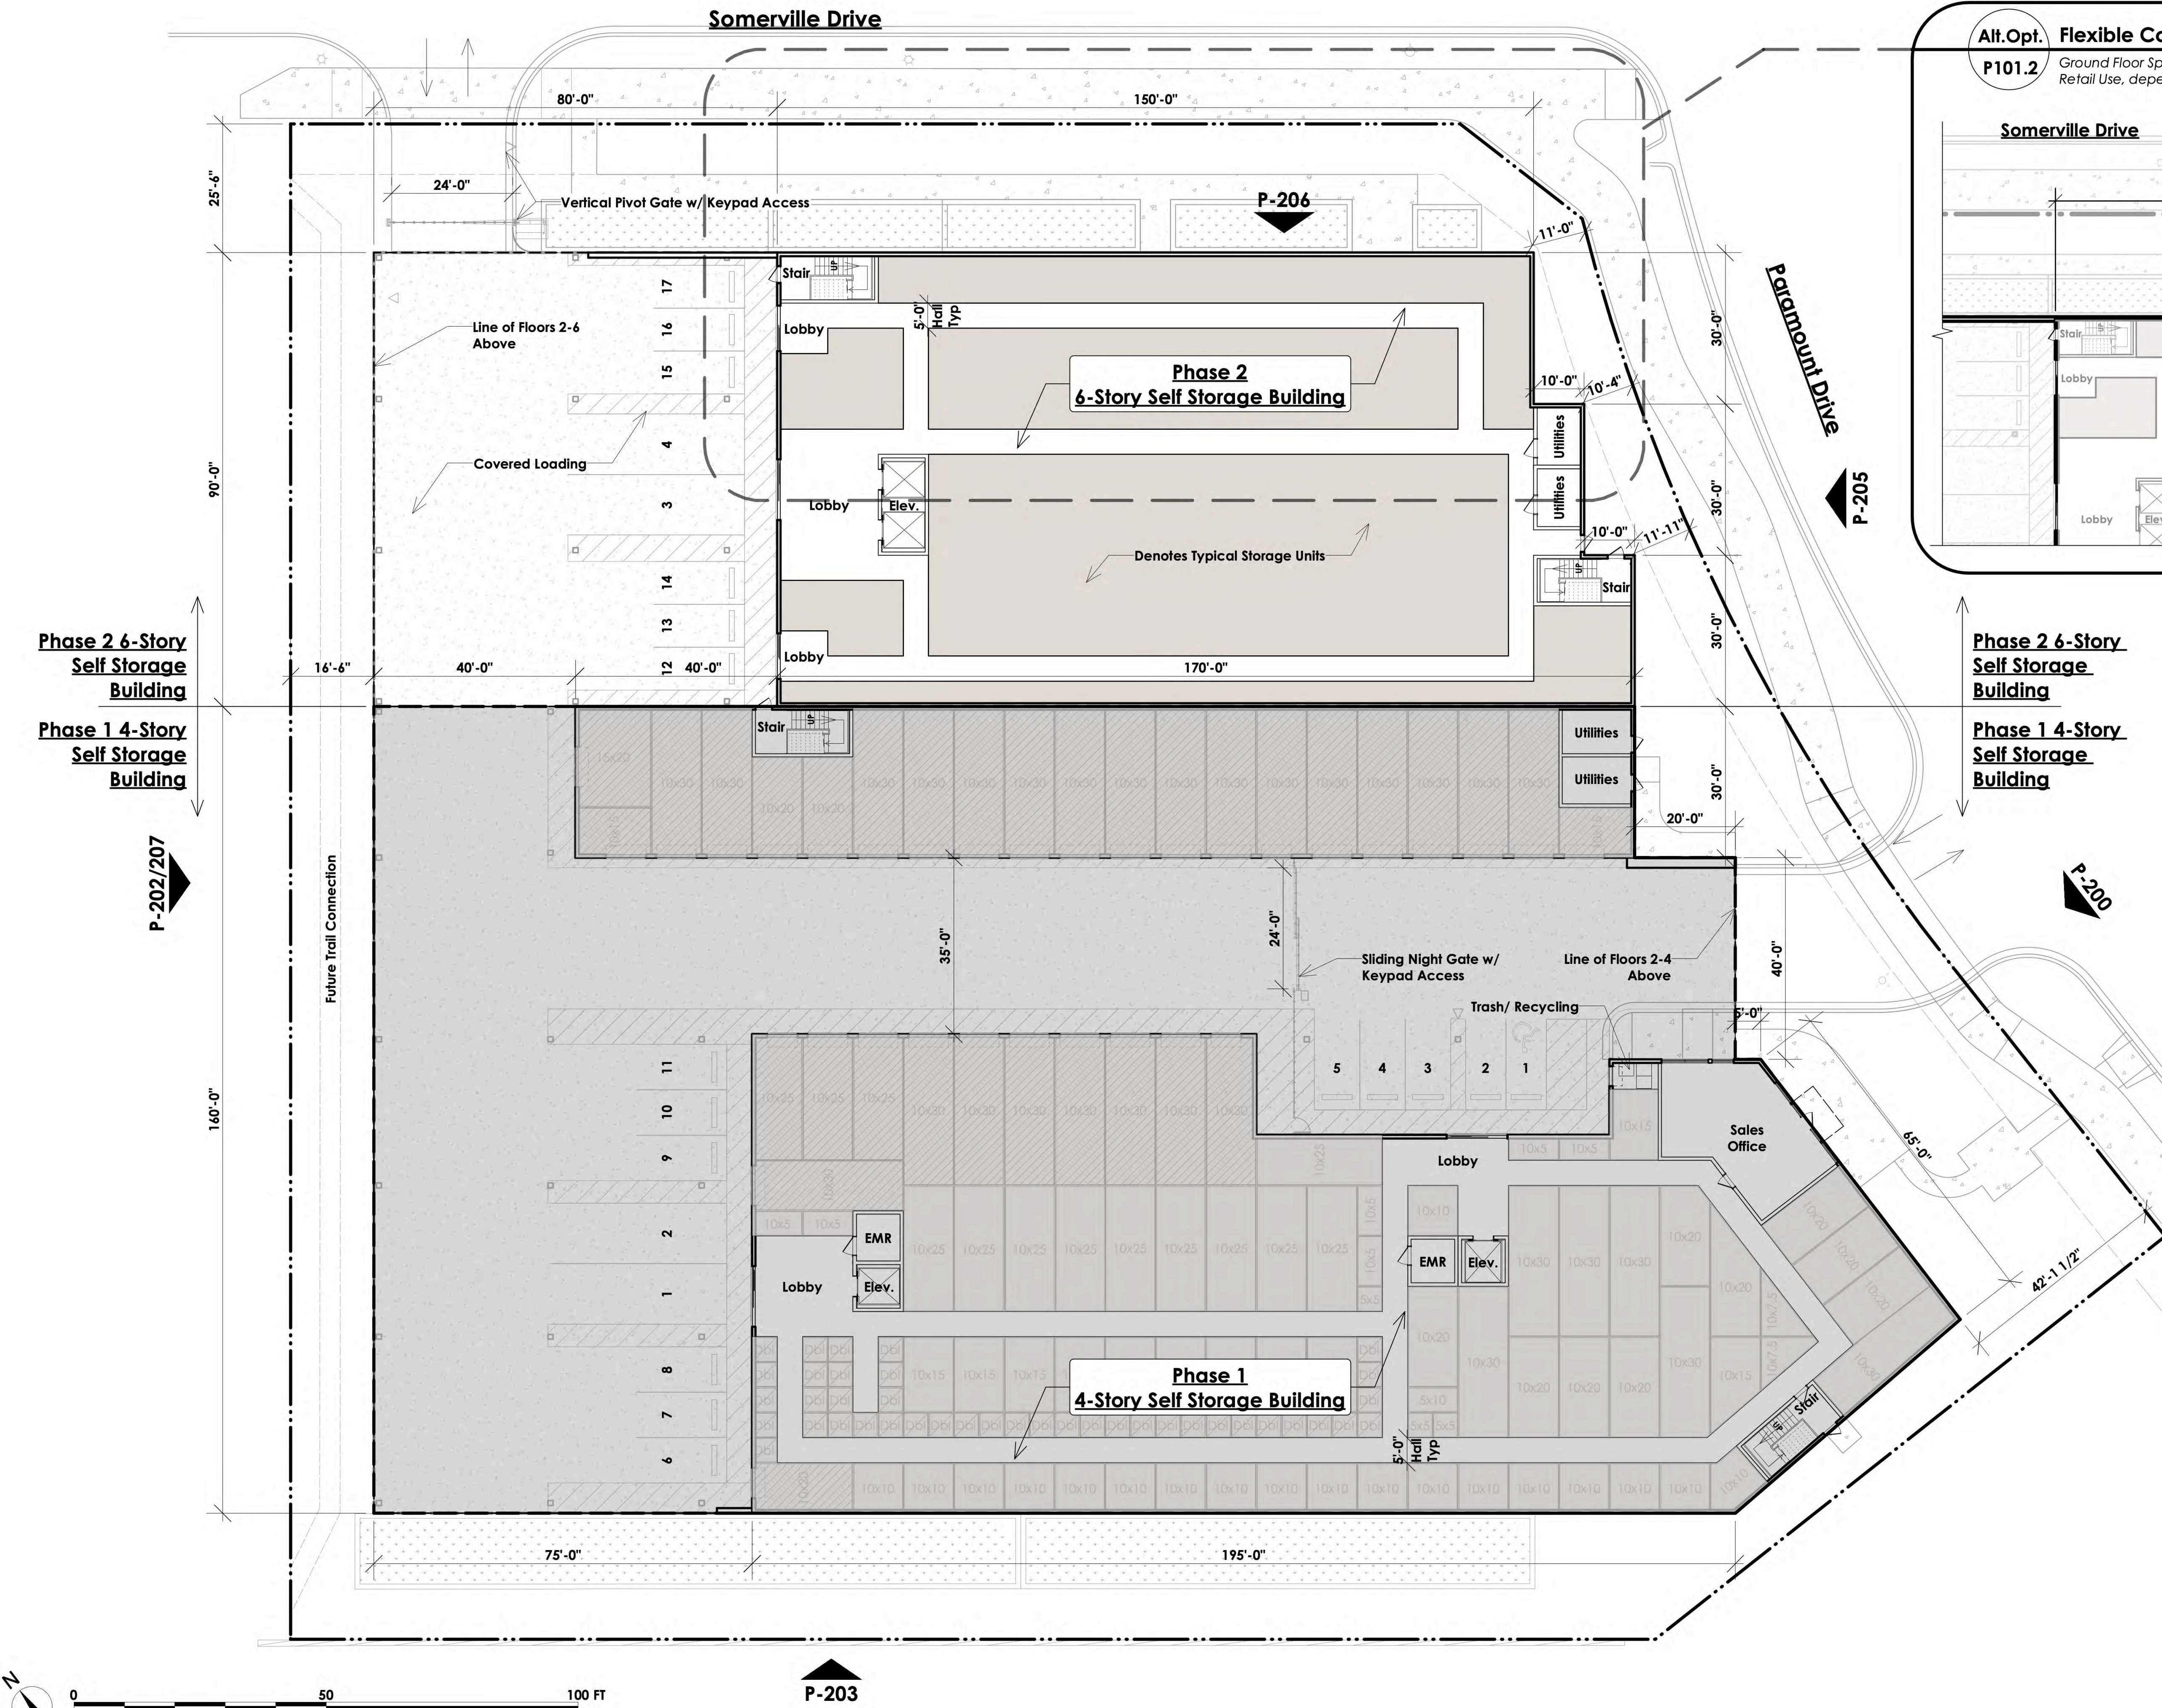

Phase 2 6-Story
Self Storage
Building

Phase 1 4-Story
Self Storage
Building

Phase 2 6-Story
Self Storage
Building

Phase 1 4-Story
Self Storage
Building

P101.2


SHEET 2 OF 19
01/17/25

1st Flr + Architectural Site Plan, Phase 2
Paramount Drive Self Storage - Montgomery Co., MD
Proj# 23-012 : Ph1 + Ph2 Project Design Package
Project Address : 320 Paramount Dr, Rockville, MD 20855


ARCLAND

bwd
ARCHITECTS
301 W. Broad St. Suite 400
Falls Church, Virginia 22046
703-356-6771 Fax: 356-7010


Note : Interior floor plans are shown for illustrative purposes only.

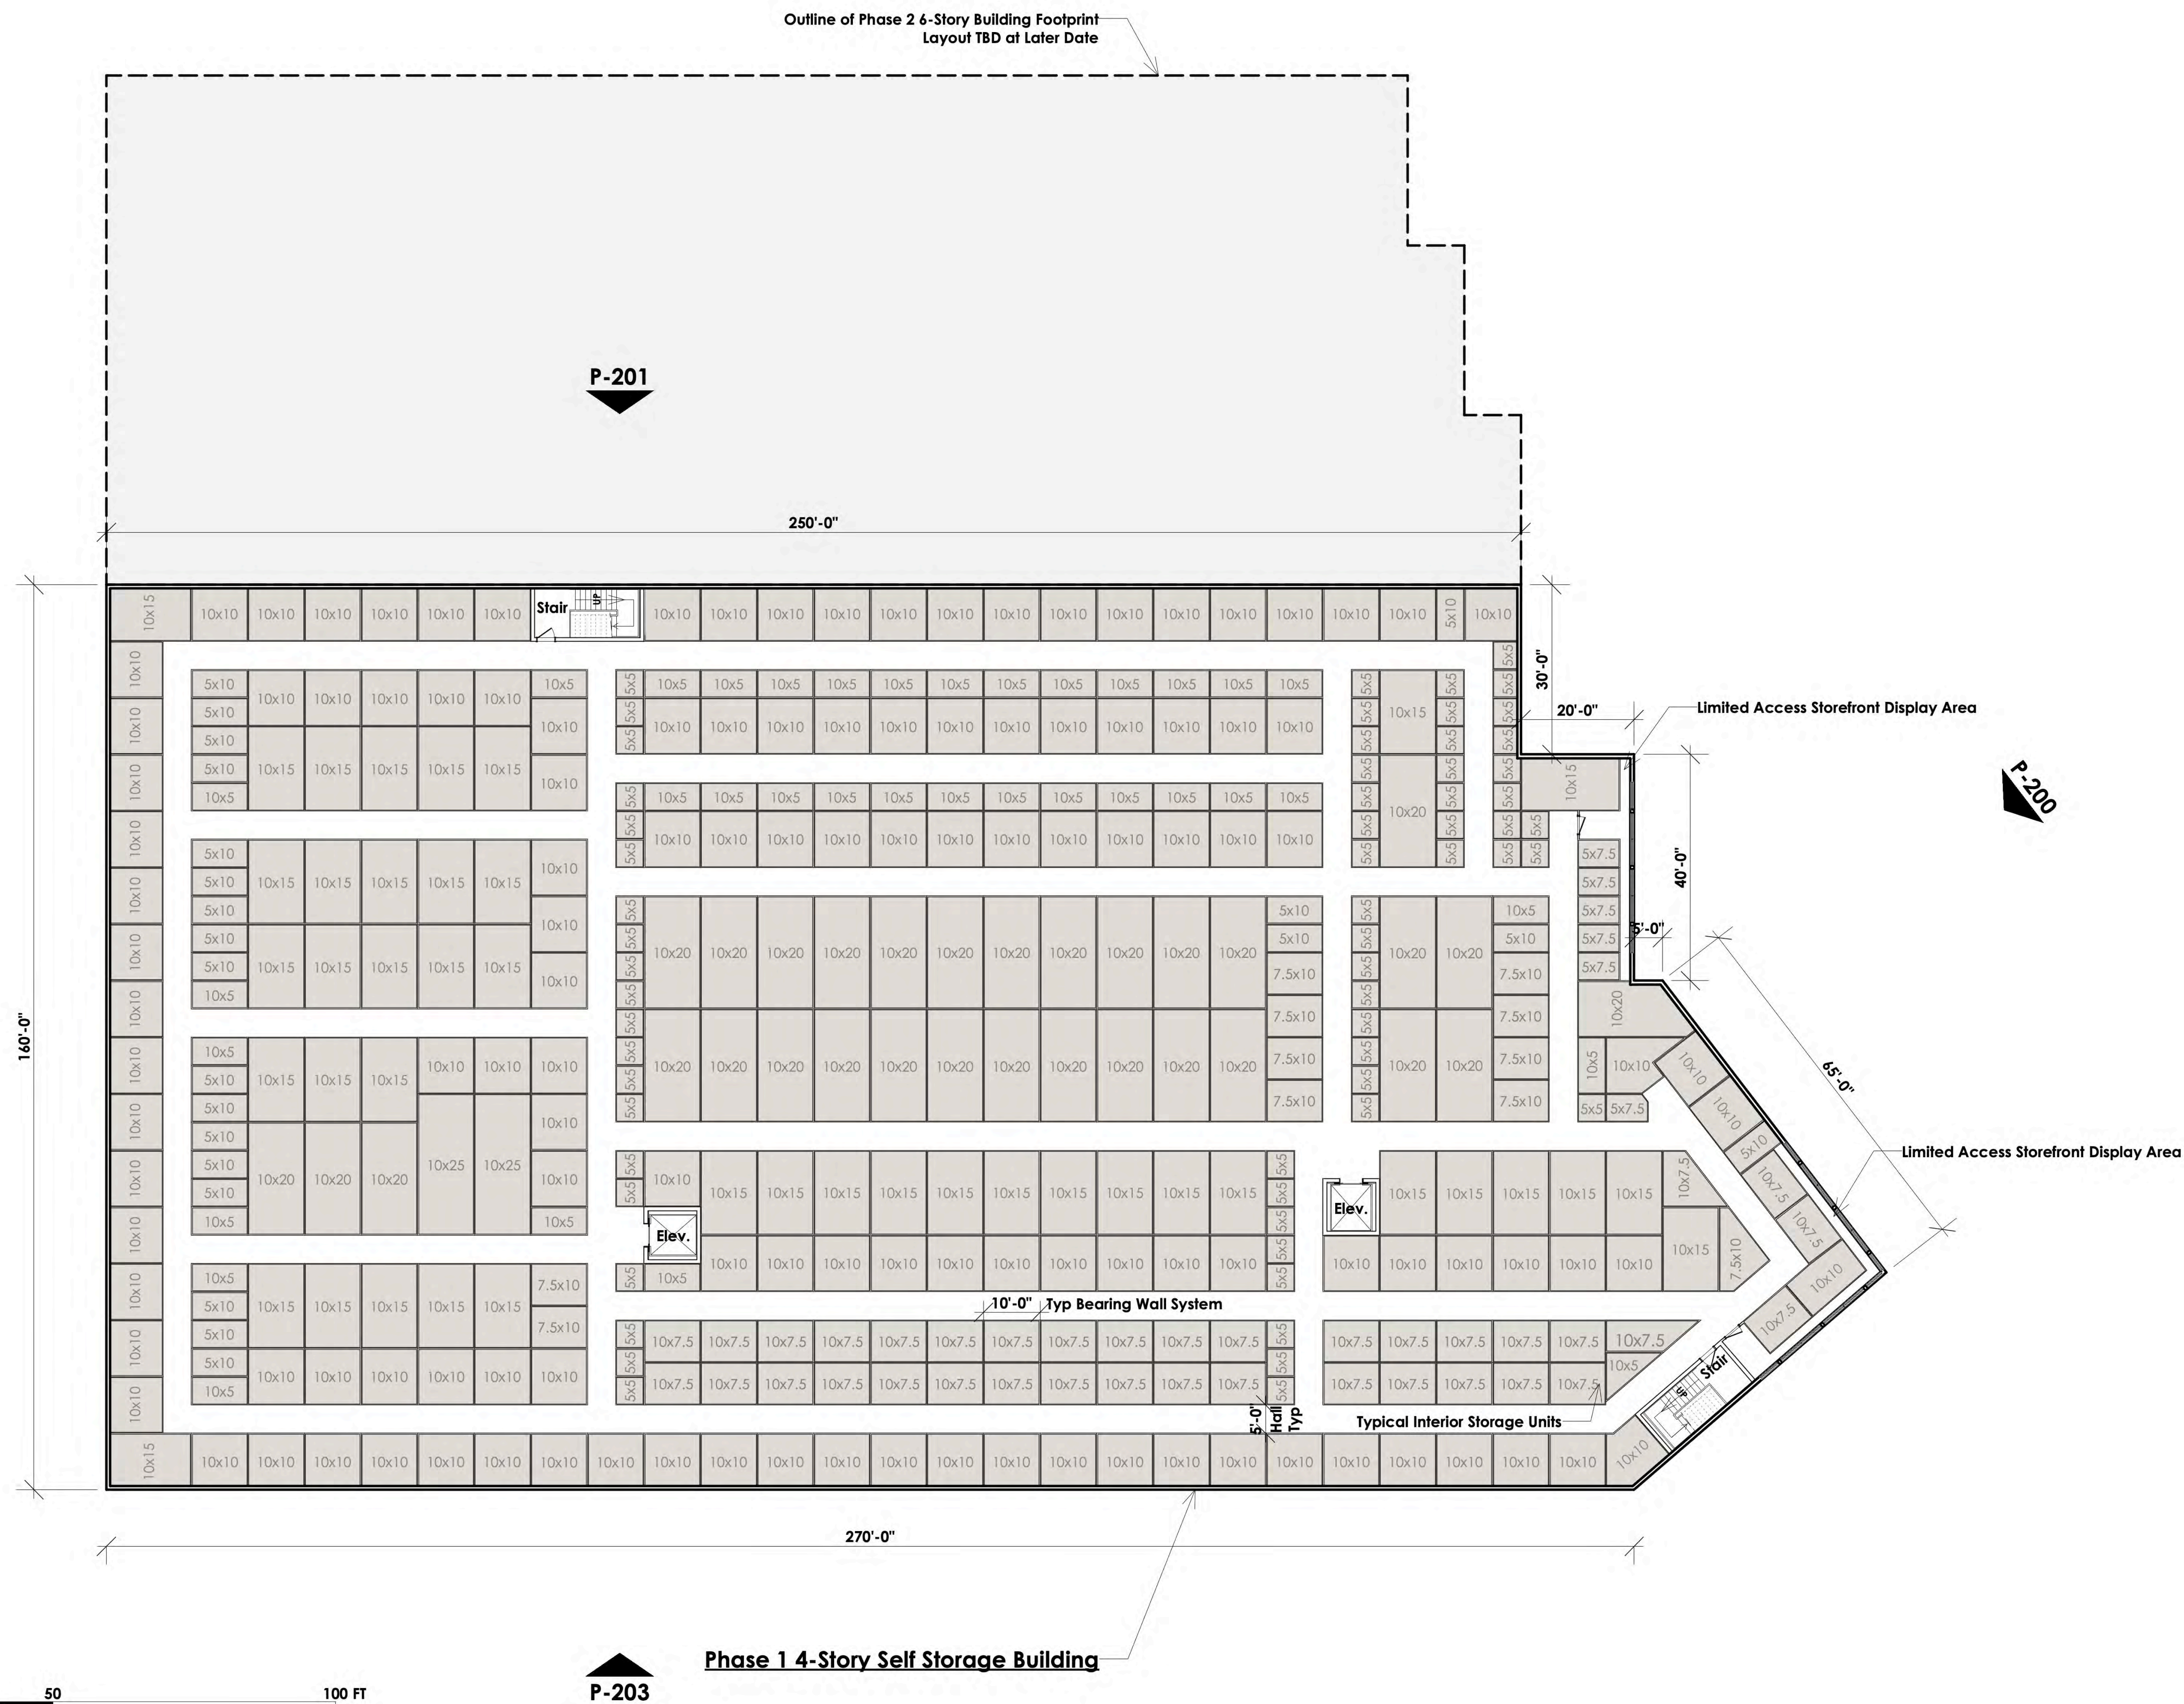


Note : Interior floor plans are shown for illustrative purposes only.

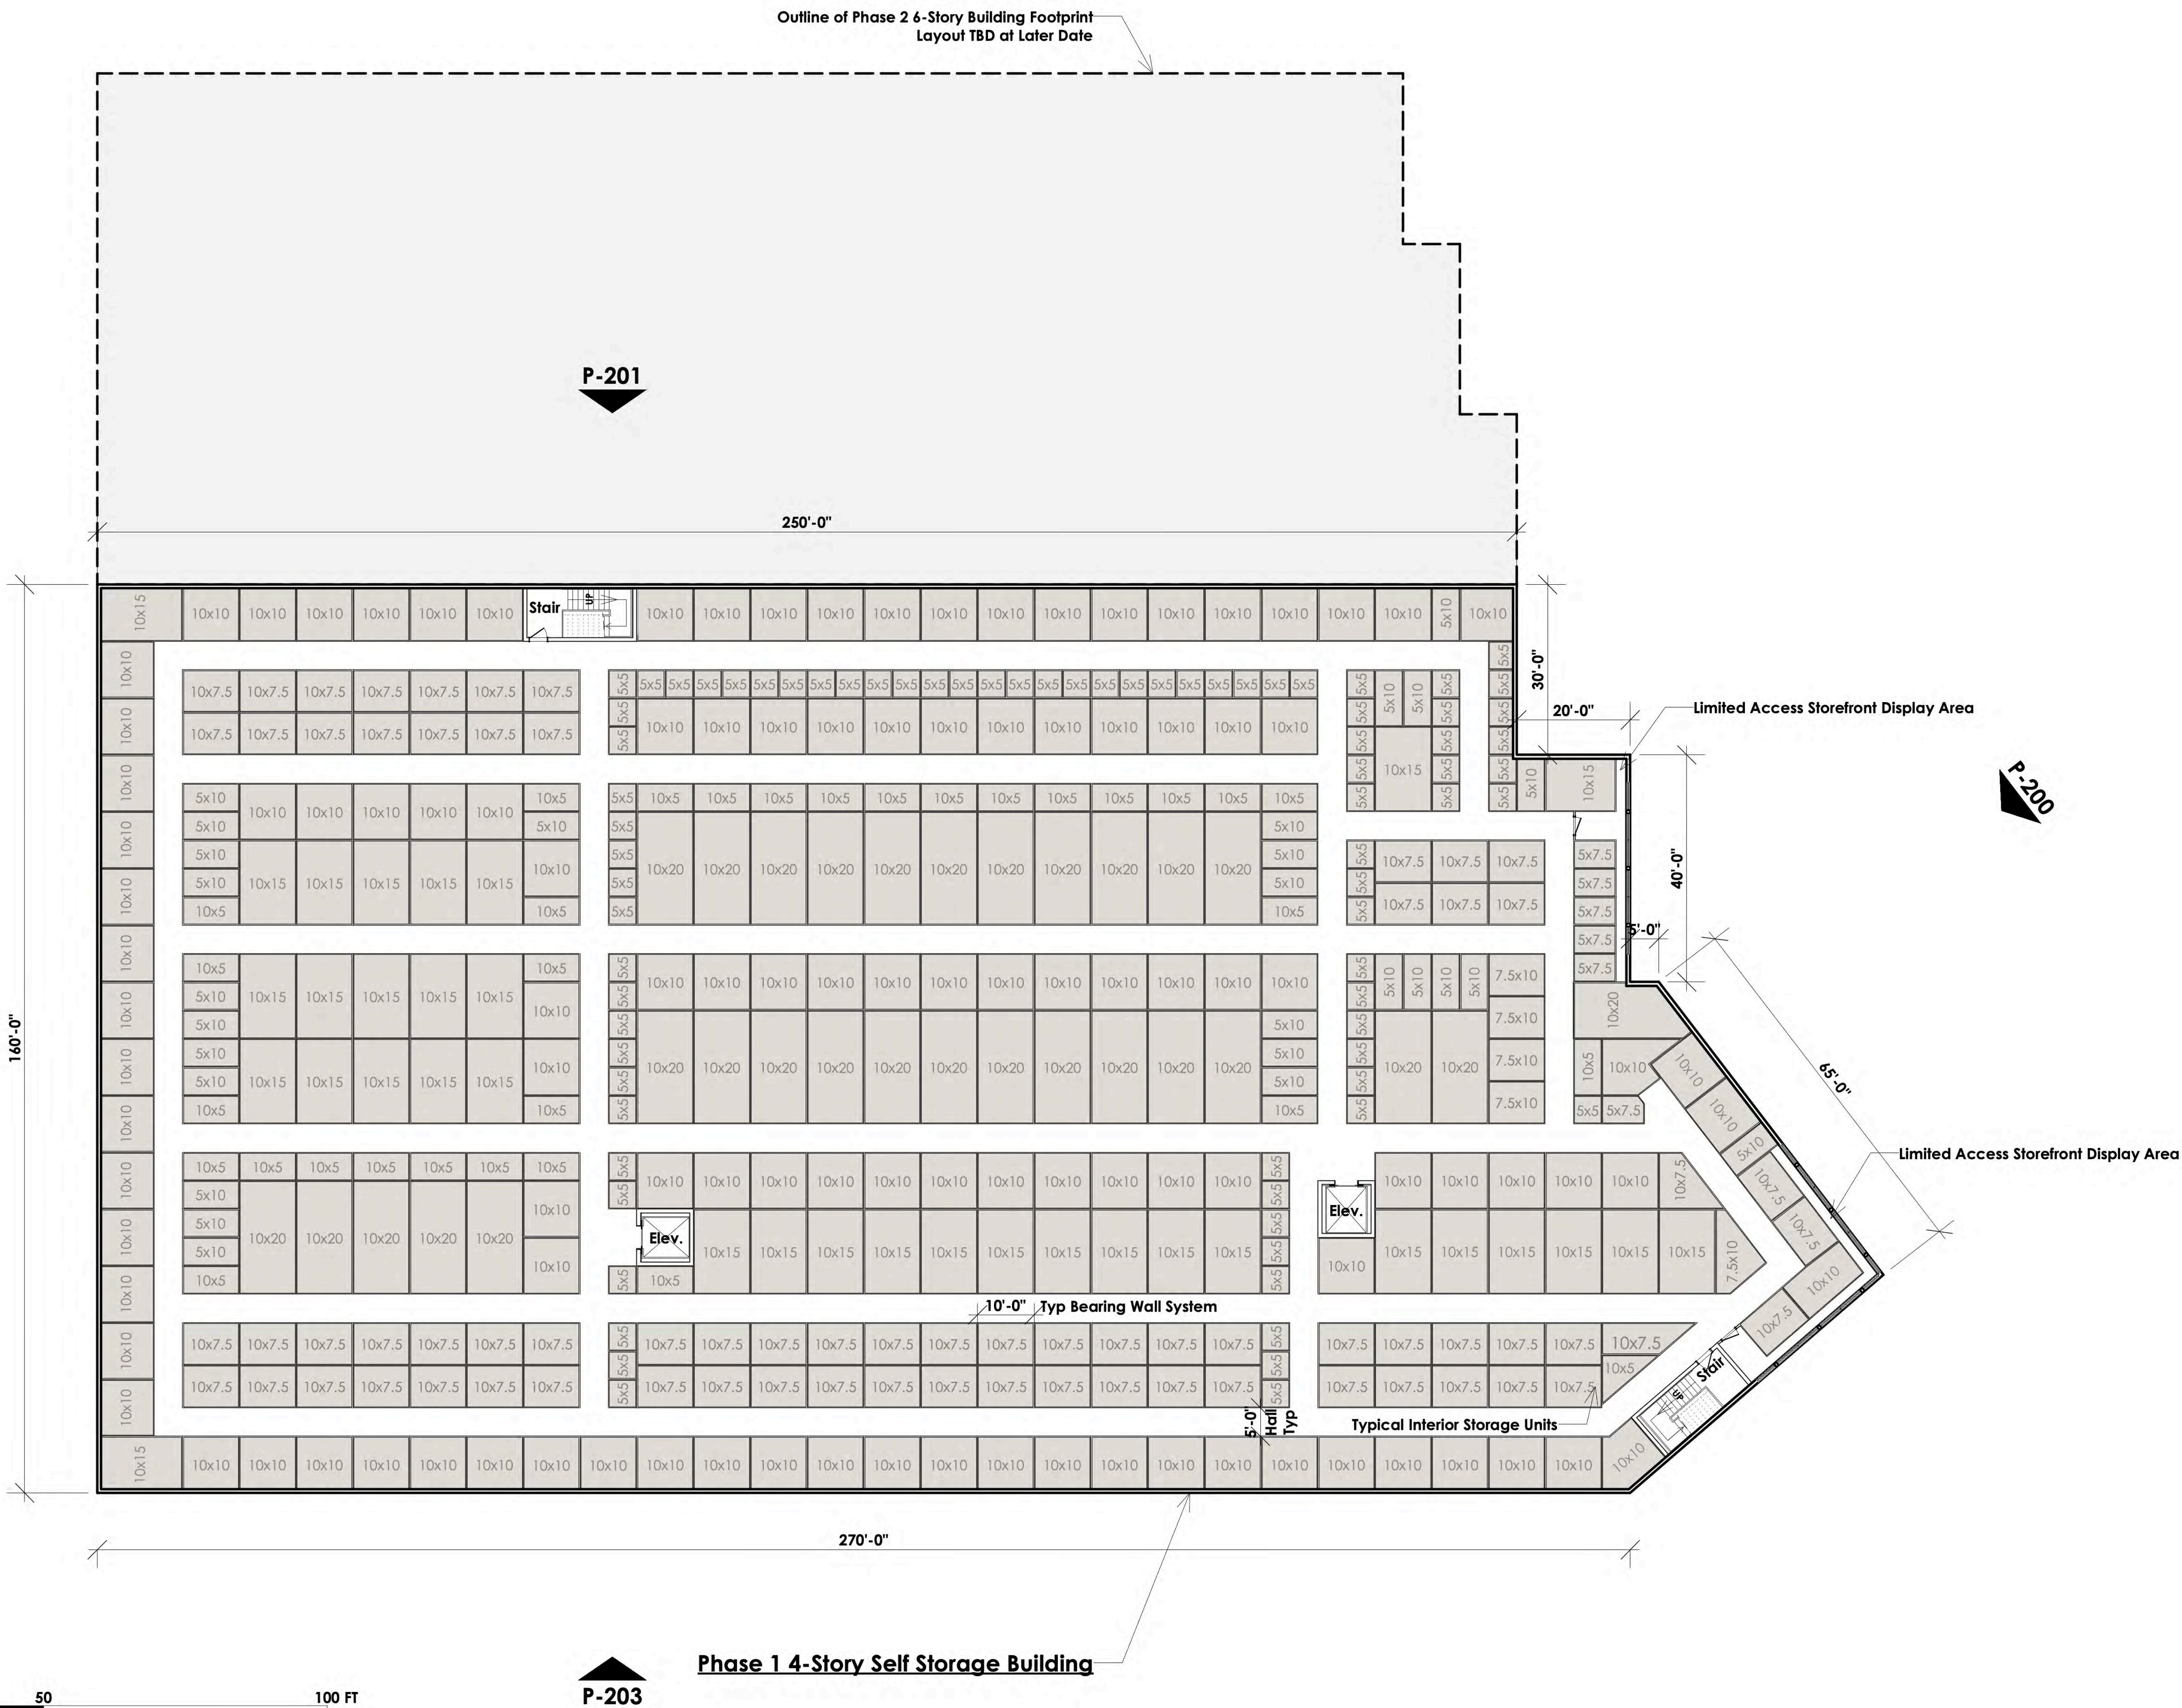


Note : Interior floor plans are shown for illustrative purposes only.

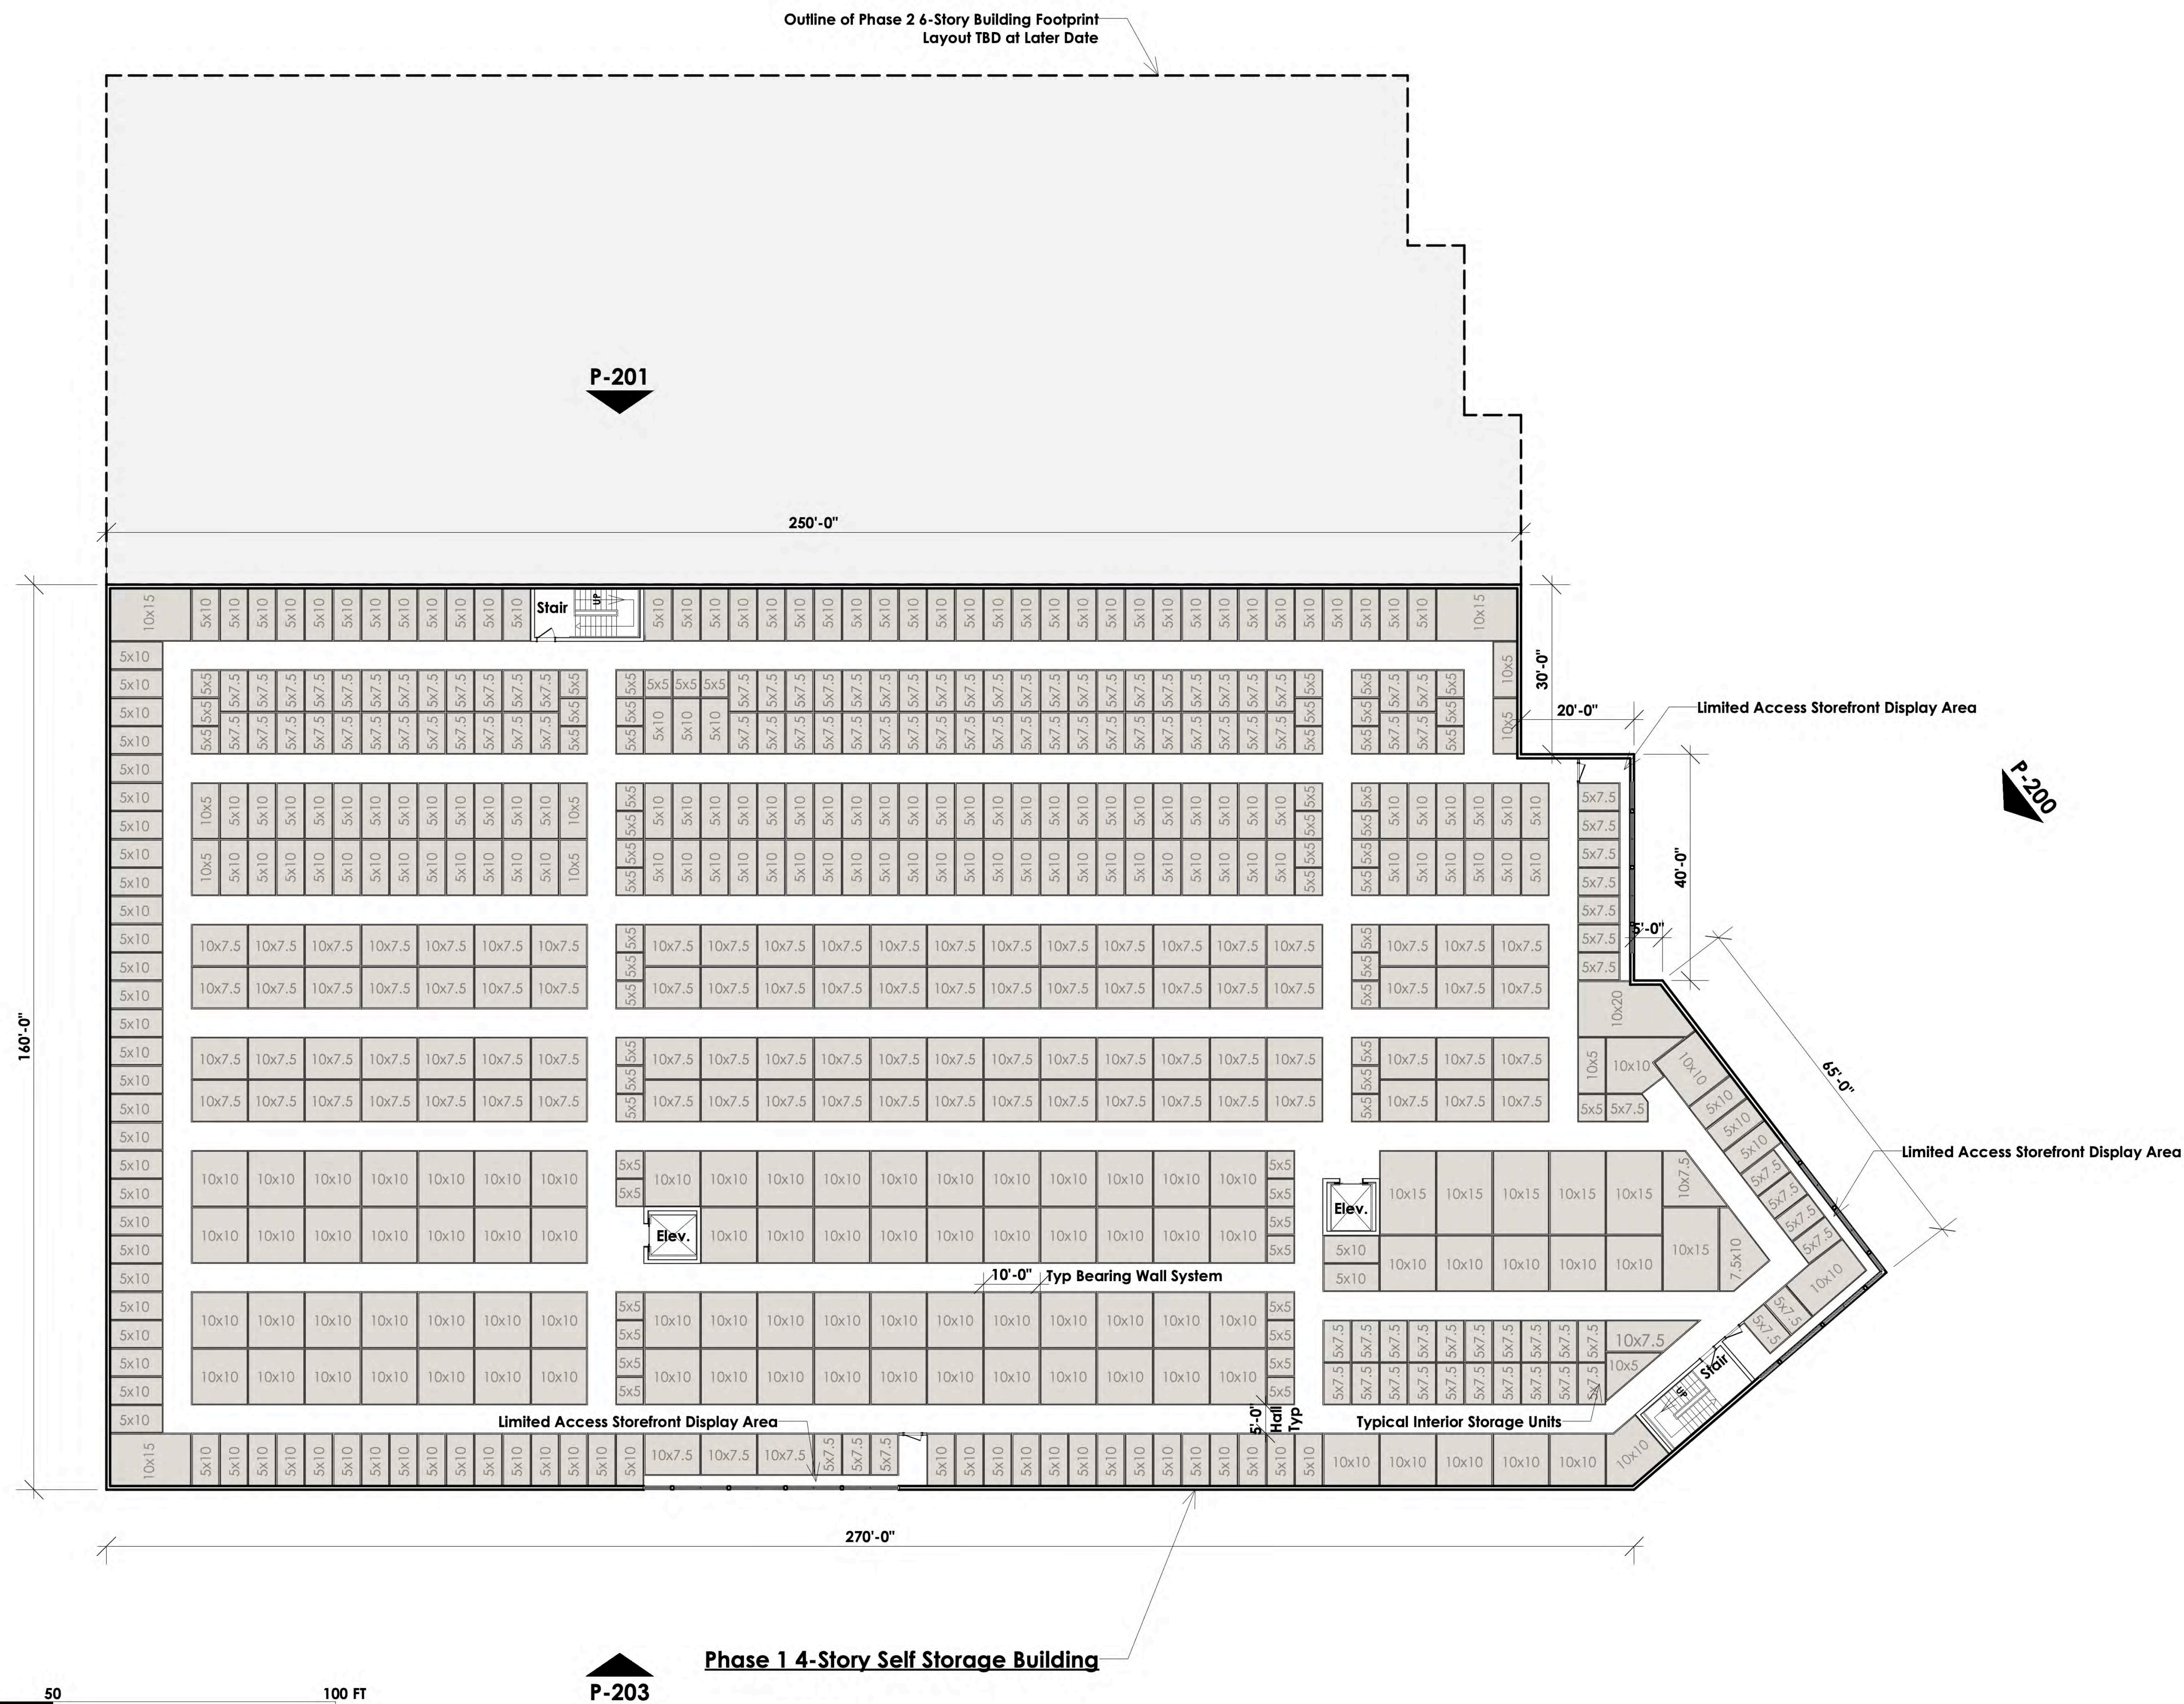


Note : Interior floor plans are shown for illustrative purposes only.

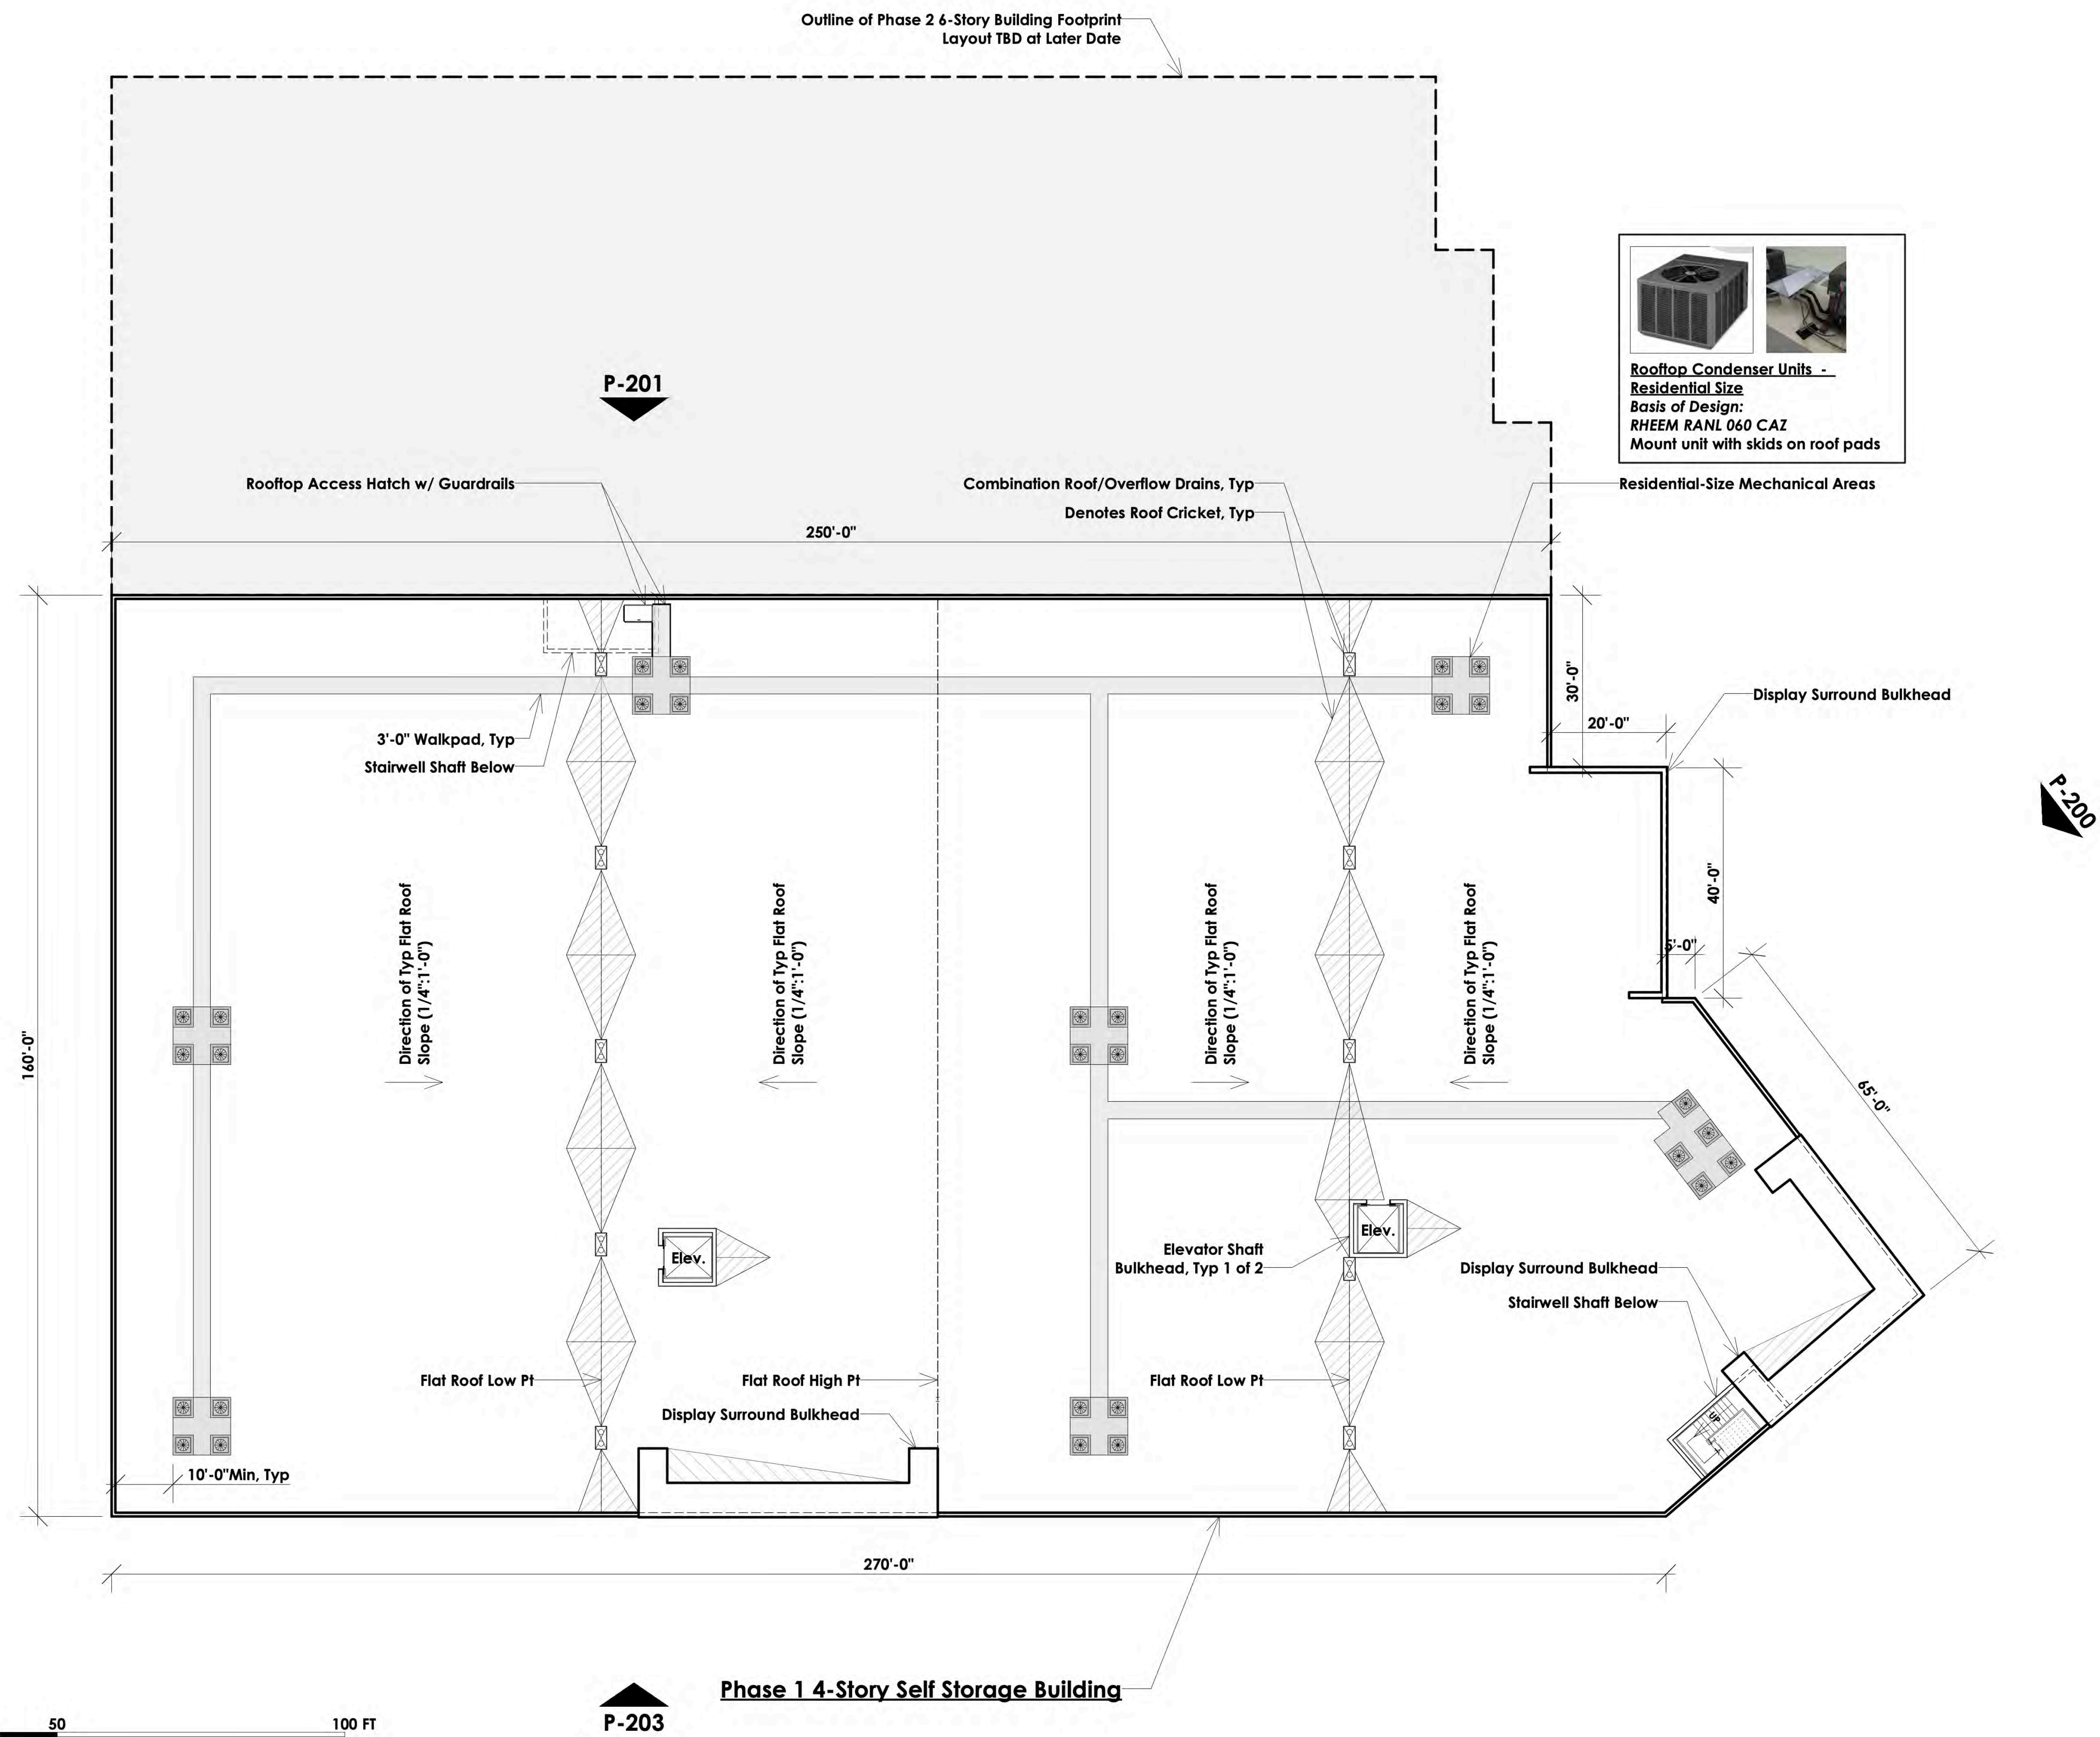


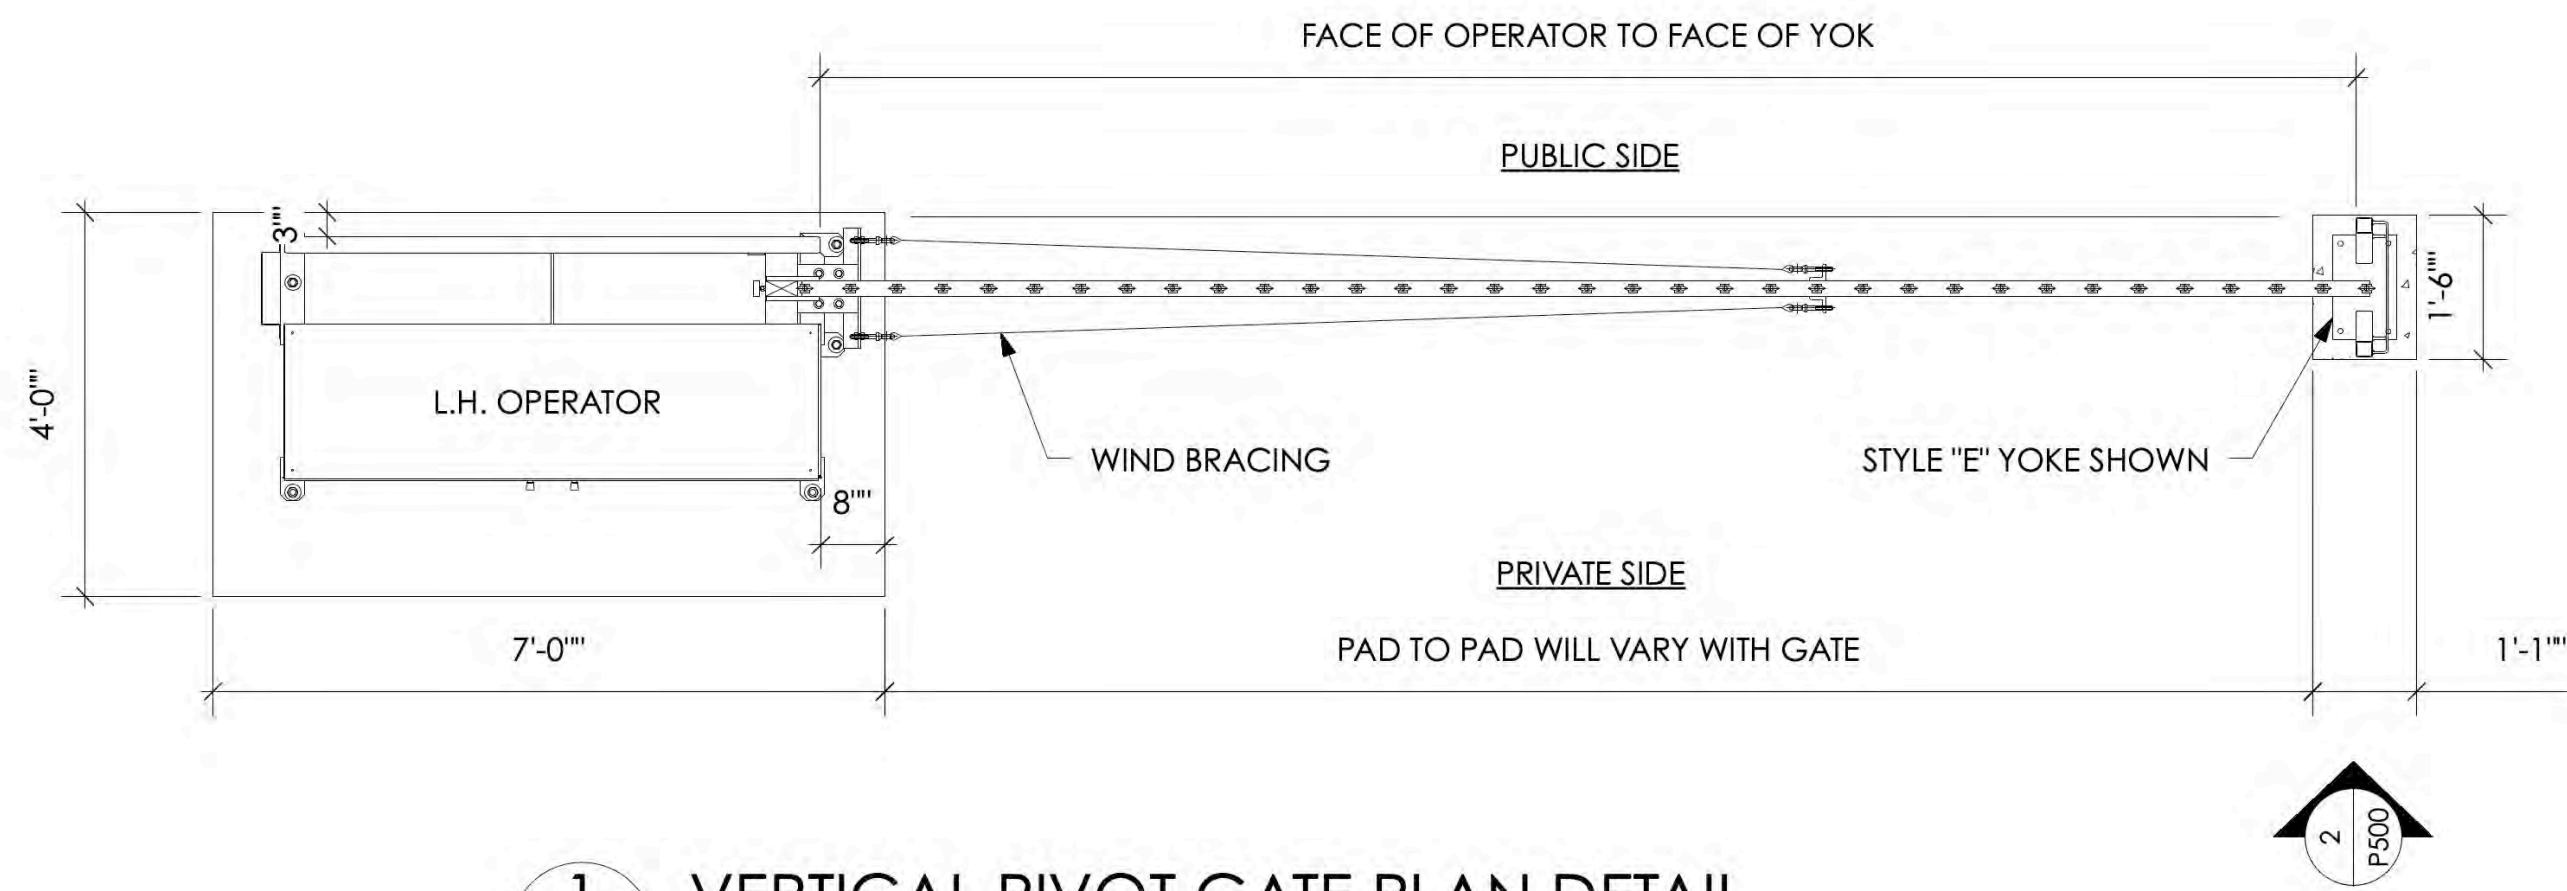

1 VERTICAL PIVOT GATE PLAN DETAIL
P-500 1/2" = 1'-0"

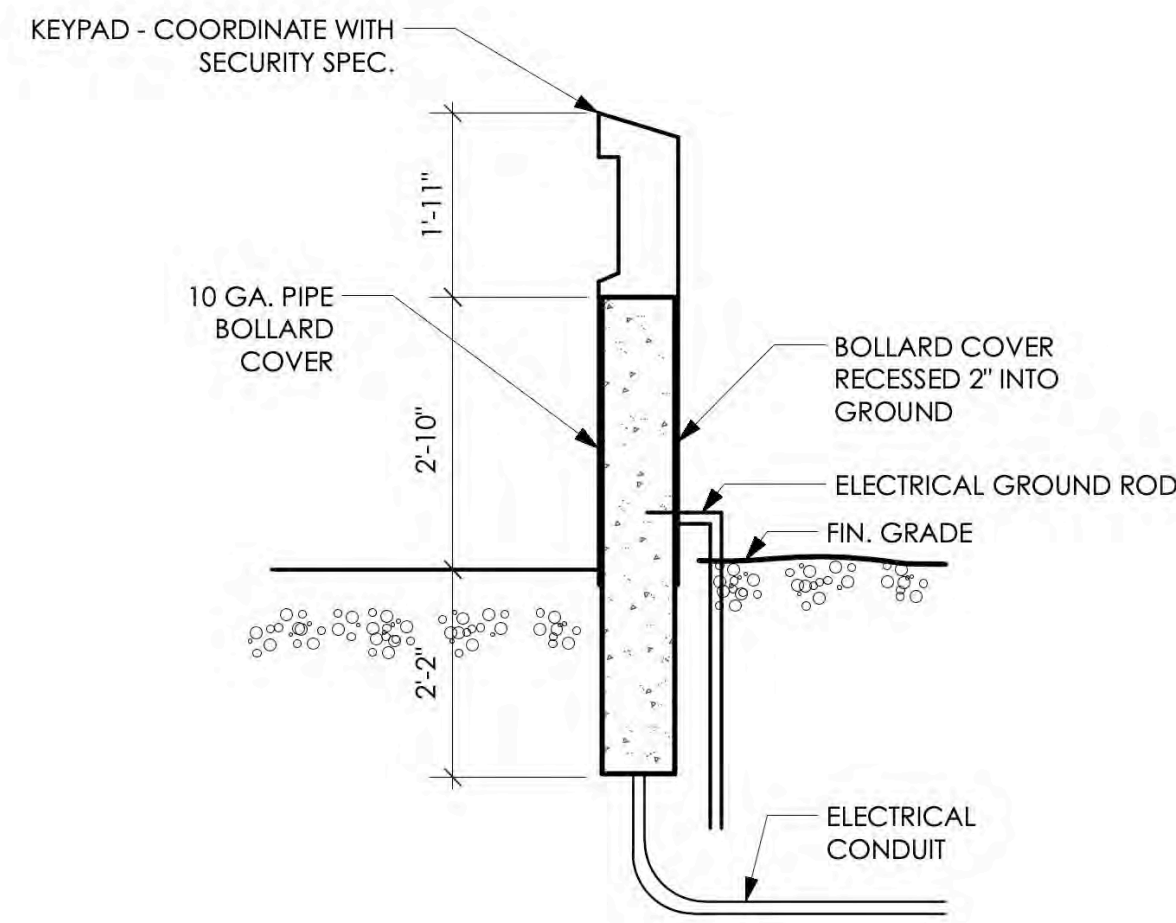


3 KEYPAD BOLLARD
P-500 Scale: 1/2" = 1'-0"

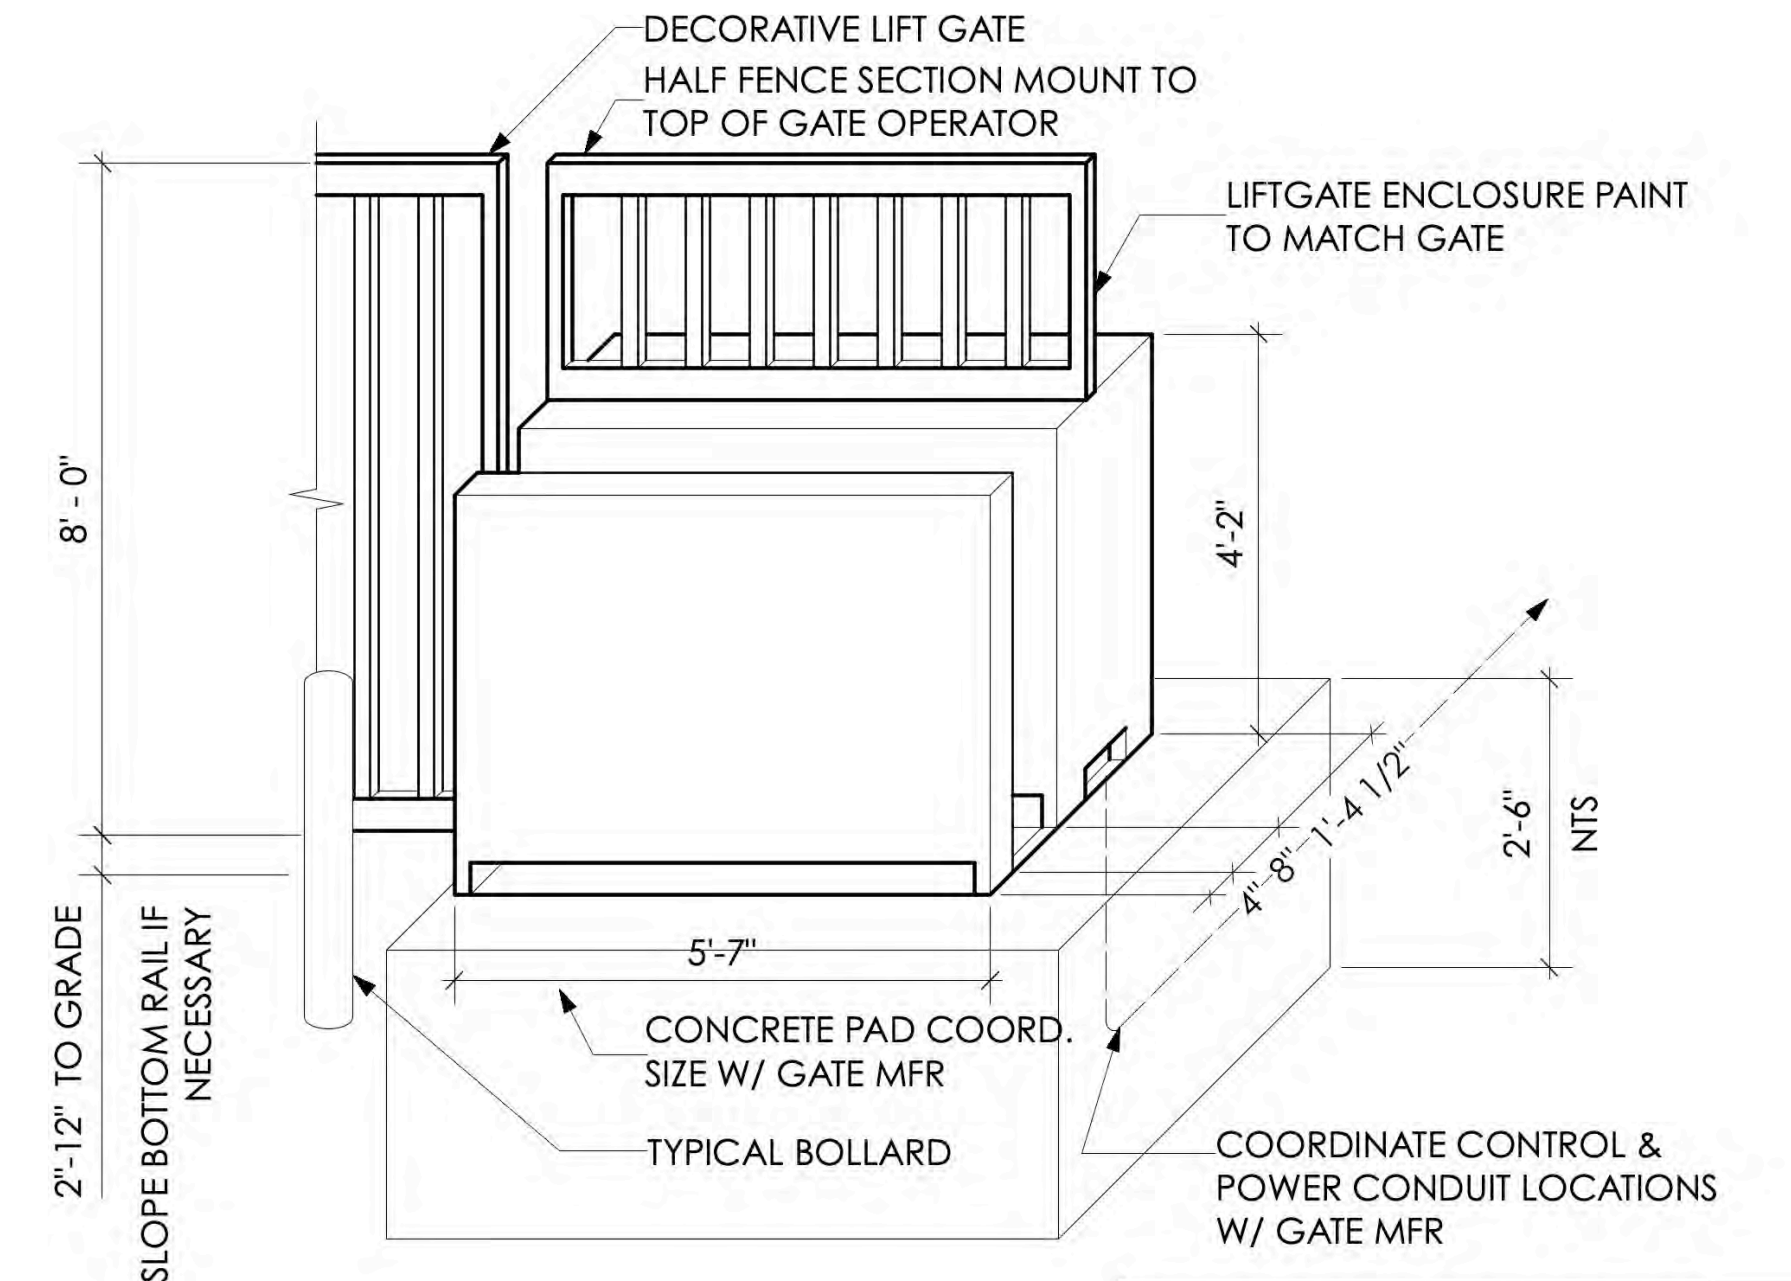

5 GATE OPERATOR PAD
P-500 Scale: 1/2" = 1'-0"


EMERGENCY GATE OPERATIONS NARRATIVE

1. IN THE EVENT OF FIRE ALARM ACTIVATION BOTH GATES WILL RAISE TO THE OPEN POSITION.
2. FIRE DEPARTMENT WILL BE GIVE THEIR OWN ACCESS CODE.

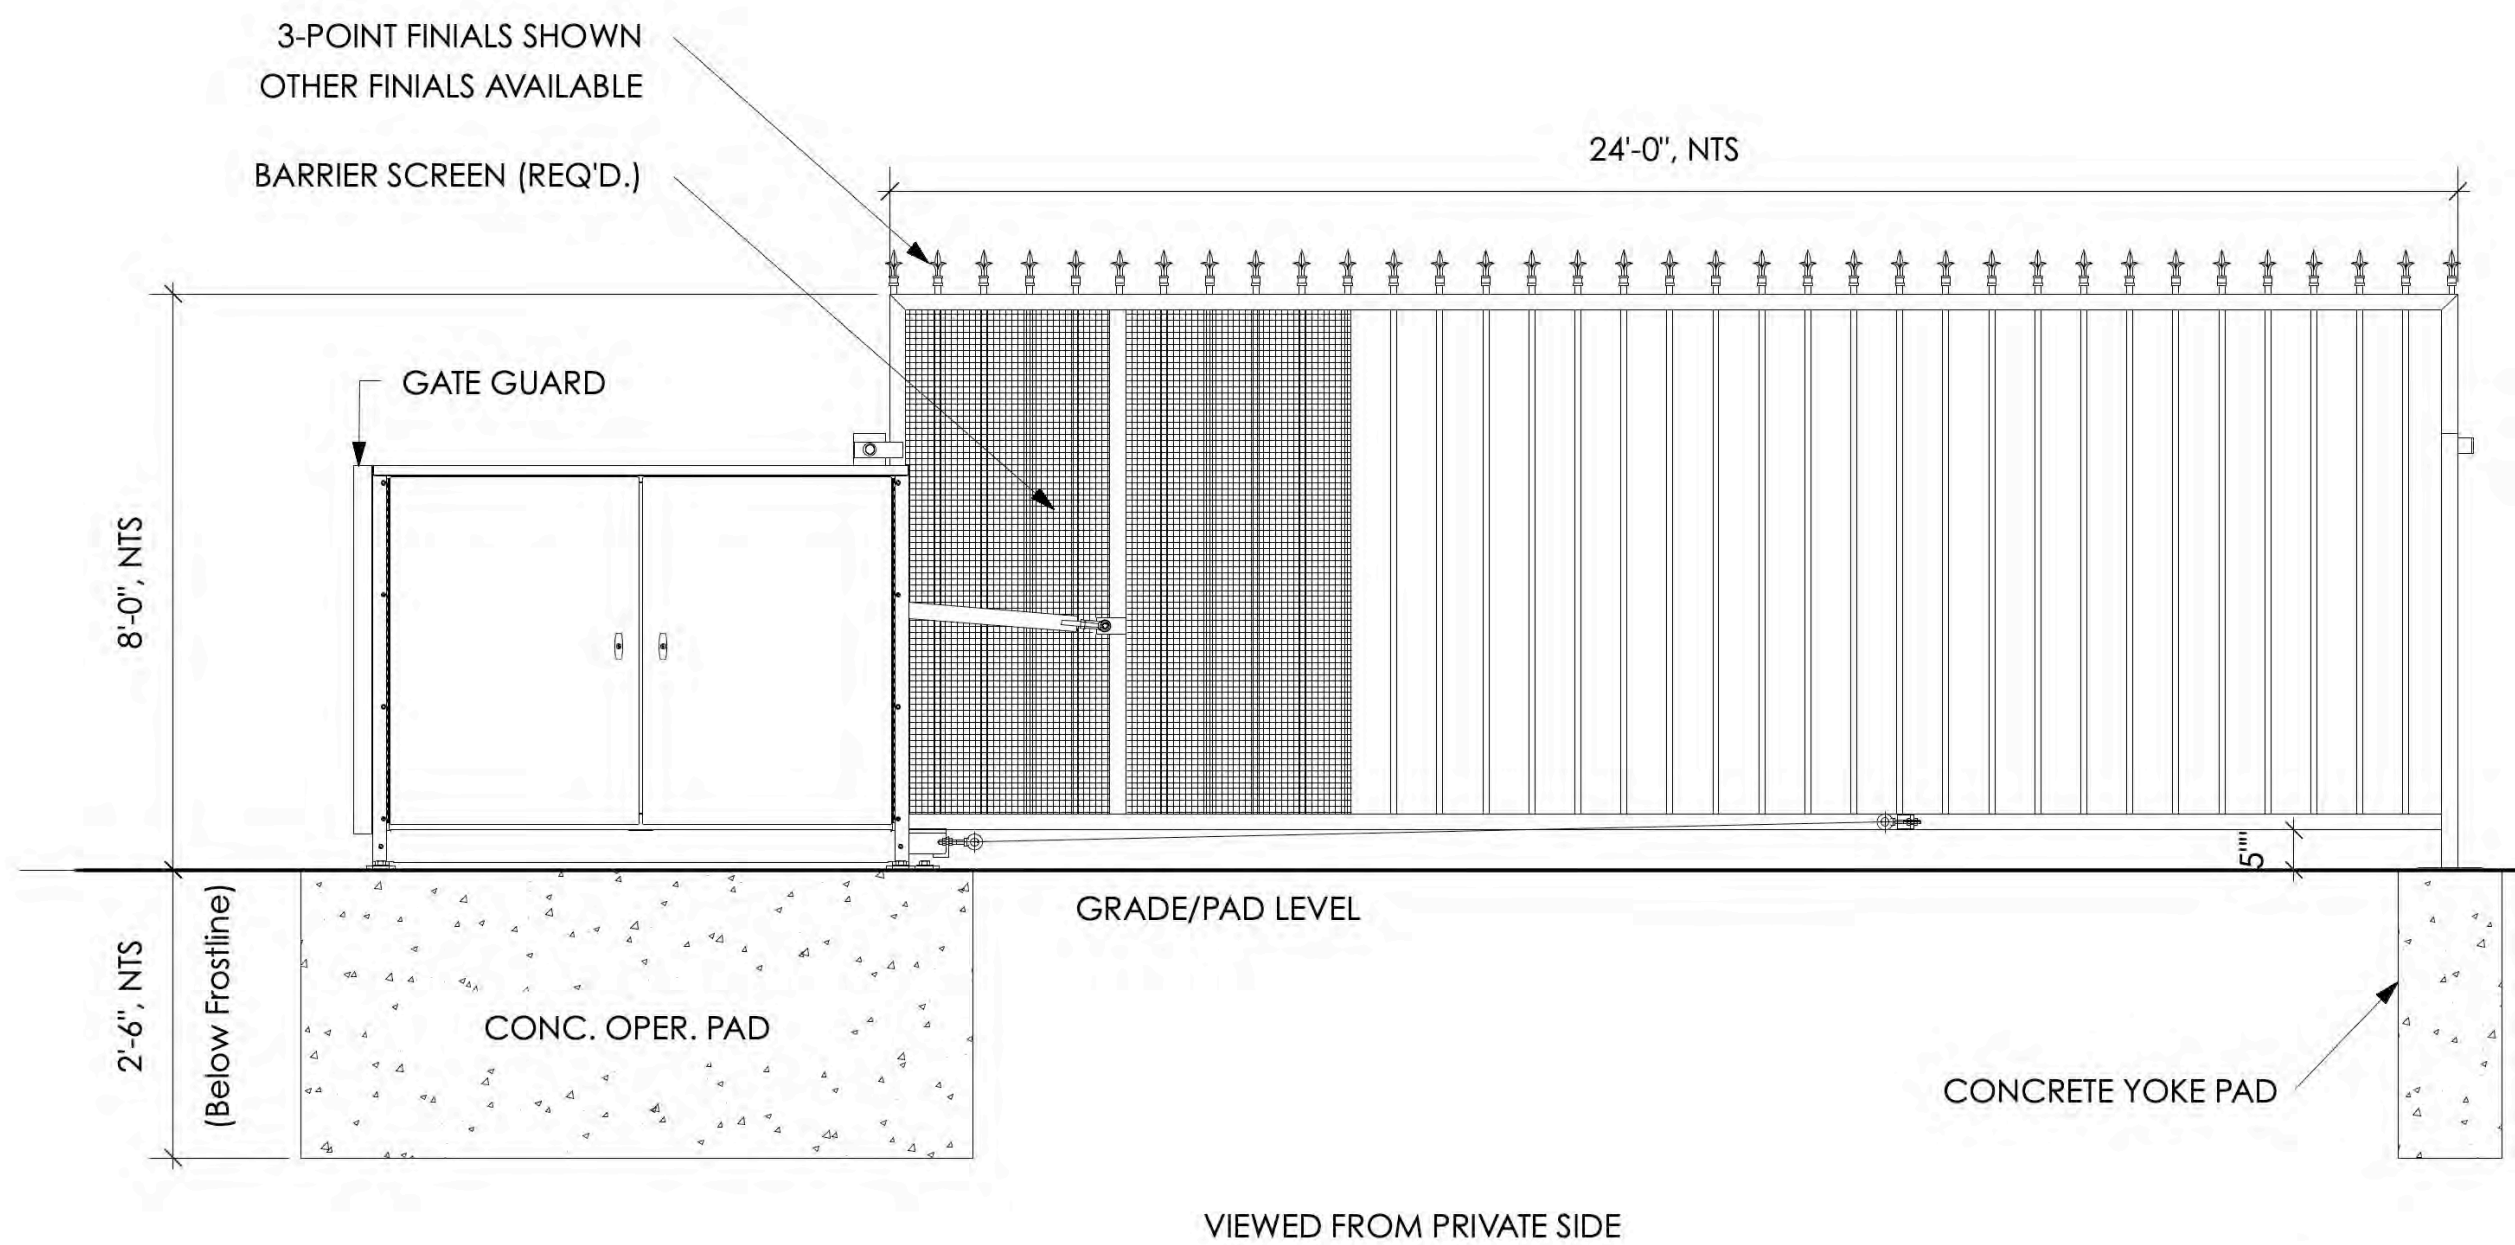


Sliding Gate Located under Covered Loading to be Compatible with Vertical Pivot Gate Design.

2 VERTICAL PIVOT GATE ELEVATION DETAIL
P-500 1/2" = 1'-0"

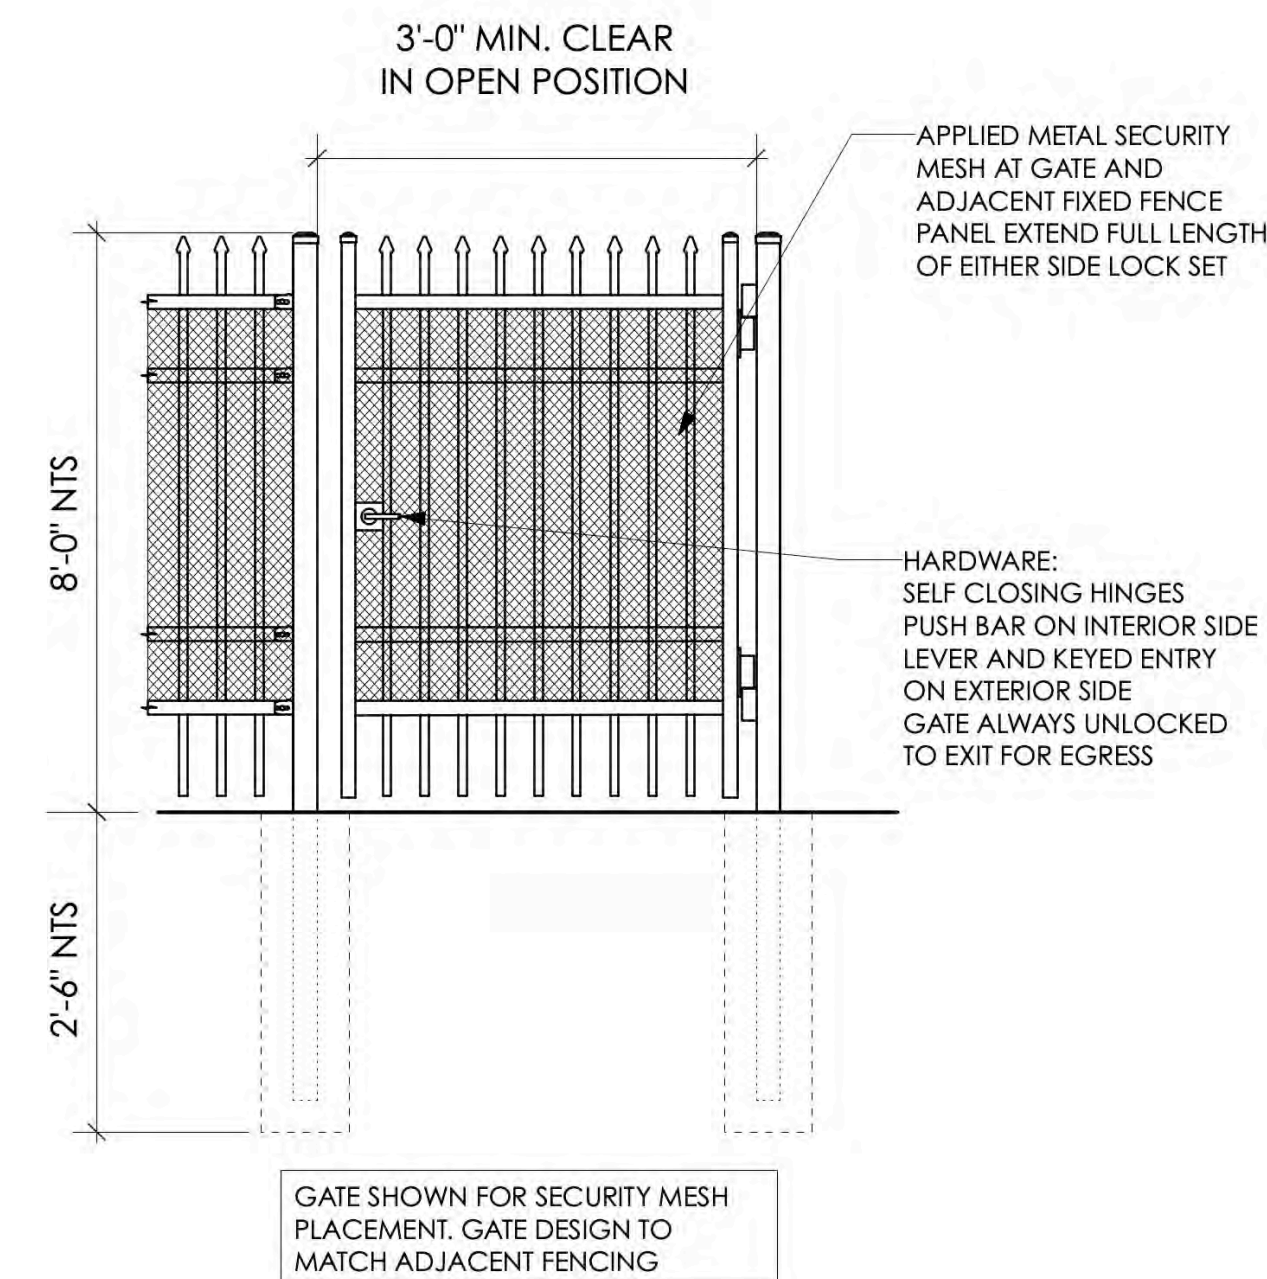

4 TYPICAL MAN GATE
P-500 1/2" = 1'-0"

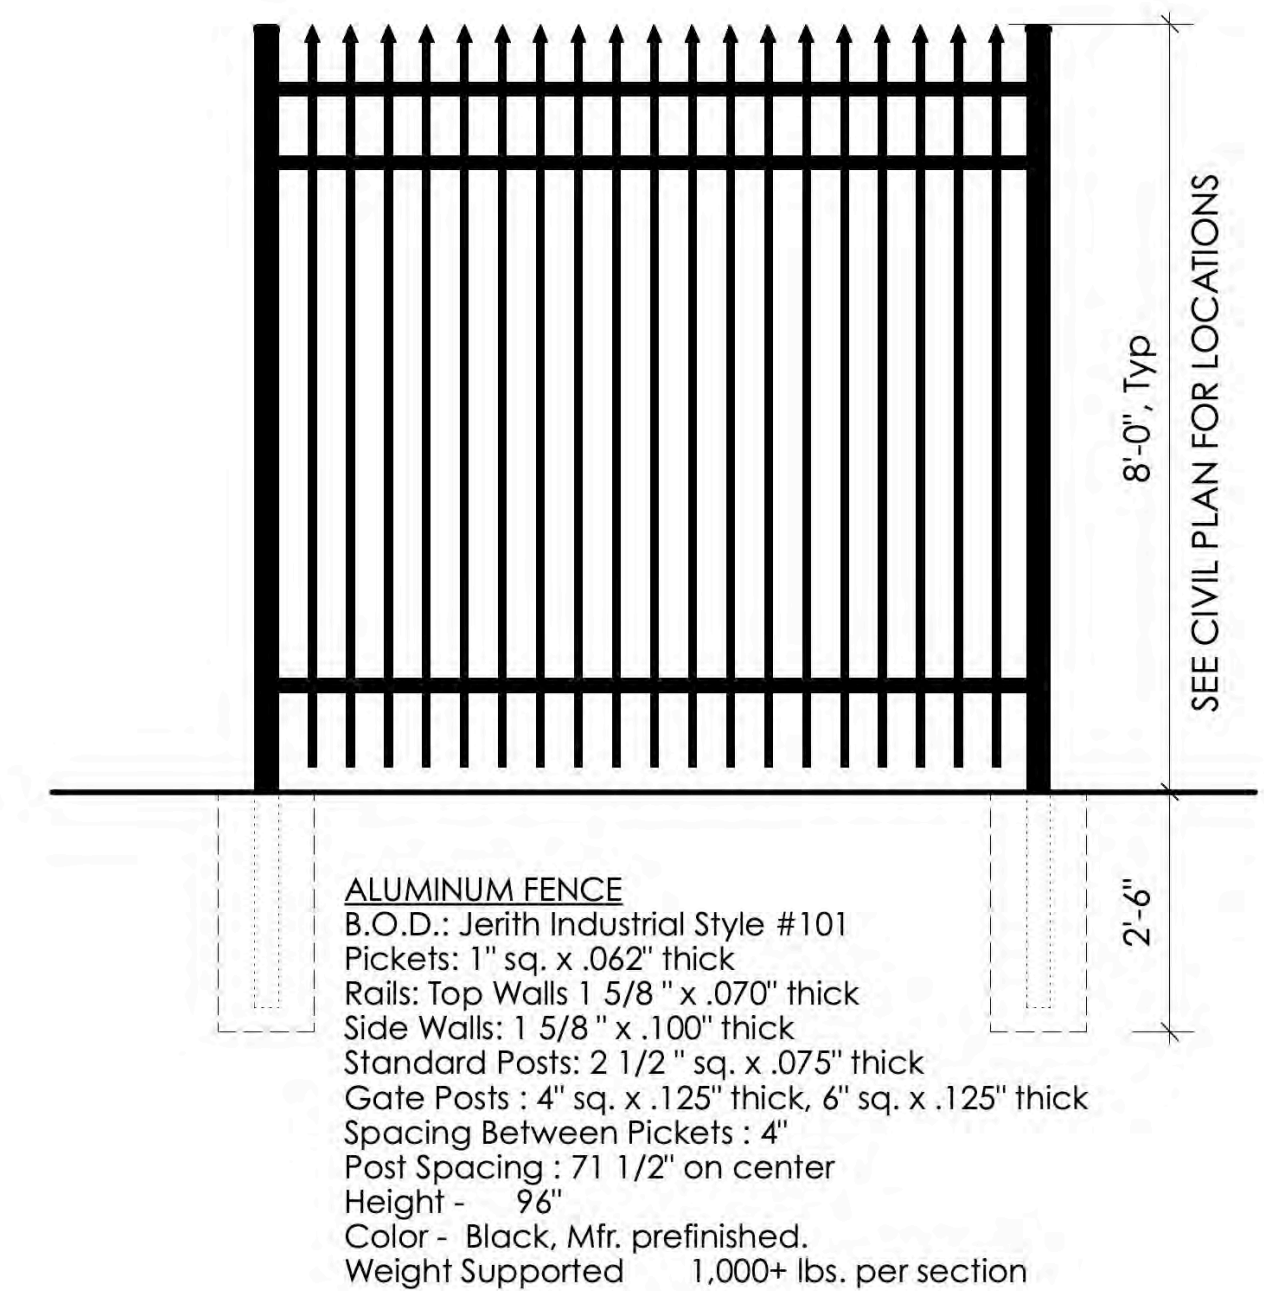

6 DECORATIVE FENCE
P-500 Scale: 1/2" = 1'-0"

