

Binding Area

DRILL HOLES

DRILL HOLES

DRILL HOLES

BY: \$USERNAME\$

SHA V8 CAD Standards Version 0.0 Title Rev. Date: December 9, 2004

INDEX OF SHEETS
SEE SHEET 2



Maryland Department of Transportation

STATE HIGHWAY ADMINISTRATION
PLANS OF PROPOSED HIGHWAY


S.H.A. CONTRACT NO. MO5935370
F.A.P NO.

BRAC INTERSECTIONS NEAR NATIONAL NAVAL MEDICAL CENTER
MD 187 AT W. CEDAR LANE /OAKMONT AVENUE INTERSECTION IMPROVEMENTS

LIMIT OF WORK
MO5935370
MD 187
STA. 18+08.24

LIMIT OF WORK
MO5935370
OAKMONT AVE.
STA. 198+79

LIMIT OF WORK
MO5935370
MD 187
STA. 6+00

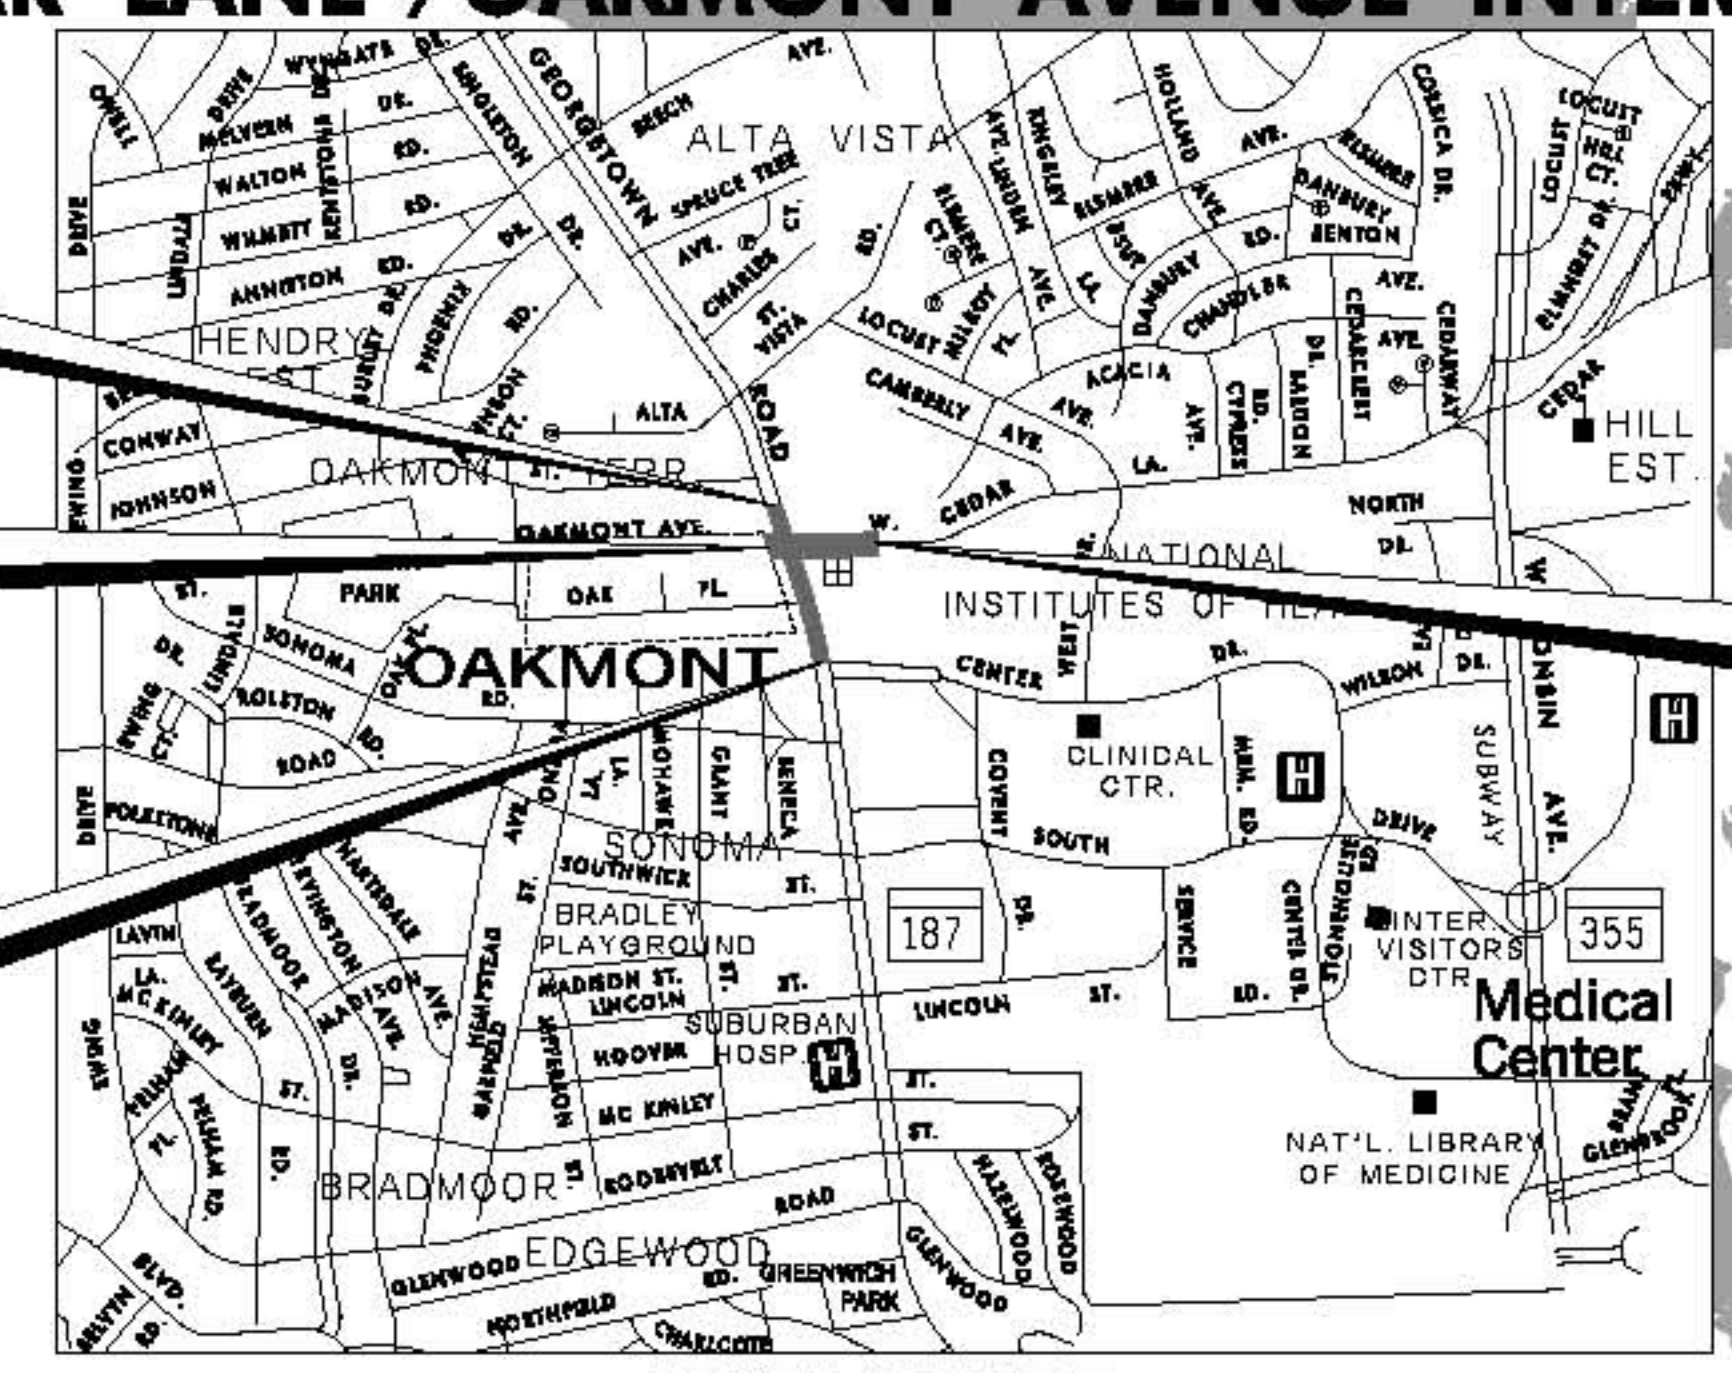

LIMIT OF WORK
MO5935370
W. CEDAR LANE
STA. 204+75

* PROFESSIONAL CERTIFICATION I HEREBY CERTIFY THAT THESE DOCUMENTS WERE PREPARED OR APPROVED BY ME AND THAT I AM A DULY LICENSED PROFESSIONAL ENGINEER UNDER THE LAWS OF THE STATE OF MARYLAND, LICENSE NO. 25823, EXPIRATION DATE 07-18-2010.

HORIZONTAL DATUM	NAD 83 / N
VERTICAL DATUM	NAVD 88

Maryland Department of Transportation
State Highway Administration

Office of Highway Development
Final Review Submittal
DATED APRIL 20, 2010

LENGTH OF PROJECT:
MD 187 (OLD GEORGETOWN ROAD) = 0.23 miles
W. CEDAR LANE = 0.12 miles

SCALE: 1"=1000'

DESIGN DESIGNATION				
ROADWAY	MD 187		WEST CEDAR LANE/OAKMONT AVENUE	
CONTROLS / YEARS	2008	2011	2008	2011
AVERAGE DAILY TRAFFIC (A.D.T.)	48,960	53,000	12,276	14,250
DESIGN HOURLY VOLUME (D.H.V.)	9%	8%	11%	11%
DIRECTIONAL DISTRIBUTION	82%	62%	71%	71%
% TRUCKS - A.D.T.	5%	5%	4%	4%
% TRUCKS - D.H.V.	5%	5%	3%	3%
DESIGN SPEED M.P.H.	45		35	
FUNCTIONAL CLASSIFICATION	URBAN OTHER PRINCIPAL ARTERIAL		URBAN MINOR ARTERIAL	
CONTROL OF ACCESS	NONE		NONE	
INTENSITY OF DEVELOPMENT	URBAN		URBAN	
TERRAIN	FLAT		FLAT	
ANTICIPATED POSTED SPEED	40		25	

R-O-W PLAT NUMBERS	SURVEY BOOK NUMBERS
	31283

CENTURY
ENGINEERING
CONSULTING ENGINEERS - PLANNERS
10710 GILROY ROAD
HUNT VALLEY, MD 21031

RJM ENGINEERING, INC.
CONSULTING ENGINEERS
ELICOTT CITY, MARYLAND

REVISIONS	
NOTE: See Sheet No. 2 for List of Revised Sheet Numbers	

AASHTO DESIGN CRITERIA
THIS PROJECT WAS DESIGNED IN ACCORDANCE WITH THE 2001 PUBLICATION OF AASHTO'S "A POLICY ON GEOMETRIC DESIGN OF HIGHWAYS AND STREETS."

STANDARD SPECIFICATIONS BOOK
BOOK OF STANDARDS AND MUTCD
ALL WORK ON THIS PROJECT SHALL CONFORM TO: THE MARYLAND DEPARTMENT OF TRANSPORTATION, STATE HIGHWAY ADMINISTRATIONS SPECIFICATIONS ENTITLED "STANDARD SPECIFICATIONS FOR CONSTRUCTION AND MATERIALS" DATED JULY 2008 REVISIONS THEREOF OR ADDITIONS THERETO, THE SPECIAL PROVISIONS INCLUDED IN THE INVITATION, FOR BIDS BOOK: THE ADMINISTRATIONS BOOK OF STANDARDS FOR HIGHWAYS AND INCIDENTAL STRUCTURES AND THE LATEST MANUAL ON UNIFORM TRAFFIC CONTROL DEVICES (MUTCD).

RIGHT OF WAY
RIGHT OF WAY AND EASEMENT LINES SHOWN ON THESE PLANS ARE FOR ASSISTANCE IN INTERPRETING THE PLANS. THEY ARE NOT OFFICIAL FOR OFFICIAL FEE RIGHT OF WAY AND EASEMENT INFORMATION, SEE APPROPRIATE RIGHT OF WAY PLATS.

UTILITIES
THE LOCATION OF UTILITIES SHOWN ON THE PLANS ARE FOR INFORMATION AND GUIDANCE ONLY. NO GUARANTEE IS MADE OF THE ACCURACY OF SAID LOCATIONS.

ENVIRONMENTAL INFORMATION
MDE # 09-SF-0197
ALL STORMWATER MANAGEMENT FACILITIES CONSTRUCTED FOR CONTRACT NO. MO5935370 SHALL BE INSPECTED AND MAINTAINED IN ACCORDANCE WITH THE STATE HIGHWAY ADMINISTRATIONS BEST MANAGEMENT PRACTICES (BMP) INSPECTION AND REMEDIATION PROGRAM.

SEDIMENT AND EROSION CONTROL REGULATIONS WILL BE STRICTLY ENFORCED DURING CONSTRUCTION.

OWNERS / DEVELOPERS CERTIFICATION :
I / WE HEREBY CERTIFY THAT ANY CLEARING, GRADING, CONSTRUCTION AND/OR DEVELOPMENT WILL BE DONE PURSUANT TO THIS PLAN, AND THAT ANY RESPONSIBLE PERSONNEL INVOLVED IN THE CONSTRUCTION PROJECT WILL HAVE A CERTIFICATE OF ATTENDANCE AT A MARYLAND DEPARTMENT OF THE ENVIRONMENT APPROVED TRAINING PROGRAM FOR THE CONTROL OF SEDIMENT AND EROSION BEFORE BEGINNING THE PROJECT. I HEREBY AUTHORIZE THE RIGHT OF WAY ENTRY FOR PERIODIC ON-SITE EVALUATION BY STATE OF MARYLAND, DEPARTMENT OF THE ENVIRONMENT, COMPLIANCE INSPECTORS.

COMPLETENESS OF DOCUMENTS
THE STATE HIGHWAY ADMINISTRATION SHALL ONLY BE RESPONSIBLE FOR THE COMPLETENESS OF DOCUMENTS OBTAINED DIRECTLY FROM THE STATE HIGHWAY ADMINISTRATIONS CASHIERS OFFICE. FAILURE TO ATTACH ADDENDA MAY CAUSE THE BID TO BE IRREGULAR.

ADA COMPLIANCE
THE DESIGN OF THIS PROJECT HAS INCORPORATED FACILITIES FOR THE ELDERLY AND HANDICAPPED IN COMPLIANCE WITH THE STATE AND FEDERAL LEGISLATION.

REVIEWED AND APPROVAL RECOMMENDED	DATE
CHIEF, HIGHWAY DESIGN DIVISION	
APPROVAL RECOMMENDED	DATE
DIRECTOR OFFICE OF HIGHWAY DEVELOPMENT	
APPROVED	DATE
DEPUTY ADMINISTRATOR - PLANNING, DESIGN, CONSTRUCTION, REAL ESTATE AND ENVIRONMENT	

ABBREVIATIONS

AASHTO	American Association of State Highway Transportation Officials	HDWL	Headwall	RW or RW	Right of Way
ADT	Average Daily Traffic	HERCP	Horizontal Elliptical Reinforced Concrete Pipe	RCP	Reinforced Concrete Pipe
AHD	Ahead	HP	High Point	RCPP	Reinforced Concrete Pressure Pipe
APPROX.	Approximate	IN	Inch	R.Q.D.	Rock Quality Designation
BL or BL	Baseline	I.S.T.	Inlet Sediment Trap	R.M.	Rootmat
BK	Back /Book	INV.	Invert	S	South
BIT.	Bituminous	J.B.	Junction Box	SAN.	Sanitary Sewer
B.C.	Bituminous Concrete	K	K Inlet	SB or SB	Southbound
B.M.	Bench Mark	L	Length	S.D.	Storm Drain
BOT.	Bottom	LF	Linear Feet	S.D.D.	Surface Drain Ditch
C.C.	Center of Curve	L.L.	Liquid Limit	SE	Super Elevation
CAP	Corrugated Aluminum Pipe	LP	Low Point	SF	Silt Fence
CAPA	Corrugated Aluminum Pipe Arch	LP.	Light Pole	SF	Square Feet
CATV	Cable Television	LT.	Left	SHT.	Sheet
C.B.B.	California Bearing Ratio	MAC.	Macadam	SPP	Structural Steel Plate Pipe
CL or CL	Centerline	M.C.	Moisture Content	SPPA	Structural Steel Plate Pipe Arch
CL	Class	MAX.	Maximum	S.P.T.	Standard Penetration Testing
CLF	Chainlink Fence	M.D.D.	Maximum Dry Content	SRP	Steel Spiral Rib Pipe - Aluminized Type 2
CMP	Corrugated Metal Pipe	MOD.	Modified	SRPA	Steel Spiral Rib Pipe Arch - Aluminized Type 2
C.O.	Cleanout	MIN.	Minimum	SSD	Stopping Sight Distance
COMB.	Combination	N	North	SSF	Super Silt Fence
CONC.	Concrete	NB	Northbound	STD.	Standard
CONSTR.	Construction	NE	Northeast	STA.	Station
COR.	Corner	N.P.	Non-Plastic	SO	Single Opening
CORR.	Correction	O.C.	On Center	SY	Square Yards
CPP-S	Corrugated Polyethylene Pipe - Type 'S'	OHE	Overhead Electric	SWM	Stormwater Management
CSP	Corrugated Steel Pipe - Aluminized Type 2	O.M.	Optimum Moisture	T	Tangent
CSPA	Corrugated Steel Pipe Arch - Aluminized Type 2	PAV'T.	Pavement	T	Telephone
C&G	Curb and Gutter	PC	Point of Curvature	T.C.	Top of Cover
DC	Degree of Curve	PCC	Point of Compound Curvature	T.G.	Top of Grate
D.H.V.	Design Hourly Volume	PC	Point of Crown	T or TL	Traverse Line
D.I.	Drop Inlet	PGE	Profile Grade Elevation	T.M.	Top of Manhole
DIA.	Diameter	P.G.E.	Profile Ground Elevation	THAV.	Traverse
D.O.	Double Opening	P.G.L.	Profile Grade Line	TS	Temporary Swale
E	East	PGL	Profile Ground Line	T.S.	Top of Slab
E	Electric	PR	Point of Rotation	T.S.	Topsoil
E	External Distance	P.I.	Plasticity Index	TYP.	Typical
EA	Each	PI	Point of Intersection	U.D.	Under Drain
EB	Eastbound	POC	Point On Curve	U.G.	Underground
ELEV	Elevation	POT	Point On Tangent	U.P.	Utility Pole
ES	End Section	PPWP	Polyvinyl Chloride Profile Wall Pipe	USDA	United States Department of Agriculture
EX or EXIST	Existing	PROP	Proposed	VCL	Vertical Clearance
FT	Feet	PRC	Point of Reverse Curve	V.C.L.	Vertical Curve Length
F or FL	Flowline	PT	Point	W	Water
F.B.D.	Flat Bottom Ditch	PT	Point of Tangency	W	West
F.H.	Fire Hydrant	PVC	Point of Vertical Curve	WB	Westbound
FWD.	Forward	PVC	Polyvinyl Chloride	WB	Wetland Buffer
G	Gas	PVI	Point of Vertical Intersection	W.M.	Water Meter
G.V.	Gas Valve	PVRC	Point of Vertical Reverse Curve	W.S.	Wrapped Steel
H.B.	Handbox	PVT	Point of Vertical Tangency	WUS	Waters of the United States
HDPE	High Density Polyethylene	R	Radius	W.V.	Water Valve
		R.F.	Rock Fragments		
		RT	Right		

INDEX OF SHEETS

SHEET NO.	DWG. NO.	DESCRIPTION
01	TI-01	TITLE SHEET
02	AB-01	INDEX OF SHEETS AND ABBREVIATIONS
03	TS-01	TYPICAL SECTIONS
04	TS-02	PAVEMENT DETAILS
05	DE-01	SIDEWALK RAMP DETAILS
06	GS-01	BASLINE GEOMETRIC LAYOUT
07	GS-02	CURB & SIDEWALK/SHARED USE PATH GEOMETRY
08	GS-03	CURB & SIDEWALK/SHARED USE PATH GEOMETRY
09	GS-04	INTERSECTION DETAIL
10-11	PS-01 - PS-02	ROADWAY PLANS
12	MT-01	TRAFFIC CONTROL KEY PLAN
13-18	MT-02 - MT-07	MAINTENANCE OF TRAFFIC
19	SW-01	STORM WATER MANAGEMENT PLAN
20	SW-02	STORM WATER MANAGEMENT PROFILE
21	SW-03	STORM WATER MANAGEMENT DETAILS
22	SD-01	STORM DRAIN STRUCTURE SCHEDULES & DETAILS
23	SD-02	STORM DRAIN PROFILES
24-29	ES-01 - ES-06	EROSION AND SEDIMENT CONTROL DETAILS & PLANS
30-33	LD-01 - LD-04	LANDSCAPING PLANS
34-35	EF-01 - EF-02	ENVIRONMENTAL FEATURES - TREE IMPACT/PRESERVATION
36	SG-01.1	MDT PHASE 1 - TRAFFIC SIGNAL PLAN (W. CEDAR LANE)
37	SG-02.1	MDT PHASE 1 - GENERAL INFORMATION SHEET (W. CEDAR LANE)
38	SG-03.1	MDT PHASE 1 - TRAFFIC SIGNAL PLAN (CENTER DRIVE)
39	SG-04.1	MDT PHASE 1 - GENERAL INFORMATION SHEET (CENTER DRIVE)
40	SG-05.2	MDT PHASE 2 - TRAFFIC SIGNAL PLAN (W. CEDAR LANE)
41	SG-06.2	MDT PHASE 2 - GENERAL INFORMATION SHEET (W. CEDAR LANE)
42	SG-07.2	MDT PHASE 2 - TRAFFIC SIGNAL PLAN (CENTER DRIVE)
43	SG-08.2	MDT PHASE 2 - GENERAL INFORMATION SHEET (CENTER DRIVE)
44	SG-09.4	MDT PHASE 4 - TRAFFIC SIGNAL PLAN (W. CEDAR LANE)
45	SG-10.4	MDT PHASE 4 - GENERAL INFORMATION SHEET (W. CEDAR LANE)
46	SG-11.5	MDT PHASE 5 - TRAFFIC SIGNAL PLAN (W. CEDAR LANE)
47	SG-12.5	MDT PHASE 5 - GENERAL INFORMATION SHEET (W. CEDAR LANE)
48	SG-13.5	MDT PHASE 5 - TRAFFIC SIGNAL PLAN (CENTER DRIVE)
49	SG-14.5	MDT PHASE 5 - GENERAL INFORMATION SHEET (CENTER DRIVE)
50	SG-15	ULTIMATE - TRAFFIC SIGNAL PLAN (W. CEDAR LANE)
51	SG-16	ULTIMATE - GENERAL INFORMATION SHEET (W. CEDAR LANE)
52	SG-17	ULTIMATE - TRAFFIC SIGNAL PLAN (CENTER DRIVE)
53	SG-18	ULTIMATE - GENERAL INFORMATION SHEET (CENTER DRIVE)
54	SN-1	GENERAL NOTES AND PROPOSAL ITEMS
55	SN-2	SIGNING AND PAVEMENT MARKING PLAN
56	SN-4	GUIDE SIGN AND SUPPORTS
57	SN-11	INDEX OF QUANTITIES

CONVENTIONAL SIGNS

PROPOSED MEDIAN BARRIER		PROPOSED PIPE /CULVERT	
ELECTRICAL HAND BOX - SIGNALS		EXISTING PIPE /CULVERT	
FLOW LINE		EXISTING DROP INLET	
STATE, COUNTY OR CITY LINES		UTILITY POLE	
PROPOSED TRAFFIC BARRIER		WETLAND	
EXISTING TRAFFIC BARRIER		WETLAND BUFFER	
PROPOSED FENCE LINE		WATERS OF THE U.S.	
EXISTING FENCE LINE		HEDGE /TREE LINE	
RIGHT OF WAY LINE		BUSH /TREE	
EXISTING ROADWAY		CONIFEROUS TREE	
RAILROAD		REMOVE EXISTING TREES	
BASE LINE OR SURVEY LINE		GROUND ELEVATION	
FIRE HYDRANT		GRADE ELEVATION	
HISTORIC BOUNDARY		BURIED UTILITY LINES & NO. OF CABLES	
EXISTING SIGN		EXISTING TOP OF BANK	
		EXISTING TOE OF FILL	
		EXISTING CURB	
		PROPOSED CURB	
		PROPOSED TOP OF CUT	
		PROPOSED TOE OF FILL	

SOILS LEGEND

	PLAN LOCATION OF SOIL BORINGS
	PLAN LOCATION OF STORM WATER MANAGEMENT BORINGS

BORING LOGS ARE INCLUDED IN THE INVITATION FOR BIDS.

SHA STATE OF MARYLAND
DEPARTMENT OF TRANSPORTATION
STATE HIGHWAY ADMINISTRATION
HIGHWAY DESIGN DIVISION

BRAC INTERSECTION IMPROVEMENT
MD 187 AND W. CEDAR LANE /OAKMONT AVENUE

INDEX OF SHEETS AND ABBREVIATIONS

SCALE	NTS	ADVERTISED DATE	CONTRACT NO.	MOB935320
DESIGNED BY	HQ	COUNTY	MONTGOMERY	
DRAWN BY	JP	LOGMILE		
CHECKED BY	JW	HORIZONTAL SCALE		
F.A.P. NO.	SEE TITLE SHEET	VERTICAL SCALE		
DRAWING NO.	AB-01	OF	01	SHEET NO. 2 OF 67

PLOTTED: 04/11/2018
FILE: 01/18

BY: SUSERNAME\$



RJM ENGINEERING, INC.
CONSULTING ENGINEERS
ELLCOTT CITY, MARYLAND



PLOTTED: (DATE/TIME)
 FILE: (FILE)



BY: \$USER\$



RJM ENGINEERING, INC.
CONSULTING ENGINEERS
ELLCOTT CITY, MARYLAND

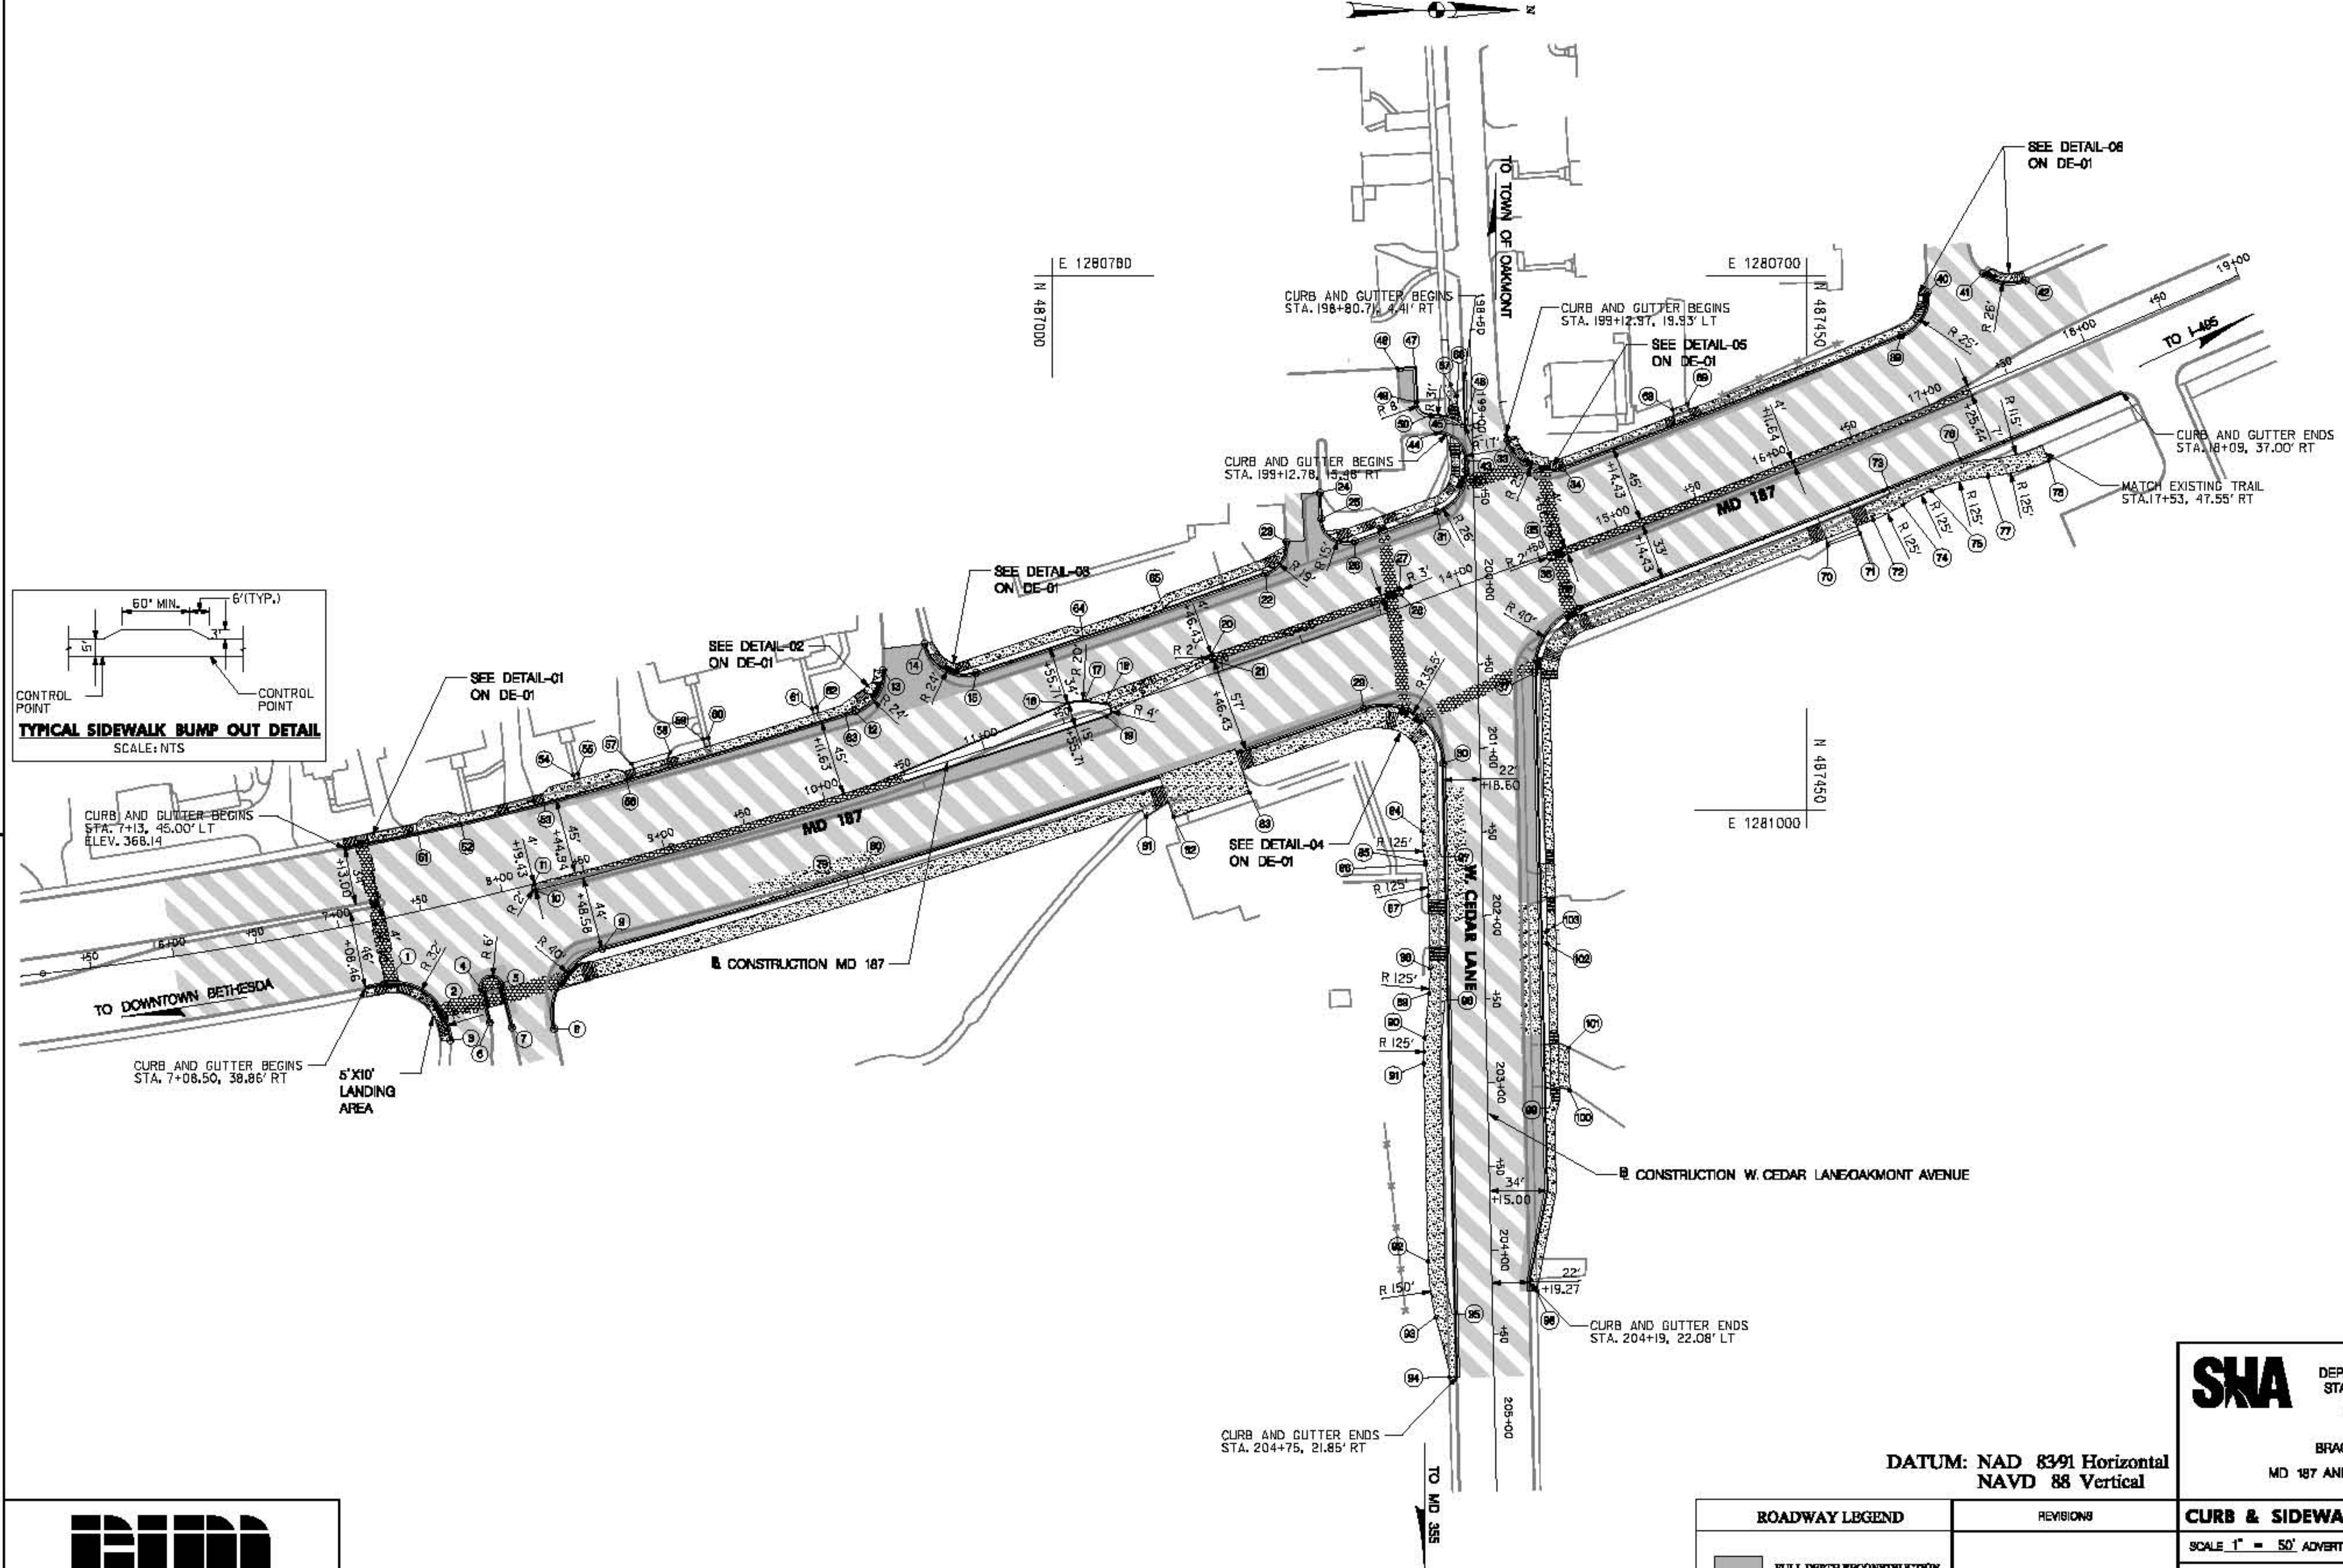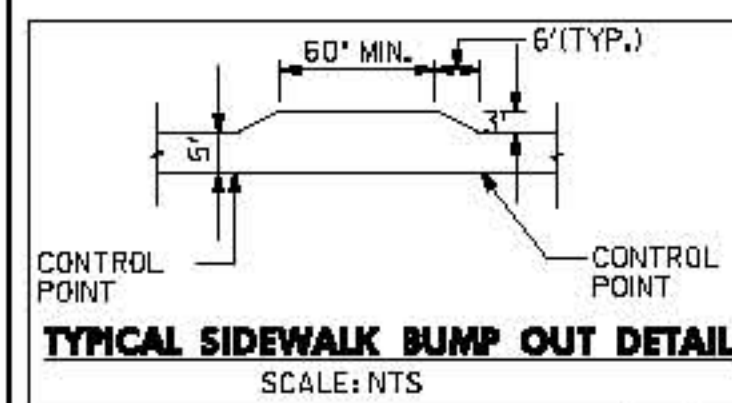

DATUM: NAD 83/91 Horizontal
NAVD 88 Vertical

ROADWAY LEGEND	
	FULL DEPTH RECONSTRUCTION
	PAVEMENT GRINDING & RESURFACING
	CONCRETE SIDEWALK / SHARED USE PATH / POB BUS PAD
	DECORATIVE PAVEMENT

REVISIONS	




STATE OF MARYLAND
DEPARTMENT OF TRANSPORTATION
STATE HIGHWAY ADMINISTRATION
HIGHWAY DESIGN DIVISION

BRAC INTERSECTION IMPROVEMENT
MD 187 AND W. CEDAR LANE / OAKMONT AVENUE

CURB & SIDEWALK / SHARED USE PATH GEOMETRY			
SCALE 1" = 50' ADVERTISED DATE		CONTRACT NO. M06935320	
DESIGNED BY JW	COUNTY MONTGOMERY		
DRAWN BY STAG	LOGMILE		
CHECKED BY JW	HORIZONTAL SCALE		
F.A.P. NO. SEE TITLE SHEET	VERTICAL SCALE		
DRAWING NO. GS - 02	OF 04	SHEET NO. 07	OF 67

PLOTTED: 04/11/2016
FILE: R187

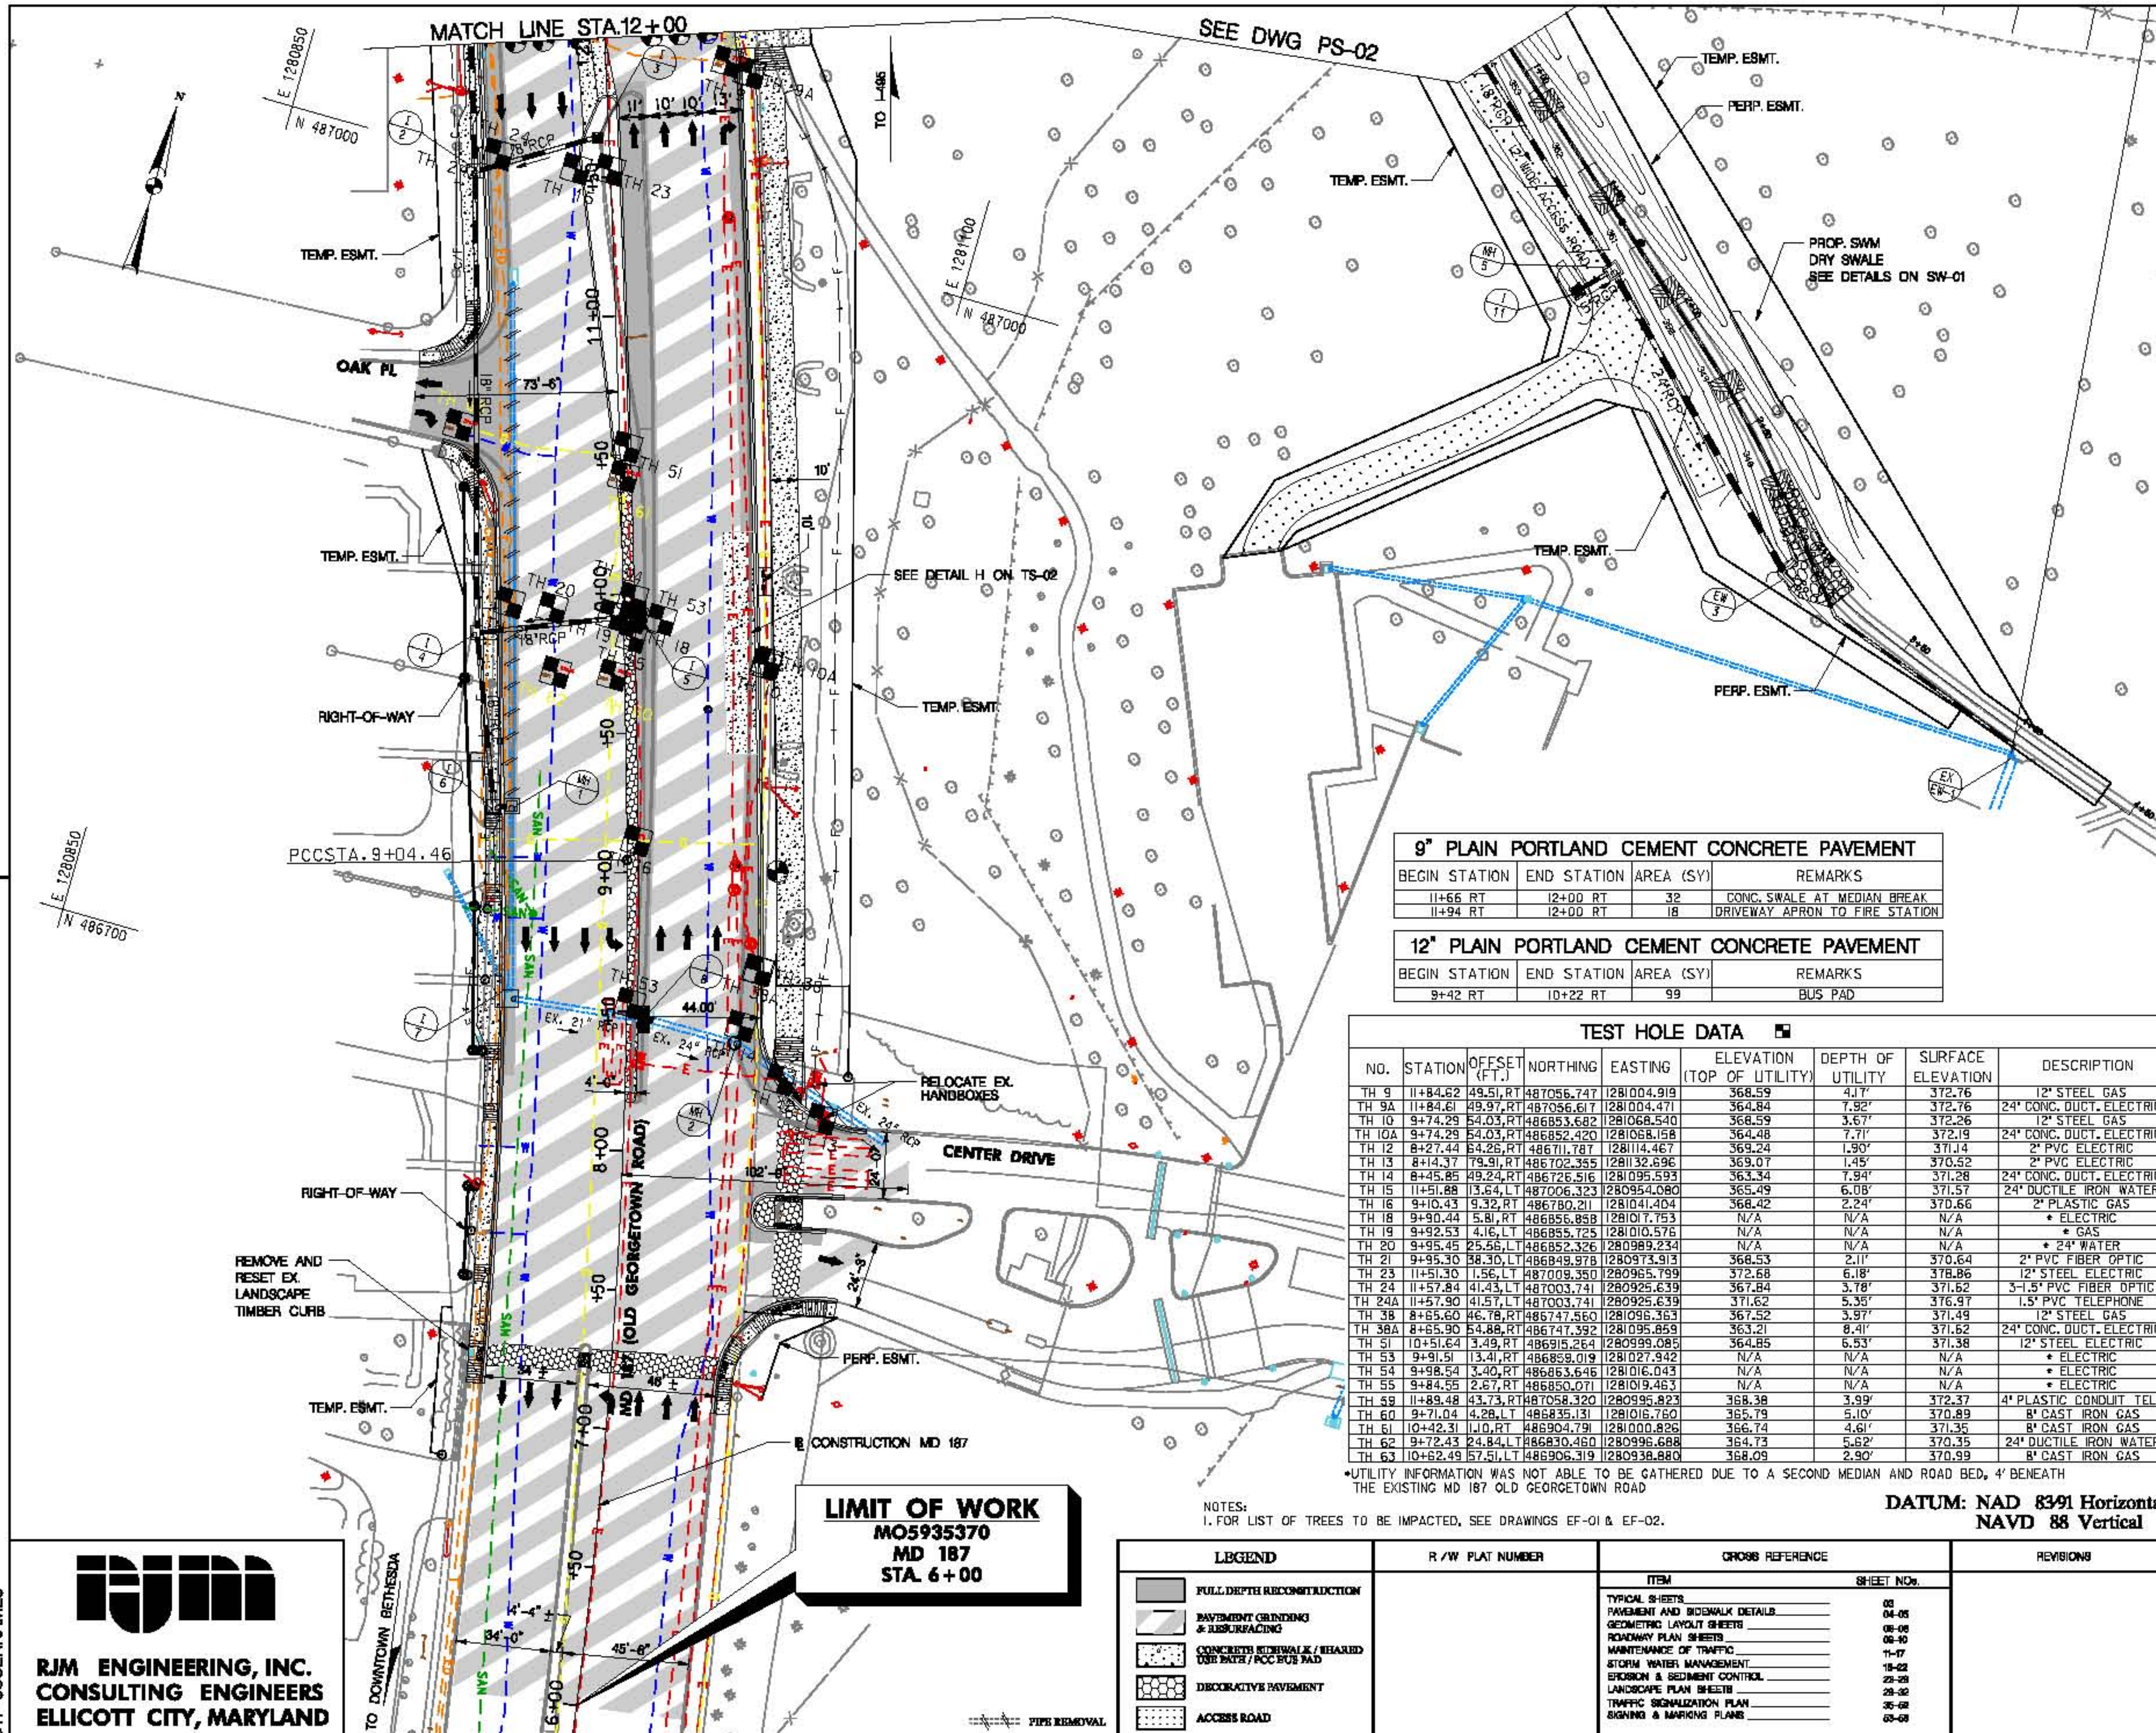

5 INCH CONCRETE SIDEWALK		
BEGIN STATION	END STATION	AREA (SF)
7+12, 46' LT	10+56, 63' LT	1967
10+85, 74' LT	12+00, 49' LT	650
7+08, 38' RT	7+50, 79' RT	325
8+19, 60' RT	11+94, 60' RT	3787

DETECTABLE WARNING SURFACE (MD STD 655.40)		
STATION	OFFSET	AREA (SF)
7+24	46' LT	10
7+24	12' LT	10
7+24	6' LT	10
7+24	40' RT	13
7+50	62' RT	23
7+77	60' RT	20
7+85	60' RT	20
8+28	58' RT	35
10+52	55' LT	19
10+91	54' LT	18

NON-TRAFFIC BEARING DECORATIVE PORTLAND CEMENT CONCRETE MEDIANS		
BEGIN STATION	END STATION	QUANTITY (SY)
8+17 RT	10+48 RT	106
7+76 RT	7+87 RT	16

TRAFFIC BEARING DECORATIVE CROSSWALKS		
BEGIN STATION	END STATION	QUANTITY (SY)
7+19 LT & RT	7+27 LT & RT	71
7+50 RT	7+74 RT	27
7+88 RT	8+25 RT	37

MODIFIED COMBINATION CURB AND GUTTER (12" DEPTH)		
BEGIN STATION	END STATION	LENGTH (LF)
7+09, 38' RT	7+50, 79' RT	72
7+13, 45' LT	10+60, 64' LT	350
7+24, 74' RT	7+88, 80' RT	69
8+10, 87' RT	11+94, 47' RT	412
10+48 TO 11+89 AROUND GRASS MEDIAN		270
10+84, 71' LT	12+00, 44' LT	130

REMOVAL OF EXISTING MASONRY			
STATION	OFFSET	QUANTITY (CY)	REMARKS
11+15	35' LT	4	INLET

REMOVE EXISTING PIPE CULVERT			
BEGIN STATION	END STATION	LENGTH (LF)	REMARKS
9+22, 41' LT	11+12, 37' LT	189	18" RCP

SIDEWALK RAMP		
STATION	OFFSET	REFERENCE
7+24	46' LT	DETAIL-01, DE-01
7+24	9' LT	MD 655.21
7+24	40' RT	MD 655.12
7+50	62' RT	MD 655.12
8+25	58' RT	MD 655.11
10+50	55' LT	DETAIL-02, DE-01
10+94	54' LT	DETAIL-03, DE-01

DRIVEWAY ENTRANCE		
BEGIN STATION	END STATION	REFERENCE
7+27 LT	7+55 LT	DETAIL-01, DE-01
8+09 LT	8+37 LT	MD 630.01
8+89 LT	9+22 LT	MD 630.01

GRINDING HMA PAVEMENT 0 TO 2 INCHES		
BEGIN STATION	END STATION	AREA (SY)
6+00	12+00	5045

STATE OF MARYLAND
DEPARTMENT OF TRANSPORTATION
STATE HIGHWAY ADMINISTRATION
HIGHWAY DESIGN DIVISION


BRAC INTERSECTION IMPROVEMENT

MD 187 AND W. CEDAR LANE / OAKMONT AVENUE

DATE: 08/20/2020

PROJECT NO: MD 187 AND W. CEDAR LANE / OAKMONT AVENUE

ROADWAY PLAN		
SCALE: 1"=30' ADVISED DATE: 08/20/2020 CONTRACT NO. MD0836320		
DESIGNED BY: JW	COUNTY: MONTGOMERY	
DRAWN BY: ST	LOGMILE: 1.00	
CHECKED BY: JW		
F.A.P. NO. SEE TITLE SHEET		
DRAWING NO. PS-01	OF 02	SHEET NO. 10 OF 10

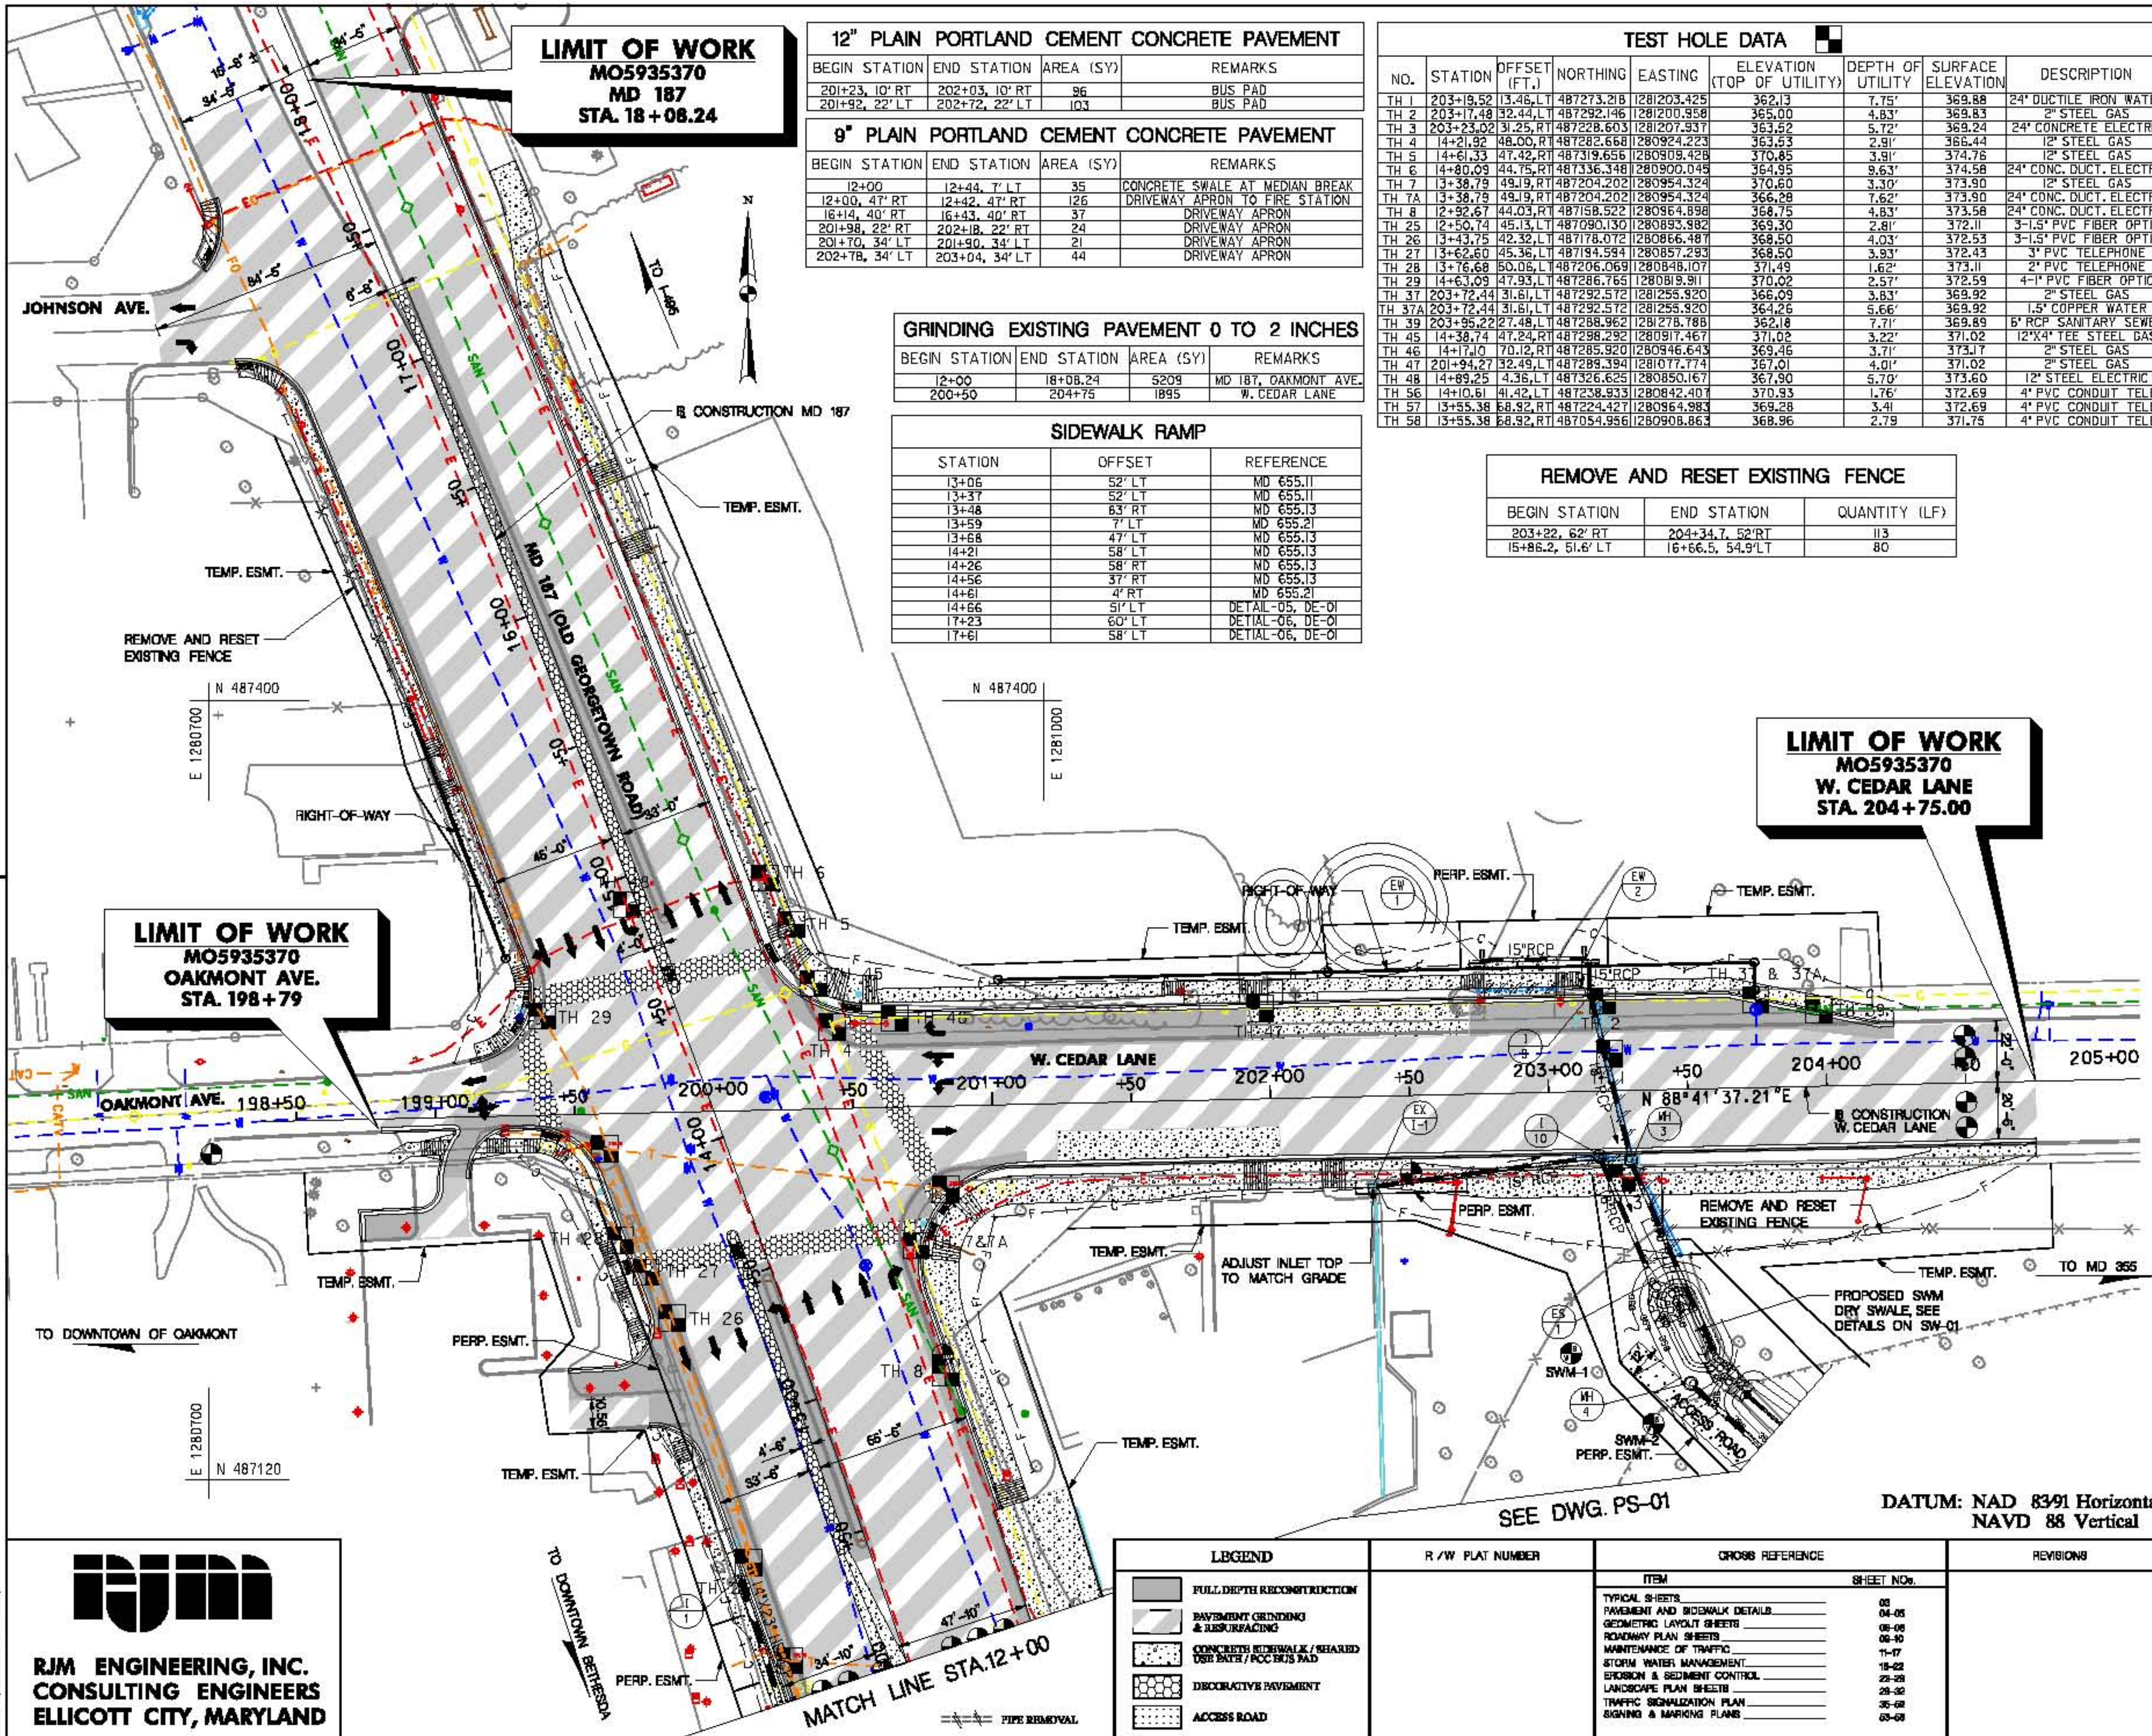

12" PLAIN PORTLAND CEMENT CONCRETE PAVEMENT				
BEGIN STATION	END STATION	AREA (SY)	REMARKS	
201+23, 10' RT	202+03, 10' RT	96	BUS PAD	
201+92, 22' LT	202+72, 22' LT	103	BUS PAD	

9" PLAIN PORTLAND CEMENT CONCRETE PAVEMENT				
BEGIN STATION	END STATION	AREA (SY)	REMARKS	
12+00	12+44, 7' LT	35	CONCRETE SWALE AT MEDIAN BREAK	
12+00, 47' RT	12+42, 47' RT	126	DRIVEWAY APRON TO FIRE STATION	
16+14, 40' RT	16+43, 40' RT	37	DRIVEWAY APRON	
201+98, 22' RT	202+18, 22' RT	24	DRIVEWAY APRON	
201+70, 34' LT	201+90, 34' LT	21	DRIVEWAY APRON	
202+78, 34' LT	203+04, 34' LT	44	DRIVEWAY APRON	

GRINDING EXISTING PAVEMENT 0 TO 2 INCHES				
BEGIN STATION	END STATION	AREA (SY)	REMARKS	
12+00	18+08.24	5209	MD 187, OAKMONT AVE.	
200+50	204+75	1895	W. CEDAR LANE	

SIDEWALK RAMP		
STATION	OFFSET	REFERENCE
13+06	52' LT	MD 655.11
13+37	52' LT	MD 655.11
13+48	63' RT	MD 655.13
13+59	7' LT	MD 655.21
13+68	47' LT	MD 655.13
14+21	58' LT	MD 655.13
14+26	58' RT	MD 655.13
14+56	37' RT	MD 655.13
14+61	4' RT	MD 655.21
14+66	51' LT	DETAIL-05, DE-01
17+23	60' LT	DETAIL-06, DE-01
17+61	58' LT	DETAIL-06, DE-01

TEST HOLE DATA							
NO.	STATION	OFFSET (FT.)	NORTHING	EASTING	ELEVATION (TOP OF UTILITY)	DEPTH OF UTILITY	SURFACE ELEVATION
TH 1	203+19.52	13.46, LT	487273.218	1281203.425	362.13	7.75'	369.88
TH 2	203+17.48	32.44, LT	487292.146	1281200.958	365.00	4.83'	369.83
TH 3	203+23.02	31.25, RT	487228.603	1281207.937	363.52	5.72'	369.24
TH 4	14+21.92	48.00, RT	487282.668	1280924.223	363.53	2.91'	366.44
TH 5	14+61.33	47.42, RT	487319.656	1280908.428	370.85	3.91'	374.76
TH 6	14+80.09	44.75, RT	487336.348	1280900.049	364.95	8.63'	374.58
TH 7	13+38.79	49.19, RT	487204.202	1280954.324	370.60	3.30'	373.90
TH 7A	13+38.79	49.19, RT	487204.202	1280954.324	366.98	7.62'	373.90
TH 8	12+92.67	44.03, RT	487158.522	1280964.898	368.75	4.83'	373.58
TH 25	12+50.74	45.13, LT	487090.130	1280935.982	369.30	2.81'	372.11
TH 26	13+43.75	42.32, LT	487178.072	1280966.487	368.50	4.03'	372.53
TH 27	13+62.60	45.36, LT	487194.594	1280957.293	368.50	3.93'	372.43
TH 28	13+76.68	50.06, LT	487206.069	1280948.107	371.49	1.62'	373.11
TH 29	14+63.09	47.93, LT	487286.765	1280918.911	370.02	2.57'	372.59
TH 37A	203+72.44	31.61, LT	487292.572	1281255.920	366.09	3.83'	369.92
TH 37B	203+72.44	31.61, LT	487292.572	1281255.920	364.26	5.66'	369.92
TH 39	203+95.22	27.48, LT	487288.962	1281278.788	362.18	7.71'	369.89
TH 45	14+38.74	47.24, RT	487298.292	1280917.467	371.02	3.22'	371.02
TH 46	14+17.00	70.12, RT	487285.920	1280946.643	369.46	3.71'	373.17
TH 47	201+94.27	32.49, LT	487289.394	1281077.774	367.01	4.01'	371.02
TH 48	14+89.25	4.36, LT	487326.625	1280850.167	367.90	5.70'	373.60
TH 56	14+10.61	41.42, LT	487238.933	1280842.407	370.93	1.76'	372.69
TH 57	13+55.38	68.92, RT	487224.427	1280964.983	369.28	3.41	372.69
TH 58	13+55.38	68.92, RT	487054.956	1280908.863	368.96	2.79	371.75

REMOVE AND RESET EXISTING FENCE		
BEGIN STATION	END STATION	QUANTITY (LF)
203+22, 62' RT	204+34.7, 52' RT	113
15+86.2, 51.6' LT	16+66.5, 54.9' LT	80

5 INCH CONCRETE SIDEWALK		
BEGIN STATION	END STATION	AREA (SF)
12+00 LT	13+09 LT	557
13+35 LT	19+13 RT	597
14+57 LT	17+24 LT	1430
17+61 LT	17+82 LT	111
19+83 RT	19+07 RT	128
200+60 LT	204+25 LT	2020
12+42 RT	204+75 RT	5016

DETECTABLE WARNING SURFACE (MD 655.40)		
STATION	OFFSET	WARNING SURFACE (SF)
13+60	7' LT	10
13+60	11' LT	10
13+43	60' RT	12
13+50	67' RT	12
13+68	47' LT	10
14+21	58' LT	14
14+28	59' RT	15
14+56	40' RT	15
14+61	4' RT	10
14+61	0' RT	10
14+63	55' LT	12
14+71	48' LT	12
17+22	60' LT	12
17+62	58' LT	12

NON TRAFFIC BEARING DECORATIVE PORTLAND CEMENT CONCRETE MEDIANS		
BEGIN STATION	END STATION	QUANTITY (SY)
12+44 LT	13+68 LT	55
14+54 RT	17+02 RT	124

TRAFFIC BEARING DECORATIVE CROSSWALKS		
BEGIN STATION	END STATION	QUANTITY (SY)
13+42 LT & RT	13+71 LT & RT	90
13+50 RT	14+27 RT	67
14+21 LT	14+76 LT	34
14+51 LT & RT	14+74 LT & RT	73

REMOVAL OF EXISTING MASONRY			
STATION	OFFSET	QUANTITY (CY)	REMARKS
202+75	37' LT	0.45	ENDWALL
203+04	37' LT	0.45	ENDWALL
203+18	35' LT	0.59	ENDWALL
203+18	23' LT	2.50	INLET
199+30	36' RT	2.00	EX. WALL

REMOVE EXISTING PIPE CULVERT			
BEGIN STATION	END STATION	LENGTH (LF)	REMARKS
202+75, 37' LT	203+04, 37' LT	29	12" RCP
203+18, 35' LT	203+18, 25' LT	10	15" RCP
203+18, 23' LT	203+29, 23' RT	47	15" RCP
203+30, 25' RT	203+46, 60' RT	39	15" RCP

MODIFIED COMBINATION CURB AND GUTTER(12" DEPTH)		
BEGIN STATION	END STATION	LENGTH (LF)
12+00, 44' LT	13+11, 60' LT	117
13+39, 81' LT	19+12, 22' RT	165
19+73, 44' RT	19+81, 4' RT	92
19+13, 20' RT	17+82, 62' LT	298
17+59, 61' LT	17+82, 47' LT	28
18+09, 37' RT	204+19, 22' RT	762
12+42, 49' RT	204+75, 22' RT	514

DRIVEWAY ENTRANCE		
BEGIN STATION	END STATION	REFERENCE
11+88 RT	12+50 RT	MD 630.02
15+49 LT	15+71 LT	MD 630.01
16+06 RT	16+41 RT	MD 630.02
201+62 LT	201+98 LT	MD 630.02
201+90 RT	202+26 RT	MD 630.01
202+70 LT	203+12 LT	MD 630.02



STATE OF MARYLAND
DEPARTMENT OF TRANSPORTATION
STATE HIGHWAY ADMINISTRATION
HIGHWAY DESIGN DIVISION


BRAC INTERSECTION IMPROVEMENT
MD 187 AND W. CEDAR LANE / OAKMONT AVENUE

ROADWAY PLAN		
SCALE 1"=80'	ADVERTISED DATE	CONTRACT NO. MO5935370
DESIGNED BY JW	COUNTY MONTGOMERY	
DRAWN BY ST	LOGMILE	
CHECKED BY JW	HORIZONTAL SCALE	
F.A.P. NO. SEE TITLE SHEET	VERTICAL SCALE	
DRAWING NO. PS-02	OF 02	SHEET NO. 11 OF 67



RJM ENGINEERING, INC.
CONSULTING ENGINEERS
ELLICOTT CITY, MARYLAND

BY: SUSERNAMES

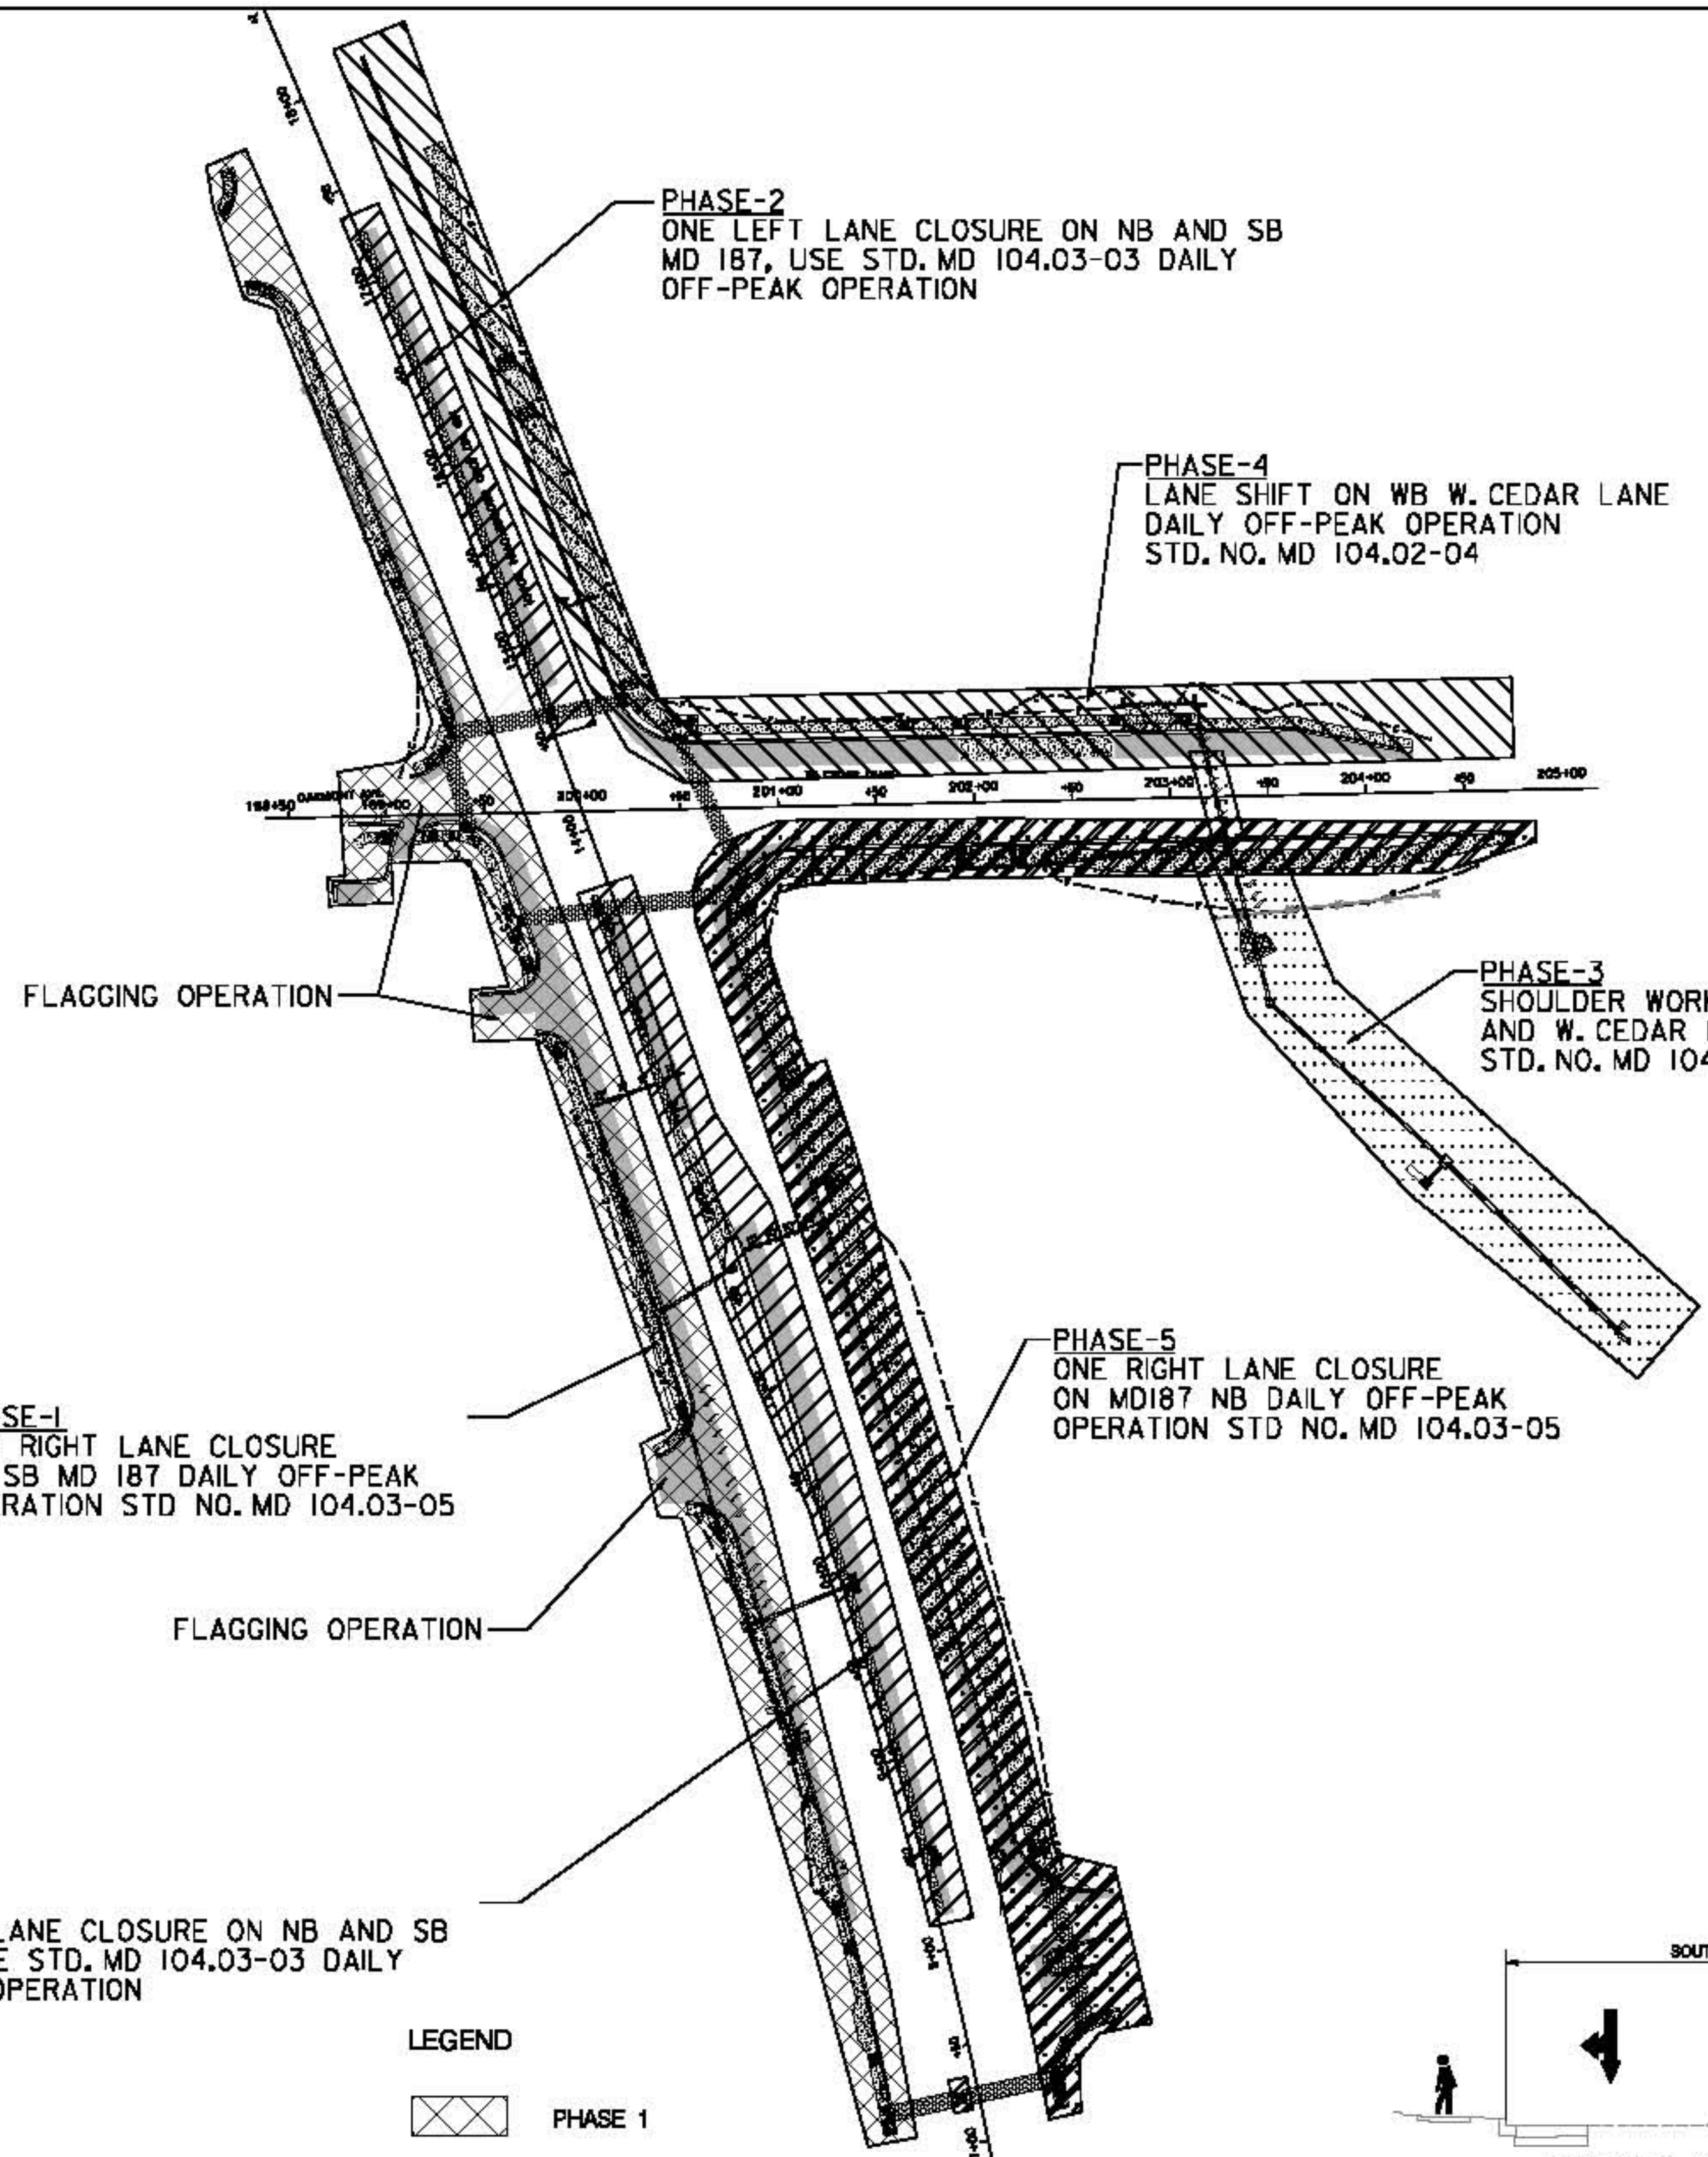

PHASE-2
ONE LEFT LANE CLOSURE ON NB AND SB
MD 187, USE STD. MD 104.03-03 DAILY
OFF-PEAK OPERATION


PHASE-4
LANE SHIFT ON WB W. CEDAR LANE
DAILY OFF-PEAK OPERATION
STD. NO. MD 104.02-04

PHASE-3
SHOULDER WORK ON NIH PROPERTY
AND W. CEDAR LANE NIGHTTIME OPERATION
STD. NO. MD 104.02-02

PHASE-5
ONE RIGHT LANE CLOSURE
ON MD187 NB DAILY OFF-PEAK
OPERATION STD NO. MD 104.03-05

PHASE-1
ONE RIGHT LANE CLOSURE
ON SB MD 187 DAILY OFF-PEAK
OPERATION STD NO. MD 104.03-05

- LEGEND
- PHASE 1
 - PHASE 2
 - PHASE 3
 - PHASE 4
 - PHASE 5
 - FULL-DEPTH RECONSTRUCTION

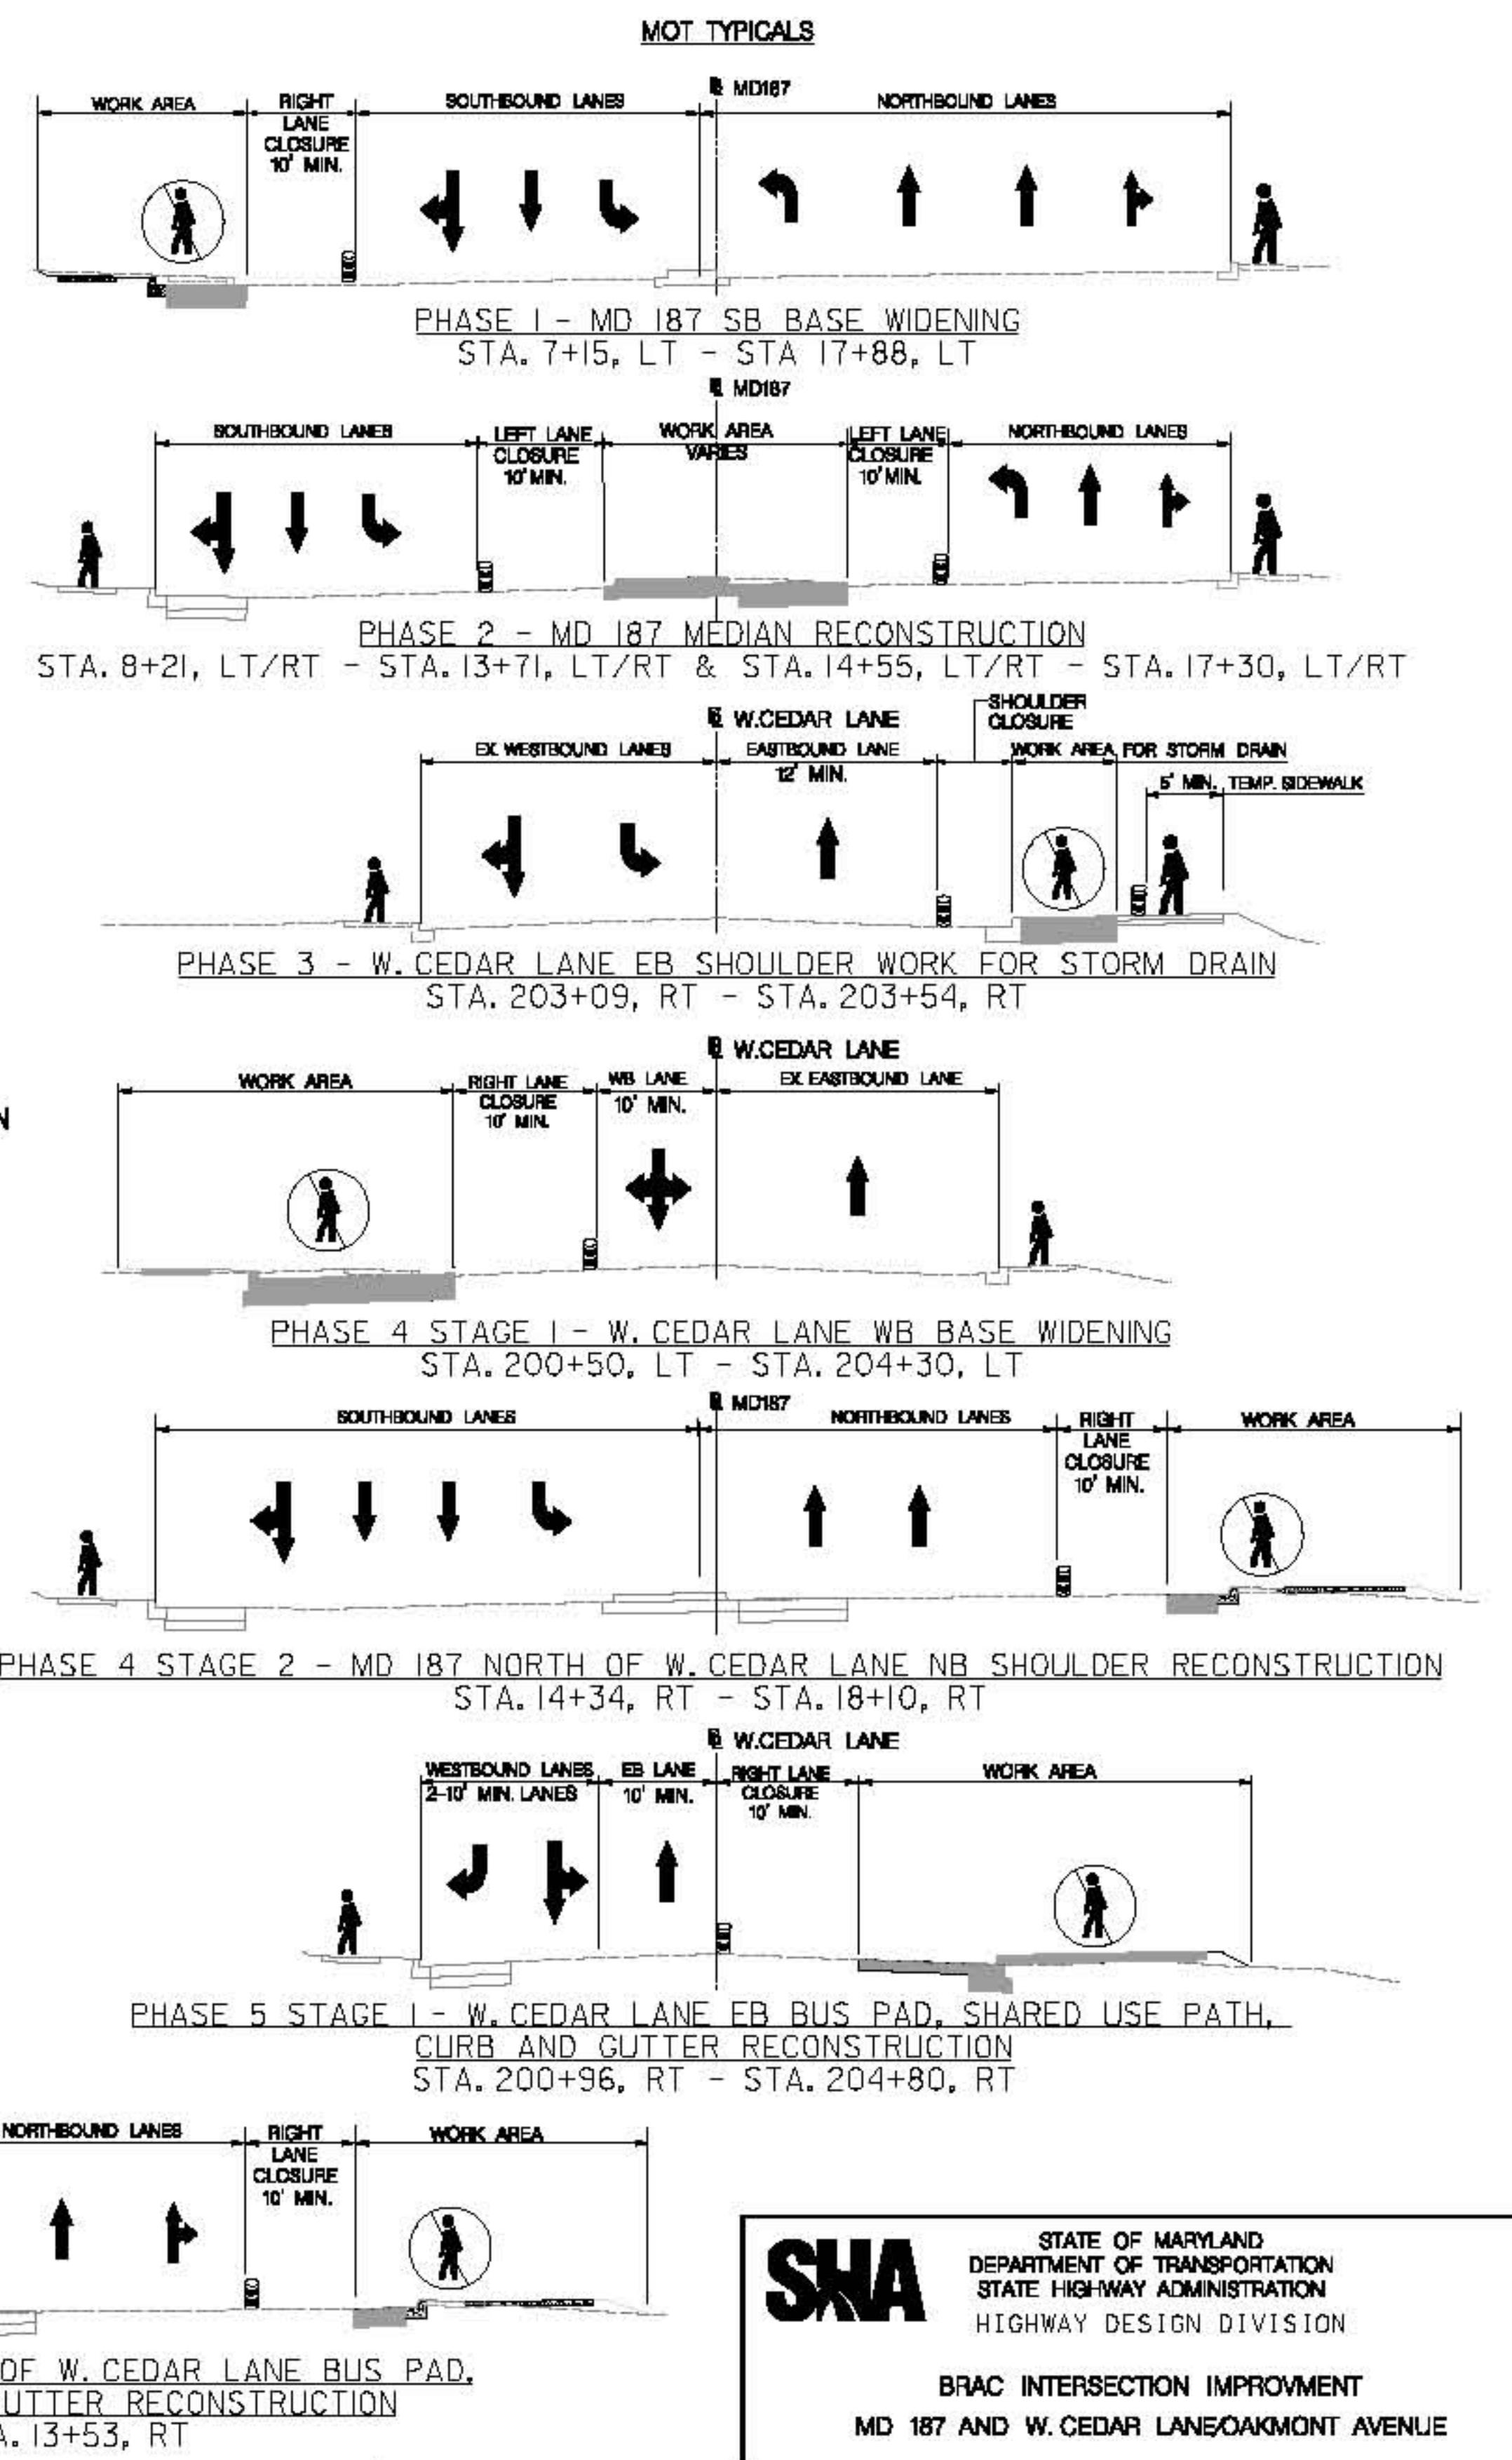

MOT TYPICALS



STATE OF MARYLAND
DEPARTMENT OF TRANSPORTATION
STATE HIGHWAY ADMINISTRATION
HIGHWAY DESIGN DIVISION

BRAC INTERSECTION IMPROVEMENT
MD 187 AND W. CEDAR LANE/OAKMONT AVENUE

TRAFFIC CONTROL - KEY PLAN



SCALE	NTS	DATE	APRIL 20, 2010	CONTRACT NO.	MOB66370
DESIGNED BY	JW	COUNTY	MONTGOMERY		
DRAWN BY	AG	LOGMILE			
CHECKED BY	JW				
FAP NO.	SEE TITLE SHEET				
DRAWING NO.	MT-01	OF	07	SHEET NO.	12 OF 57

PLOTTED: 04/20/2010
FILE: 04/20/2010




BY: \$USER\$



RJM ENGINEERING, INC.
CONSULTING ENGINEERS
ELLCOTT CITY, MARYLAND

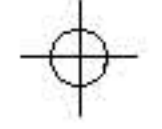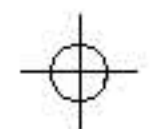


TRAFFIC CONTROL QUANTITY	
ITEM	QUANTITY
TEMPORARY TRAFFIC SIGNS	298 SF.
DRUM FOR MOT	271 EA.
ARROW PANEL	1 EA.
TYPE III BARRICADE	3 EA.
TEMPORARY ADA RAMP	2 EA.
WATER-FILLED TRAFFIC BARRIER	505 LF.
12 INCH WHITE REMOVABLE PREFORMED PAVEMENT LINE MARKING	405 LF.
5 INCH WHITE REMOVABLE PREFORMED PAVEMENT LINE MARKING	218 LF.

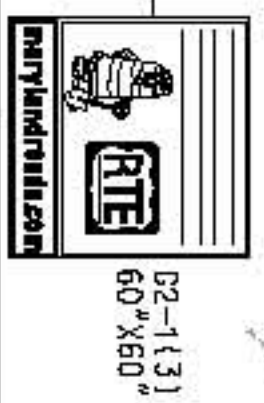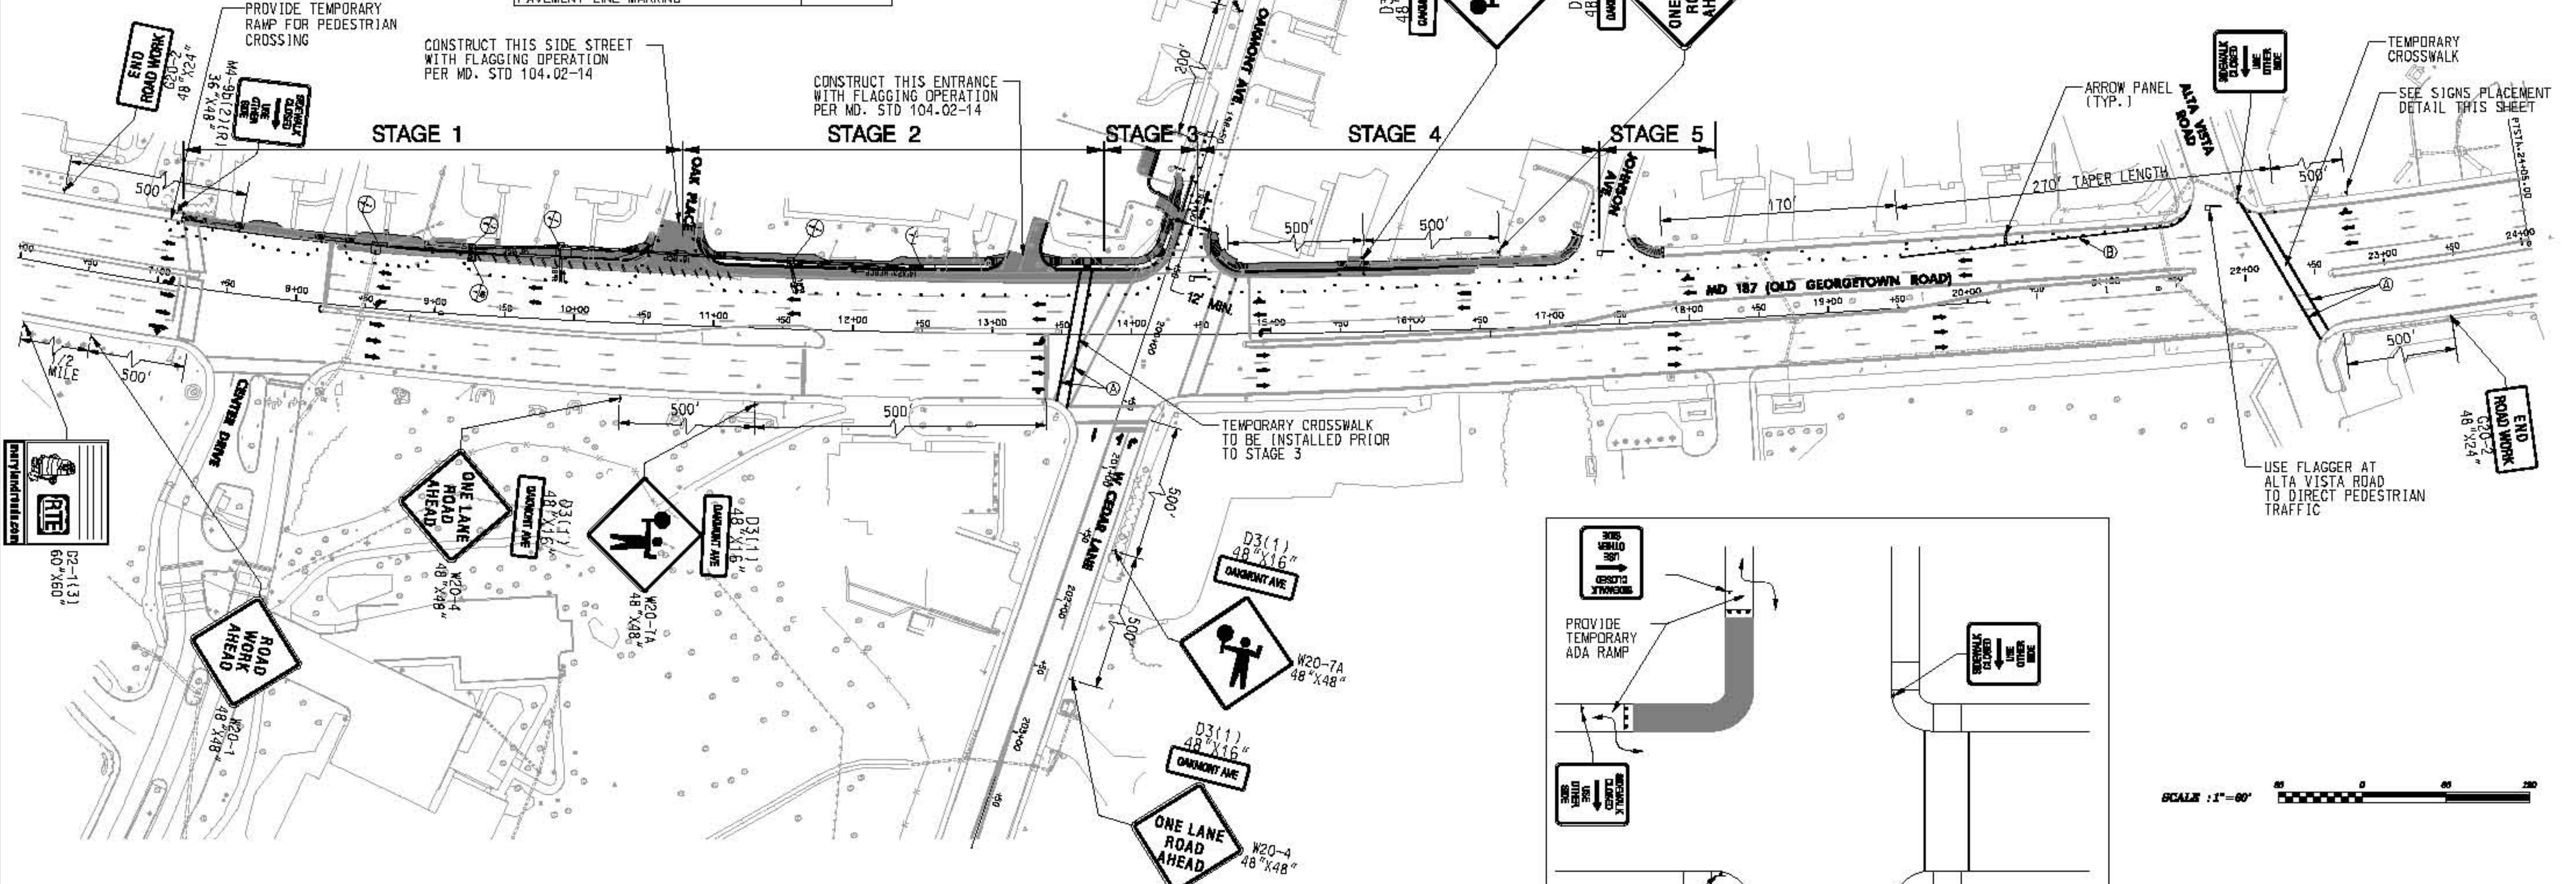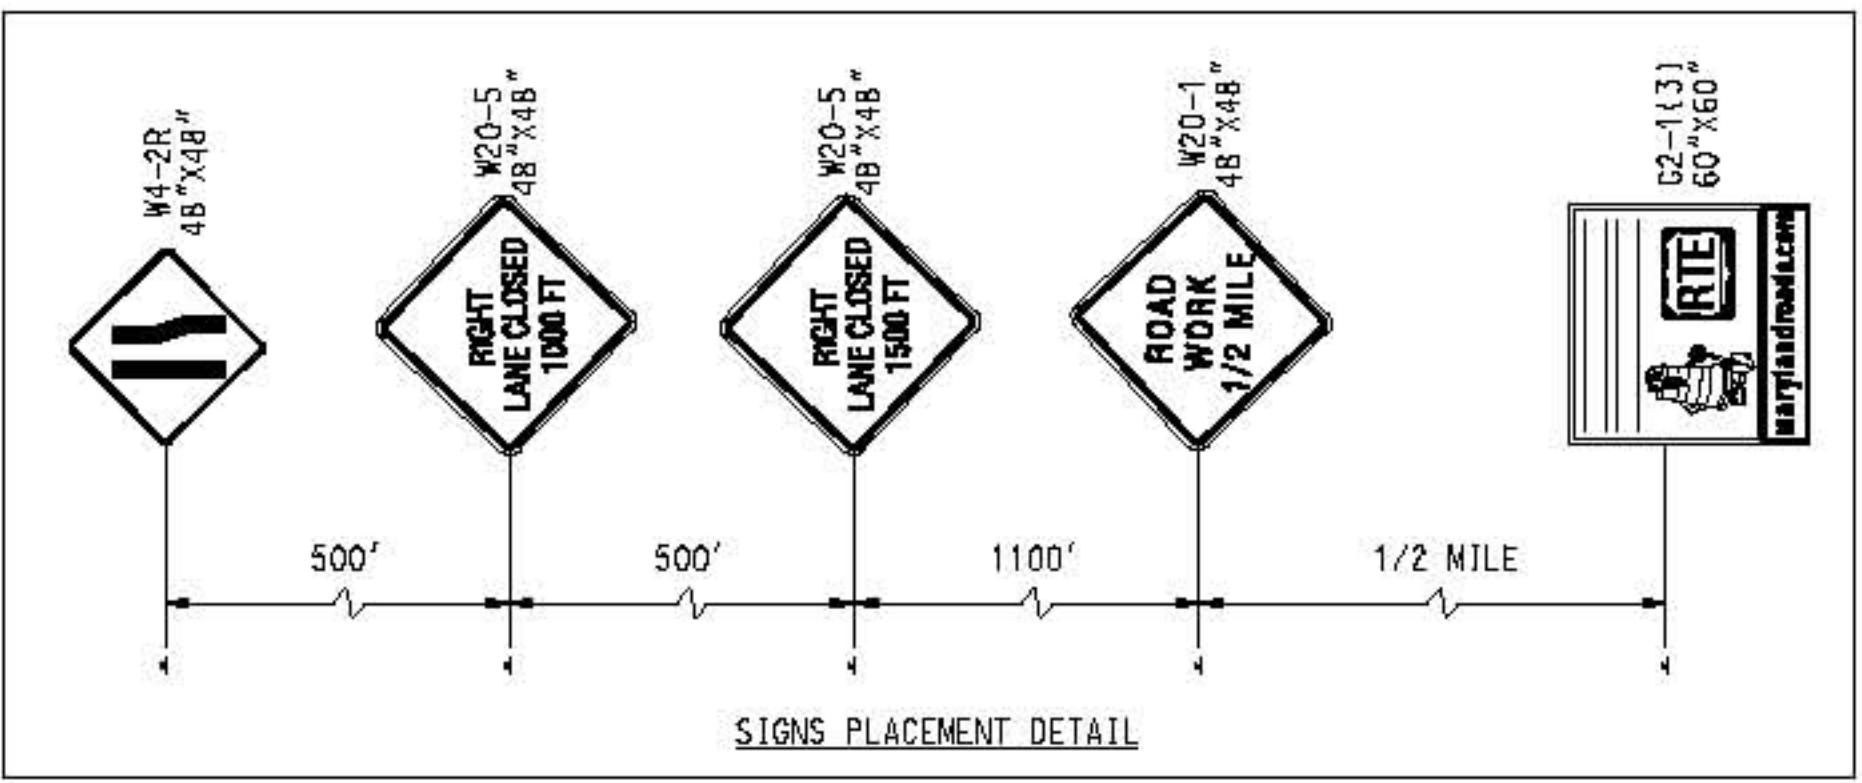

- LEGEND**
- ➔ DIRECTION OF TRAFFIC
 - ⬢ SIGN
 - ⬢ TRAFFIC DRUM
 - ▬ WORK AREA
 - ⬢ FLAGGER
 - ▬ TYPE III BARRICADE
 - ▬ 12 INCH WHITE REMOVABLE PREFORMED PAVEMENT LINE MARKING
 - ▬ 6 INCH WHITE REMOVABLE PREFORMED PAVEMENT LINE MARKING
 - ▬ 5 INCH YELLOW REMOVABLE PREFORMED PAVEMENT LINE MARKING
 - ▬ 6 INCH WHITE REMOVABLE PREFORMED SKIP 10 30 (STANDARD TRACK) PAVEMENT LINE MARKING
 - ▬ 6 INCH WHITE REMOVABLE PREFORMED SKIP 3 9 (PUPPY TRACK) PAVEMENT LINE MARKING
 - ▬ 24 INCH WHITE REMOVABLE PREFORMED PAVEMENT LINE MARKING

- NOTES:**
1. STAGES 1, 2 & 3 SHALL BE BUILT CONSECUTIVELY IN THE NUMERAL ORDER.
 2. NO TWO ADJACENT STAGES SHALL BE BUILT CONCURRENTLY.
 3. PEDESTRIAN TRAFFIC SHALL BE DIRECTED AT EACH AFFECTED INTERSECTION DURING EACH STAGE PER THE PEDESTRIAN DETOUR TYPICAL DETAIL ON THIS SHEET AND MD SHA STD. MD 104.06-5A AND MD 104.06-5C.
 4. REMOVE EXISTING CROSSWALK MARKING PRIOR TO PLACING TEMPORARY CROSSWALK WHERE NECESSARY OR AS DIRECTED BY THE ENGINEER.

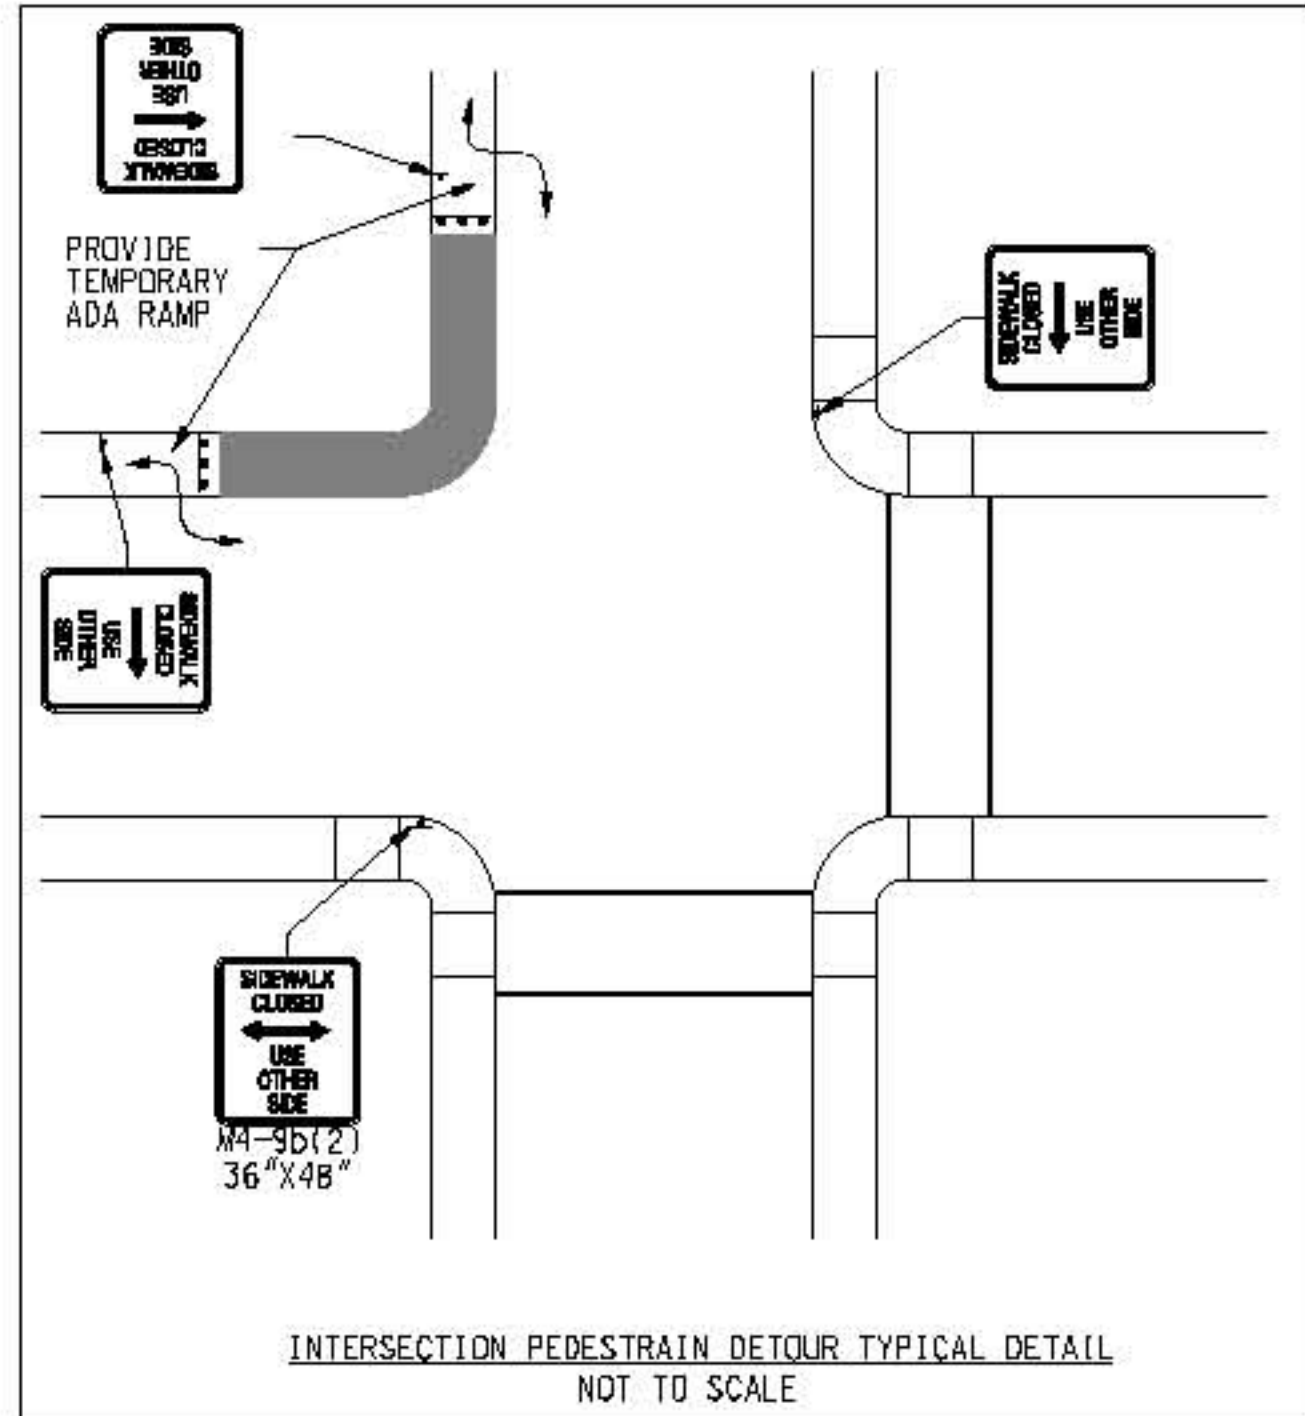

PHASE 1 - MD 187 SOUTHBOUND DAILY OFF-PEAK OPERATION

SHA STATE OF MARYLAND
DEPARTMENT OF TRANSPORTATION
STATE HIGHWAY ADMINISTRATION
HIGHWAY DESIGN DIVISION

BRAC INTERSECTION IMPROVMENT
MD 187 AND W. CEDAR LANE/OAKMONT AVENUE

MAINTENANCE OF TRAFFIC

SCALE 1" = 60'	DATE	CONTRACT NO. M0686370
DESIGNED BY J.P.	COUNTY MONTGOMERY	
DRAWN BY A.G.	LODMILE	
CHECKED BY J.W.		
F.A.P. NO. SEE TITLE SHEET		
DRAWING NO. MT-03	OF 07	SHEET NO. 14 OF 57

PLOTTED: 04/27/2016
FILE: 04/27/2016

BY: \$USERNAME\$





RJM ENGINEERING, INC.
CONSULTING ENGINEERS
ELLCOTT CITY, MARYLAND

BY: \$USERNAME\$



RJM ENGINEERING, INC.
CONSULTING ENGINEERS
ELLCOTT CITY, MARYLAND

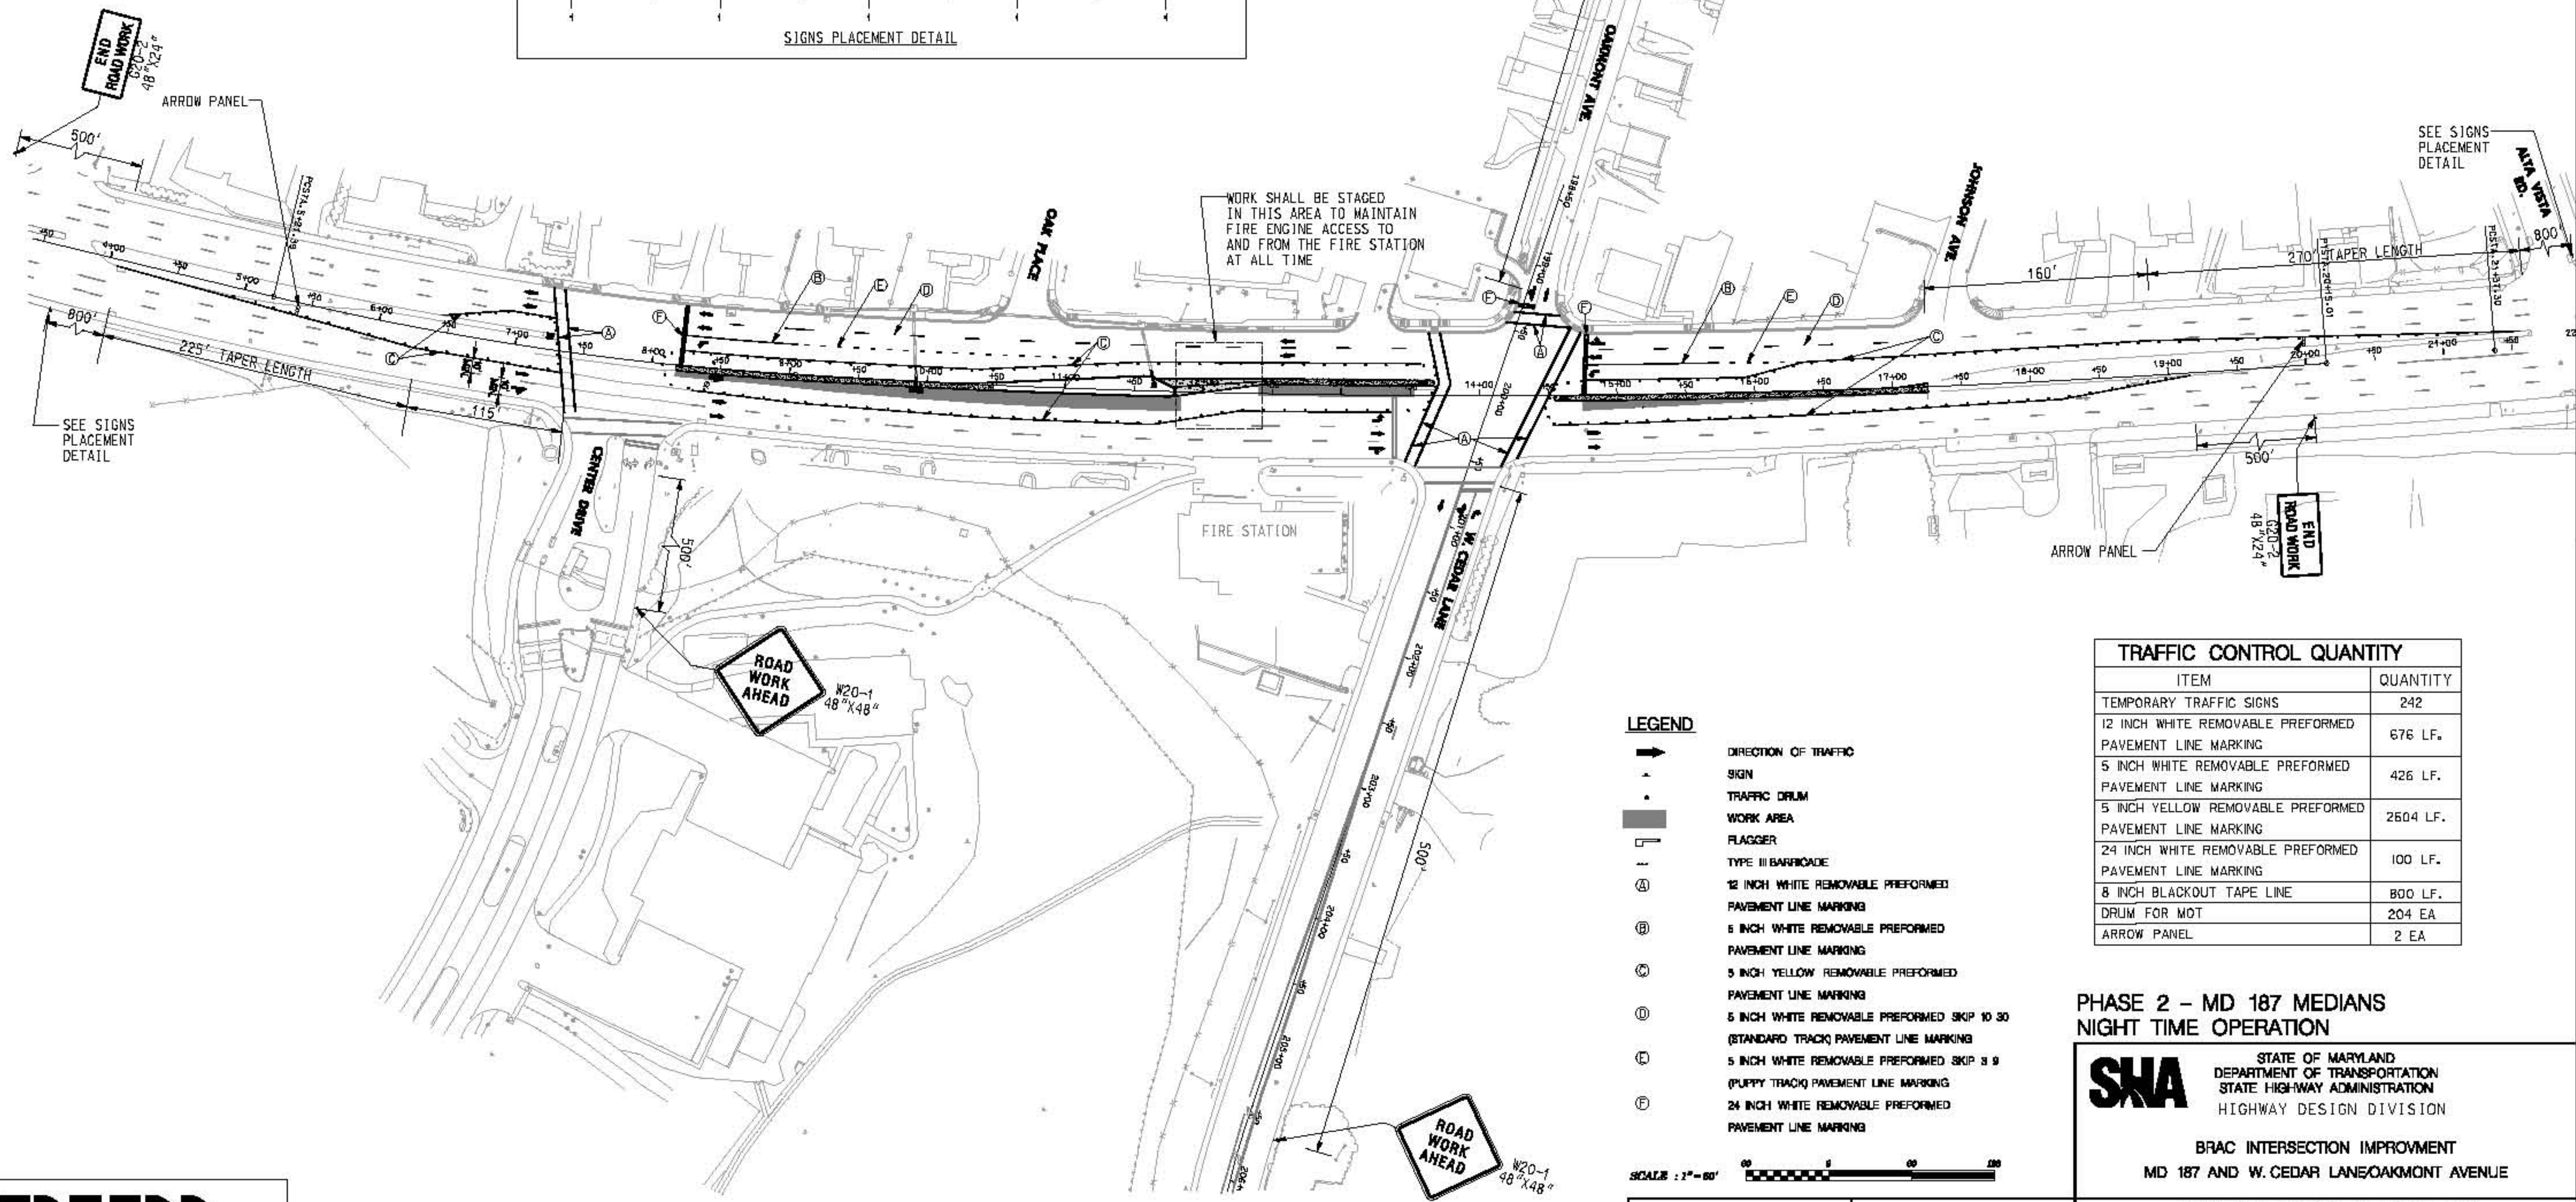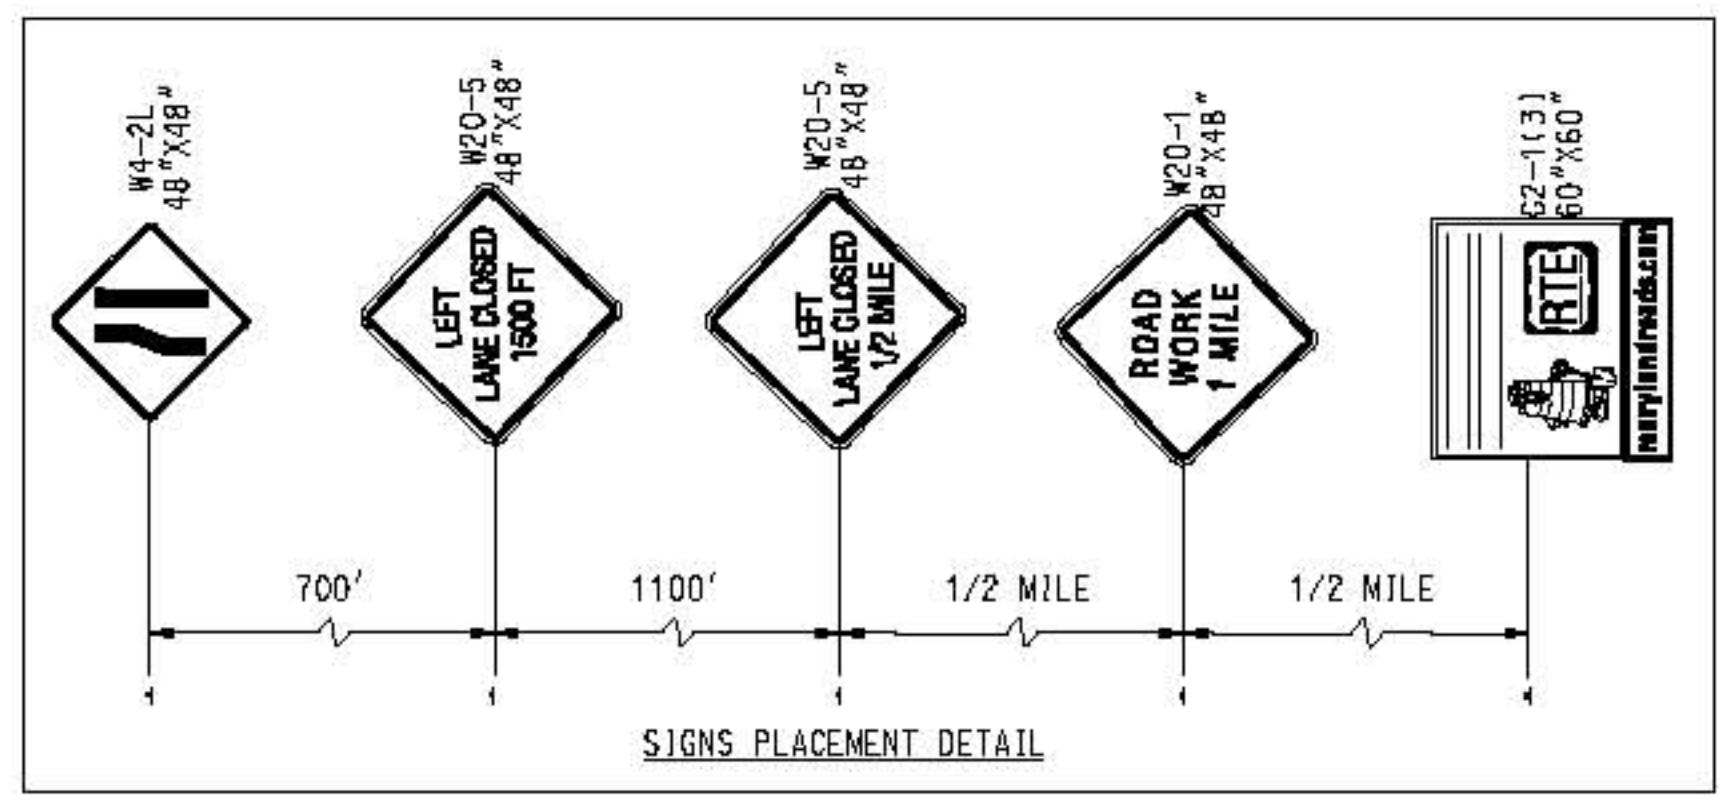

- LEGEND**
- DIRECTION OF TRAFFIC
 - SIGN
 - TRAFFIC DRUM
 - WORK AREA
 - FLAGGER
 - TYPE III BARRICADE
 - 12 INCH WHITE REMOVABLE PREFORMED PAVEMENT LINE MARKING
 - 6 INCH WHITE REMOVABLE PREFORMED PAVEMENT LINE MARKING
 - 5 INCH YELLOW REMOVABLE PREFORMED PAVEMENT LINE MARKING
 - 5 INCH WHITE REMOVABLE PREFORMED SKIP 10 30 (STANDARD TRACK) PAVEMENT LINE MARKING
 - 5 INCH WHITE REMOVABLE PREFORMED SKIP 3 9 (PUPPY TRACK) PAVEMENT LINE MARKING
 - 24 INCH WHITE REMOVABLE PREFORMED PAVEMENT LINE MARKING

SCALE : 1" = 60'

TRAFFIC CONTROL QUANTITY	
ITEM	QUANTITY
TEMPORARY TRAFFIC SIGNS	242
12 INCH WHITE REMOVABLE PREFORMED PAVEMENT LINE MARKING	676 LF.
5 INCH WHITE REMOVABLE PREFORMED PAVEMENT LINE MARKING	426 LF.
5 INCH YELLOW REMOVABLE PREFORMED PAVEMENT LINE MARKING	2604 LF.
24 INCH WHITE REMOVABLE PREFORMED PAVEMENT LINE MARKING	100 LF.
8 INCH BLACKOUT TAPE LINE	800 LF.
DRUM FOR MOT	204 EA
ARROW PANEL	2 EA

**PHASE 2 - MD 187 MEDIANS
NIGHT TIME OPERATION**

SHA STATE OF MARYLAND
DEPARTMENT OF TRANSPORTATION
STATE HIGHWAY ADMINISTRATION
HIGHWAY DESIGN DIVISION



BRAC INTERSECTION IMPROVMENT
MD 187 AND W. CEDAR LANE/OAKMONT AVENUE

MAINTENANCE OF TRAFFIC

SCALE 1" = 60'	DATE	CONTRACT NO. MOB865370
DESIGNED BY JP	COUNTY MONTGOMERY	
DRAWN BY AG	LODMILE	
CHECKED BY JW		
FAP NO. SEE TITLE SHEET		
DRAWING NO. MT-04	OF 07	SHEET NO. 15 OF 57

NOTES:
1. REMOVE EXISTING CROSSWALK MARKING PRIOR TO PLACING TEMPORARY CROSSWALK WHERE NECESSARY OR AS DIRECTED BY THE ENGINEER.

PLOTTED: \$DATE\$
FILE: \$FILE\$

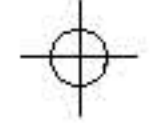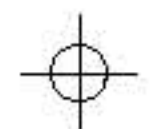


BY: \$USERNAME\$



RJM ENGINEERING, INC.
CONSULTING ENGINEERS
ELLCOTT CITY, MARYLAND

NOTES:

1. TEMPORARY SIDEWALK IS TO BE PROVIDED ALONG THE SOUTH SIDE OF W. CEDAR LANE AT THE STORM DRAIN CONSTRUCTION TO CONNECT PEDESTRIAN TRAFFIC WITH EXISTING SIDEWALK. THE TEMPORARY SIDEWALK SHALL HAVE A RUNNING SLOPE OF 12:1 MAX AND A CROSS SLOPE OF 48:1 MAX.
2. TEMPORARY SIDEWALK WILL NOT BE MEASURED AND PAID BUT THE COST WILL BE INCIDENTAL TO THE LUMP SUM PAYMENT OF MAINTENANCE OF TRAFFIC.
3. PEDESTRIAN TRAFFIC SHALL BE DIRECTED AT EACH AFFECTED LOCATION DURING EACH STAGE PER THE PEDESTRIAN DETOUR TYPICAL DETAIL ON THIS SHEET AND MD SHA STD. MD 104.06-5A AND MD 104.06-5C.
4. REMOVE EXISTING CROSSWALK MARKING PRIOR TO PLACING TEMPORARY CROSSWALK WHERE NECESSARY OR AS DIRECTED BY THE ENGINEER.

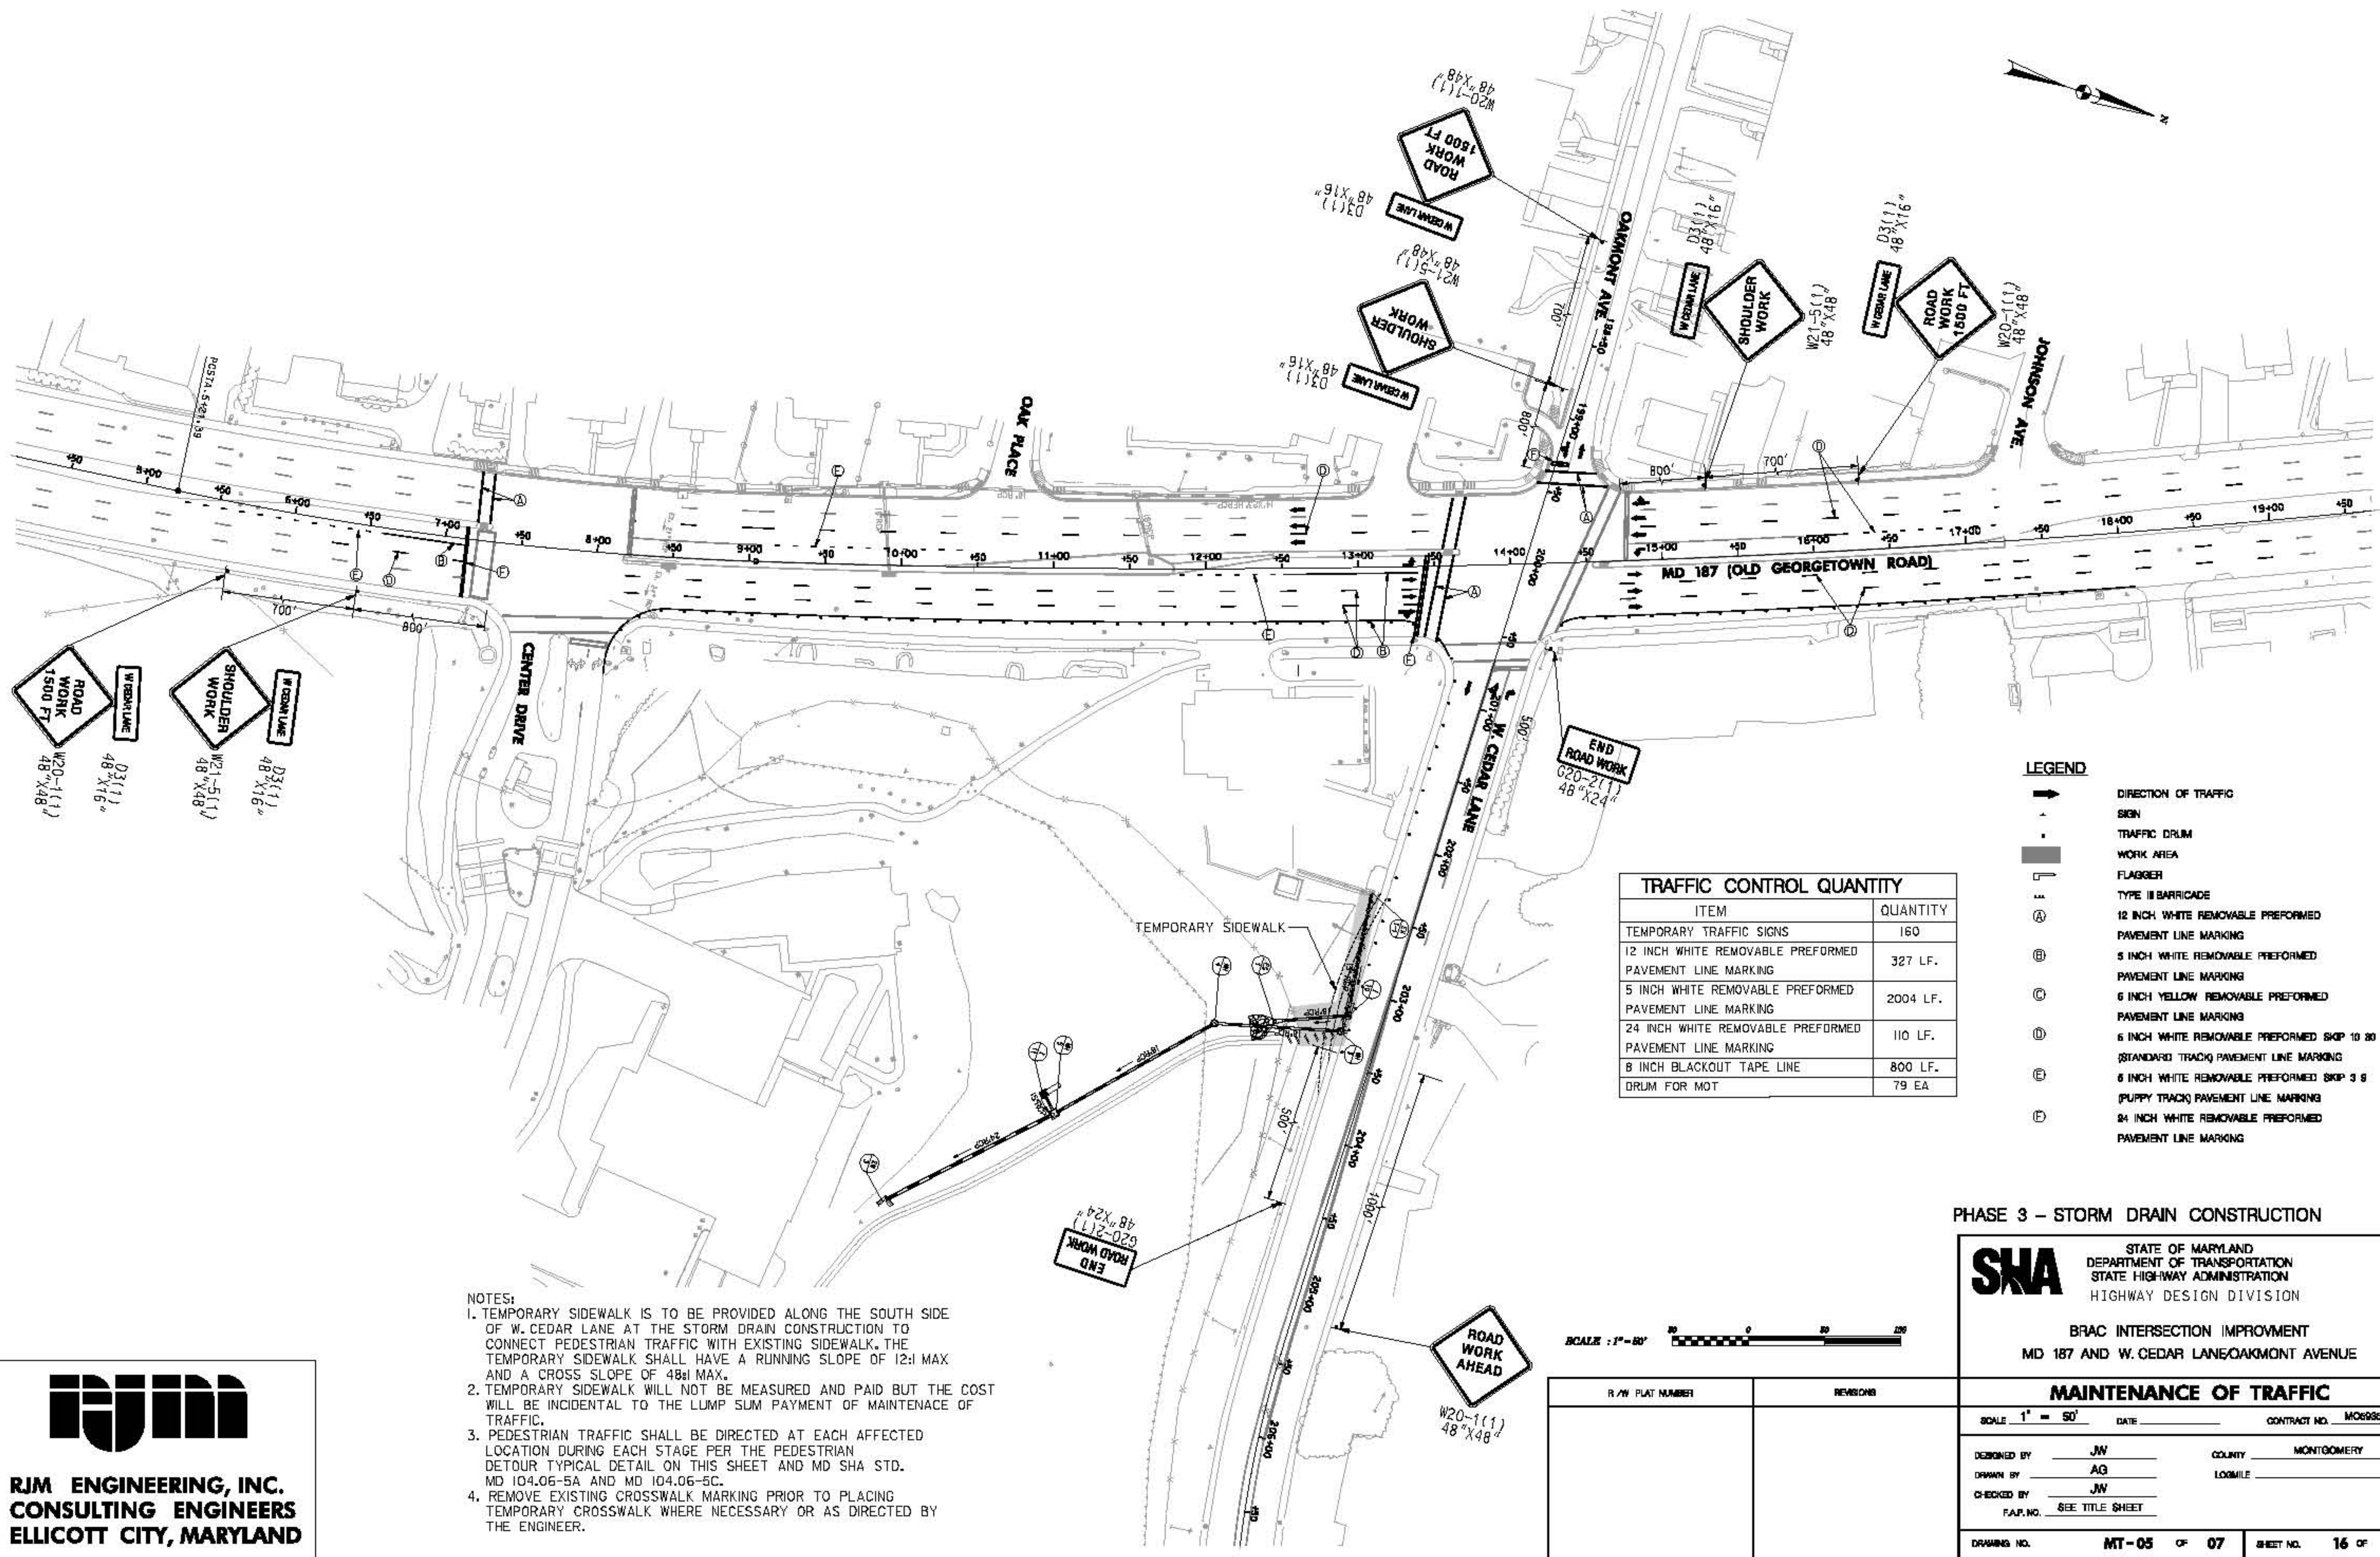

TRAFFIC CONTROL QUANTITY	
ITEM	QUANTITY
TEMPORARY TRAFFIC SIGNS	160
12 INCH WHITE REMOVABLE PREFORMED PAVEMENT LINE MARKING	327 LF.
5 INCH WHITE REMOVABLE PREFORMED PAVEMENT LINE MARKING	2004 LF.
24 INCH WHITE REMOVABLE PREFORMED PAVEMENT LINE MARKING	110 LF.
6 INCH BLACKOUT TAPE LINE	800 LF.
DRUM FOR MOT	79 EA

LEGEND	
	DIRECTION OF TRAFFIC
	SIGN
	TRAFFIC DRUM
	WORK AREA
	FLAGGER
	TYPE II BARRICADE
	12 INCH WHITE REMOVABLE PREFORMED PAVEMENT LINE MARKING
	5 INCH WHITE REMOVABLE PREFORMED PAVEMENT LINE MARKING
	6 INCH YELLOW REMOVABLE PREFORMED PAVEMENT LINE MARKING
	6 INCH WHITE REMOVABLE PREFORMED SKIP 10 20 (STANDARD TRACK) PAVEMENT LINE MARKING
	6 INCH WHITE REMOVABLE PREFORMED SKIP 3 3 (PUPPY TRACK) PAVEMENT LINE MARKING
	24 INCH WHITE REMOVABLE PREFORMED PAVEMENT LINE MARKING

SCALE: 1" = 50'



PHASE 3 - STORM DRAIN CONSTRUCTION


SHA STATE OF MARYLAND
DEPARTMENT OF TRANSPORTATION
STATE HIGHWAY ADMINISTRATION
HIGHWAY DESIGN DIVISION

BRAC INTERSECTION IMPROVMENT
MD 187 AND W. CEDAR LANE/OAKMONT AVENUE

MAINTENANCE OF TRAFFIC


SCALE 1" = 50'	DATE	CONTRACT NO. M069537D
DESIGNED BY JW	COUNTY MONTGOMERY	
DRAWN BY AG	LODMILE	
CHECKED BY JW		
FAP NO. SEE TITLE SHEET		
DRAWING NO. MT-05	OF 07	SHEET NO. 16 OF 57

PLOTTED: \$DATE\$
FILE: \$FILE\$

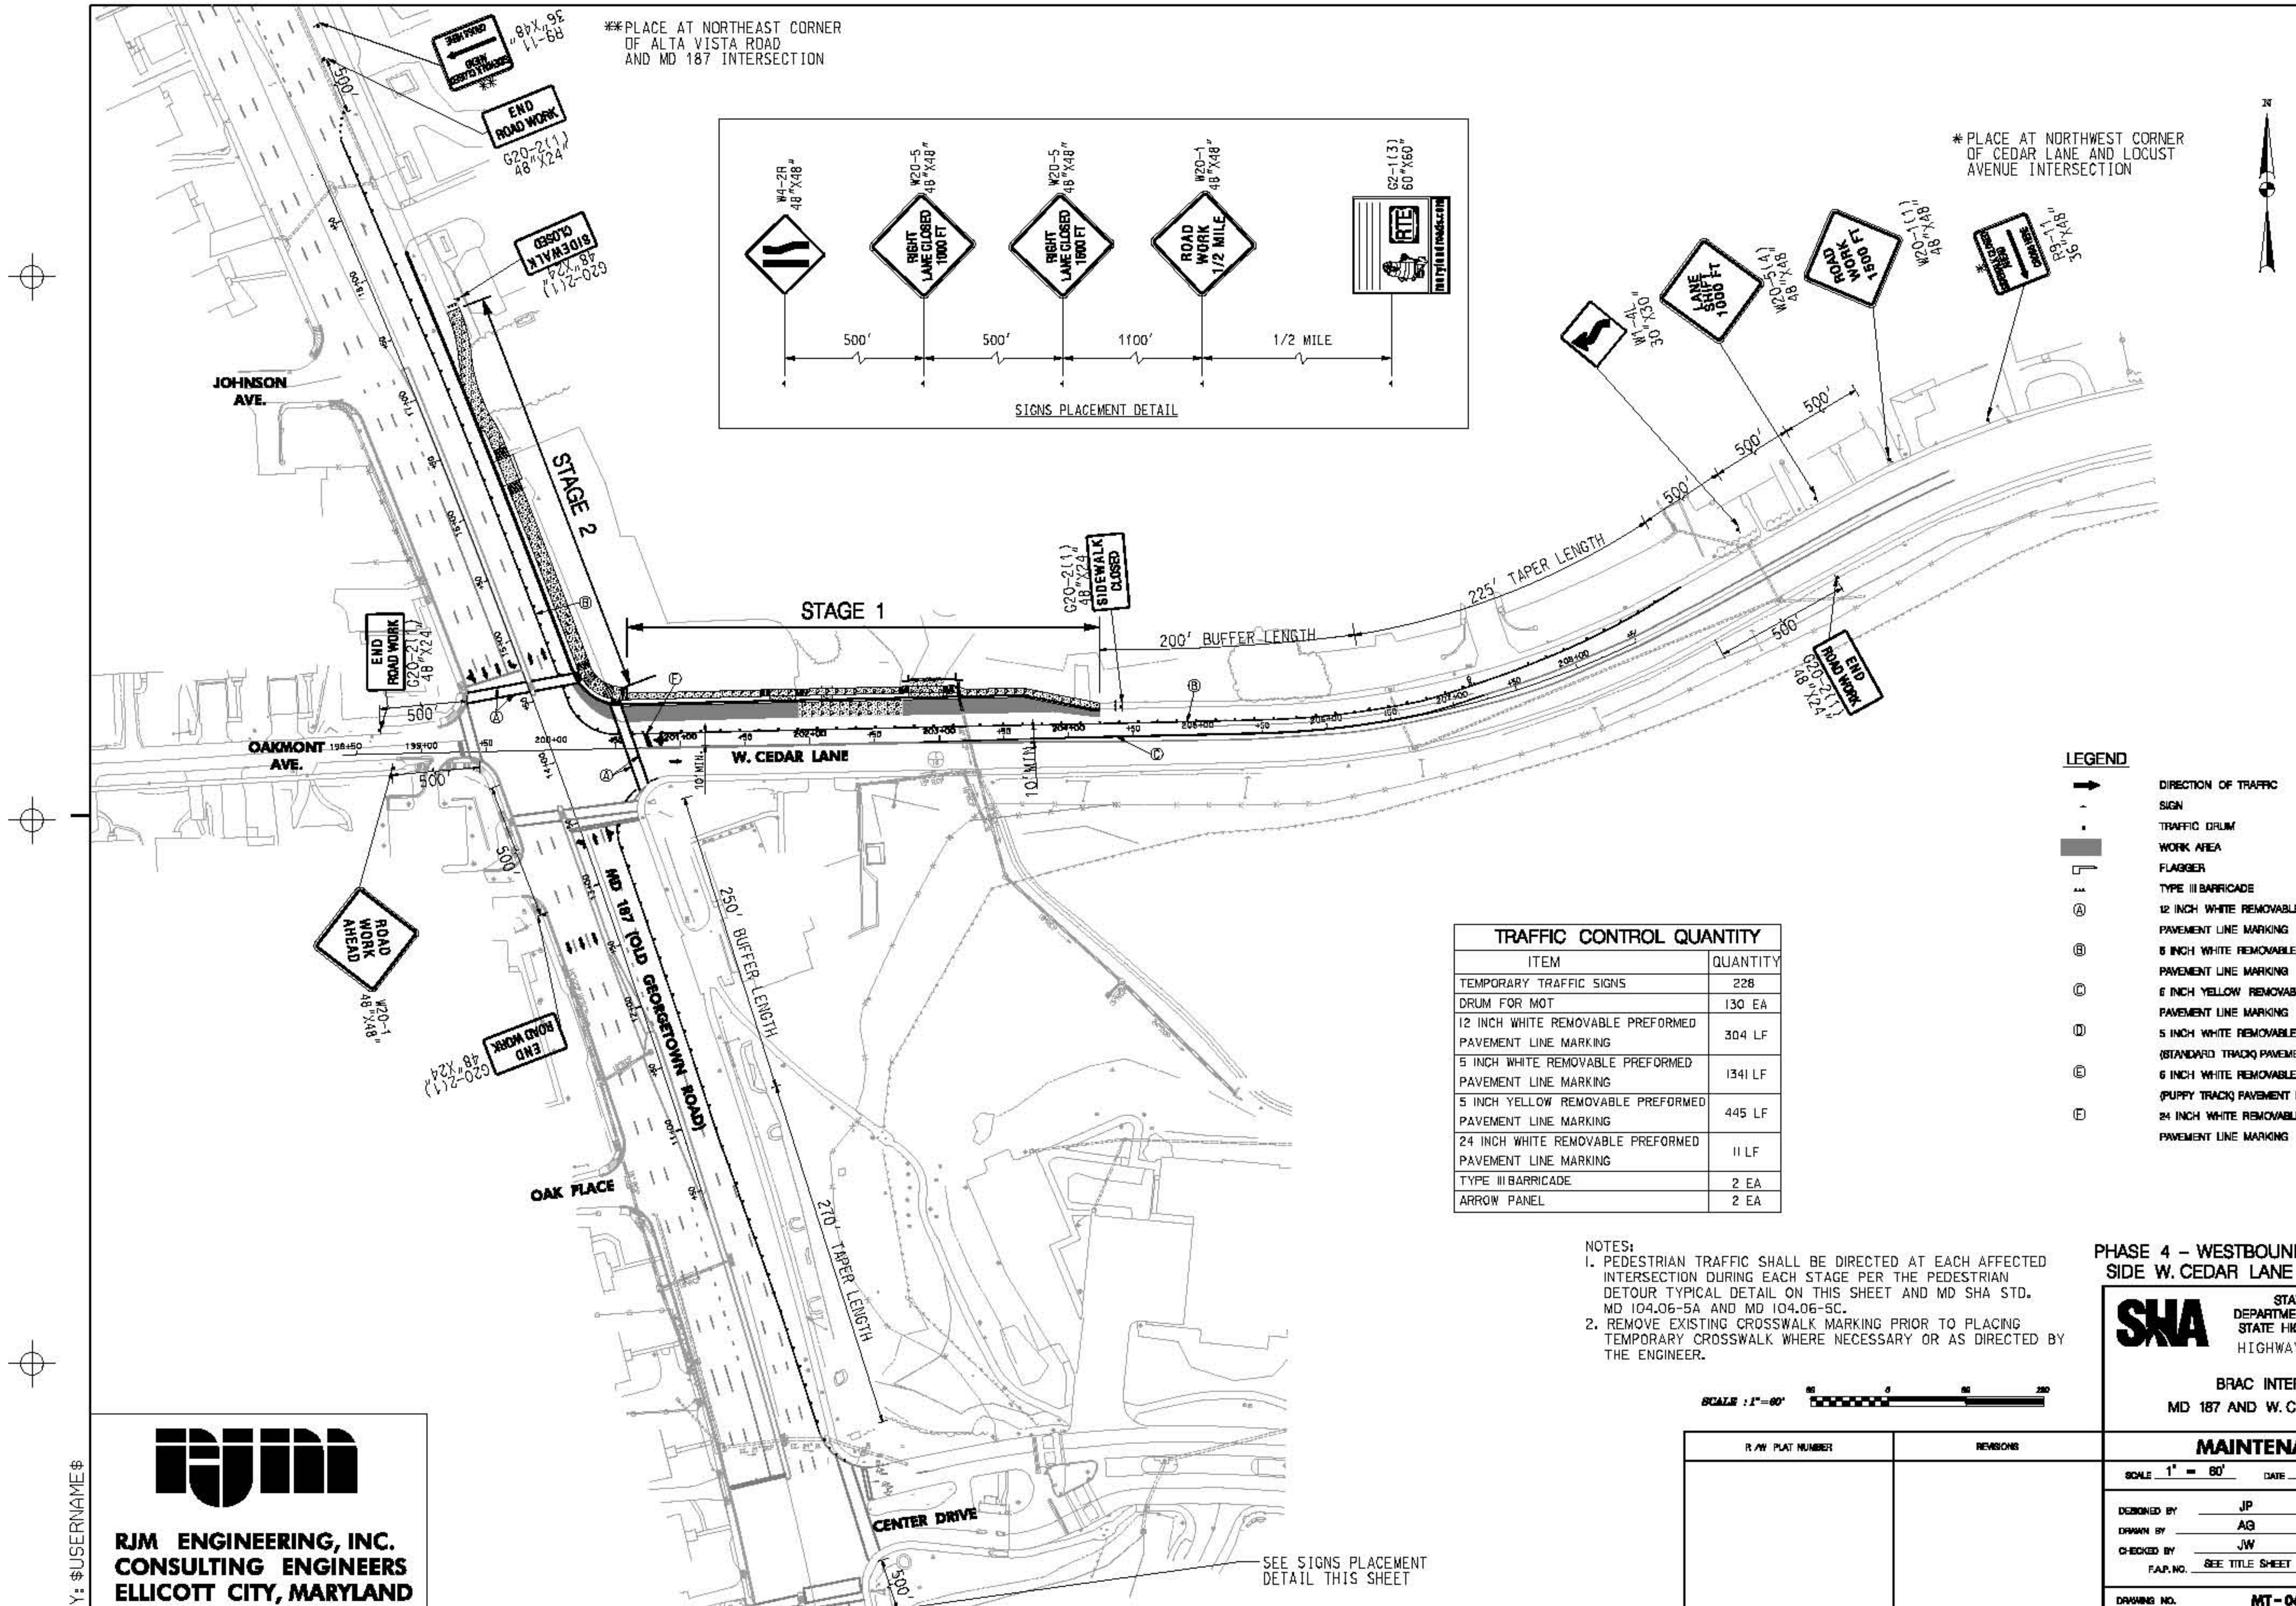

**PLACE AT NORTHEAST CORNER
OF ALTA VISTA ROAD
AND MD 187 INTERSECTION

*PLACE AT NORTHWEST CORNER
OF CEDAR LANE AND LOCUST
AVENUE INTERSECTION

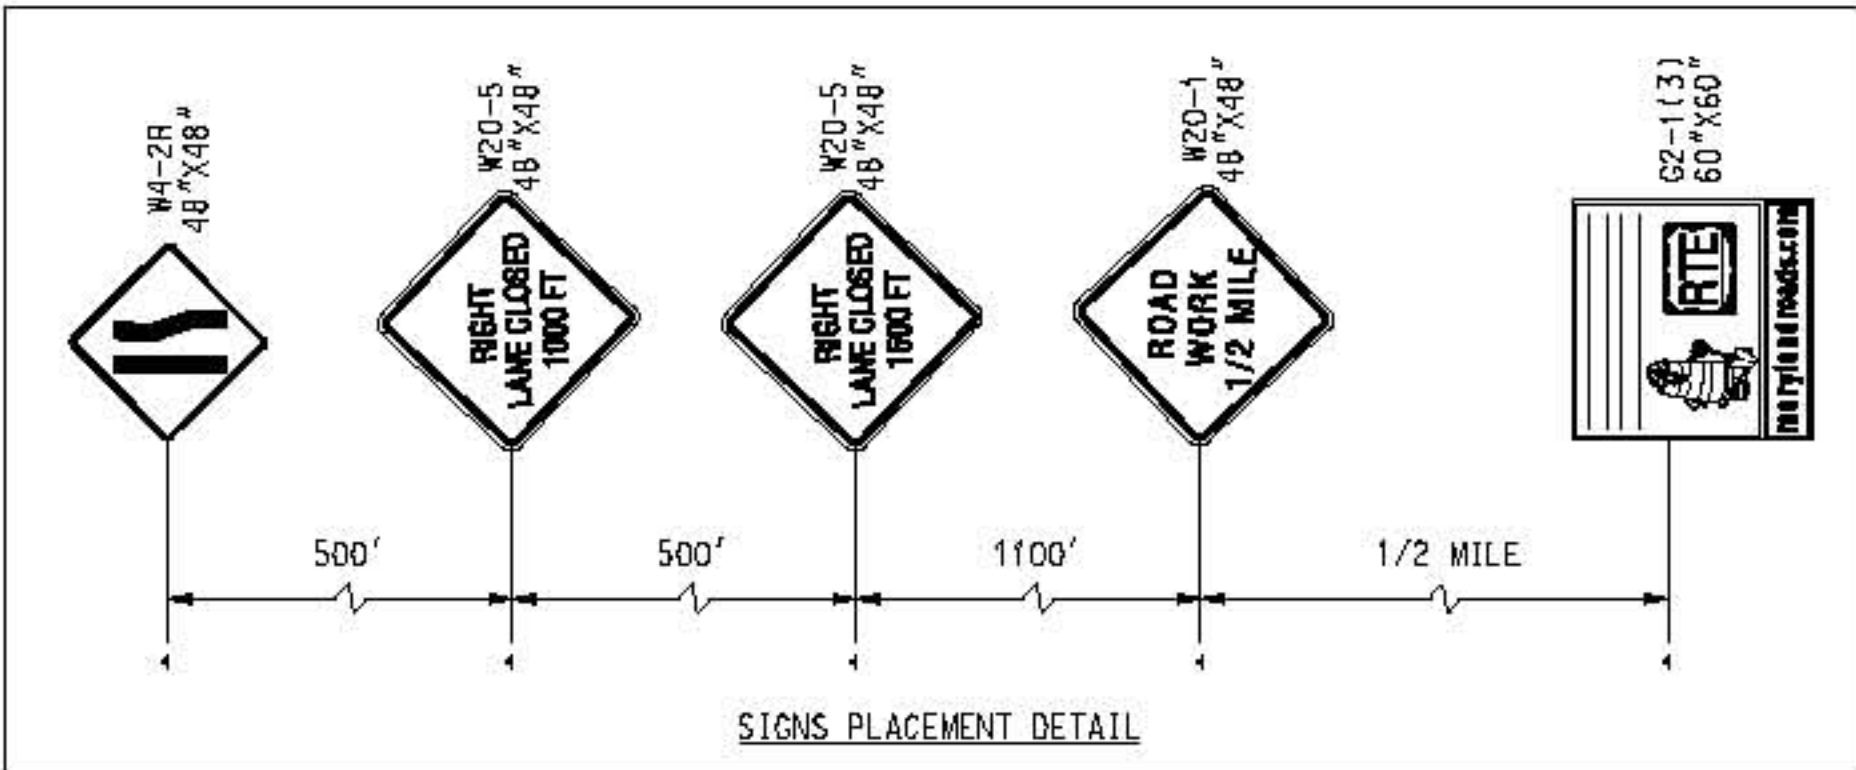

TRAFFIC CONTROL QUANTITY	
ITEM	QUANTITY
TEMPORARY TRAFFIC SIGNS	228
DRUM FOR MOT	130 EA
12 INCH WHITE REMOVABLE PREFORMED PAVEMENT LINE MARKING	304 LF
5 INCH WHITE REMOVABLE PREFORMED PAVEMENT LINE MARKING	1341 LF
5 INCH YELLOW REMOVABLE PREFORMED PAVEMENT LINE MARKING	445 LF
24 INCH WHITE REMOVABLE PREFORMED PAVEMENT LINE MARKING	11 LF
TYPE III BARRICADE	2 EA
ARROW PANEL	2 EA

LEGEND

- DIRECTION OF TRAFFIC
- SIGN
- TRAFFIC DRUM
- WORK AREA
- FLAGGER
- TYPE III BARRICADE
- 12 INCH WHITE REMOVABLE PREFORMED PAVEMENT LINE MARKING
- 5 INCH WHITE REMOVABLE PREFORMED PAVEMENT LINE MARKING
- 5 INCH YELLOW REMOVABLE PREFORMED PAVEMENT LINE MARKING
- 5 INCH WHITE REMOVABLE PREFORMED SKIP 10 30 (STANDARD TRACK) PAVEMENT LINE MARKING
- 6 INCH WHITE REMOVABLE PREFORMED SKIP 3 9 (PUPPY TRACK) PAVEMENT LINE MARKING
- 24 INCH WHITE REMOVABLE PREFORMED PAVEMENT LINE MARKING

- NOTES:
- PEDESTRIAN TRAFFIC SHALL BE DIRECTED AT EACH AFFECTED INTERSECTION DURING EACH STAGE PER THE PEDESTRIAN DETOUR TYPICAL DETAIL ON THIS SHEET AND MD SHA STD. MD 104.06-5A AND MD 104.06-5C.
 - REMOVE EXISTING CROSSWALK MARKING PRIOR TO PLACING TEMPORARY CROSSWALK WHERE NECESSARY OR AS DIRECTED BY THE ENGINEER.

PHASE 4 - WESTBOUND
SIDE W. CEDAR LANE

SHA STATE OF MARYLAND
DEPARTMENT OF TRANSPORTATION
STATE HIGHWAY ADMINISTRATION
HIGHWAY DESIGN DIVISION

BRAC INTERSECTION IMPROVMENT
MD 187 AND W. CEDAR LANE/OAKMONT AVENUE

MAINTENANCE OF TRAFFIC

SCALE 1" = 60'	DATE	CONTRACT NO. M06B65370
DESIGNED BY JP	COUNTY MONTGOMERY	
DRAWN BY AG	LODMILE	
CHECKED BY JW		
F.A.P. NO. SEE TITLE SHEET		
DRAWING NO. MT-06	OF 07	SHEET NO. 17 OF 57


PLOTTED: #DATE#
FILE: #FILE#

BY: \$USERNAME\$



RJM ENGINEERING, INC.
CONSULTING ENGINEERS
ELLCOTT CITY, MARYLAND

TRAFFIC CONTROL QUANTITY	
ITEM	QUANTITY
TEMPORARY TRAFFIC SIGNS	179 SF
12 INCH WHITE REMOVABLE PREFORMED PAVEMENT LINE MARKING	458 LF
5 INCH WHITE REMOVABLE PREFORMED PAVEMENT LINE MARKING	1191 LF
5 INCH YELLOW REMOVABLE PREFORMED PAVEMENT LINE MARKING	956 LF
24 INCH WHITE REMOVABLE PREFORMED PAVEMENT LINE MARKING	7 LF
8 INCH BLACK OUT TAPE LINES	435 LF
DRUM FOR MOT	118 EA
ARROW PANEL	1 EA
TYPE II BARRICADE	2 EA
TEMPORARY SIDEWALK	56 LF

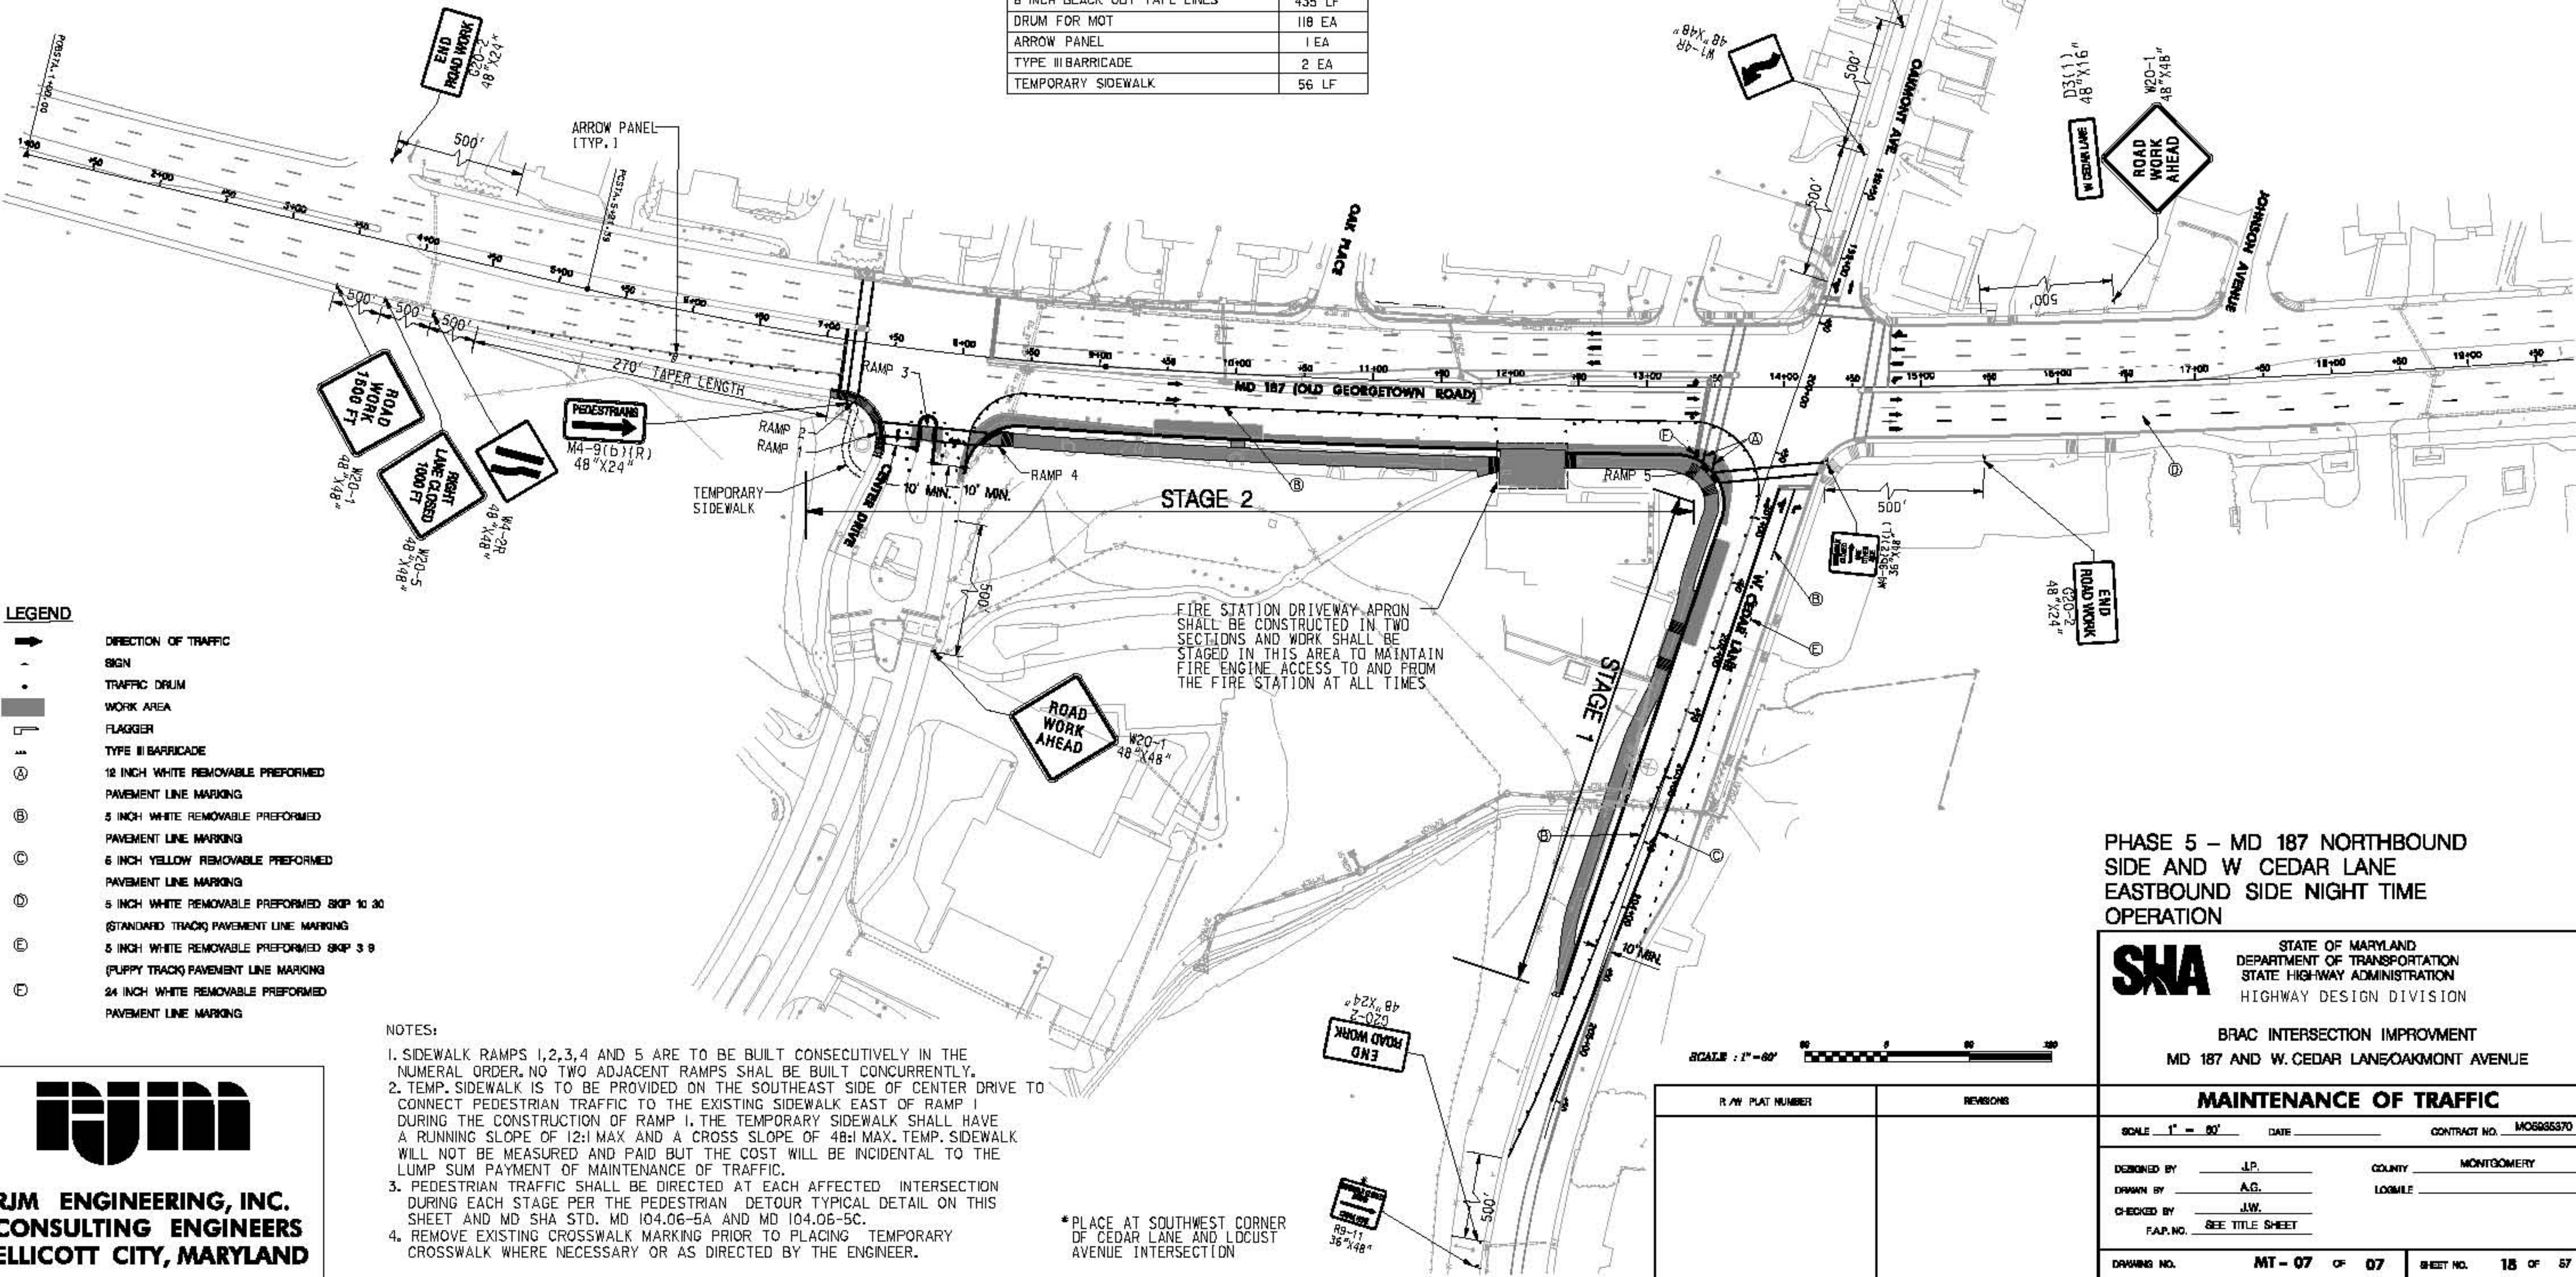

LEGEND	
	DIRECTION OF TRAFFIC
	SIGN
	TRAFFIC DRUM
	WORK AREA
	FLAGGER
	TYPE II BARRICADE
	12 INCH WHITE REMOVABLE PREFORMED PAVEMENT LINE MARKING
	5 INCH WHITE REMOVABLE PREFORMED PAVEMENT LINE MARKING
	6 INCH YELLOW REMOVABLE PREFORMED PAVEMENT LINE MARKING
	5 INCH WHITE REMOVABLE PREFORMED SKIP 10 30 (STANDARD TRACK) PAVEMENT LINE MARKING
	5 INCH WHITE REMOVABLE PREFORMED SKIP 3 9 (PUPPY TRACK) PAVEMENT LINE MARKING
	24 INCH WHITE REMOVABLE PREFORMED PAVEMENT LINE MARKING

- NOTES:
- SIDEWALK RAMP 1, 2, 3, 4 AND 5 ARE TO BE BUILT CONSECUTIVELY IN THE NUMERICAL ORDER. NO TWO ADJACENT RAMP SHALL BE BUILT CONCURRENTLY.
 - TEMP. SIDEWALK IS TO BE PROVIDED ON THE SOUTHEAST SIDE OF CENTER DRIVE TO CONNECT PEDESTRIAN TRAFFIC TO THE EXISTING SIDEWALK EAST OF RAMP 1. DURING THE CONSTRUCTION OF RAMP 1, THE TEMPORARY SIDEWALK SHALL HAVE A RUNNING SLOPE OF 12:1 MAX AND A CROSS SLOPE OF 48:1 MAX. TEMP. SIDEWALK WILL NOT BE MEASURED AND PAID BUT THE COST WILL BE INCIDENTAL TO THE LUMP SUM PAYMENT OF MAINTENANCE OF TRAFFIC.
 - PEDESTRIAN TRAFFIC SHALL BE DIRECTED AT EACH AFFECTED INTERSECTION DURING EACH STAGE PER THE PEDESTRIAN DETOUR TYPICAL DETAIL ON THIS SHEET AND MD SHA STD. MD 104.06-5A AND MD 104.06-5C.
 - REMOVE EXISTING CROSSWALK MARKING PRIOR TO PLACING TEMPORARY CROSSWALK WHERE NECESSARY OR AS DIRECTED BY THE ENGINEER.

*PLACE AT SOUTHWEST CORNER OF CEDAR LANE AND LOCUST AVENUE INTERSECTION

PHASE 5 – MD 187 NORTHBOUND
SIDE AND W CEDAR LANE
EASTBOUND SIDE NIGHT TIME
OPERATION

SHA STATE OF MARYLAND
DEPARTMENT OF TRANSPORTATION
STATE HIGHWAY ADMINISTRATION
HIGHWAY DESIGN DIVISION

BRAC INTERSECTION IMPROVMENT
MD 187 AND W. CEDAR LANE/OAKMONT AVENUE

MAINTENANCE OF TRAFFIC



SCALE 1" = 80'	DATE	CONTRACT NO. MOB865370
DESIGNED BY J.P.	COUNTY MONTGOMERY	
DRAWN BY A.G.	LOGSILE	
CHECKED BY J.W.		
FAP NO. SEE TITLE SHEET		
DRAWING NO. MT - 07	OF 07	SHEET NO. 18 OF 57

PLOTTED: 04/21/2010
FILE: 04/21/2010

BY: \$USER\$

RJM ENGINEERING, INC.
CONSULTING ENGINEERS
ELlicott CITY, MARYLAND


GEOMETRIC DATA FOR DRY SWALE				
POINT NO.	CL DRY SWALE	W. CEDAR LANE	OFFSET	REMARKS
1	0+00	203+32.36	47.56' RT	-
2	0+54.42	203+54.61	97.23' RT	-
3	2+31.76	204+85.29	217.12' RT	-
4	2+64.75	205+7.76	241.27' RT	-
5	2+99.79	205+30.11	268.25' RT	-
6	3+21.50	205+45.60	282.60' RT	-
7	3+49.82	205+63.78	294.89' RT	-
8	4+50	206+26.43	338.21' RT	-
	0+00	203+32.36	47.56' RT	-
	0+50	203+52.80	93.19' RT	-
	1+00	203+88.20	128.04' RT	-
	1+50	204+25.04	161.85' RT	-
	2+00	204+61.89	195.64' RT	-
	2+50	204+97.71	230.46' RT	-
	3+00	205+30.27	268.39' RT	-
	3+50	205+63.90	294.96' RT	-
	4+00	205+95.82	315.60' RT	-
	4+50	206+26.43	338.21' RT	-

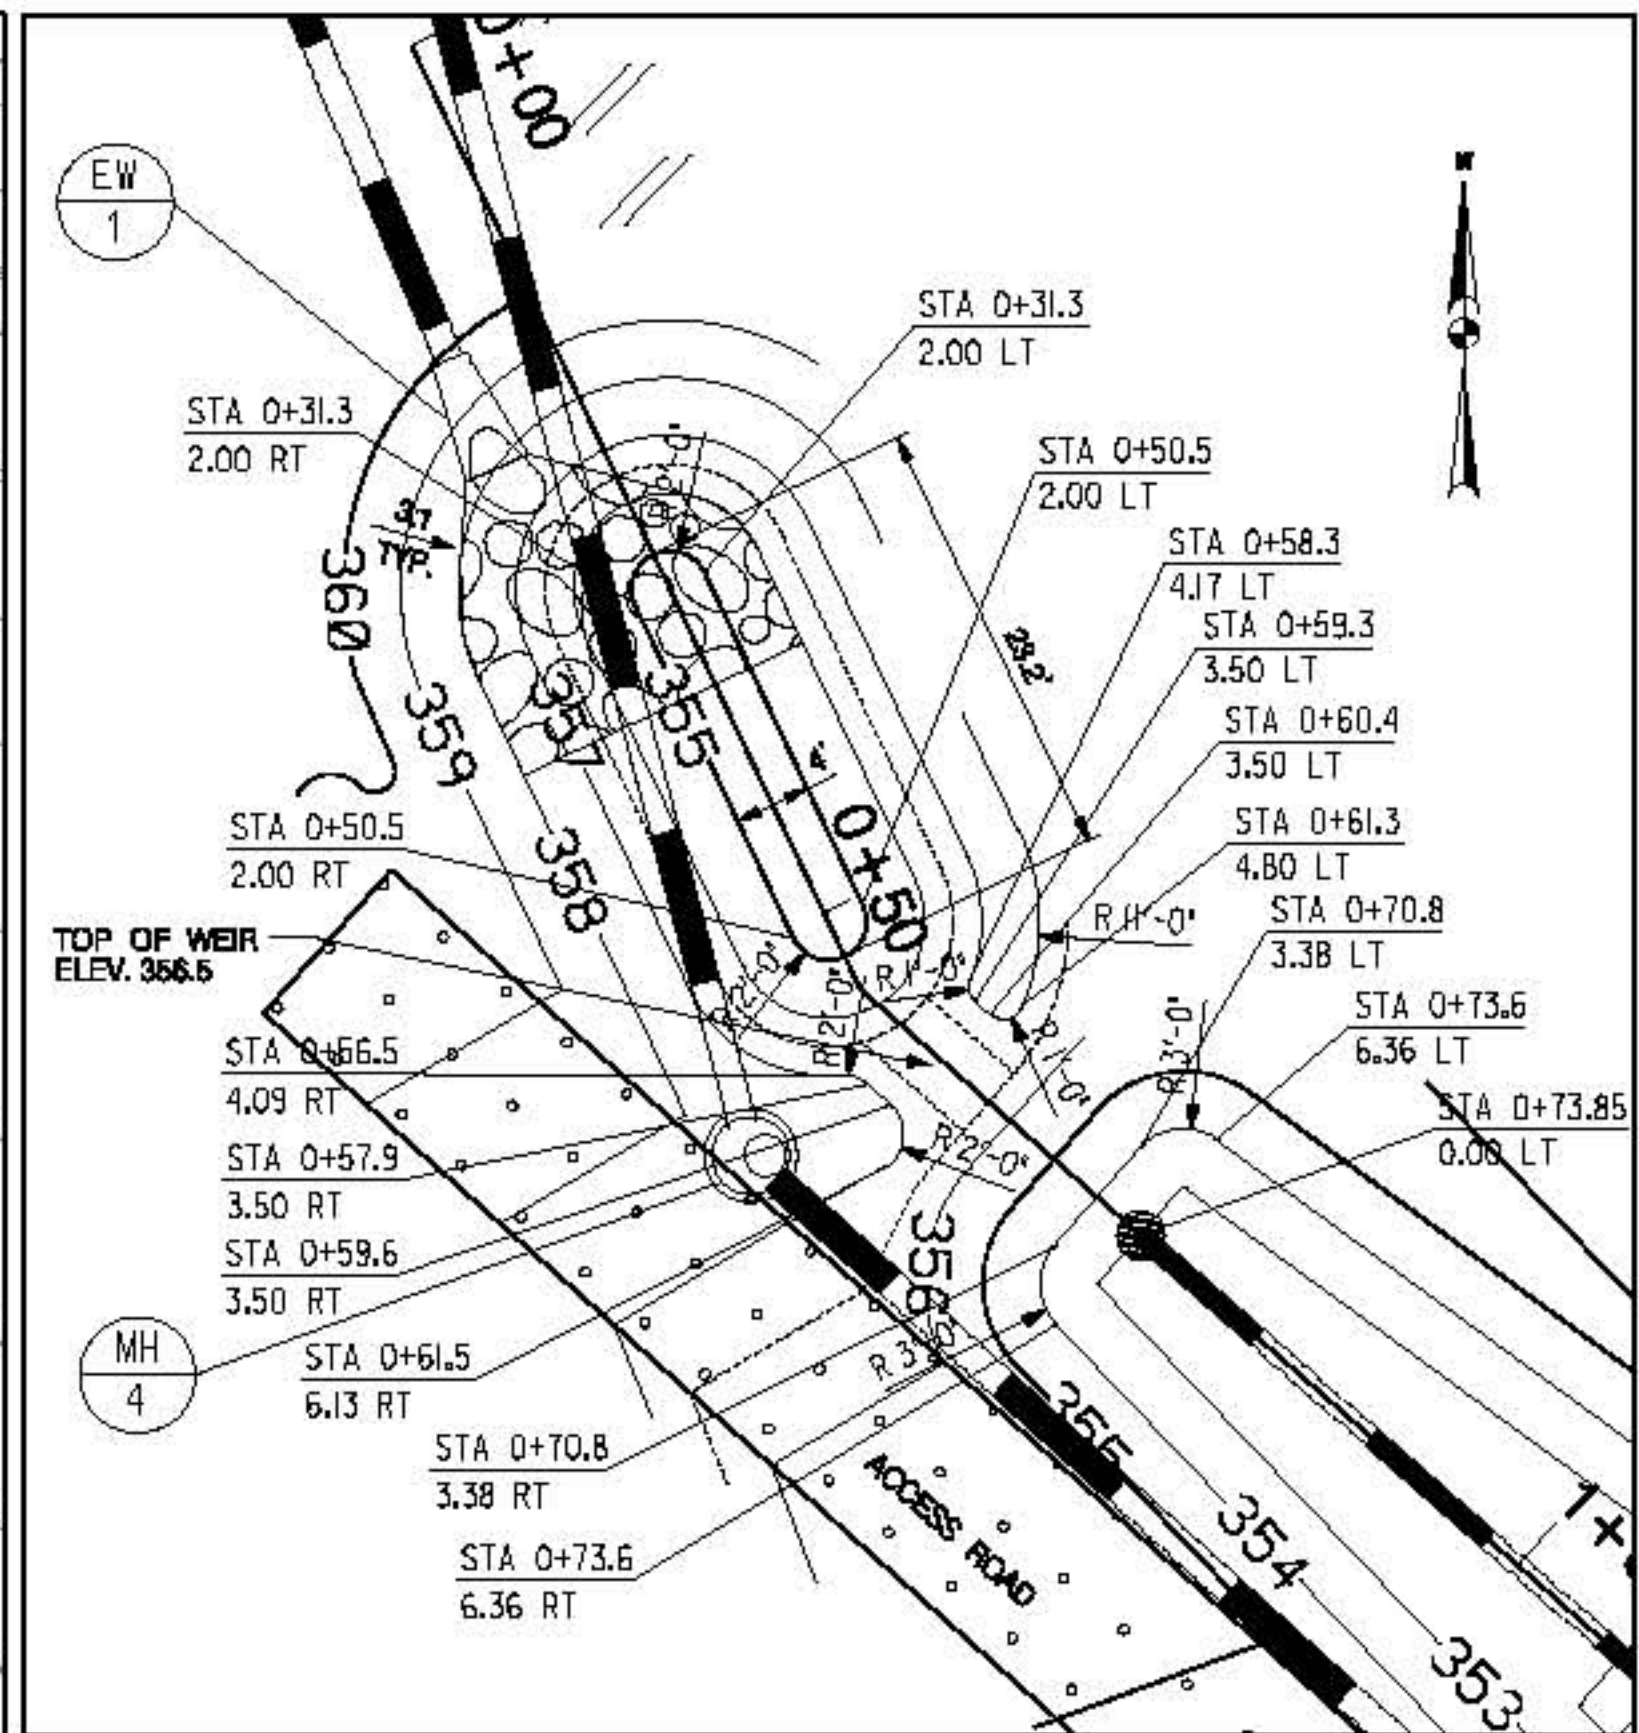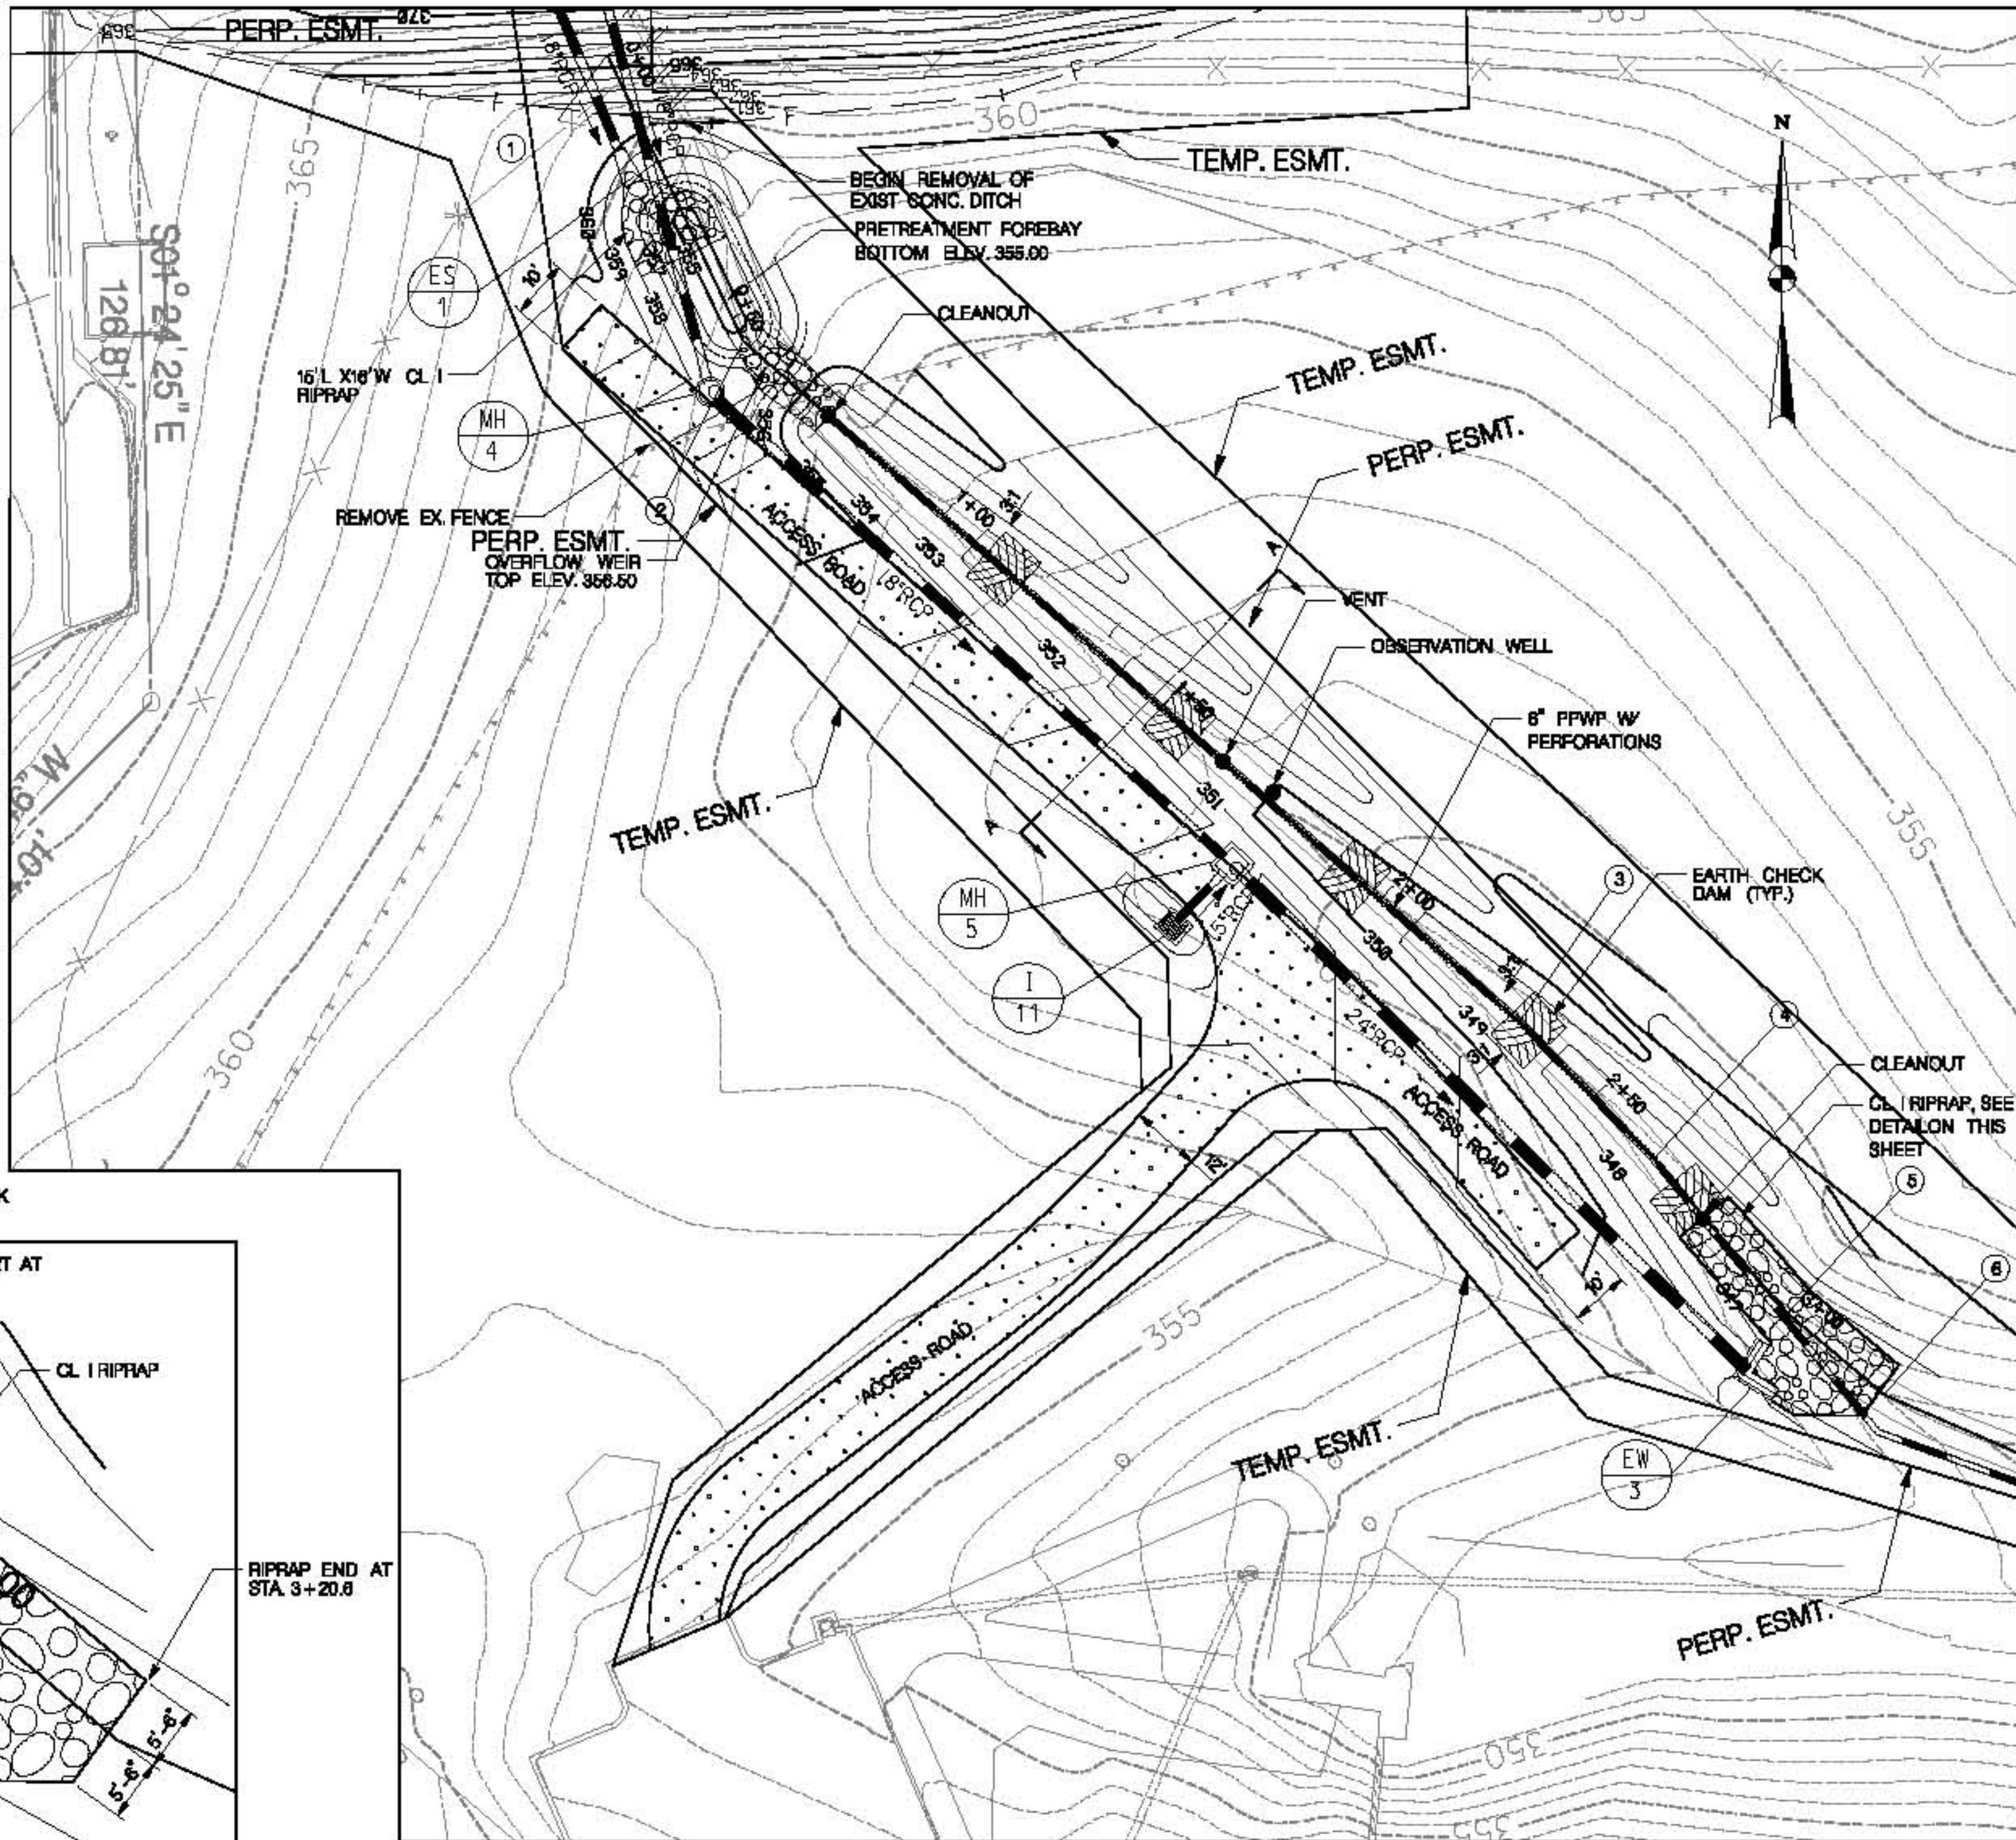

PRETREATMENT FOREBAY GEOMETRIC LAYOUT

SCALE 1"=10'

NOTE: STATIONS AND OFFSETS ARE FROM CENTER LINE OF DRY SWALE.

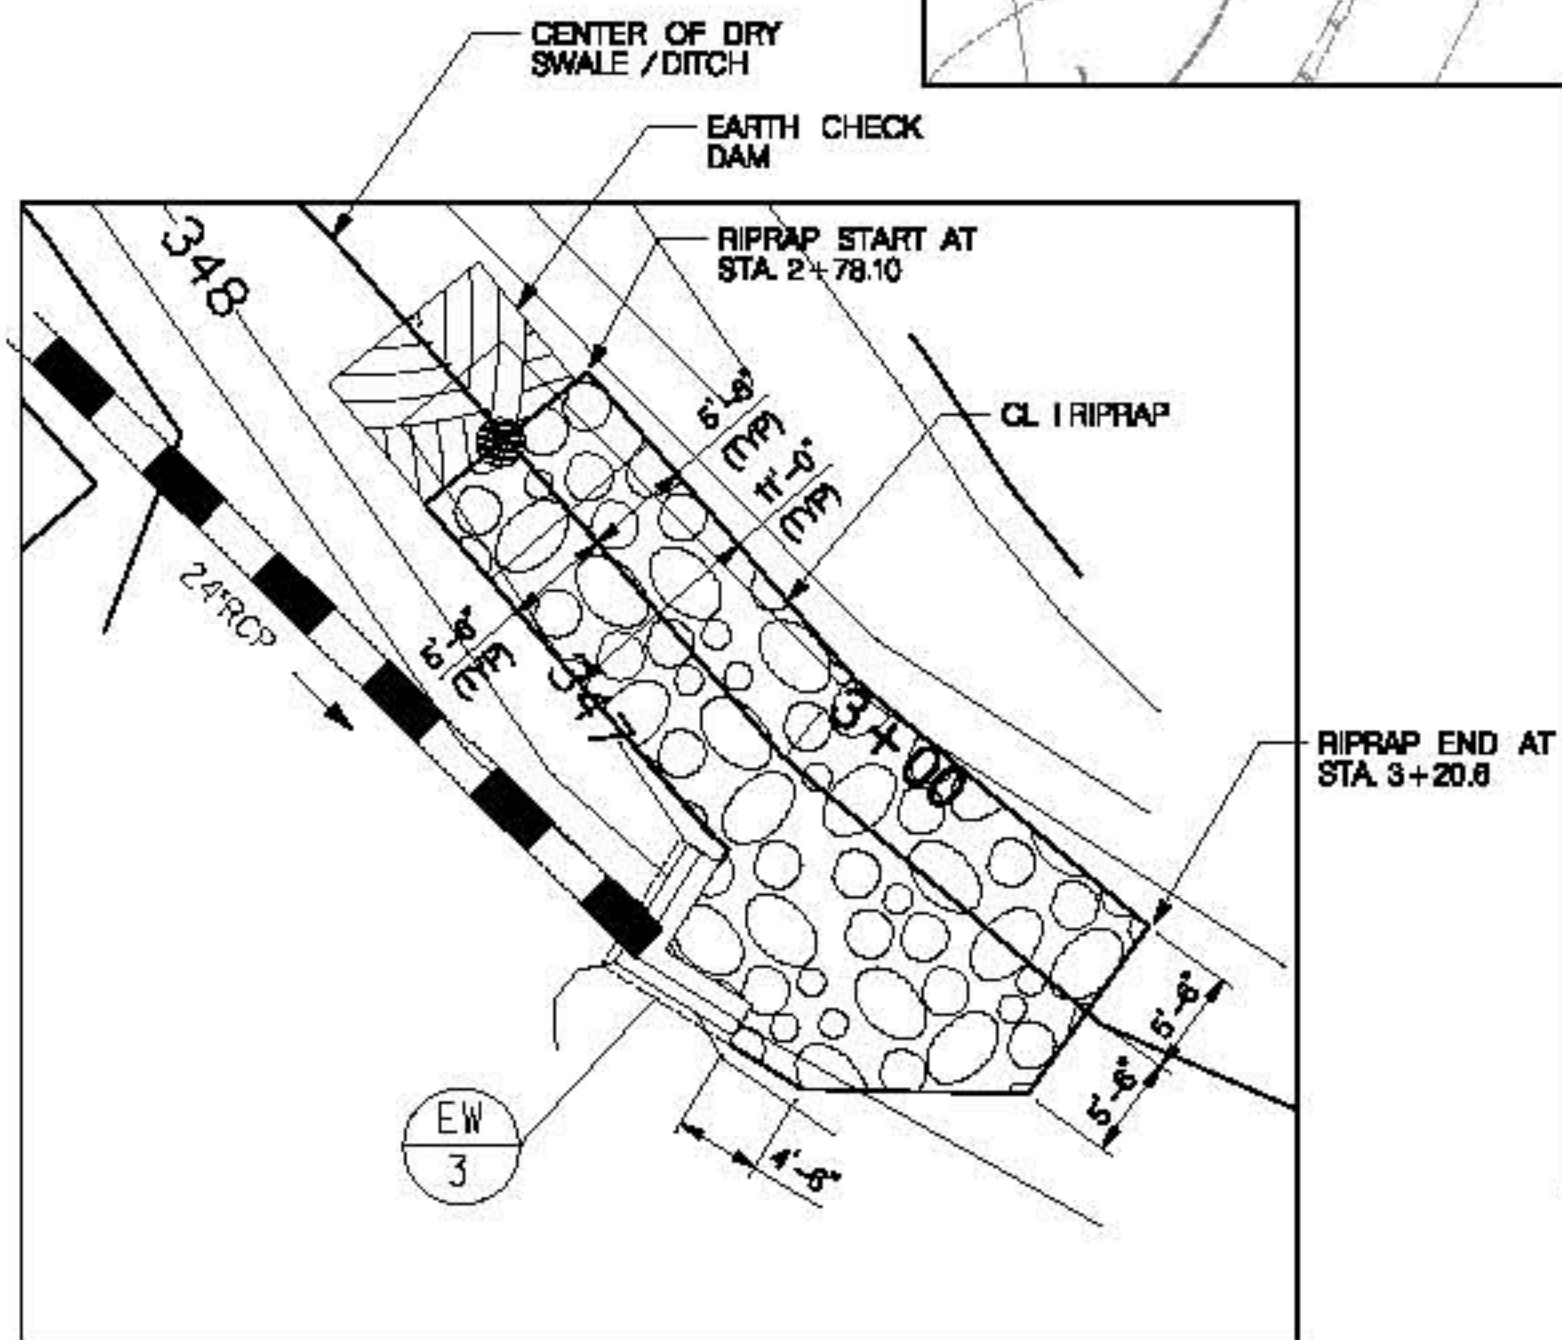

RIPRAP DETAIL
SCALE 1"=10'

NOTE: STATIONS AND OFFSETS ARE FROM CENTER LINE OF DRY SWALE.

DRY SWALE GRADING PLAN
SCALE 1"=20'

- NOTES:
- SEE SHEET SW-02 FOR DRY SWALE PROFILE.
 - FOR TYPICAL SECTION OF DRY SWALE, SEE SECTION A-A ON SHEET SW-03.
 - FOR SWM AND ACCESS ROAD DETAILS, SEE SHEET SW-03.

DATUM: NAD 83/91 Horizontal
NAVD 88 Vertical

ITEM	CROSS REFERENCE	SHEET NO.
TYPICAL SHEETS		01
PAVEMENT AND SIDEWALK DETAILS		04-05
GEOMETRIC LAYOUT SHEETS		06-08
ROADWAY PLAN SHEETS		09-10
MAINTENANCE OF TRAFFIC		11-17
STORM WATER MANAGEMENT		18-22
EROSION & SEDIMENT CONTROL		23-29
LANDSCAPE PLAN SHEETS		30-32
TRAFFIC SIGNALIZATION PLAN		33-35
SIGNING & MARKING PLANS		36-38

REVISIONS	

PLOTTED: 04/11/2018
FILE: 01818

SHA STATE OF MARYLAND
DEPARTMENT OF TRANSPORTATION
STATE HIGHWAY ADMINISTRATION
HIGHWAY DESIGN DIVISION

BRAC INTERSECTION IMPROVEMENT
MD 187 AND W. CEDAR LANE / OAKMONT AVENUE

STORMWATER MANAGEMENT PLAN

SCALE: SEE PLAN ADVERTISED DATE: CONTRACT NO. MD0933820


DESIGNED BY: JW COUNTY: MONTGOMERY
DRAWN BY: ST LOGMILE:
CHECKED BY: JW HORIZONTAL SCALE:
F.A.P. NO.: SEE TITLE SHEET VERTICAL SCALE:

DRAWING NO. SW - 01 OF 03 SHEET NO. 17 OF 67



RJM ENGINEERING, INC.
CONSULTING ENGINEERS
ELLCOTT CITY, MARYLAND

BY: SUSERNAME\$

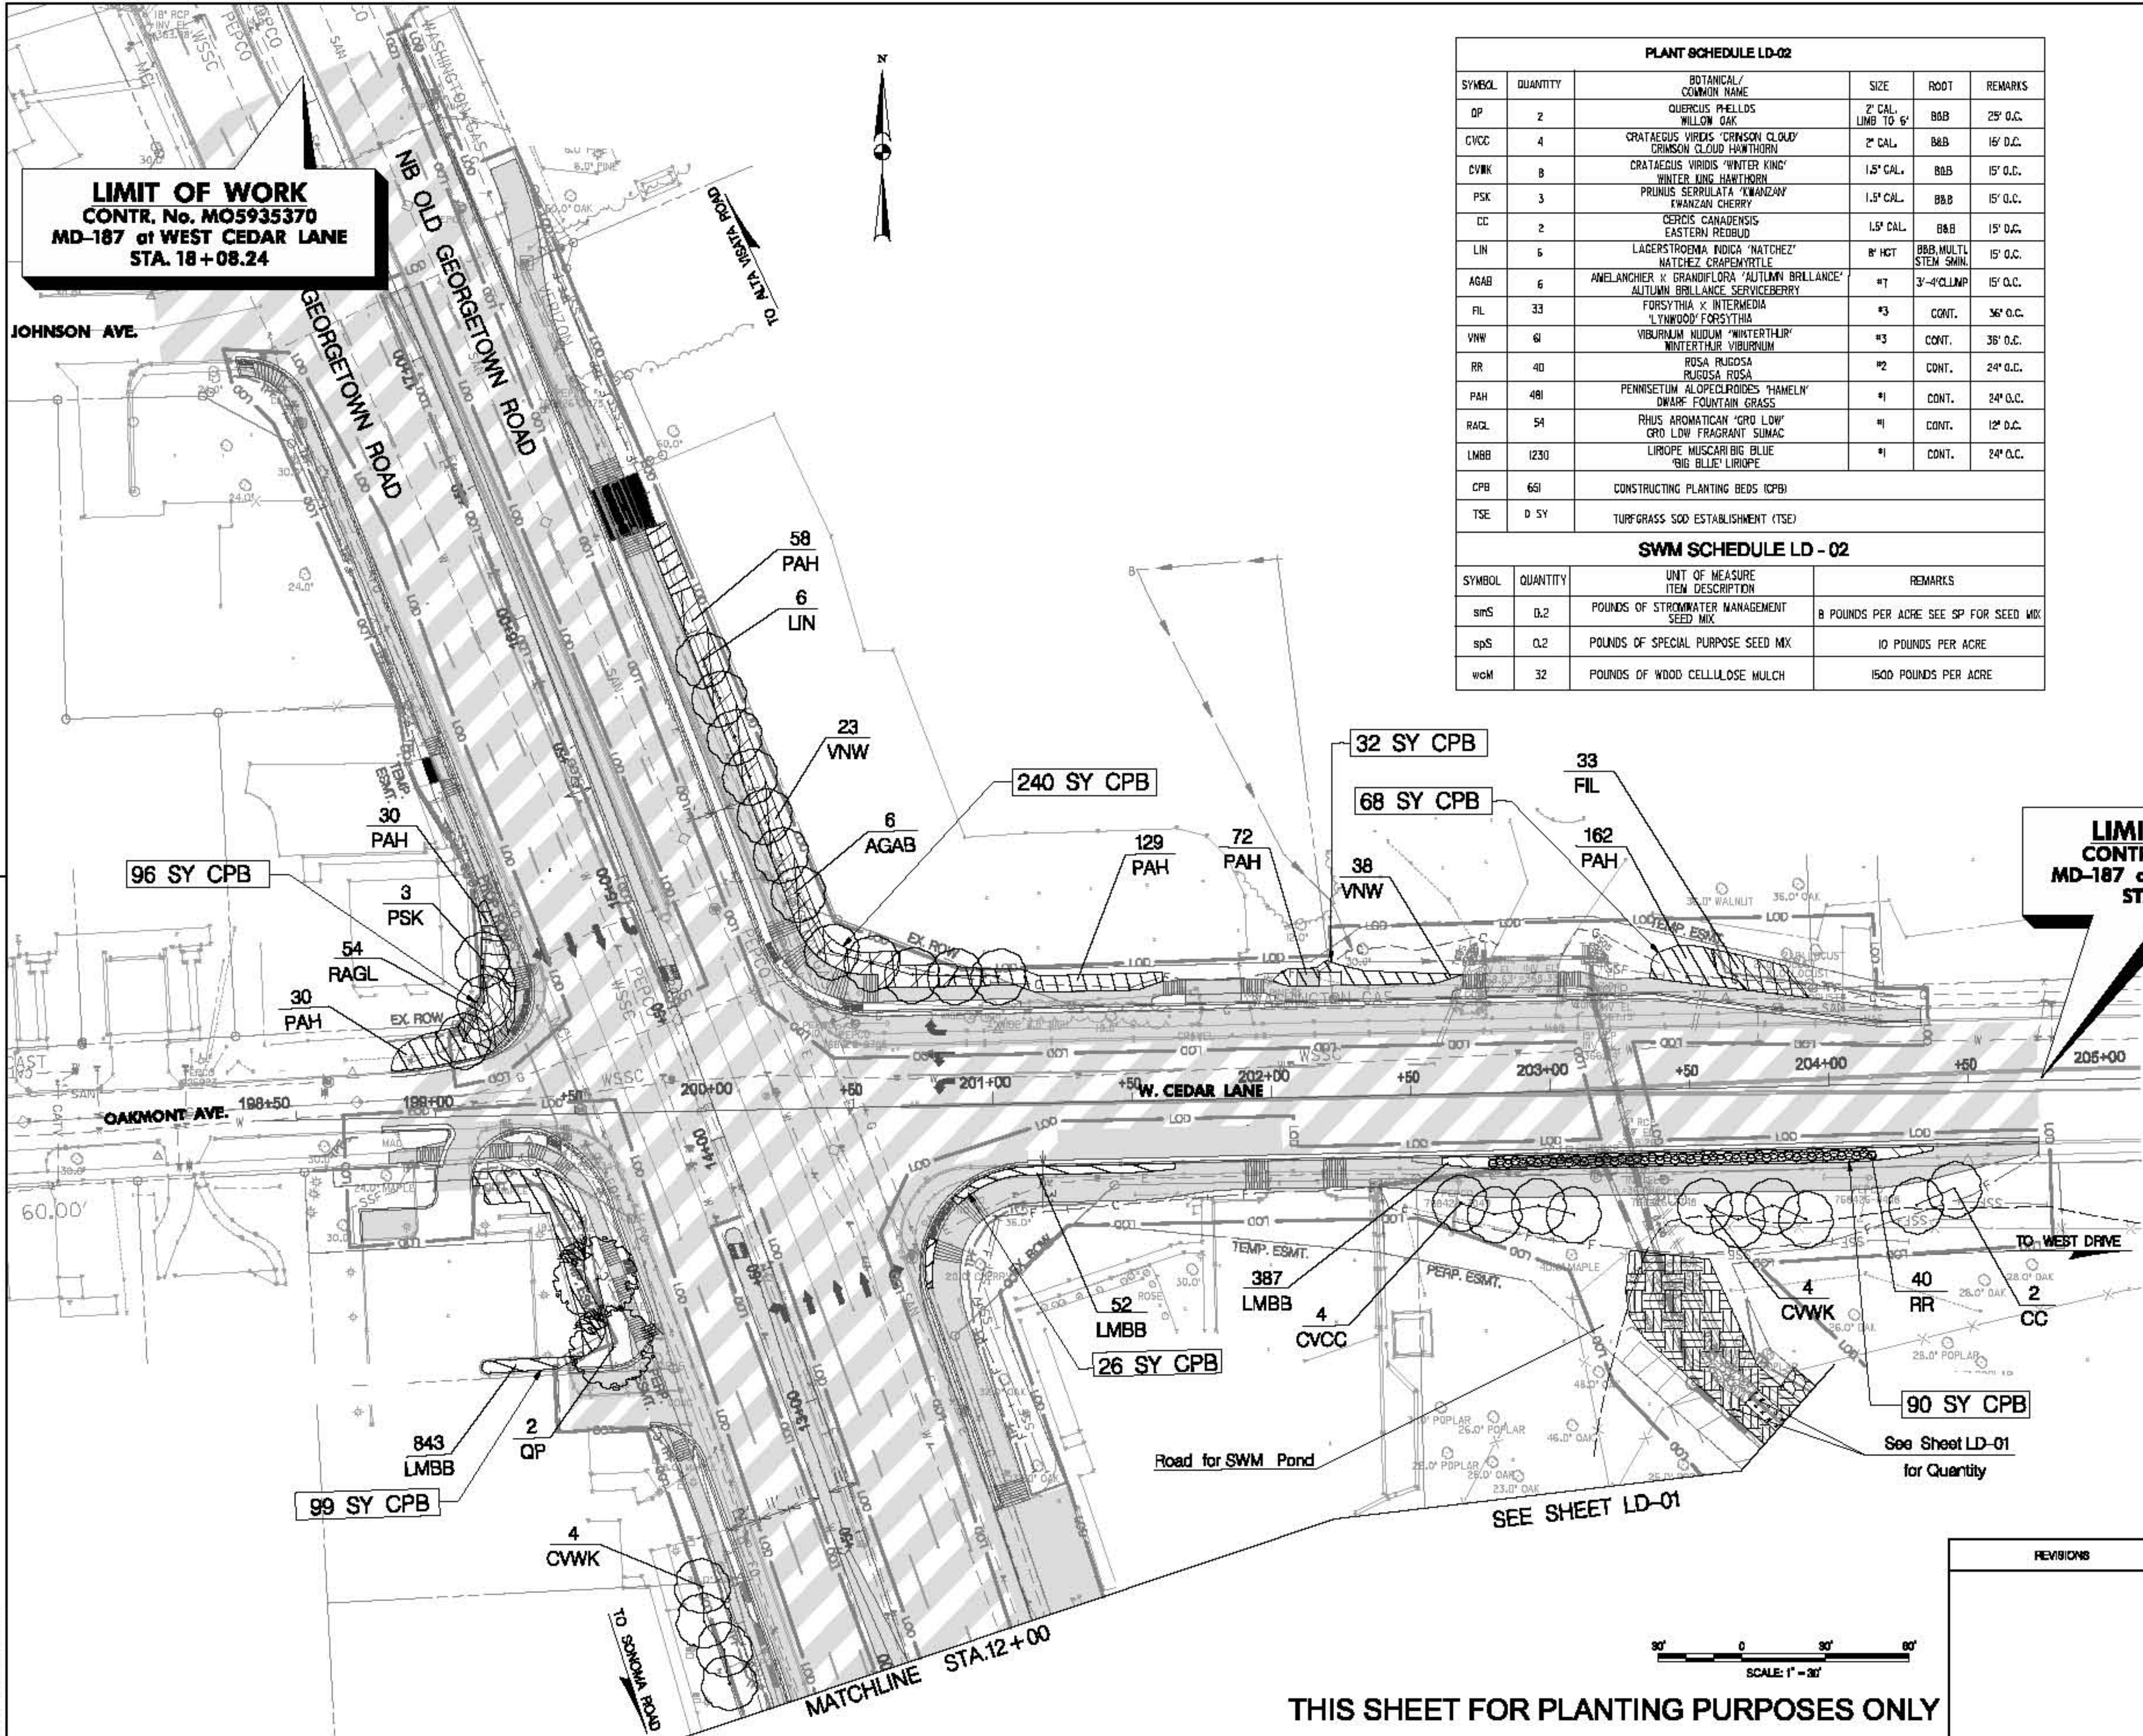

PLANT SCHEDULE LD-02					
SYMBOL	QUANTITY	BOTANICAL / COMMON NAME	SIZE	ROOT	REMARKS
DP	2	QUERCUS PHELLOS WILLOW OAK	2" CAL. LMB TO 6'	B&B	25' O.C.
CVCC	4	CRATAEGUS VIRIDIS 'CRIMSON CLOUD' CRIMSON CLOUD HAWTHORN	2" CAL.	B&B	15' O.C.
CVWK	8	CRATAEGUS VIRIDIS 'WINTER KING' WINTER KING HAWTHORN	1.5" CAL.	B&B	15' O.C.
PSK	3	PRUNUS SERRULATA 'KWARDZAN' KWARDZAN CHERRY	1.5" CAL.	B&B	15' O.C.
CC	2	CERCIS CANADENSIS EASTERN REDBUD	1.5" CAL.	B&B	15' O.C.
LIN	6	LAGERSTROEMIA INDICA 'NATCHEZ' NATCHEZ CRAPENZYRTLE	8" HGT	B&B, MULT. STEM SMIN.	15' O.C.
AGAB	6	AMELANCHIER X GRANDIFLORA 'AUTUMN BRILLANCE' AUTUMN BRILLANCE SERVICEBERRY	#1	3'-4" CLUMP	15' O.C.
FIL	33	FORSYTHIA X INTERMEDIA 'LYNWOOD' FORSYTHIA	#3	CONT.	36' O.C.
VNW	61	VIBURNUM NUDUM 'WINTERHUR' WINTERHUR VIBURNUM	#3	CONT.	36' O.C.
RR	40	ROSA RUGOSA RUGOSA ROSA	#2	CONT.	24' O.C.
PAH	481	PENNISETUM ALOPECUROIDES 'HAMELYN' DWARF FOUNTAIN GRASS	#1	CONT.	24' O.C.
RAGL	54	RHUS AROMATICAN 'GRO LOW' GRO LOW FRAGRANT SUMAC	#1	CONT.	12' O.C.
LMBB	1230	LIRIOPE MUSCARI BIG BLUE 'BIG BLUE' LIRIOPE	#1	CONT.	24' O.C.
CPB	651	CONSTRUCTING PLANTING BEDS (CPB)			
TSE	D SY	TURFGRASS SOD ESTABLISHMENT (TSE)			
SWM SCHEDULE LD - 02					
SYMBOL	QUANTITY	UNIT OF MEASURE ITEM DESCRIPTION	REMARKS		
smS	0.2	POUNDS OF STORMWATER MANAGEMENT SEED MIX	8 POUNDS PER ACRE SEE SP FOR SEED MIX		
spS	0.2	POUNDS OF SPECIAL PURPOSE SEED MIX	10 POUNDS PER ACRE		
wcM	32	POUNDS OF WOOD CELLULOSE MULCH	1500 POUNDS PER ACRE		

- LANDSCAPE LEGEND
- Existing Tree to be Protected
- PROPOSED SHADE TREE
- PROPOSED ORNAMENTAL TREE
- PROPOSED ORNAMENTAL GRASSES
- PROPOSED PERENNIAL
- Seeding with Wood Cellulose Mulch
- Seeding with Type A Soil Stabilization Matting
- Limit of Disturbance

Note: Refer to Drawing No. LD-03 for Master Plant Schedule and General Landscape Notes.

LIMIT OF WORK
CONTR. No. MO5935370
MD-187 at WEST CEDAR LANE
STA. 204 + 74.93

SHA

STATE OF MARYLAND
DEPARTMENT OF TRANSPORTATION
STATE HIGHWAY ADMINISTRATION
LANDSCAPE ARCHITECTURE DIVISION



BRAC INTERSECTION IMPROVEMENT
MD. ROUTE 187 AND CEDER LANE / OAKMONT AVENUE

REVISIONS		LANDSCAPE PLAN	
		SCALE AS SHOWN. ADVERTISED DATE <AD DATE> CONTRACT NO. MO5935370	
DESIGNED BY CSD		COUNTY MONTGOMERY	
DRAWN BY CSD		LOGMILE	
CHECKED BY JRP			
F.A.P. NO. SEE TITLE SHEET			
DRAWING NO. LD-02 OF 04		SHEET NO. 27 OF 28	

PLOTTED: Monday, April 10, 2017 AT 04:56 PM
FILE: h:\pwworking\shadiv\2017\MD-187\LD-0002_M0747.dgn

BY: CDalton5

THIS SHEET FOR PLANTING PURPOSES ONLY

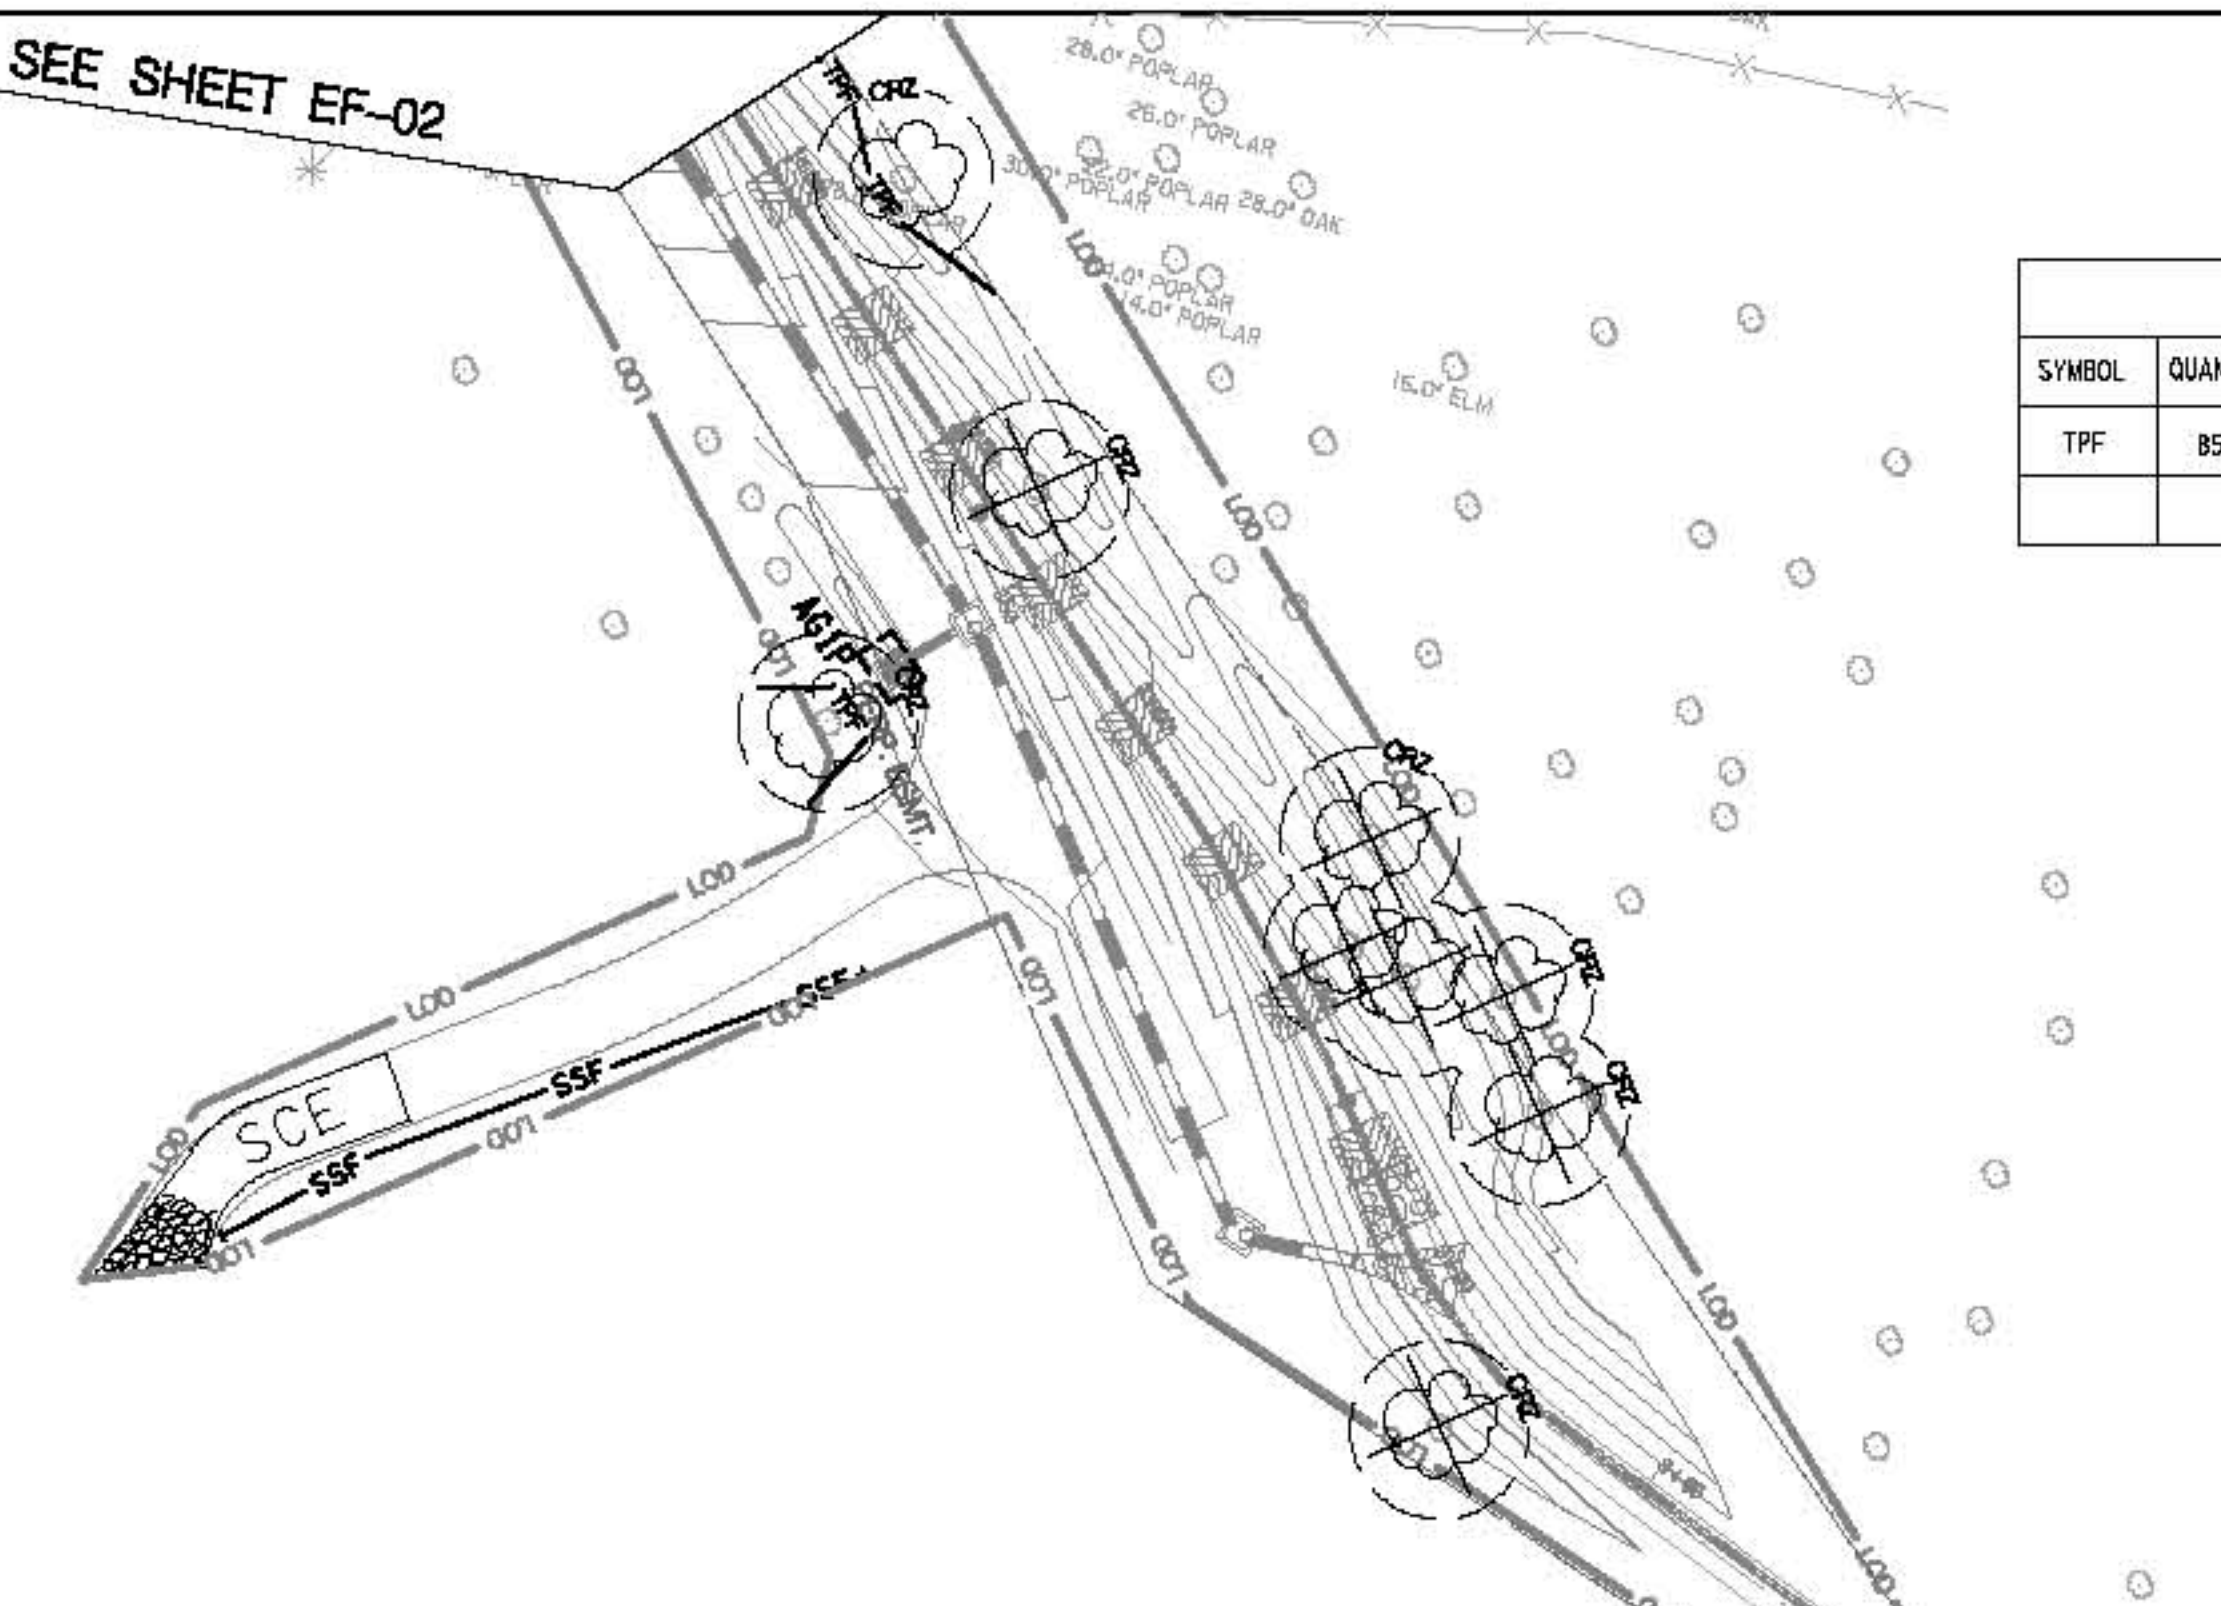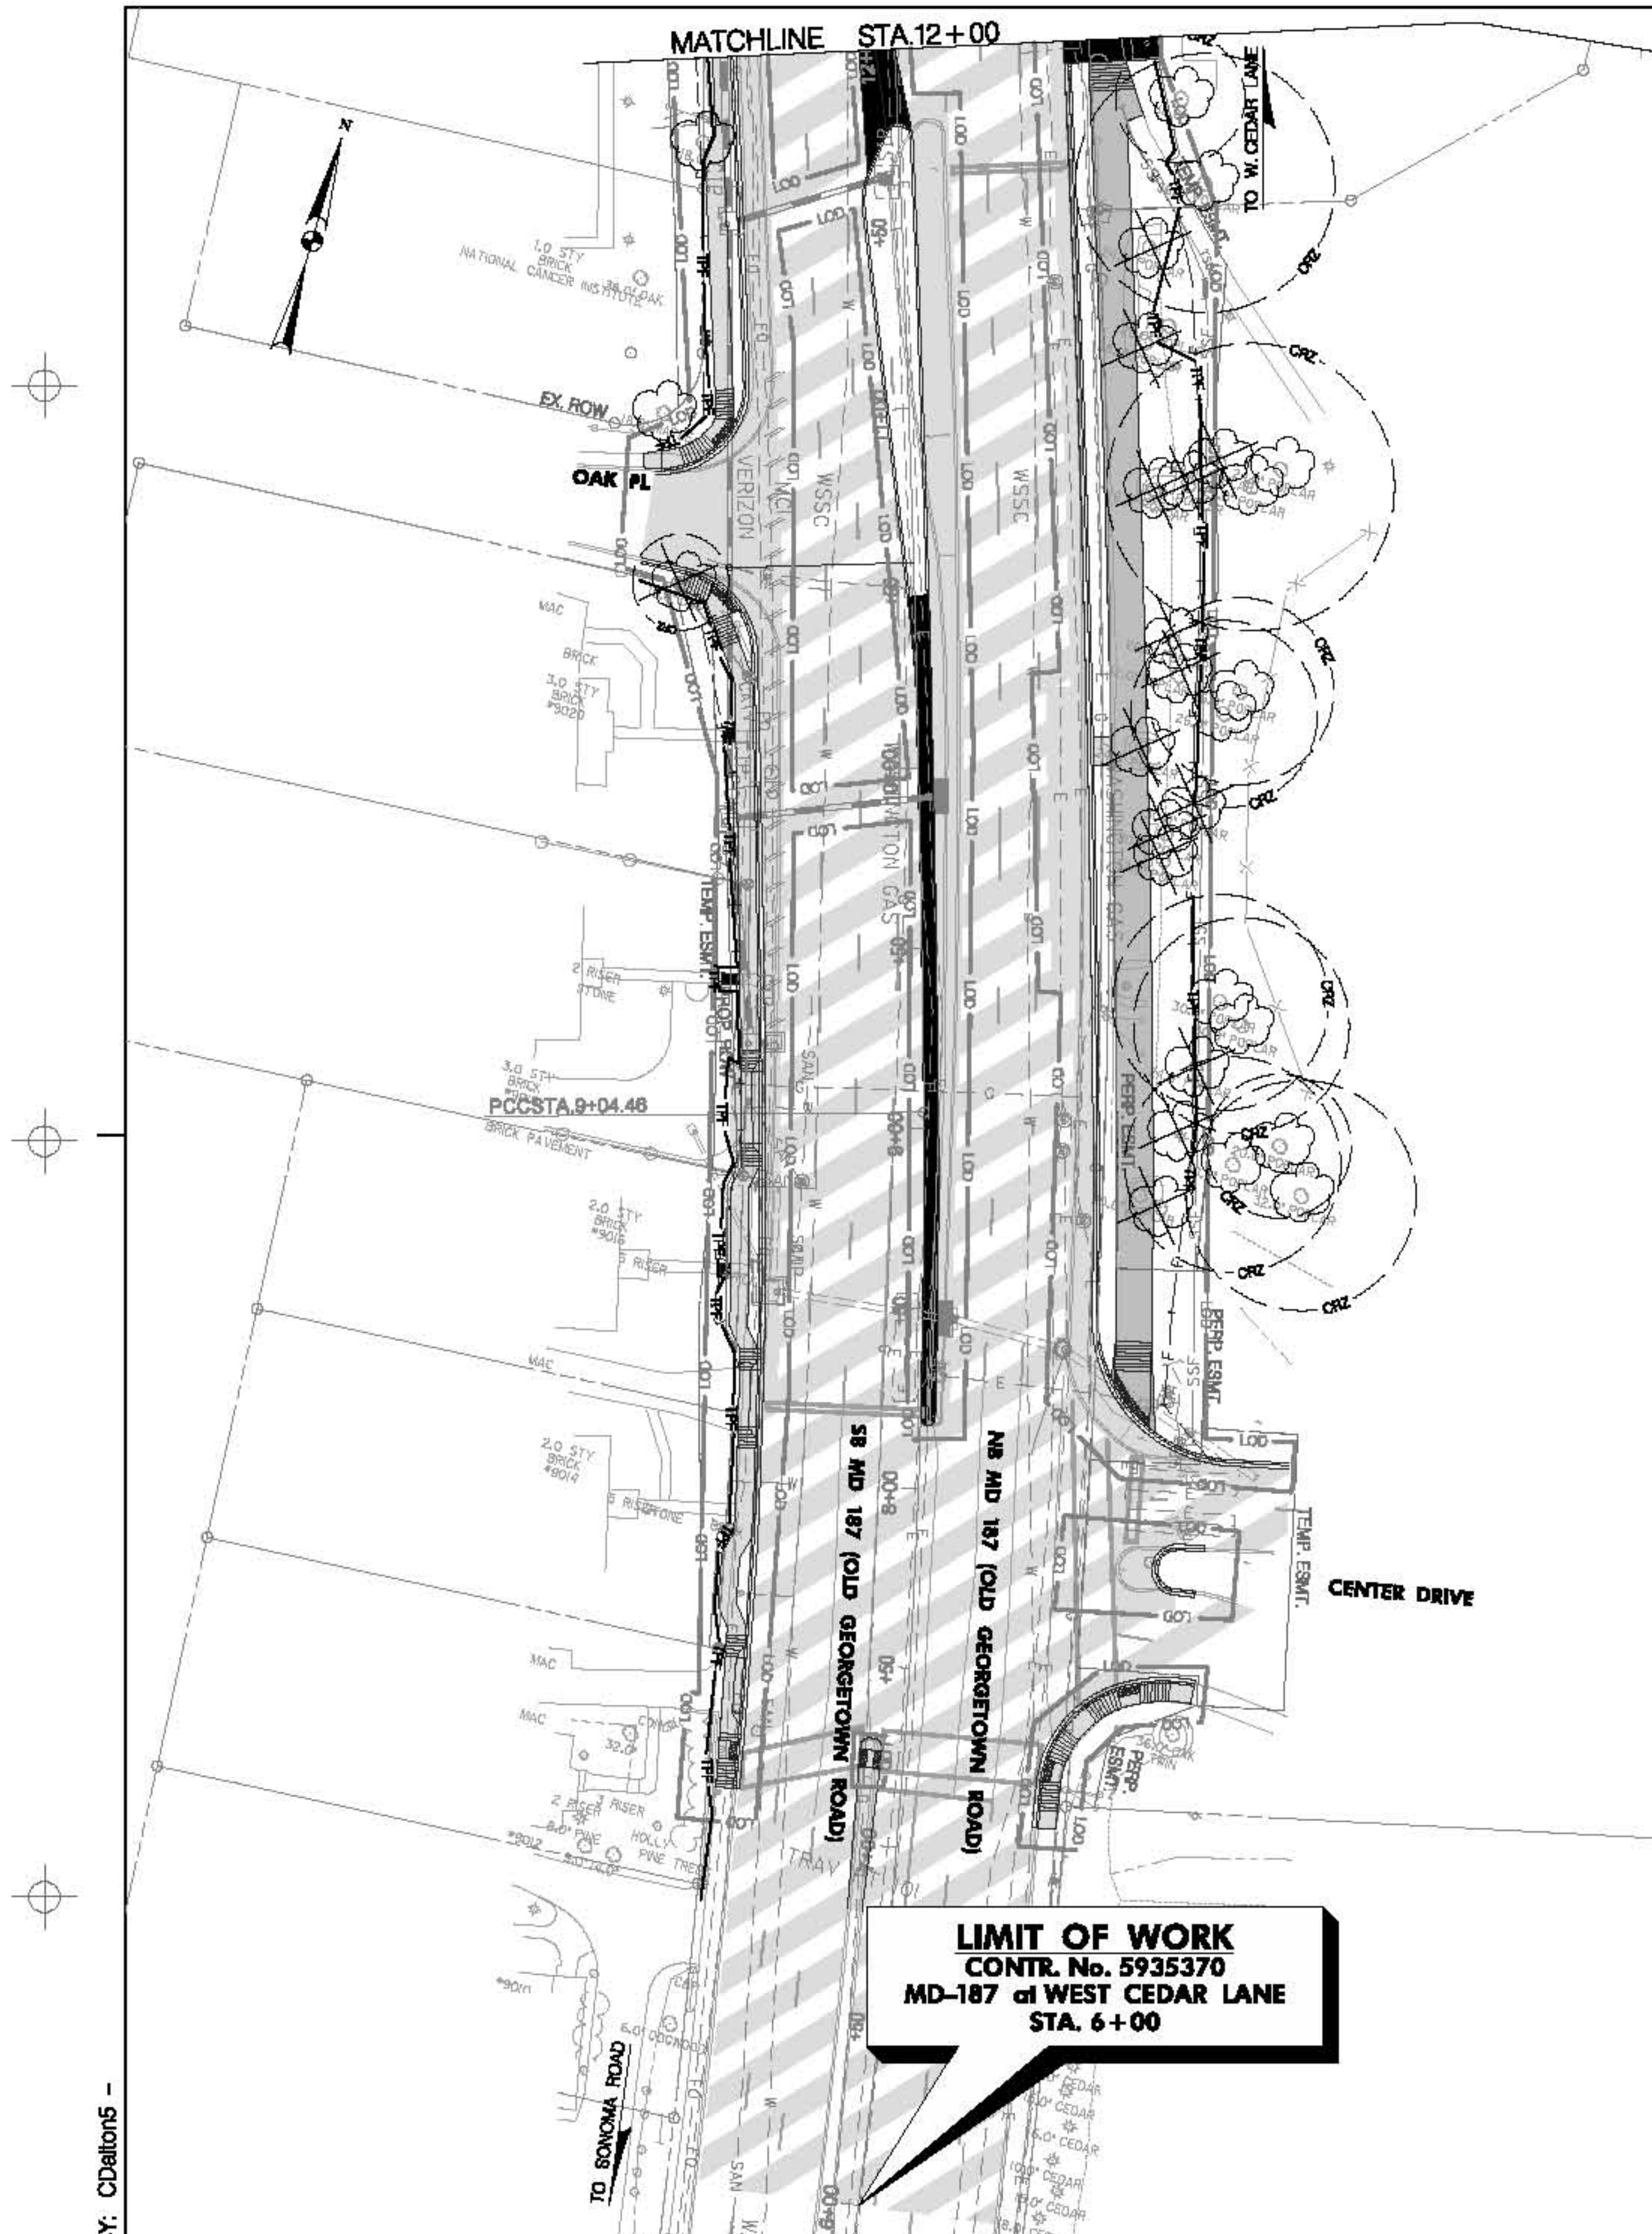

MATERIALS SCHEDULE EF-01				REFER TO EF DRAWING
SYMBOL	QUANTITY	UNIT OF MEASURE	ITEM DESCRIPTION	REMARKS
TPF	850	LINEAR FEET	OF TEMPORARY ORANGE CONSTRUCTION FENCE	USE TO PROTECT EXISTING TREES

Existing Tree List / Specimen Trees
BRAC: MD 187 at Cedar Lane/Oakmont Avenue
Natural Resources Inventory/Forest Stand Delineation
Specimen Trees are denoted with an asterisk (*) 24" and above

Note: 1 trees were not tagged and locations are approximate

Tag #	Common Name	Scientific Name	DBH (inches)	Remarks/Condition
1	Red Maple	Acer rubrum	22"	Good
2	Red Maple	Acer rubrum	22"	Good
3	Spruce Norway	Picea abies	10"	Good
4	Spruce Norway	Picea abies	14"	Good
5	Honey Locust	Gleditsia triacanthos	8"	Good
6	Honey Locust	Gleditsia triacanthos	10"	Good
7	Honey Locust	Gleditsia triacanthos	8"	Good
8	Honey Locust	Gleditsia triacanthos	8"	Good
9	Honey Locust	Gleditsia triacanthos	8"	Good
10	Honey Locust	Gleditsia triacanthos	8"	Good
11	Honey Locust	Gleditsia triacanthos	8"	Good
12	Honey Locust	Gleditsia triacanthos	10"	Good
13*	Tulip Tree	Liriodendron tulipifera	36"	Good
14	Yoshino Flowering Cherry	Prunus x yedoensis	23"	Good
15*	Tulip Tree	Liriodendron tulipifera	36"	Good
16*	Tulip Tree	Liriodendron tulipifera	30"	Good
17*	Tulip Tree	Liriodendron tulipifera	24"	Good
18*	Tulip Tree	Liriodendron tulipifera	28"	Good
19*	Tulip Tree	Liriodendron tulipifera	24"	Good
20*	Tulip Tree	Liriodendron tulipifera	26"	Good
21*	Tulip Tree	Liriodendron tulipifera	26"	Good
22*	Tulip Tree	Liriodendron tulipifera	26"	Good
23*	Tulip Tree	Liriodendron tulipifera	32"	Good
24*	Tulip Tree	Liriodendron tulipifera	24"	Good
25*	Tulip Tree	Liriodendron tulipifera	30"	Good
26*	Tulip Tree	Liriodendron tulipifera	24"	Good
27*	Tulip Tree	Liriodendron tulipifera	32"	Good
28*	Tulip Tree	Liriodendron tulipifera	24"	Poor
29*	Tulip Tree	Liriodendron tulipifera	30"	Poor
30	Nellie R. Stevens Holly	Ilex x Nellie R. Stevens	8"	Good
31	Black Mulberry	Morus nigra	2-4"	Clump/Good
32*	Silver Maple	Acer saccharum	28"	Good
33	Maidenhair Tree	Ginkgo biloba	1.5"	Good
34	Silver Maple	Acer saccharum	1"	Good
35*	Red Maple	Acer rubrum	30"	Good
36*	Silver Maple	Acer saccharum	28"	Good
37	Nellie R. Stevens Holly	Ilex x Nellie R. Stevens	10-12H"	Good
38	Nellie R. Stevens Holly	Ilex x Nellie R. Stevens	10-12H"	Good
39	Red Maple	Acer rubrum	24"	Good
40	Red Maple	Acer rubrum	18"	Good
41	Norway Maple	Acer platanoides	18"	Good
42	Nellie R. Stevens Holly	Ilex x Nellie R. Stevens	10-12Ht	Good
43	Red hickory	Carya ovalis	13"	Good
44*	Red Maple	Acer rubrum	24"	Good

Environmental Features Legend


- Existing Tree to be Protected
- Existing Tree to be Removed
- Limit of Disturbance
- Temporary Orange Construction Fence adjacent to Existing Trees to be Protected
- Critical Root Zone of Existing Tree to be Protected


Refer to Drawing EF-01 and EF-02 for Materials Schedule per sheet.
Refer to Section 120 - Tree Preservation of the Standard Specifications for information regarding the protection of existing trees.

STATE OF MARYLAND
DEPARTMENT OF TRANSPORTATION
STATE HIGHWAY ADMINISTRATION
LANDSCAPE ARCHITECTURE DIVISION
BRAC INTERSECTION IMPROVEMENT
MD. ROUTE 187 AND CEDAR LANE /OAKMONT AVENUE

REVISIONS		LANDSCAPE PLAN	
		SCALE AS SHOWN ADVERTISED DATE <AD DATE> CONTRACT NO. M06286370	
DESIGNED BY CSD		COUNTY MONTGOMERY	
DRAWN BY CSD		LOGMILE	
CHECKED BY JRP			
F.A.P. NO. SEE TITLE SHEET			
DRAWING NO. EF-01		OF 02	SHEET NO. 29 OF 30

THIS SHEET FOR PLANTING PURPOSES ONLY

 

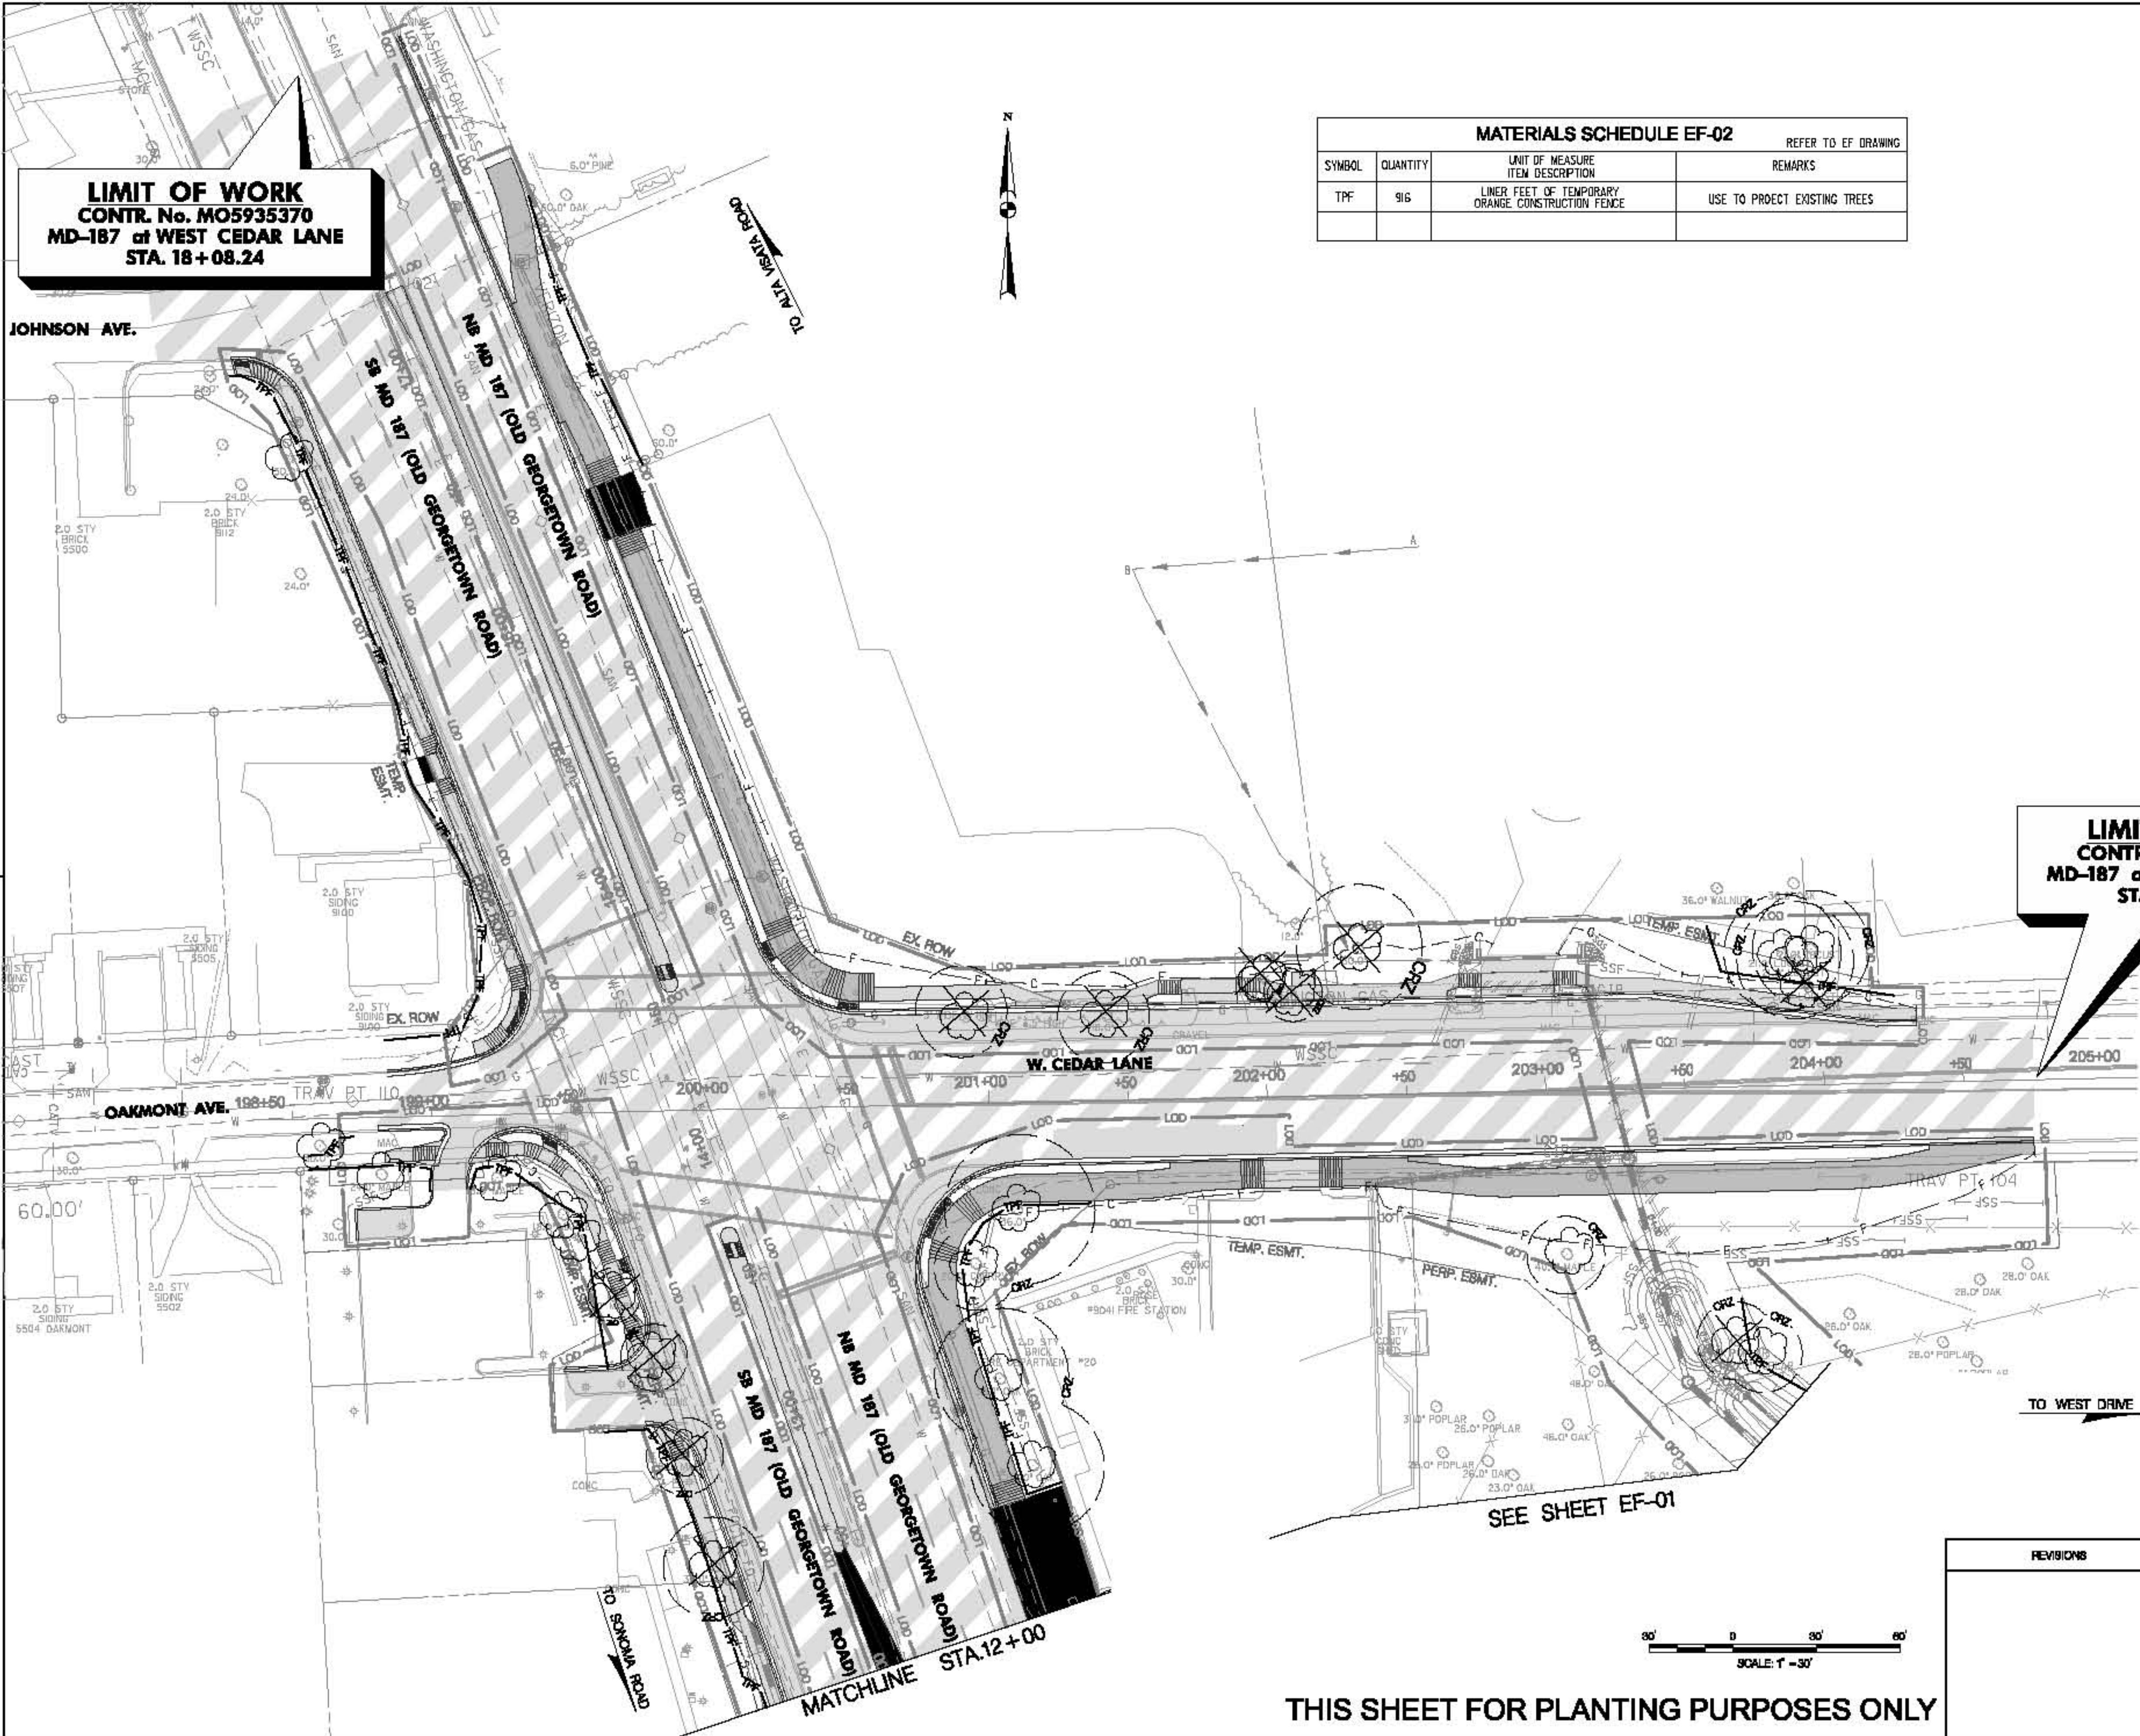

MATERIALS SCHEDULE EF-02			
		REFER TO EF DRAWING	
SYMBOL	QUANTITY	UNIT OF MEASURE ITEM DESCRIPTION	REMARKS
TPF	916	LINEAR FEET OF TEMPORARY ORANGE CONSTRUCTION FENCE	USE TO PROTECT EXISTING TREES

Environmental Features Legend

- Existing Tree to be Protected
- Existing Tree to be Removed
- Limit of Disturbance
- Temporary Orange Construction Fence adjacent to Existing Trees to be Protected
- Critical Root Zone of Existing Tree to be Protected

Refer to Drawing EF-01 for Specimen Tree List
Natural Resources Inventory Forest Stand Delineation

Refer to Drawing EF-01 and EF-02 for Materials Schedule per sheet.

Refer to Section 120 - Tree Preservation of the Standard Specifications for information regarding the protection of existing trees.


LIMIT OF WORK
CONTR. No. MO5935370
MD-187 at WEST CEDAR LANE
STA. 204+74.93

STATE OF MARYLAND
DEPARTMENT OF TRANSPORTATION
STATE HIGHWAY ADMINISTRATION
LANDSCAPE ARCHITECTURE DIVISION

BRAC INTERSECTION IMPROVEMENT
MD. ROUTE 187 AND CEDAR LANE / OAKMONT AVENUE

REVISIONS		LANDSCAPE PLAN	
		SCALE AS SHOWN ADVERTISED DATE <AD DATE> CONTRACT NO. MO5935370	
DESIGNED BY CSD		COUNTY MONTGOMERY	
DRAWN BY CSD		LOGMILE	
CHECKED BY JRP			
F.A.P. NO. SEE TITLE SHEET			
DRAWING NO. EF-02 OF 02		SHEET NO. 30 OF 38	


THIS SHEET FOR PLANTING PURPOSES ONLY

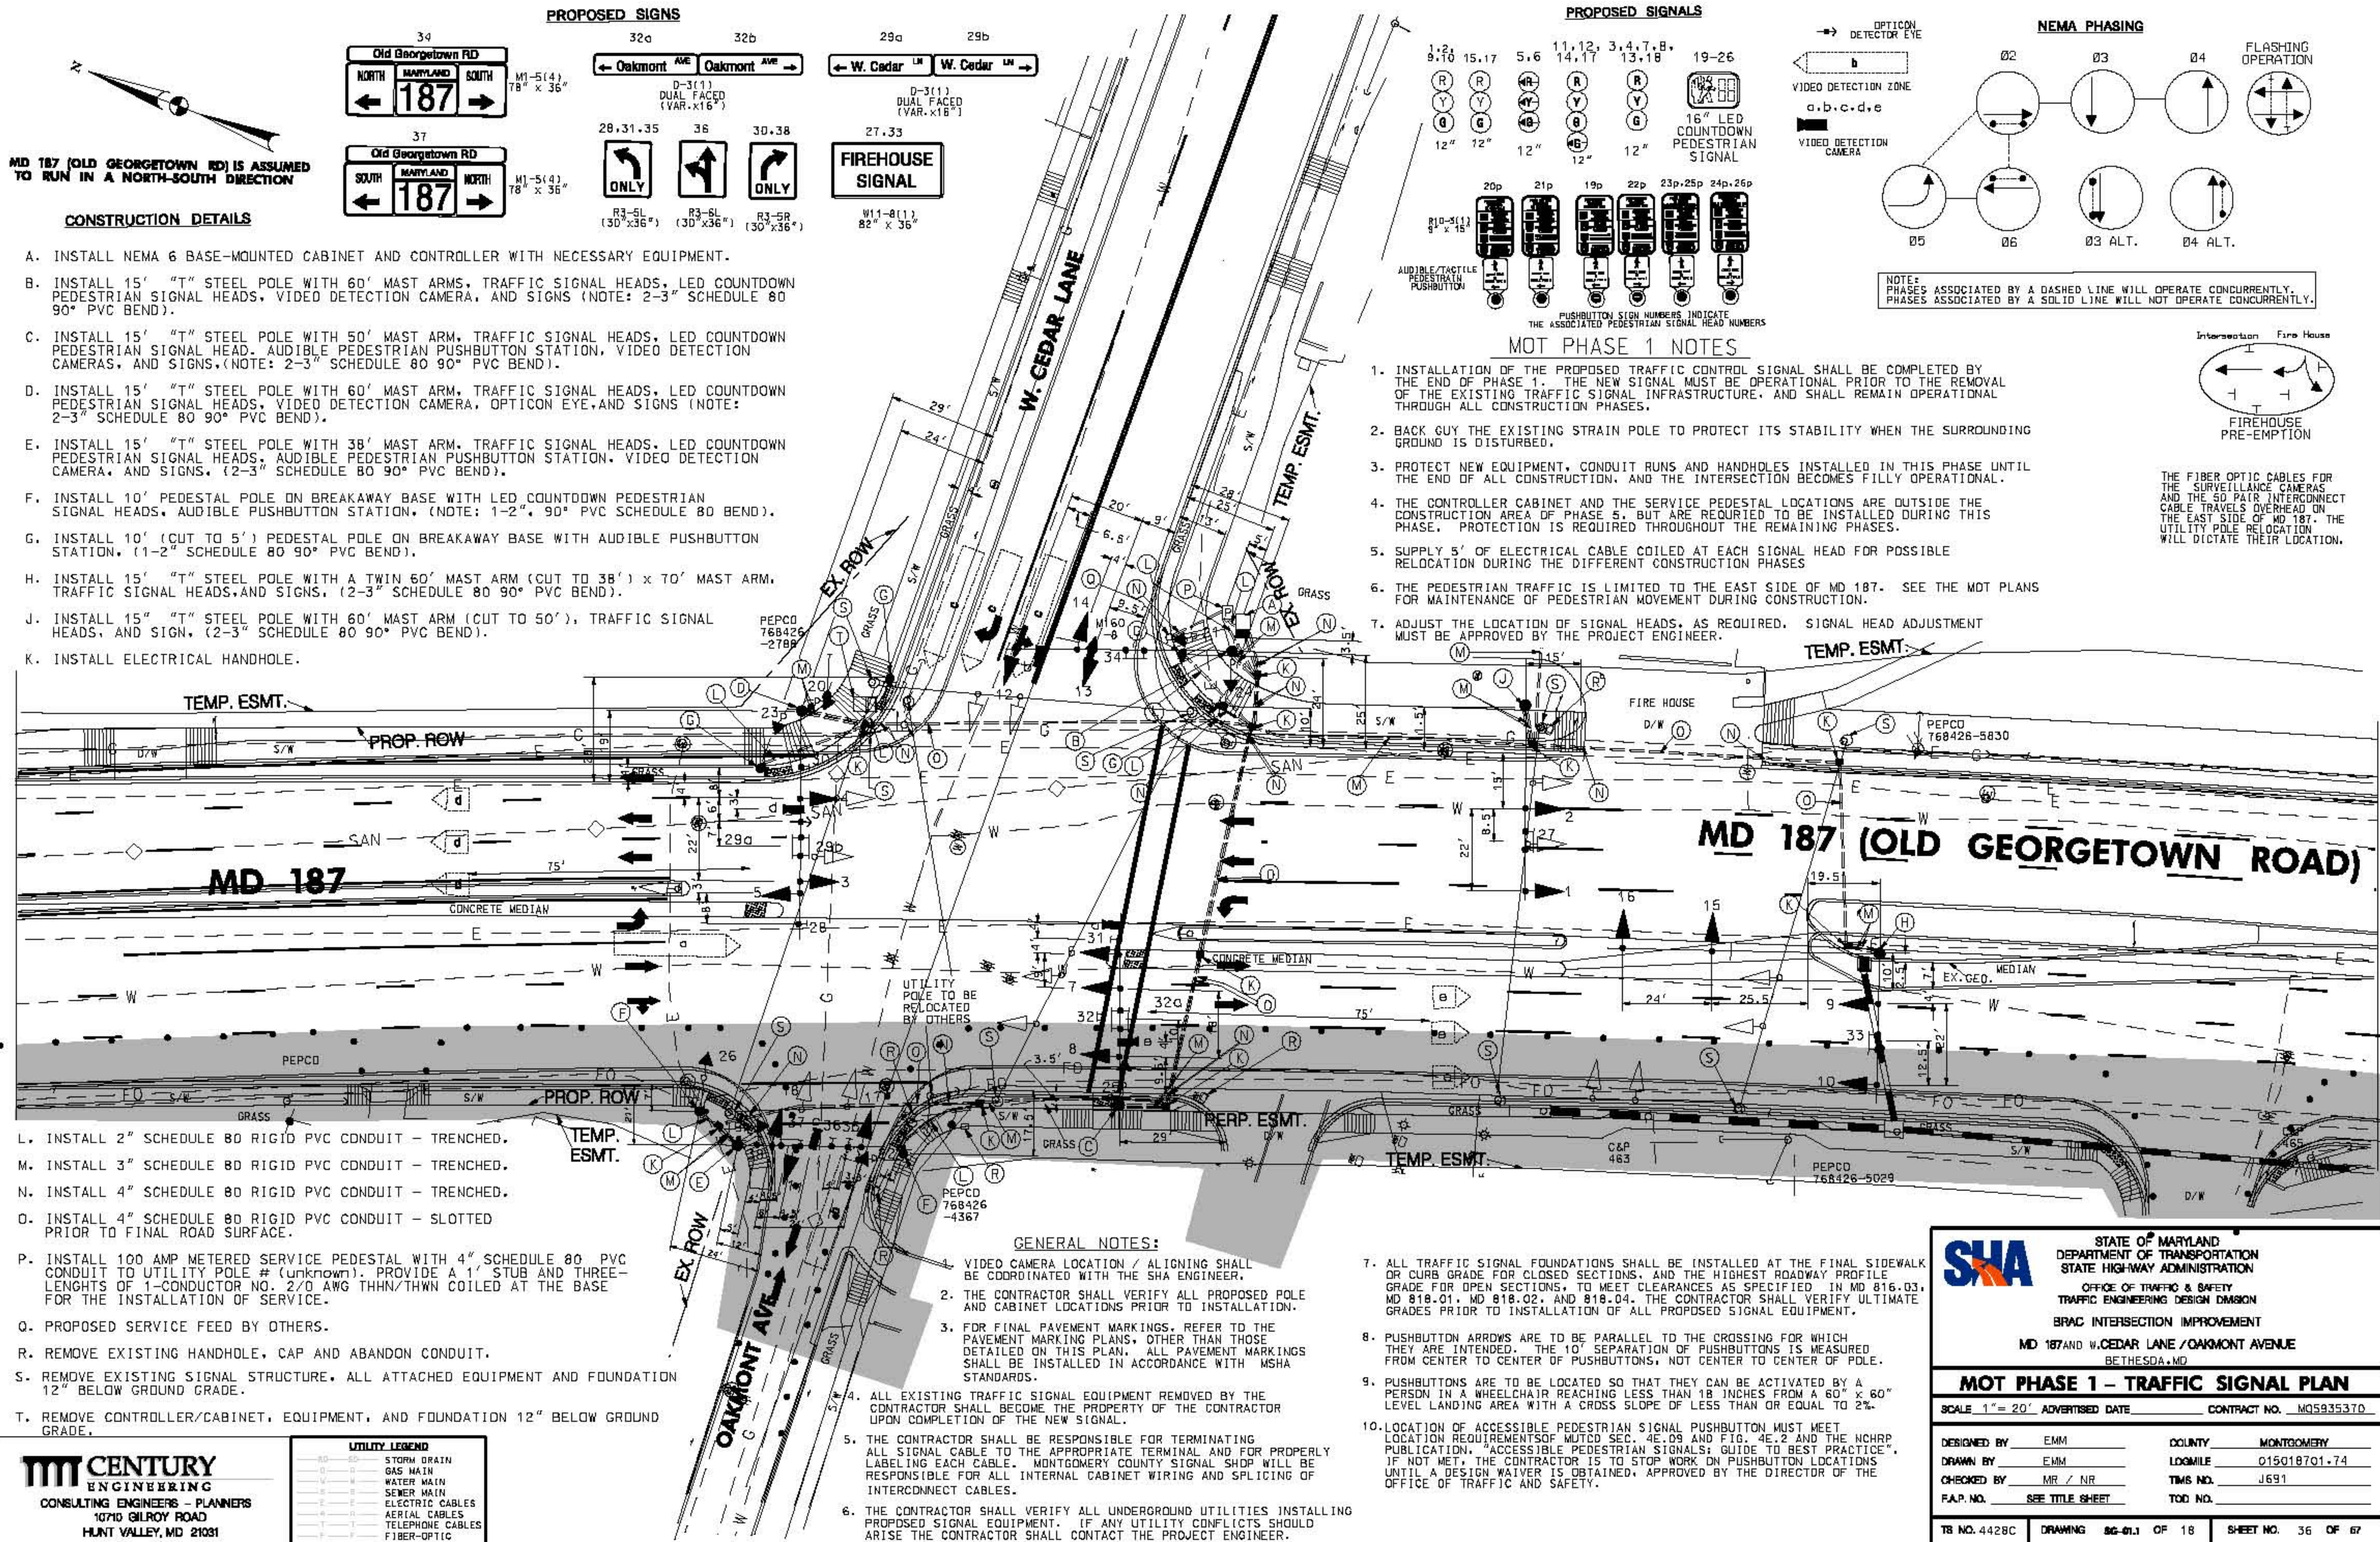


CONSTRUCTION DETAILS

- INSTALL NEMA 6 BASE-MOUNTED CABINET AND CONTROLLER WITH NECESSARY EQUIPMENT.
- INSTALL 15' "T" STEEL POLE WITH 60' MAST ARMS, TRAFFIC SIGNAL HEADS, VIDEO DETECTION CAMERAS, AND SIGNS (NOTE: 2-3" SCHEDULE 80 90° PVC BEND).
- INSTALL 15' "T" STEEL POLE WITH TWIN 50' MAST ARMS, TRAFFIC SIGNAL HEADS, VIDEO DETECTION CAMERAS, AND SIGNS (NOTE: 2-3" SCHEDULE 80 90° PVC BEND).
- INSTALL 10' PEDESTAL POLE ON BREAKAWAY COUPLING ON 18"x36" FOUNDATION WITH LED COUNTDOWN PEDESTRIAN SIGNAL HEADS, AUDIBLE PUSHBUTTON STATION, (NOTE: 1-2" SCHEDULE 80 90° PVC BEND).
- INSTALL 100 AMP METERED SERVICE PEDESTAL WITH 4" SCHEDULE 80 PVC CONDUIT TO UTILITY POLE # (unknown). PROVIDE A 1' STUB AND A PULL STRING AT THE BASE FOR THE INSTALLATION SERVICE.
- PROPOSED SERVICE FEED BY OTHERS.
- INSTALL 2" SCHEDULE 80 RIGID PVC CONDUIT - TRENCHED.
- INSTALL 3" SCHEDULE 80 RIGID PVC CONDUIT - TRENCHED.
- INSTALL 4" SCHEDULE 80 RIGID PVC CONDUIT - TRENCHED.
- INSTALL 4" SCHEDULE 80 RIGID PVC CONDUIT - SLOTTED.
- INSTALL ELECTRICAL HANDHOLE.
- REMOVE EXISTING SIGNAL STRUCTURE, ALL ATTACHED EQUIPMENT AND FOUNDATION 12" BELOW GROUND GRADE.
- REMOVE CONTROLLER/CABINET, EQUIPMENT, AND FOUNDATION 12" BELOW GROUND GRADE.
- REMOVE EXISTING HANDHOLE, CAP AND ABANDON CONDUIT.



PROPOSED SIGNS

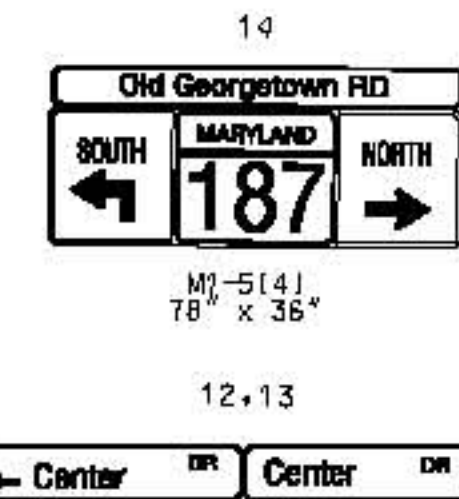

PROPOSED SIGNALS

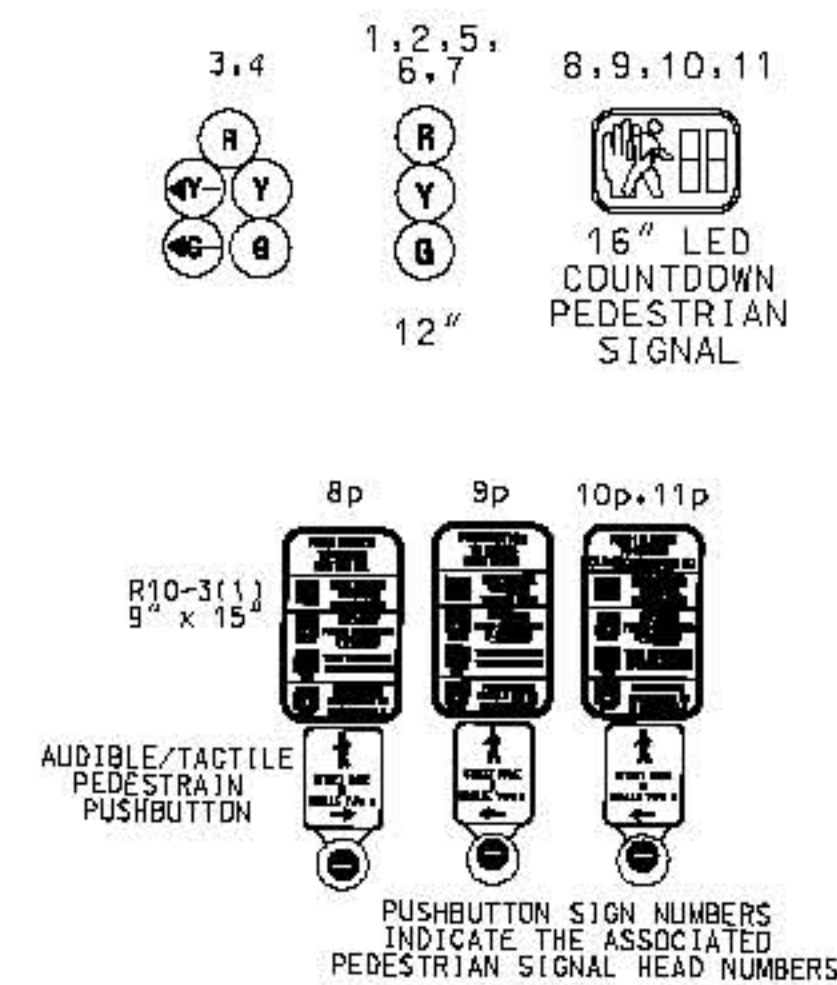

NEMA PHASING

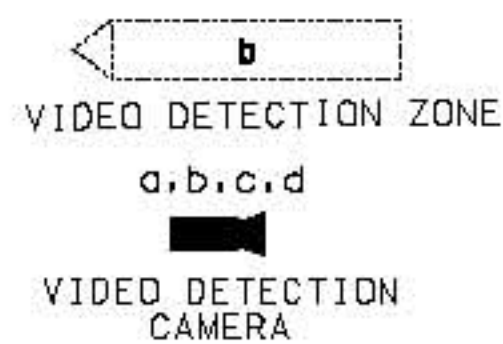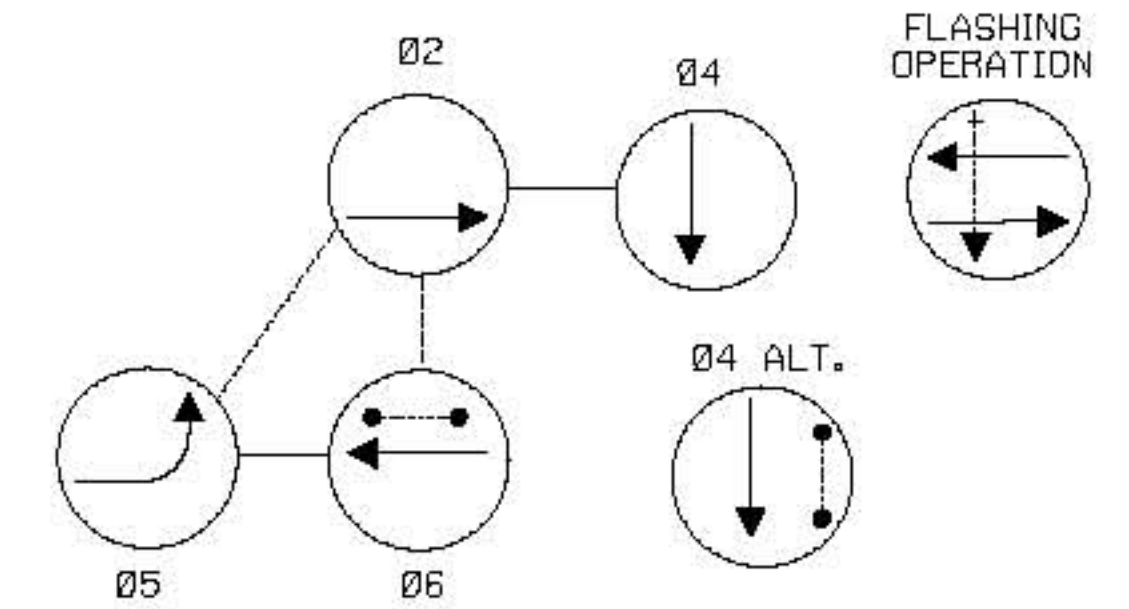

GENERAL NOTES:

- VIDEO CAMERA LOCATION / ALIGNING SHALL BE COORDINATED WITH THE SHA ENGINEER.
- THE CONTRACTOR SHALL VERIFY ALL PROPOSED POLE AND CABINET LOCATIONS PRIOR TO INSTALLATION.
- FOR FINAL PAVEMENT MARKINGS, REFER TO THE PAVEMENT MARKING PLANS, OTHER THAN THOSE DETAILED ON THIS PLAN. ALL PAVEMENT MARKINGS SHALL BE INSTALLED IN ACCORDANCE WITH MSHA STANDARDS.
- ALL EXISTING TRAFFIC SIGNAL EQUIPMENT REMOVED SHALL BECOME THE PROPERTY OF THE CONTRACTOR UPON THE COMPLETION OF NEW SIGNAL.
- THE CONTRACTOR SHALL BE RESPONSIBLE FOR TERMINATING ALL SIGNAL CABLE TO THE APPROPRIATE TERMINAL AND FOR PROPERLY LABELING EACH CABLE. MONTGOMERY COUNTY SIGNAL SHOP WILL BE RESPONSIBLE FOR ALL INTERNAL CABINET WIRING AND SPLICING OF INTERCONNECT CABLES.
- THE CONTRACTOR SHALL VERIFY ALL UNDERGROUND UTILITIES PRIOR TO INSTALLING PROPOSED SIGNAL EQUIPMENT. IF UTILITY CONFLICTS ARISE, THE CONTRACTOR SHALL CONTACT THE PROJECT ENGINEER.
- ALL TRAFFIC SIGNAL FOUNDATIONS SHALL BE INSTALLED AT THE FINAL SIDEWALK OR CURB GRADE FOR CLOSED SECTIONS, AND THE HIGHEST ROADWAY PROFILE GRADE FOR OPEN SECTIONS, TO MEET CLEARANCES AS SPECIFIED IN MD 816.03, MD 818.01, MD 818.02, MD 818.04. THE CONTRACTOR SHALL VERIFY ULTIMATE GRADES PRIOR TO INSTALLATION OF ALL SIGNAL EQUIPMENT.
- PUSHBUTTON ARROWS ARE TO BE PARALLEL TO THE CROSSING FOR WHICH THEY ARE INTENDED. THE 10' SPERATION OF PUSHBUTTONS IS MEASURED FROM CENTER TO CENTER OF PUSHBUTTON, NOT CENTER TO CENTER POLE.
- PUSHBUTTONS ARE TO BE LOCATED SO THAT THEY CAN BE ACTIVATED BY A PERSON IN A WHEELCHAIR, REACHING LESS THAN 18 INCHES FROM A 60" x 60" LEVEL LANDING AREA WITH A CROSS SLOPE OF LESS THAN OR EQUAL TO 2%.
- LOCATION OF ACCESSIBLE PEDESTRIAN SIGNAL (APS) PUSHBUTTON MUST MEET LOCATION REQUIREMENTS OF MUTCD SEC. 4E.09 AND FIG. 4E.2, AND THE NCHRP PUBLICATION "ACCESSIBLE PEDESTRIAN SIGNALS: GUIDE TO BEST PRACTICE". IF NOT MET, THE CONTRACTOR IS TO STOP WORK ON PUSHBUTTON LOCATIONS UNTIL A DESIGN WAIVER IS OBTAINED AND APPROVED BY THE DIRECTOR OF THE OFFICE OF TRAFFIC AND SAFETY.

MOT PHASE 1 NOTES


- INSTALLATION OF THE PROPOSED TRAFFIC CONTROL SIGNAL SHALL BE COMPLETED BY THE END OF PHASE 1. THE NEW SIGNAL MUST BE OPERATIONAL PRIOR TO THE REMOVAL OF THE EXISTING TRAFFIC SIGNAL INFRASTRUCTURE, AND SHALL REMAIN OPERATIONAL THROUGH ALL CONSTRUCTION PHASES.
- BACK GUY THE EXISTING STRAIN POLE TO PROTECT ITS STABILITY WHEN THE SURROUNDING GROUND IS DISTURBED.
- ADJUST THE LOCATIONS OF SIGNAL HEADS, AS REQUIRED. SIGNAL HEAD ADJUSTMENT MUST BE APPROVED BY THE PROJECT ENGINEER.
- PROTECT NEW EQUIPMENT, CONDUIT RUNS AND HANDHOLES INSTALLED IN THIS PHASE UNTIL THE END OF ALL CONSTRUCTION, AND THE INTERSECTION BECOMES FULLY OPERATIONAL.
- THE CONTROLLER CABINET AND SERVICE PEDESTAL LOCATIONS ARE OUTSIDE THE CONSTRUCTION AREA OF PHASE 5, BUT ARE REQUIRED TO BE INSTALLED DURING THIS PHASE. PROTECTION OF THIS EQUIPMENT IS REQUIRED THROUGHOUT THE REMAINING PHASES.
- SUPPLY 5' OF ELECTRICAL CABLE COILED AT EACH SIGNAL HEAD FOR POSSIBLE RELOCATION DURING THE DIFFERENT CONSTRUCTION PHASES.
- PEDESTRIAN TRAFFIC IS LIMITED TO THE EAST SIDE OF MD 187. SEE THE MOT PLANS FOR MAINTENANCE OF PEDESTRIAN MOVEMENT DURING CONSTRUCTION.

CENTURY ENGINEERING
CONSULTING ENGINEERS - PLANNERS
10710 GILROY ROAD
HUNT VALLEY, MD 21031

UTILITY LEGEND	
—	STORM DRAIN
—	GAS MAIN
—	WATER MAIN
—	SEWER MAIN
—	ELECTRIC CABLES
—	AERIAL CABLES
—	TELEPHONE CABLES
—	FIBER-OPTIC


SHA STATE OF MARYLAND DEPARTMENT OF TRANSPORTATION STATE HIGHWAY ADMINISTRATION OFFICE OF TRAFFIC & SAFETY TRAFFIC ENGINEERING DESIGN DIVISION BRAC INTERSECTION IMPROVEMENT MD 187 AND CENTER DRIVE BETHESDA, MD	
MOT PHASE 1 - TRAFFIC SIGNAL PLAN	
SCALE 1"= 20'	ADVERTISED DATE
DESIGNED BY EMM	COUNTY MONTGOMERY
DRAWN BY EMM	LOGMILE 015018701.6.2
CHECKED BY MR / NR	TMS NO. J691
F.A.P. NO.	TOD NO.
TS NO. 44298	DRAWING 90-05.1
OF 18	SHEET NO. 38 OF 57

PLOTTED: Friday, April 10, 2010 AT 11:45 PM
FILE: s:\3000\transportation\27267-01 brad-and-187 01 order new-estimator\p05_P01-and P1 MD187Traffic.dgn

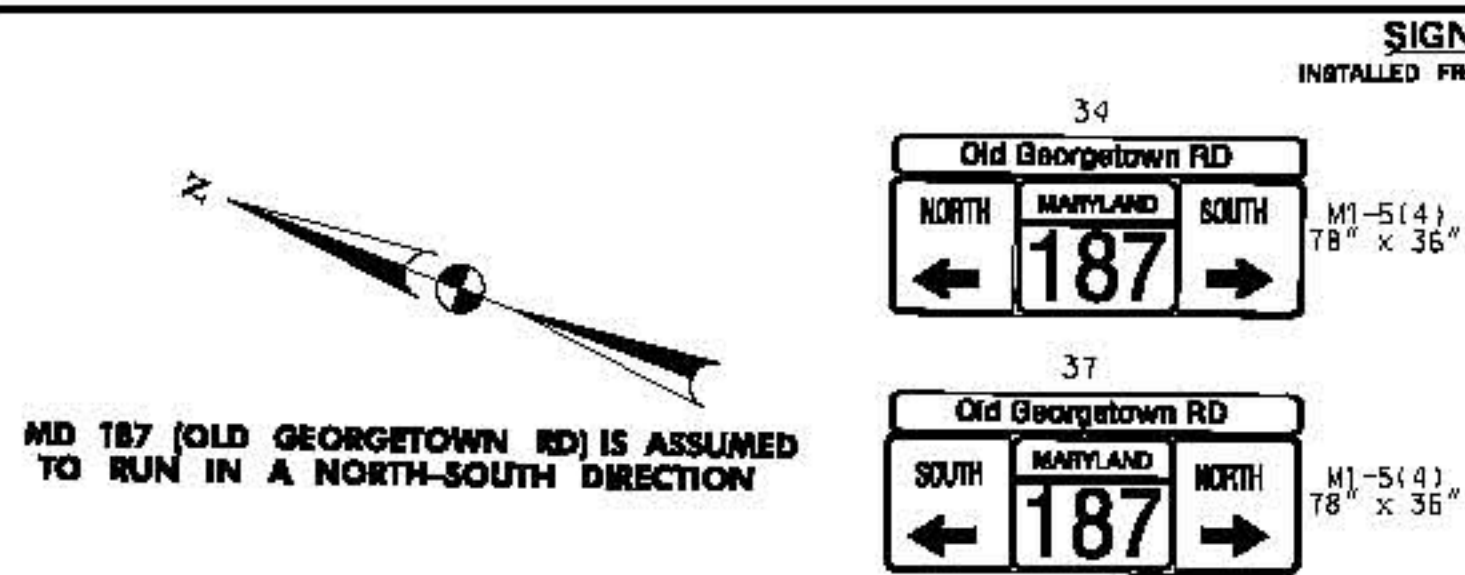

EQUIPMENT DETAILS (Constructed in PHASE 1)

- NEMA 6 BASE-MOUNTED CABINET AND CONTROLLER WITH NECESSARY EQUIPMENT.
- 15' "T" STEEL POLE WITH 60' MAST ARMS, TRAFFIC SIGNAL HEADS, LED COUNTDOWN PEDESTRIAN SIGNAL HEADS, VIDEO DETECTION CAMERA, AND SIGNS (NOTE: 2-3" SCHEDULE 80 90° PVC BEND).
- 15' "T" STEEL POLE WITH 50' MAST ARM, TRAFFIC SIGNAL HEADS, LED COUNTDOWN PEDESTRIAN SIGNAL HEAD, AUDIBLE PEDESTRIAN PUSHBUTTON STATION, VIDEO DETECTION CAMERAS, AND SIGNS (NOTE: 2-3" SCHEDULE 80 90° PVC BEND).
- 15' "T" STEEL POLE WITH 60' MAST ARM, TRAFFIC SIGNAL HEADS, LED COUNTDOWN PEDESTRIAN SIGNAL HEADS, VIDEO DETECTION CAMERA, OPTICON EYE, AND SIGNS (NOTE: 2-3" SCHEDULE 80 90° PVC BEND).
- 15' "T" STEEL POLE WITH 38' MAST ARM, TRAFFIC SIGNAL HEADS, LED COUNTDOWN PEDESTRIAN SIGNAL HEADS, AUDIBLE PEDESTRIAN PUSHBUTTON STATION, VIDEO DETECTION CAMERA, AND SIGNS (2-3" SCHEDULE 80 90° PVC BEND).
- 10' PEDESTAL POLE ON BREAKAWAY BASE WITH LED COUNTDOWN PEDESTRIAN SIGNAL HEADS, AUDIBLE PUSHBUTTON STATION (NOTE: 1-2" 90° PVC SCHEDULE 80 BEND).
- 10' (CUT TO 5') PEDESTAL POLE ON BREAKAWAY BASE WITH AUDIBLE PUSHBUTTON STATION (1-2" SCHEDULE 80 90° PVC BEND).
- 15' "T" STEEL POLE WITH A TWIN 60' MAST ARM (CUT TO 38') x 70' MAST ARM, TRAFFIC SIGNAL HEADS, AND SIGNS (2-3" SCHEDULE 80 90° PVC BEND).
- 15' "T" STEEL POLE WITH 60' MAST ARM (CUT TO 50'), TRAFFIC SIGNAL HEADS, AND SIGN (2-3" SCHEDULE 80 90° PVC BEND).
- ELECTRICAL HANDHOLE.

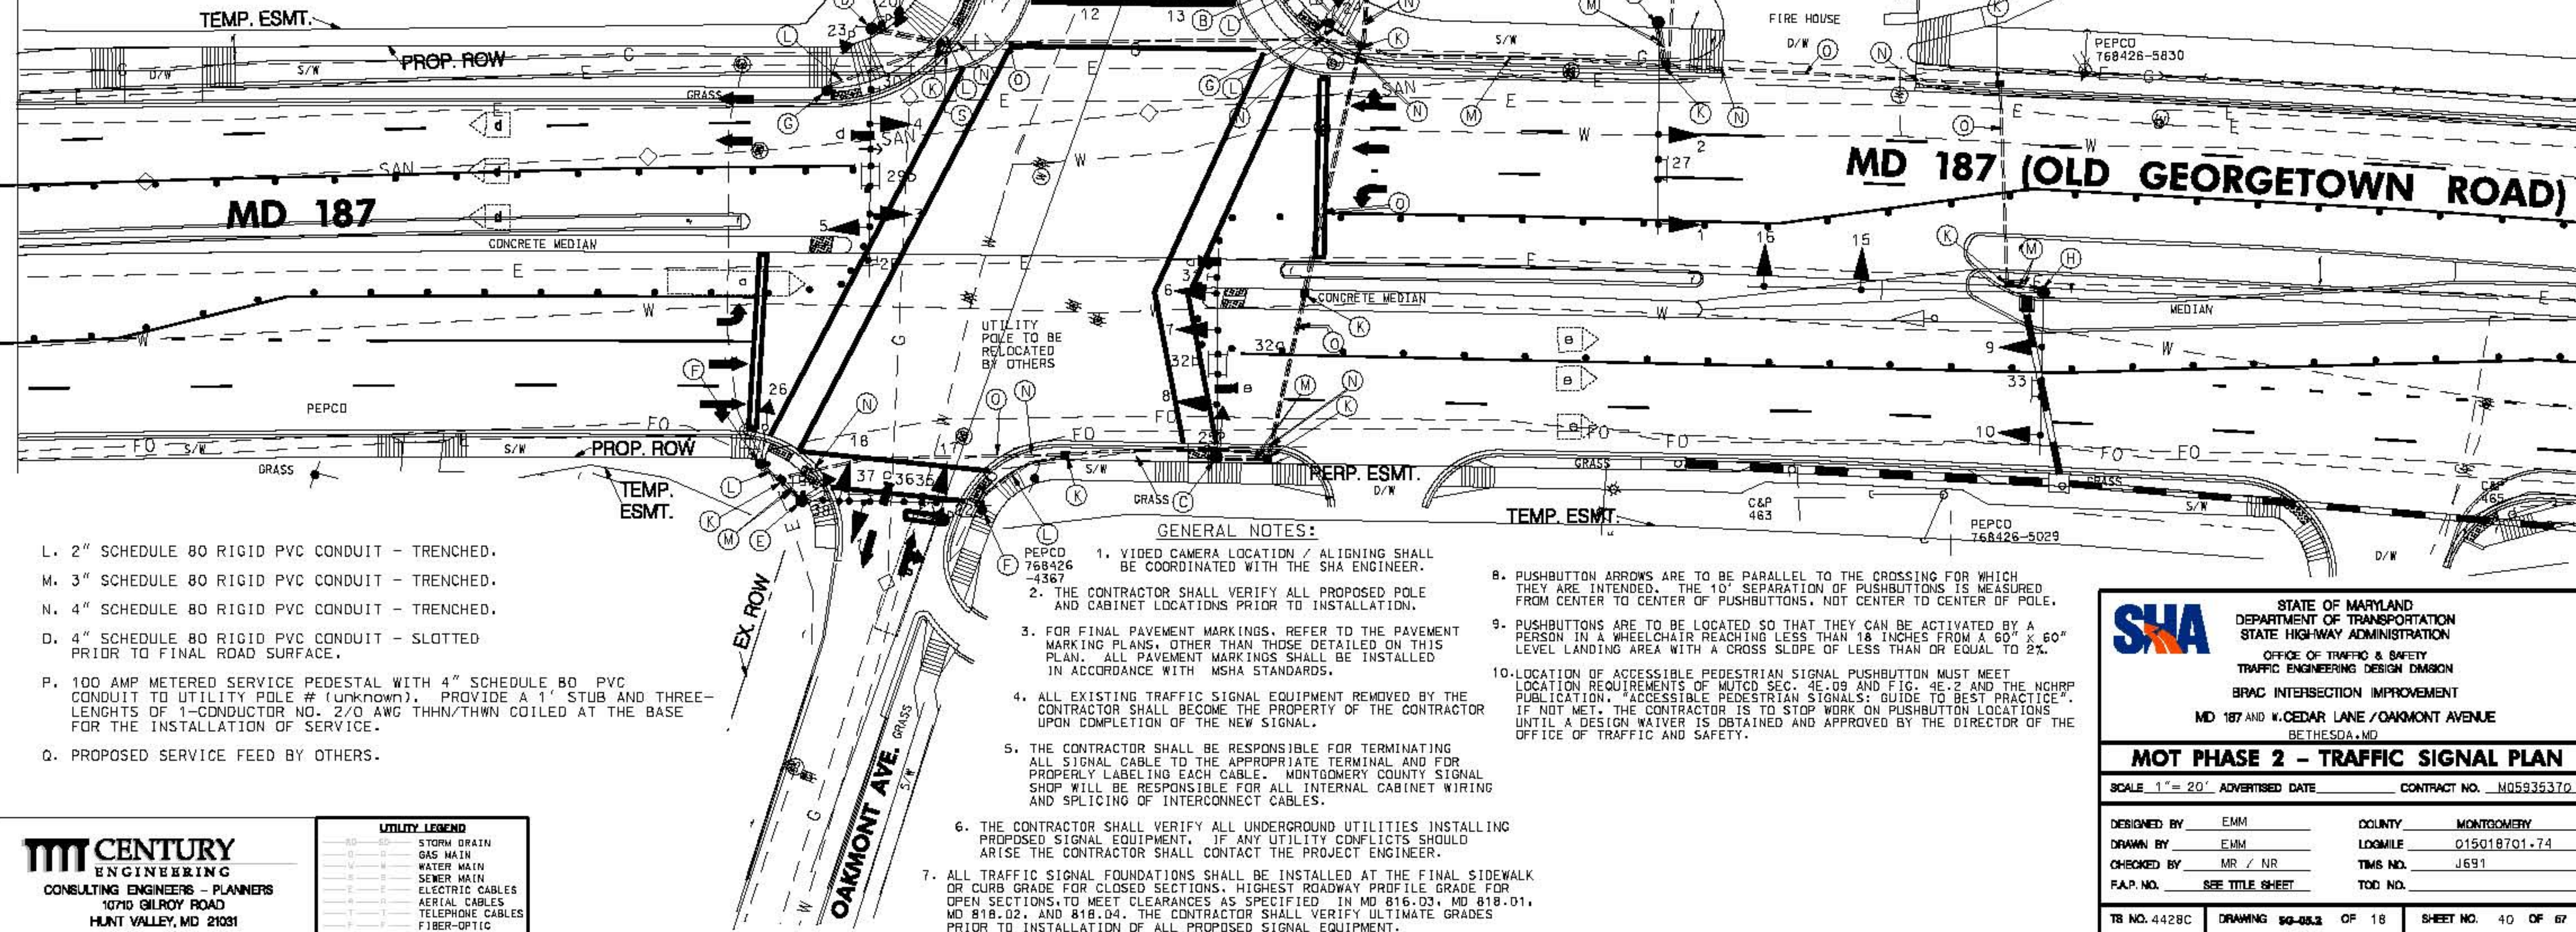

EQUIPMENT DETAILS (Constructed in PHASE 1)


- A. NEMA 6 BASE-MOUNTED CABINET AND CONTROLLER WITH NECESSARY EQUIPMENT.
- B. 15' "T" STEEL POLE WITH 60' MAST ARMS, TRAFFIC SIGNAL HEADS, VIDEO DETECTION CAMERAS, AND SIGNS (NOTE: 2-3" SCHEDULE 80 90° PVC BEND).
- C. 15' "T" STEEL POLE WITH TWIN 50' MAST ARMS, TRAFFIC SIGNAL HEADS, VIDEO DETECTION CAMERAS, AND SIGNS (NOTE: 2-3" SCHEDULE 80 90° PVC BEND).
- D. 10' PEDESTAL POLE ON BREAKAWAY COUPLING ON 18"x36" FOUNDATION WITH LED COUNTDOWN PEDESTRIAN SIGNAL HEADS, AUDIBLE PUSHBUTTON STATION. (NOTE: 1-2" SCHEDULE 80 90° PVC BEND).

MD 187 (OLD GEORGETOWN RD) IS ASSUMED TO RUN IN A NORTH-SOUTH DIRECTION

- E. 100 AMP METERED SERVICE PEDESTAL WITH 4" SCHEDULE 80 PVC CONDUIT TO UTILITY POLE # (unknown). PROVIDE A 1' STUB AND A PULL STRING AT THE BASE FOR THE INSTALLATION SERVICE.
- F. PROPOSED SERVICE FEED BY OTHERS.
- G. 2" SCHEDULE 80 RIGID PVC CONDUIT - TRENCHED.
- H. 3" SCHEDULE 80 RIGID PVC CONDUIT - TRENCHED.
- J. 4" SCHEDULE 80 RIGID PVC CONDUIT - TRENCHED.
- K. 4" SCHEDULE 80 RIGID PVC CONDUIT - SLOTTED.
- L. ELECTRICAL HANDHOLE.

SIGNS


INSTALLED FROM PHASE 1

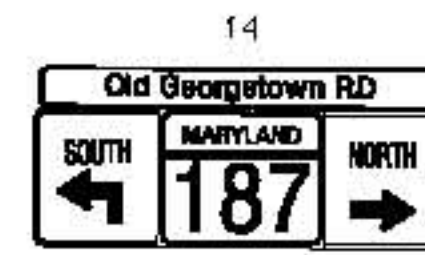

M1-5(4)

78" x 36"

12,13

 



D-3(1)

DUAL FACED

(VAR. X 16")


SIGNALS

INSTALLED FROM PHASE 1

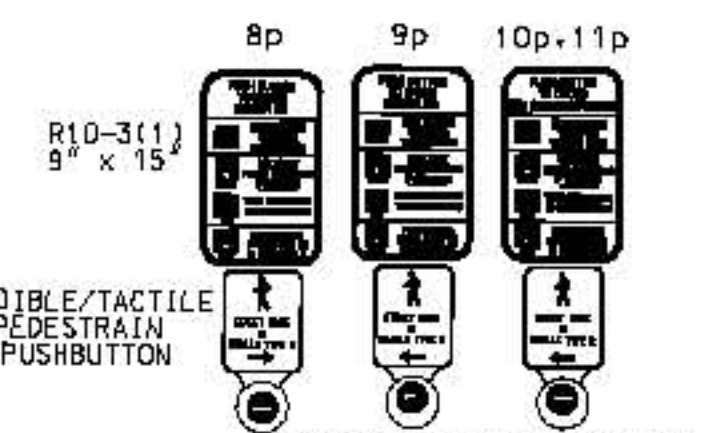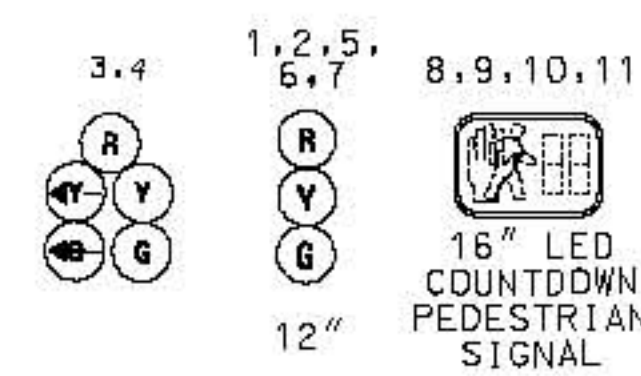


PUSHBUTTON SIGN NUMBERS INDICATE THE ASSOCIATED PEDESTRIAN SIGNAL HEAD NUMBERS

NEMA PHASING

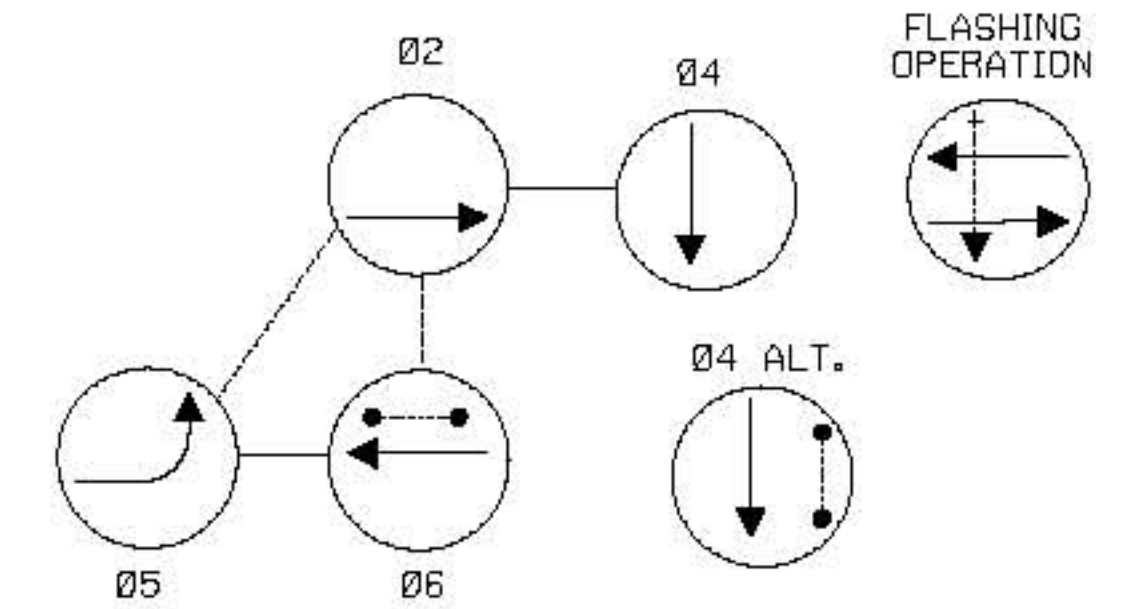

NOTE: PHASES ASSOCIATED BY A DASHED LINE WILL OPERATE CONCURRENTLY. PHASES ASSOCIATED BY A SOLID LINE WILL NOT OPERATE CONCURRENTLY. PHASE FIVE OPERATES AS A LAGGING LEFT TURN MOVEMENT.

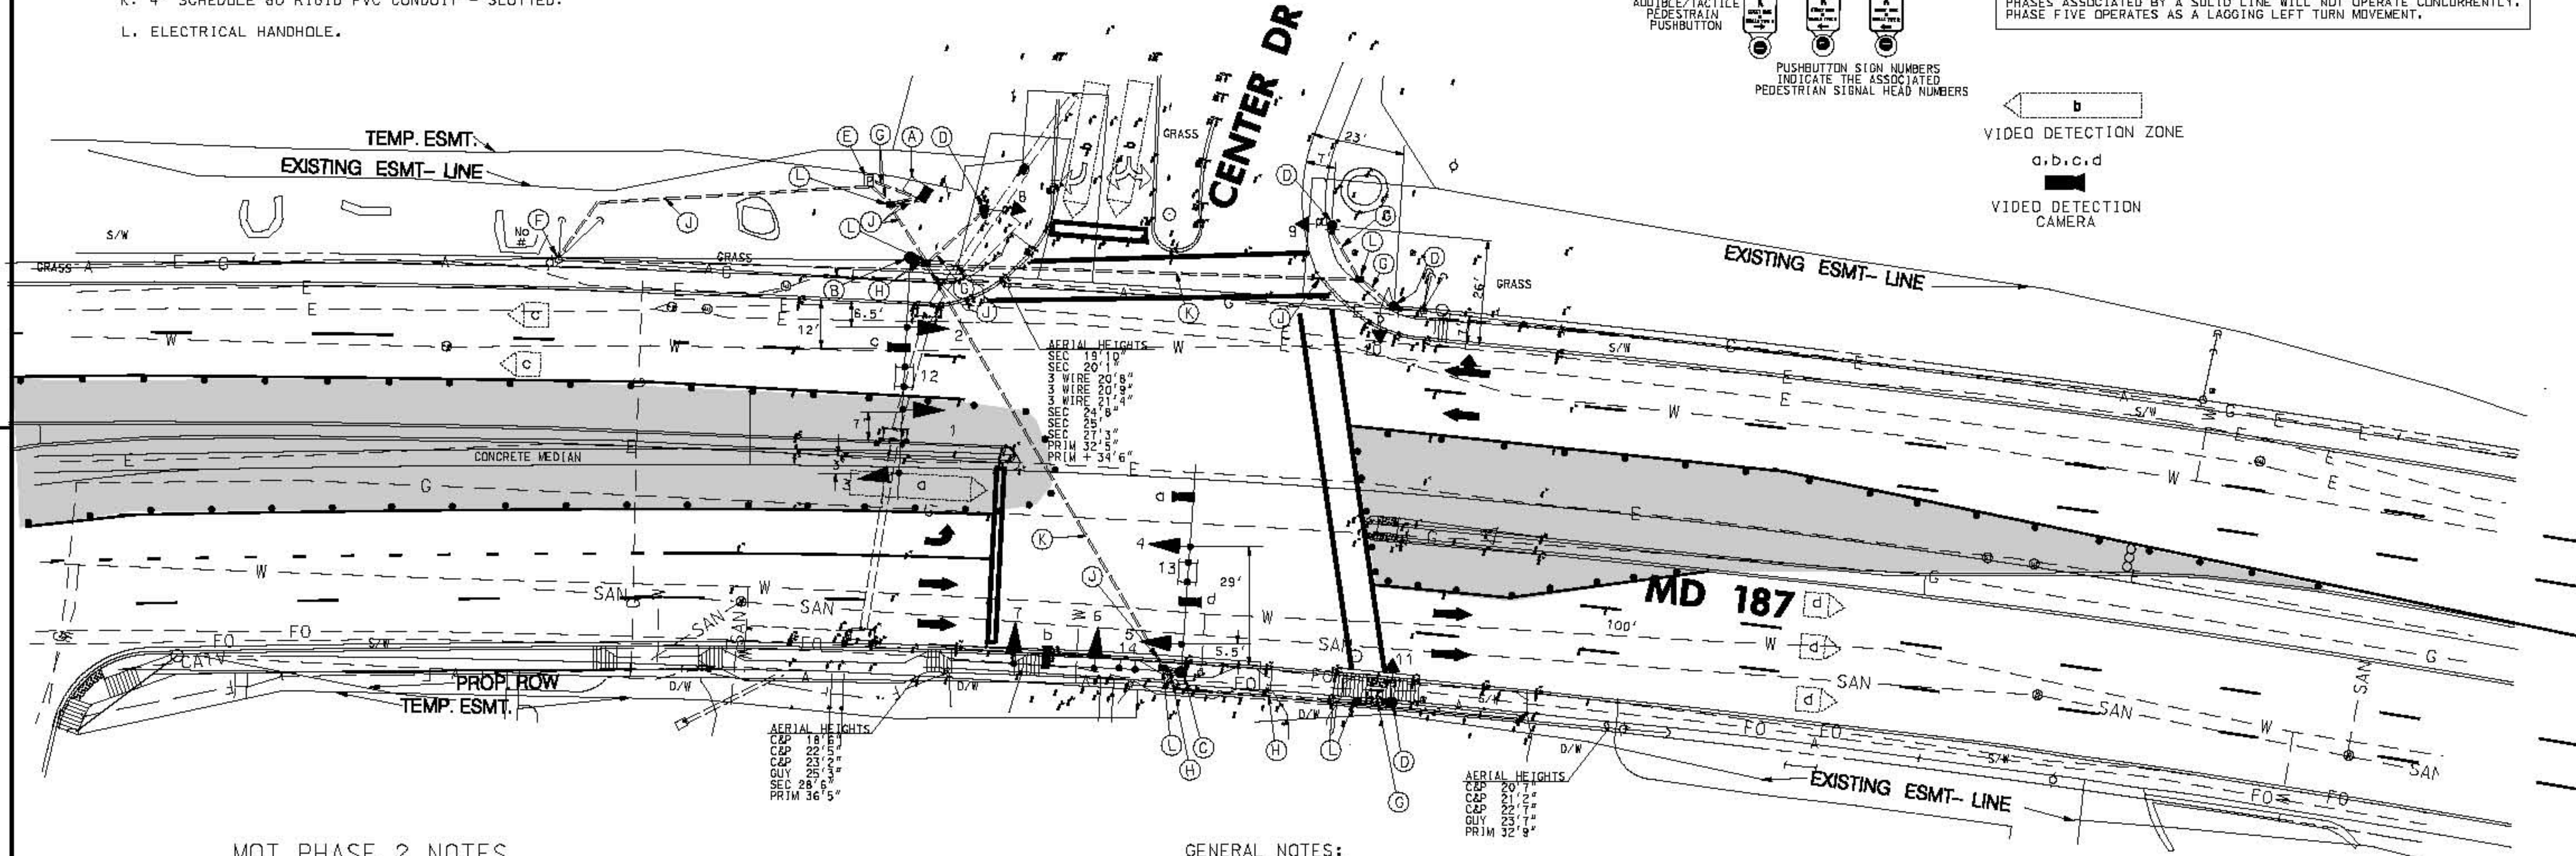

MOT PHASE 2 NOTES

GENERAL NOTES:

- NEW EQUIPMENT INSTALLED FROM PREVIOUS PHASES, OR BEING INSTALLED IN THIS PHASE SHALL BE PROTECTED THROUGH THE REMAINING PHASES. THE TRAFFIC SIGNAL SHALL REMAIN OPERATIONAL THROUGH ALL CONSTRUCTION PHASES.
- THE CONTROLLER CABINET OUTSIDE THE CONSTRUCTION AREAS SHALL BE PROTECTED THROUGH THE REMAINING PHASES.
- THE SERVICE PEDESTAL OUTSIDE THE CONSTRUCTION AREAS SHALL BE PROTECTED. CONDUIT AND WIRING SHALL REMAIN OPERATIONAL AT ALL TIMES.
- ADJUST THE LOCATION OF THE SIGNAL HEADS AS REQUIRED. SIGNAL HEAD ADJUSTMENT MUST BE APPROVED BY THE PROJECT ENGINEER.
- SEE THE MOT PLANS FOR MAINTENANCE OF PEDESTRIAN MOVEMENT DURING CONSTRUCTION.

- VIDEO CAMERA LOCATION / ALIGNING SHALL BE COORDINATED WITH THE SHA ENGINEER.
- THE CONTRACTOR SHALL VERIFY ALL PROPOSED POLE AND CABINET LOCATIONS PRIOR TO INSTALLATION.
- FOR FINAL PAVEMENT MARKINGS, REFER TO THE PAVEMENT MARKING PLANS, OTHER THAN THOSE DETAILED ON THIS PLAN. ALL PAVEMENT MARKINGS SHALL BE INSTALLED IN ACCORDANCE WITH MSHA STANDARDS.
- ALL EXISTING TRAFFIC SIGNAL EQUIPMENT REMOVED SHALL BECOME THE PROPERTY OF THE CONTRACTOR UPON THE COMPLETION OF NEW SIGNAL.
- THE CONTRACTOR SHALL BE RESPONSIBLE FOR TERMINATING ALL SIGNAL CABLE TO THE APPROPRIATE TERMINAL AND FOR PROPERLY LABELING EACH CABLE. MONTGOMERY COUNTY SIGNAL SHOP WILL BE RESPONSIBLE FOR ALL INTERNAL CABINET WIRING AND SPLICING OF INTERCONNECT CABLES.
- THE CONTRACTOR SHALL VERIFY ALL UNDERGROUND UTILITIES PRIOR TO INSTALLING PROPOSED SIGNAL EQUIPMENT. IF UTILITY CONFLICTS ARISE, THE CONTRACTOR SHALL CONTACT THE PROJECT ENGINEER.
- ALL TRAFFIC SIGNAL FOUNDATIONS SHALL BE INSTALLED AT THE FINAL SIDEWALK OR CURB GRADE FOR CLOSED SECTIONS, AND THE HIGHEST ROADWAY PROFILE GRADE FOR OPEN SECTIONS, TO MEET CLEARANCES AS SPECIFIED IN MD 816.03, MD 818.01, MD 818.02, MD 818.04. THE CONTRACTOR SHALL VERIFY ULTIMATE GRADES PRIOR TO INSTALLATION OF ALL SIGNAL EQUIPMENT.

- PUSHBUTTON ARROWS ARE TO BE PARALLEL TO THE CROSSING FOR WHICH THEY ARE INTENDED. THE 10' SPERATION OF PUSHBUTTONS IS MEASURED FROM CENTER TO CENTER OF PUSHBUTTON, NOT CENTER TO CENTER POLE.
- PUSHBUTTONS ARE TO BE LOCATED SO THAT THEY CAN BE ACTIVATED BY A PERSON IN A WHEELCHAIR REACHING LESS THAN 18 INCHES FROM A 60" x 60" LEVEL LANDING AREA WITH A CROSS SLOPE OF LESS THAN OR EQUAL TO 2%.
- LOCATION OF ACCESSIBLE PEDESTRIAN SIGNAL (APS) PUSHBUTTON MUST MEET LOCATION REQUIREMENTS OF MUTCD SEC. 4E.09 AND FIG. 4E.2, AND THE NCHRP PUBLICATION "ACCESSIBLE PEDESTRIAN SIGNALS: GUIDE TO BEST PRACTICE". IF NOT MET, THE CONTRACTOR IS TO STOP WORK ON PUSHBUTTON LOCATIONS UNTIL A DESIGN WAIVER IS OBTAINED AND APPROVED BY THE DIRECTOR OF THE OFFICE OF TRAFFIC AND SAFETY.


CENTURY
ENGINEERING
CONSULTING ENGINEERS - PLANNERS
10710 GILROY ROAD
HUNT VALLEY, MD 21031


UTILITY LEGEND

SD	STORM DRAIN
GM	GAS MAIN
WM	WATER MAIN
SM	SEWER MAIN
EC	ELECTRIC CABLES
AC	AERIAL CABLES
TC	TELEPHONE CABLES
FO	FIBER-OPTIC

SHA		STATE OF MARYLAND DEPARTMENT OF TRANSPORTATION STATE HIGHWAY ADMINISTRATION	
		OFFICE OF TRAFFIC & SAFETY TRAFFIC ENGINEERING DESIGN DIVISION	
		BRAC INTERSECTION IMPROVEMENT MD 187 AND CENTER DRIVE BETHESDA, MD	
MOT PHASE 2 - TRAFFIC SIGNAL PLAN			
SCALE 1" = 20'		ADVERTISED DATE	
		CONTRACT NO. MD5935370	
DESIGNED BY	EMM	COUNTY	MONTGOMERY
DRAWN BY	EMM	LOGMILE	Q15018701.6.2
CHECKED BY	MR / NR	TMS NO.	J691
F.A.P. NO.		TOD NO.	
TS NO. 44298	DRAWING 90-07.3	OF 18	SHEET NO. 42 OF 57

PLOTTED: Friday, April 10, 2020 AT 11:44 PM
FILE: s:\3000\transportation\27267-08 brac-and-187-03 center drive-intersection\p06_P01-and P2 MD187center.dgn

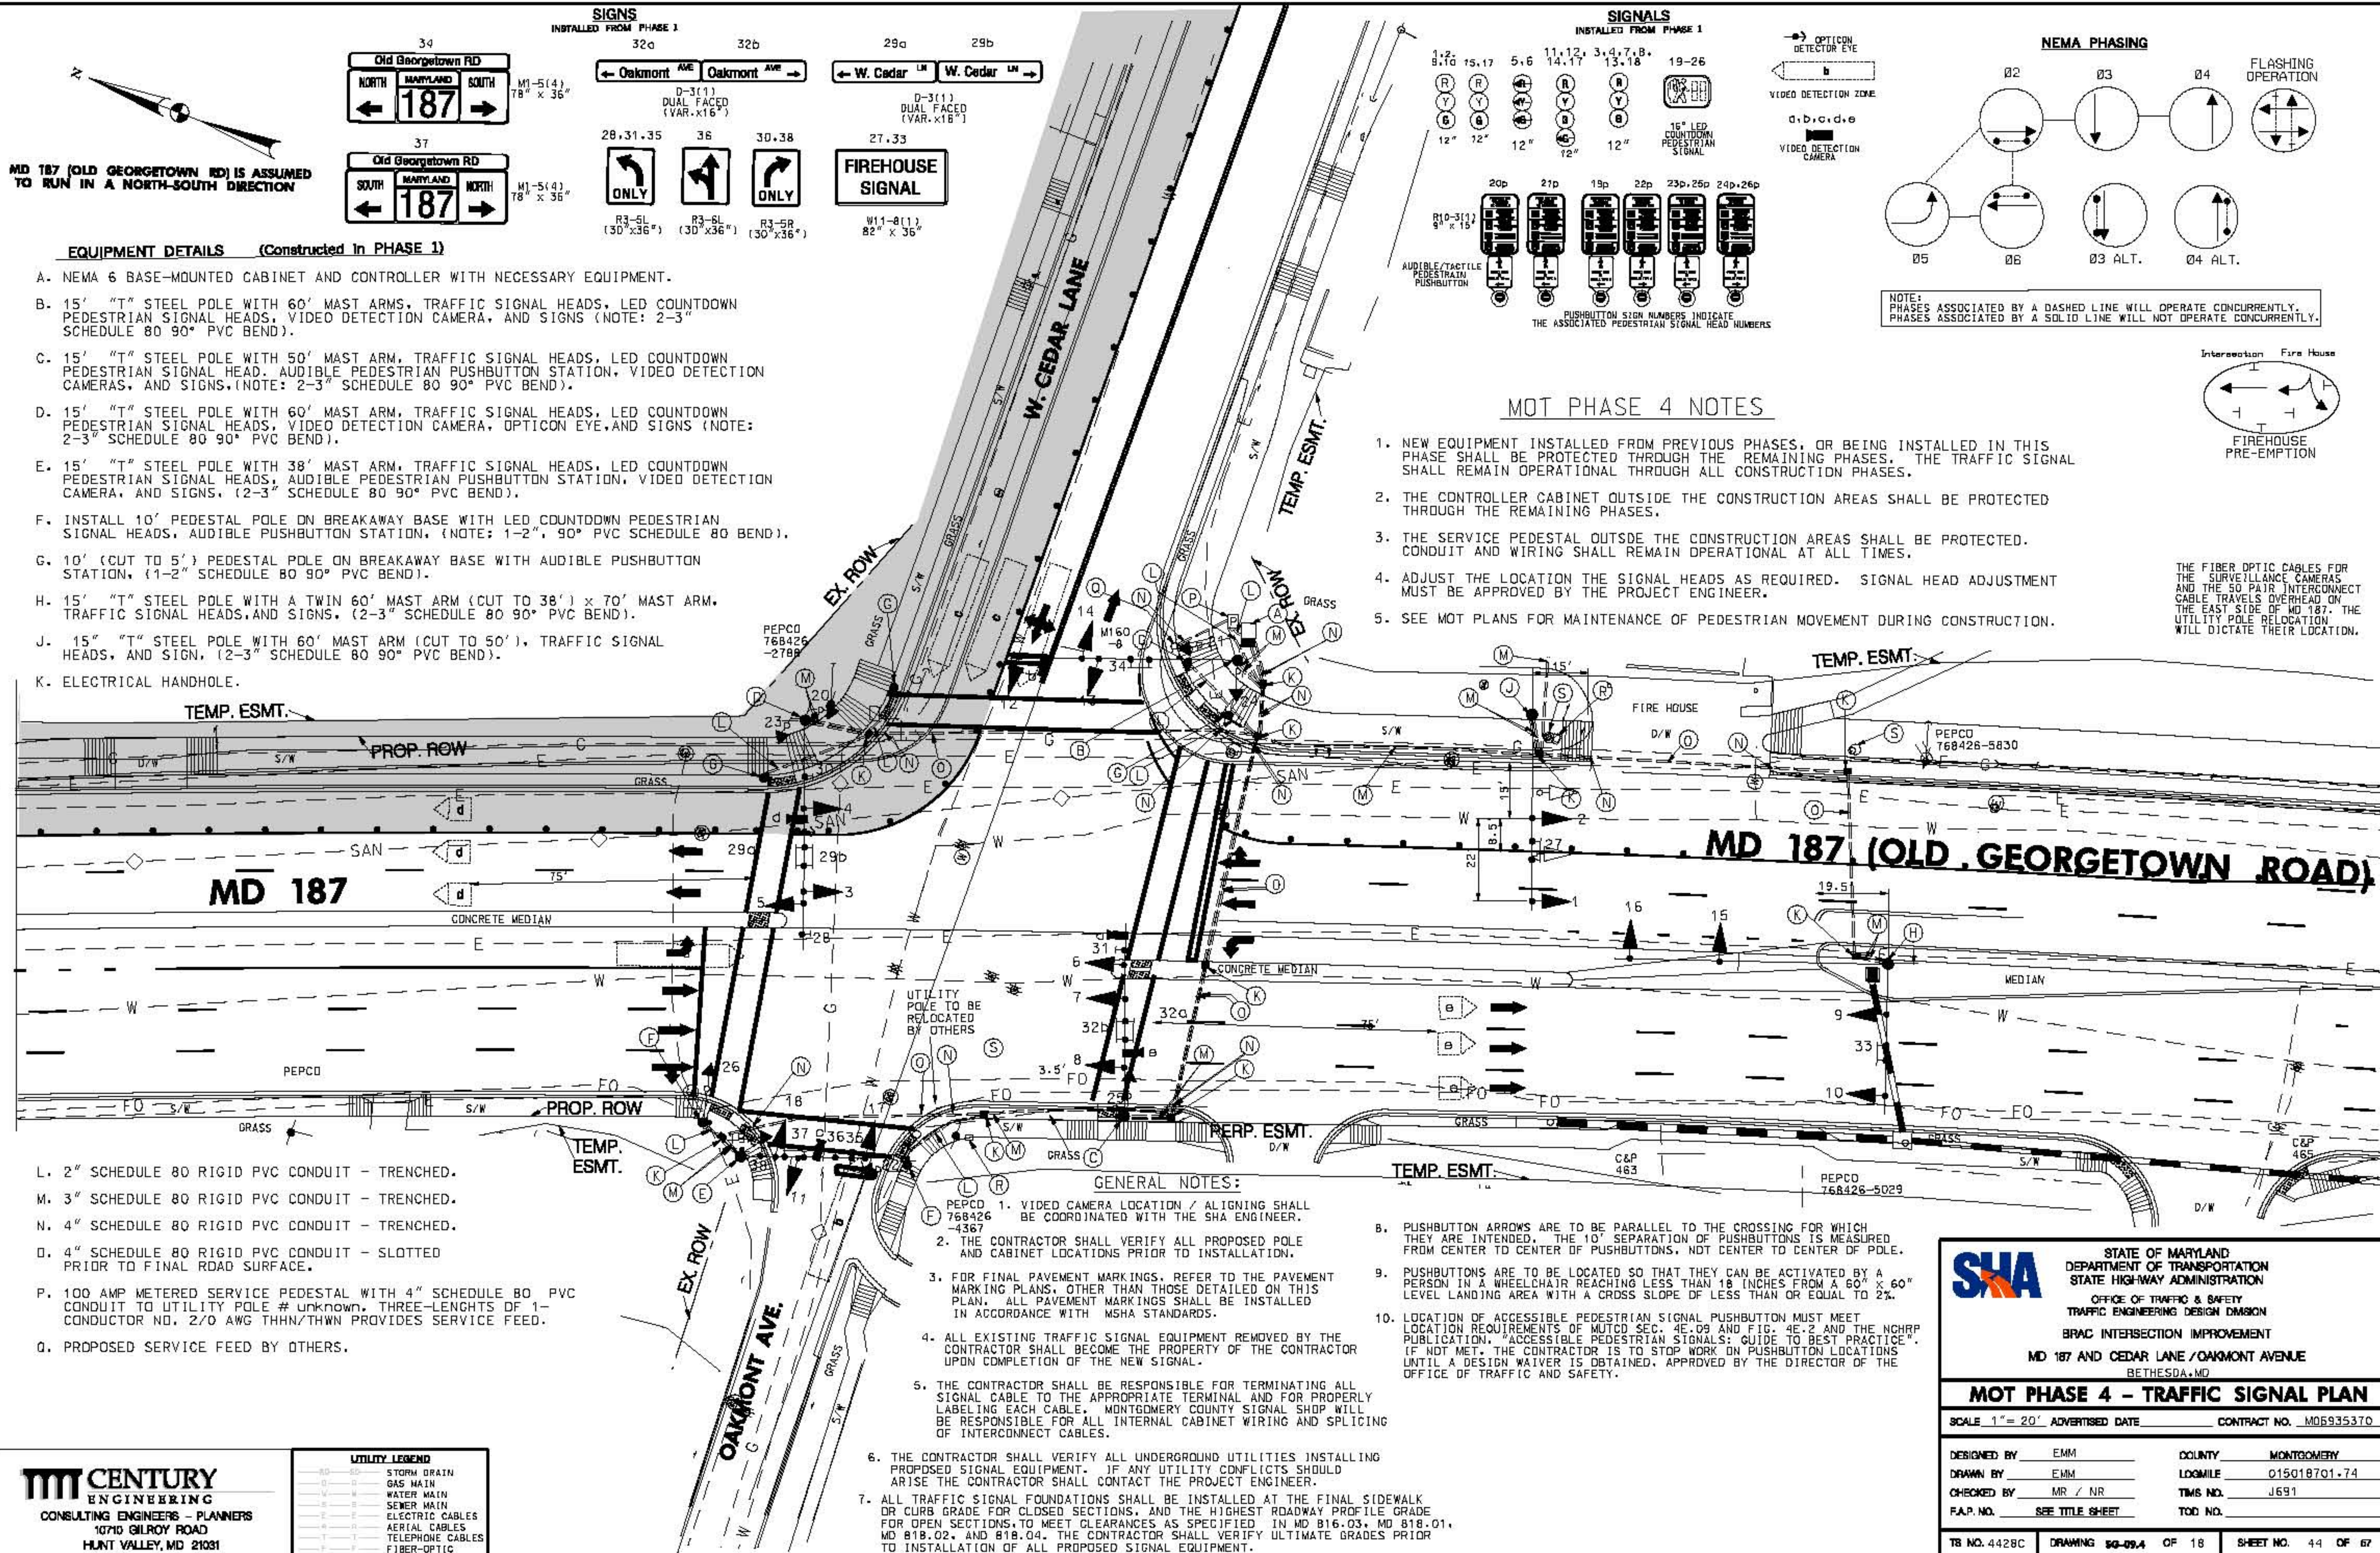

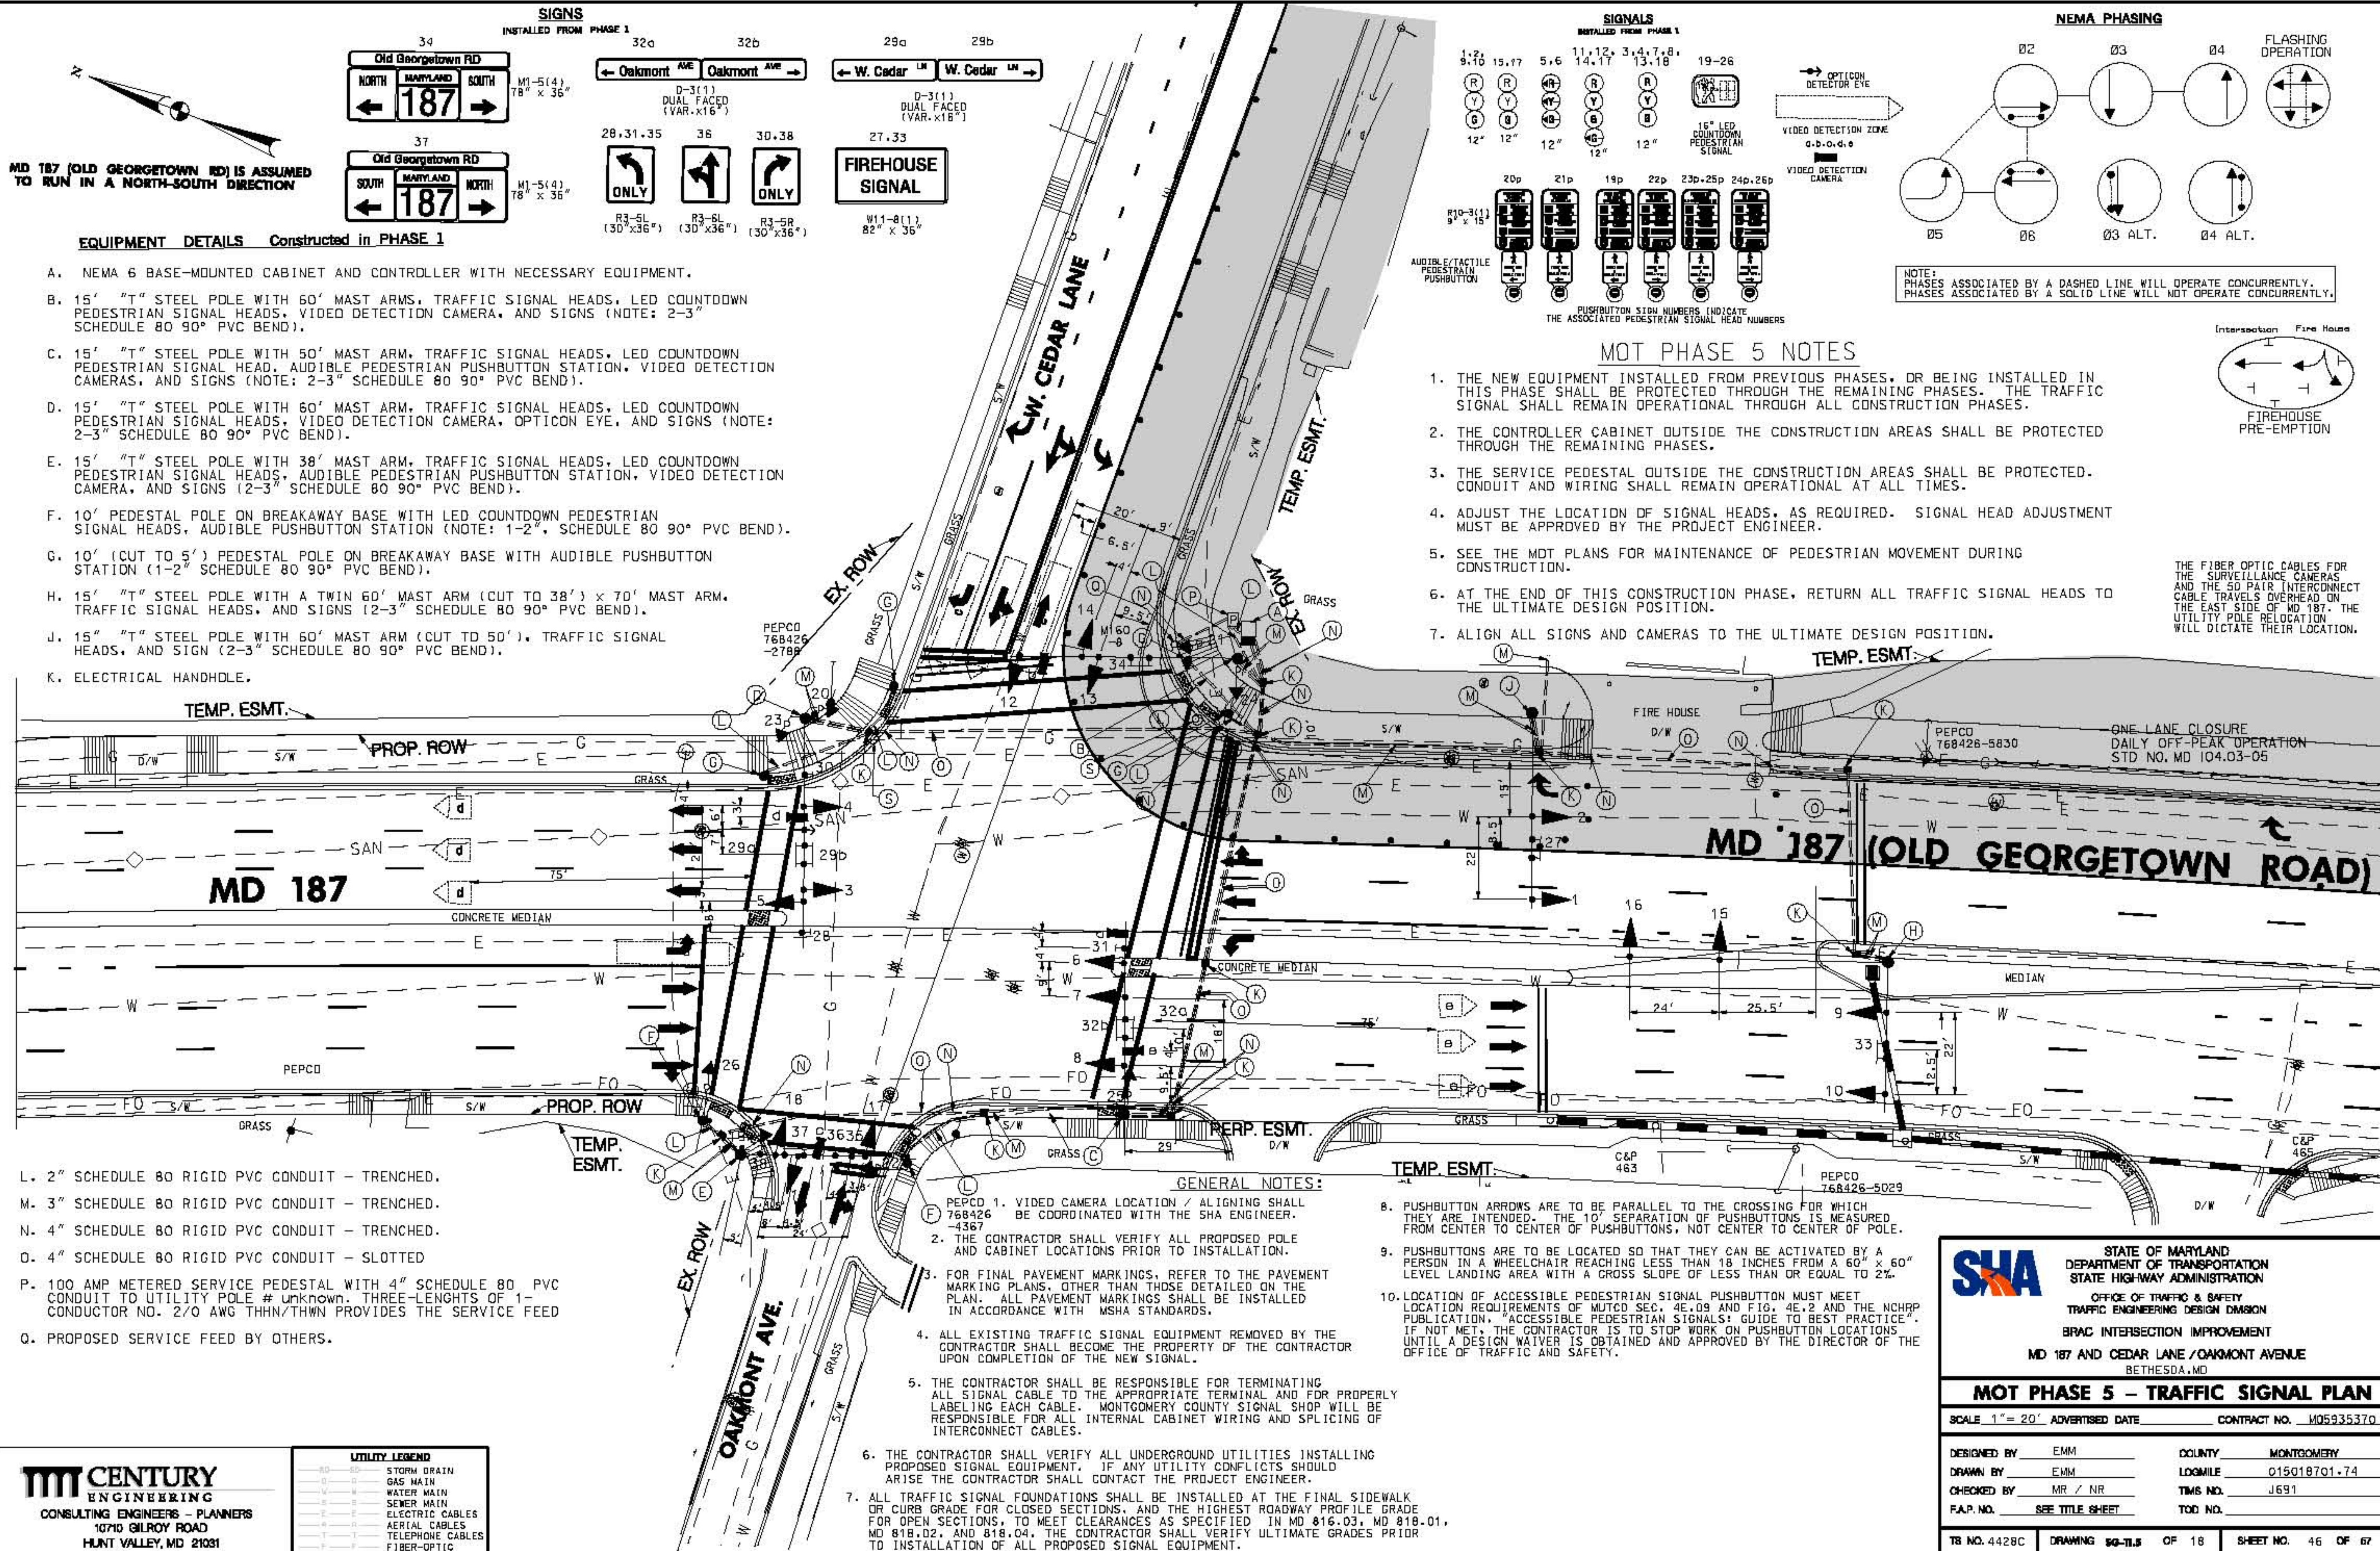

- E. 100 AMP METERED SERVICE PEDESTAL WITH 4" SCHEDULE 80 PVC CONDUIT TO UTILITY POLE # (unknown).
F. PROPOSED SERVICE FEED BY OTHERS.
G. 2" SCHEDULE 80 RIGID PVC CONDUIT - TRENCHED.
H. 3" SCHEDULE 80 RIGID PVC CONDUIT - TRENCHED.
J. 4" SCHEDULE 80 RIGID PVC CONDUIT - TRENCHED.
K. 4" SCHEDULE 80 RIGID PVC CONDUIT - SLOTTED.
L. ELECTRICAL HANDHOLE.

14

Old Georgetown RD

SOUTH MARYLAND NORTH

187

M1-5(4)
78" x 36"

12.13

Center DR Center DR

D-3(1)
DUAL FACED
(VAR. x16")

3, 4 1, 2, 5,
6, 7 8, 9, 10, 11

16" LED
COUNTDOWN
PEDESTRIAN
SIGNAL

12"


8p 9p 10p, 11p

R10-3(1)
9" x 15"

AUDIBLE/TACTILE
PEDESTRIAN
PUSHBUTTON

PUSHBUTTON SIGN NUMBERS
INDICATE THE ASSOCIATED
PEDESTRIAN SIGNAL HEAD NUMBER.

VIDEO DETECTION ZONE
a+b+c+d
VIDEO DETECTION
CAMERA

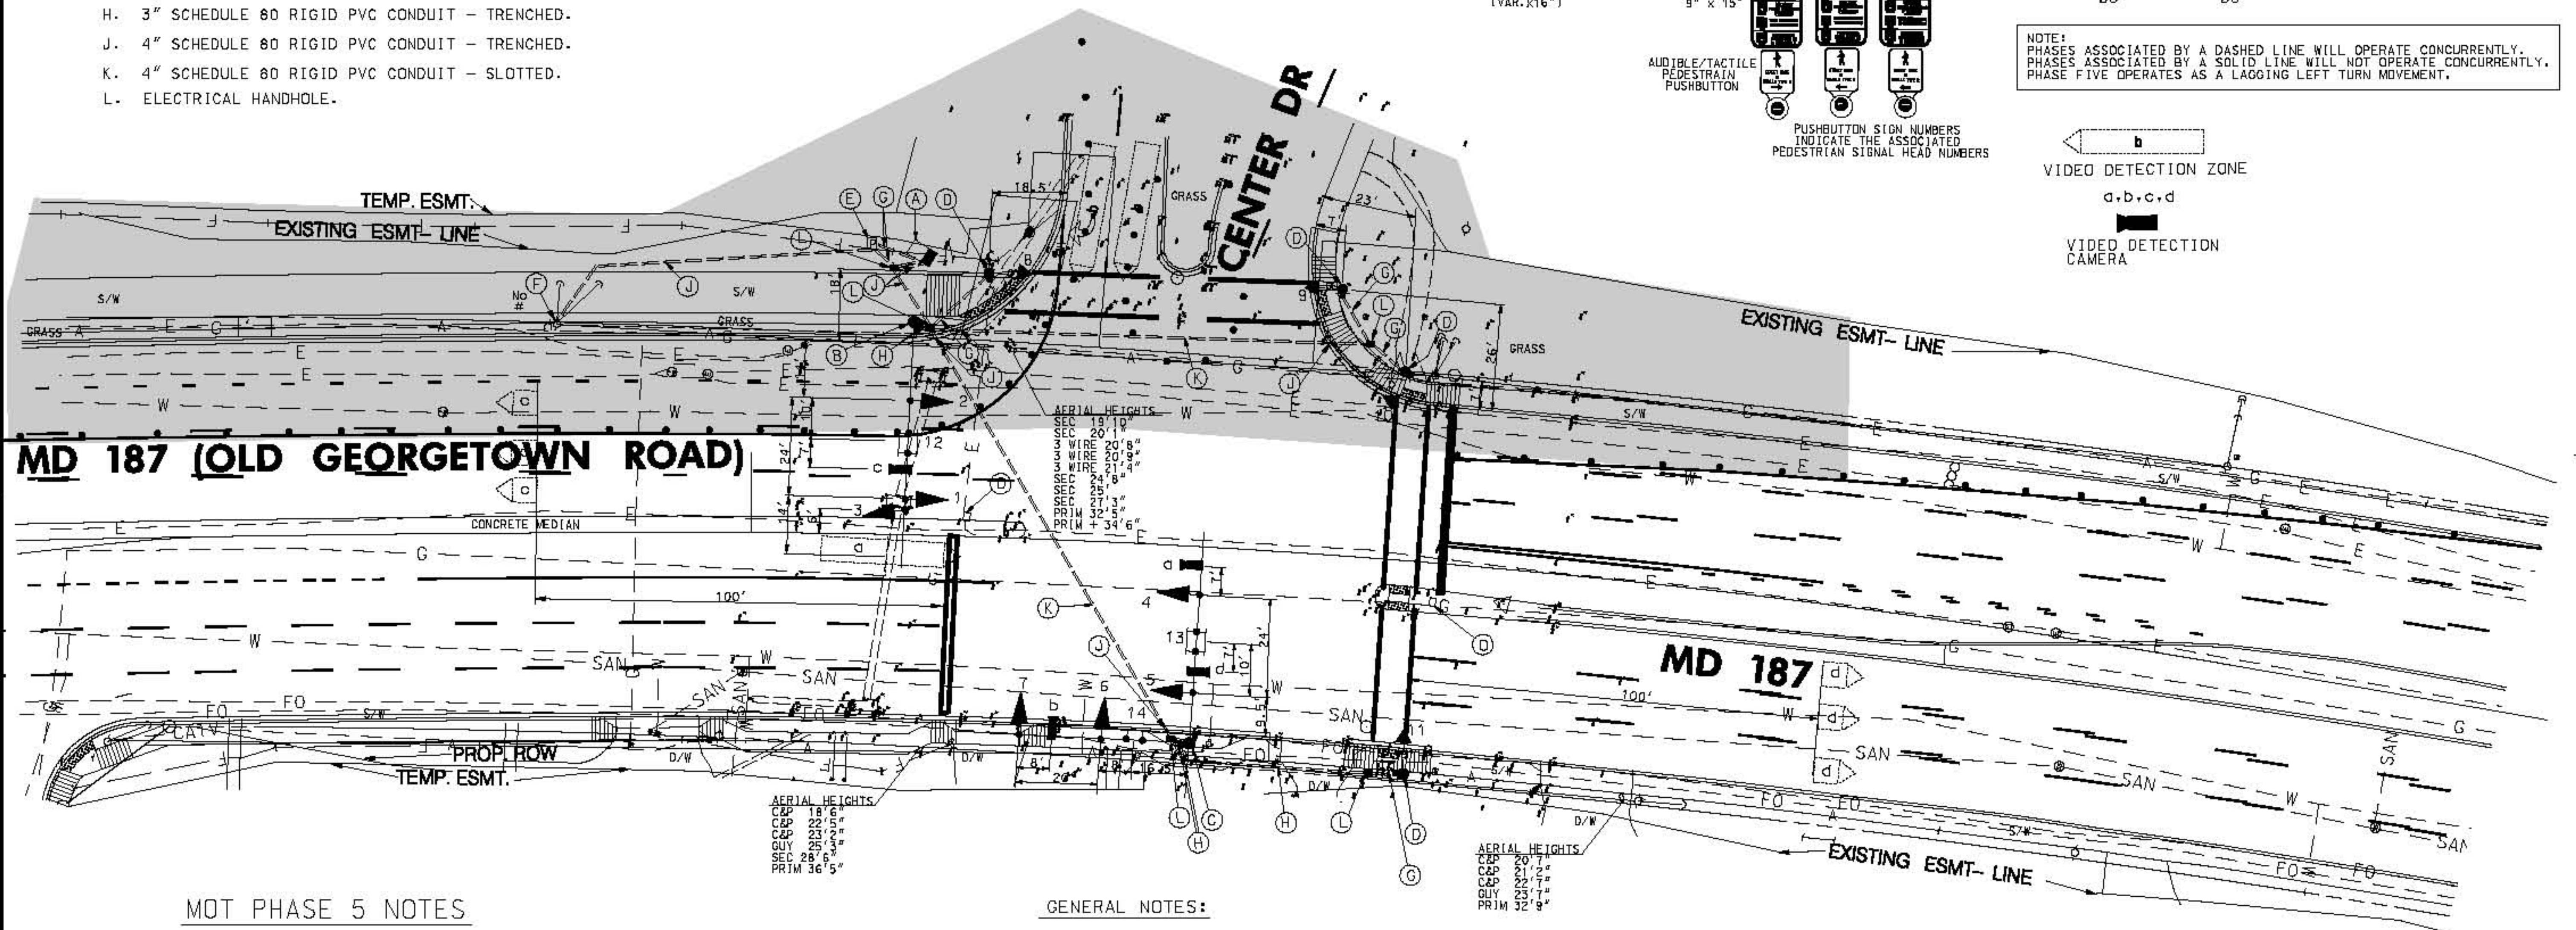

GENERAL NOTES:

1. VIDEO CAMERA LOCATION / ALIGNING SHALL BE COORDINATED WITH THE SHA ENGINEER.
2. THE CONTRACTOR SHALL VERIFY ALL PROPOSED POLE AND CABINET LOCATIONS PRIOR TO INSTALLATION.
3. FOR FINAL PAVEMENT MARKINGS REFER TO THE PAVEMENT MARKING PLANS, OTHER THAN THOSE DETAILED ON THIS PLAN. ALL PAVEMENT MARKINGS SHALL BE INSTALLED IN ACCORDANCE WITH MSHA STANDARDS.
4. ALL EXISTING TRAFFIC SIGNAL EQUIPMENT REMOVED SHALL BECOME THE PROPERTY OF THE CONTRACTOR UPON THE COMPLETION OF NEW SIGNAL.
5. THE CONTRACTOR SHALL BE RESPONSIBLE FOR TERMINATING ALL SIGNAL CABLE TO THE APPROPRIATE TERMINAL AND FOR PROPERLY LABELING EACH CABLE. MONTGOMERY COUNTY SIGNAL SHOP WILL BE RESPONSIBLE FOR ALL INTERNAL CABINET WIRING AND SPLICING OF INTERCONNECT CABLES.
6. THE CONTRACTOR SHALL VERIFY ALL UNDERGROUND UTILITIES PRIOR TO INSTALLING PROPOSED SIGNAL EQUIPMENT. IF UTILITY CONFLICTS ARISE, THE CONTRACTOR SHALL CONTACT THE PROJECT ENGINEER.
7. ALL TRAFFIC SIGNAL FOUNDATIONS SHALL BE INSTALLED AT THE FINAL SIDEWALK OR CURB GRADE FOR CLOSED SECTIONS, AND THE HIGHEST ROADWAY PROFILE GRADE FOR OPEN SECTIONS, TO MEET CLEARANCES AS SPECIFIED IN MD 816.03, MD 818.01, MD 818.02, MD 818.04. THE CONTRACTOR SHALL VERIFY ULTIMATE GRADES PRIOR TO INSTALLATION OF ALL SIGNAL EQUIPMENT.

8. PUSHBUTTON ARROWS ARE TO BE PARALLEL TO THE CROSSING FOR WHICH THEY ARE INTENDED. THE 10' OPERATION OF PUSHBUTTONS ARE MEASURED FROM CENTER TO CENTER OF PUSHBUTTON, NOT CENTER TO CENTER POLE.
9. PUSHBUTTONS ARE TO BE LOCATED SO THAT THEY CAN BE ACTIVATED BY A PERSON IN A WHEELCHAIR REACHING LESS THAN 18 INCHES FROM A 60" X 60" LEVEL LANDING AREA WITH A CROSS SLOPE OF LESS THAN OR EQUAL TO 2%.
10. LOCATION OF ACCESSIBLE PEDESTRIAN SIGNAL (APS) PUSHBUTTON MUST MEET LOCATION REQUIREMENTS OF MUTCD SEC. 4E.09 AND FIG. 4E.2, AND THE NCHRP PUBLICATION "ACCESSIBLE PEDESTRIAN SIGNALS". THE CONTRACTOR SHALL BE RESPONSIBLE FOR VERIFYING THAT THE LOCATION OF THE PUSHBUTTONS MEET THE REQUIREMENTS. IF NOT MET, THE CONTRACTOR SHALL STOP WORK ON PUSHBUTTON LOCATIONS UNTIL A DESIGN WAIVER IS OBTAINED AND APPROVED BY THE DIRECTOR OF THE OFFICE OF TRAFFIC AND SAFETY.

	STATE OF MARYLAND DEPARTMENT OF TRANSPORTATION STATE HIGHWAY ADMINISTRATION
	OFFICE OF TRAFFIC & SAFETY TRAFFIC ENGINEERING DESIGN DIVISION
	BRAC INTERSECTION IMPROVEMENT MD 187 AND CENTER DRIVE BETHESDA, MD
	MOT PHASE 5 – TRAFFIC SIGNAL PLAN
SCALE 1" = 20' ADVERTISED DATE _____ CONTRACT NO. <u>MD5935370</u>	
DESIGNED BY: <u>EMM</u> DRAWN BY: <u>EMM</u> CHECKED BY: <u>MR / NR</u> F.A.P. NO. _____	COUNTY: <u>MONTGOMERY</u> LOGMILE: <u>015018701.6.2</u> TMS. NO. <u>J691</u> TOD NO. _____
TS NO. <u>4429B</u> DRAWING <u>50-13.5</u> OF <u>18</u> SHEET NO. <u>48</u> OF <u>77</u>	

BY: mrabinson

PLOTTED: Friday, April 10, 2010 AT 11:45 PM
 FILE: n:\3000\transmission\27267-08_000-and-017_01_order-1000-01\mont\mont.c000 P01-and P5 MIDW\center.dcn

MD 187 (OLD GEORGETOWN RD) IS ASSUMED TO RUN IN A NORTH-SOUTH DIRECTION

EQUIPMENT DETAILS


- NEMA 6 BASE-MOUNTED CABINET AND CONTROLLER WITH NECESSARY EQUIPMENT.
- 15' "T" STEEL POLE WITH 60' MAST ARMS, TRAFFIC SIGNAL HEADS, LED COUNTDOWN PEDESTRIAN SIGNAL HEADS, VIDEO DETECTION CAMERA, AND SIGNS (NOTE: 2-3" SCHEDULE 80 90° PVC BEND).
- 15' "T" STEEL POLE WITH 50' MAST ARM, TRAFFIC SIGNAL HEADS, LED COUNTDOWN PEDESTRIAN SIGNAL HEAD, AUDIBLE PEDESTRIAN PUSHBUTTON STATION, VIDEO DETECTION CAMERAS, AND SIGNS (NOTE: 2-3" SCHEDULE 80 90° PVC BEND).
- 15' "T" STEEL POLE WITH 60' MAST ARM, TRAFFIC SIGNAL HEADS, LED COUNTDOWN PEDESTRIAN SIGNAL HEADS, VIDEO DETECTION CAMERA, OPTICON EYE, AND SIGNS (NOTE: 2-3" SCHEDULE 80 90° PVC BEND).
- 15' "T" STEEL POLE WITH 38' MAST ARM, TRAFFIC SIGNAL HEADS, LED COUNTDOWN PEDESTRIAN SIGNAL HEADS, AUDIBLE PEDESTRIAN PUSHBUTTON STATION, VIDEO DETECTION CAMERA, AND SIGNS (NOTE: 2-3" SCHEDULE 80 90° PVC BEND).
- 10' PEDESTAL POLE ON BREAKAWAY COUPLING 18" X 36" BASE WITH LED COUNTDOWN PEDESTRIAN SIGNAL HEADS, AUDIBLE PUSHBUTTON STATION, (NOTE: 1-2" SCHEDULE 80 90° PVC BEND).
- 10' (CUT TO 5') PEDESTAL POLE ON BREAKAWAY COUPLING 18" X 36" BASE WITH AUDIBLE PUSHBUTTON STATION, (1-2" SCHEDULE 80 90° PVC BEND).
- 15' "T" STEEL POLE WITH A TWIN 60' MAST ARM (CUT TO 38') X 70' MAST ARM, TRAFFIC SIGNAL HEADS, AND SIGNS (NOTE: 2-3" SCHEDULE 80 90° PVC BEND).
- 15' "T" STEEL POLE WITH 60' MAST ARM (CUT TO 50'), TRAFFIC SIGNAL HEADS, AND SIGN (NOTE: 2-3" SCHEDULE 80 90° PVC BEND).
- ELECTRICAL HANDHOLE.

- 2" SCHEDULE 80 RIGID PVC CONDUIT - TRENCHED.
- 3" SCHEDULE 80 RIGID PVC CONDUIT - TRENCHED.
- 4" SCHEDULE 80 RIGID PVC CONDUIT - TRENCHED.
- 4" SCHEDULE 80 RIGID PVC CONDUIT - SLOTTED
- 100 AMP METERED SERVICE PEDESTAL WITH 4" SCHEDULE 80 PVC CONDUIT TO UTILITY POLE # (UNKNOWN). LENGTHS OF 1-CONDUCTOR NO. 2/0 AWG THHN/THWN TO SUPPLY THE SERVICE.
- SERVICE FEED BY OTHERS.


CENTURY
ENGINEERING
CONSULTING ENGINEERS - PLANNERS
10710 GILROY ROAD
HUNT VALLEY, MD 21031

UTILITY LEGEND	
—	STORM DRAIN
—	GAS MAIN
—	WATER MAIN
—	SEWER MAIN
—	ELECTRIC CABLES
—	AERIAL CABLES
—	TELEPHONE CABLES
—	FIBER-OPTIC


SIGNS

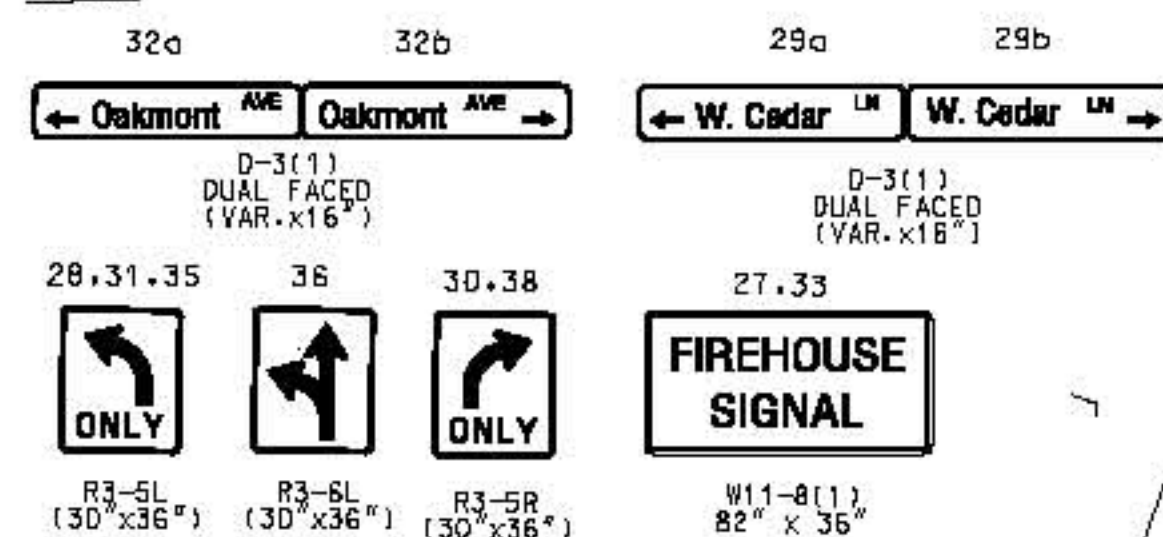

SIGNALS

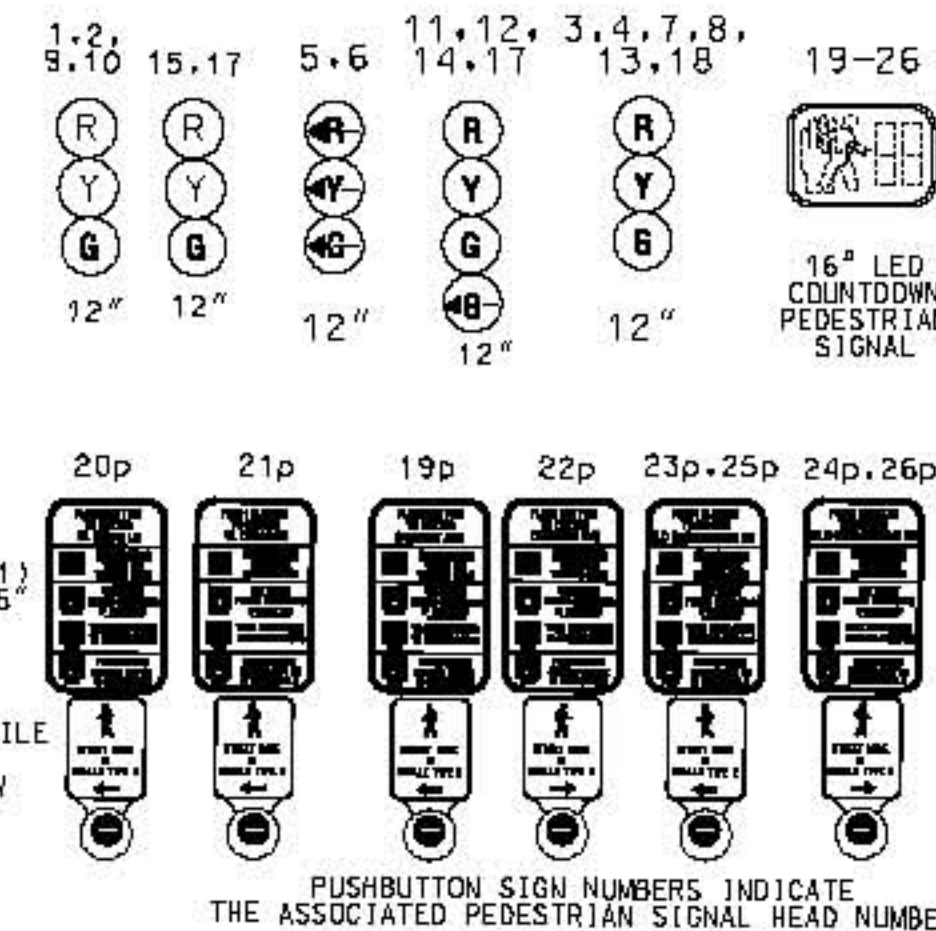

NEMA PHASING

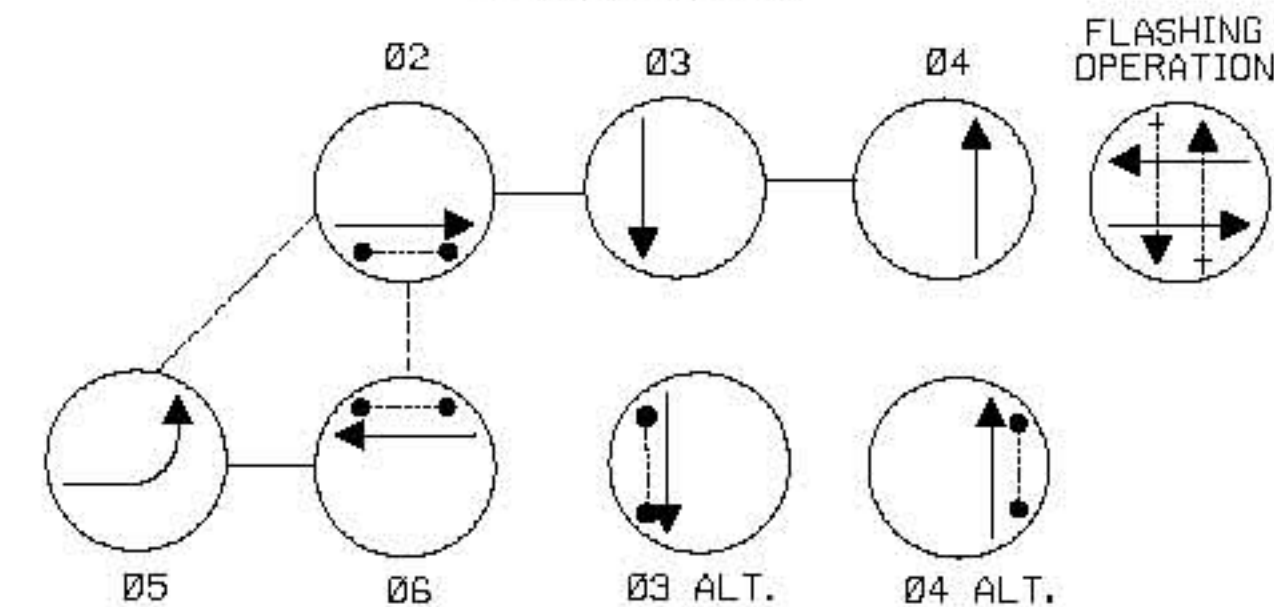

THE FIBER OPTIC CABLES FOR THE SURVEILLANCE CAMERAS AND THE 50 PAIR INTERCONNECT CABLE TRAVELS OVERHEAD ON THE EAST SIDE OF MD 187. THE UTILITY POLE RELOCATION WILL DICTATE THEIR LOCATION.

GENERAL NOTES:

- VIDEO CAMERA LOCATION / ALIGNING SHALL BE COORDINATED WITH THE SHA ENGINEER.
- THE CONTRACTOR SHALL VERIFY ALL PROPOSED POLE AND CABINET LOCATIONS PRIOR TO INSTALLATION.
- FOR FINAL PAVEMENT MARKINGS REFER TO THE PAVEMENT MARKING PLANS. OTHER THAN THOSE DETAILED ON THIS PLAN, ALL PAVEMENT MARKINGS SHALL BE INSTALLED IN ACCORDANCE WITH MSHA STANDARDS.
- ALL EXISTING TRAFFIC SIGNAL EQUIPMENT REMOVED BY THE CONTRACTOR SHALL BECOME THE PROPERTY OF THE CONTRACTOR UPON COMPLETION OF THE NEW SIGNAL.
- THE CONTRACTOR SHALL BE RESPONSIBLE FOR TERMINATING ALL SIGNAL CABLE TO THE APPROPRIATE TERMINAL AND FOR PROPERLY LABELING EACH CABLE. MONTGOMERY COUNTY SIGNAL SHOP WILL BE RESPONSIBLE FOR ALL INTERNAL CABINET WIRING AND SPLICING OF INTERCONNECT CABLES.
- THE CONTRACTOR SHALL VERIFY ALL UNDERGROUND UTILITIES INSTALLING PROPOSED SIGNAL EQUIPMENT. IF ANY UTILITY CONFLICTS SHOULD ARISE THE CONTRACTOR SHALL CONTACT THE PROJECT ENGINEER.
- ALL TRAFFIC SIGNAL FOUNDATIONS SHALL BE INSTALLED AT THE FINAL SIDEWALK OR CURB GRADE FOR CLOSED SECTIONS, AND THE HIGHEST ROADWAY PROFILE GRADE FOR OPEN SECTIONS. TO MEET CLEARANCES AS SPECIFIED IN MD 816.03, MD 818.01, MD 818.02, AND 818.04. THE CONTRACTOR SHALL VERIFY ULTIMATE GRADES PRIOR TO INSTALLATION OF ALL PROPOSED SIGNAL EQUIPMENT.
- PUSHBUTTON ARROWS ARE TO BE PARALLEL TO THE CROSSING FOR WHICH THEY ARE INTENDED. THE 10' SEPARATION OF PUSHBUTTONS IS MEASURED FROM CENTER TO CENTER OF PUSHBUTTONS, NOT CENTER TO CENTER OF POLE.
- PUSHBUTTONS ARE TO BE LOCATED SO THAT THEY CAN BE ACTIVATED BY A PERSON IN A WHEELCHAIR REACHING LESS THAN 18 INCHES FROM A 60" X 60" LEVEL LANDING AREA WITH A CROSS SLOPE OF LESS THAN OR EQUAL TO 2%.
- LOCATION OF ACCESSIBLE PEDESTRIAN SIGNAL PUSHBUTTON MUST MEET LOCATION REQUIREMENTS OF MUTCD SEC. 4E-09 AND FIG. 4E-2 AND THE NCHRP PUBLICATION, "ACCESSIBLE PEDESTRIAN SIGNALS: GUIDE TO BEST PRACTICE". IF NOT MET, THE CONTRACTOR IS TO STOP WORK ON PUSHBUTTON LOCATIONS UNTIL A DESIGN WAIVER IS OBTAINED, APPROVED BY THE DIRECTOR OF THE OFFICE OF TRAFFIC AND SAFETY.

APPROVALS	
TEAM LEADER	DESIGNED BY
PROJECT MANAGER	DRAWN BY
DESIGNER	CHECKED BY
PROJECT DIRECTOR	F.A.P. NO.

REVISIONS	
1	BRAC RECONSTRUCT. 4/2010
2	MAST ARMS, APS&CD PEDS, VIDEO DET
3	384' MSHS370 TMS* J691
4	10/29/1974
5	INSTALL OF SIGNAL (MONT.CO. DRAWING
6	NO. E-74-168)
7	AR WSW RCW

STATE OF MARYLAND DEPARTMENT OF TRANSPORTATION STATE HIGHWAY ADMINISTRATION	
OFFICE OF TRAFFIC & SAFETY TRAFFIC ENGINEERING DESIGN DIVISION	
BRAC INTERSECTION IMPROVEMENT	
MD 187 AND W. CEDAR LANE / OAKMONT AVENUE BETHESDA, MD	
ULTIMATE - TRAFFIC SIGNAL PLAN	
SCALE 1" = 20' ADVERTISED DATE	CONTRACT NO. MD593537Q
DESIGNED BY AR	COUNTY MONTGOMERY
DRAWN BY	LOGMILE 015018701.74
CHECKED BY	TMS NO. J691
F.A.P. NO. SEE TITLE SHEET	TOD NO.
TS NO. 4428C	DRAWING 8G-15 OF 18
SHEET NO. 50 OF 67	

PLOTTED: Friday, April 10, 2020 AT 11:45 PM
FILE: s:\3000\transportation\27267-08 brac-ent\187 g cedar lane-south\tsheet50.dwg

