

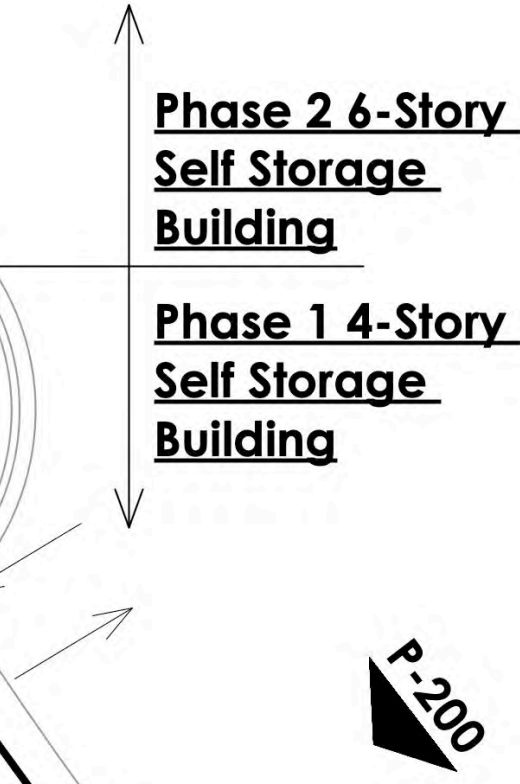
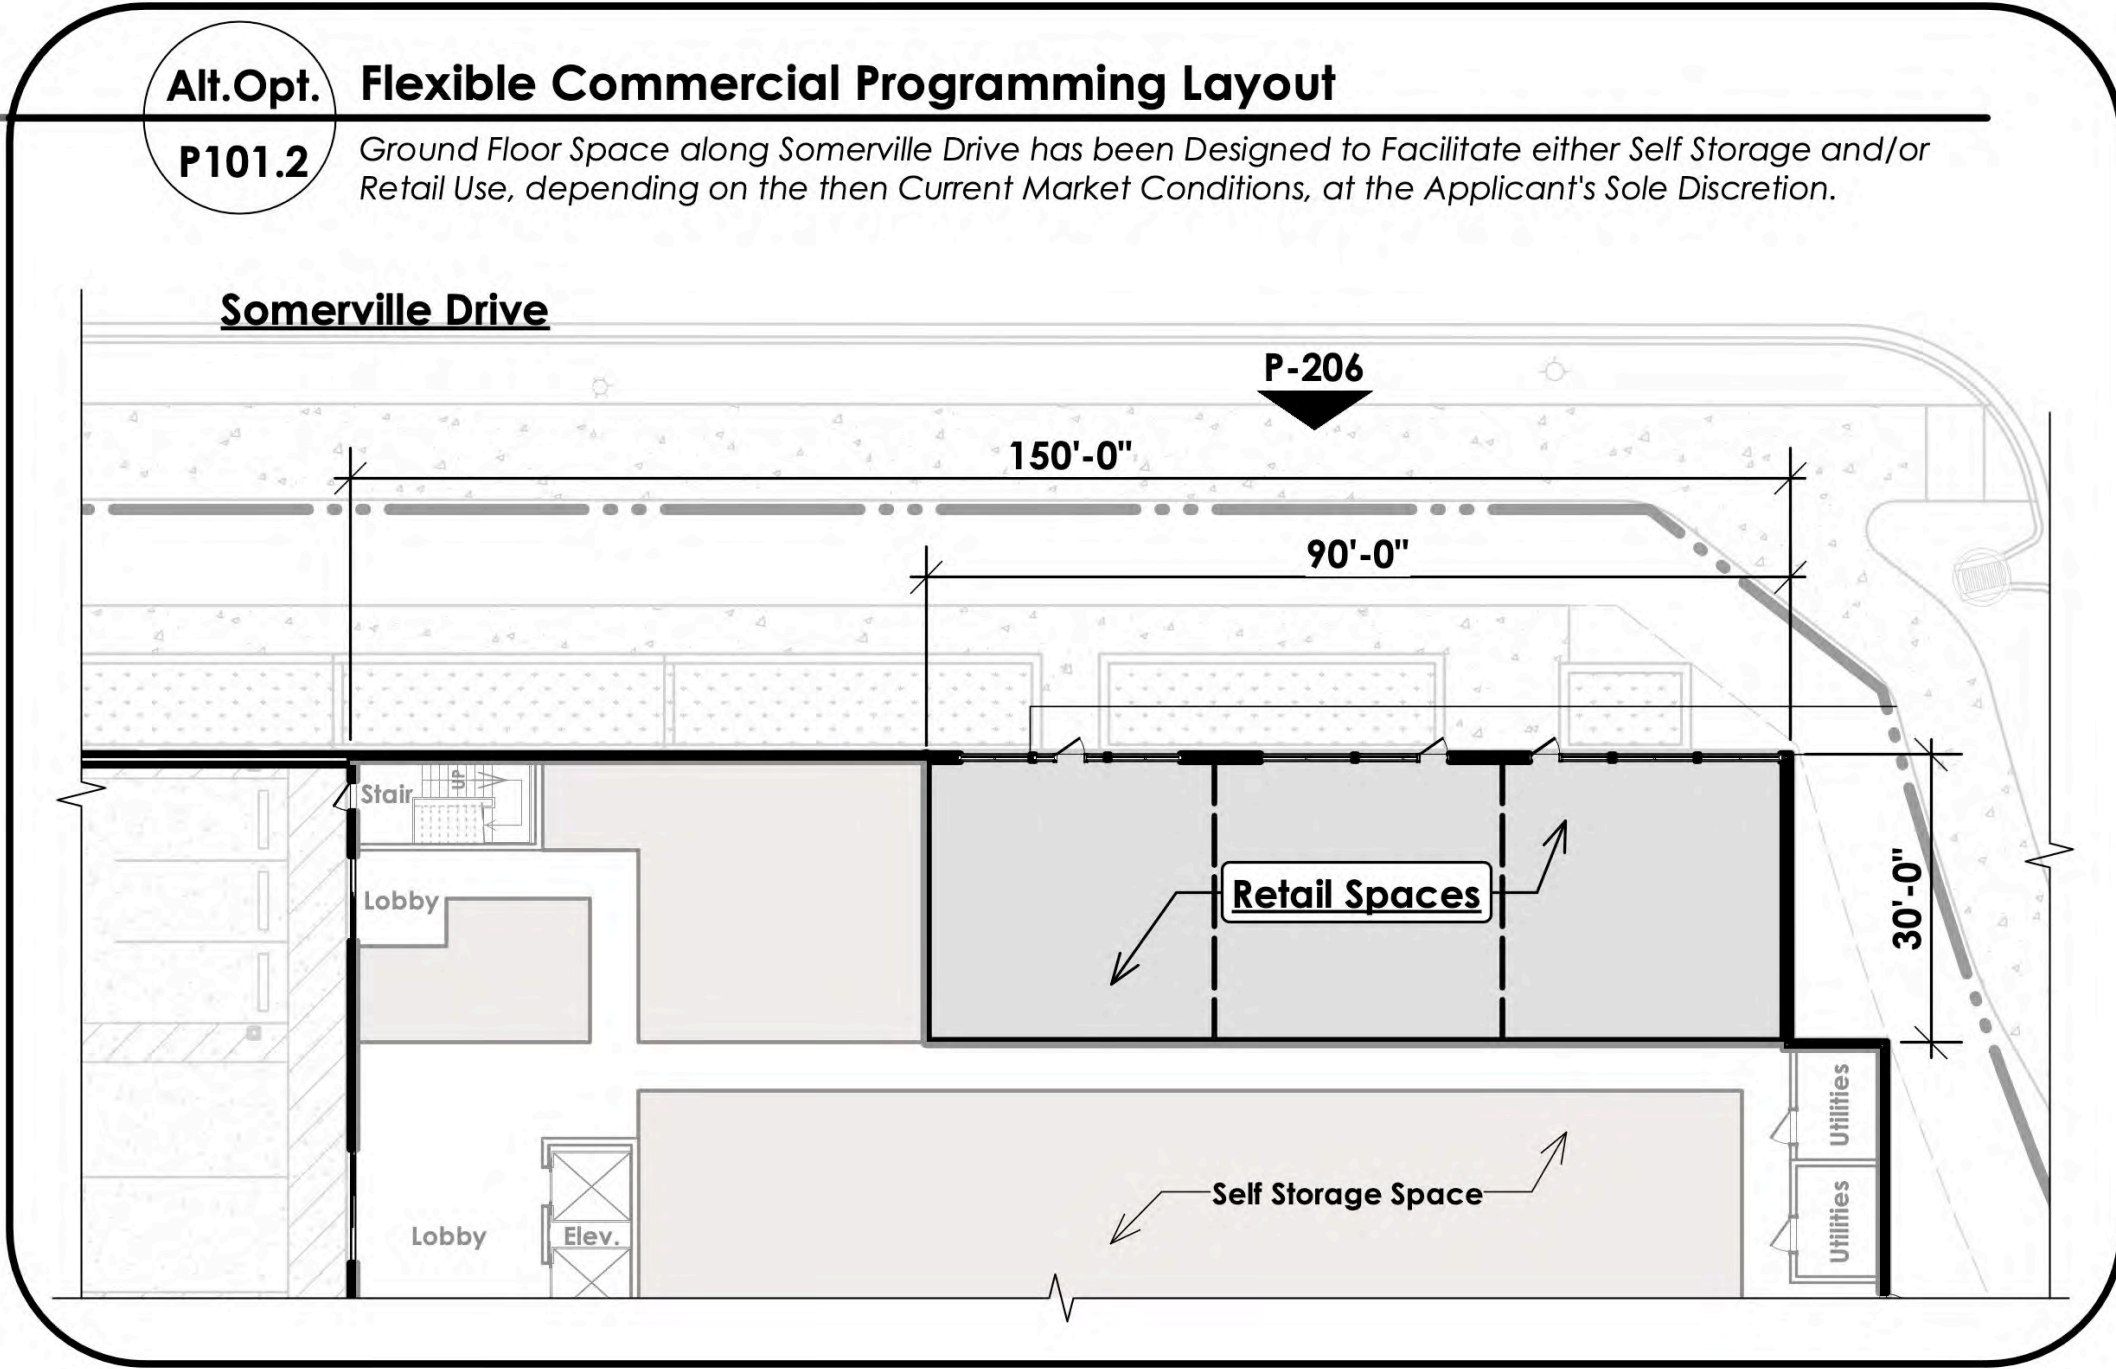
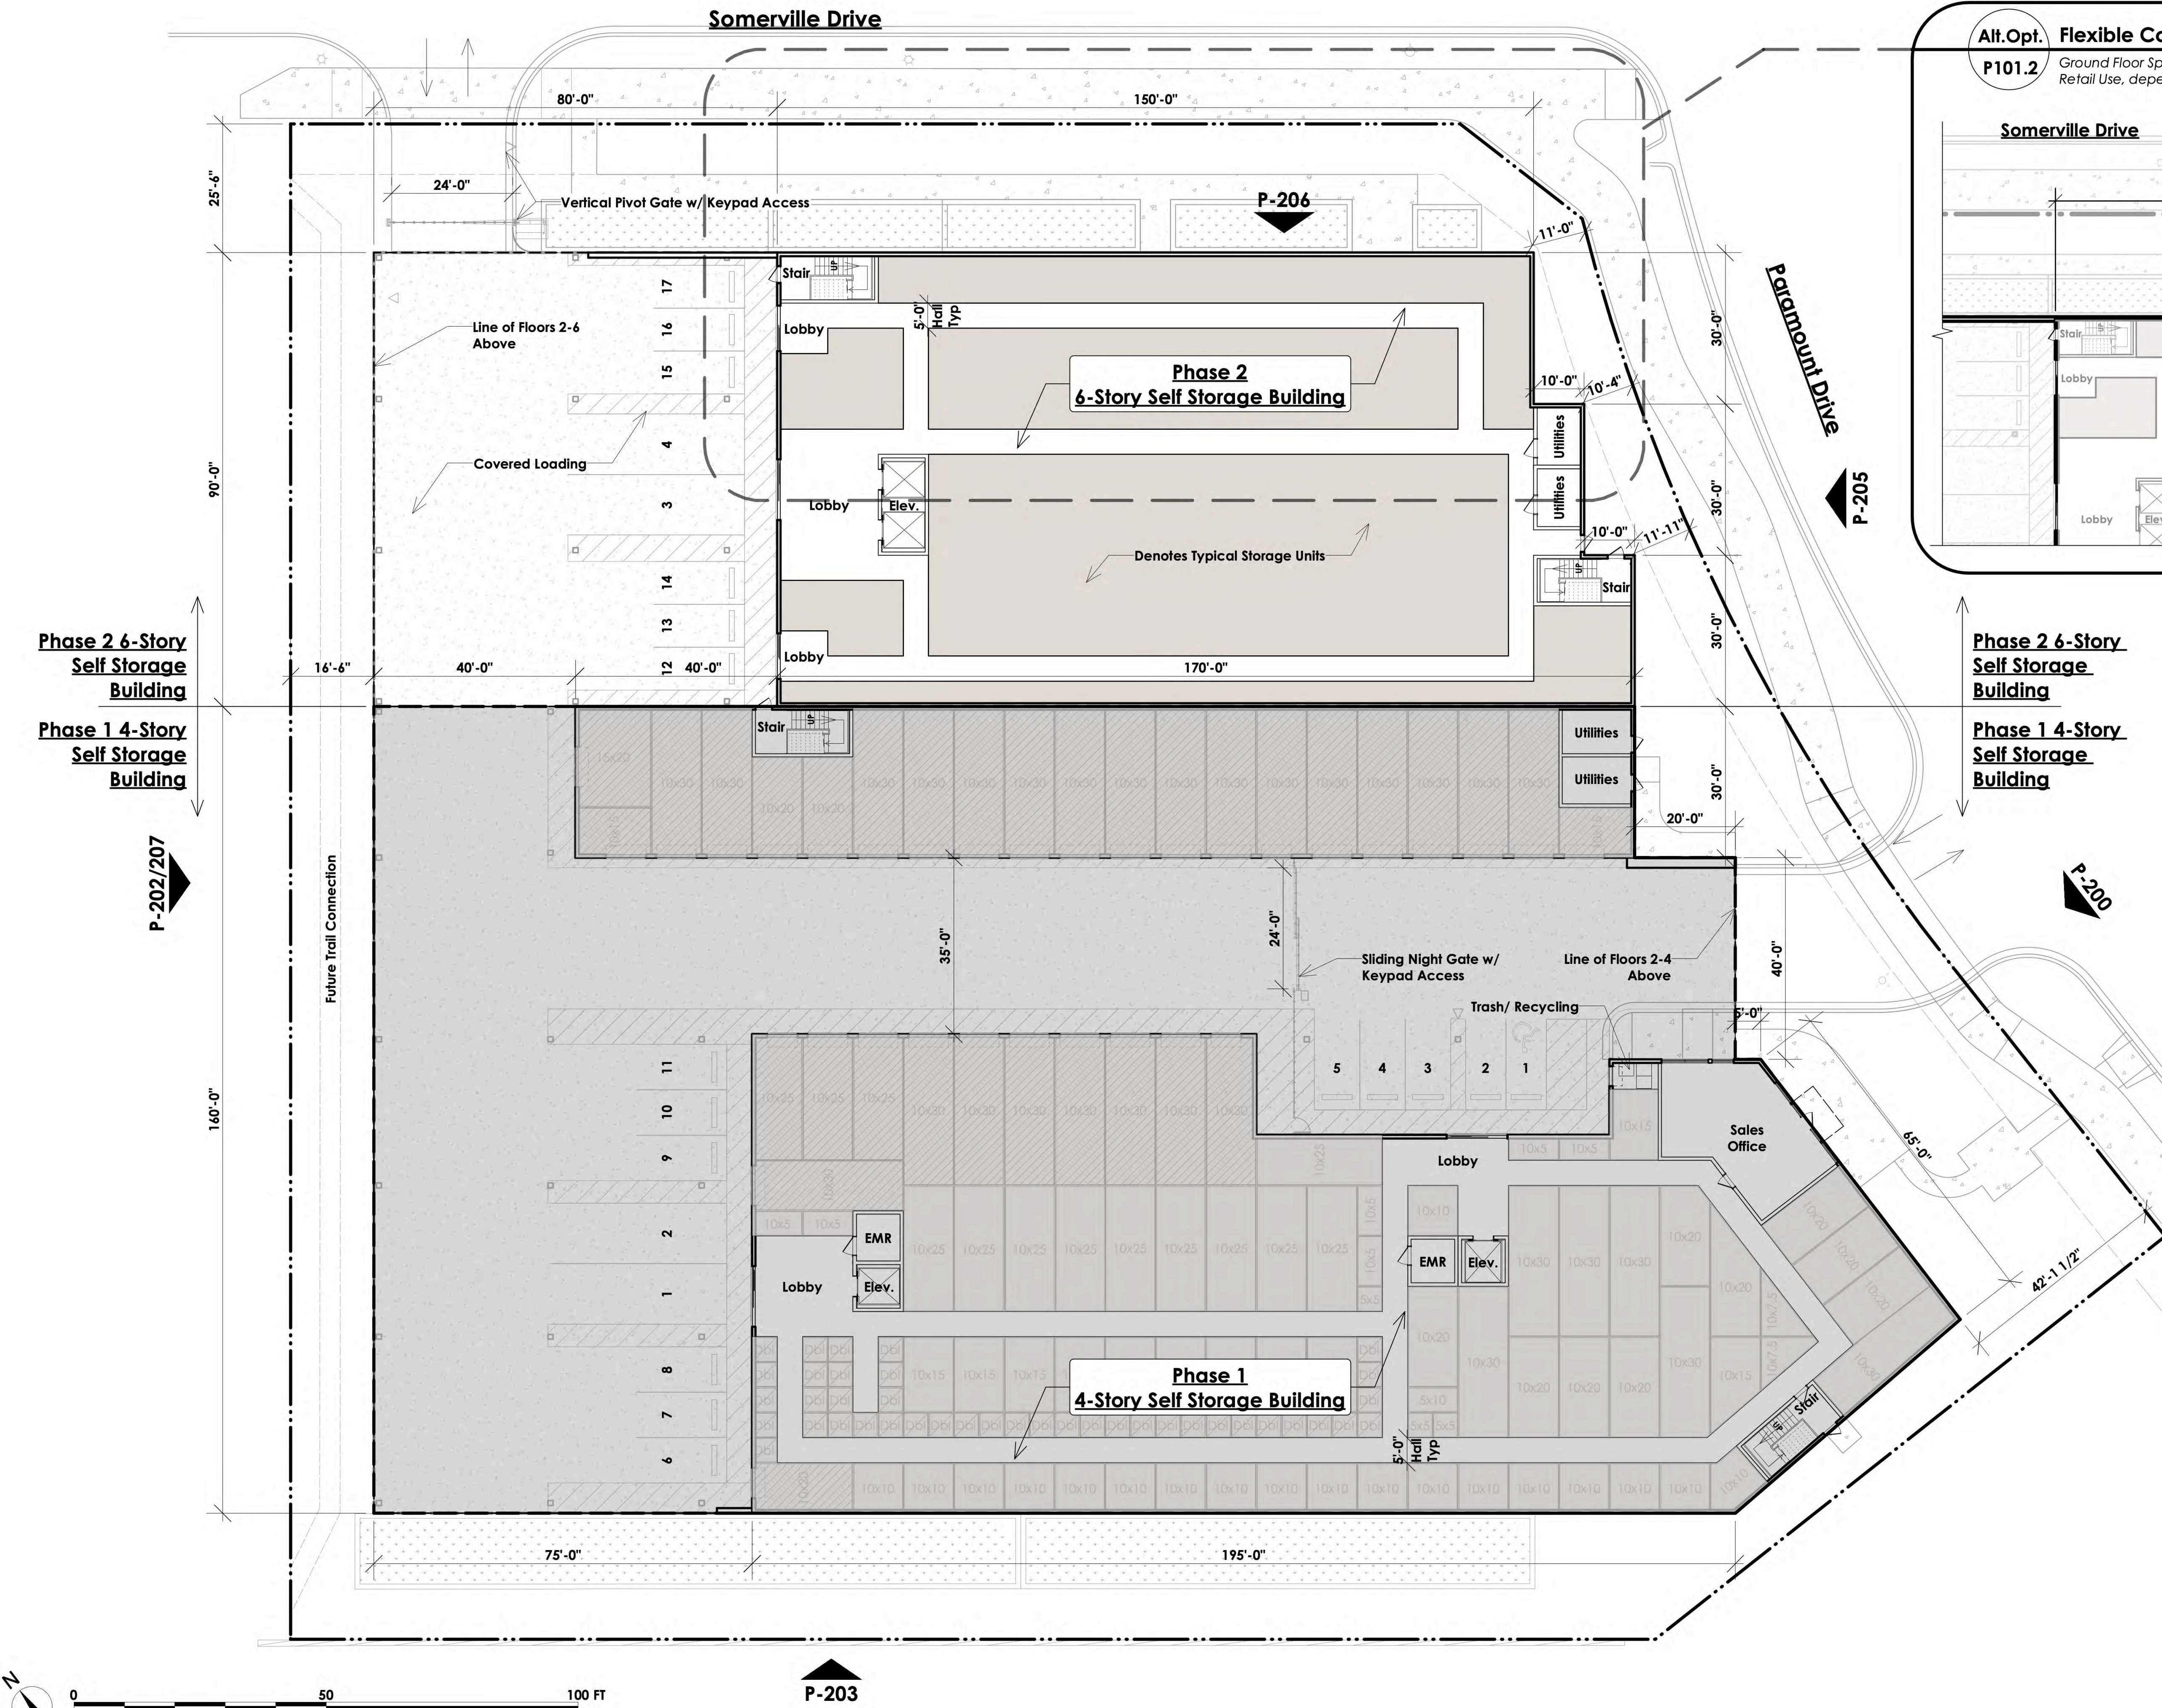



Note : Interior floor plans are shown for illustrative purposes only.

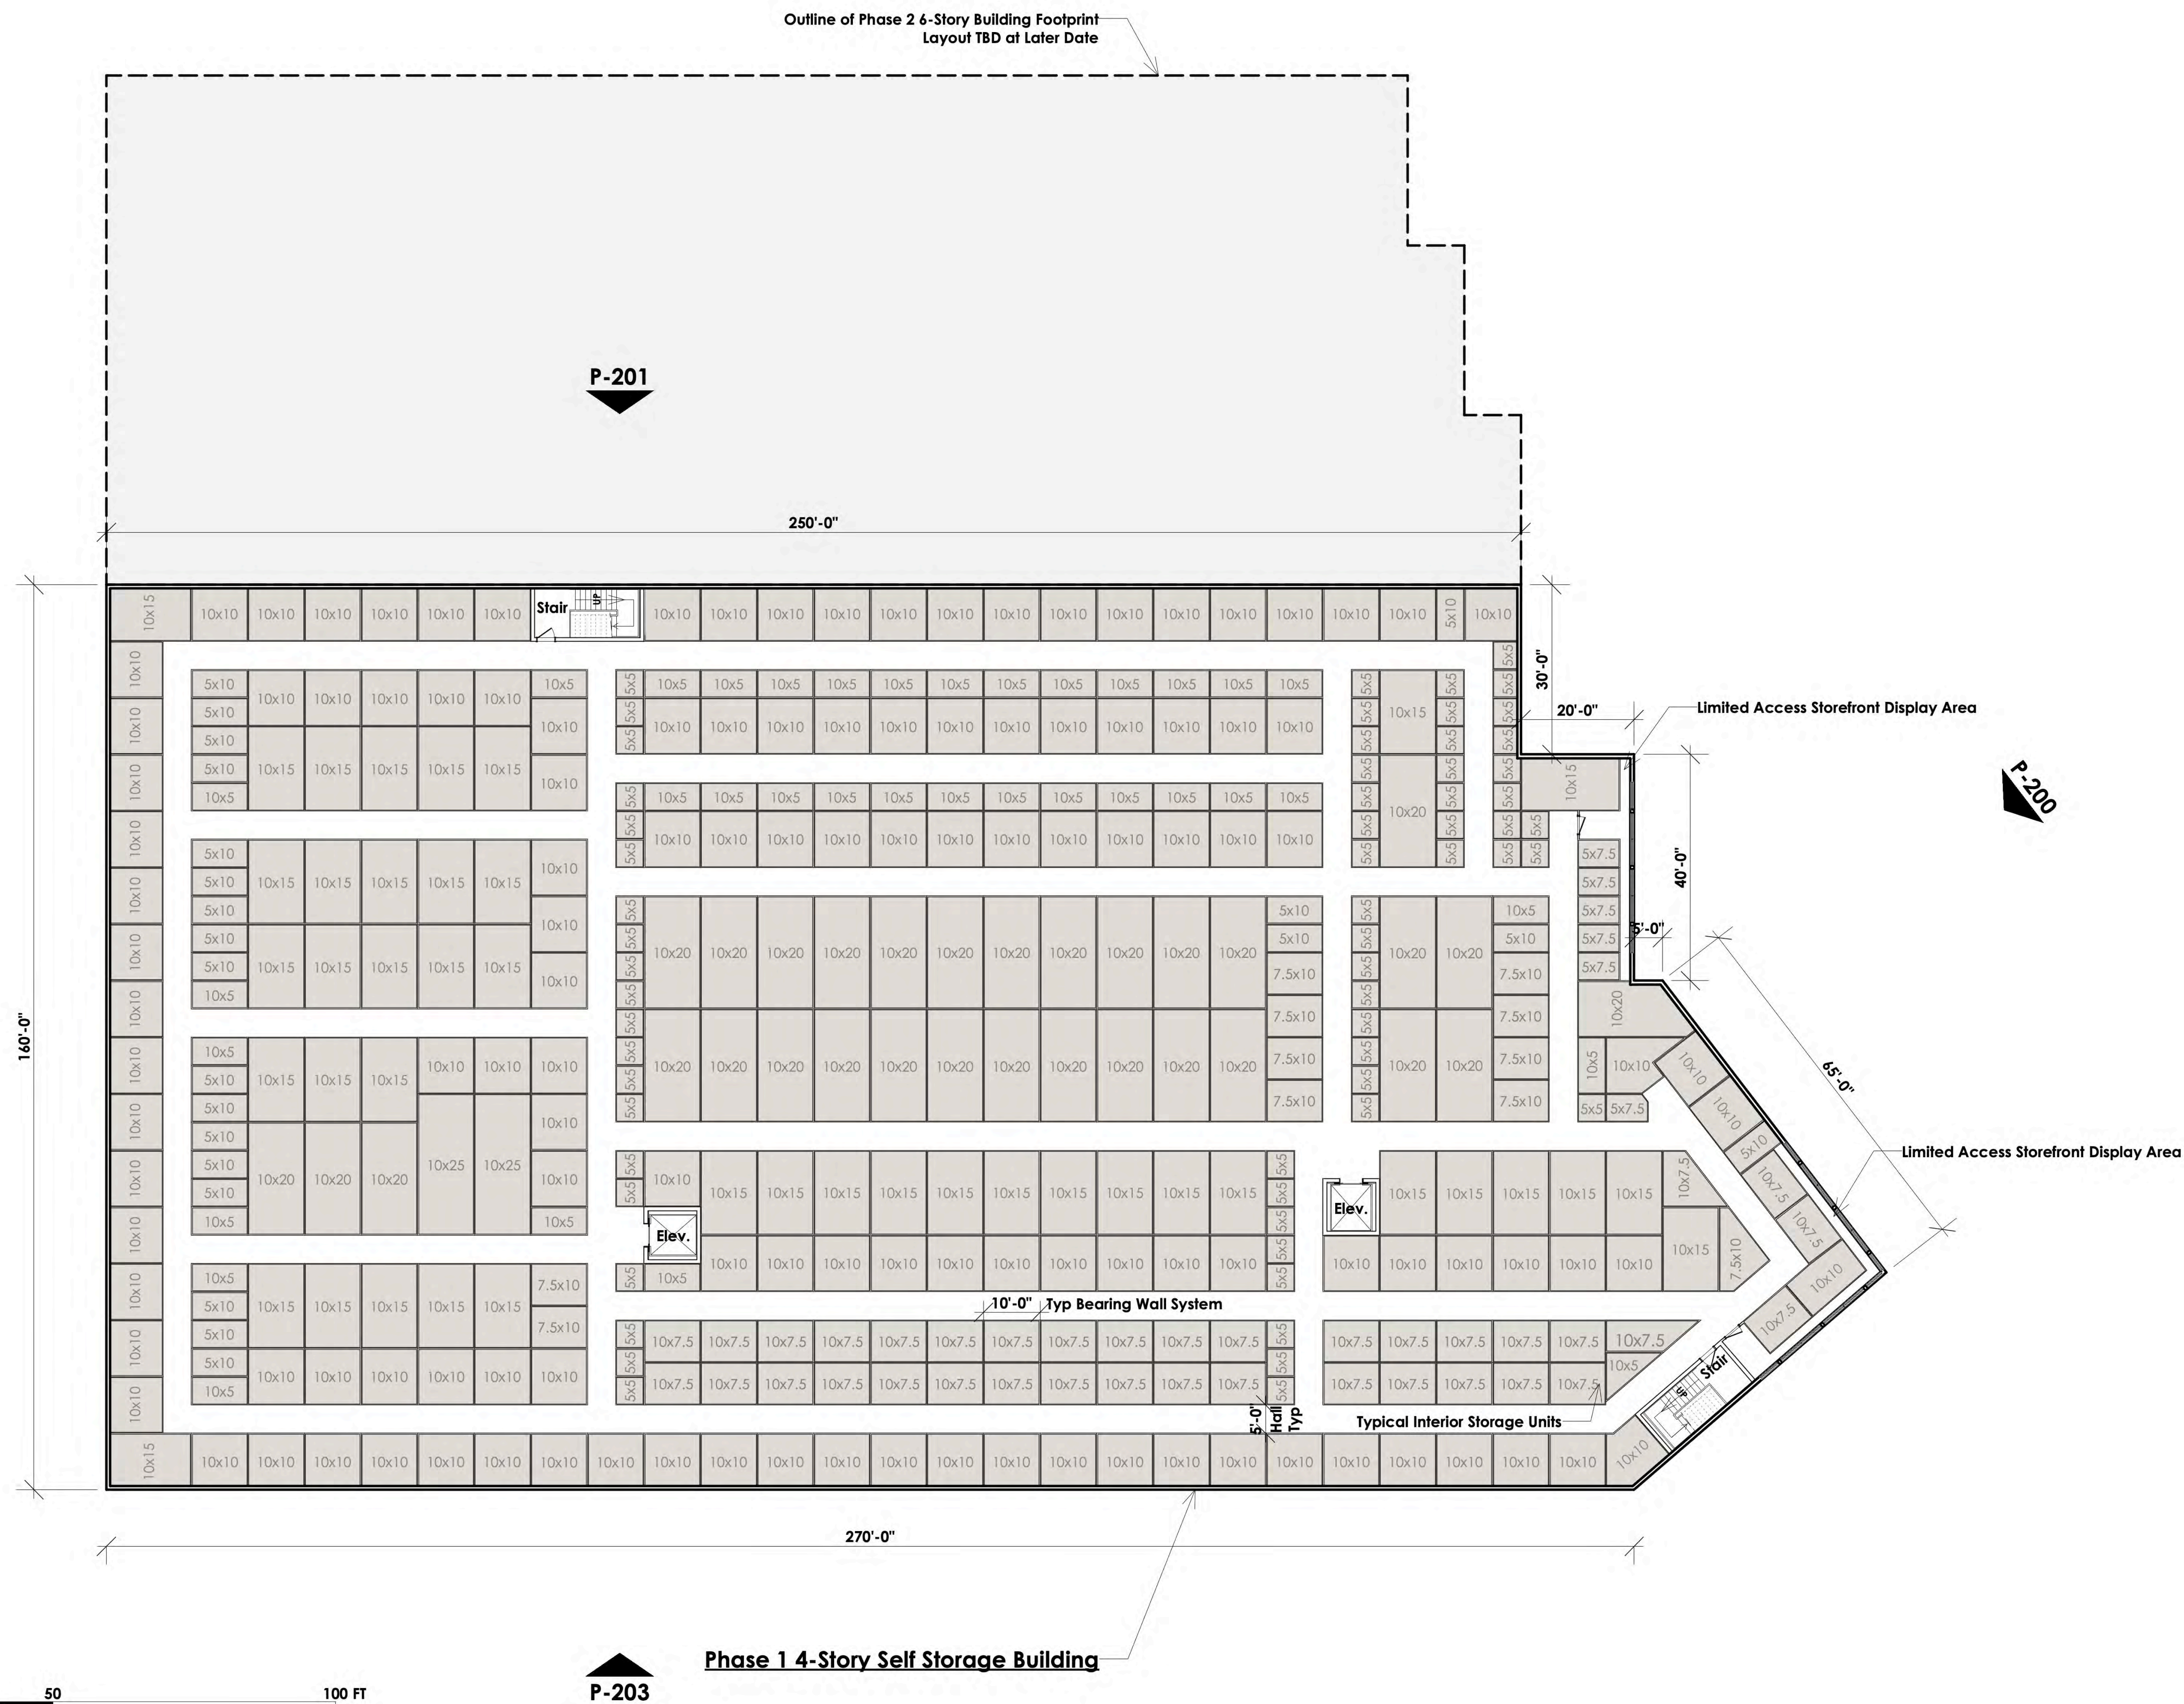


Note : Interior floor plans are shown for illustrative purposes only.

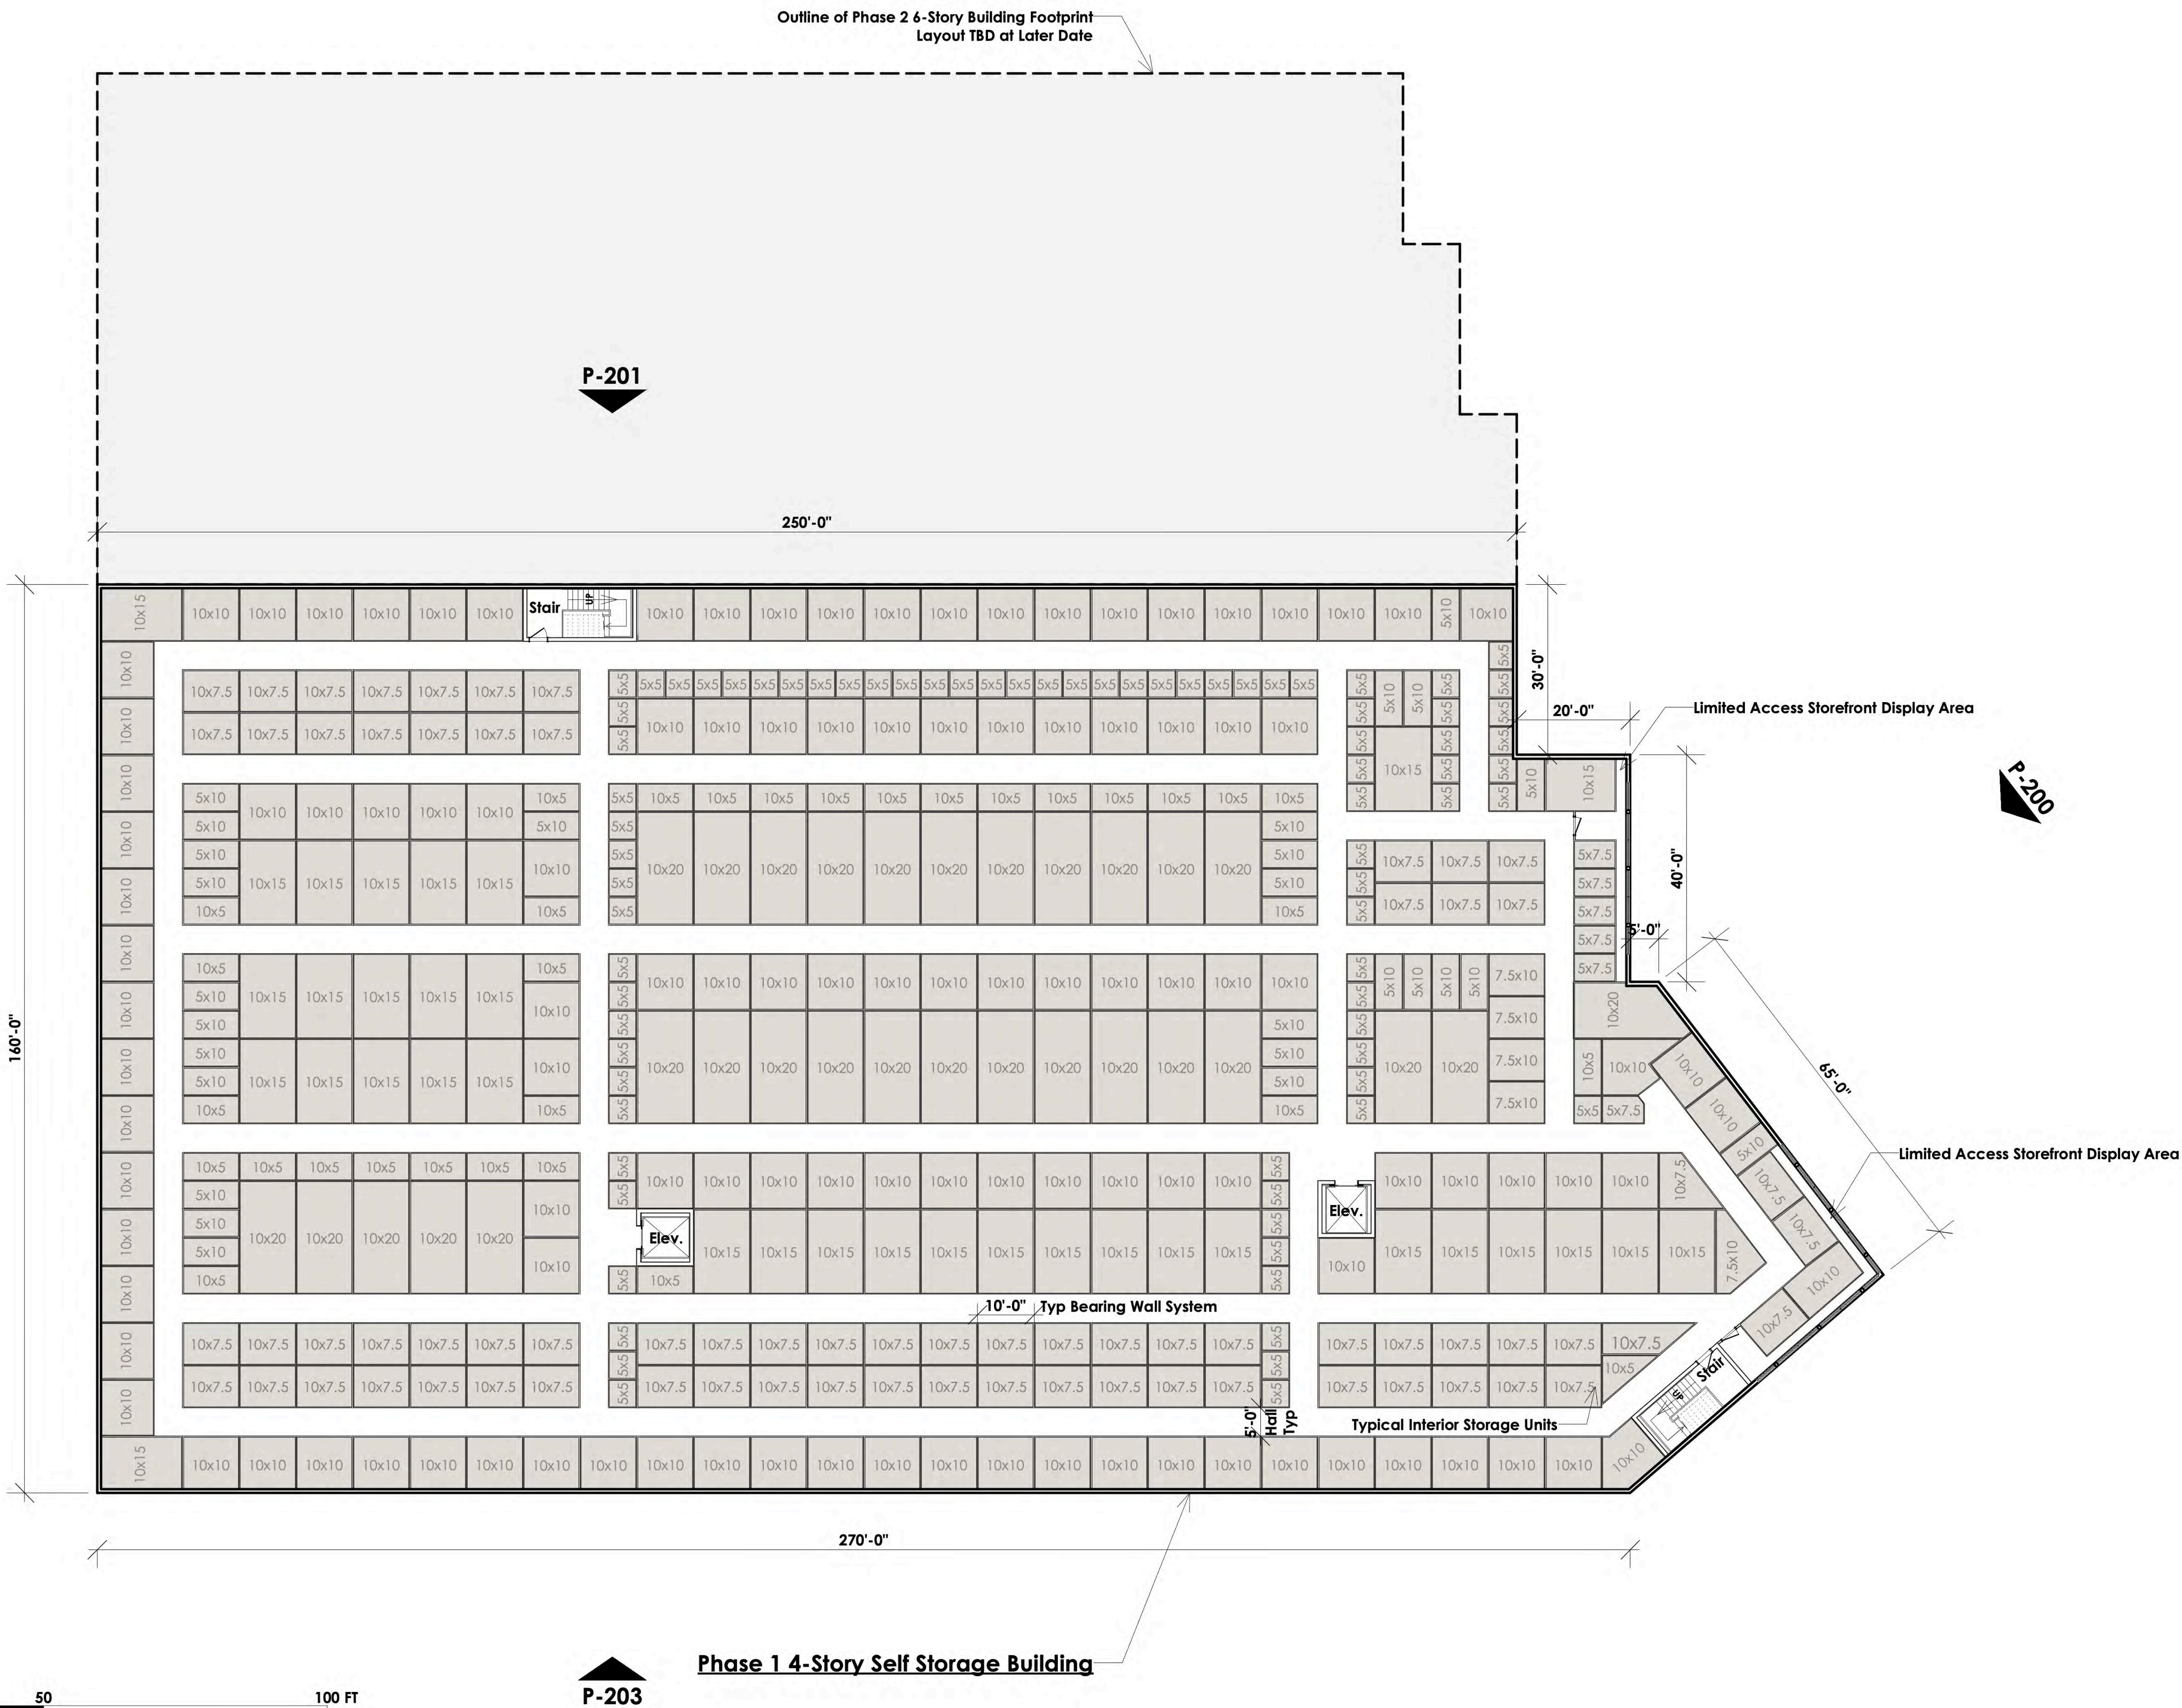


Note : Interior floor plans are shown for illustrative purposes only.

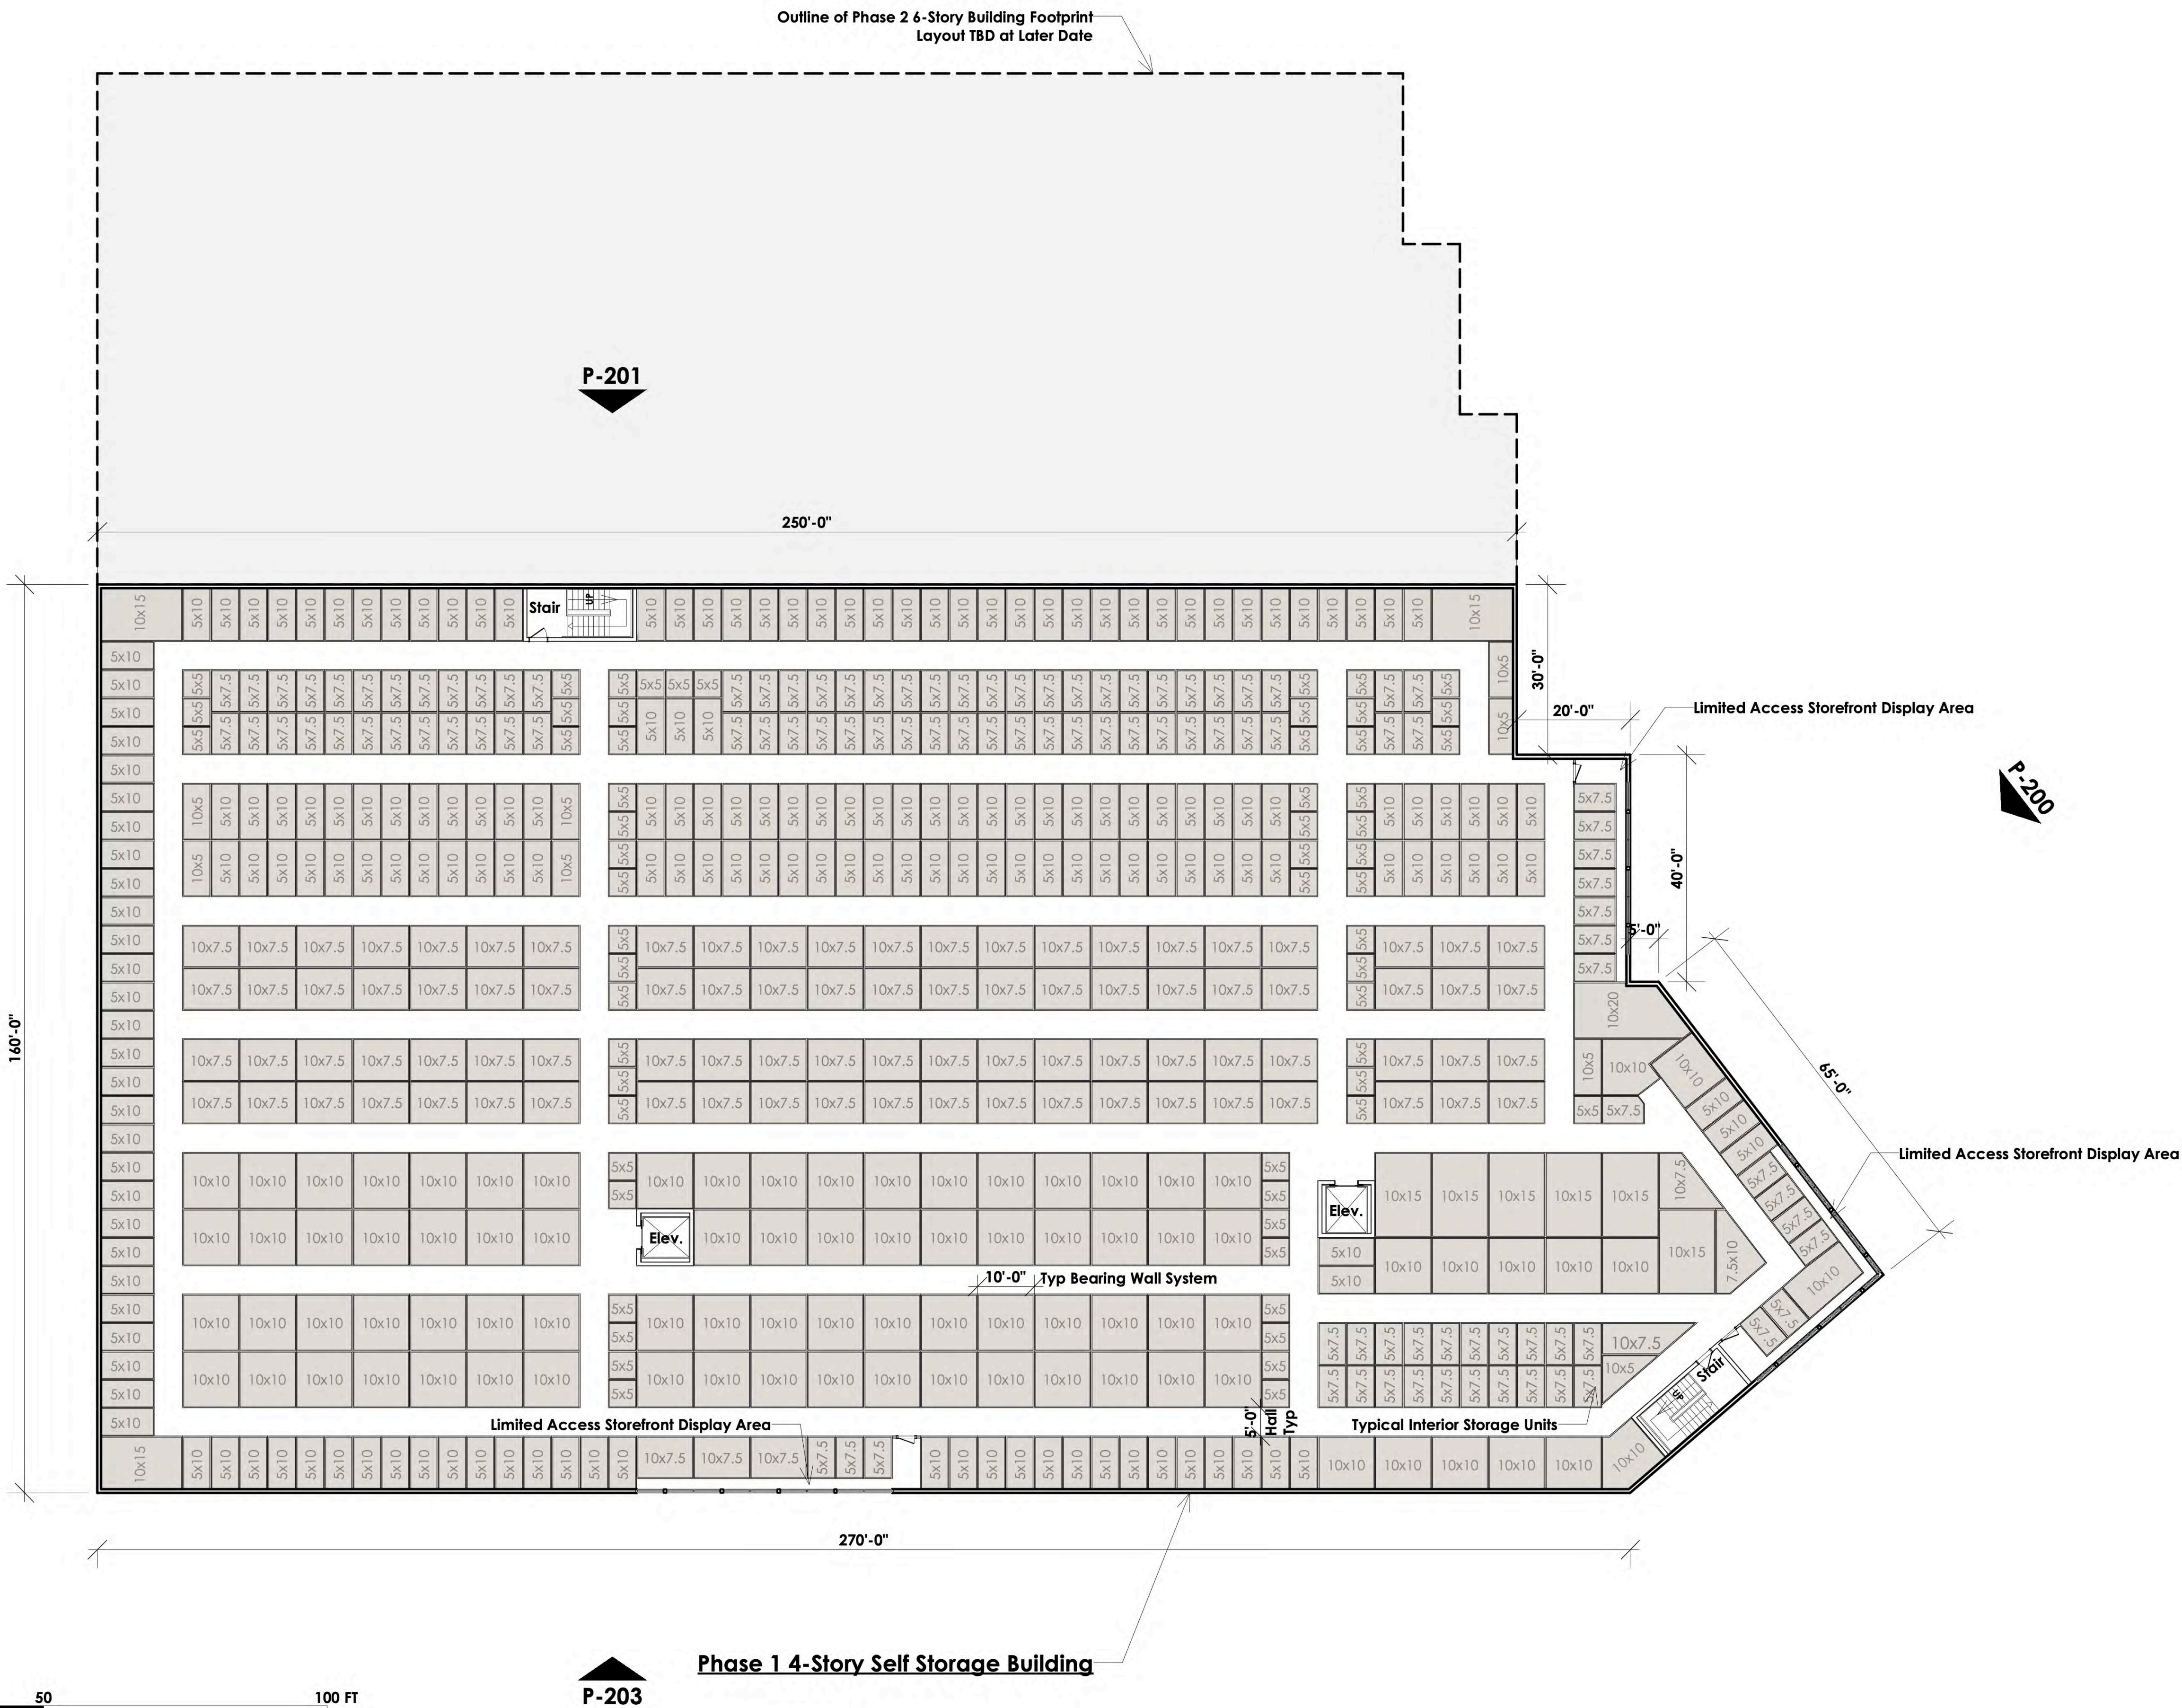


Note : Interior floor plans are shown for illustrative purposes only.

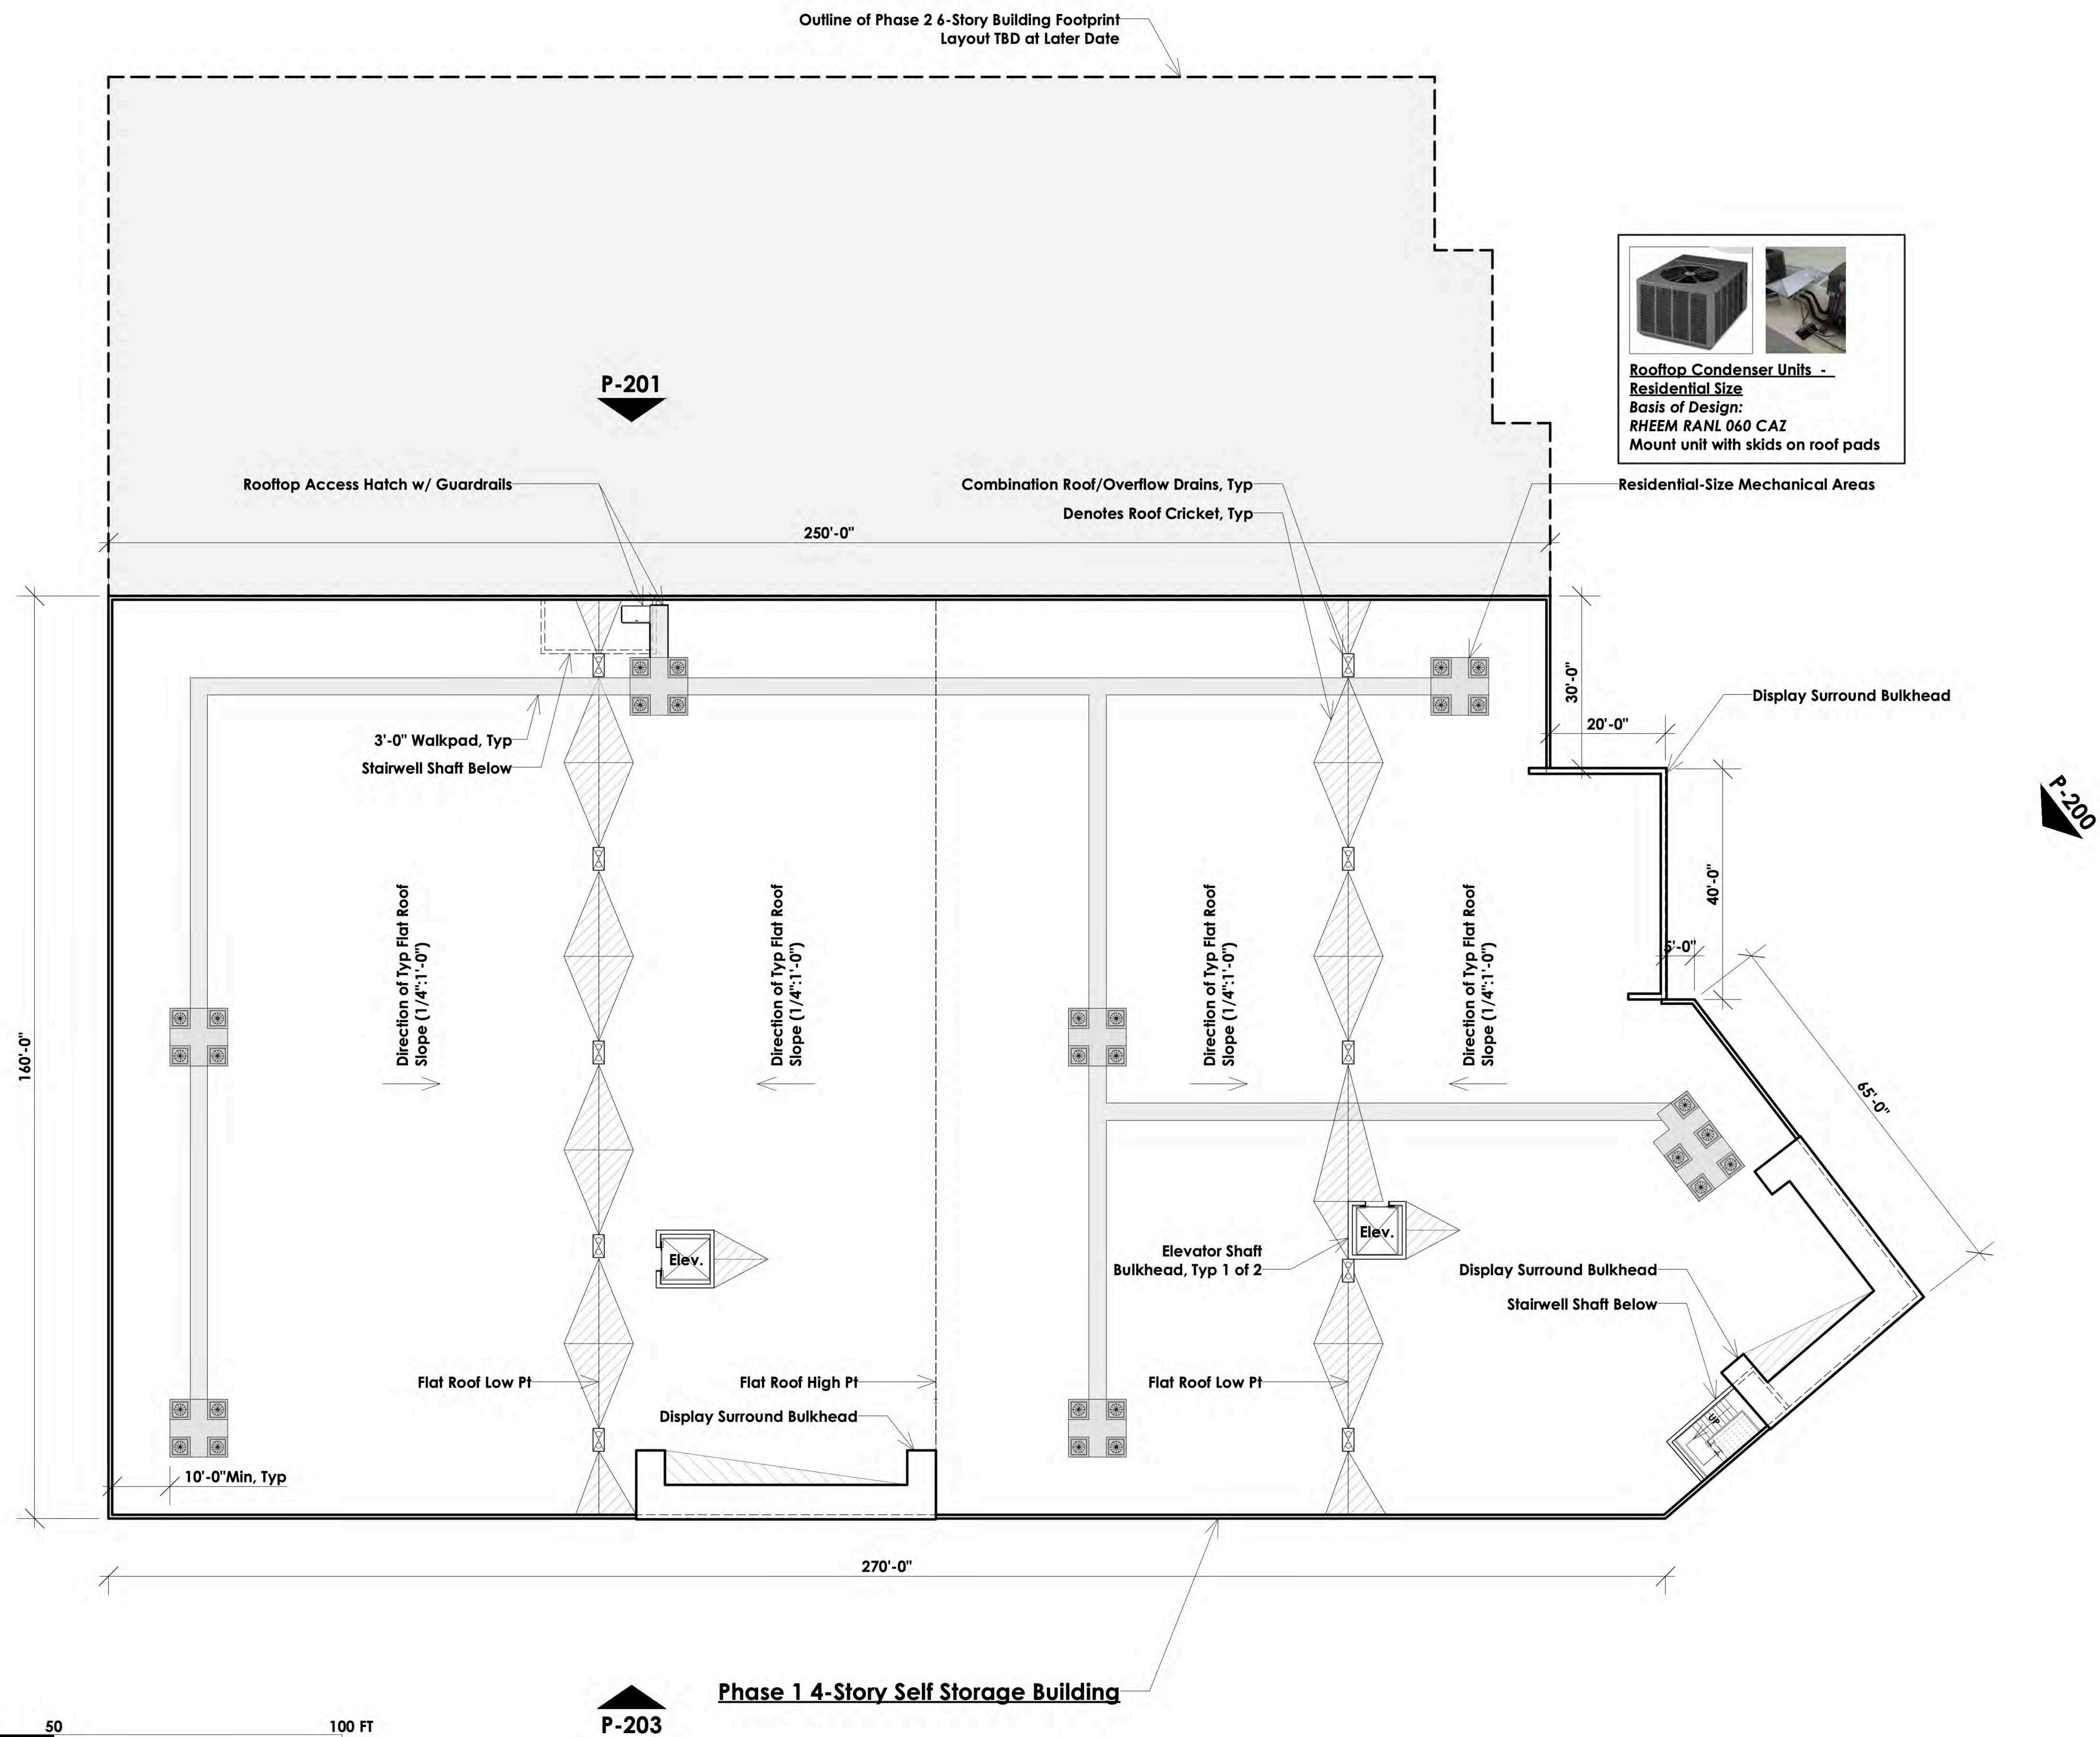


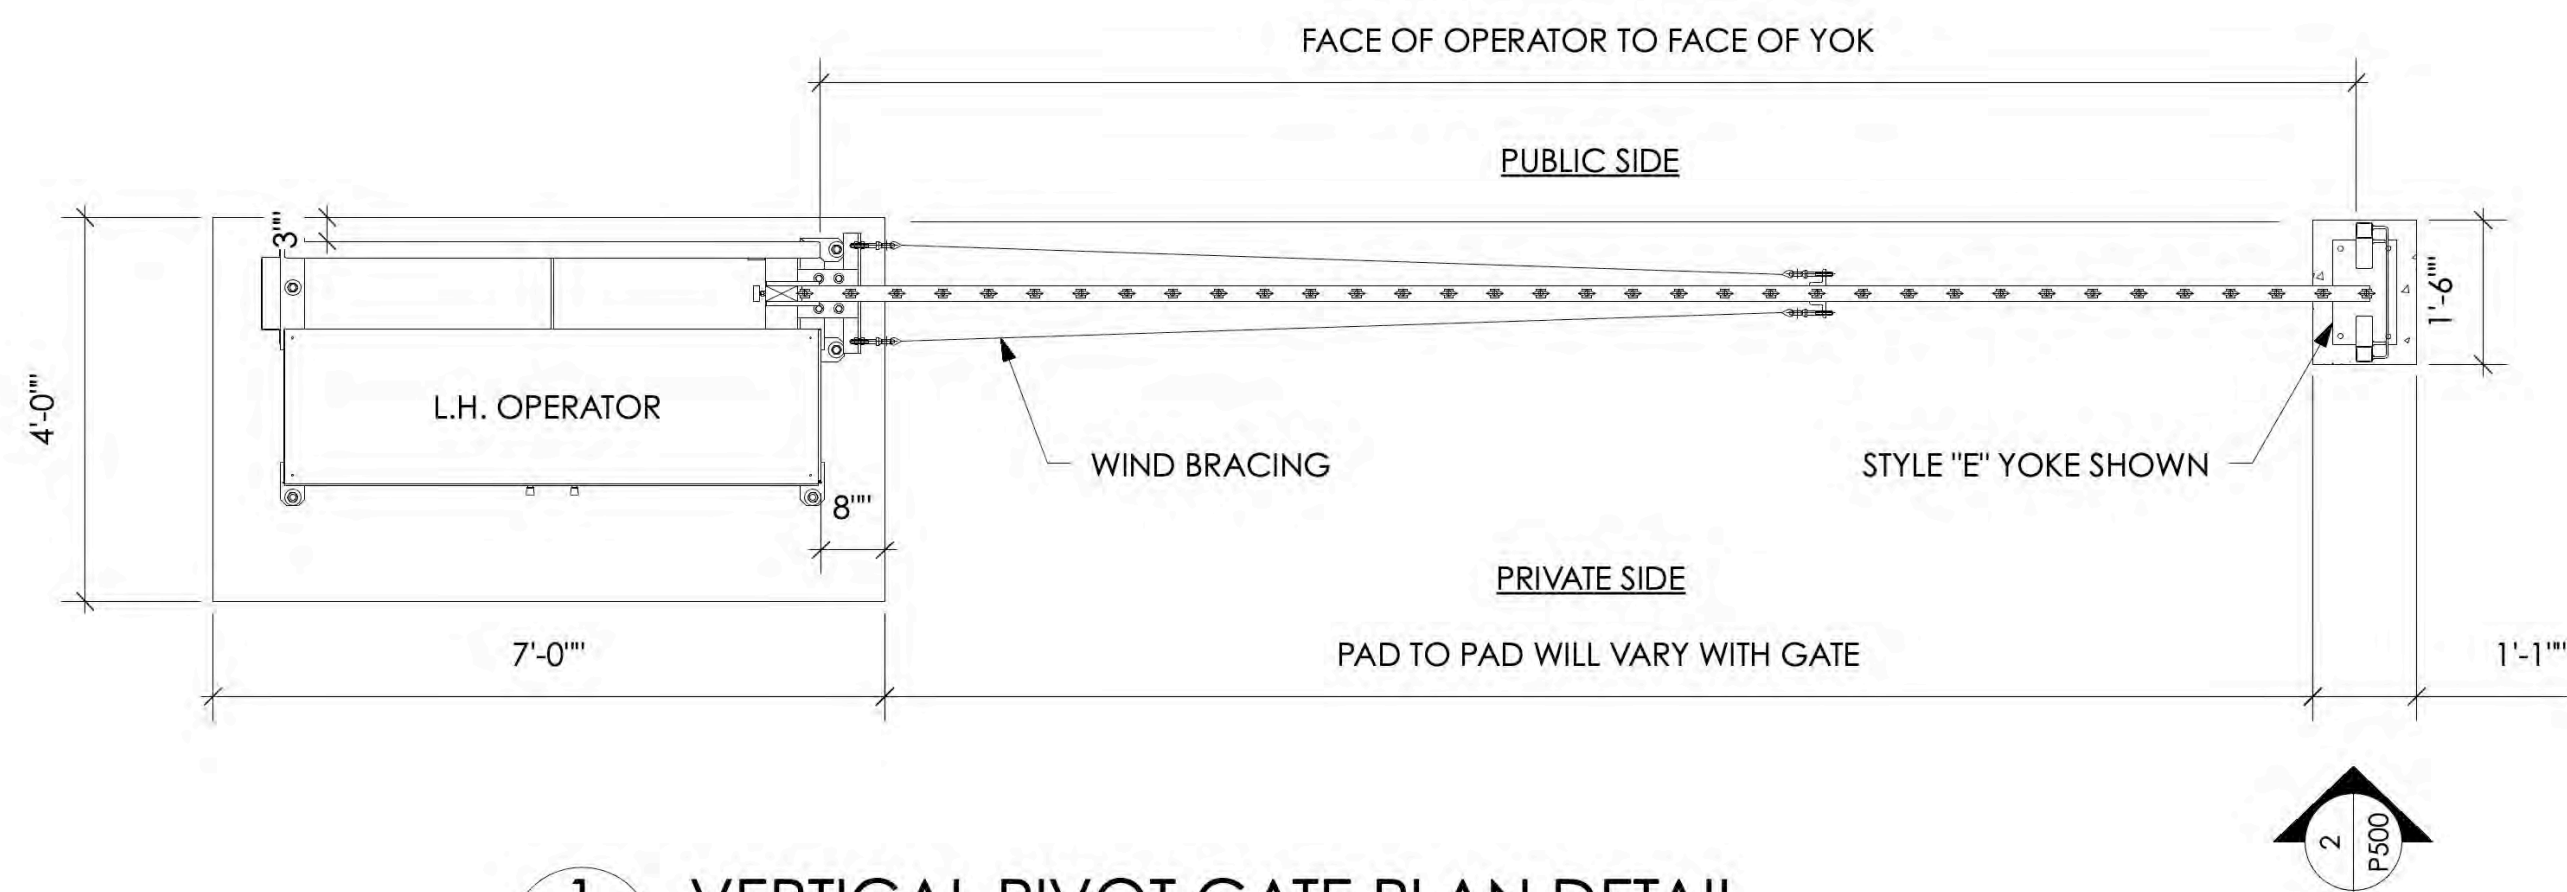

**1 VERTICAL PIVOT GATE PLAN DETAIL**  
P-500 1/2" = 1'-0"

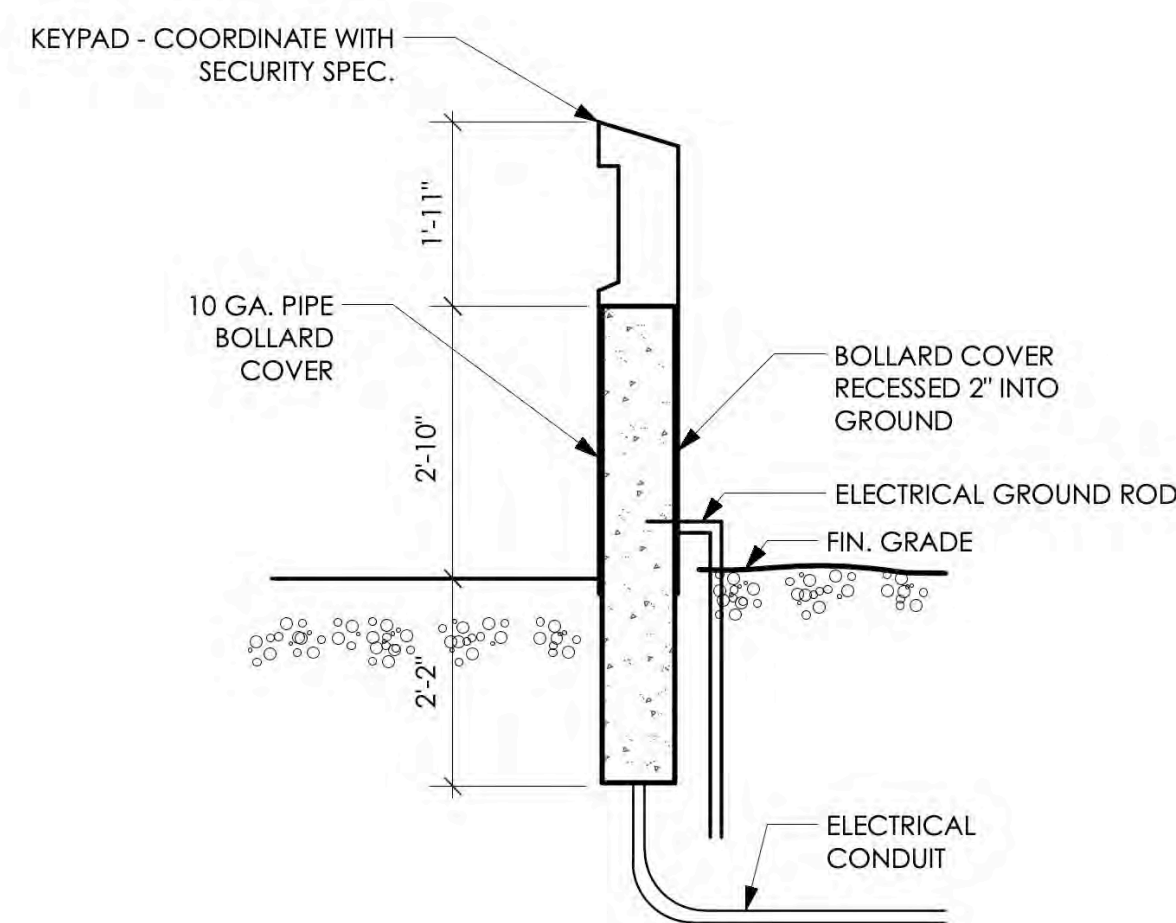


**3 KEYPAD BOLLARD**  
P-500 Scale: 1/2" = 1'-0"

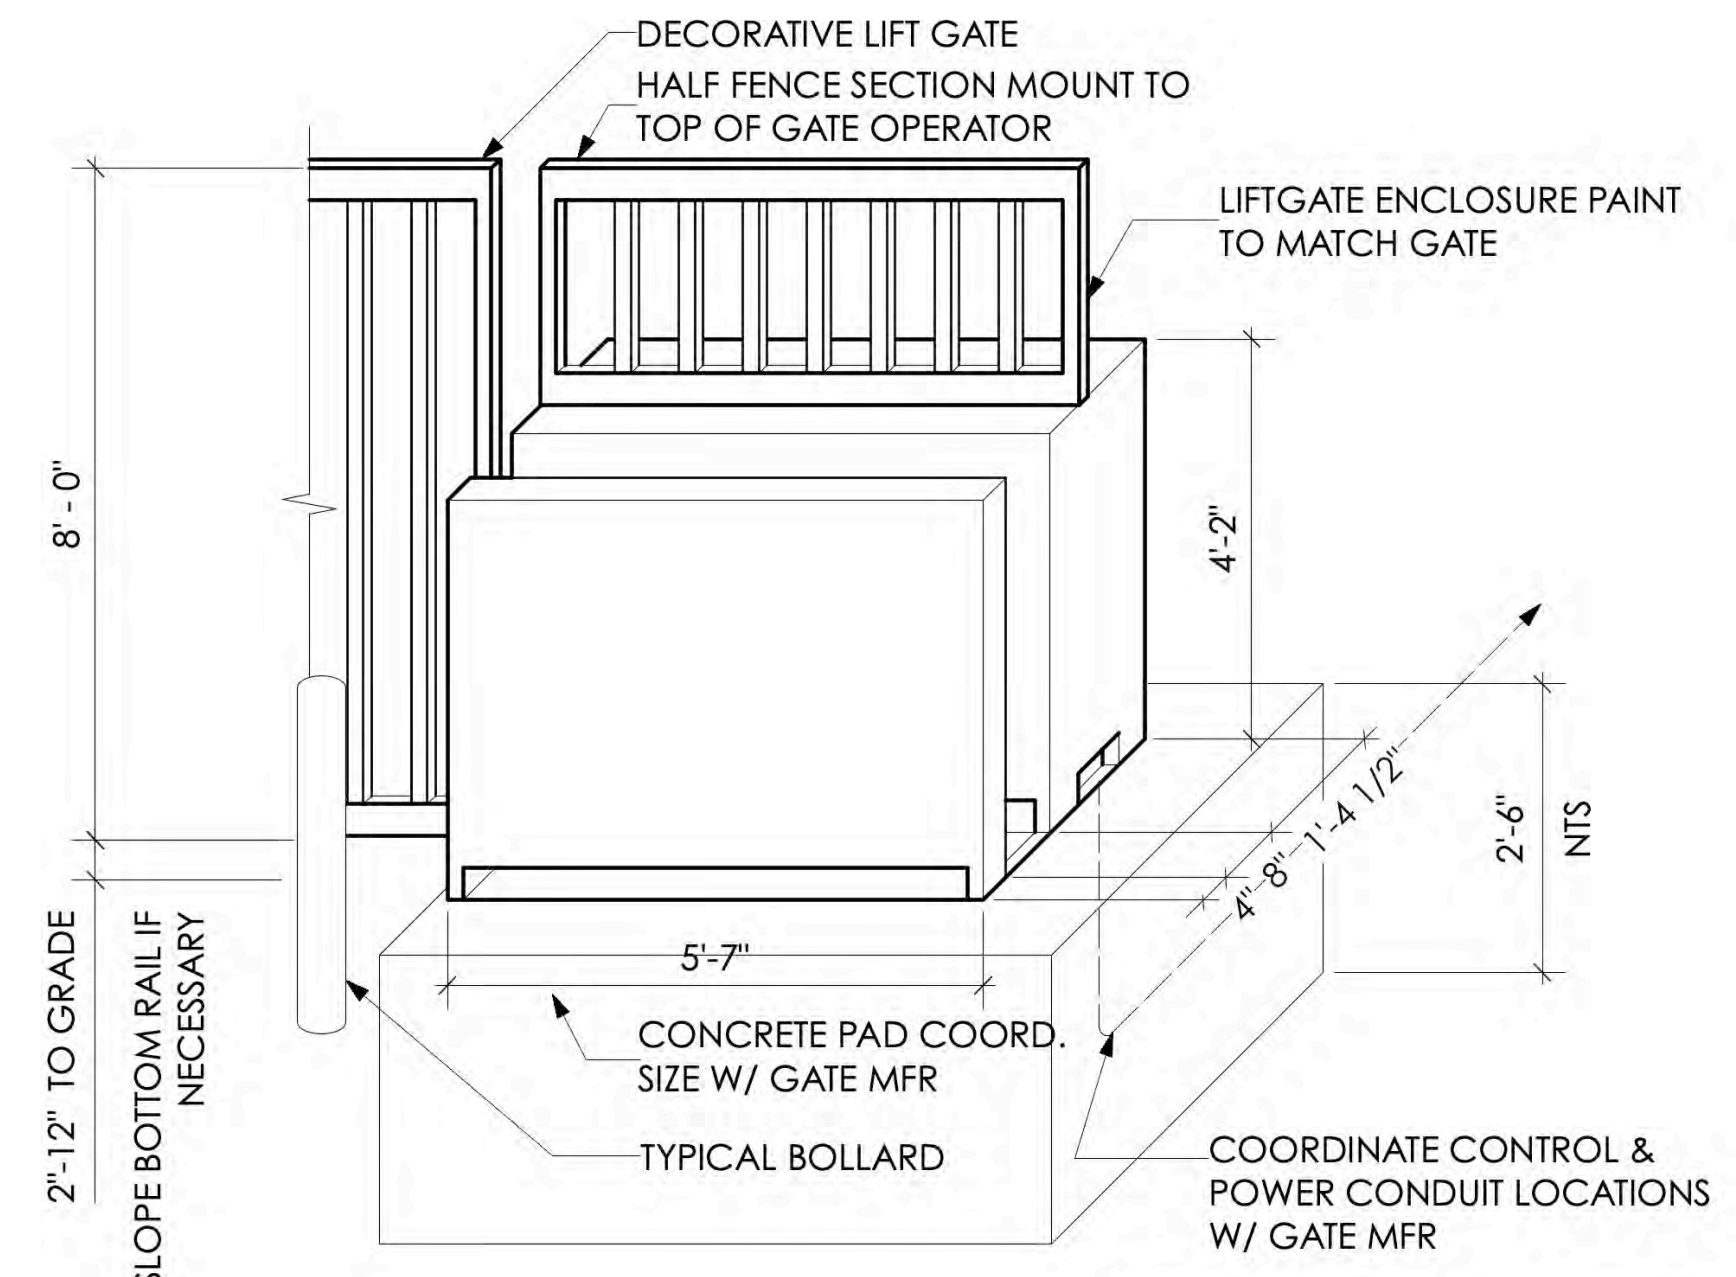


**5 GATE OPERATOR PAD**  
P-500 Scale: 1/2" = 1'-0"

- EMERGENCY GATE OPERATIONS NARRATIVE**
1. IN THE EVENT OF FIRE ALARM ACTIVATION BOTH GATES WILL RAISE TO THE OPEN POSITION.
  2. FIRE DEPARTMENT WILL BE GIVEN THEIR OWN ACCESS CODE.

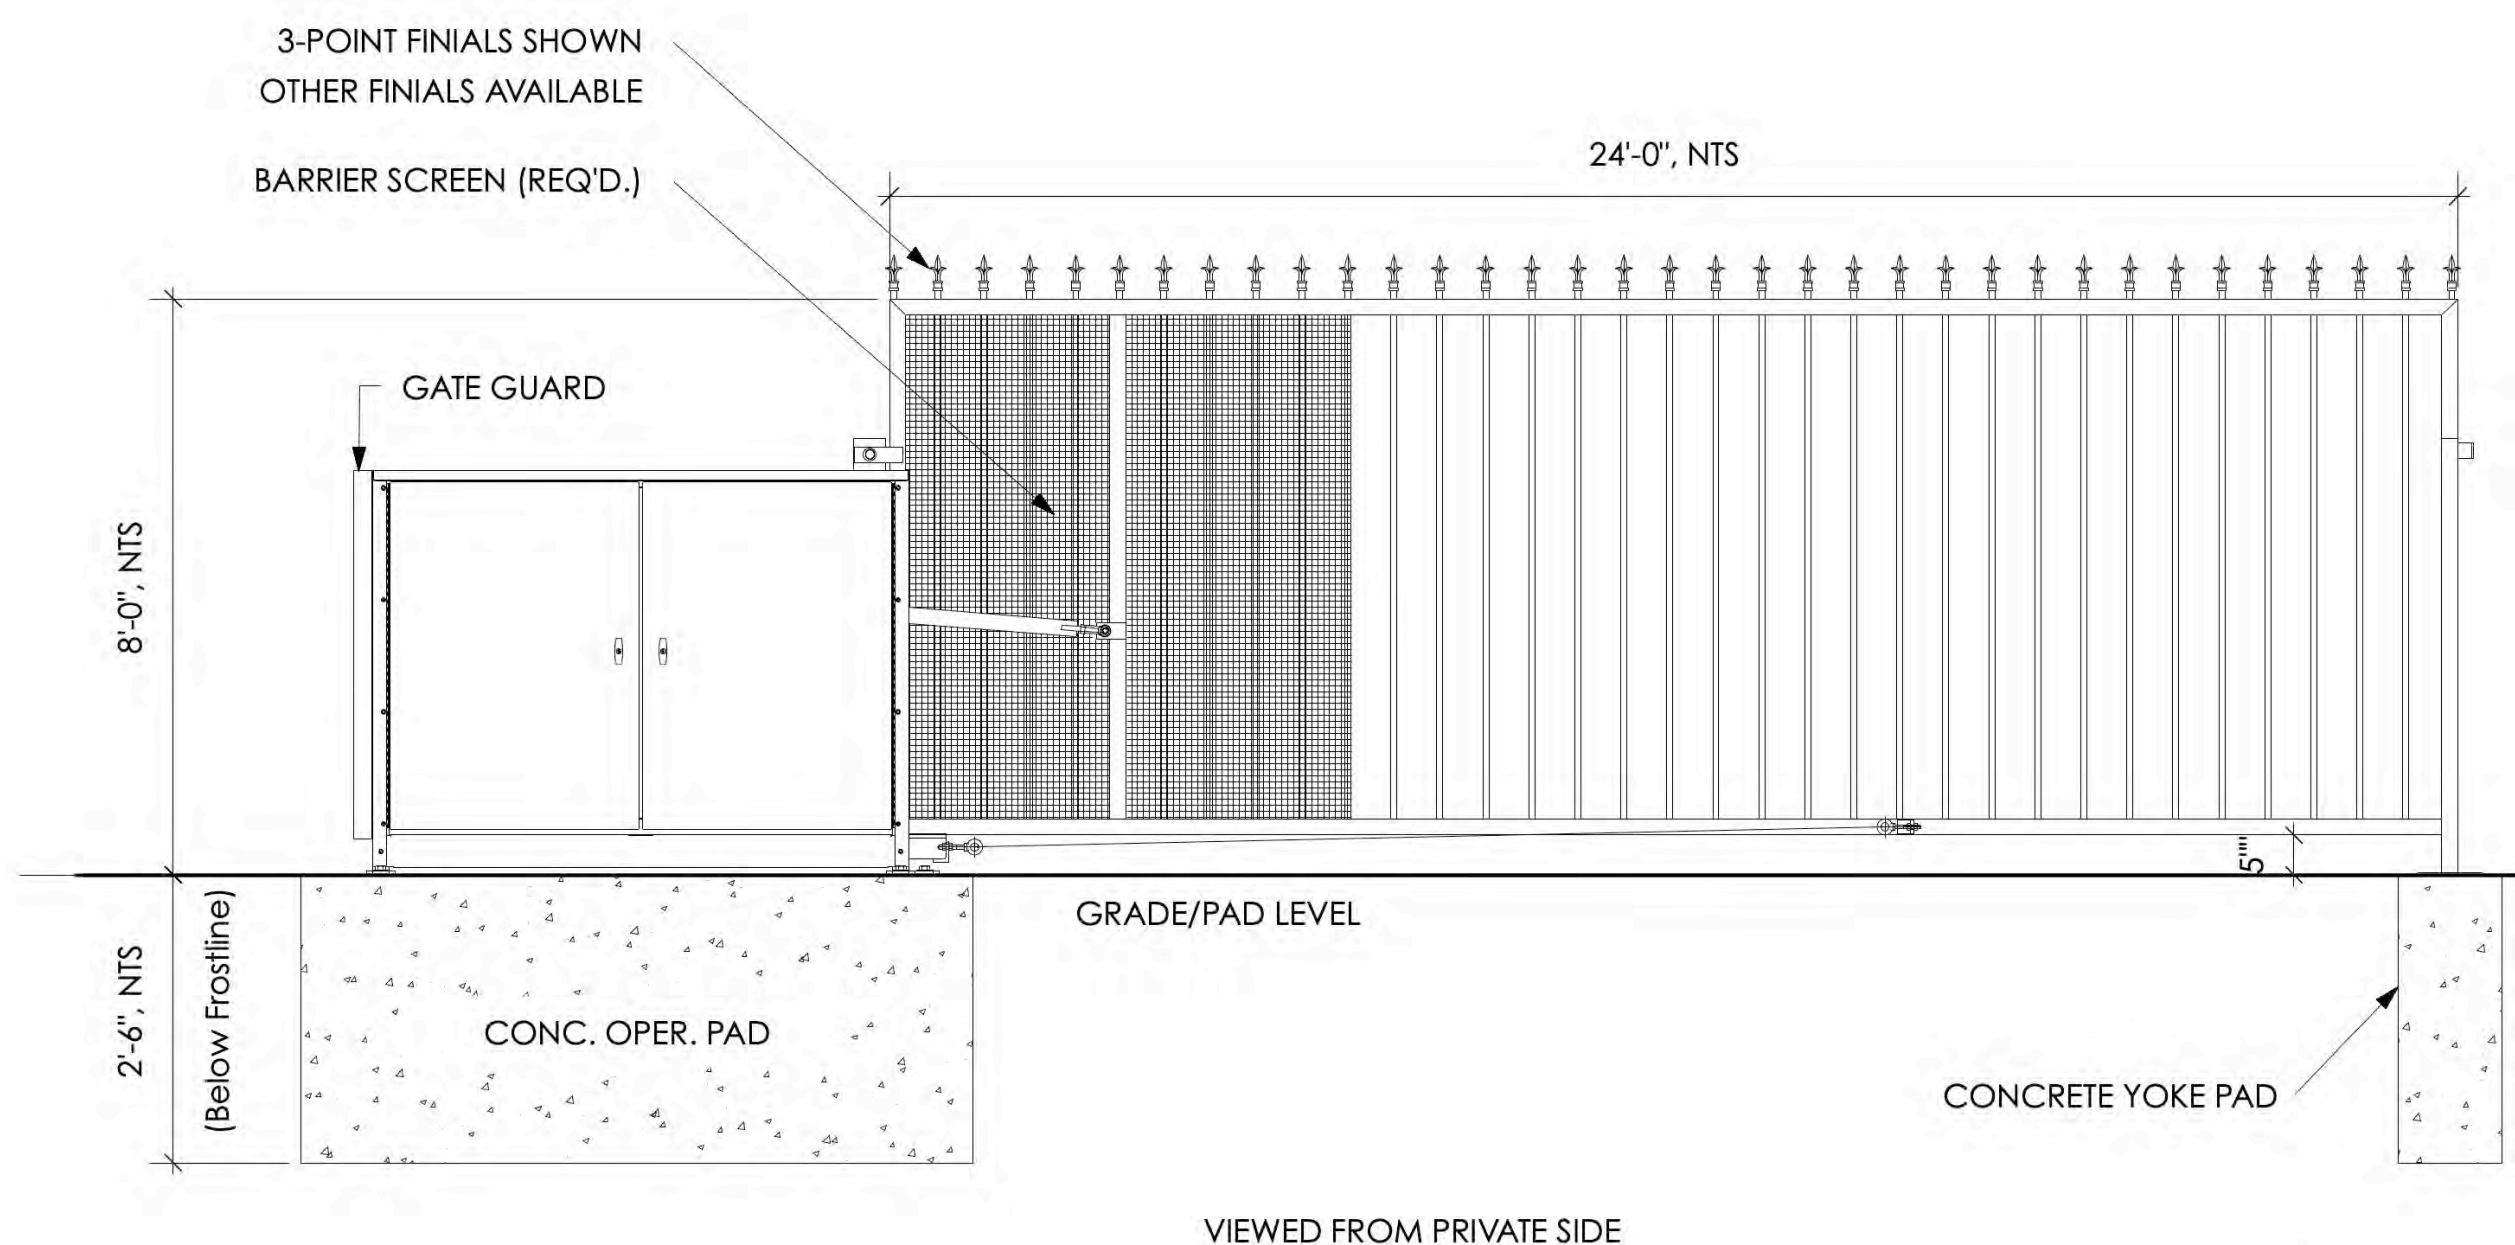


**Sliding Gate Located under Covered Loading to be Compatible with Vertical Pivot Gate Design.**


**2 VERTICAL PIVOT GATE ELEVATION DETAIL**  
P-500 1/2" = 1'-0"

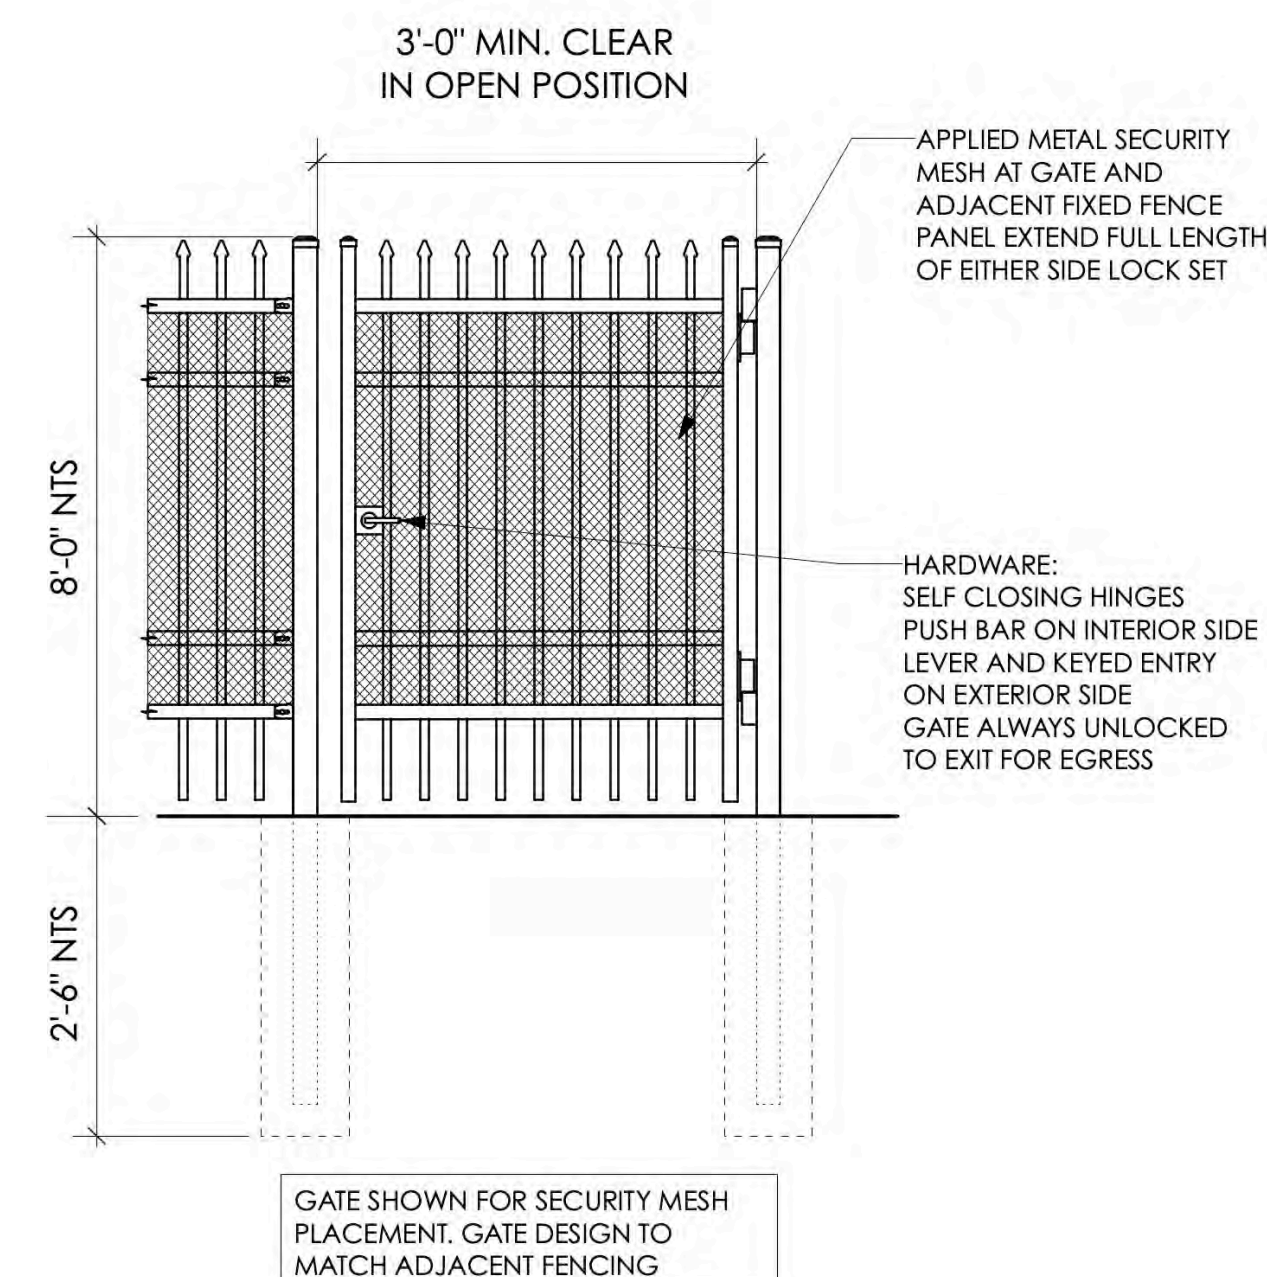


**4 TYPICAL MAN GATE**  
P-500 1/2" = 1'-0"

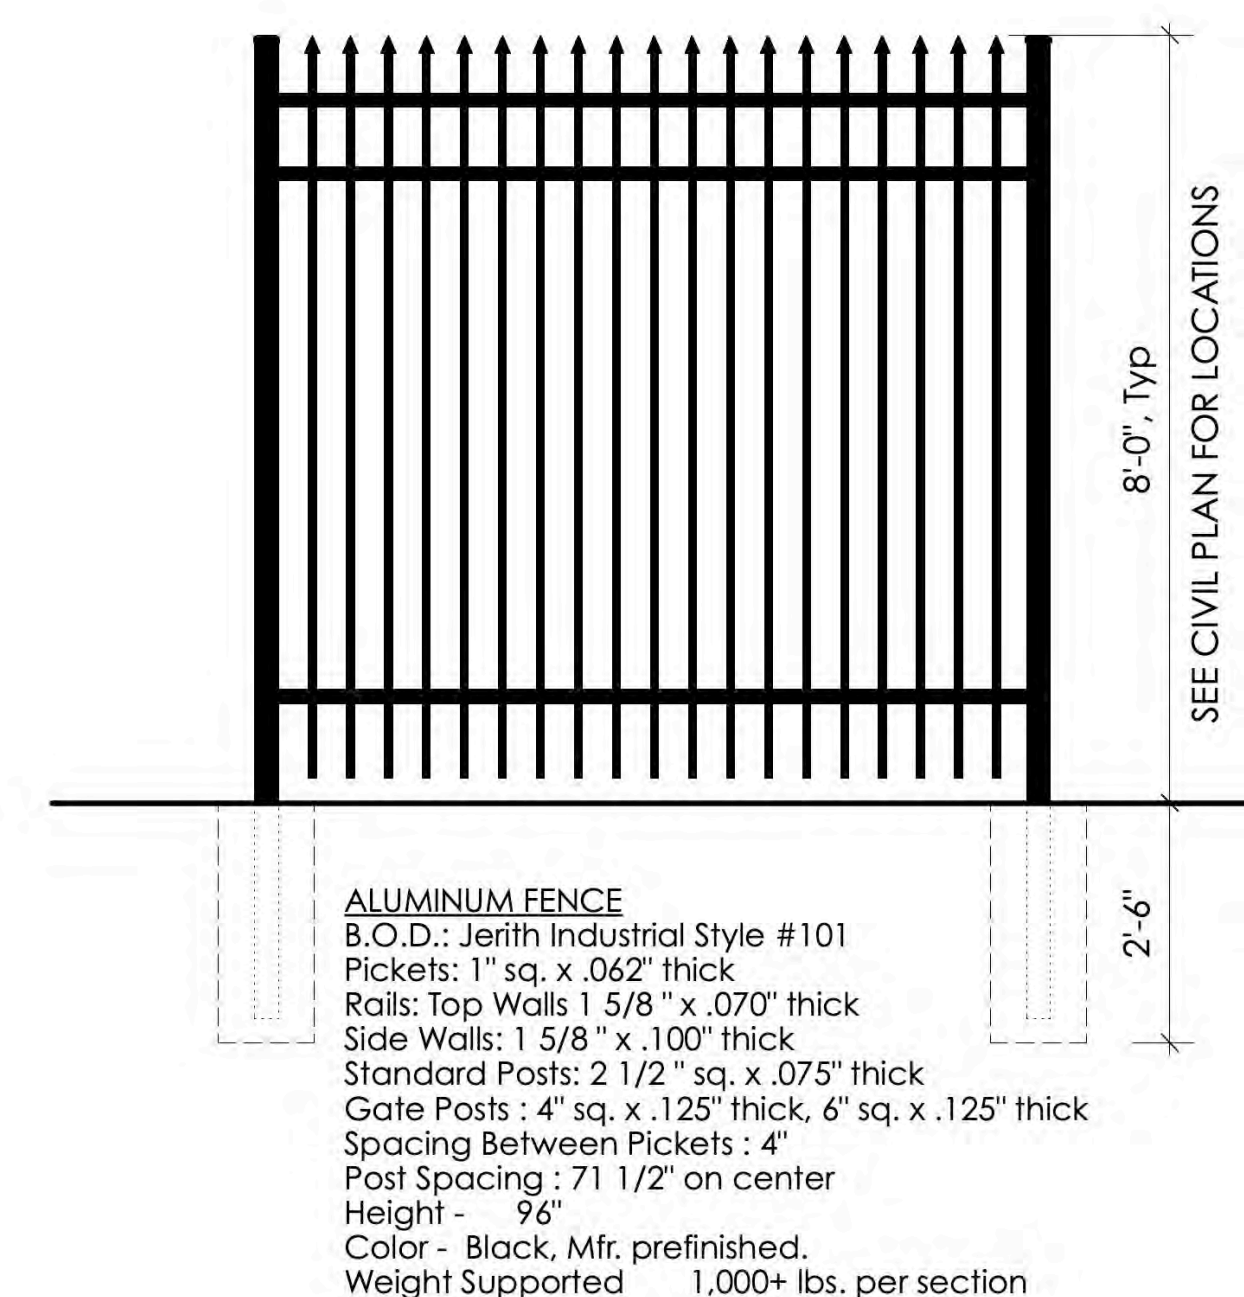



**6 DECORATIVE FENCE**  
P-500 Scale: 1/2" = 1'-0"

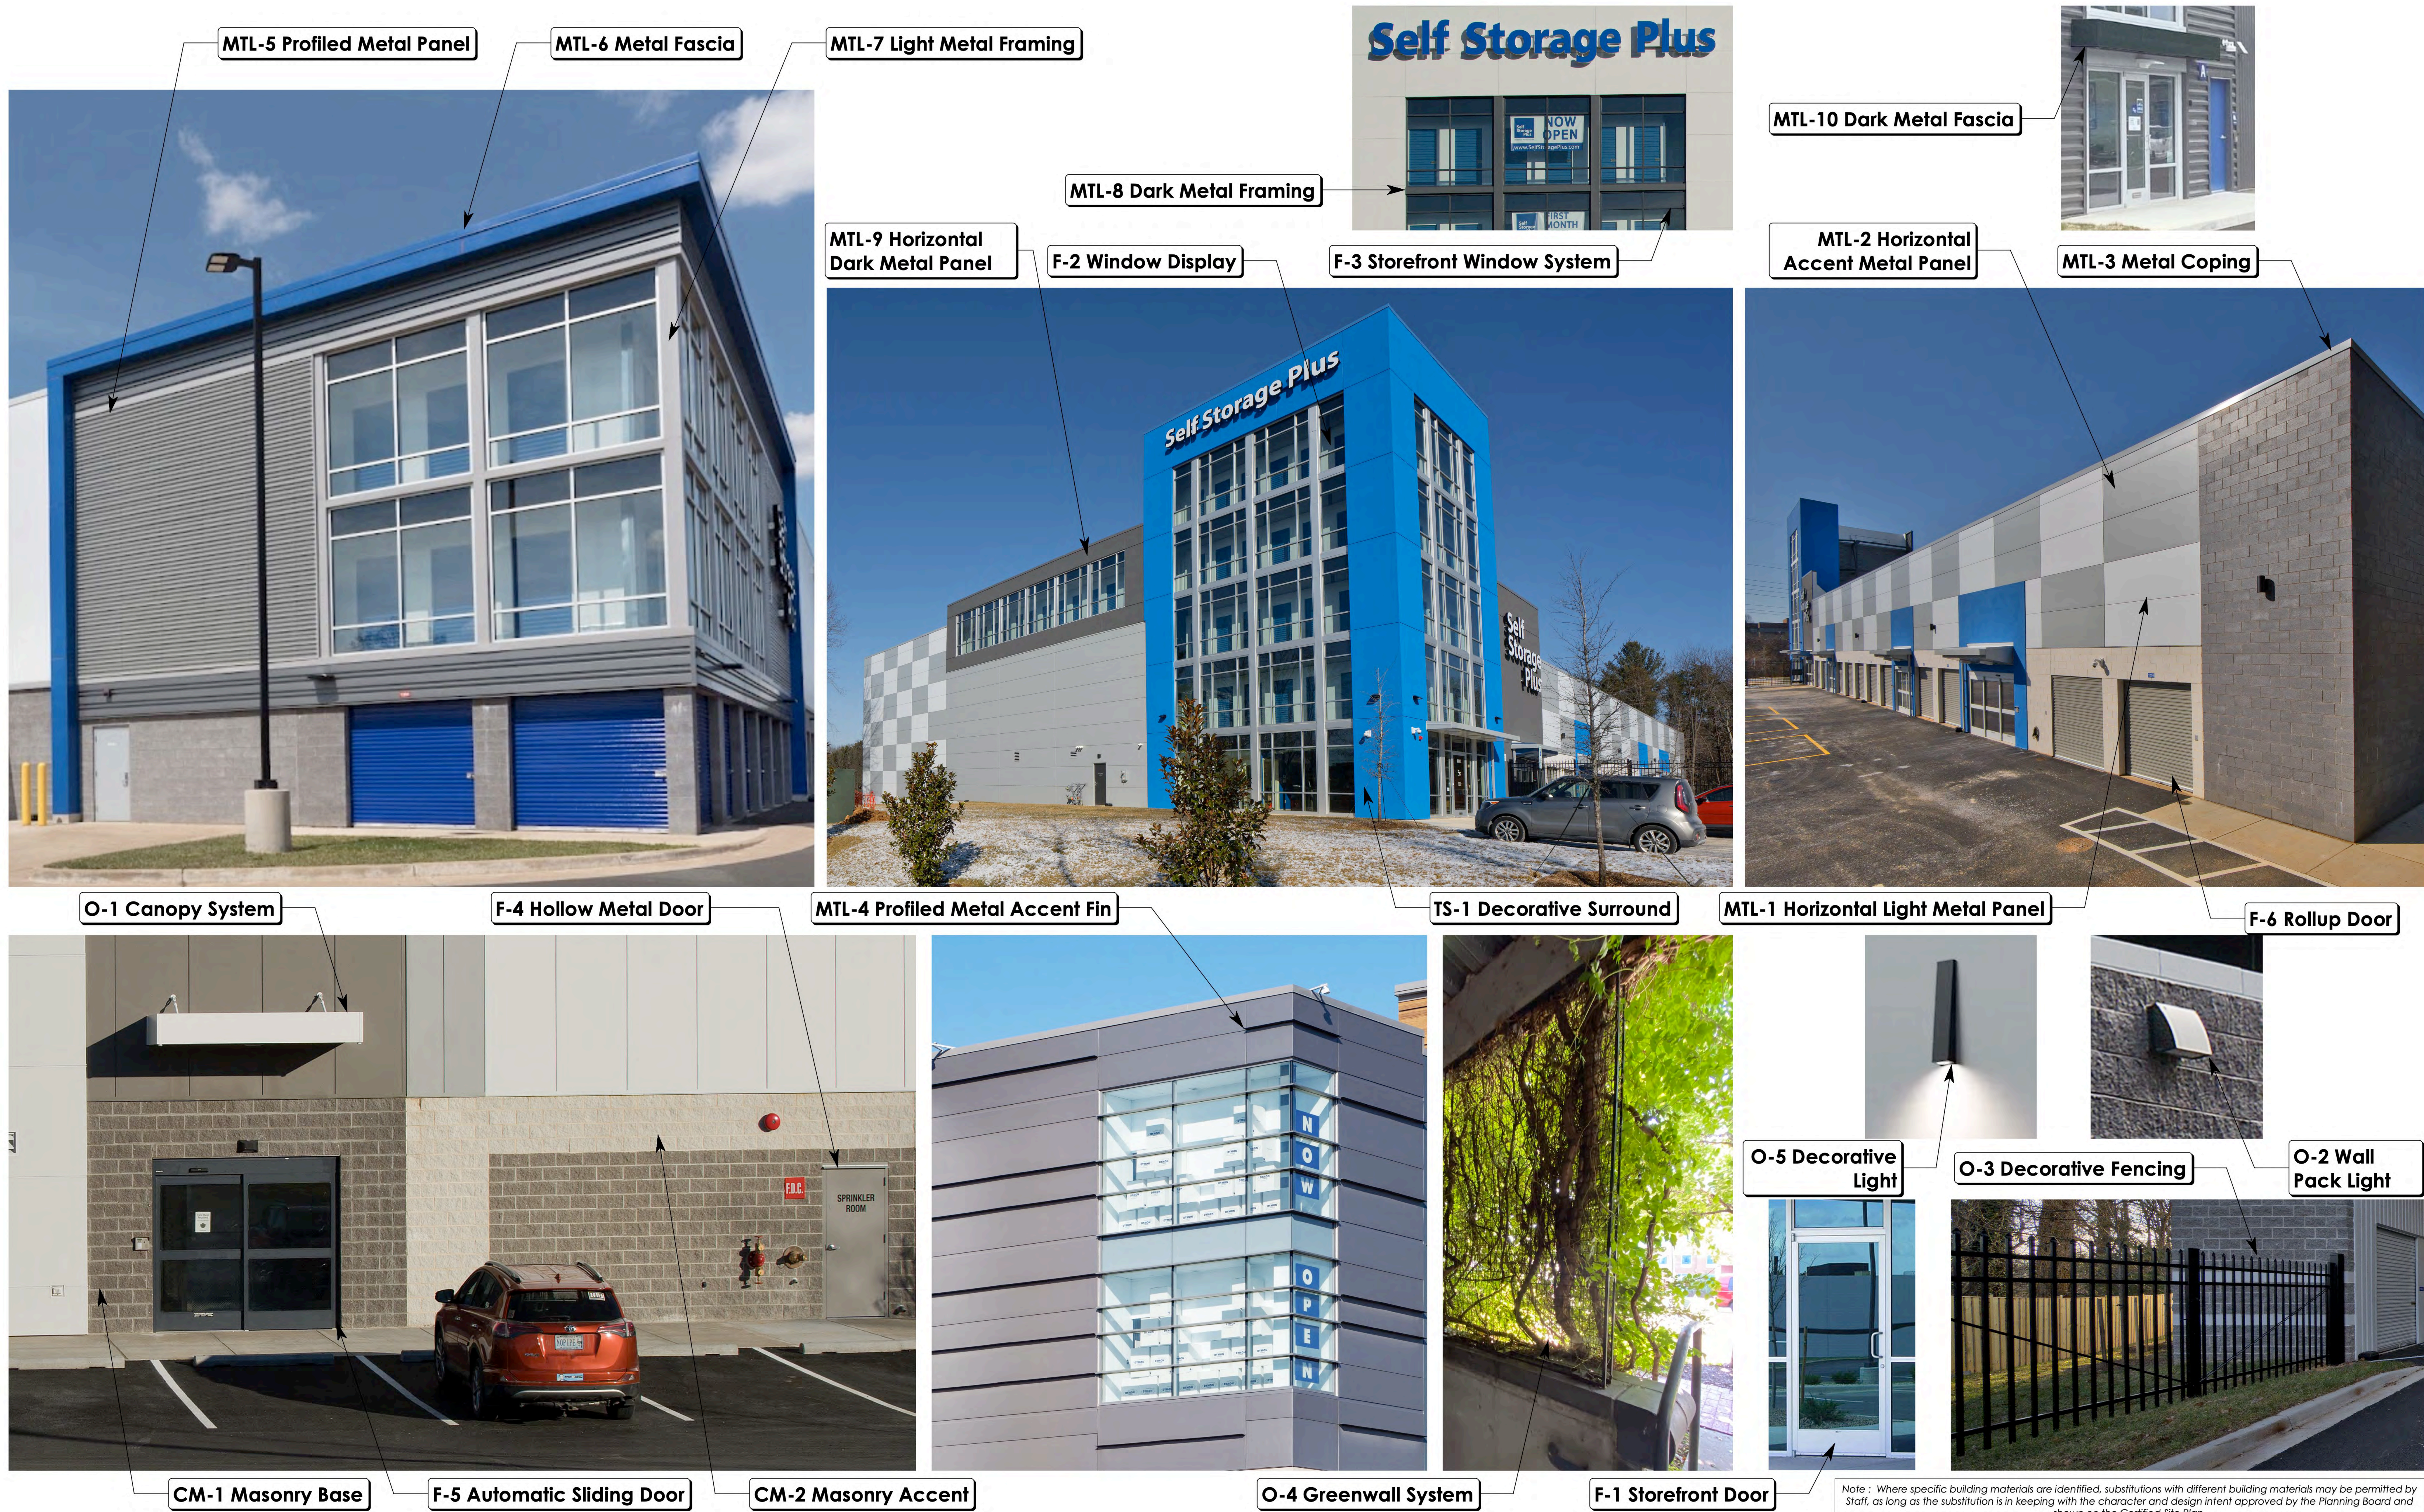

Note : Where specific building materials are identified, substitutions with different building materials may be permitted by Staff, as long as the substitution is in keeping with the character and design intent approved by the Planning Board and shown on the Certified Site Plan.

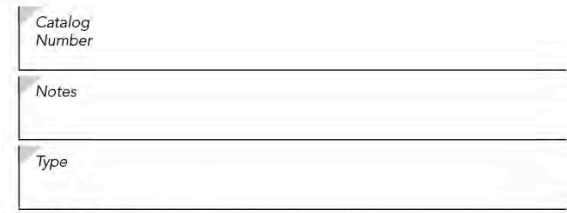



|                                     |       |
|-------------------------------------|-------|
| <b>Depth (D1):</b>                  | 5.5"  |
| <b>Depth (D2):</b>                  | 1.5"  |
| <b>Height:</b>                      | 8"    |
| <b>Width:</b>                       | 9"    |
| <b>Weight:</b><br>(without options) | 9 lbs |

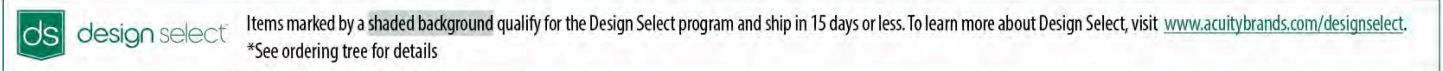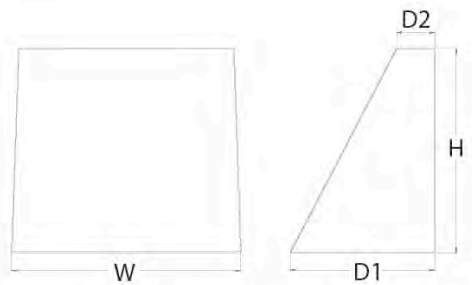


| Luminance | Optics               | Standard EM, pT | Cold EM, 20°C | Sensor            | Approximate Icmers (4000Å, BGCR) |        |        |        |        |        |        |
|-----------|----------------------|-----------------|---------------|-------------------|----------------------------------|--------|--------|--------|--------|--------|--------|
|           |                      |                 |               |                   | P0                               | P1     | P2     | P3     | P4     | P5     | P6     |
| WDG1 LED  | Visual Comfort       | 4W              | 15W           | —                 | 750                              | 1,200  | 2,000  | —      | —      | —      | —      |
| WDG2 LED  | Visual Comfort       | 10W             | 15W           | Standard > nLight | —                                | 1,200  | 2,000  | 3,000  | 4,500  | 6,000  | —      |
| WDG2 LED  | Precision Reflective | 10W             | 15W           | Standard > nLight | 750                              | 1,200  | 2,000  | 2,200  | 4,200  | —      | —      |
| WDG3 LED  | Precision Reflective | 15W             | 15W           | Standard > nLight | 6,000                            | 5,500  | 8,500  | 10,000 | 12,000 | —      | —      |
| WDG4 LED  | Precision Reflective | —               | —             | Standard > nLight | —                                | 12,000 | 16,000 | 18,000 | 20,000 | 22,000 | 25,000 |

| Series  | Package | Color Temperature | CRI   | Distribution                   | Voltage    | Mounting   |
|---------|---------|-------------------|-------|--------------------------------|------------|---|
| WIDELED | P0      | 27K 2700K         | 80CRI | VF Visual comfort toward three | MI001 347° | <b>Shipped included</b>                                                                                       |
|         | P1      | 30K 3000K         | 90CRI | VM Visual comfort wide         |            | SM8 Surface mounting bracket                                                                                  |
|         | P2      | 35K 3500K         |       |                                |            | ICW Indirect Canopy/Cladding Washer bracket (8-ply locations only)                                            |
|         |         | 40K 4000K         |       |                                |            |   |
|         |         | 50K 5000K         |       |                                |            |   |
|         |         | 90K 9000K         |       |                                |            | <b>Shipped separately</b>                                                                                     |
|         |         |                   |       |                                |            | HW5 38mm Aluminized wall spacer                                                                               |
|         |         |                   |       |                                |            | PH8W Surface-mounted back box (top, left, right conduit entry) (Use when there is no junction box available.) |

| Options   | Finish                        |                                         |
|---|-------------------------------|-----------------------------------------|
| <b>EAH</b> Emergency battery backup, Certified in CA Title-20 MAEDS (4W, 0°C min) <sup>1</sup>             | <b>00BK0</b> Dark bronze      | <b>00BK10</b> Textured dark bronze      |
| <b>PE</b> Photocell, Below Type <sup>2</sup>                                                               | <b>00BK2</b> Black            | <b>00BK20</b> Textured black            |
| <b>DS</b> Dual switching (comes with 2 drivers and 2 light engines; see page 1 for details)                | <b>00W40</b> Natural aluminum | <b>00W410</b> Textured natural aluminum |
| <b>DMG</b> 0-10% dimming wires pulled outside fixture for use with an external control, ordered separately | <b>00W40R</b> White           | <b>00W40R0</b> Textured white           |
| <b>BCE</b> Bottom conduit entry for back box (RBW), Total of 4 entry points                                | <b>00SD0</b> Sandstone        | <b>00SD10</b> Textured sandstone        |
| <b>DSLE</b> Dual Switching (1 Driver, 2 Light Engines)                                                     |                               |                                         |
| <b>CC</b> Coastal Construction <sup>3</sup>                                                                |                               |                                         |

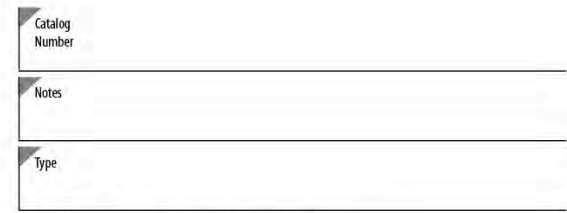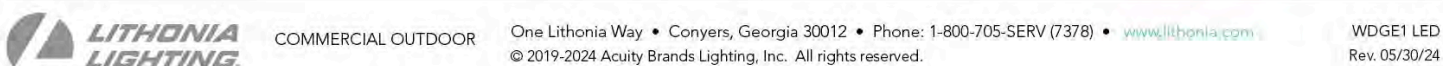

|                   |                                                |
|-------------------|------------------------------------------------|
| <b>EPA:</b>       | 0.44 ft <sup>2</sup><br>(0.04 m <sup>2</sup> ) |
| <b>Length:</b>    | 26.18"<br>(66.5 cm)                            |
| <b>Width:</b>     | 14.06"<br>(35.7 cm)                            |
| <b>Height H1:</b> | 2.26"<br>(5.7 cm)                              |
| <b>Height H2:</b> | 7.46"<br>(18.9 cm)                             |
| <b>Weight:</b>    | 23 lbs<br>(10.4 kg)                            |

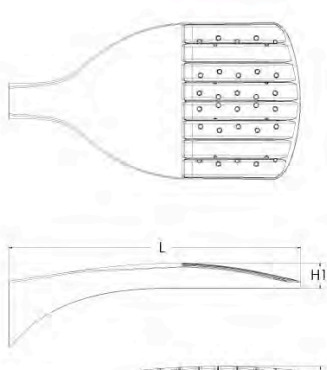

| Series                | LEDs                   | Color temperature*                                   | Color rendering index                                | Distribution                  | Voltage              | Mounting                |  |
|-----------------------|------------------------|------------------------------------------------------|------------------------------------------------------|-------------------------------|----------------------|-------------------------|--|
| DS20 LED              | <b>Forward optics</b>  |                                                      | (this section 70CRI only)                            |                               |                      | <b>Shipped included</b> |  |
|                       | P1                     | 30K                                                  | 70CRI                                                | AFR Automotive front low beam | AWK1 (130V, 27V/1V)  |                         |  |
|                       | P2                     | 40K                                                  | 70CRI                                                | T1S Type 1 short              | AWK2 (130V, 27V/1V)  |                         |  |
|                       | P3                     | 50K                                                  | 70CRI                                                | T2M Type 2 medium             | AWK3 (130V, 27V/1V)  |                         |  |
|                       | P7                     | 50K                                                  | 70CRI                                                | IM1 Type 1 medium             | AWK4 (130V, 27V/1V)  |                         |  |
|                       | P8                     | 50K                                                  | 70CRI                                                | IM2 Type 2 medium             | AWK5 (130V, 27V/1V)  |                         |  |
|                       | P9                     | 50K                                                  | 70CRI                                                | IM3 Type 3 medium             | AWK6 (130V, 27V/1V)  |                         |  |
|                       | P10                    | 50K                                                  | 70CRI                                                | IM4 Type 4 medium             | AWK7 (130V, 27V/1V)  |                         |  |
|                       | P11                    | 50K                                                  | 70CRI                                                | IM5 Type 5 medium             | AWK8 (130V, 27V/1V)  |                         |  |
|                       | P12                    | 50K                                                  | 70CRI                                                | IM6 Type 6 medium             | AWK9 (130V, 27V/1V)  |                         |  |
|                       | P13                    | 50K                                                  | 70CRI                                                | IM7 Type 7 medium             | AWK10 (130V, 27V/1V) |                         |  |
|                       | P13*                   | 50K                                                  | 70CRI                                                | IM8 Type 8 medium             | AWK11 (130V, 27V/1V) |                         |  |
|                       | <b>Rearated optics</b> |                                                      | (this section 80CRI only, extended life time 40000h) |                               |                      |                         |  |
|                       | P1                     | 30K                                                  | 80CRI                                                | AFR Automotive front low beam | AWK1 (130V, 27V/1V)  |                         |  |
|                       | P2                     | 40K                                                  | 80CRI                                                | T1S Type 1 short              | AWK2 (130V, 27V/1V)  |                         |  |
|                       | P3                     | 50K                                                  | 80CRI                                                | T2M Type 2 medium             | AWK3 (130V, 27V/1V)  |                         |  |
|                       | P7                     | 50K                                                  | 80CRI                                                | IM1 Type 1 medium             | AWK4 (130V, 27V/1V)  |                         |  |
|                       | P8                     | 50K                                                  | 80CRI                                                | IM2 Type 2 medium             | AWK5 (130V, 27V/1V)  |                         |  |
|                       | P9                     | 50K                                                  | 80CRI                                                | IM3 Type 3 medium             | AWK6 (130V, 27V/1V)  |                         |  |
|                       | P10                    | 50K                                                  | 80CRI                                                | IM4 Type 4 medium             | AWK7 (130V, 27V/1V)  |                         |  |
|                       | P11                    | 50K                                                  | 80CRI                                                | IM5 Type 5 medium             | AWK8 (130V, 27V/1V)  |                         |  |
|                       | P12                    | 50K                                                  | 80CRI                                                | IM6 Type 6 medium             | AWK9 (130V, 27V/1V)  |                         |  |
|                       | P13                    | 50K                                                  | 80CRI                                                | IM7 Type 7 medium             | AWK10 (130V, 27V/1V) |                         |  |
|                       | P13*                   | 50K                                                  | 80CRI                                                | IM8 Type 8 medium             | AWK11 (130V, 27V/1V) |                         |  |
| <b>Special optics</b> |                        | (this section 80CRI only, extended life time 40000h) |                                                      |                               |                      |                         |  |
| P1                    | 30K                    | 80CRI                                                | AFR Automotive front low beam                        | AWK1 (130V, 27V/1V)           |                      |                         |  |
| P2                    | 40K                    | 80CRI                                                | T1S Type 1 short                                     | AWK2 (130V, 27V/1V)           |                      |                         |  |
| P3                    | 50K                    | 80CRI                                                | T2M Type 2 medium                                    | AWK3 (130V, 27V/1V)           |                      |                         |  |
| P7                    | 50K                    | 80CRI                                                | IM1 Type 1 medium                                    | AWK4 (130V, 27V/1V)           |                      |                         |  |
| P8                    | 50K                    | 80CRI                                                | IM2 Type 2 medium                                    | AWK5 (130V, 27V/1V)           |                      |                         |  |
| P9                    | 50K                    | 80CRI                                                | IM3 Type 3 medium                                    | AWK6 (130V, 27V/1V)           |                      |                         |  |
| P10                   | 50K                    | 80CRI                                                | IM4 Type 4 medium                                    | AWK7 (130V, 27V/1V)           |                      |                         |  |
| P11                   | 50K                    | 80CRI                                                | IM5 Type 5 medium                                    | AWK8 (130V, 27V/1V)           |                      |                         |  |
| P12                   | 50K                    | 80CRI                                                | IM6 Type 6 medium                                    | AWK9 (130V, 27V/1V)           |                      |                         |  |
| P13                   | 50K                    | 80CRI                                                | IM7 Type 7 medium                                    | AWK10 (130V, 27V/1V)          |                      |                         |  |
| P13*                  | 50K                    | 80CRI                                                | IM8 Type 8 medium                                    | AWK11 (130V, 27V/1V)          |                      |                         |  |
| <b>Special optics</b> |                        | (this section 80CRI only, extended life time 40000h) |                                                      |                               |                      |                         |  |
| P1                    | 30K                    | 80CRI                                                | AFR Automotive front low beam                        | AWK1 (130V, 27V/1V)           |                      |                         |  |
| P2                    | 40K                    | 80CRI                                                | T1S Type 1 short                                     | AWK2 (130V, 27V/1V)           |                      |                         |  |
| P3                    | 50K                    | 80CRI                                                | T2M Type 2 medium                                    | AWK3 (130V, 27V/1V)           |                      |                         |  |
| P7                    | 50K                    | 80CRI                                                | IM1 Type 1 medium                                    | AWK4 (130V, 27V/1V)           |                      |                         |  |
| P8                    | 50K                    | 80CRI                                                | IM2 Type 2 medium                                    | AWK5 (130V, 27V/1V)           |                      |                         |  |
| P9                    | 50K                    | 80CRI                                                | IM3 Type 3 medium                                    | AWK6 (130V, 27V/1V)           |                      |                         |  |
| P10                   | 50K                    | 80CRI                                                | IM4 Type 4 medium                                    | AWK7 (130V, 2                 |                      |                         |  |

| Control options   | Other options   |   | Finish (optional)   |
|---|---|---|---|
| <b>Shipped installed</b>   |   |   |   |
| <b>NUSTAR PRISM</b><br>Light AIR gam 2 enabled with<br>to-level motion / ambient sensor,<br>to 40° mounting height, ambient<br>sensor enabled at 20° to 30° | <b>PER7</b><br>Seven-ph photocell only<br>(controls ambient operation) <sup>1,2,3</sup>                                                                                                 | <b>Shipped installed</b><br><b>HS</b> Household shield (black finish standard) <sup>4</sup><br><b>LR</b> Left related optics <sup>1</sup><br><b>R90</b> Right related optics <sup>1</sup><br><b>CC</b> Coastal construction <sup>1</sup><br><b>90°</b> 90° ambient operation <sup>2</sup> | <b>DBRBD</b> Dark Bronze<br><b>ULBK</b> Black<br><b>DNBW</b> Natural Aluminum<br><b>ENAW</b> White<br><b>DBRBD</b> Tinted dark bronze<br><b>ULBK</b> Tinted black<br><b>DNATD</b> Tinted natural aluminum<br><b>DWASD</b> Tinted white |
| <b>PIR</b><br>High low, motion/ambient sensor,<br>to 40° mounting height, ambient<br>sensor enabled at 20°                                                  | <b>BAD</b><br>Fixed adaptive sensor <sup>1</sup><br><b>FL90</b><br>to-level switched dimming,<br>300° <sup>1,2</sup><br><b>BSG</b><br>to-level switched dimming,<br>300° <sup>1,2</sup> | <b>BA</b> Bay America's Act Compliant<br><b>SF</b> Single leaf (120, 247) <sup>3,4</sup><br><b>DF</b> Double leaf (208, 248, 400) <sup>3,4</sup>   |   |
| <b>PIR</b><br>NEMA basic photocell only<br>(controls ambient operation) <sup>1,2</sup>                                                                      | <b>DL50</b><br>to 10° dimming when pulled<br>outside fixture (for use with<br>an internal control, wired<br>separately) <sup>1,2,3</sup>                                                | <b>Shipped separately</b><br><b>ESGR</b> External Glass Shield (available, field installed required, matches housing finish)<br><b>BSR</b> Back Shield (field installed)   |   |
| <b>PIRS</b><br>Nine-ph photocell only (controls<br>ambient operation) <sup>1,2,3</sup>                                                                      |   |   |   |



|            |           |
|------------|-----------|
| Date:      | Location: |
| Type:      | Project:  |
| Catalog #: |           |



The CENTURY DP protrudes only 1.2" from the surface when recessed into a soffit. The CENTURY DP Series features low glare optics delivering between 2,900 to 8,200 lumens while only consuming 21 to 53 watts. Delivering up to 150 lumens per watt, it's the ideal canopy luminaire.

**Product Performance**


- Wattage Range: 21W-53W
- Input Voltage: 120-277V or 277-480V
- CCT: 3000K, 4000K or 5000K (Amber and custom CCT available)
- CRI: Minimum 80 CRI standard (custom CRI available)

- Input Voltage: 120-277V or 277-480V
- CCT: 3000K, 4000K or 5000K (Amber and custom CCT available)
- CRI: Minimum 80 CRI standard (custom CRI available)
- UL1598 Compliant
- 10kV Surge Suppression available
- 0-10V Dimmable Power Supply
- Available Sensor: Wattstopper FSP 211
- Custom sizes available, consult factory
- 5 year Warranty

| Key Data       |                          |
|----------------|--------------------------|
| Lumen Range    | 2,900-8,200              |
| Wattage Range  | 21-53                    |
| Efficacy Range | Up to 157 LPW            |
| Fixture Life   | L70@25°C > 190,000 hours |
| Dimensions     | 16.0" x 16.0" x 1.27"    |
| Weight         | 8.0-9.75 lbs             |

|                             |                      |                        |                                         |                |                      |
|-----------------------------|----------------------|------------------------|-----------------------------------------|----------------|----------------------|
| Example: RCS1-DP2530K-MV-WH |                      |                        |                                         |                |                      |
| RCS1                        | X                    | XX                     | XXK8                                    | XX             | -XX                  |
| <b>Series</b>               | <b>Distribution</b>  | <b>Output Type</b>     | <b>CCT Code<sup>1</sup></b>             | <b>Voltage</b> | <b>Fixture color</b> |
| RCS1                        | DP - Diffused Canopy | 25 - 3,300 Lumens, 21W | 30K8 - 3000K, 80 CRI                    | MV - 120-277V  | WH - White           |
|                             |                      | 45 - 4,100 Lumens, 27W | 40K8 - 4000K, 80 CRI                    | HV - 277-480V  | BZ - Bronze          |
|                             |                      | 60 - 6,600 Lumens, 44W | 50K8 - 5000K, 80 CRI                    |                | SV - Silver          |
|                             |                      | 80 - 8,200 Lumens, 53W | AMK <sup>2</sup> - Amber, Special Order |                | BL - Black           |

| Options                                                                                         | Custom Size                          |
|-------------------------------------------------------------------------------------------------|--------------------------------------|
| OC1 - Integrated Occupancy Sensor (120-27VAC), <a href="#">Websocket FSP211</a>                 | (Blank) - 16"x16" (Std)              |
| L2 - Sensor FSP L2 Lens, 36", 48" Dia. Coverage at 8' Height or 72" Dia. Coverage at 12' Height | 144-225 - 144 to 225 sq in (Max 50W) |
| L3 - Sensor FSP L3 Lens, 36", 40" Dia. Coverage at 20' Height                                   | 225-784 - 225 to 784 sq in (Max 72W) |
| L7 - Sensor FSP L7 Lens, 36", 100" Dia. Coverage at 40' Height                                  |                                      |
| SP277 - 277V, 10KV Surge Suppression                                                            |                                      |
| SP480 - 480V, 10KV Surge Suppression                                                            |                                      |
| See <a href="#">FDB 80V</a> spec for Remote Battery Backup info <sup>2</sup>                    |                                      |

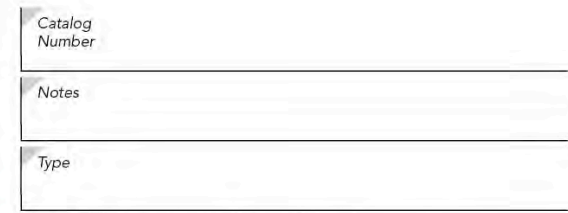

Depth (D1): 7' 0"

Depth (D2): 1' 0"

Height: 9' 0"

Width: 1' 0"

Weight: 13' 0"

(without options)

The WDGE LED family is designed to meet specifier's every wall-mounted lighting need in a widely accepted shape that blends with any architecture. The clean rectilinear design comes in four sizes with lumen packages ranging from 1,200 to 25,000 lumens, providing a true site-wide solution. Embedded with nLight® AIR wireless controls, the WDGE family provides additional energy savings and code compliance.



WDGE2 delivers up to 6,000 lumens with a soft, non-pixelated light source, creating a visually comfortable environment. When combined with multiple integrated emergency battery backup options, including an 18W cold temperature option, the WDGE2 becomes the ideal wall-mounted lighting solution for pedestrian scale applications in any environment.

| WDGE LED Family Overview |                      |                 |                |                     |                                   |        |        |        |        |        |
|--------------------------|----------------------|-----------------|----------------|---------------------|-----------------------------------|--------|--------|--------|--------|--------|
| Luminaire                | Optics               | Standard EM, °C | Cold EM, -20°C | Season              | Approximate Lumens (4000K, 90CRI) |        |        |        |        |        |
|                          |                      |                 |                |                     | P1                                | P2     | P3     | P4     | P5     | P6     |
| WDGE2 LED                | Visual Comfort       | 4W              |                |                     | 750                               | 1,200  | 2,000  | 3,000  |        |        |
| WDGE2 LED                | Visual Comfort       | 10W             | 15W            | Standalone / slight |                                   | 1,200  | 2,000  | 3,000  | 4,500  | 6,000  |
| WDGE2 LED                | Precision Reflective | 10W             | 18W            | Standalone / slight | 700                               | 1,200  | 2,000  | 1,200  | 4,200  |        |
| WDGE3 LED                | Precision Reflective | 15W             | 18W            | Standalone / slight | 6,000                             | 7,500  | 8,500  | 10,000 | 12,000 |        |
| WDGE4 LED                | Precision Reflective |                 |                | Standalone / slight |                                   | 12,000 | 16,000 | 18,000 | 20,000 | 25,000 |

| Series    | Package         | Color/Temperature | CRI   | Distribution | Voltage          | Mounting           |
|-----------|-----------------|-------------------|-------|--------------|------------------|--------------------|
| WDGSE LED | P1 <sup>1</sup> | 27K / 2700K       | 80CRI | VF           | MVOLT            | Shipped included   |
|           | P2 <sup>1</sup> | 30K / 3000K       | 90CRI | VF           | 347 <sup>1</sup> | Shipped separately |
|           | P3 <sup>1</sup> | 35K / 3500K       |       | VW           | 180 <sup>1</sup> |                    |
|           | P4 <sup>1</sup> | 40K / 4000K       |       |              | SCM              |                    |
|           | P5 <sup>1</sup> | 50K / 5000K       |       |              | ISCM             |                    |
|           | P6 <sup>1</sup> | 50K / 5000K       |       |              | ISCM             |                    |

|             |   |   |                                                                       |
|-------------|---|---|-----------------------------------------------------------------------|
| <b>EDWH</b> | Emergency battery backup, Certified in CA Title 20 MAEDRS (40k, 40°C min)                           | <b>Standalone Sensors/Controls</b> (only available with P20H P20R P30H)                                                                                      |                                                                       |
| <b>EDWH</b> | Emergency battery backup, Certified in CA Title 20 MAEDRS (40k, 40°C min)                           | <b>P1R</b><br>Bi-level (10/20/30/40) motion sensor for 8-15 mounting heights. Intended for use on switched circuits with external coil & dual switch wiring  | <b>D08D0</b> Dark bronze<br><b>B0LD</b> Black                         |
| <b>EDWH</b> | Emergency battery backup, Certified in CA Title 20 MAEDRS (40k, 40°C min)                           | <b>P1RH</b><br>Bi-level (10/20/30/40) motion sensor for 8-15 mounting heights. Intended for use on switched circuits with external coil & dual switch wiring | <b>B0LD</b> Natural aluminum<br><b>D08D0</b> Dark bronze              |
| <b>EDWC</b> | Emergency battery backup, Certified in CA Title 20 MAEDRS (100k, 20°C min)                          | <b>P1RH1CV</b><br>Bi-level (10/20/30/40) motion sensor for 8-15 mounting heights with photoeye pre-programmed for dusk & dawn operation.                     | <b>D08D0</b> Sandstone<br><b>D08D0</b> Dark bronze                    |
| <b>EDWC</b> | Emergency battery backup, Certified in CA Title 20 MAEDRS (100k, 20°C min)<br>Photoeye, Button Type | <b>P1RH1CV</b><br>Bi-level (10/20/30/40) motion sensor for 8-15 mounting heights with photoeye pre-programmed for dusk & dawn operation.                     | <b>B0LD</b> Textured black<br><b>D08D0</b> Textured natural aluminum  |
| <b>DMG</b>  | Dual Switching (comes with 2 drivers and 1 light fixture); see page 1 for wiring details            | <b>Networked Sensors/Controls</b> (only available with P20H P20R P30H)                                                                                       |                                                                       |
| <b>DMG</b>  | 0-10V dimming wires pulled outside exterior wall with an external control, ordered separately       | <b>N2AT2B P1R</b><br>iA+R/Wired enabled to be motion/ambient sensor for 8-15 mounting heights                                                                | <b>D08D0</b> Textured white<br><b>D08D0</b> Textured natural aluminum |
| <b>DMG</b>  | 0-10V dimming wires pulled outside exterior wall with an external control, ordered separately       | <b>N2AT2B P1RH</b><br>iA+R/Wired enabled to be motion/ambient sensor for 8-15 mounting heights                                                               |                                                                       |
| <b>DL</b>   | Beam sensor with dual beam (788nm), Total of 4 entry points                                         | <b>N2AT2B P1RH24</b><br>iA+R/Wired enabled to be motion/ambient sensor for 8-15 mounting heights                                                             |                                                                       |
| <b>DL</b>   | Dual Switching (1, 2 or 3 switches)                                                                 | <b>N2AT2B P1RH24A</b><br>iA+R/Wired enabled to be motion/ambient sensor for 8-15 mounting heights                                                            |                                                                       |
| <b>CE</b>   | Control Controller                                                                                  | <b>N2AT2B P1RH24A</b><br>iA+R/Wired enabled to be motion/ambient sensor for 8-15 mounting heights                                                            |                                                                       |

See page 4 for full list of functionality

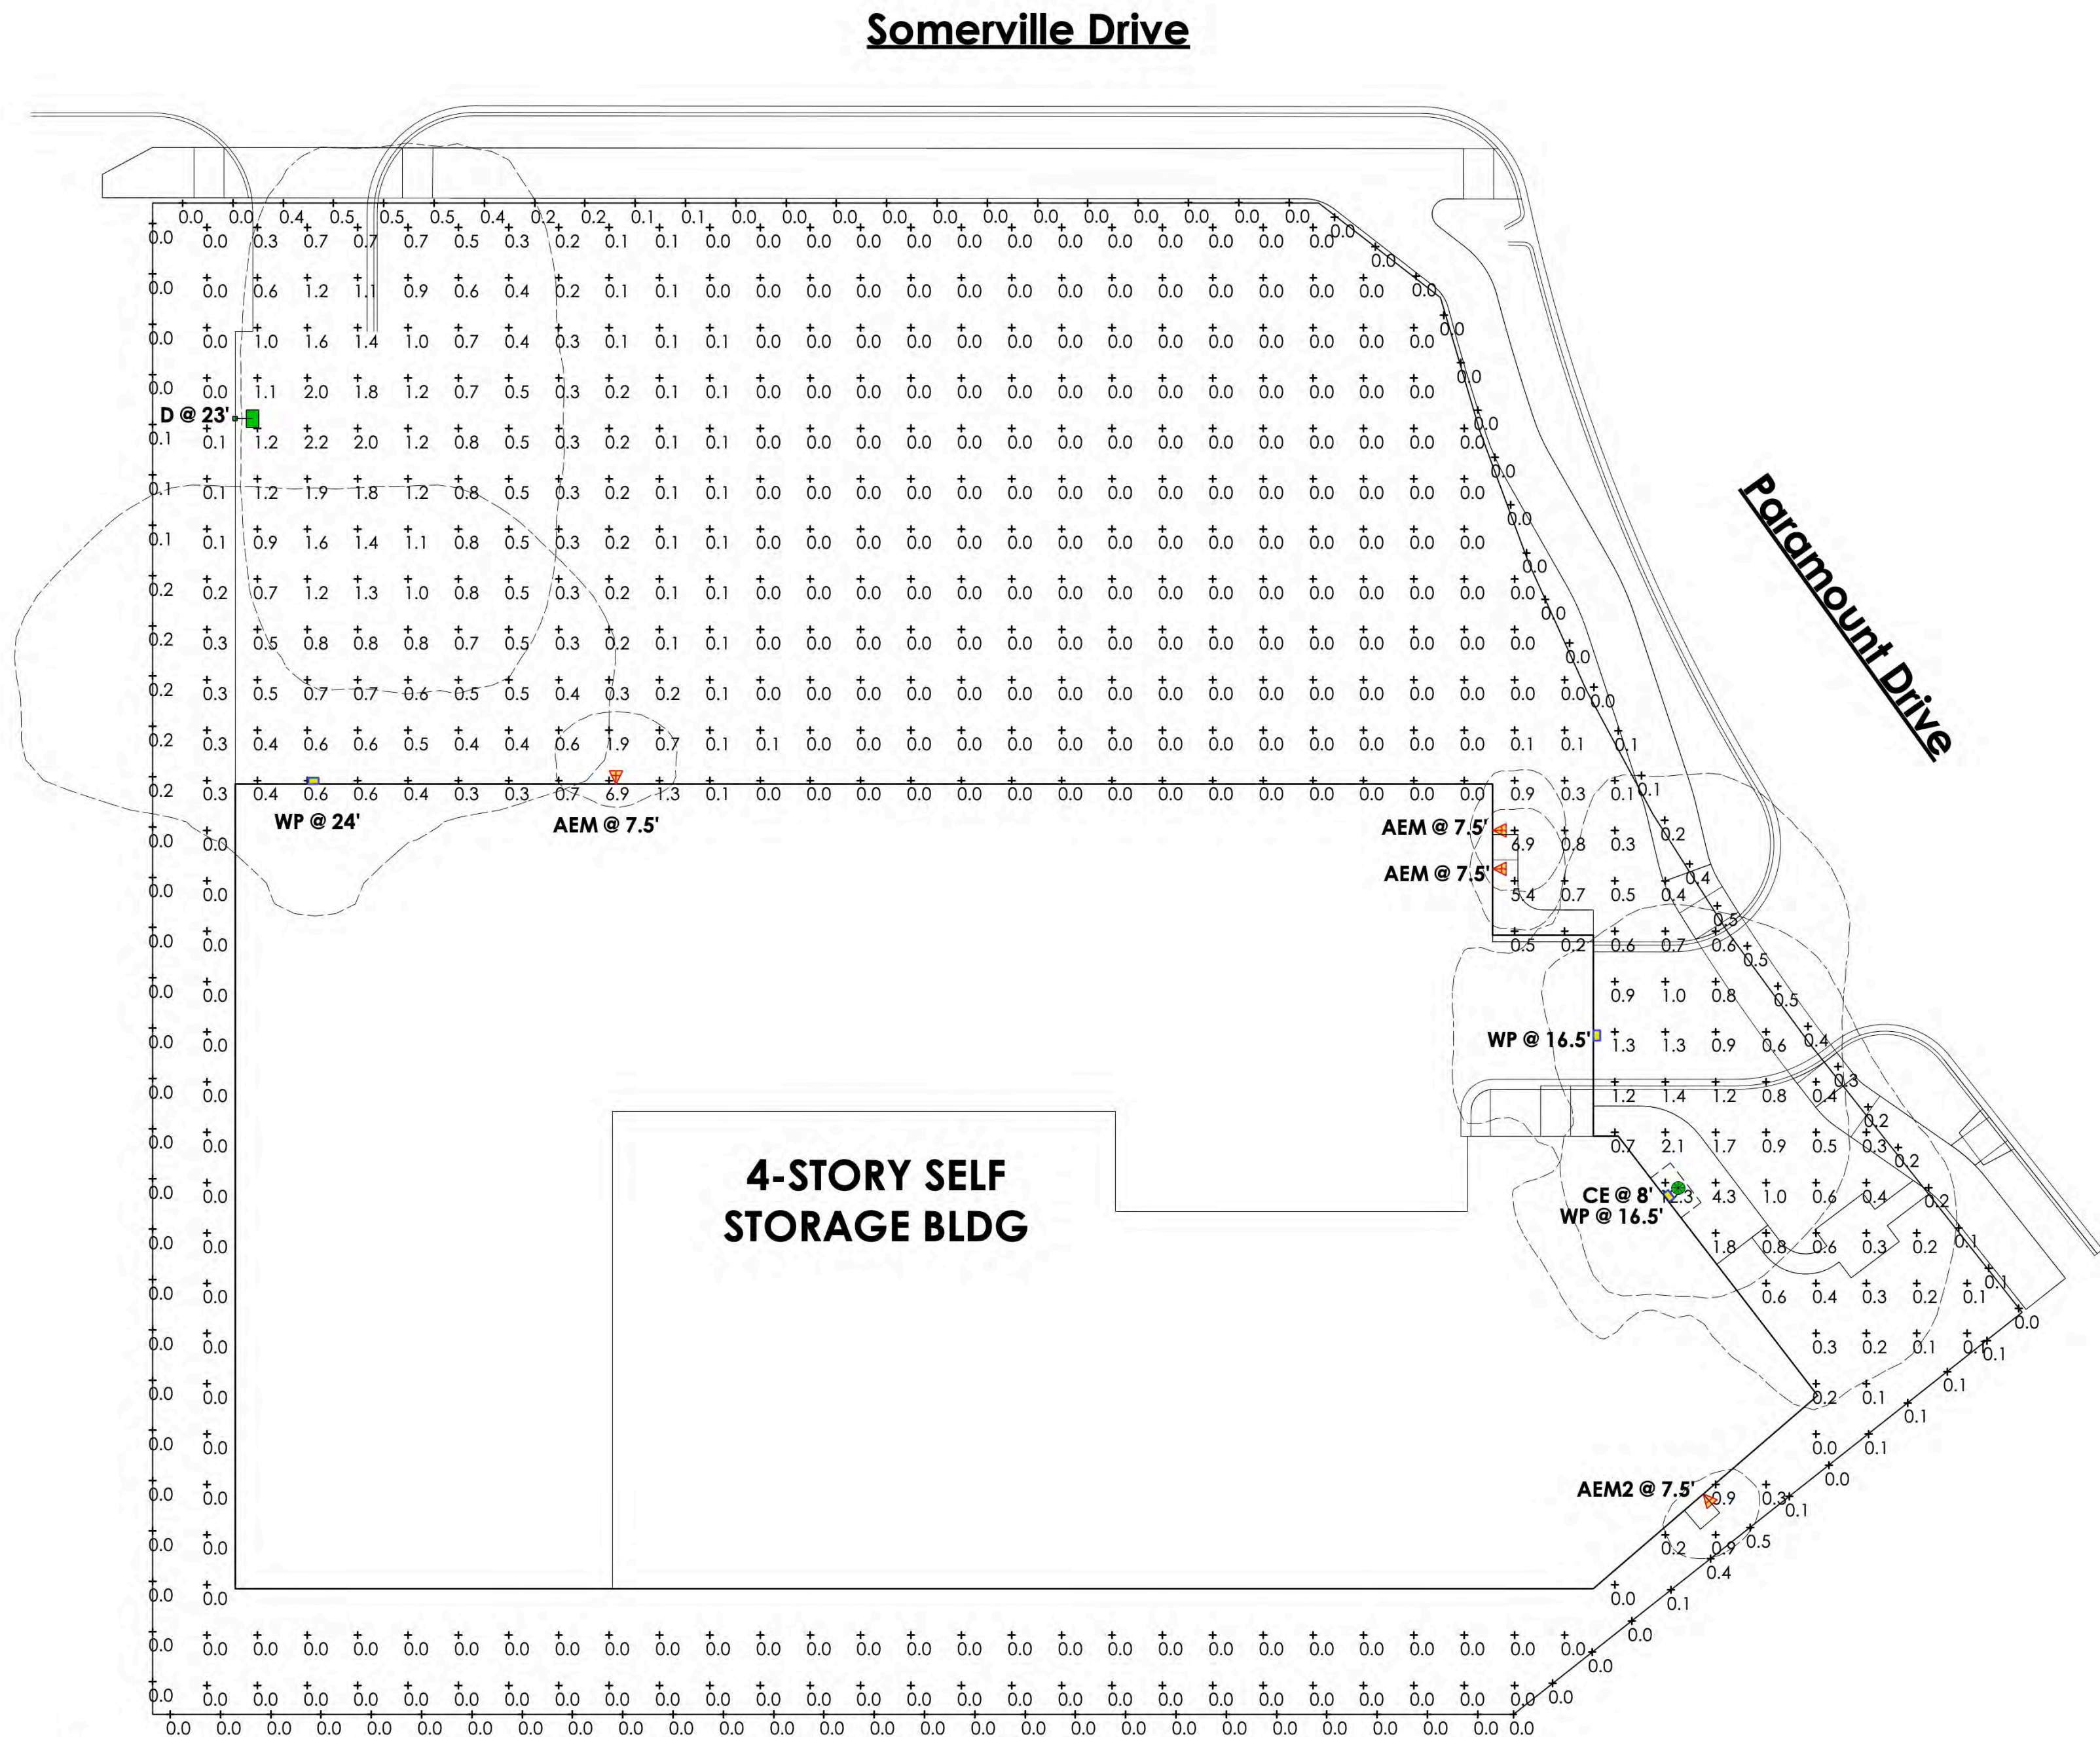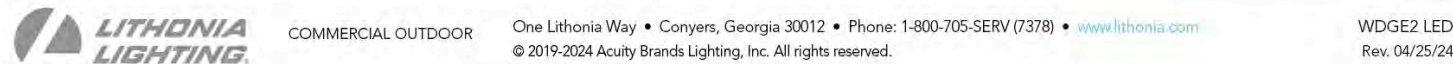

| Schedule                                                                              |          |     |                   |                                           |   |             |     |             |
|---------------------------------------------------------------------------------------|----------|-----|-------------------|-------------------------------------------|---|-------------|-----|-------------|
| Symbol                                                                                | Label    | QTY | Manufacturer      | Catalog                                   | Description                                                                                             | Lamp Output | LLF | Input Power |
|  | AEM      | 3   | Lithonia Lighting | WDGE1 LED P1 30K 80CRI VF 64WH            | WALL MOUNT LED WITH INTEGRAL BATTERY                                                                    | 1161        | 0.8 | 10.0002     |
|  | AEM<br>2 | 1   | Lithonia Lighting | WDGE1 LED P0 30K 80CRI VW 64WH            | WALL MOUNT LED WITH INTEGRAL BATTERY                                                                    | 720         | 0.7 | 6.7947      |
|  | CE       | 1   | eLuminaire        | RC S1 DP 25 30 FINISH R88BW               | RECESSED CANOPY MOUNT WITH REMOTE EMERGENCY BATTERY                                                     | 2993        | 0.7 | 20.9        |
|  | D        | 1   | Lithonia Lighting | DSX0 LED P4 30K 70CRI BLC4/ 23 POLE MOUNT | D-Series Size 0 Area Luminaire P4 Performance Package 3000K CCT 70 CRI Type 4 Extreme Backlight Control | 8023        | 0.8 | 93.04       |
|  | WP       | 3   | Lithonia Lighting | WDGE2 LED P3 30K 80CRI 14W                | WDGE2 LED WITH P3 - PERFORMANCE PACKAGE, 3000K, 80CRI, TYPE 4 MEDIUM OPTIC                              | 2997        | 0.8 | 32.1375     |

| Statistics    |        |        |         |        |         |         |
|---------------|--------|--------|---------|--------|---------|---------|
| Description   | Symbol | Avg    | Max     | Min    | Max/Min | Avg/Min |
| SITE          | +      | 0.3 fc | 12.3 fc | 0.0 fc | N/A     | N/A     |
| PROPERTY LINE | +      | 0.1 fc | 0.5 fc  | 0.0 fc | N/A     | N/A     |

