Kensington Estates Green Streets Project

Overview Map

Map 1

Map 2

Map 3

Map 4

Study Area Boundary

HOWARD AVE

KNOWLES AVE

WEYMOUTH ST

Reinhardt Park

MITCHELL ST

ARMORY AVE

CONNECTICUT AVE

FREEMAN PL

DETRICK AVE

CALVERT PL

BALTIMORE ST

PROSPECT ST

WASHINGTON ST

WARNER ST

COLCHESTER DR

ANTHONY ST

MATTHEWS LA

AMBLER DR

PARKWOOD DR

EWELL AVE

HEBBARD ST

VOGEL PL

SUMMIT AVE

COLFAX ST

BROOKFIELD DR

PULLER DR

BEACH DR

Rock Creek

WESTBROOK LA

CEDAR LA

CLEARBROOK LA

N

0 200 400 600 800 1,000 Feet

Project Location Within Montgomery County

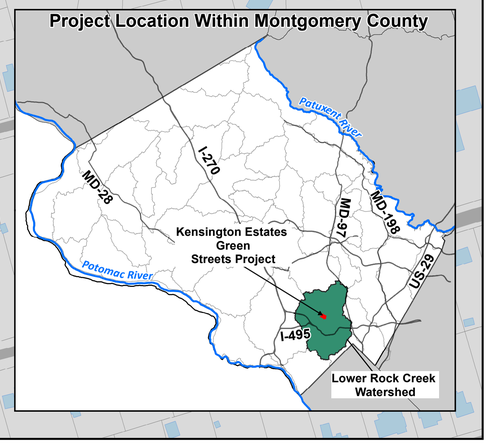

Date: 3/28/2016

RK&K

Responsive People | Creative Solutions

Kensington Estates Green Streets Project

Preliminary Design - Location Map 1

DEPARTMENT OF ENVIRONMENTAL PROTECTION
MONTGOMERY COUNTY • MARYLAND

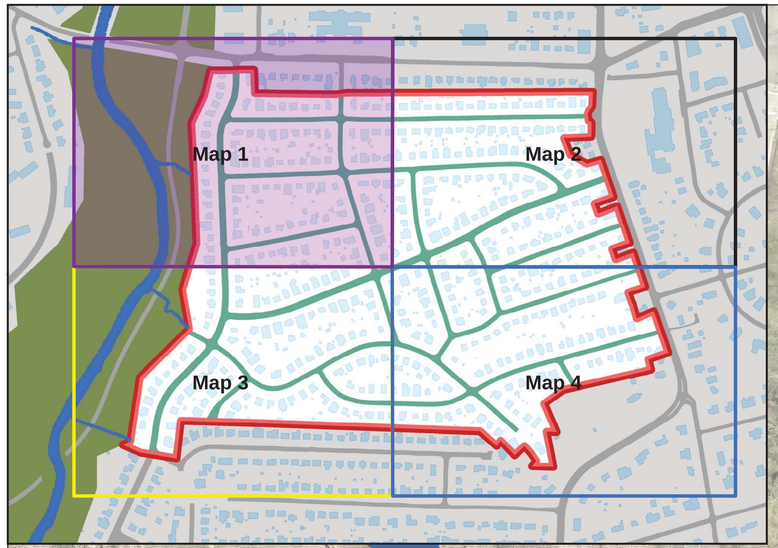

KNOWLES AVE

BEACH DR

EWELL AVE

See Map 2

See Map 3

N

0 100 200 Feet

Stormwater Practice Types

- Bioretention
- Bioswale
- Bumpout/Rain Garden
- Filterra
- Pavement Removal/Rain Garden
- Rain Garden

ID #	Stormwater Practice Proposed
001-B	Rain Garden
002-1-C	Rain Garden
003-C	Rain Garden
005-C	Rain Garden
008-B	Rain Garden
010-1-A	Bioswale
010-1-C	Rain Garden
010-2-C	Rain Garden
051-2-B	Rain Garden
052-1-A	Rain Garden
052-2-B	Rain Garden
053-B	Rain Garden
054-A	Rain Garden
055-A	Rain Garden
056-A	Rain Garden
056-B	Rain Garden
057-B	Rain Garden
058-B	Rain Garden
060-2-C	Rain Garden
061-C	Bioretention
062-1-B	Bioretention
062-2-B	Filterra
063-A	Rain Garden
064-A	Rain Garden
066-C	Rain Garden
067-B	Rain Garden
069-B	Rain Garden
070-1-B	Bioretention
070-2-B	Bioretention
071-2-B	Filterra
093-1-A	Bioretention
093-2-C	Bioswale
096-C	Bioswale
101-1-B	Bioretention
101-2-B	Filterra
103-C	Rain Garden
105-1-C	Rain Garden
106-A	Rain Garden
108-C	Rain Garden
110-B	Rain Garden
111-C	Rain Garden
113-A	Rain Garden
115-1-A	Rain Garden
115-2-A	Rain Garden
117-B	Rain Garden
118-B	Rain Garden
121-C	Rain Garden
123-B	Rain Garden
125-1-A	Rain Garden
125-1-C	Rain Garden
140-B	Rain Garden
144-1-B	Filterra
144-2-B	Bioretention
146-A	Rain Garden
148-A	Rain Garden
149-A	Rain Garden
150-A	Rain Garden
150-B	Rain Garden
150-2-A	Bumpout/Rain Garden
414-B	Filterra
415-C	Filterra

Date: 3/28/2016

RK&K
Responsive People | Creative Solutions

Kensington Estates Green Streets Project

Preliminary Design - Location Map 2

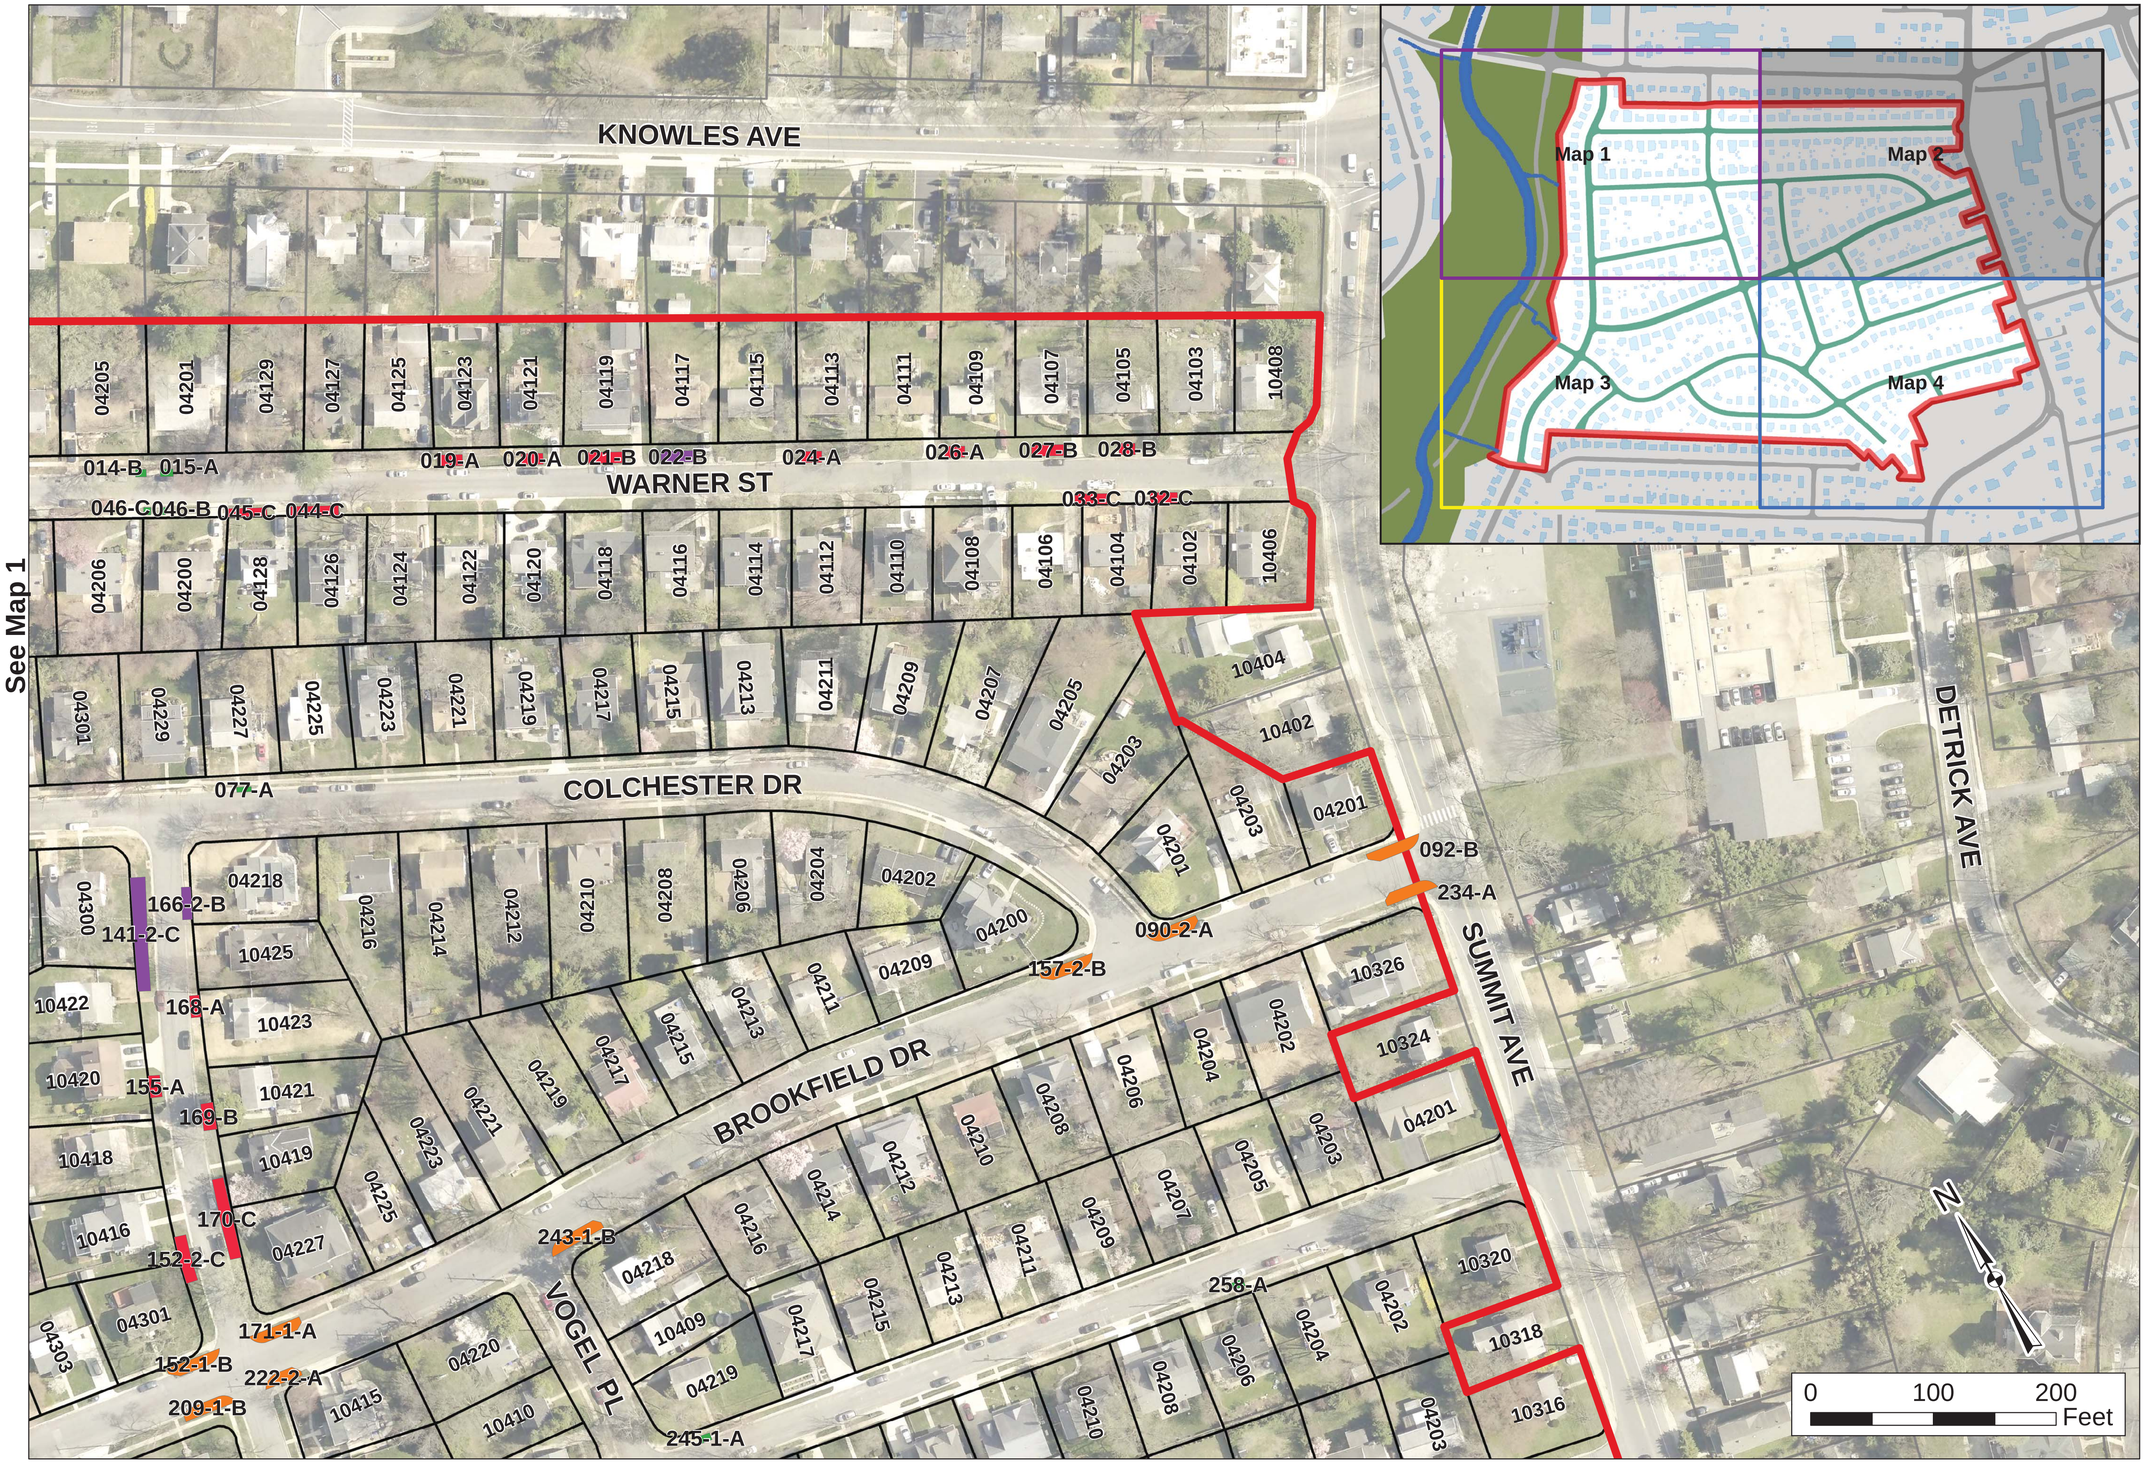

ID #	Stormwater Practice Proposed
014-B	Filterra
015-A	Filterra
019-A	Rain Garden
020-A	Rain Garden
021-B	Rain Garden
022-B	Bioretention
024-A	Rain Garden
026-A	Rain Garden
027-B	Rain Garden
028-B	Rain Garden
032-C	Rain Garden
033-C	Rain Garden
044-C	Rain Garden
045-C	Rain Garden
046-B	Filterra
046-C	Filterra
077-A	Filterra
090-2-A	Bumpout/Rain Garden
092-B	Bumpout/Rain Garden
141-2-C	Bioretention
152-1-B	Bumpout/Rain Garden
152-2-C	Rain Garden
155-A	Rain Garden
157-2-B	Bumpout/Rain Garden
166-2-B	Bioretention
168-A	Rain Garden
169-B	Rain Garden
170-C	Rain Garden
171-1-A	Bumpout/Rain Garden
209-1-B	Bumpout/Rain Garden
222-2-A	Bumpout/Rain Garden
234-A	Bumpout/Rain Garden
243-1-B	Bumpout/Rain Garden
258-A	Filterra

Stormwater Practice Types

- Bioretention
- Bioswale
- Bumpout/Rain Garden
- Filterra
- Pavement Removal/Rain Garden
- Rain Garden

Date: 3/28/2016

Responsive People | Creative Solutions

Kensington Estates Green Streets Project

Preliminary Design - Location Map 3

See Map 1

See Map 4

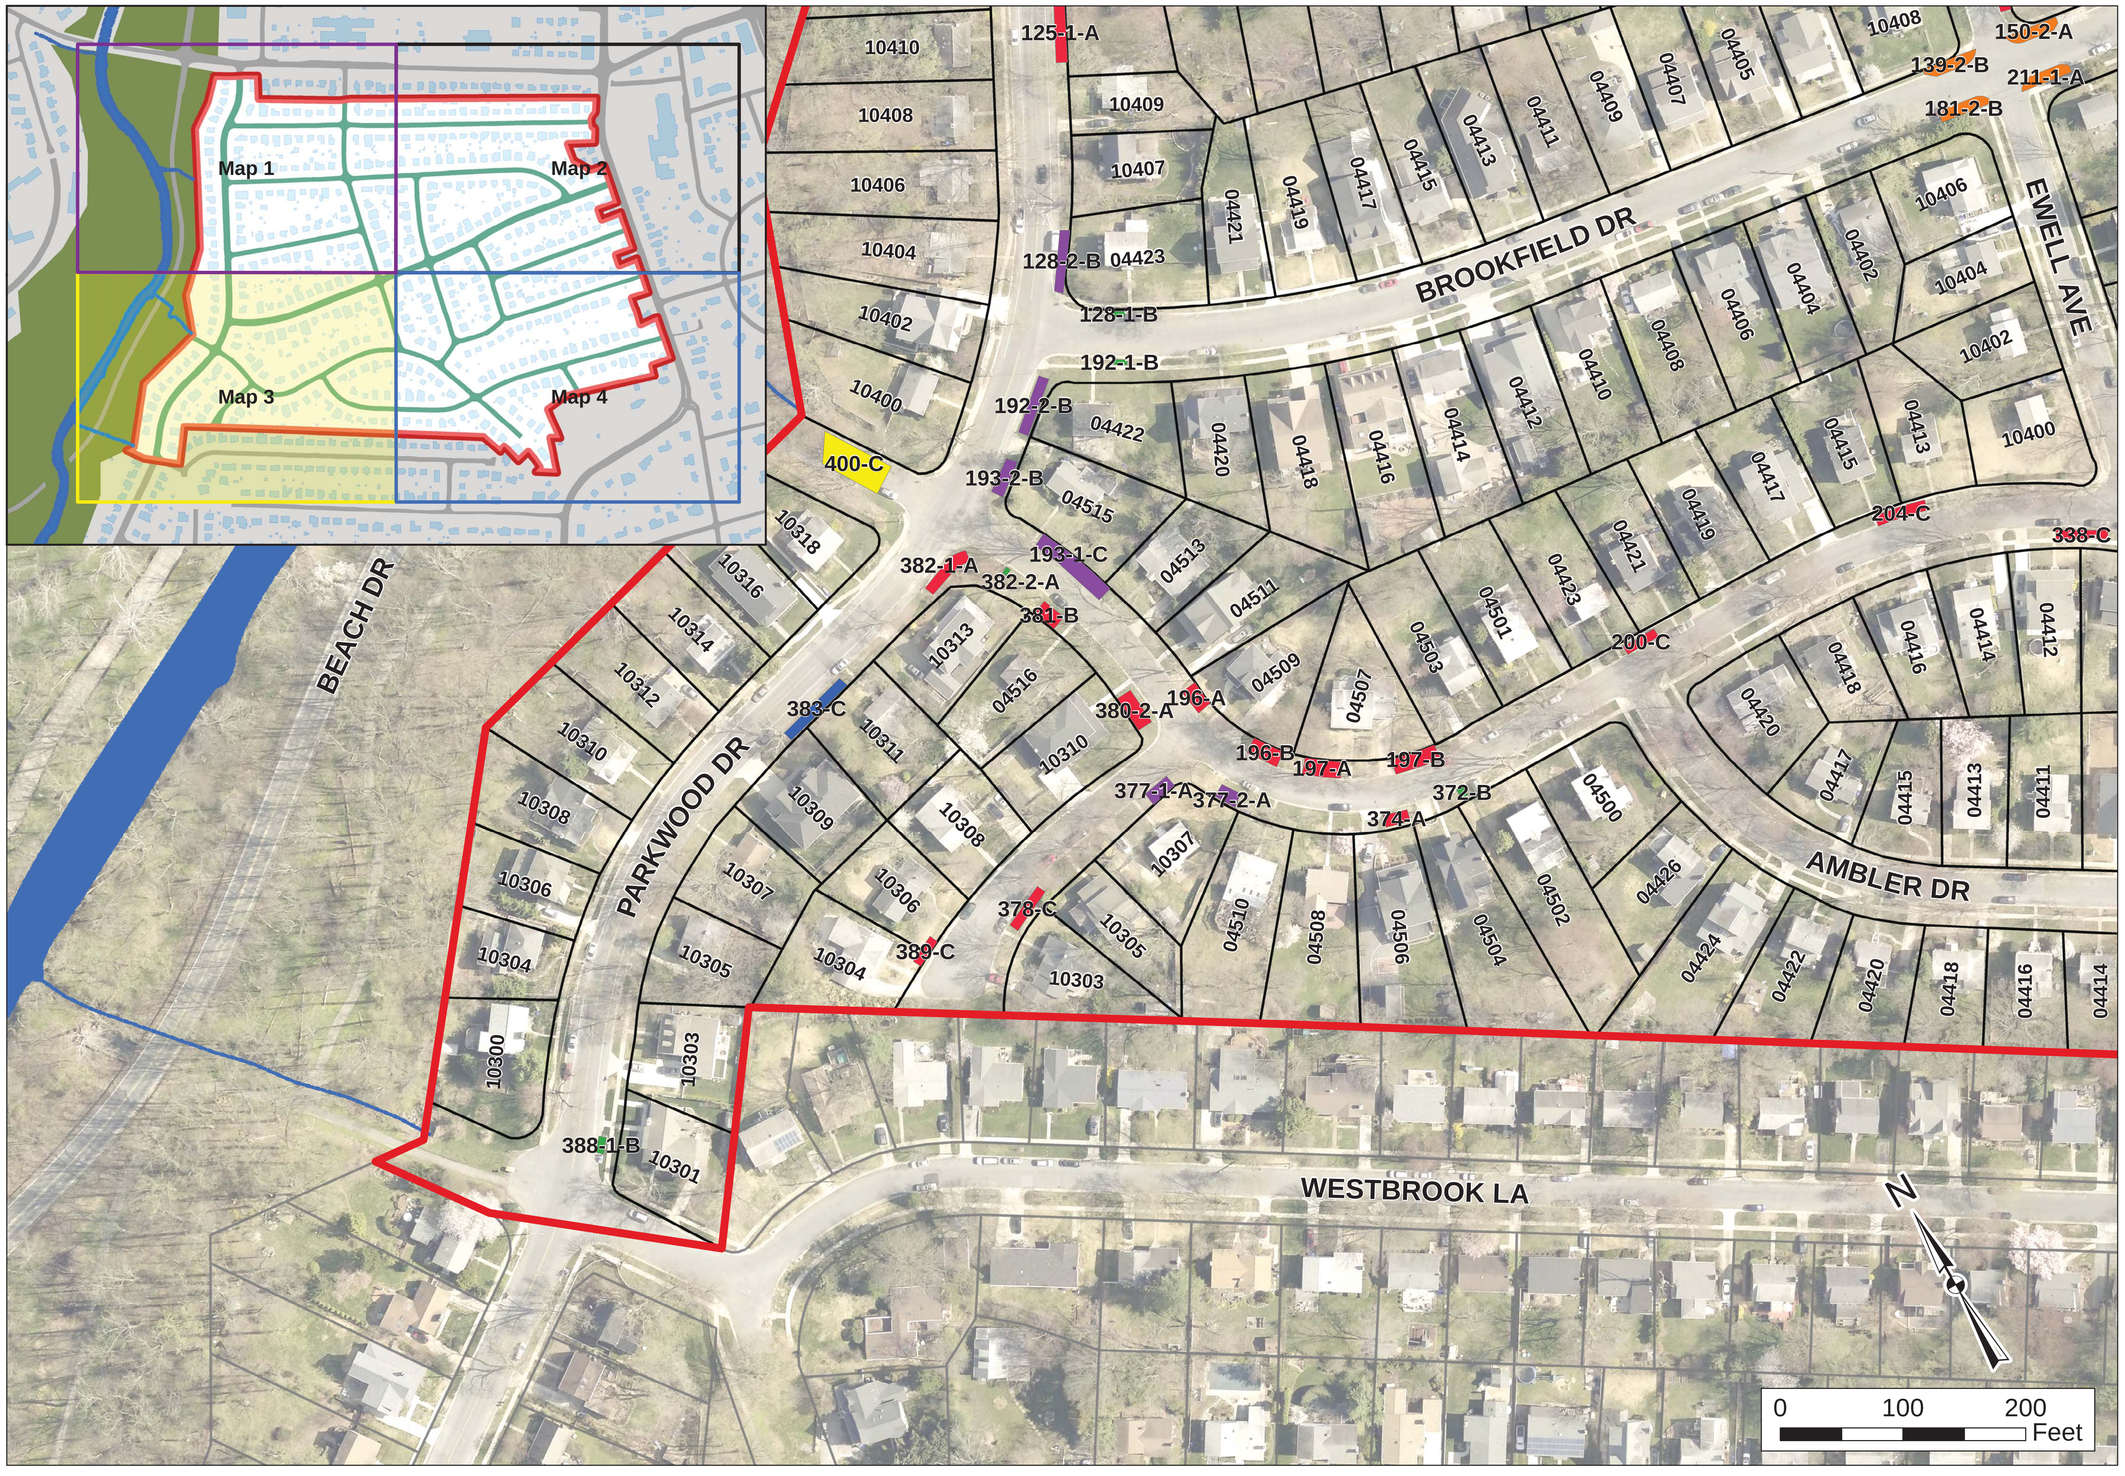

ID #	Stormwater Practice Proposed
125-1-A	Rain Garden
128-1-B	Filterra
128-2-B	Bioretention
139-2-B	Bumpout/Rain Garden
150-2-A	Bumpout/Rain Garden
181-2-B	Bumpout/Rain Garden
192-1-B	Filterra
192-2-B	Bioretention
193-2-B	Bioretention
193-1-C	Bioretention
196-A	Rain Garden
196-B	Rain Garden
197-A	Rain Garden
197-B	Rain Garden
200-C	Rain Garden
204-C	Rain Garden
211-1-A	Bumpout/Rain Garden
338-C	Rain Garden
372-B	Filterra
374-A	Rain Garden
377-1-A	Bioretention
377-2-A	Bioretention
378-C	Rain Garden
380-2-A	Rain Garden
381-B	Rain Garden
382-1-A	Rain Garden
382-2-A	Filterra
383-C	Bioswale
388-1-B	Filterra
389-C	Rain Garden
400-C	Pavement Removal/ Rain Garden

Stormwater Practice Types

- Bioretention
- Bioswale
- Bumpout/Rain Garden
- Filterra
- Pavement Removal/Rain Garden
- Rain Garden

Date: 3/28/2016

Responsive People | Creative Solutions

Kensington Estates Green Streets Project

Preliminary Design - Location Map 4

See Map 2

See Map 3

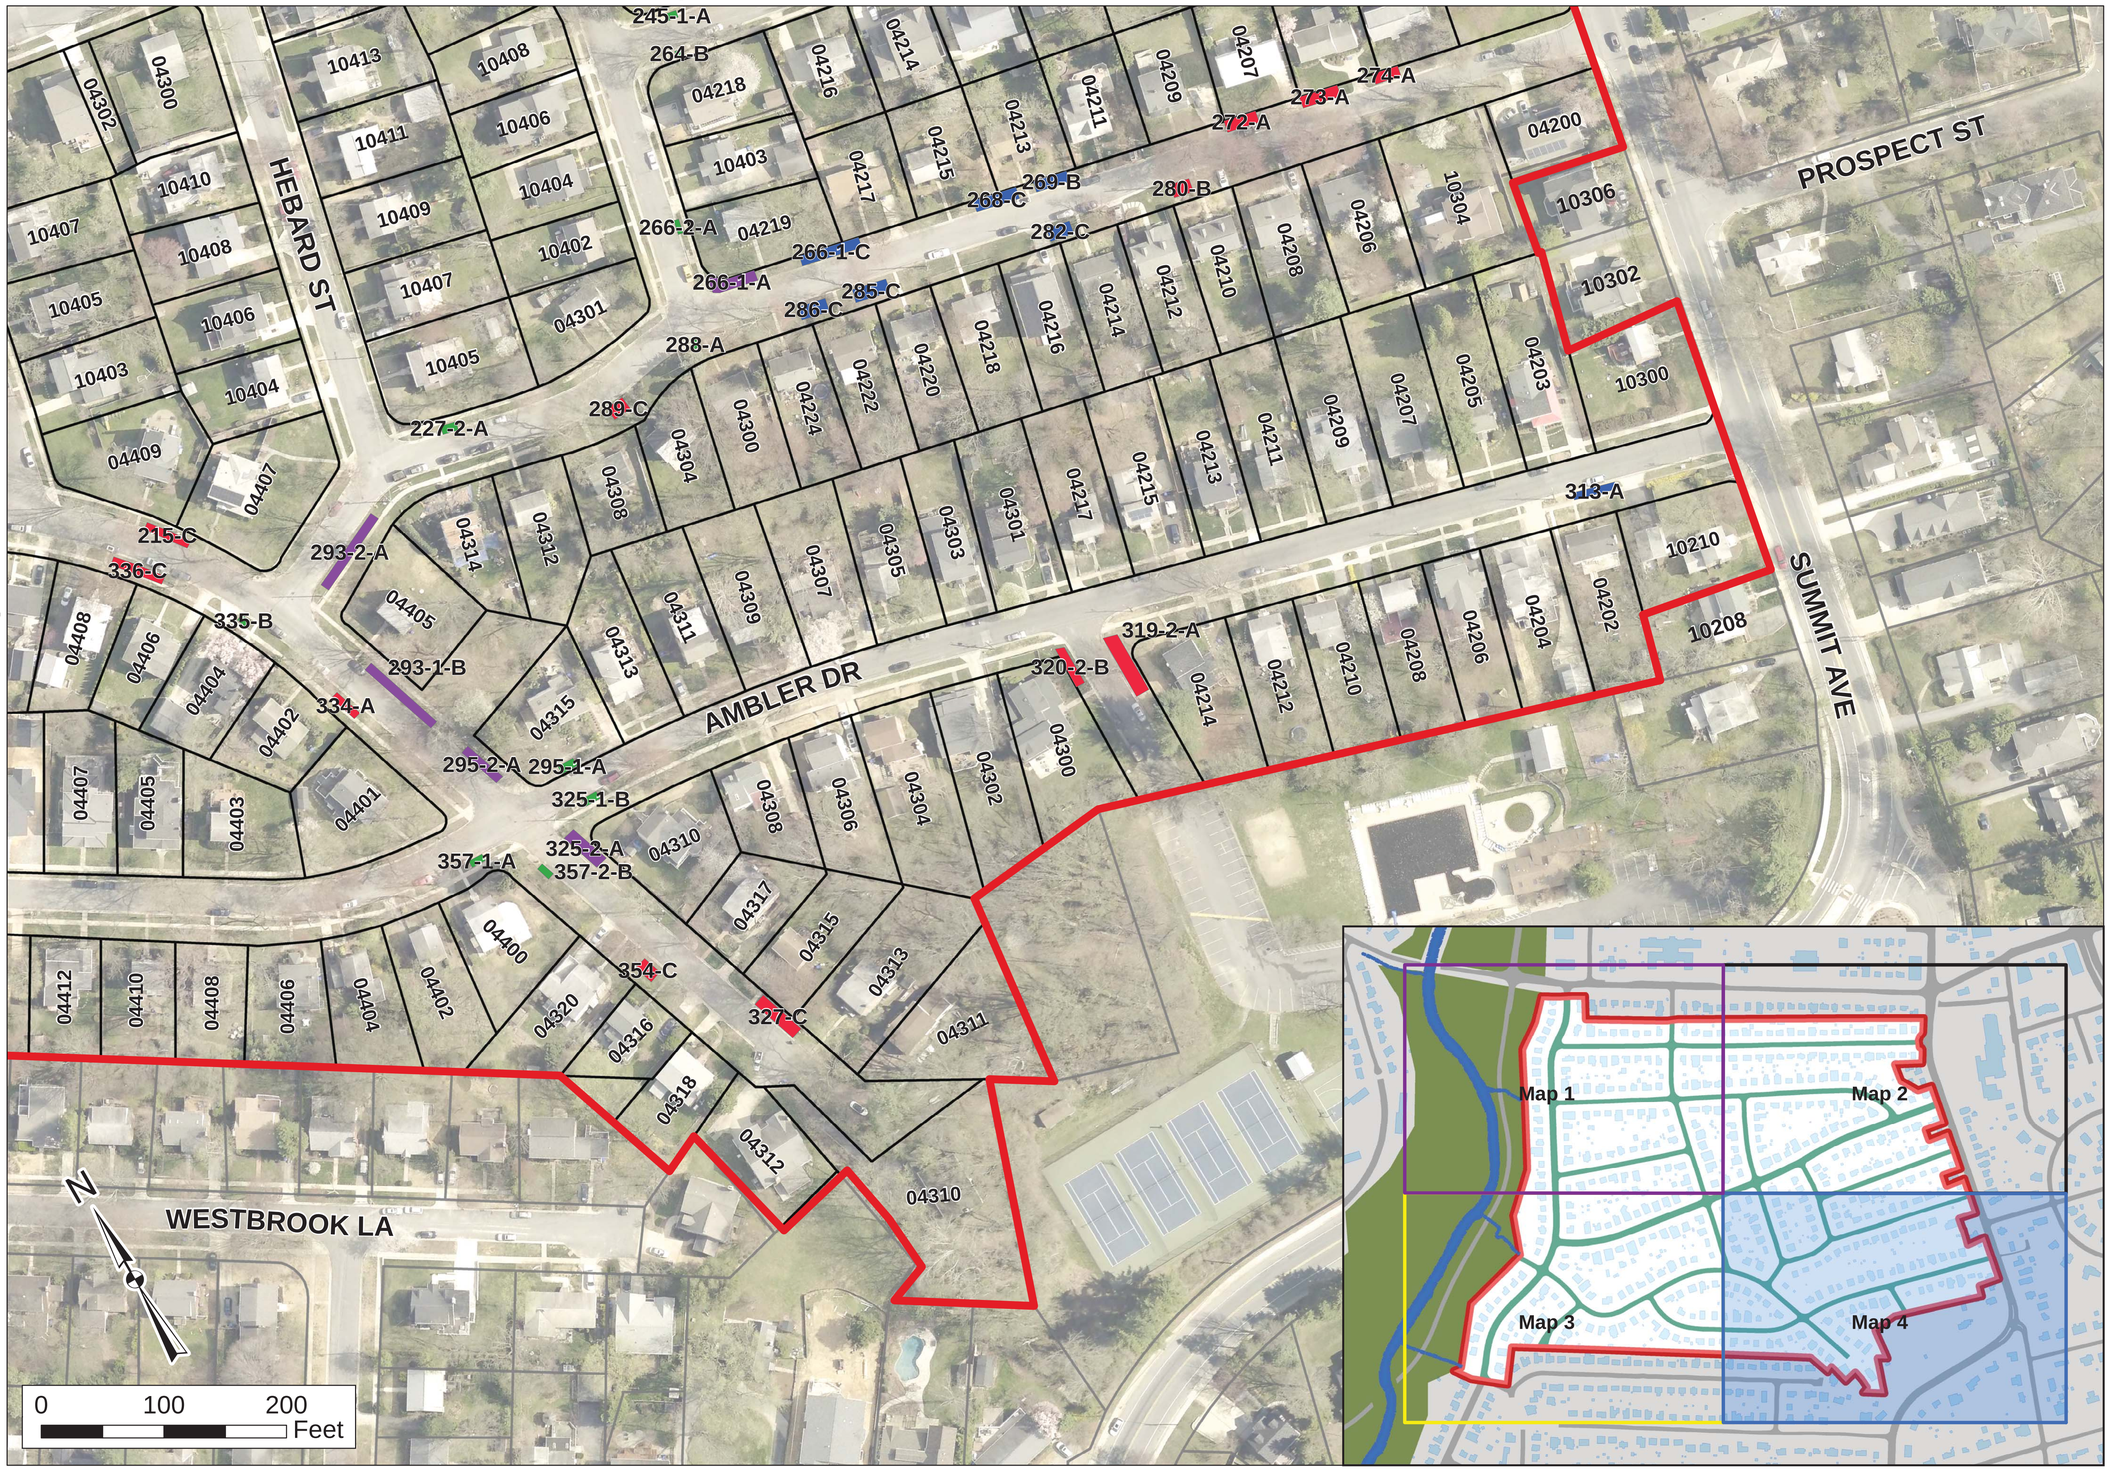

ID #	Stormwater Practice Proposed
215-C	Rain Garden
227-2-A	Filterra
245-1-A	Filterra
264-B	Filterra
266-1-A	Bioretention
266-1-C	Bioswale
266-2-A	Filterra
268-C	Bioswale
269-B	Bioswale
272-A	Rain Garden
273-A	Rain Garden
274-A	Rain Garden
280-B	Rain Garden
282-C	Bioswale
285-C	Bioswale
286-C	Bioswale
288-A	Filterra
289-C	Rain Garden
293-1-B	Bioretention
293-2-A	Bioretention
295-1-A	Filterra
295-2-A	Bioretention
313-A	Bioswale
319-2-A	Rain Garden
320-2-B	Rain Garden
325-1-B	Filterra
325-2-A	Bioretention
327-C	Rain Garden
334-A	Rain Garden
335-B	Filterra
336-C	Rain Garden
354-C	Rain Garden
357-1-A	Filterra
357-2-B	Filterra

Stormwater Practice Types

- Bioretention
- Bioswale
- Bumpout/Rain Garden
- Filterra
- Pavement Removal/Rain Garden
- Rain Garden

Date: 3/28/2016

DEPARTMENT OF ENVIRONMENTAL PROTECTION
MONTGOMERY COUNTY • MARYLAND

RK&K
Responsive People | Creative Solutions