Existing Conditions Map

Stoneybrook Stream Restoration Project

Department of Environmental Protection
Montgomery County Maryland

Legend

- Streams
- Limit of Disturbance
- Property Lines

0 100 200 300 400 Feet

PROPOSED STREAM RESTORATION

Stoneybrook Tributary Stream Restoration

Department of Environmental Protection
Montgomery County Maryland

LEGEND

- Baseflow Stream Channel
- Riparian Zone
- Invasive Treatment
- Trees To Be Saved
- Trees To Be Removed

50' 0 50' 100'
SCALE: 1" = 50'

DISPLAY BOARD 1

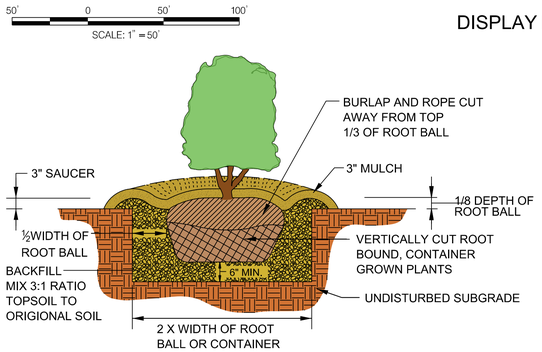

SHRUB PLANTING DETAIL

NOT TO SCALE

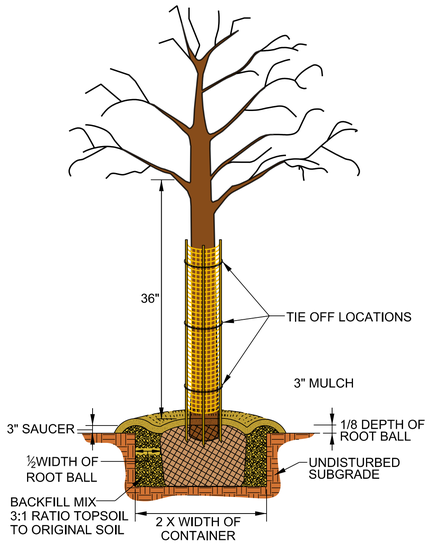

DECIDUOUS TREE PLANTING DETAIL

CONTAINER GROWN
NOT TO SCALE

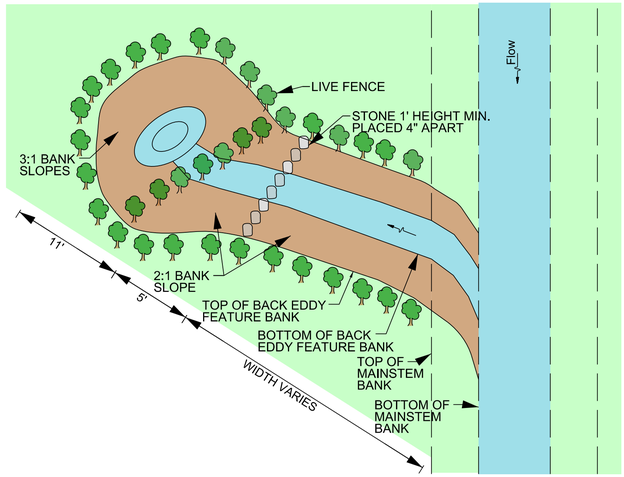

PLAN VIEW
BACK EDDY FEATURE

NOT TO SCALE

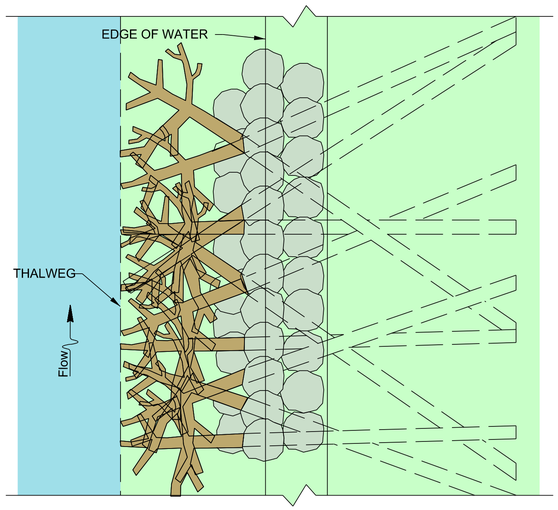

LOCKED LOG - PLAN VIEW

NOT TO SCALE

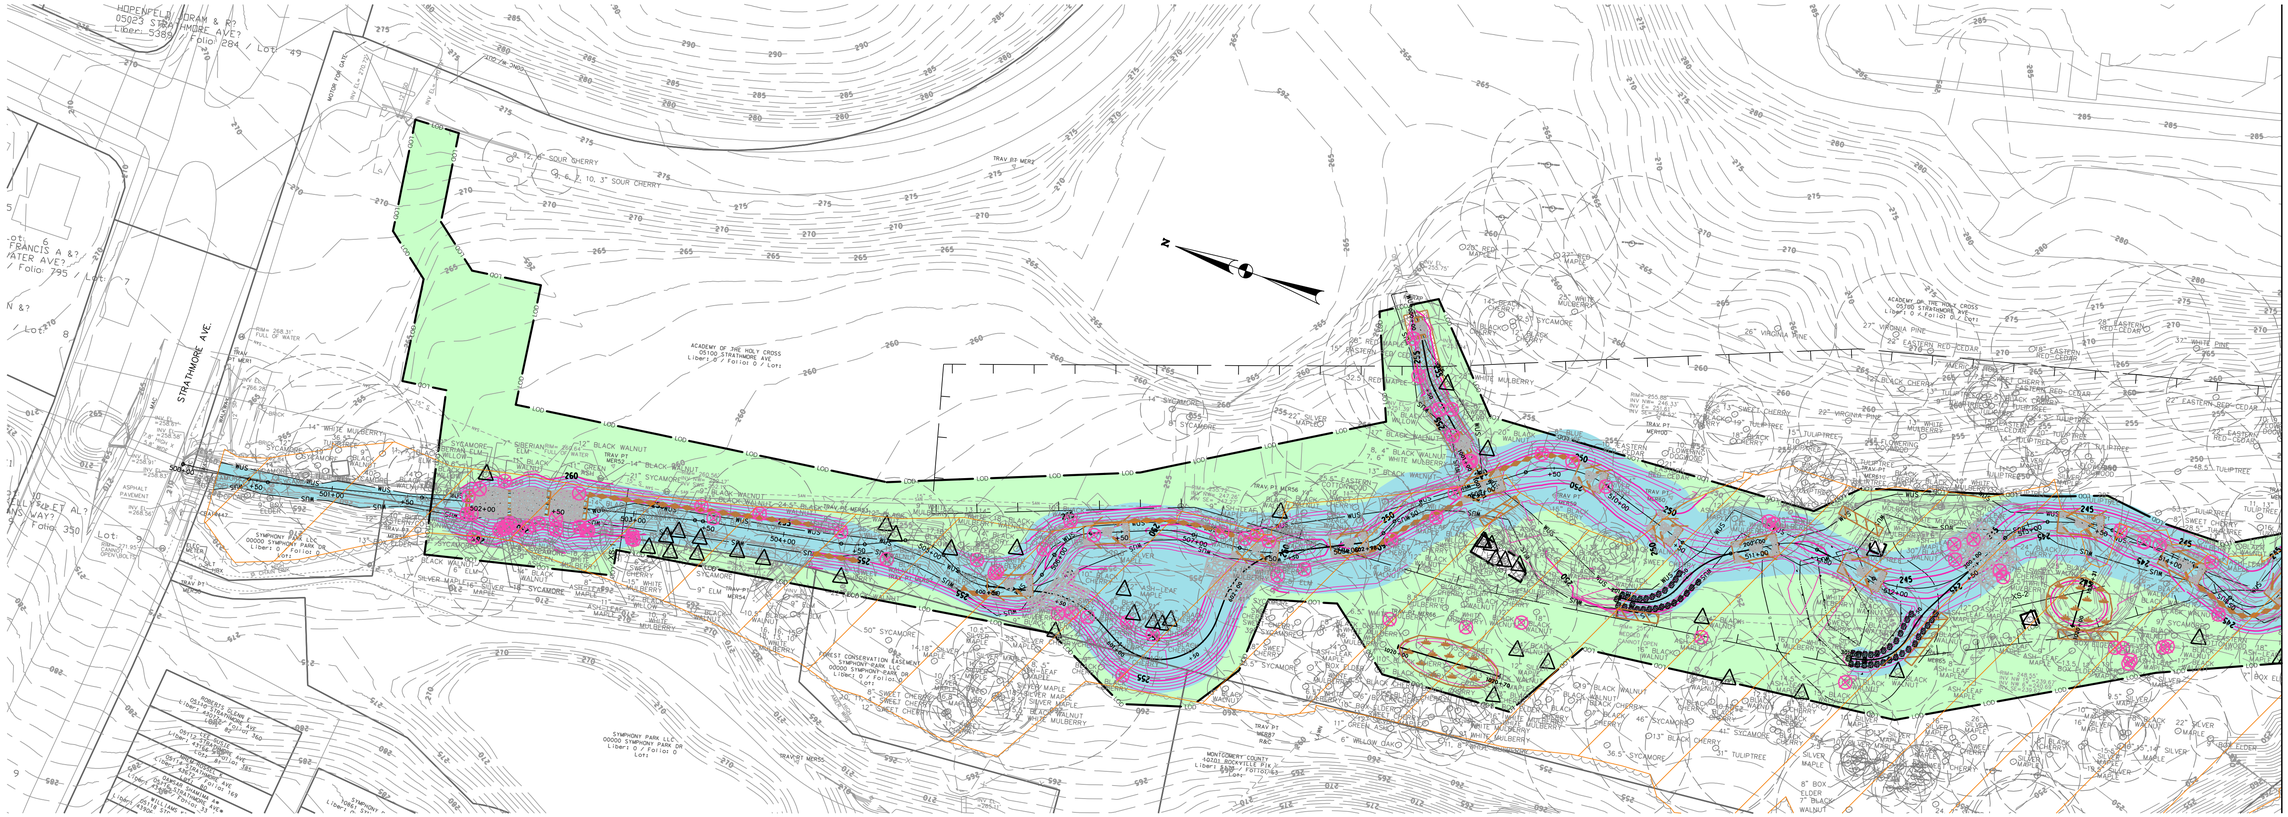

MATCHLINE SEE DISPLAY BOARD 2

PROPOSED STREAM RESTORATION

Stoneybrook Tributary Stream Restoration

Department of Environmental Protection
Montgomery County Maryland

LEGEND

- Baseflow Stream Channel
- Riparian Zone
- Invasive Treatment
- Trees To Be Saved
- Trees To Be Removed

50' 0 50' 100'
SCALE: 1" = 50'

DISPLAY BOARD 2

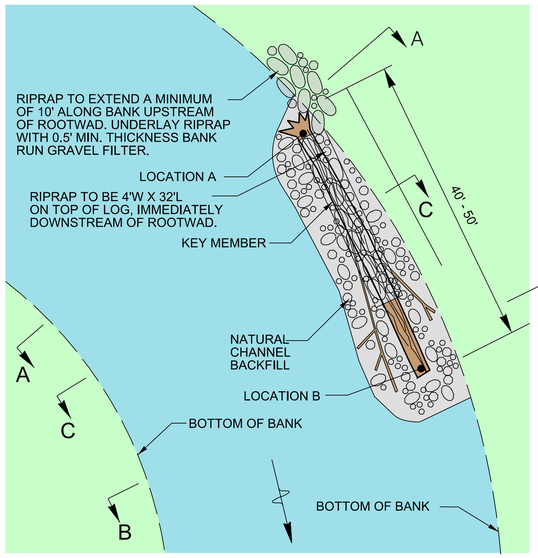

BANK ROUGHNESS FEATURE (BRF)
PLAN VIEW
NOT TO SCALE

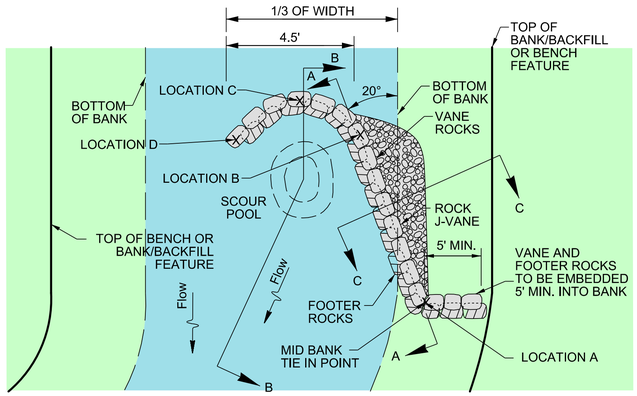

J-VANE STRUCTURE - PLAN VIEW
NOT TO SCALE

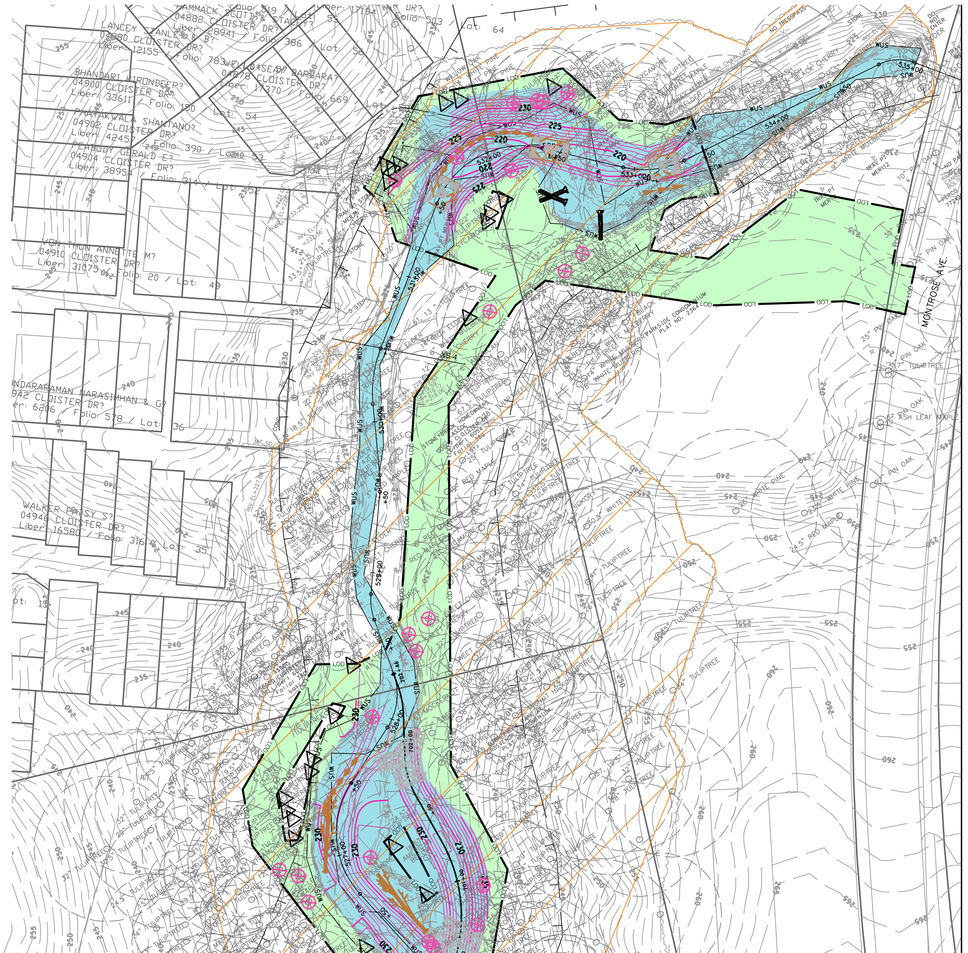

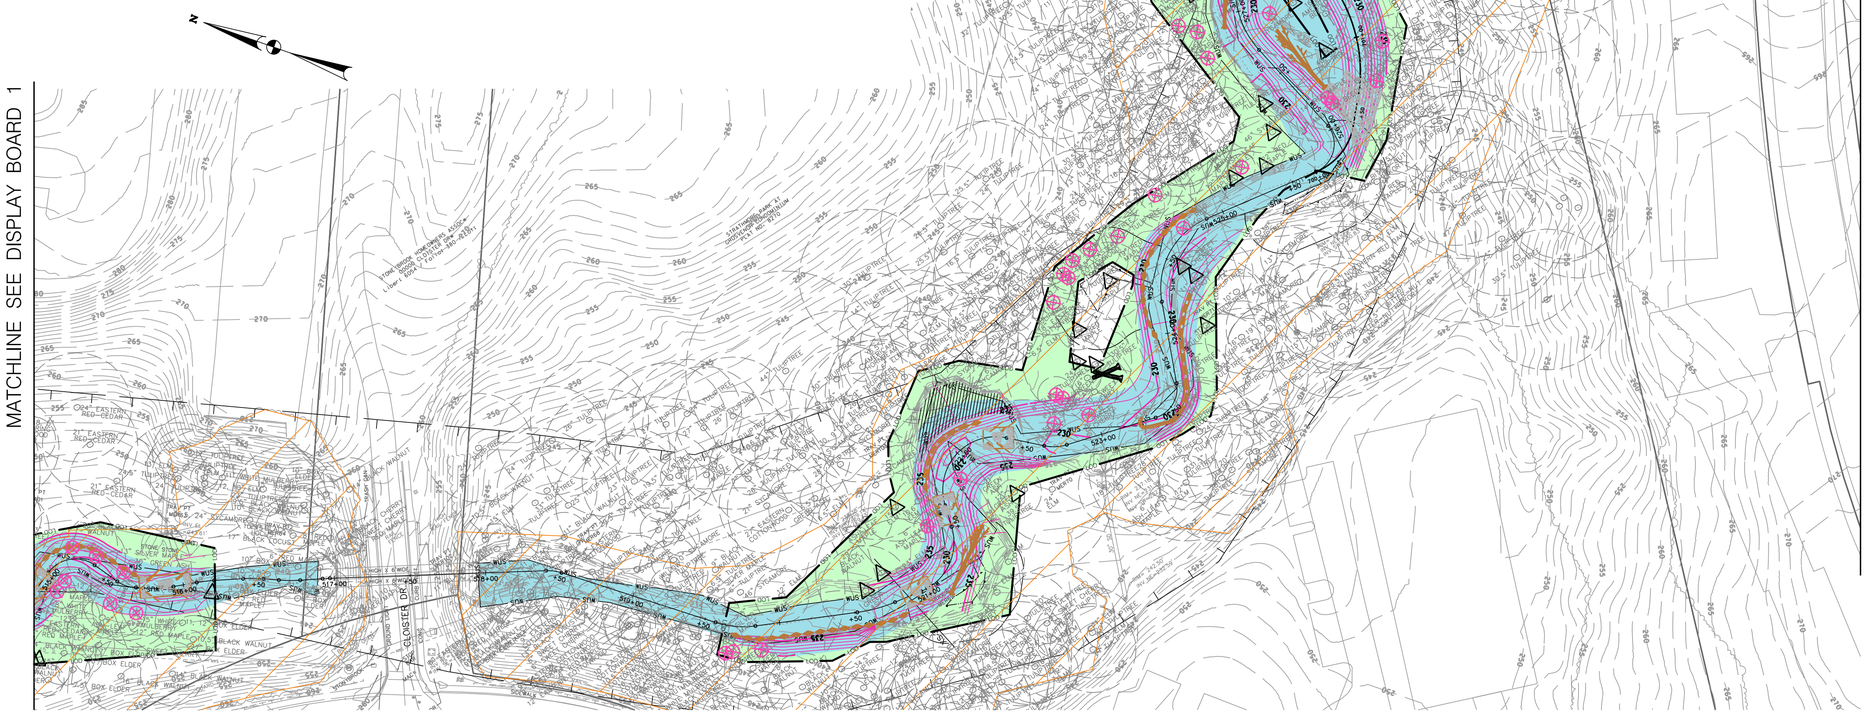

PROPOSED STREAM RESTORATION

Stoneybrook Tributary Stream Restoration

Department of Environmental Protection
Montgomery County Maryland

LEGEND

- Baseflow Stream Channel
- Riparian Zone
- Invasive Treatment
- Trees To Be Saved
- Trees To Be Removed

50' 0 50' 100'
SCALE: 1" = 50'

DISPLAY BOARD 3

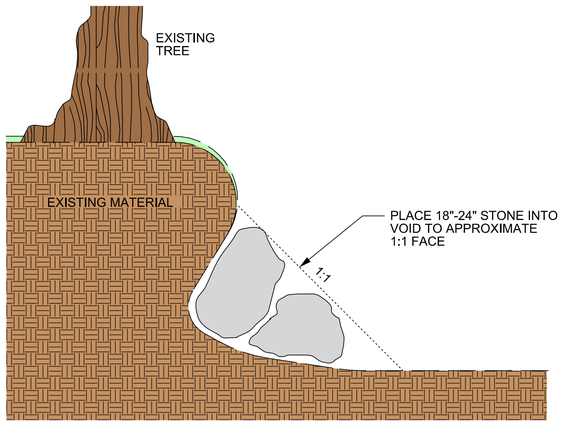

ROCK ROOT PACK
NOT TO SCALE

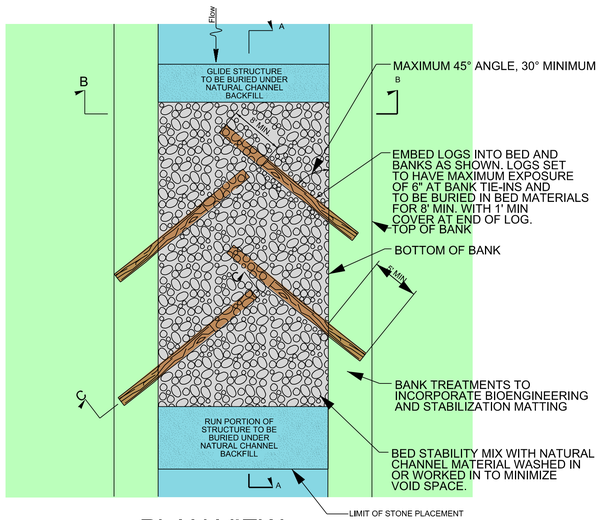

PLAN VIEW
RIFFLE HABITAT STRUCTURE (RHS)
NOT TO SCALE
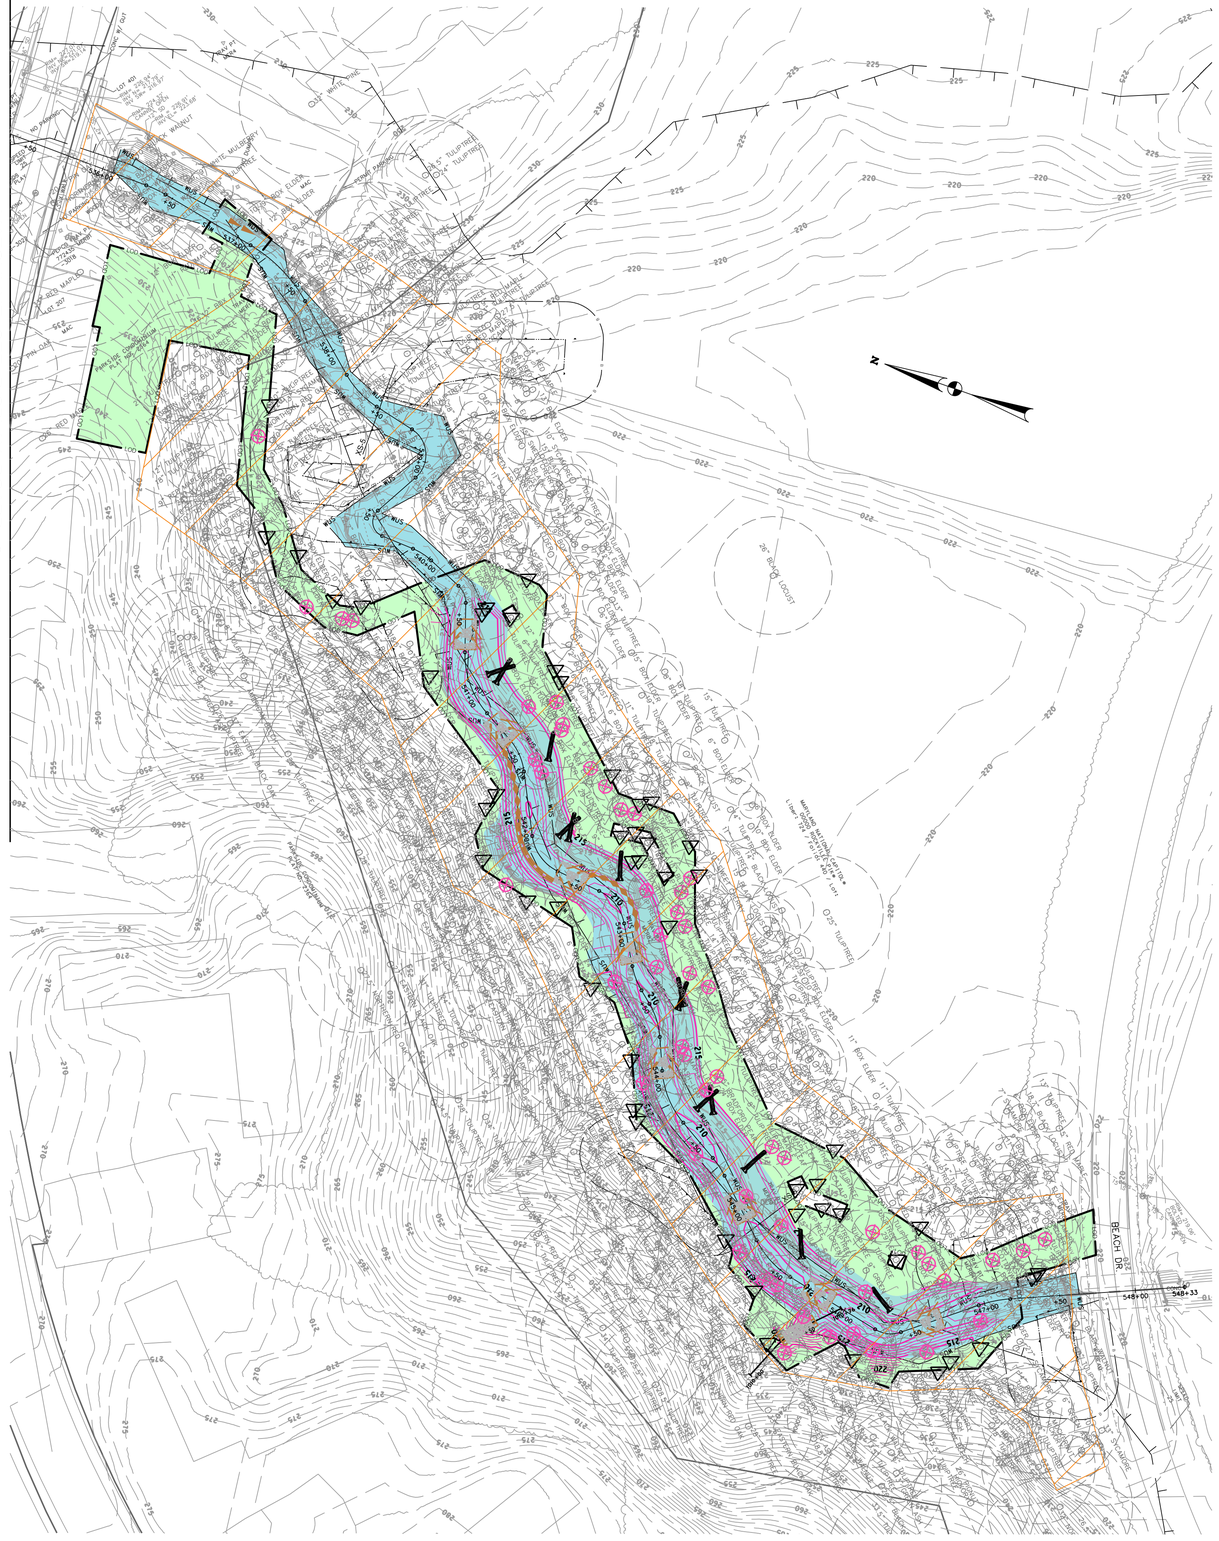
MATCHLINE SEE DISPLAY BOARD 2