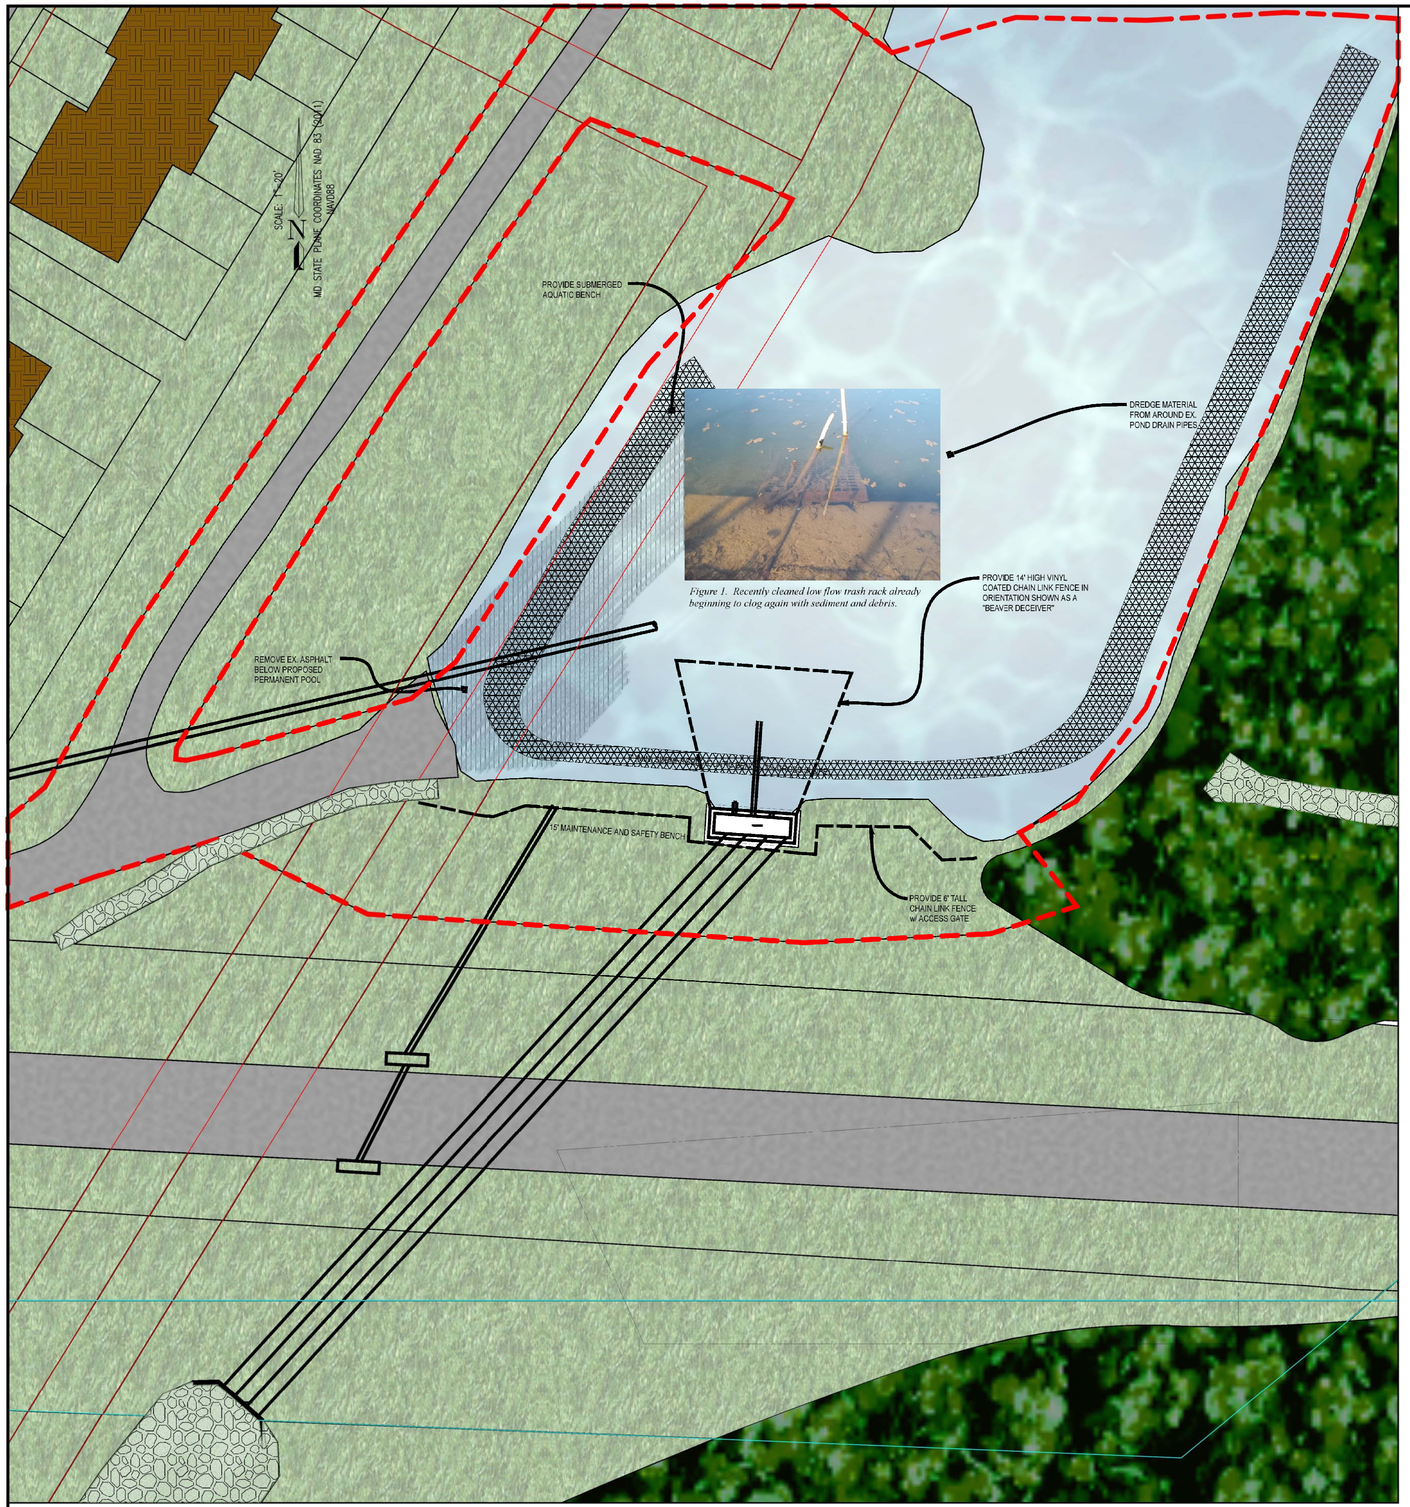

Figure 1. Recently cleaned low flow trash rack already beginning to clog again with sediment and debris.

INSET A
SCALE: 1'=20'

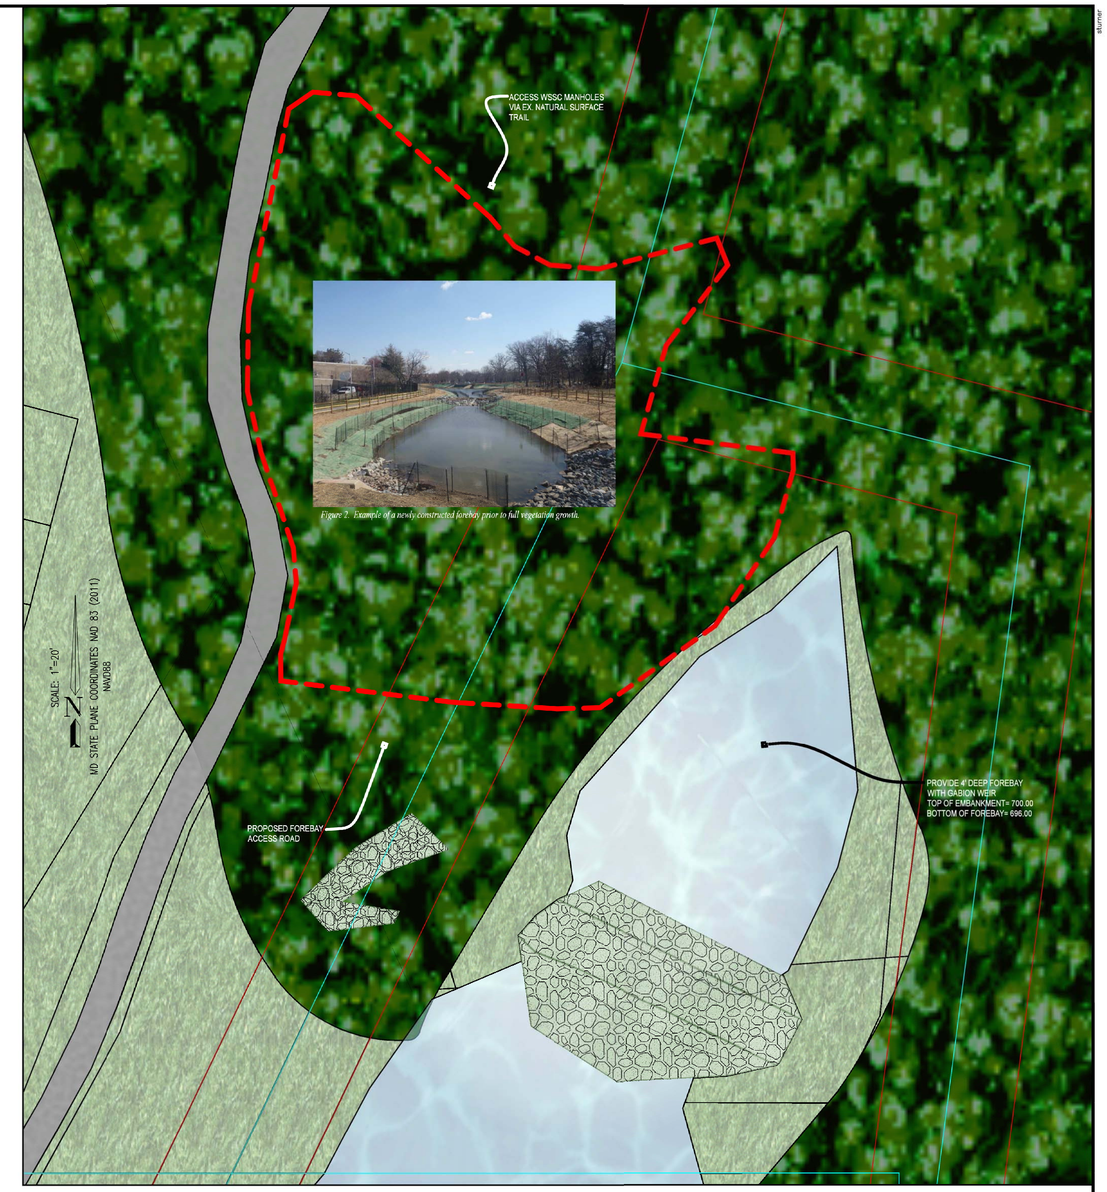

Figure 2. Example of a newly constructed forebay prior to full vegetation growth.

INSET B
SCALE: 1'=20'

GRAPHIC SCALE
20 0 10 20 40
SCALE: 1" = 20'

Department of Environmental Protection
Montgomery County Maryland

FACILITY PLAN VIEW INSETS
STORMWATER MANAGEMENT RETROFIT
MCDEP ASSET NO. 11475

VALLEY PARK REGIONAL SWM POND

DAMASCUS (12th) ELECTION DISTRICT
MONTGOMERY COUNTY, MARYLAND

CPJ Associates
Charles P. Johnson & Associates, Inc.
Civil and Environmental Engineers • Planners • Landscape Architects • Surveyors
1751 Elton Rd., Ste. 300 Silver Spring, MD 20903 301.434.7000 Fax: 301.434.9394
www.cpja.com • Silver Spring, MD • Gaithersburg, MD • Frederick, MD • Fairfax, VA

CLIENT: MONTGOMERY COUNTY
DEPARTMENT OF ENVIRONMENTAL PROTECTION
255 ROCKVILLE PIKE SUITE 120
ROCKVILLE, MARYLAND 20850
CONTACT: JOHN HOLLISTER
PHONE: (240) 777-7797

PRELIMINARY PLAN NO: N/A	SITE PLAN NO: N/A
DESIGN: JBB	SHEET 1 OF 1
DRAFT: JLJ	
DATE: APRIL, 2013	FILE NO: 41-228-94.2B
SCALE: 1"=20'	

COPYRIGHT © LATEST DATE HEREON CHARLES P. JOHNSON & ASSOCIATES, INC. ALL RIGHTS RESERVED, UNAUTHORIZED USE OR REPRODUCTION IS PROHIBITED.

Attached Xrefs: