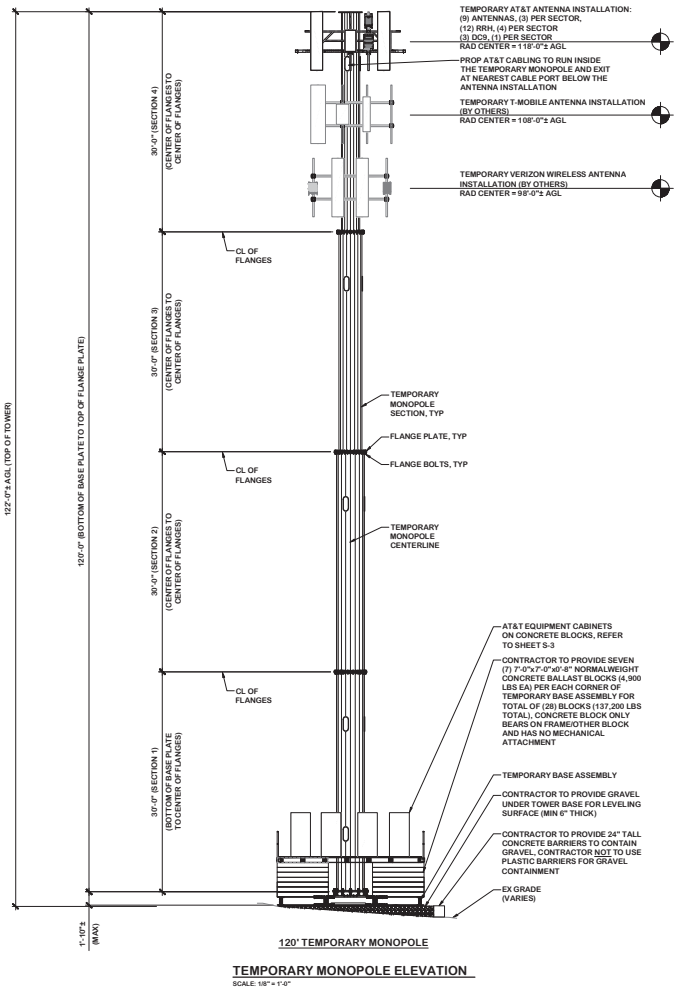

120' TEMPORARY MONOPOLE

TEMPORARY MONOPOLE ELEVATION

SCALE: 1/8" = 1'-0"

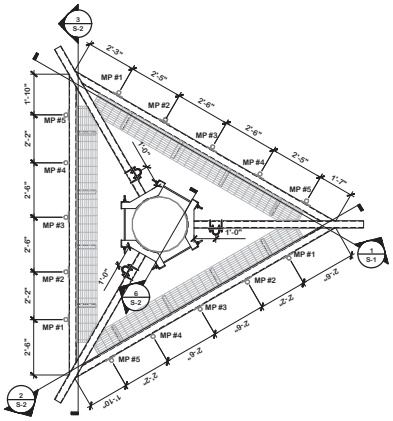

PLATFORM MOUNTING POSITION LAYOUT

SCALE: 3/8" = 1'-0"

NOTES:

1. ALL PROPOSED ANTENNAS & ANCILLARY EQUIPMENT (RRH'S, DISTRIBUTION BOXES, ETC.) MUST BE INSTALLED AS SHOWN.
2. ALL APPURTENANCES MUST BE MOUNTED TO A DESIGNATED MOUNTING POSITION (PIPE MOUNT). APPURTENANCES SHALL NOT BE DIRECTLY MOUNTED TO RAILS, STANDOFFS OR OTHER PORTIONS OF THE MOUNT UNLESS IT IS A DESIGNATED MOUNTING POSITION, UNLESS SHOWN/NOTED OTHERWISE.
3. ALL APPURTENANCES SHALL BE ATTACHED TO PIPE MOUNT PER MANUFACTURER'S WRITTEN INSTALLATION INSTRUCTIONS.
4. ALL NEW STRUCTURAL STEEL, FASTENERS, AND EQUIPMENT MOUNTING HARDWARE TO RECEIVE A HOT-DIPPED GALVANIZED FINISH PRIOR TO INSTALLATION.
5. CABLING NOT SHOWN IN THIS VIEW FOR CLARITY. SEE ELECTRICAL DRAWINGS FOR PLUMBING DIAGRAM.

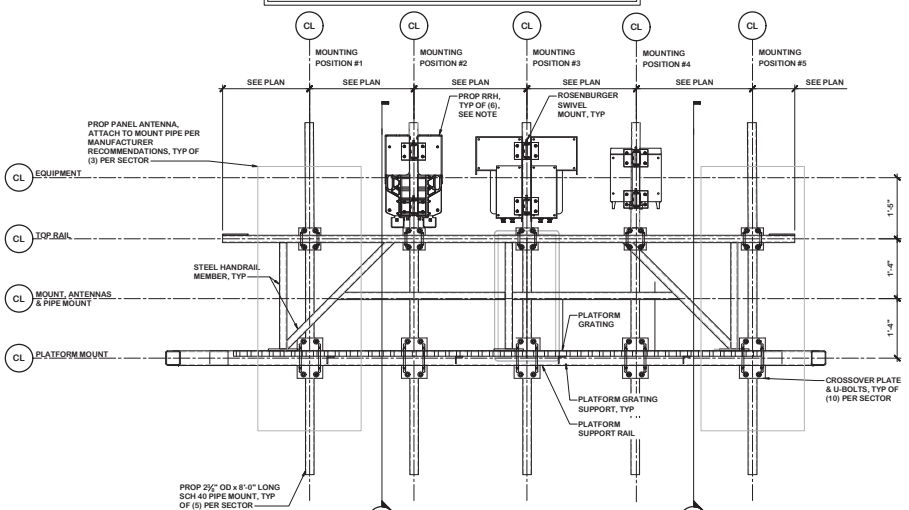

NOTE: ALPHA SECTOR EQUIPPED WITH:
(2) NOKIA AIRSCALE TRI-BAND B12/14/29 AHLBBA RRH
(2) NOKIA AIRSCALE DUAL-BAND B25/66 AHFII RRH
(2) NOKIA AIRSCALE B5 AHCA RRH

ALPHA SECTOR REAR ELEVATION

SCALE: 3/4" = 1'-0"

AT&T
7150 STANDARD DRIVE
HANOVER, MD 21076

MORRIS & RITCHIE ASSOCIATES, INC.
Civil / Structural Engineers
1220-B East Joppa Road, Suite 400K
Towson, Maryland 21286
Office: (410) 821-1690
Fax: (410) 821-1748

smartlink
1997 ANNAPOLIS EXCHANGE PARKWAY, SUITE 200
ANNAPOLIS, MD 21401
PHONE: (410) 263-5465
FAX: (410) 220-2982

SITE ID:
SIMD01014S
SITE NAME:
DUNNAVANT RELO FOR BOYER PLACE (YESHIVA TEMP)
(FA NUMBER: 12573579)
SITE ADDRESS:
2010 LINDEN LANE
SILVER SPRING, MD 20910
MONTGOMERY COUNTY

REVISION BLOCK

NO.	DESCRIPTION	DATE
	COUNTY COMMENTS	08/15/23
	COUNTY COMMENTS	07/20/23
	PERMIT DWGS	07/13/23

PROFESSIONAL CERTIFICATION

I HEREBY CERTIFY THAT THESE DOCUMENTS WERE PREPARED OR APPROVED BY ME, AND THAT I AM A DULY LICENSED PROFESSIONAL ENGINEER UNDER THE LAWS OF THE STATE OF MARYLAND, LICENSE NO. 32384, EXPIRATION DATE: 11/10/2023.

DRAWN BY:	AJL
DESIGNED BY:	AJL
REVIEWED BY:	RJD
ORIGINAL DATE:	06/22/2023
MRA PROJECT #:	18291.213

811 Know what's below. Call before you dig.
PROTECT YOURSELF, GIVE THREE WORKING DAYS NOTICE

THIS DRAWING DOES NOT INCLUDE NECESSARY COMPONENTS FOR CONSTRUCTION SAFETY. ALL CONSTRUCTION SHALL BE PERFORMED IN ACCORDANCE WITH THE OCCUPATIONAL SAFETY AND HEALTH ACT OF 1970 AND ALL RULES AND REGULATIONS THERE TO APPURTENANT.

SHEET TITLE

Temporary Pole Elevation & Platform Details

SHEET NUMBER

S-1

Exhibit 15
OZAH Case No: CU 24-14