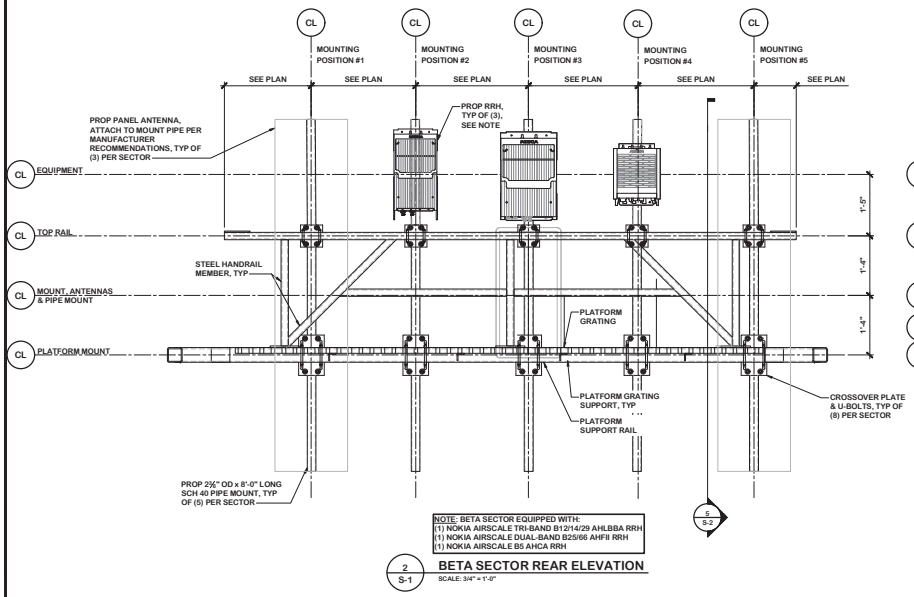

NOTE: BETA SECTOR EQUIPPED WITH:
(1) NOKIA AIRSCALE TRI-BAND B12/14/29 AHLBBA RRH
(1) NOKIA AIRSCALE DUAL-BAND B25/66 AHFII RRH
(1) NOKIA AIRSCALE B5 AHCA RRH

2 S-1 **BETA SECTOR REAR ELEVATION**
SCALE: 3/4" = 1'-0"

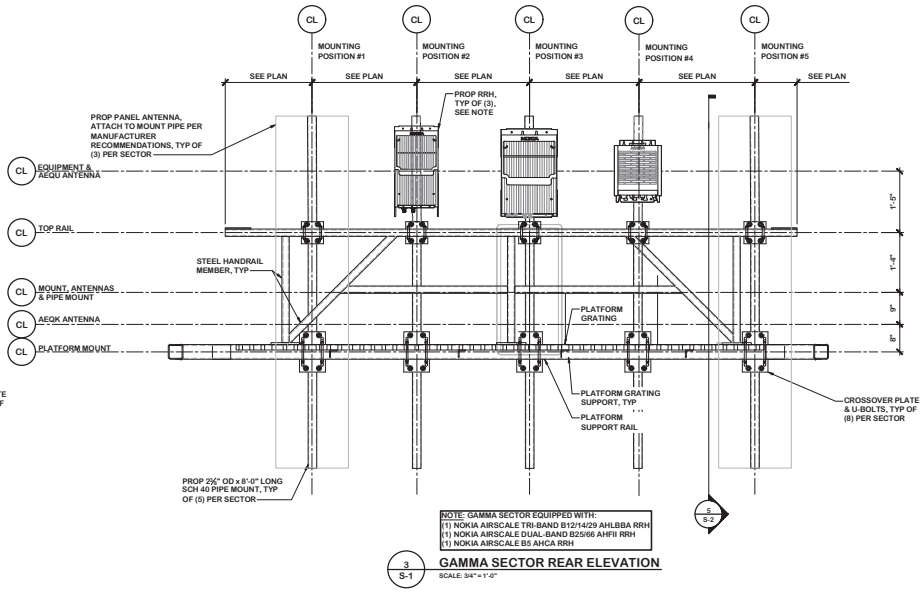

NOTE: GAMMA SECTOR EQUIPPED WITH:
(1) NOKIA AIRSCALE TRI-BAND B12/14/29 AHLBBA RRH
(1) NOKIA AIRSCALE DUAL-BAND B25/66 AHFII RRH
(1) NOKIA AIRSCALE B5 AHCA RRH

3 S-1 **GAMMA SECTOR REAR ELEVATION**
SCALE: 3/4" = 1'-0"

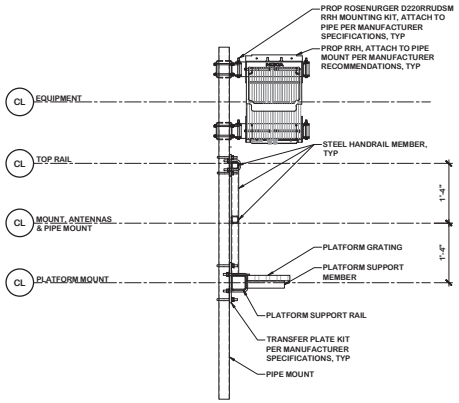

4 S-1 **TYPICAL EQUIPMENT MOUNT**
SCALE: 3/4" = 1'-0"

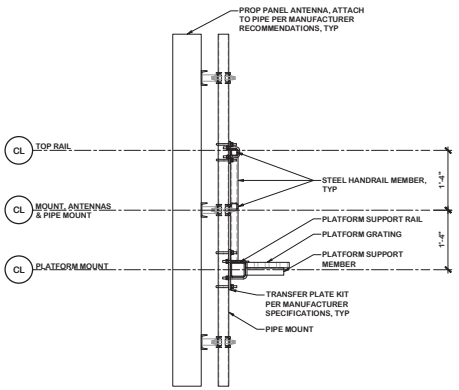

5 S-1 **TYPICAL ANTENNA MOUNT**
SCALE: 3/4" = 1'-0"

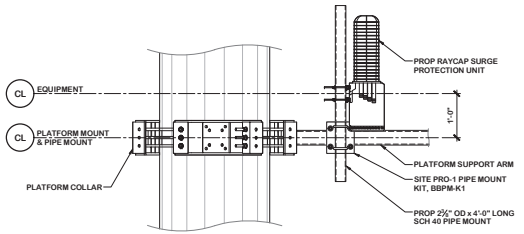

6 S-1 **TYPICAL RAYCAP MOUNT**
SCALE: 3/4" = 1'-0"

AT&T
7150 STANDARD DRIVE
HANOVER, MD 21076

MORRIS & RITCHIE ASSOCIATES, INC.
Civil / Structural Engineers
1220-B East Joppa Road, Suite 400K
Towson, Maryland 21286
Office: (410) 821-1690
Fax: (410) 821-1748

smartlink
1997 ANNAPOLIS EXCHANGE PARKWAY, SUITE 200
ANNAPOLIS, MD 21401
PHONE: (410) 263-5465
FAX: (410) 220-2982

SITE ID:
SIMD010145
SITE NAME:
DUNNAVANT RELO FOR BOYER PLACE (YESHIVA TEMP)
(FA NUMBER: 12573579)
SITE ADDRESS:
2010 LINDEN LANE
SILVER SPRING, MD 20910
MONTGOMERY COUNTY

REVISION BLOCK

NO.	DESCRIPTION	DATE
	COUNTY COMMENTS	08/15/23
	COUNTY COMMENTS	07/20/23
	PERMIT DWGS	07/13/23

PROFESSIONAL CERTIFICATION
I HEREBY CERTIFY THAT THESE DOCUMENTS WERE PREPARED OR APPROVED BY ME, AND THAT I AM A DULY LICENSED PROFESSIONAL ENGINEER UNDER THE LAWS OF THE STATE OF MARYLAND, LICENSE NO. 32384, EXPIRATION DATE: 11/10/2023.

DRAWN BY:	AJL
DESIGNED BY:	AJL
REVIEWED BY:	RJD
ORIGINAL DATE:	06/22/2023
MRA PROJECT #:	18291.213

811 Know what's **below.** **Call** before you dig.
PROTECT YOURSELF, GIVE THREE WORKING DAYS NOTICE
THIS DRAWING DOES NOT INCLUDE NECESSARY COMPONENTS FOR CONSTRUCTION SAFETY. ALL CONSTRUCTION SHALL BE PERFORMED IN ACCORDANCE WITH THE OCCUPATIONAL SAFETY AND HEALTH ACT OF 1970 AND ALL RULES AND REGULATIONS THERE TO APPURTENANT.

SHEET TITLE
Structural Details

SHEET NUMBER
S-2

Exhibit 16
OZAH Case No: CU 24-14