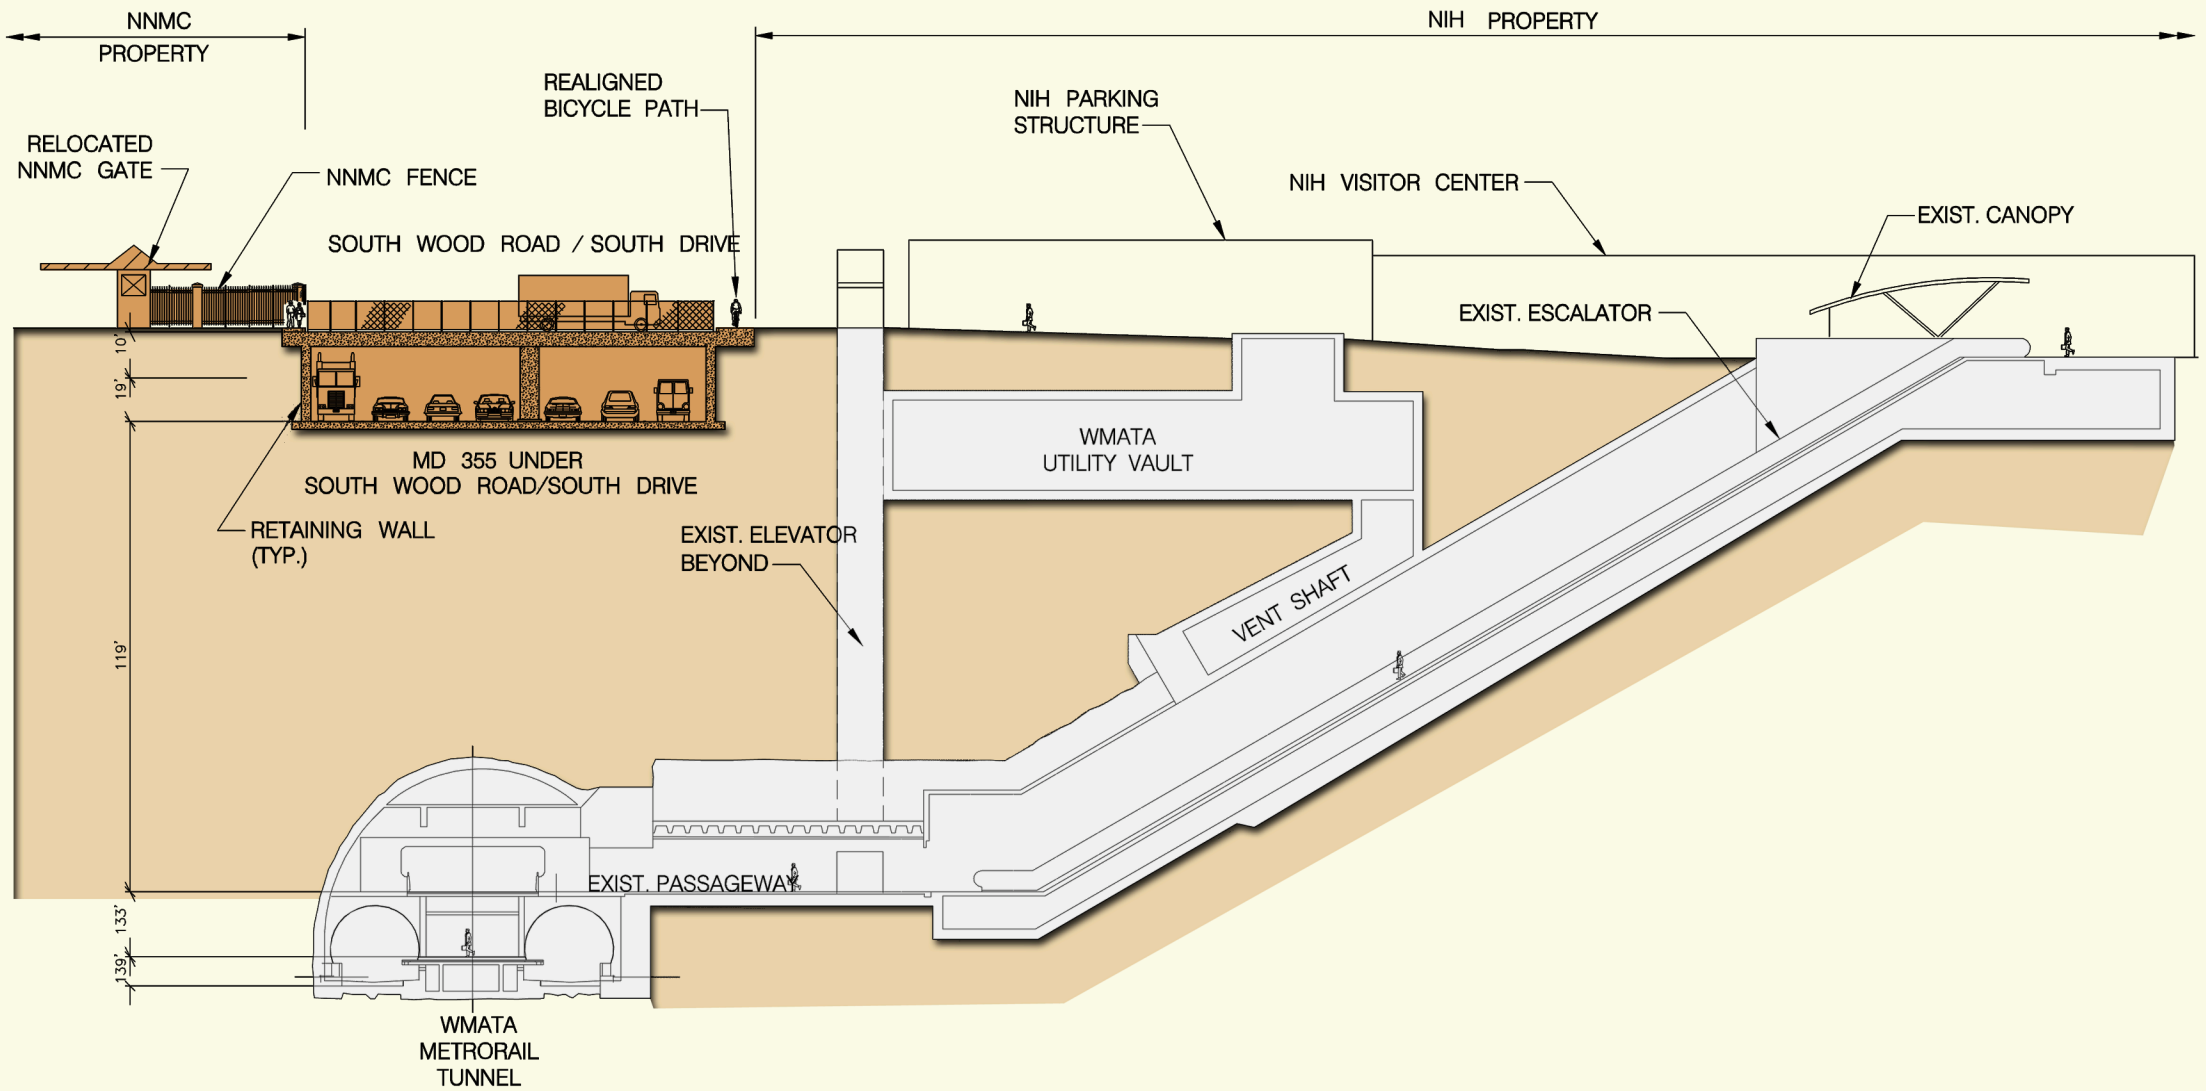

Alternative 3 Section View

(Looking South to Jones Bridge Road)

Scale: 1" = 30'

15 0 15 30

SCALE IN FEET