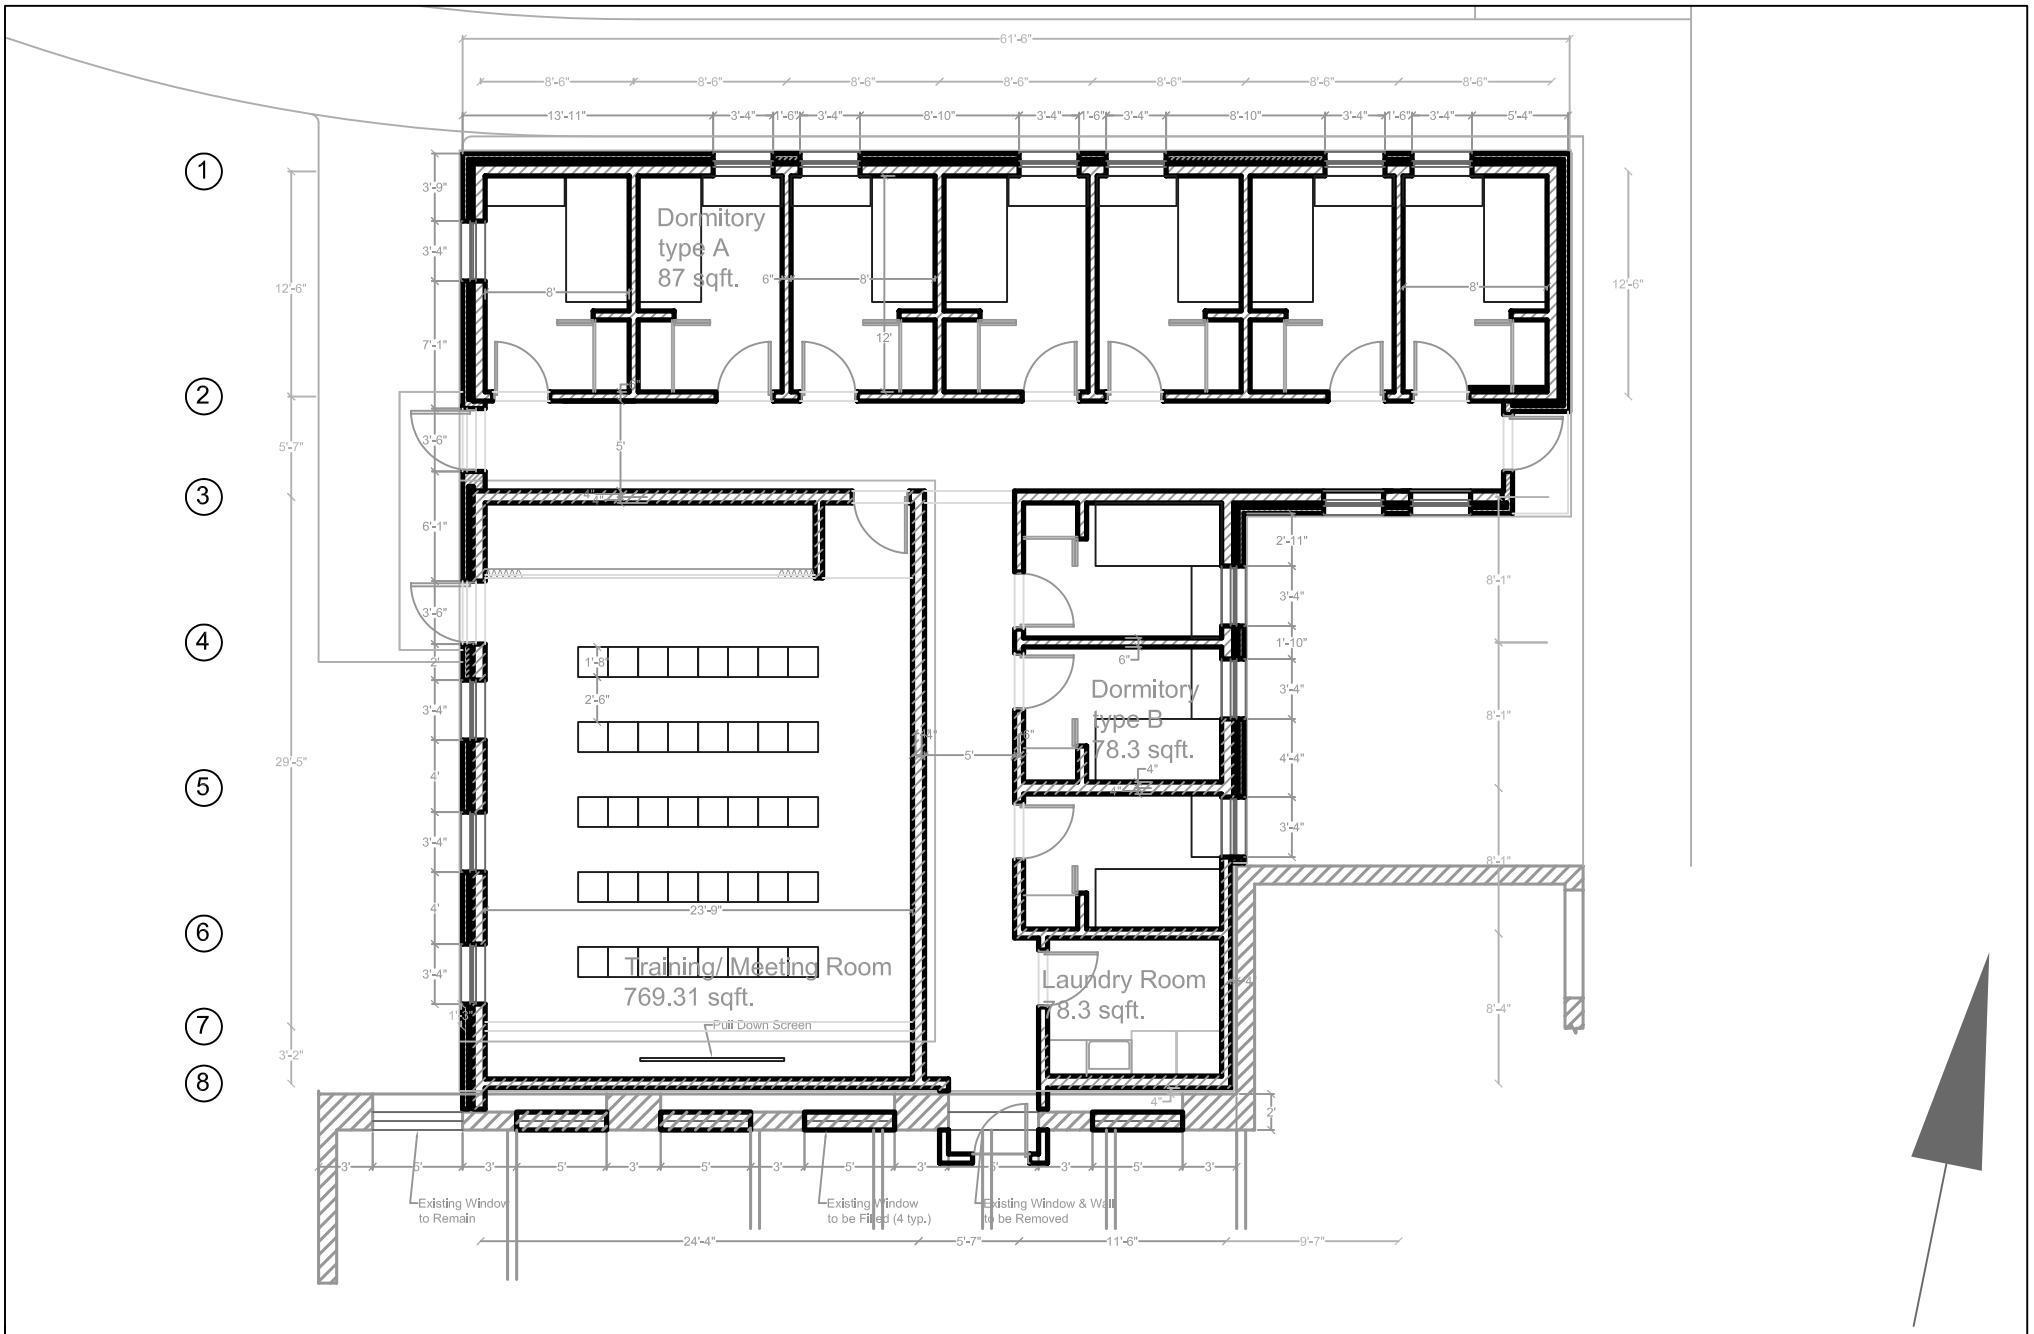

Montgomery County Maryland
Burtonsville Fire Station Addition
Contract # 6504510179-AA

Concept Planning Phase
Plan
Scale: 3/32" = 1' - 0"

Architects Engineers
and Construction Consultants
www.aeati.com
8950 Route 108, Suite 100, Columbia, Maryland 21045