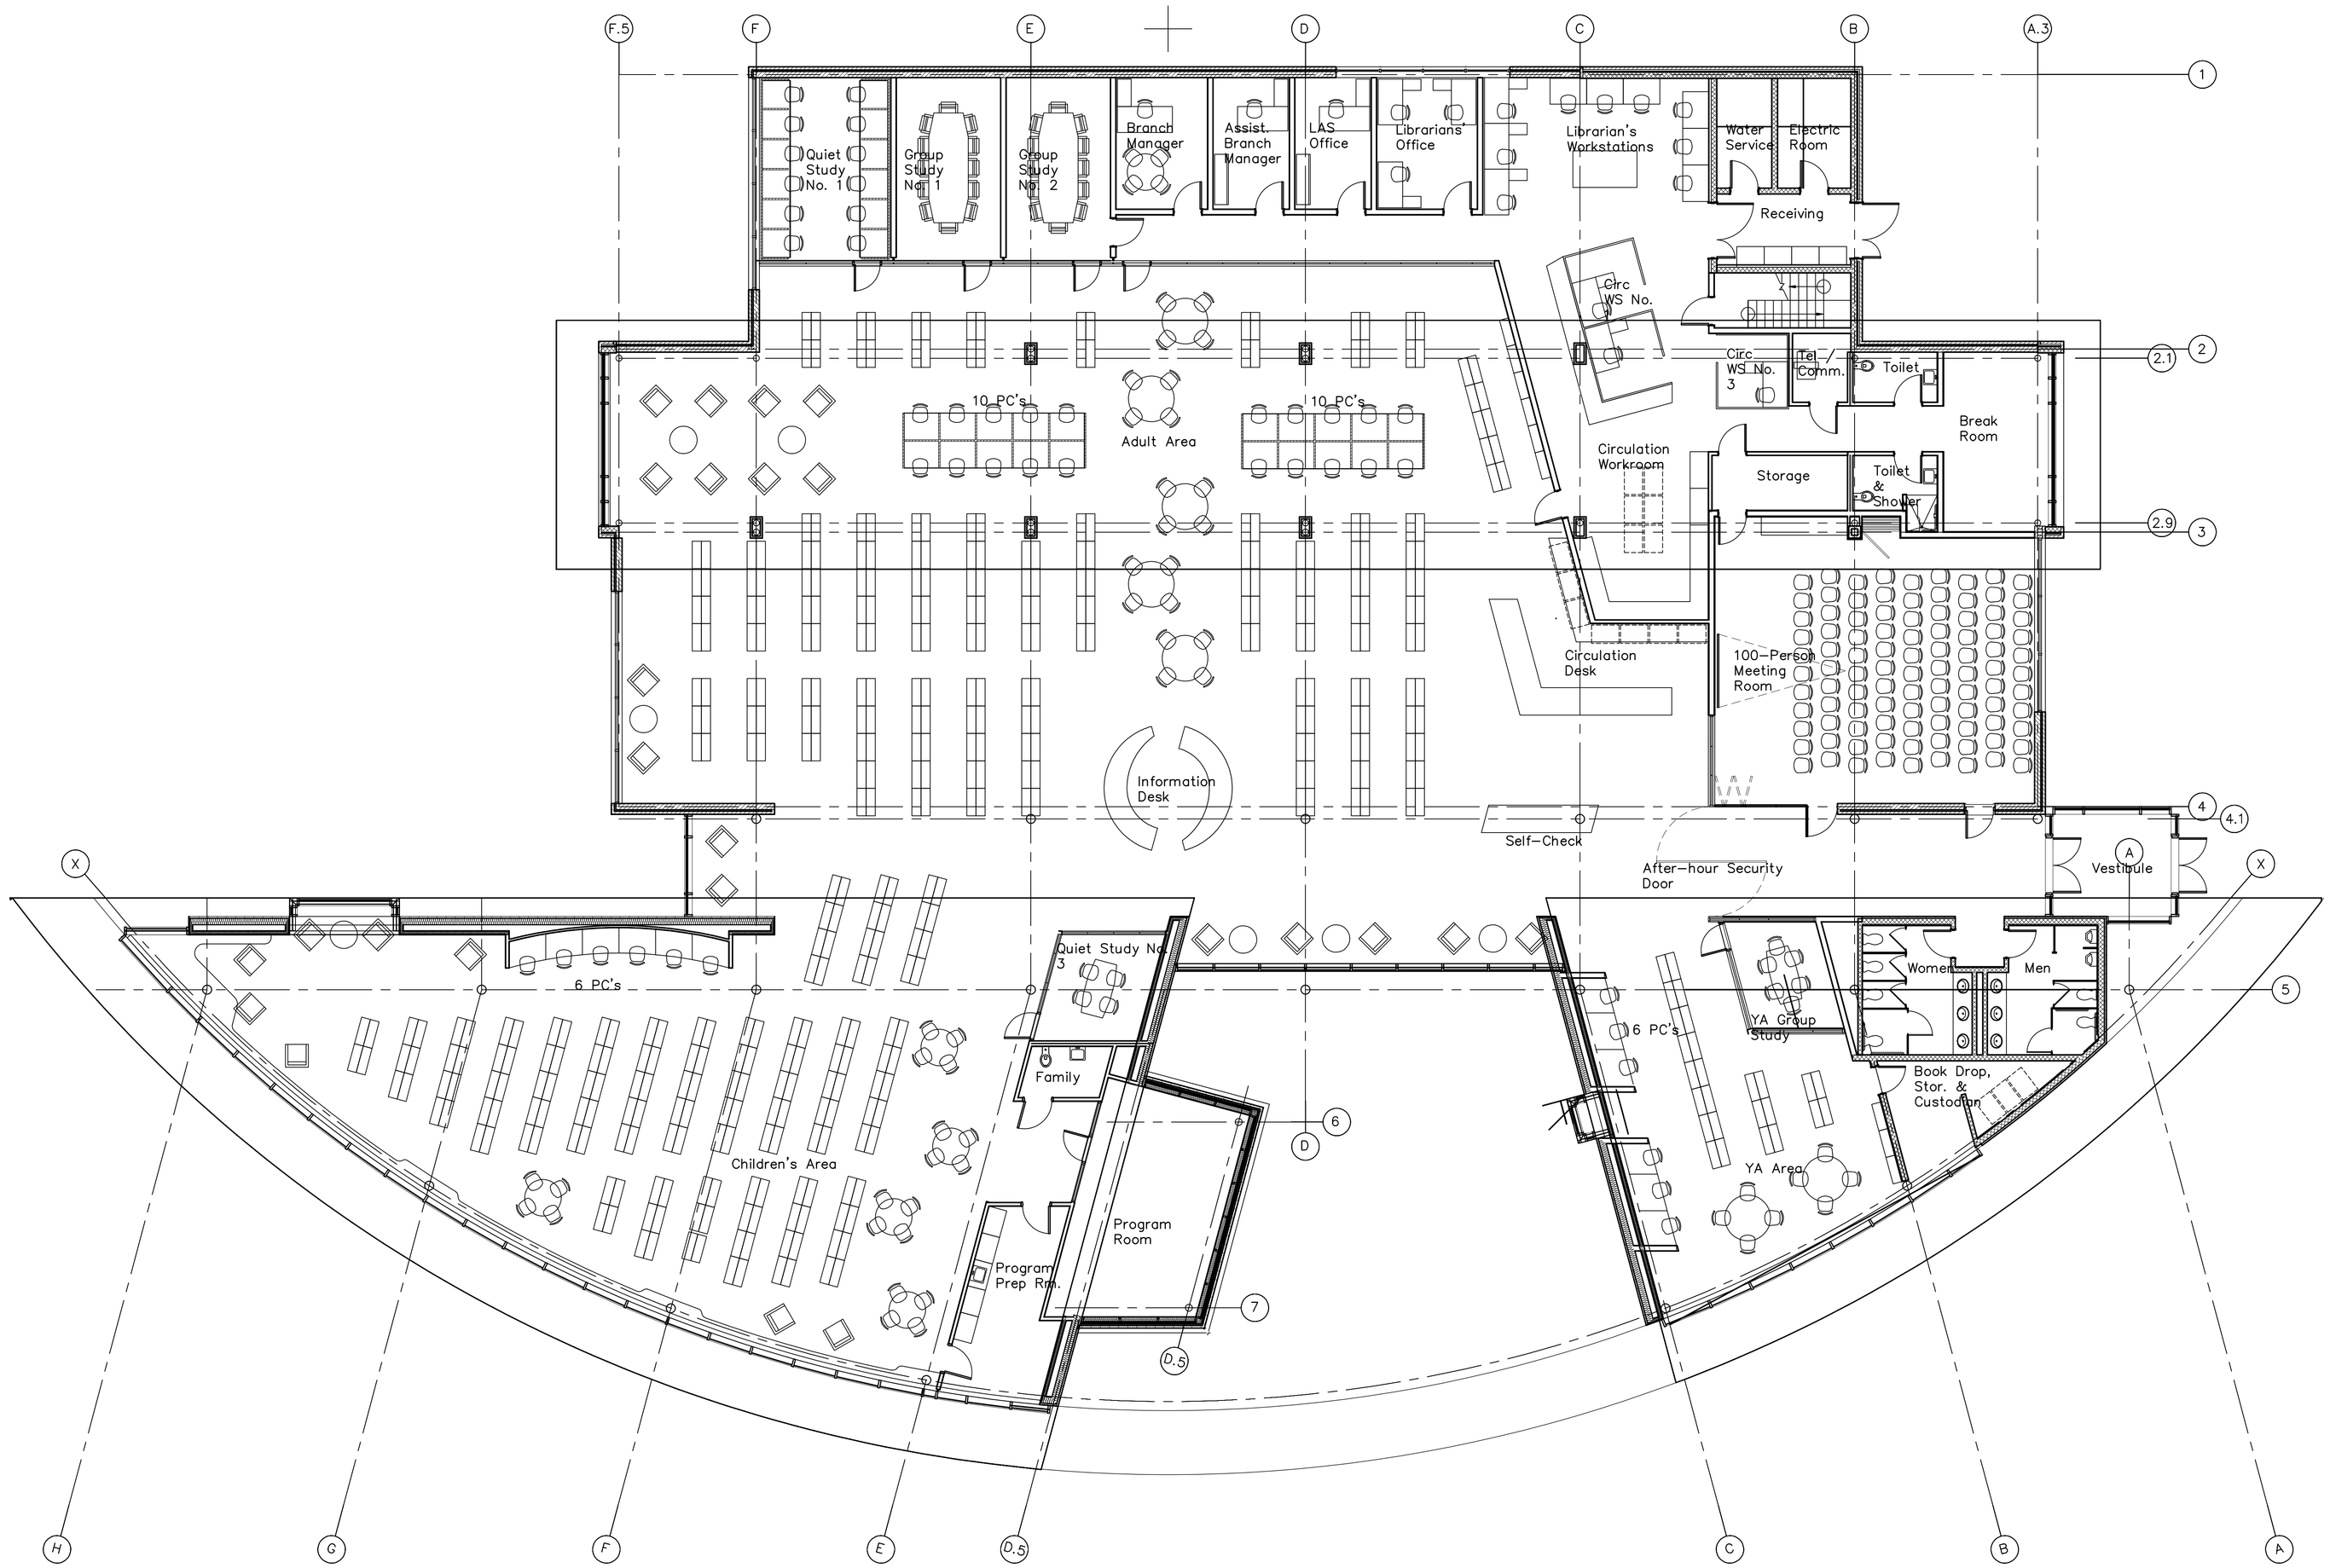


| Loc. | Description | Date | App. |
|---|---|---|---|

KEY PLAN

The drawing and design shown here are the property of The Lukmire Partnership, Inc. The reproduction, copying, or use of this drawing or design without written consent is prohibited. Any infringement will be subject to legal action.

Project Title:

# Olney Library Addition & Renovation

Owner:

Montgomery County, Maryland
Client Proj. No.

The Lukmire Partnership
Architecture
Planning
Interior Design
2700 South Quincy Street
Suite 301
Arlington, VA 22206
703.998.0101
FAX 703.998.7798

## FURNITURE FLOOR PLAN

| | |
|---|---|
| Architect's Name | |
| Engineer's Name | |
| Drawn: XXX | Scale: AS NOTED |
| Checked: XXX | Issued: January 12, 2009 |
| App.: #### | Dwg. No. |
| Project No.: 13210 | A1.06 |