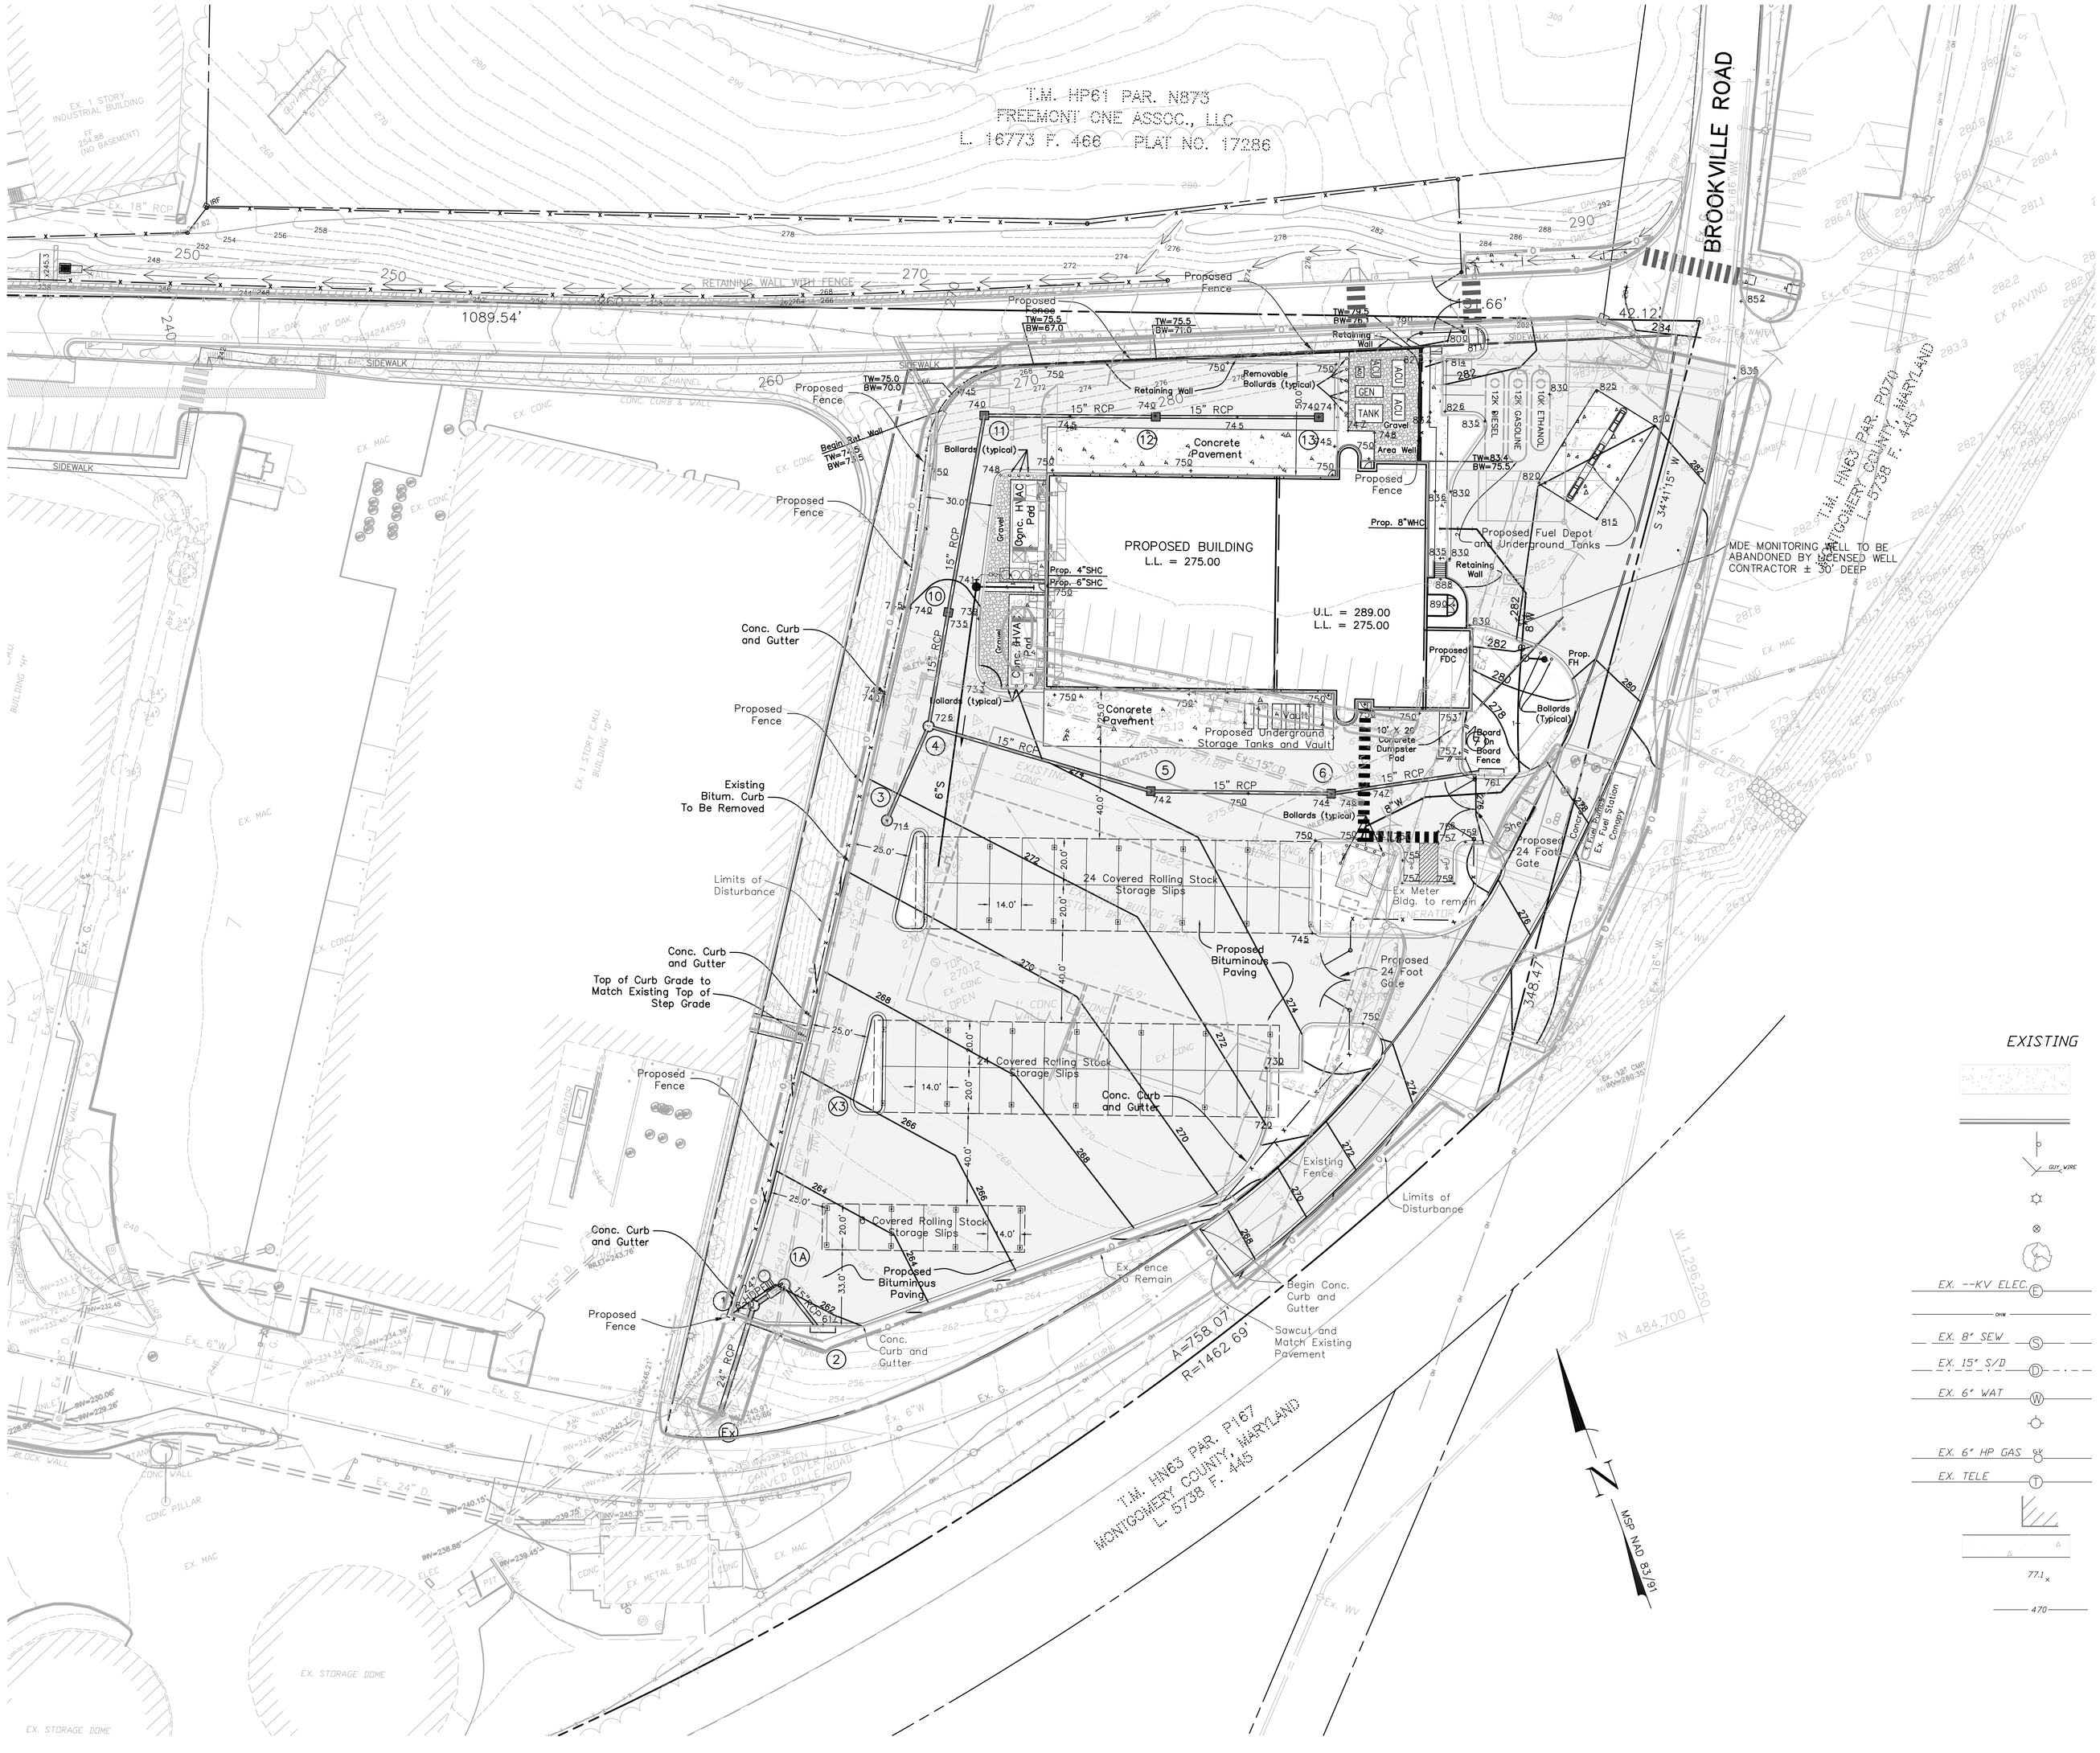

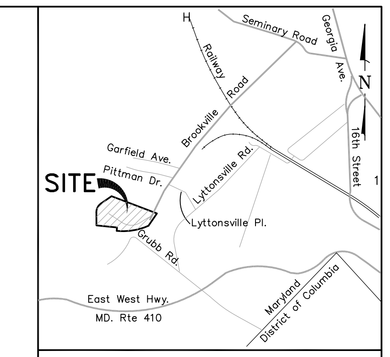

VICINITY MAP
SCALE 1" = 2,000'

REVISIONS

Owner:
Montgomery County DPW & T
101 Monroe Street, Ninth Floor
Rockville, Maryland 20850-2540
240-777-7220

Architect:
Morgan Design Group
500 Redland Court, Suite 214
Owings Mills, Maryland 21117
410-356-0122

Structural Engineer:
McCormac Engineering Associates, Inc.
641 East Main Street
Westminster, Maryland 21157
410-876-8893

Mechanical/Electrical/Plumbing Engineer:
Sidhu Associates, Inc.
Executive Plaza III, Suite 100
Hunt Valley, Maryland 21031
410-329-1115

Civil Engineer:
Macris, Hendricks and Glascock, PA
9220 Wightman Road, Suite 120
Montgomery Village, Maryland 20886
301-670-0840

Dept. of Public Works and Transportation
Division of Capital Development

101 Monroe Street, Ninth Floor
Rockville, Maryland 20850-2540
(240) 777-7221

Renovations to
MONTGOMERY COUNTY
Brookville Service Park
PART TWO

8710 Brookville Road
Silver Spring, Maryland 20910

MORGAN DESIGN GROUP
Architecture
Interior Design
Landscape Design
Dolfield Office Park
500 Redland Court, Suite 214
Owings Mills, Maryland 21117
Phone: 410-356-0122
Fax: 410-356-7322
E-Mail: jbmain@aol.com

ISSUED FOR:
- ■ PRELIMINARY/PROGRESS (NOT FOR CONST.)
- ☐ PRICING ONLY
- ☐ PERMIT
- ☐ CONSTRUCTION DOCUMENTS

SEAL

Legend

EXISTING		PROPOSED
	Paving	
	Curb & Gutter	
	Sign	
	Utility Pole	
	Lamp Post	
	Post or Bollard	
	Tree	
EX. --KV ELEC.	Electric	ELEC.
	Overhead Wires	
EX. 8" SEW	Sanitary Sewer	6" SEWER CLEAN OUT
EX. 15" S/D	Storm Drain	15" RCP
EX. 6" WAT	Water Line	3" WATER VALVE
	Fire Hydrant	
EX. 6" HP GAS	Gas	4" GAS
EX. TELE	Telephone	TELE
	Buildings	
	Concrete	
77.1	Spot Elevation	75.5+
470	Contour	474
	Limits of Disturbance	

GRAPHIC SCALE
30 0 15 30 60 120
(IN FEET)
1 inch = 30 ft.

Call "Miss Utility" at 1-800-257-7777, 48 hours prior to the start of work.
The excavator must notify all public utility companies with underground facilities in the area of proposed excavation and have those facilities located by the utility companies prior to commencing excavation. The excavator is responsible for compliance with requirements of Chapter 36A of the Montgomery County Code.

MHG
Macris, Hendricks & Glascock, P.A.
Engineers ▪ Planners
Landscape Architects ▪ Surveyors
9220 Wightman Road, Suite 120
Montgomery Village, Maryland
20886-1279
Phone 301.670.0840
Fax 301.948.0693
www.mhgpa.com

Proj. Mgr.	Designer
P.J.N.	P.J.N.
Date	Scale
8-21-07	1"=30'
Project No.	Sheet
1996.303.77	2 of 2

DESIGN DEVELOPMENT SUBMISSION

© COPYRIGHT 2006, MACRIS, HENDRICKS & GLASCOCK, P.A.

PROJ. MGR.	PJN
DESIGN	BSB
APPROVED	
SCALE	1"=30'
DATE	AUGUST 21, 2007
CAD FILE	SP_14_01
PROJECT NO.	MHG 2004.173.14

DRAWING TITLE
DETAILED SITE PLAN

C-2