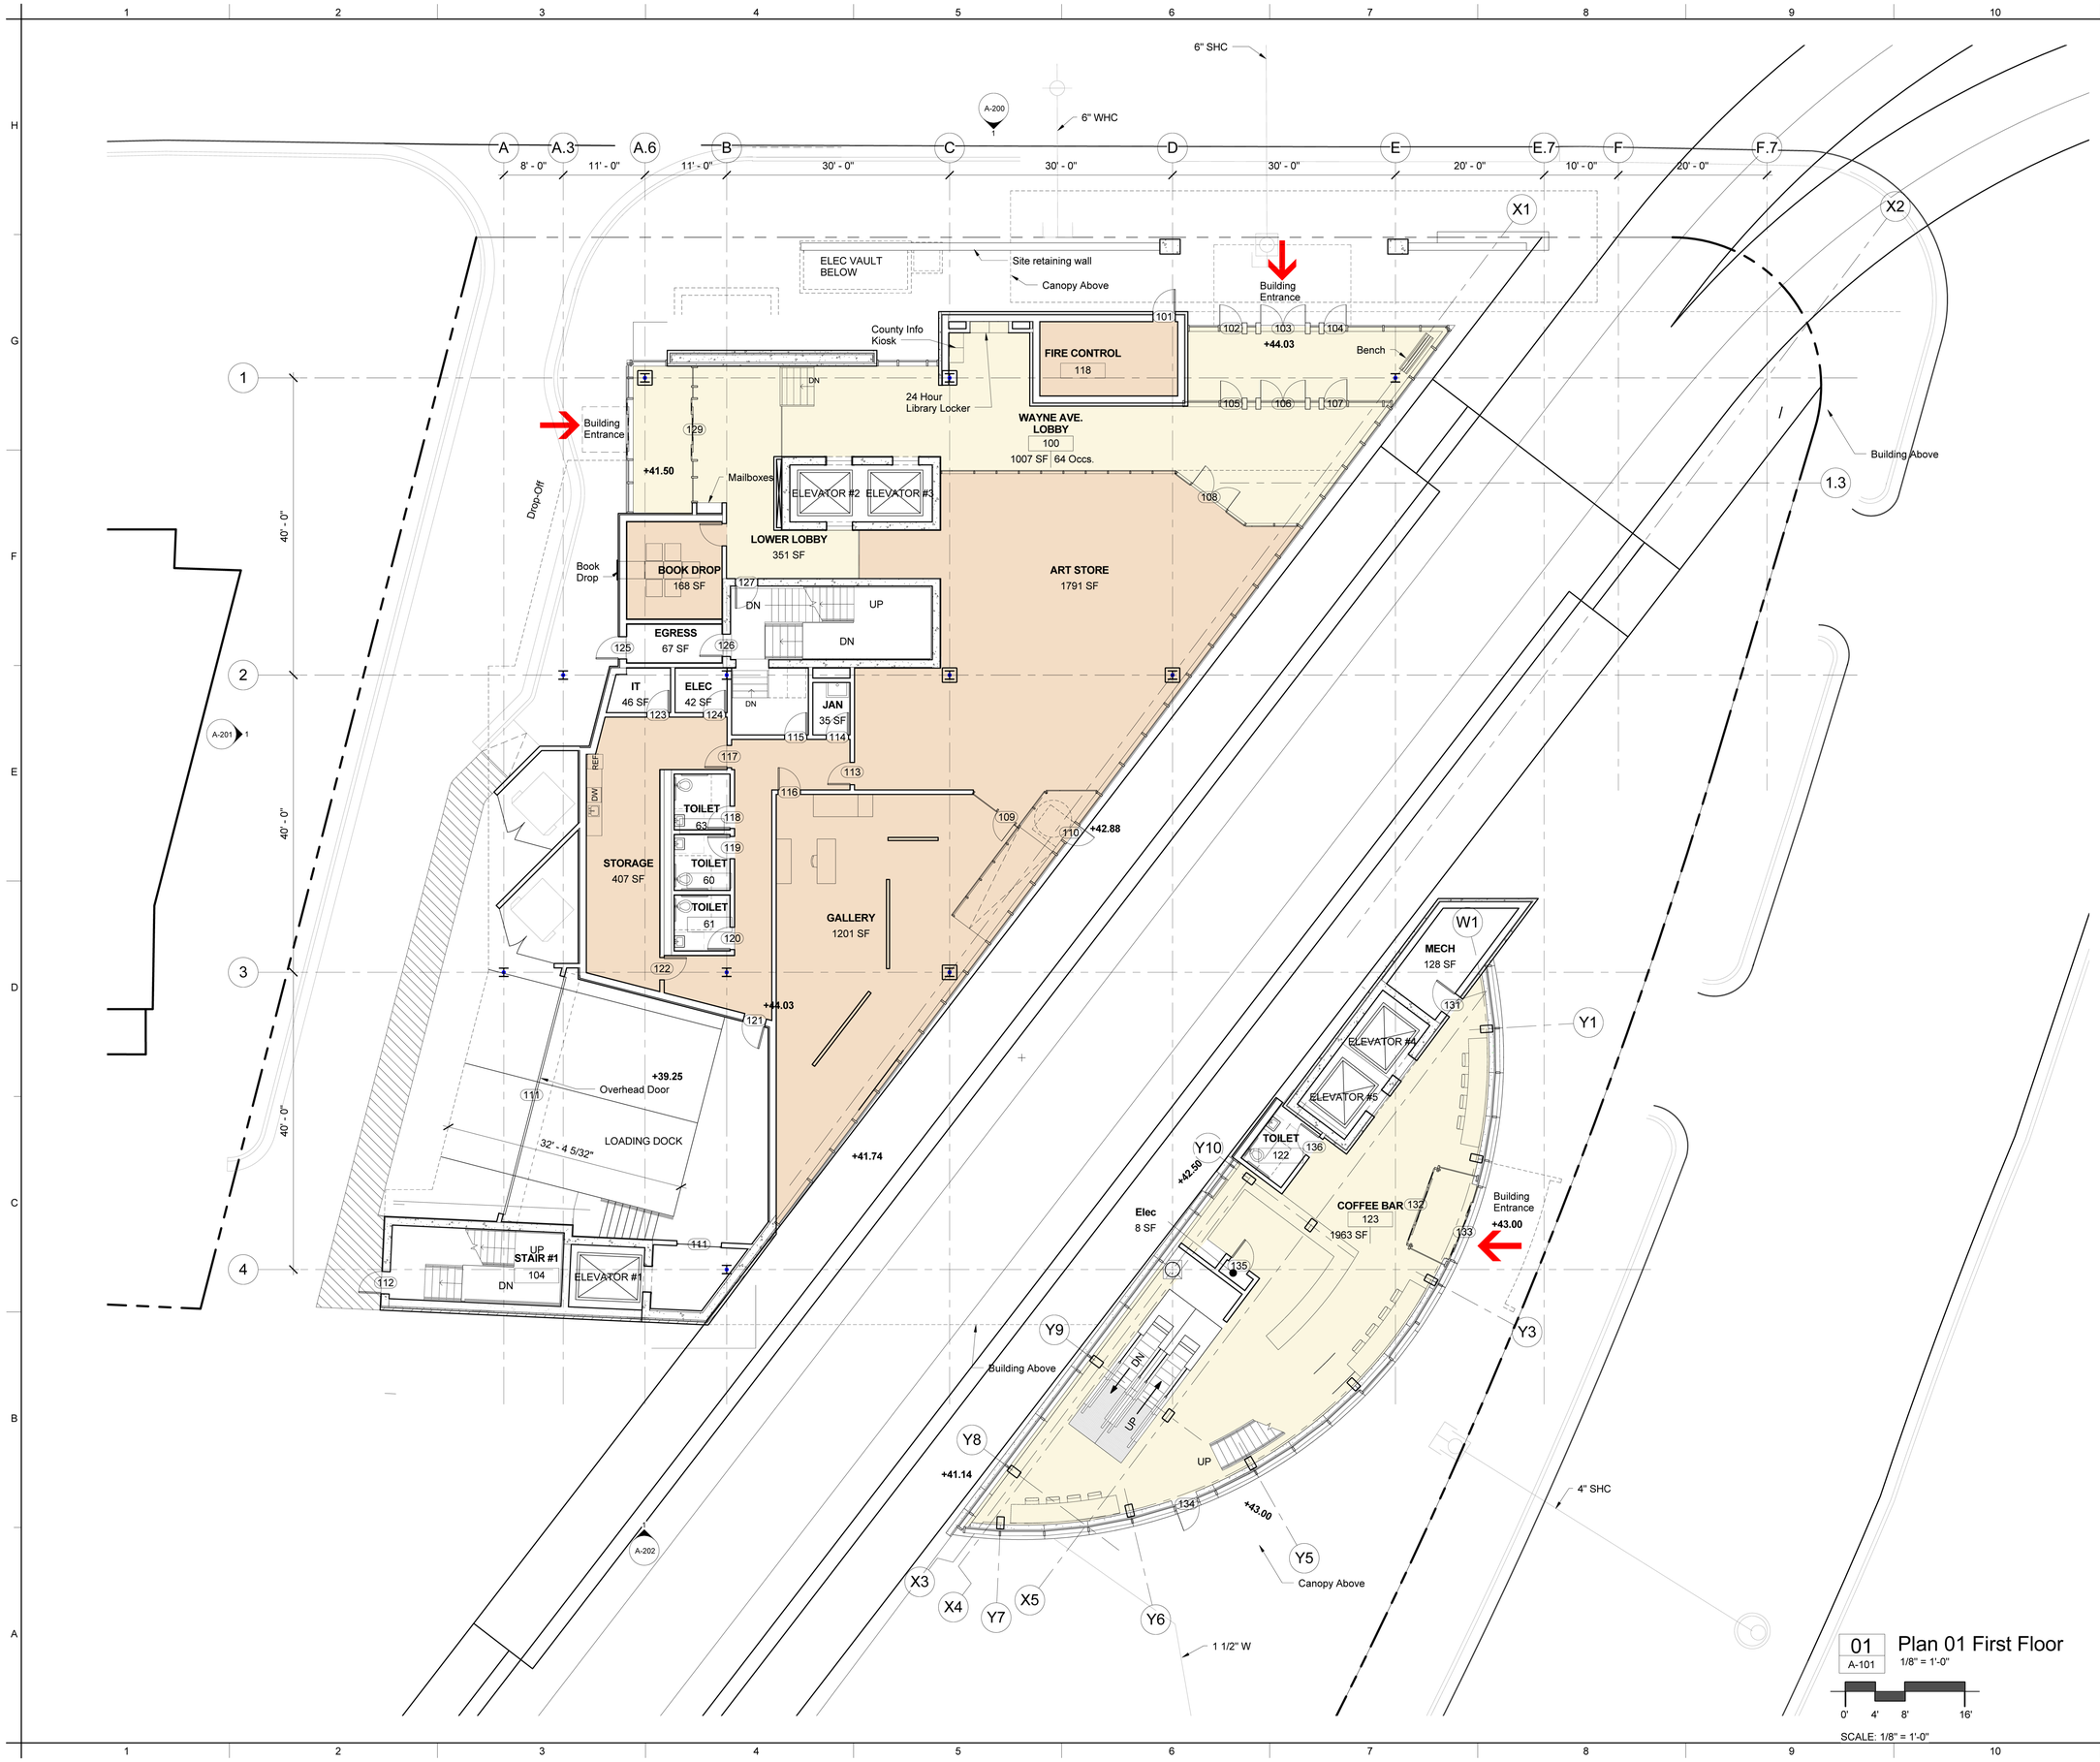

MONTGOMERY COUNTY MARYLAND

DEPARTMENT OF GENERAL SERVICES
DIVISION OF BUILDING DESIGN AND CONSTRUCTION

101 MONROE STREET 11TH FLOOR
ROCKVILLE, MARYLAND 20850

Silver Spring Library
100% Design Development
Progress Print
June 14, 2011

900 Wayne Avenue
Silver Spring, Maryland 20910

The Lukmire Partnership
Architecture
Planning
Interior Design
2700 South Quincy Street
Suite 300
Arlington, VA 22206
703-998-0101
fax 703-998-7798

Professional Certification.
I certify that these documents were prepared or approved by me, and that i am a duly licensed architect under the laws of the state of Maryland, license number _____, expiration date_____.

REGISTRATION:

NO.	DATE	ISSUE DESCRIPTION
1	2/22/2011	50% DD Submission

A/E PROJECT NO: 13230
DRAWN BY: BFE
CHECKED BY: RZP

KEY PLAN

SHEET TITLE:

FIRST FLOOR PLAN

SHEET NUMBER:

A-101

01 A-101 Plan 01 First Floor
1/8" = 1'-0"

0' 4' 8' 16'

SCALE: 1/8" = 1'-0"

Original drawing is 30" x 42". Scale entities accordingly if reduced.
6/29/2011 1:44:44 PM