John S. Rossi, P.E.

Digitally signed by John S. Rossi, P.E.
DN: CN = John S. Rossi, P.E., C = US, O = John S. Rossi and Associates, P.C., OU = Structural Solutions
Reason: I am the author of this document
Date: 2007.10.08 17:45:47 -04'00'

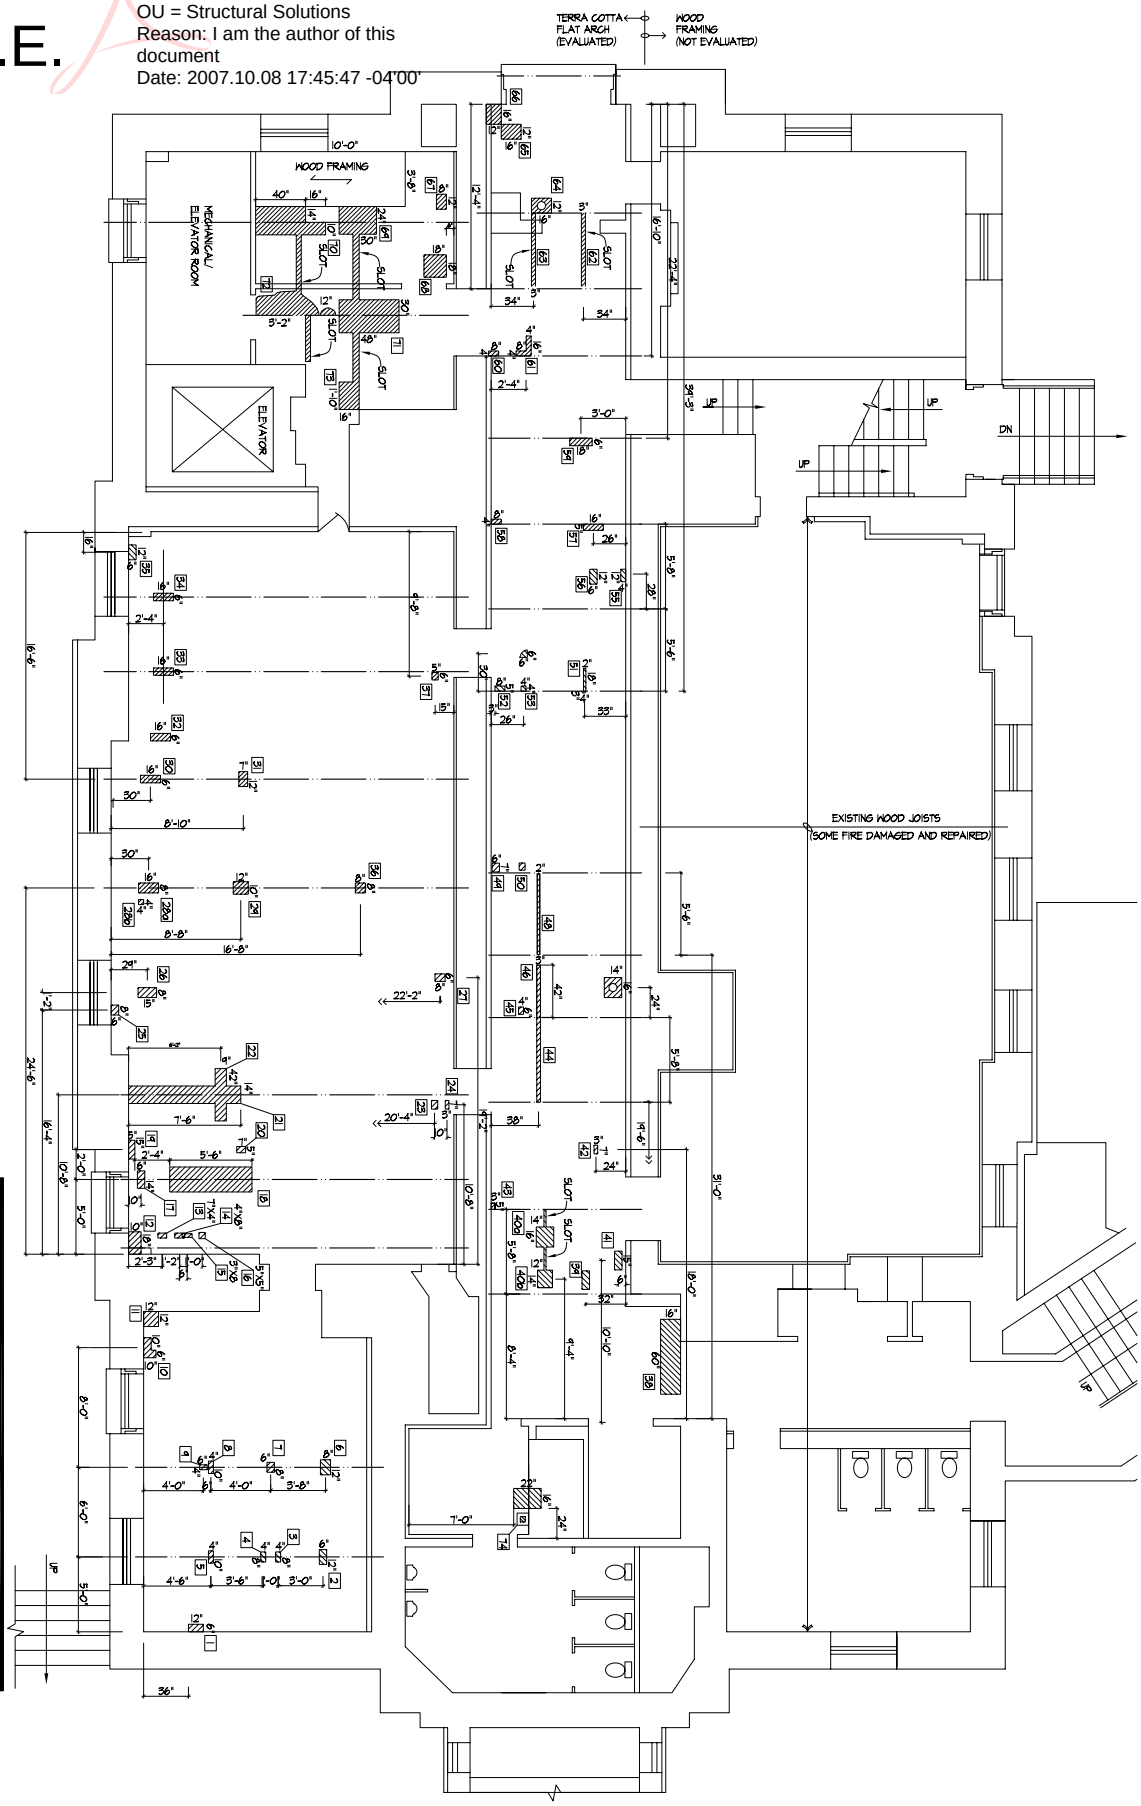

1 EXISTING COURTHOUSE FIRST FLOOR
STRUCTURAL PLAN WITH NOTED DAMAGE

1. EXPOSED STEEL BEAMS ARE SHOWN, WHERE NOTED, AS ——
2. SIGNIFICANTLY DAMAGED TERRA COTTA TILE IS SHOWN AS ▨ Y WHERE X AND Y ARE THE APPROXIMATE MEASUREMENTS OF THE EXTENT OF THE DAMAGE. EACH LOCATION IS NUMBERED IN A BOX SUCH AS THIS: 101
3. ALL DIMENSIONS ARE APPROXIMATE AND ARE INTENDED TO CONVEY GENERAL LOCATION OF DAMAGE.
4. NOT ALL EXISTING BEAMS HAVE BEEN SHOWN.

DATE: 13 Dec 2006	Red Brick Courthouse	Structural Solutions	Department of Public work and Transportation Facilities Maintenance and Operations
REVIEW BY: JSR	29 Courthouse Square	1001 Spring Street, Suite 227, Silver Spring, Maryland 20910	1301 Seven Locks Road, Rockville, MD 20854
DRAWN BY: ABA	Rockville, MD 20850	Phone 301-587-1777, Fax 301-588-1250, Consulting Structural Engineers	(301) 279-8100
REVISIONS			
SHEET NO. S-1			
PROJECT NO. 06-137			