John S. Rossi, P.E.

Digitally signed by John S. Rossi, P.E.
DN: CN = John S. Rossi, P.E., C = US, O = John S. Rossi and Associates, P. C., OU = Structural Solutions
Reason: I am the author of this document
Date: 2007.10.08 17:46:44 -04'00'

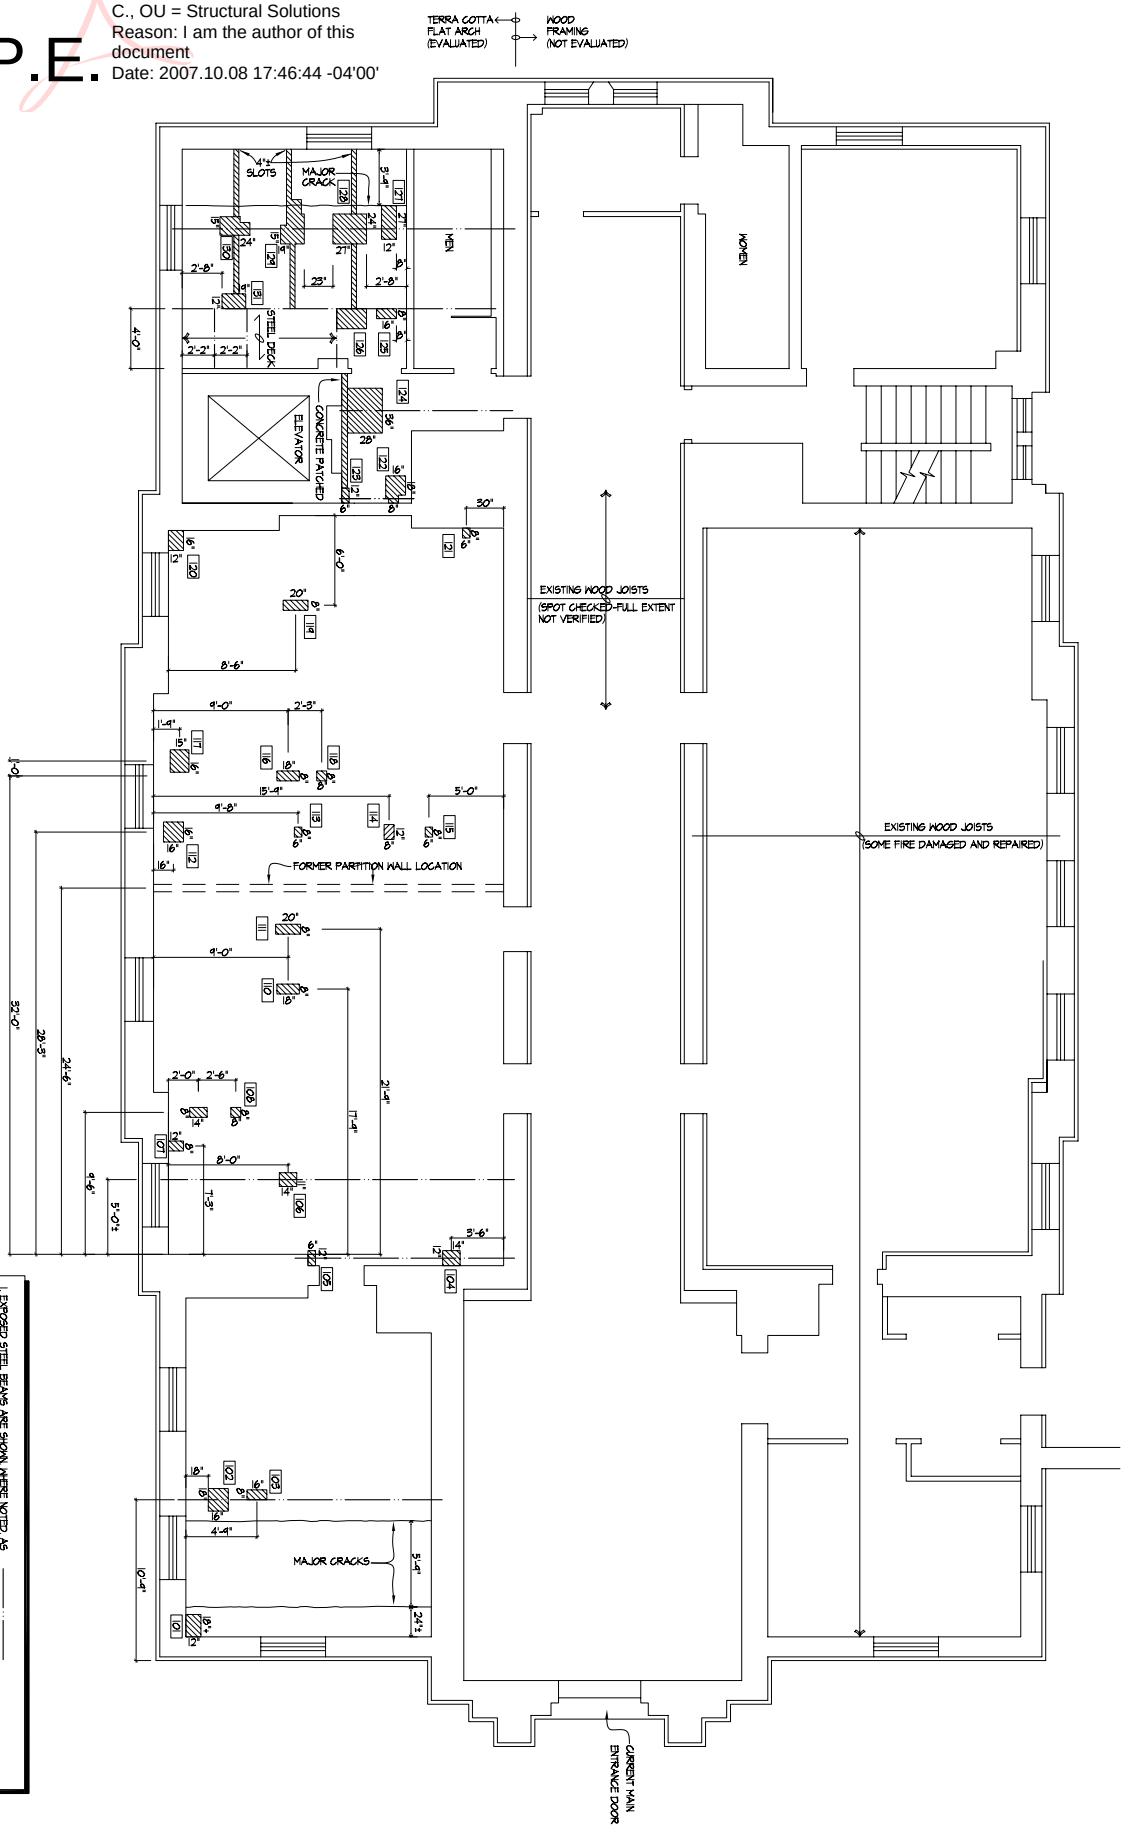

2 EXISTING COURTHOUSE SECOND FLOOR STRUCTURAL PLAN WITH NOTED DAMAGE 1/8"=1'-0"

1. EXPOSED STEEL BEAMS ARE SHOWN, WHERE NOTED, AS
2. SIGNIFICANTLY DAMAGED TERRA COTTA TILE IS SHOWN AS X' WHERE X AND Y ARE THE APPROXIMATE MEASUREMENTS OF THE EXTENT OF THE DAMAGE. EACH LOCATION IS NUMBERED IN A BOX SUCH AS THIS: 101
3. ALL DIMENSIONS ARE APPROXIMATE AND ARE INTENDED TO CONVEY GENERAL LOCATION OF DAMAGE.
4. NOT ALL EXISTING BEAMS HAVE BEEN SHOWN.

DATE:	13 Dec 2006
REVIEW BY:	JSR
DRAWN BY:	ABA
REVISIONS	
SHEET NO.	S-2
PROJECT NO.	06-137

Red Brick Courthouse

29 Courthouse Square
Rockville, MD 20850

Structural Solutions
1001 Spring Street Suite 221 Silver Spring Maryland 20910
Phone 301-587-1771 Fax 301-588-2150
Consulting Structural Engineers

MONTGOMERY COUNTY MARYLAND 1776 1876

Department of Public work and Transportation
Division of Maintenance and Operations
1301 Seven Locks Road
Rockville, MD 20854
(301) 279-3000