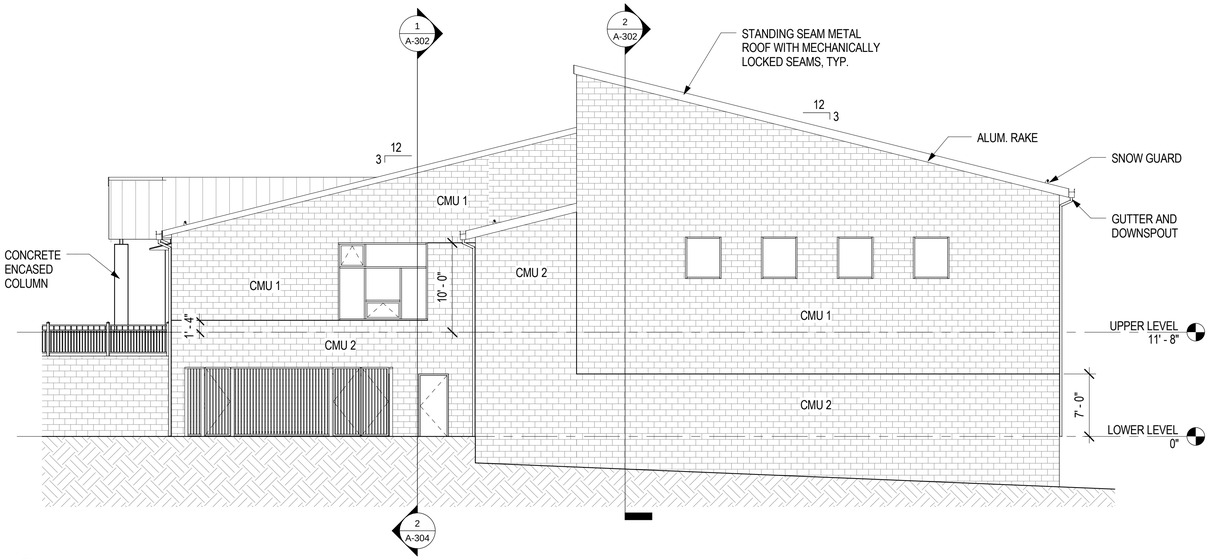

1 A-202 EAST ELEVATION
1/8" = 1'-0"

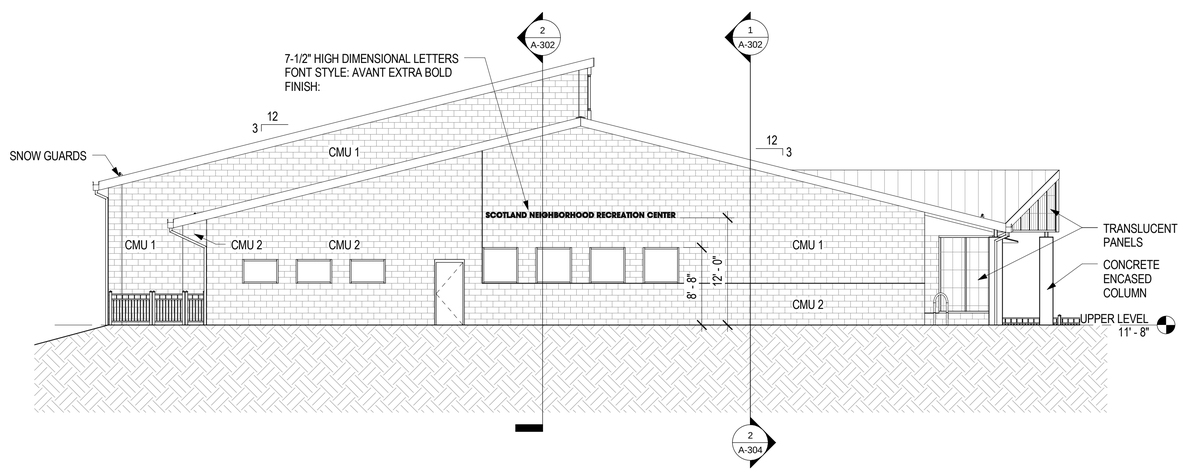

2 A-202 WEST ELEVATION
1/8" = 1'-0"

PLOT DATE: 8/17/2010 8:45:35 AM PAPER SIZE: ARCH D (24x36)

REVISIONS

IFB/RFP #

DEPARTMENT OF GENERAL SERVICES
DIVISION OF BUILDING DESIGN AND CONSTRUCTION

101 MONROE STREET, ELEVENTH FLOOR
ROCKVILLE, MARYLAND 20850

SCOTLAND RECREATION CENTER

7700 SCOTLAND DRIVE
POTOMAC, MARYLAND 20854

WHITMAN, REQUARDT & ASSOCIATES, LLP
801 South Caroline Street, Baltimore, Maryland 21231

ISSUED FOR:
- [x] PRELIMINARY/PROGRESS (NOT FOR CONST.)
- [ ] PRICING ONLY
- [ ] PERMIT
- [ ] CONSTRUCTION DOCUMENTS

SEAL

0 4' 8' 16'
SCALE: 1/8" = 1'-0"

DESIGN	MRH
DRAWN	NHP
APPROVED	Approver
SCALE	1/8" = 1'-0"
DATE	16 AUGUST, 2010
CAD FILE	N:\90117-003\CADD\MODELS\LOCAL FILES\A90117003\NPITTMAN\A90117003-npittm
PROJECT NO.	90117-004

DRAWING TITLE
BUILDING ELEVATIONS

DRAWING NO.
A-202