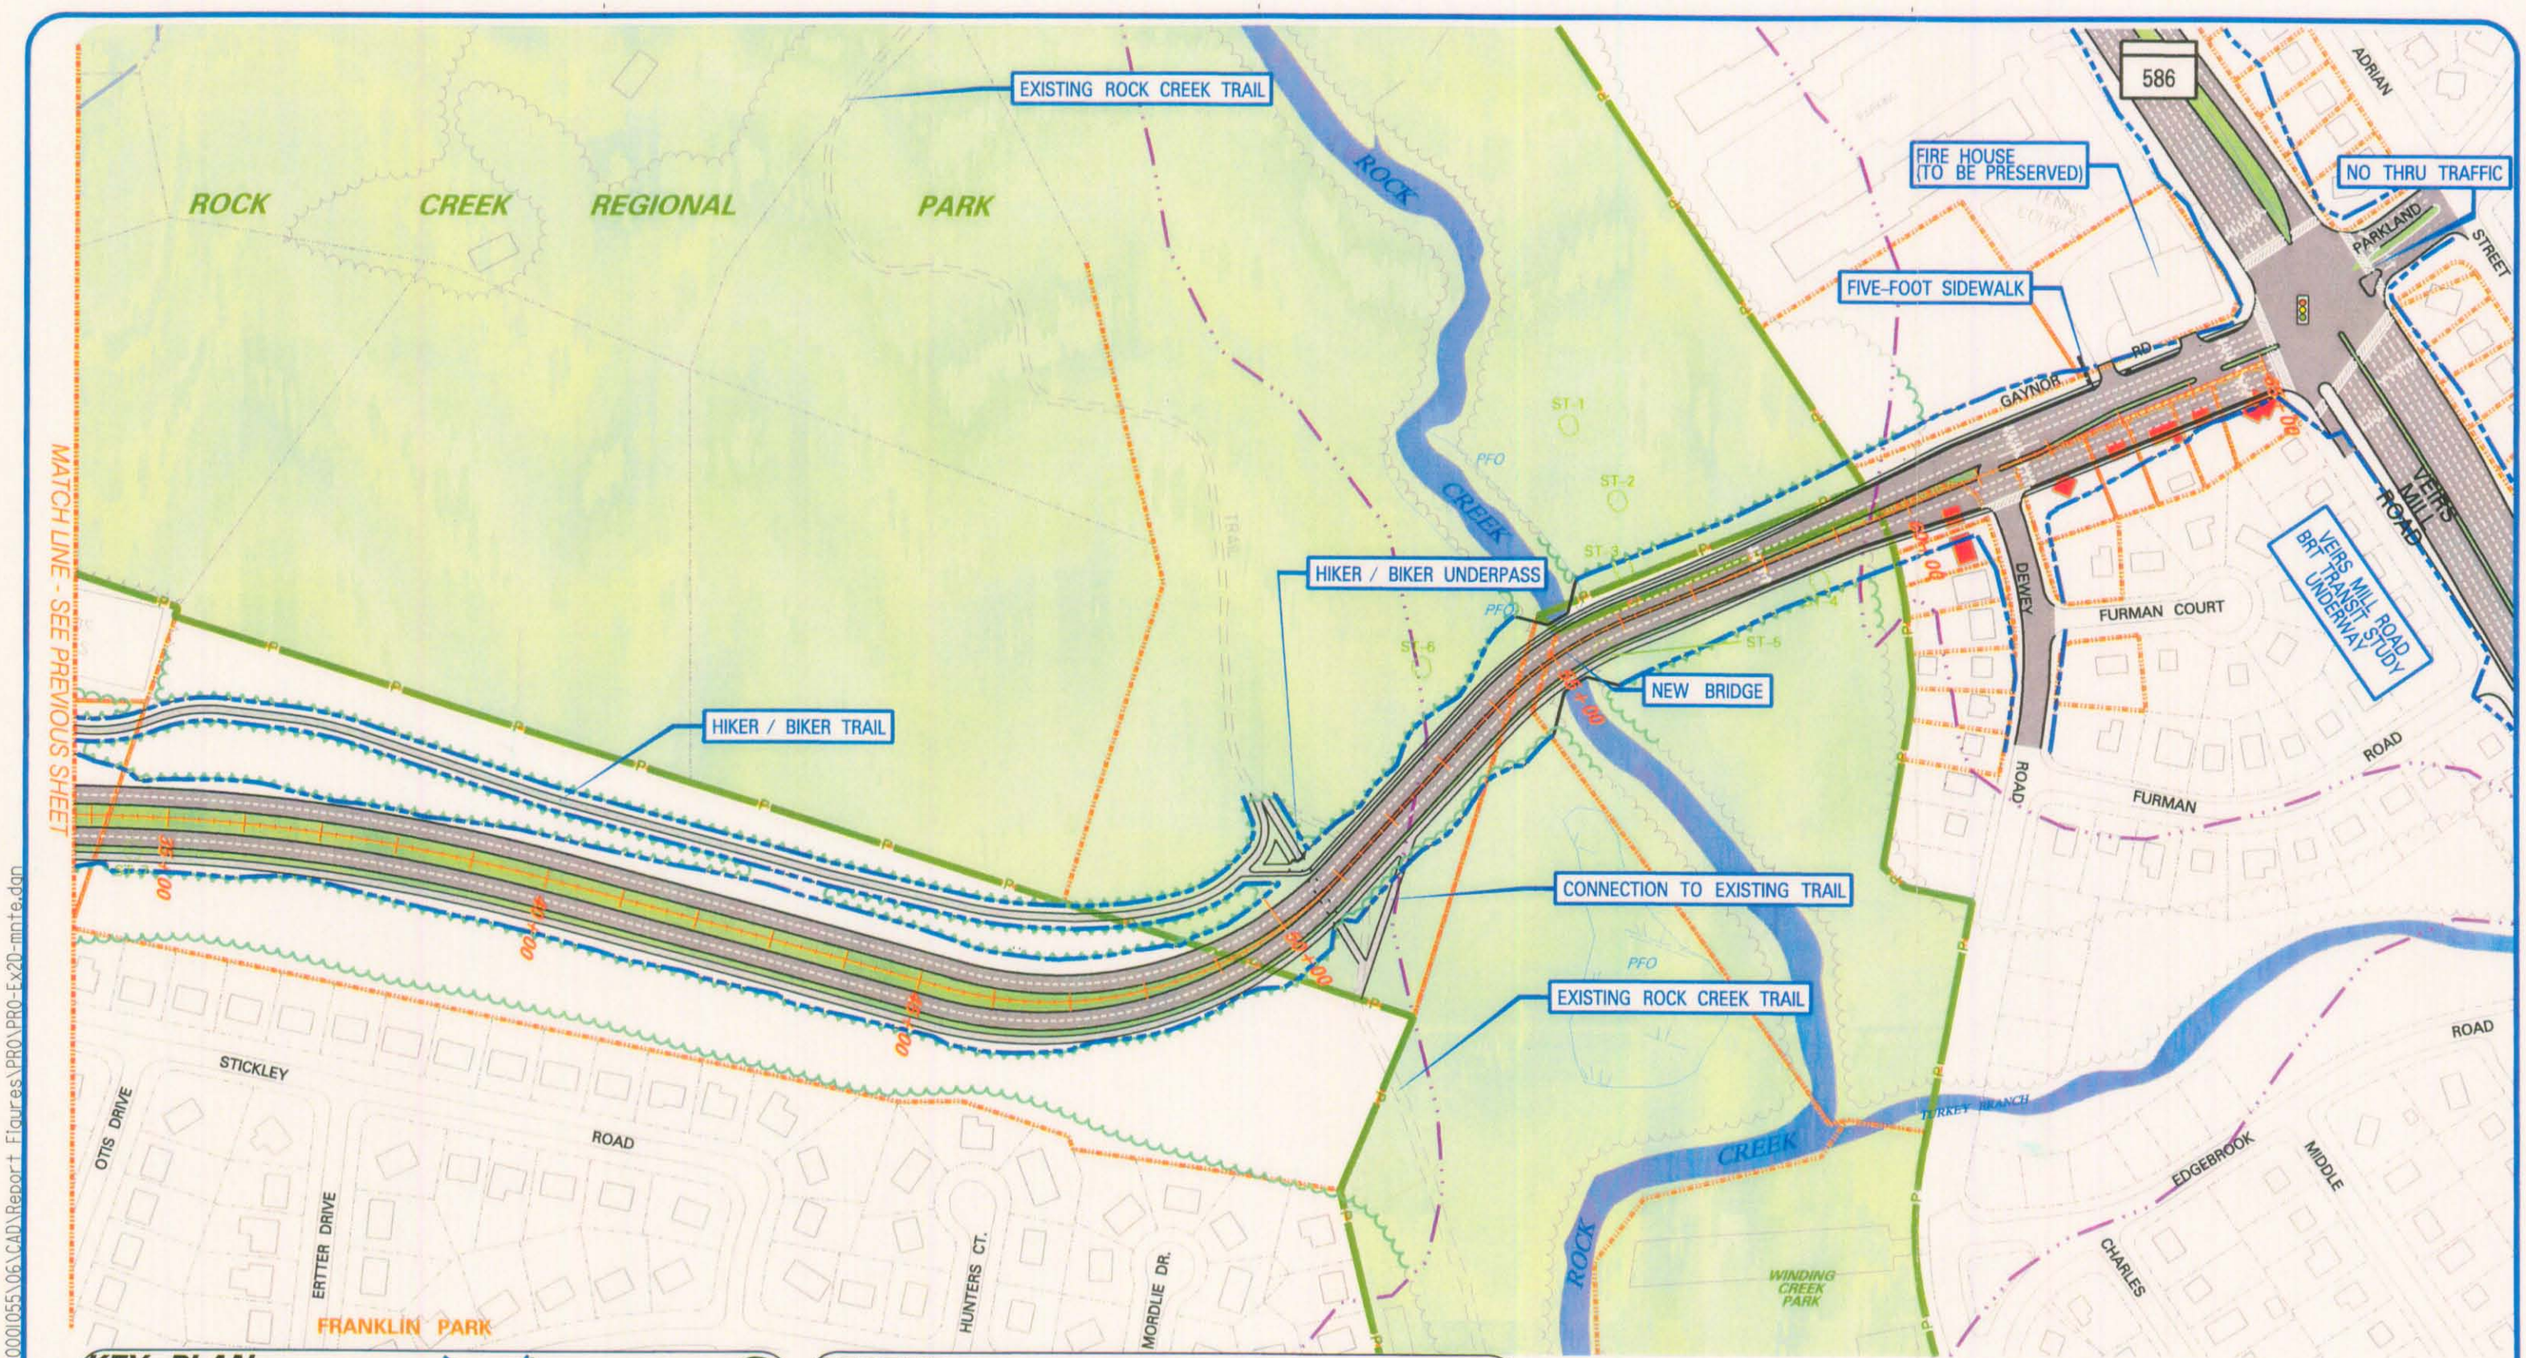

MONTROSE PARKWAY EAST STUDY

Project Prospectus

ALTERNATIVE 2
WITH VEIRS MILL OPTION 1

DATE: JUNE 2004

SCALE: AS SHOWN

URS
Engineers/Architects/Planners/Surveyors
4 NORTH PARK DRIVE, SUITE 300
HUNT VALLEY, MARYLAND 21030
TELEPHONE: 410-785-7220

FIGURE: II–D

06/08/2004 08:23:53 AM
agrmer O:\SURF\DI00001055\06\CAD\Report Figures\PRO\PRO-Ex2D-mnte.dgn

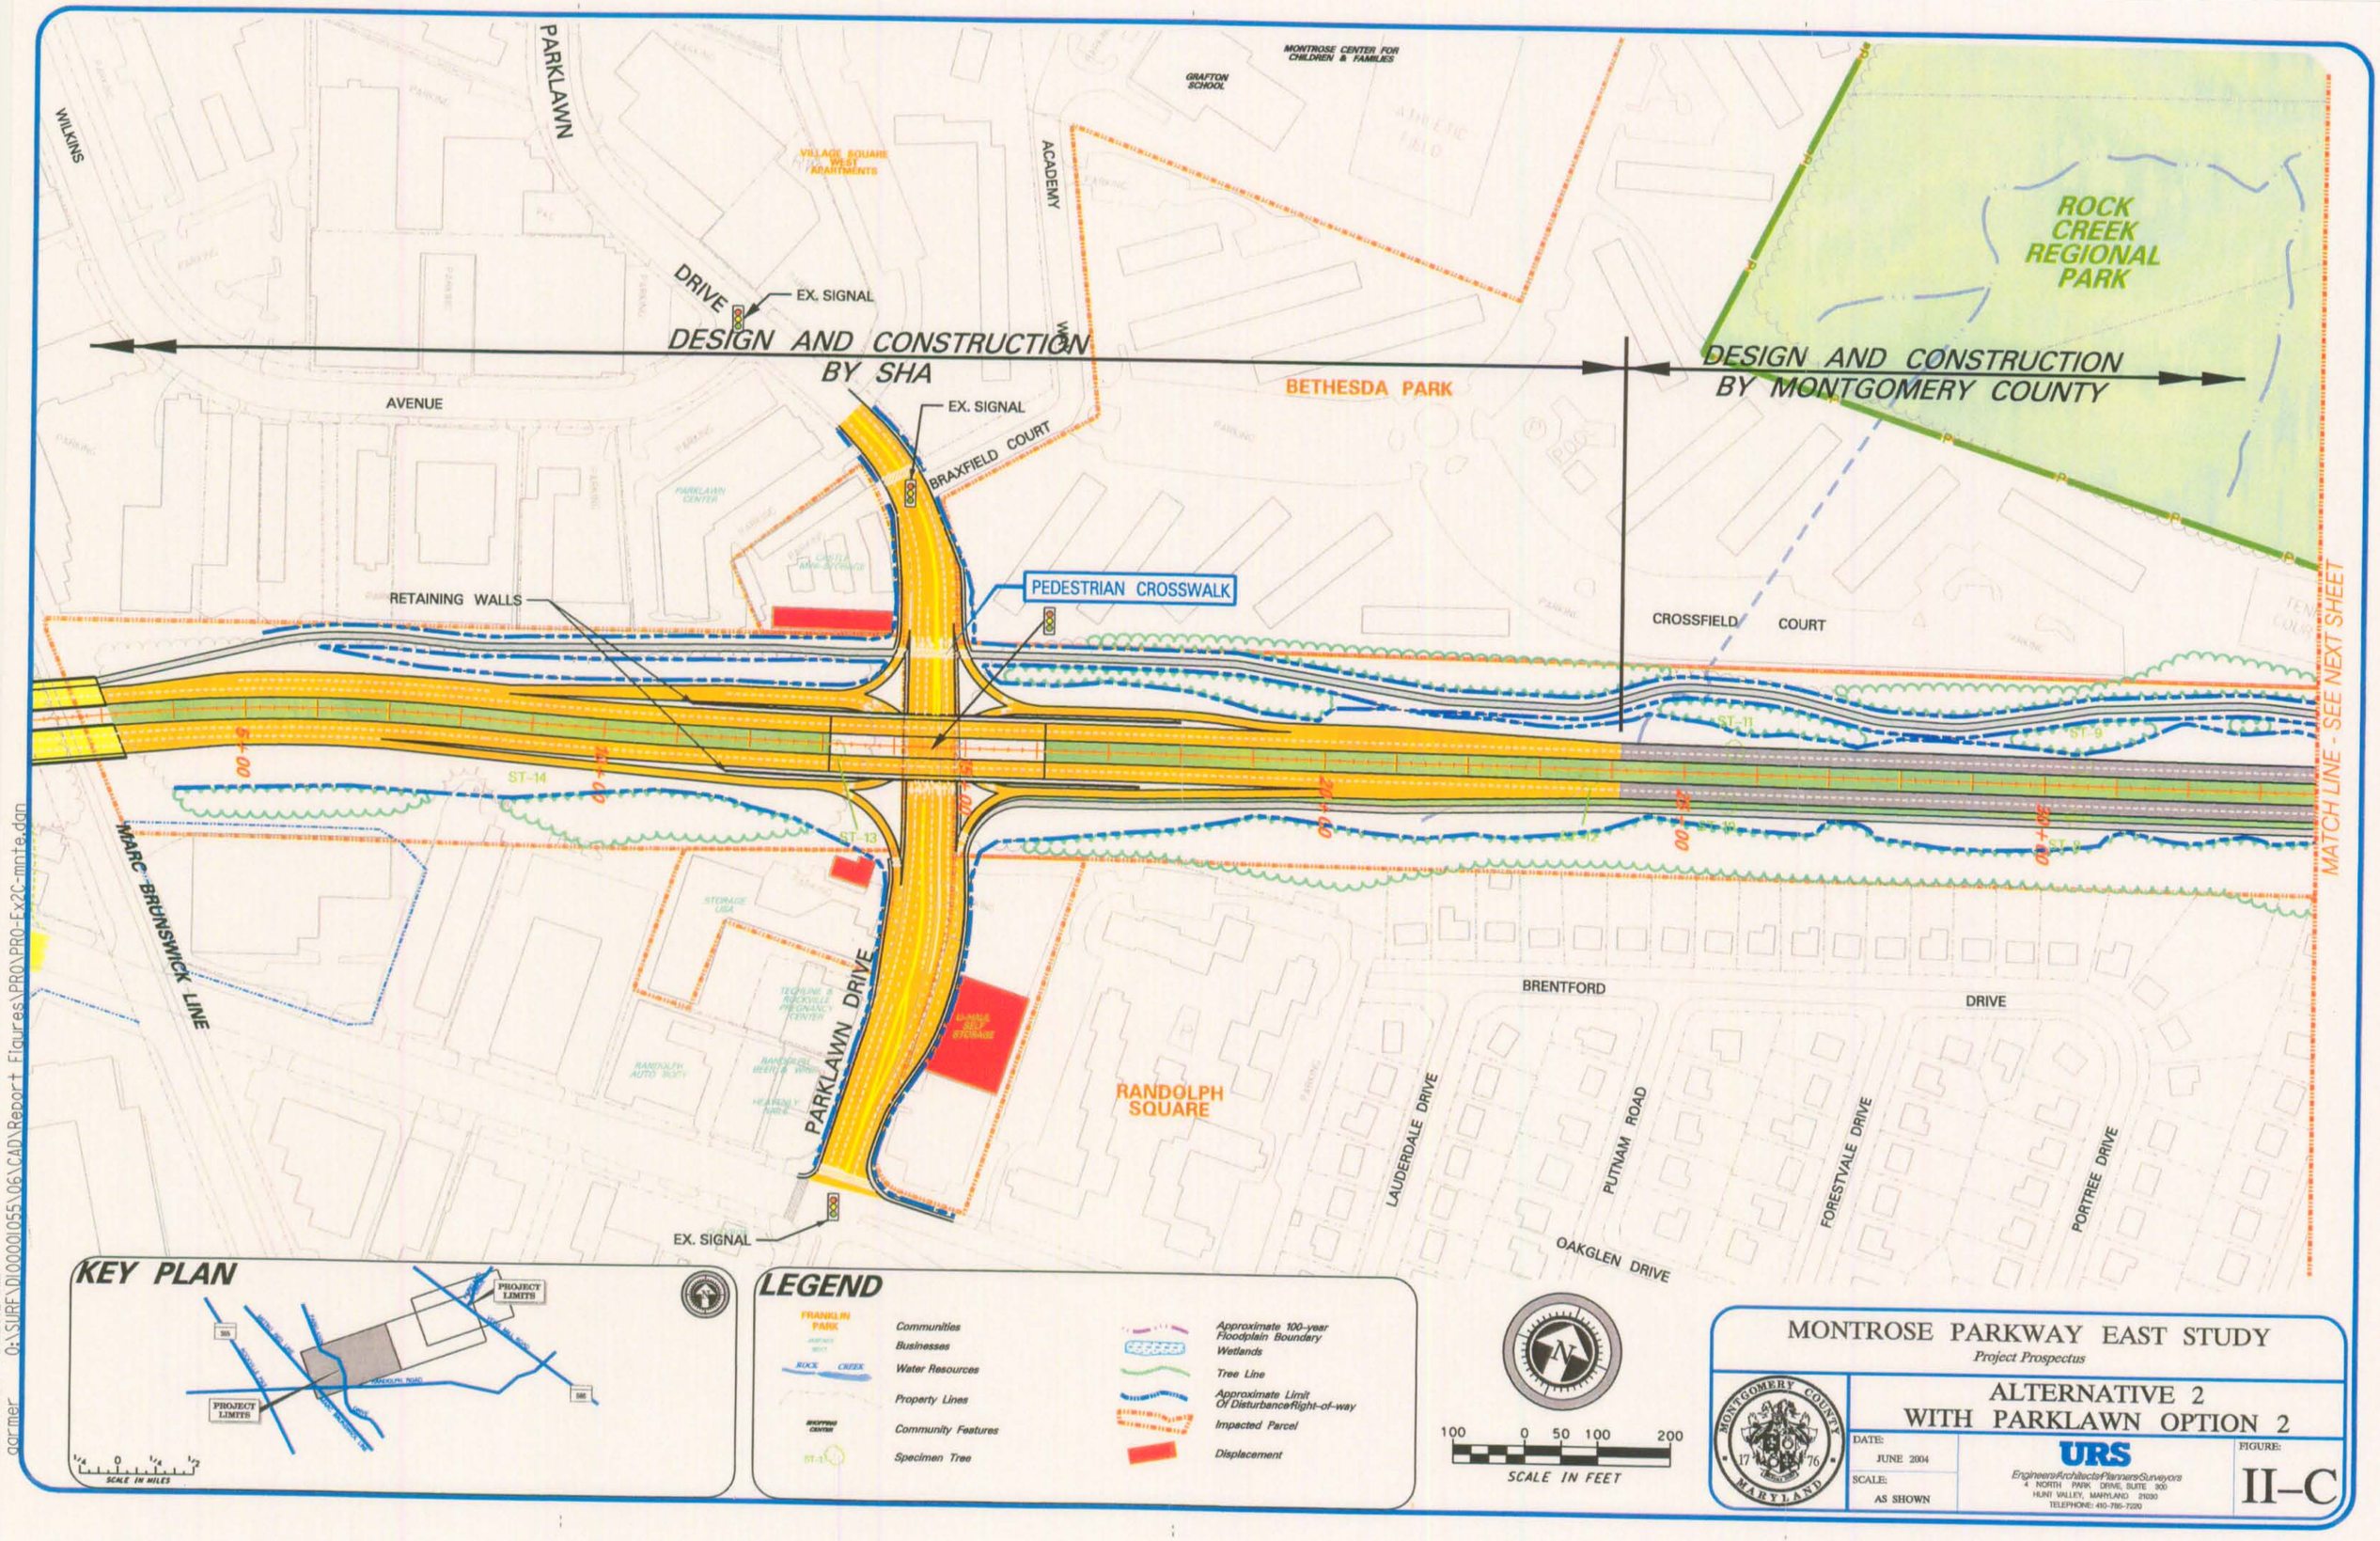

PARKLAWN
WILKINS
DRIVE
EX. SIGNAL
DESIGN AND CONSTRUCTION BY SHA
AVENUE
EX. SIGNAL
BRAXFIELD COURT
ACADEMY
MONTROSE CENTER FOR CHILDREN & FAMILIES
GRAFTON SCHOOL
VILLAGE SQUARE WEST APARTMENTS
ROCK CREEK REGIONAL PARK
BETHESDA PARK
DESIGN AND CONSTRUCTION BY MONTGOMERY COUNTY
PEDESTRIAN CROSSWALK
RETAINING WALLS
CROSSFIELD COURT
MATCH LINE - SEE NEXT SHEET
ST-14
ST-13
ST-11
ST-9
MARC BRUNSWICK LINE
PARKLAWN DRIVE
RANDOLPH SQUARE
BRENTFORD DRIVE
LAUDERDALE DRIVE
PUTNAM ROAD
FORESTVALE DRIVE
PORTREE DRIVE
OAKGLEN DRIVE
EX. SIGNAL
KEY PLAN
PROJECT LIMITS
PROJECT LIMITS
SCALE IN MILES
LEGEND
Communities
Businesses
Water Resources
Property Lines
Community Features
Specimen Tree
Approximate 100-year Floodplain Boundary
Wetlands
Tree Line
Approximate Limit Of Disturbance/Right-of-way
Impacted Parcel
Displacement
100 0 50 100 200
SCALE IN FEET
MONTROSE PARKWAY EAST STUDY
Project Prospectus
ALTERNATIVE 2
WITH PARKLAWN OPTION 2
DATE: JUNE 2004
SCALE: AS SHOWN
URS
Engineers/Architects/Planners/Surveyors
4 NORTH PARK DRIVE, SUITE 300
HUNT VALLEY, MARYLAND 21030
TELEPHONE: 410-785-7220
FIGURE: II-C