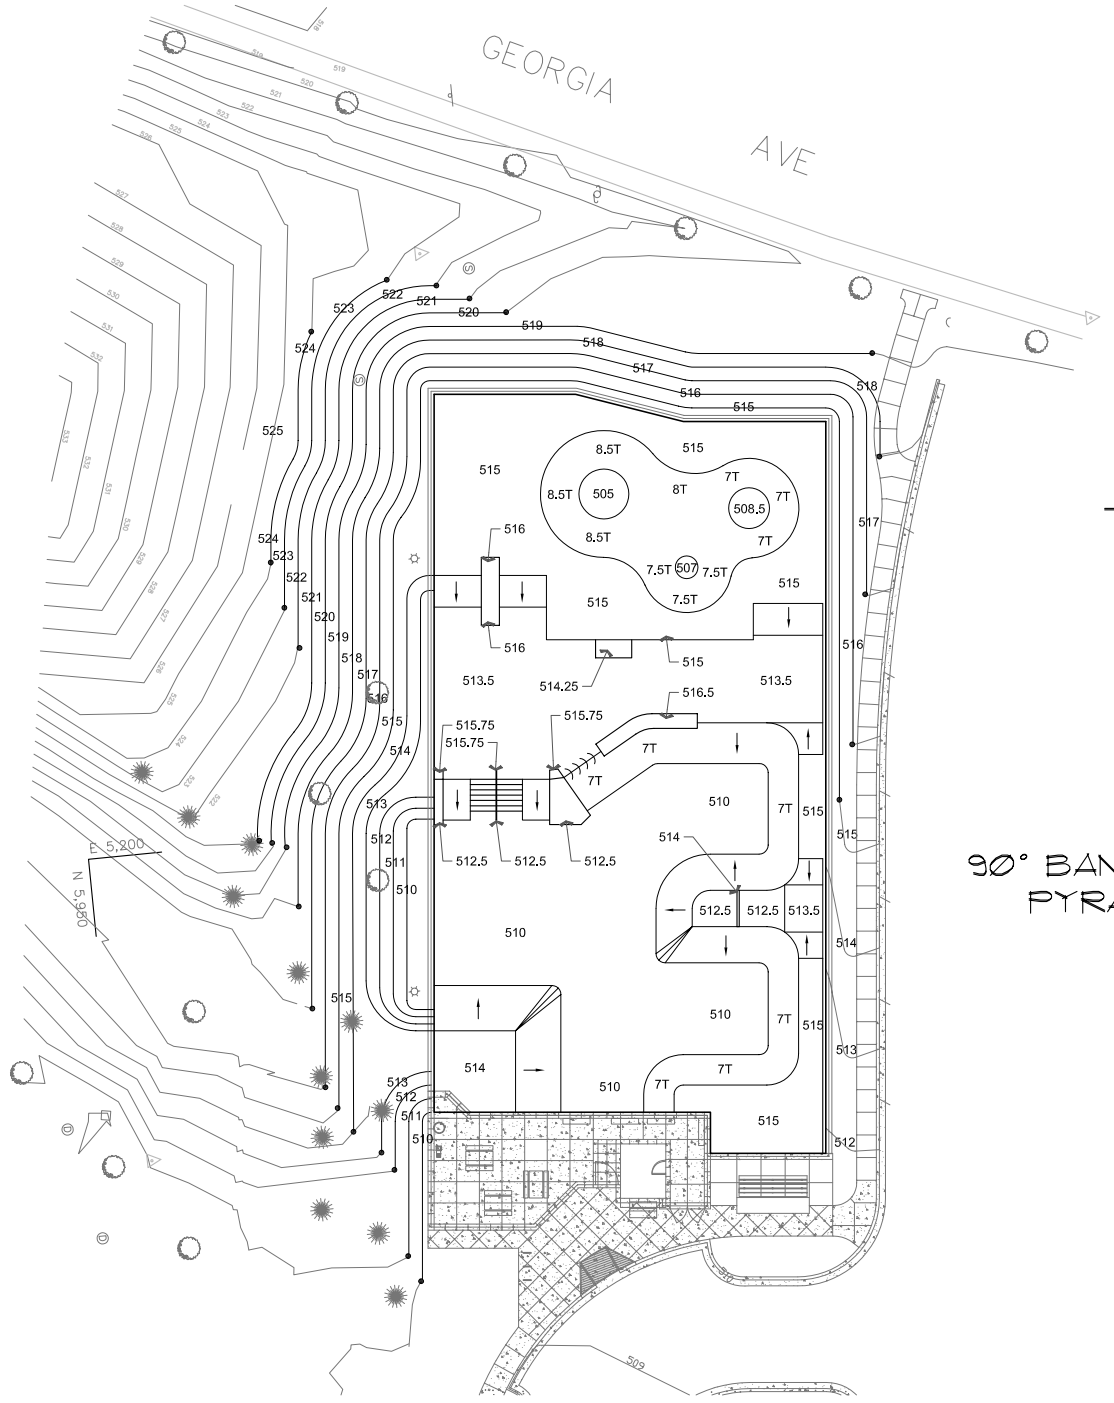

PLAN

SCALE: 1" = 20'-0"

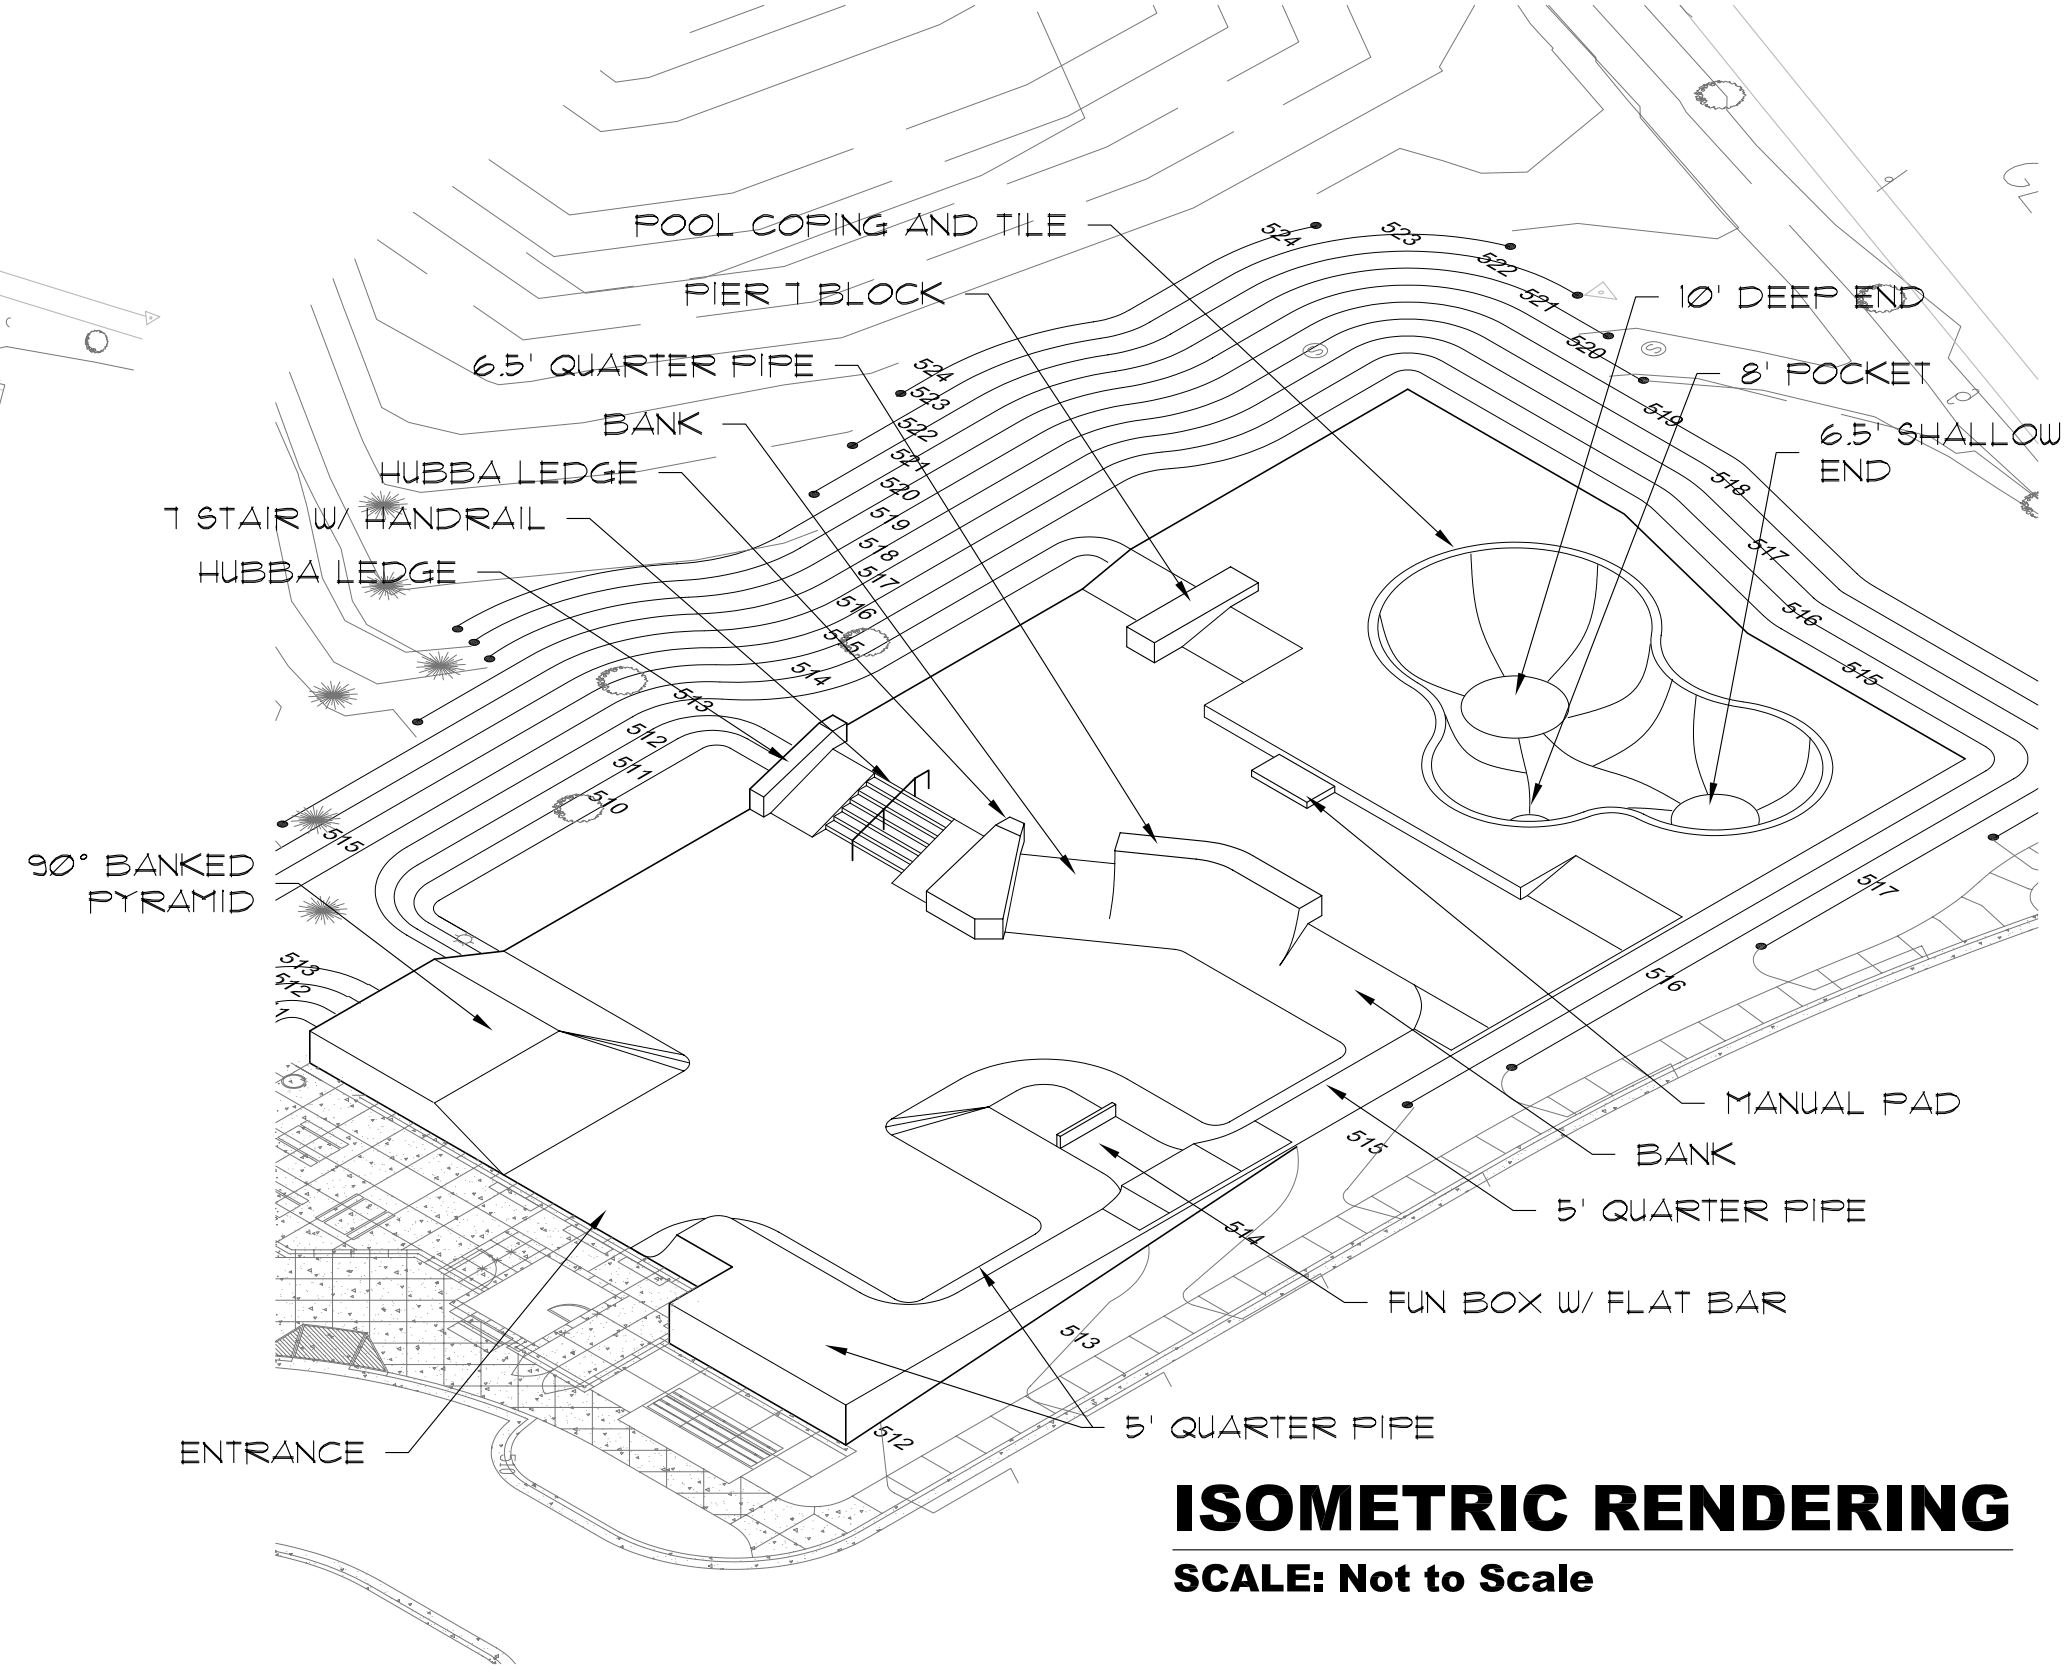

ISOMETRIC RENDERING

SCALE: Not to Scale

SKATE PARK CONCEPT

OLNEY SKATE PARK

OLNEY, MARYLAND

SKATEPARK CONSULTANT:
SITE design group, inc.
24 W. 5TH STREET, SUITE 202
TEMPE, ARIZONA 85281
P: (480)894-6797
F: (480)894-6792