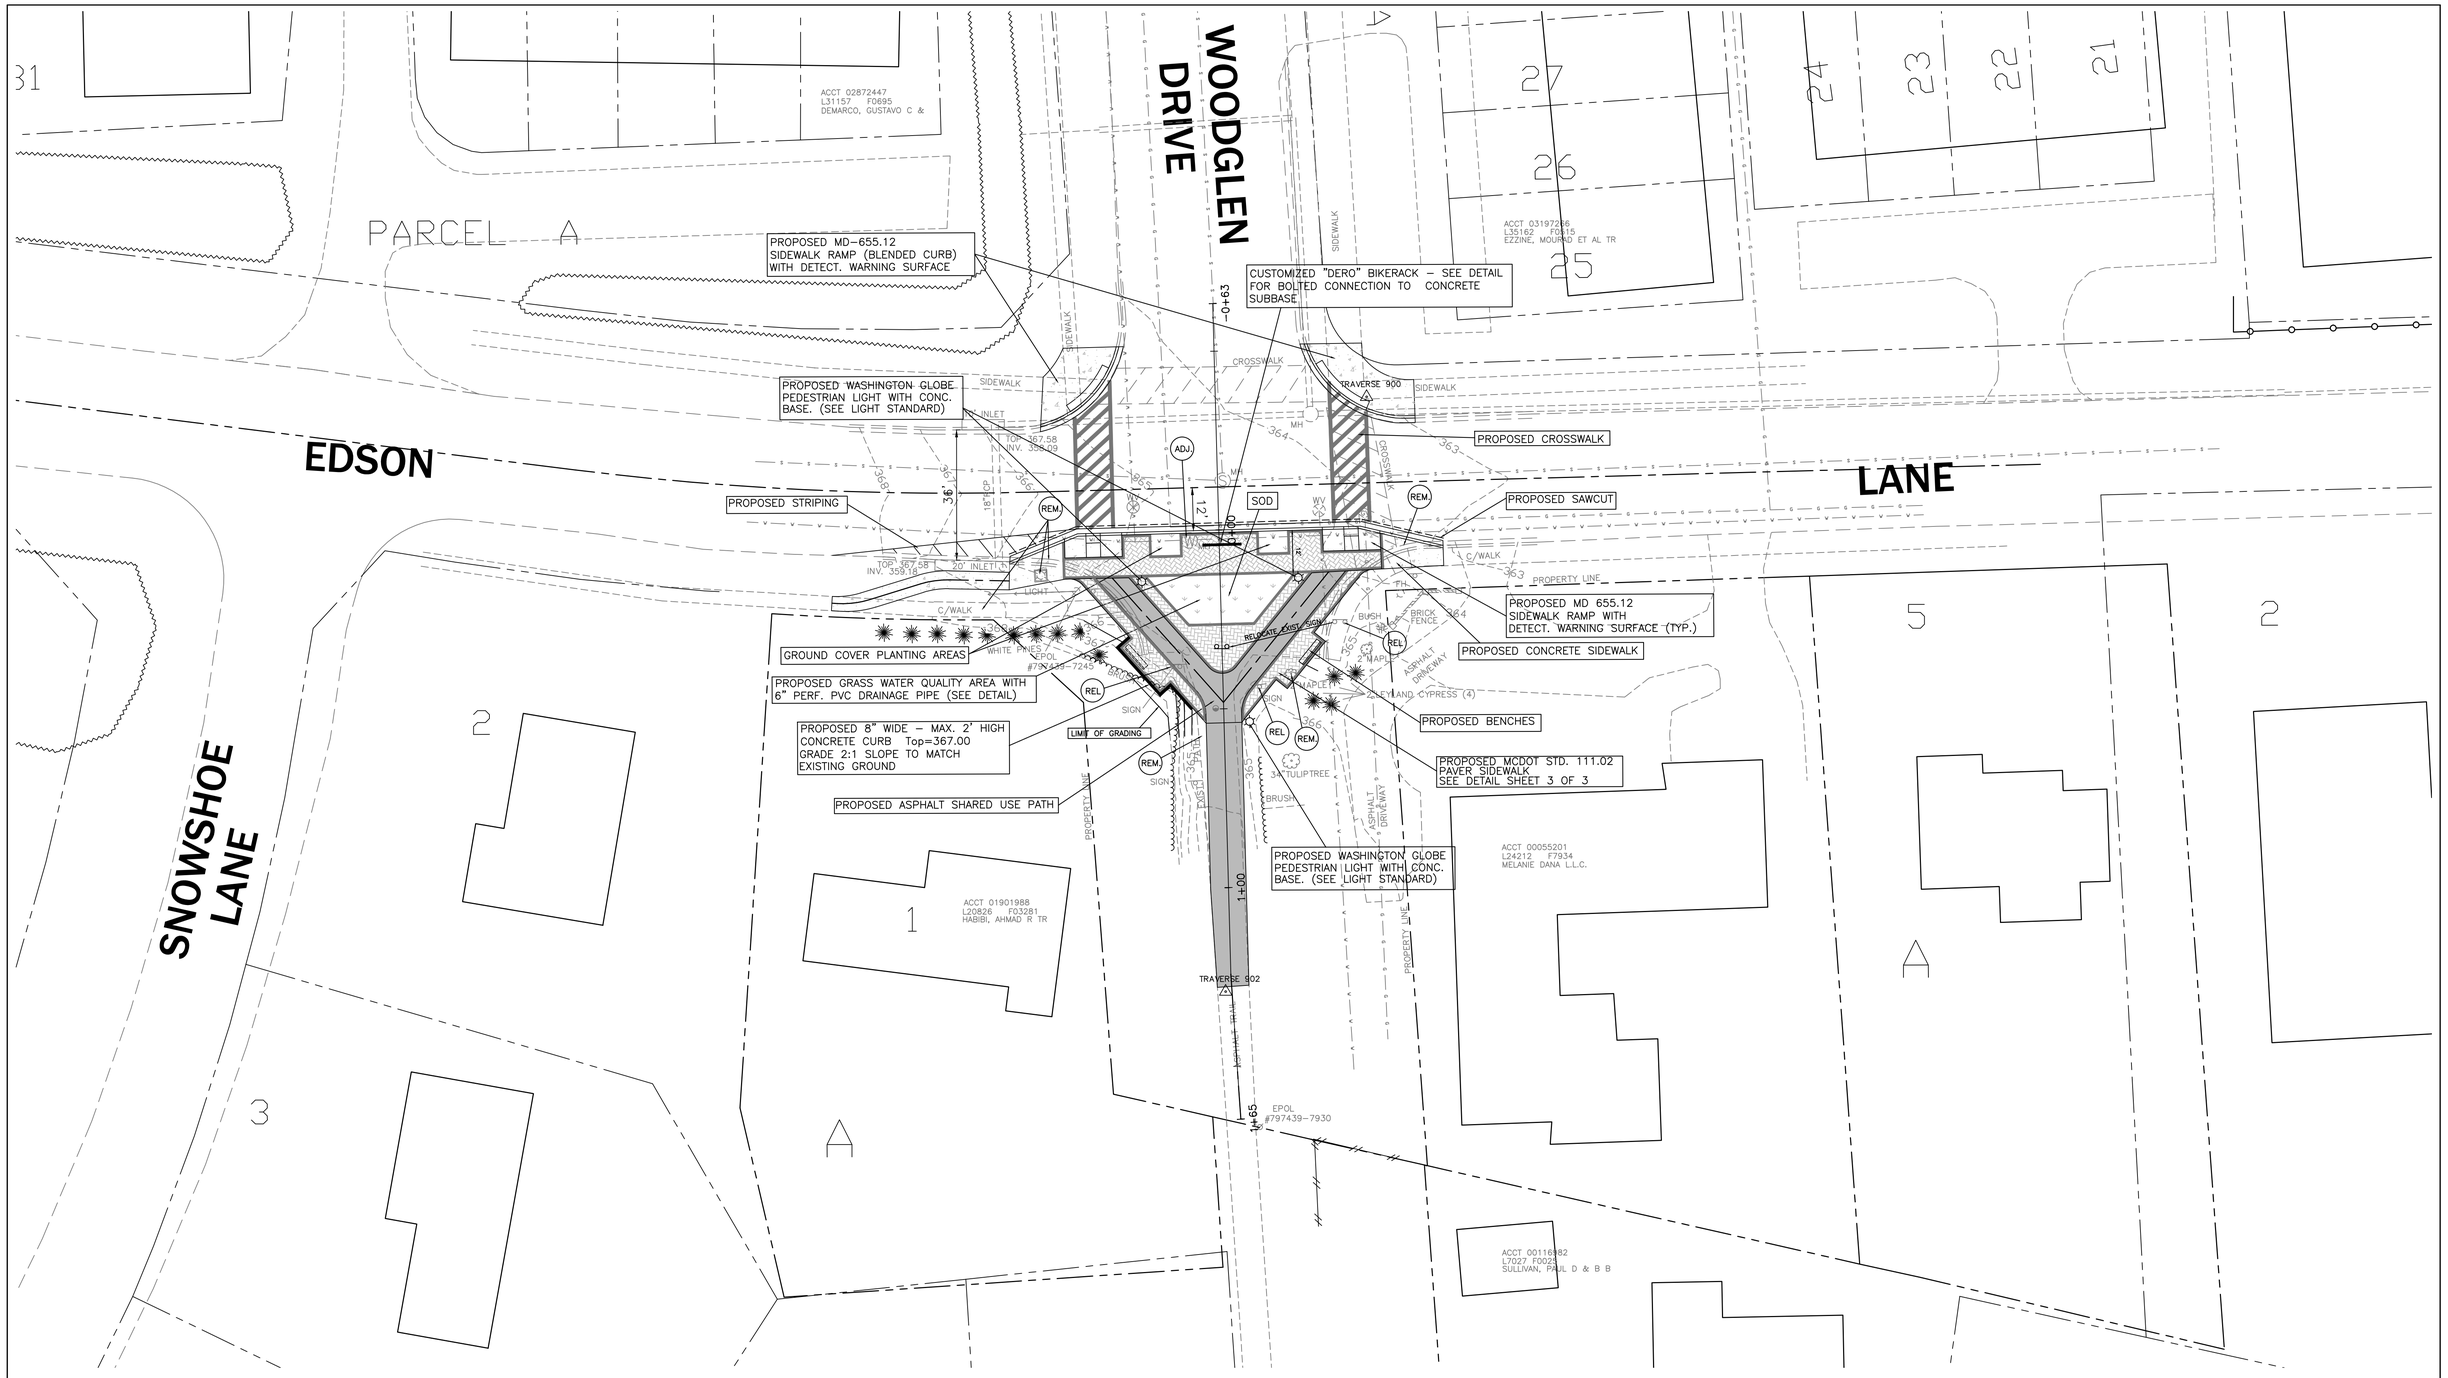

OWNER/ADDRESS:
DEPARTMENT OF TRANSPORTATION
100 EDISON PARK DRIVE
GAITHERSBURG, MARYLAND

CONTACT:
DIVISION OF CAPITAL DEVELOPMENT
CONSTRUCTION SECTION
240-777-7210
DESIGN SECTION
240-777-7221

NO.	REVISION	DATE	BY

MONTGOMERY COUNTY
DEPARTMENT OF TRANSPORTATION
GAITHERSBURG, MARYLAND

RECOMMENDED FOR APPROVAL

Chief, Design Section — Date

APPROVED

Chief, Division of Transportation Engineering — Date

Designed by: nmt Drawn by: nmt Checked by: dms

PLAN SHEET
BIKEWAY IMPROVEMENT
EDSON ROAD TRAILHEAD

SCALE: 1"=20' DATE: 3/3/2011

Project No. : 507596 SHEET 2 of