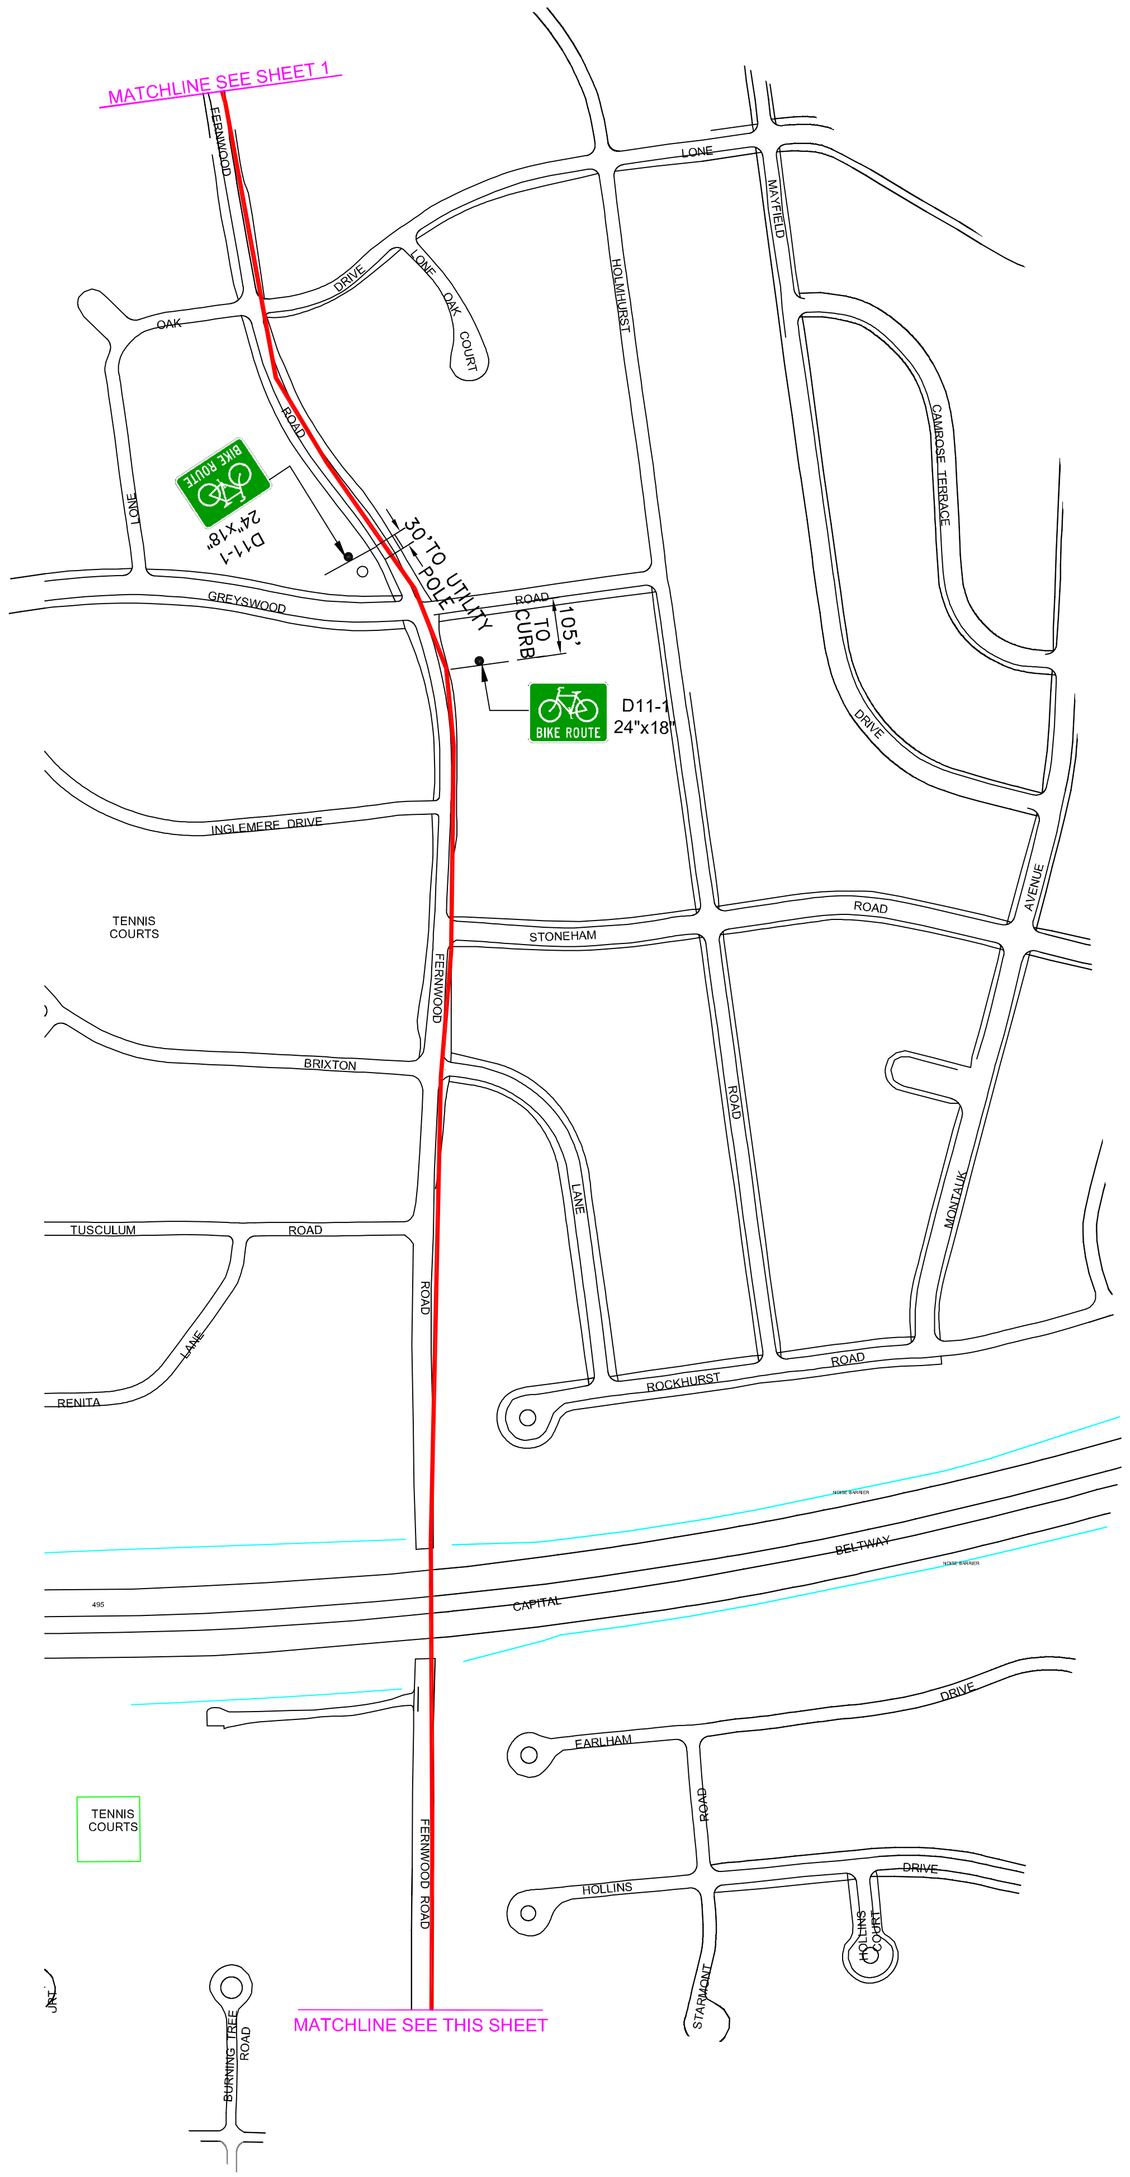

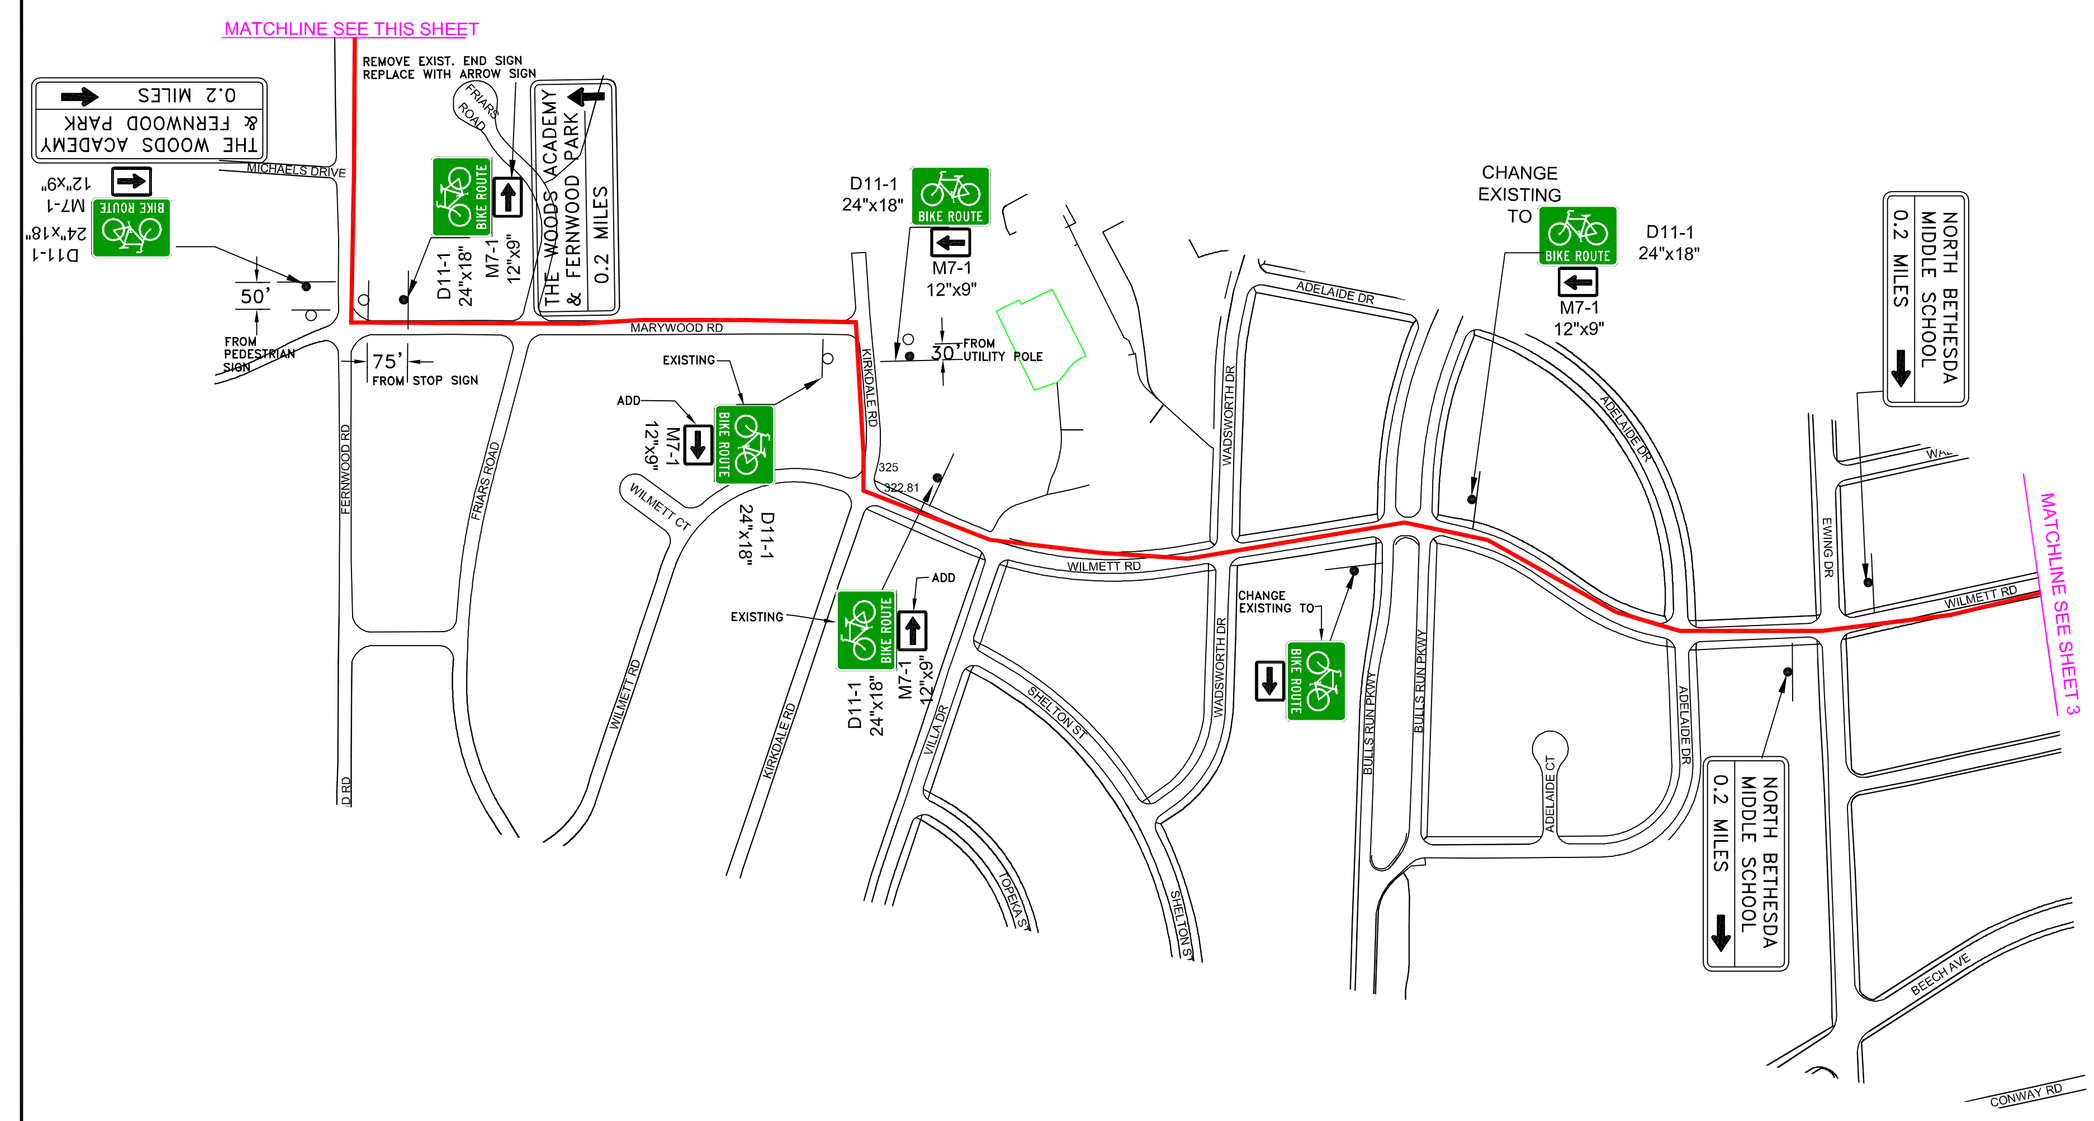

DRAFT

NO.	REVISION	DATE	BY

MONTGOMERY COUNTY
DEPARTMENT OF TRANSPORTATION
ROCKVILLE, MARYLAND

RECOMMENDED FOR APPROVAL

Chief, Traffic and Engineering Studies Section — Date

APPROVED

Chief, Division of Traffic Operations — Date

Designed by: _____ Drawn by: _____ Checked by: _____

MARYLAND BIKEWAYS PROGRAM
FUNDING–APPLICATION PLAN
FY12 PROJECT: METRO ROUTES FROM MONTGOMERY MALL AND WESTERN MONTGOMERY COUNTY

SCALE : 1" = 200' DATE: OCT. 2012

Project No. : _____ SHEET 2 of 4

S:\PROJECTS\Projects\507596-ANNUAL BIKEWAY PROGRAM\PROJECTS\Bethesda to Mont Mall\120813 Bethesda-Montgomery Mall - metro access.dwg, 10/19/2012 11:31:55 AM