EXIBIT B
GREENTREE ROAD SIDEWALK

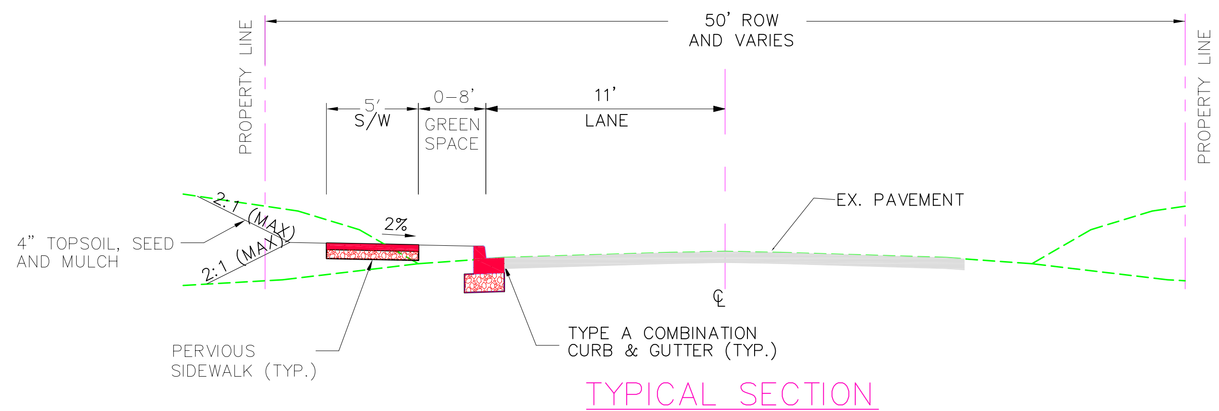

TYPICAL SECTION

STATION 57+50 TO STATION 72+50

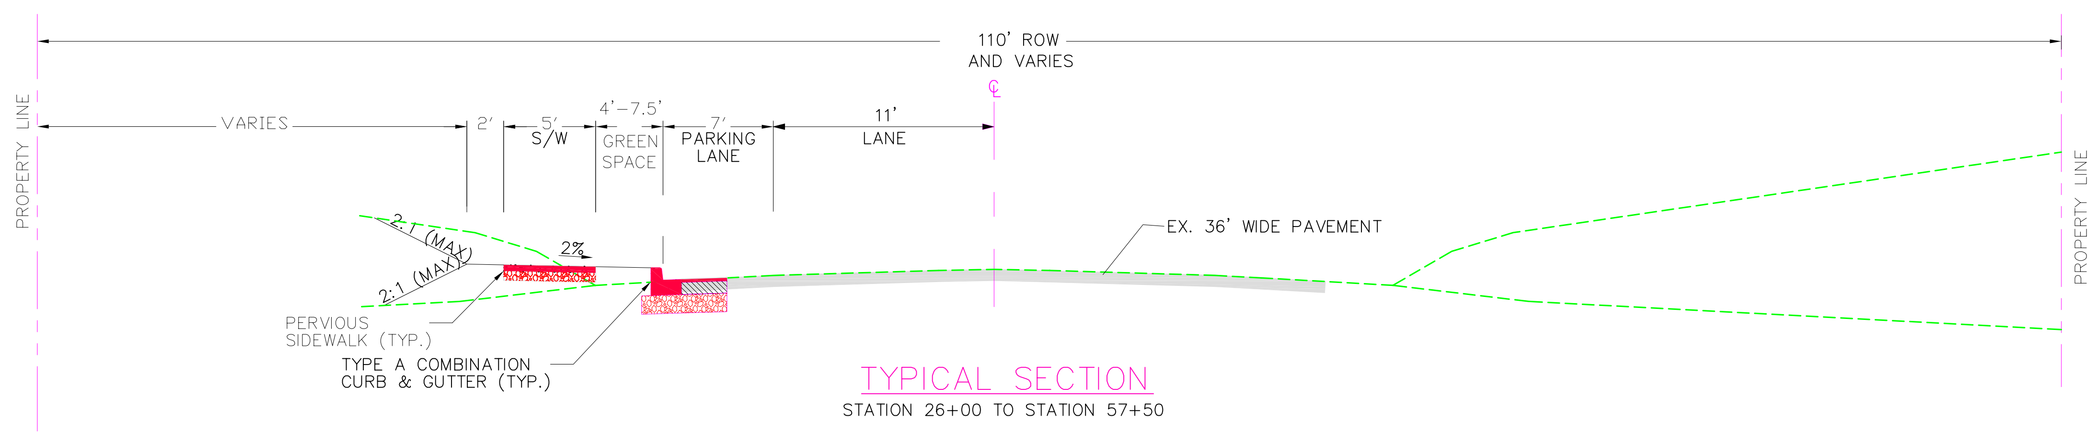

TYPICAL SECTION

STATION 26+00 TO STATION 57+50

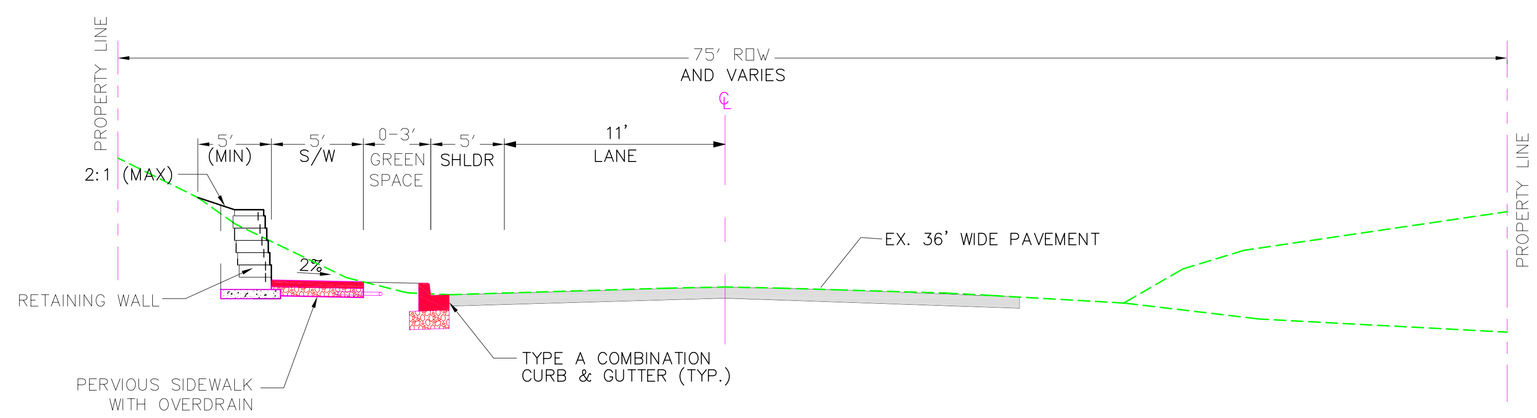

TYPICAL SECTION

STATION 19+70 TO STATION 26+00

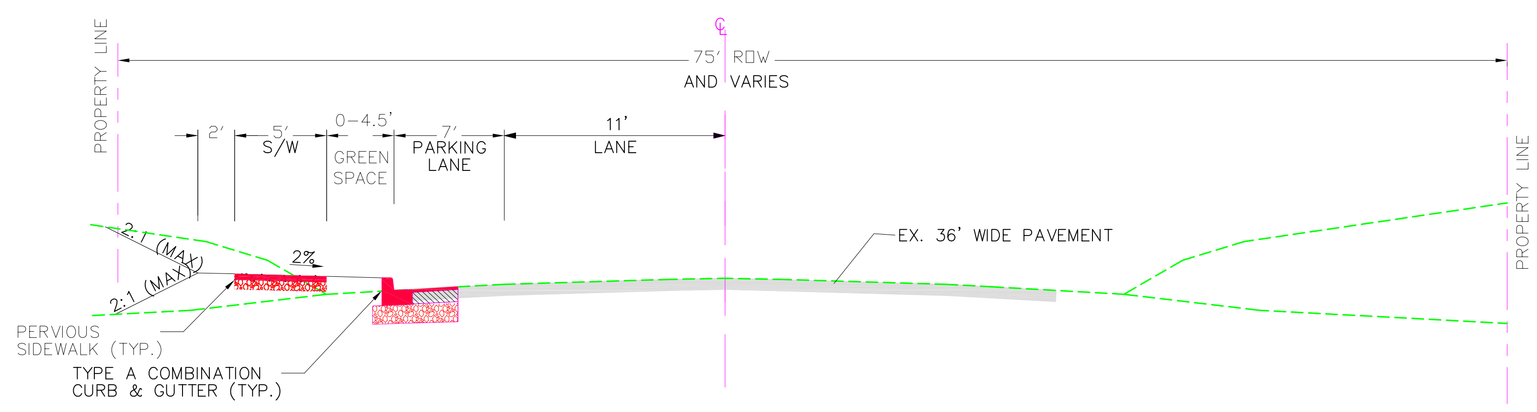

TYPICAL SECTION

STATION 0.00+50 TO STATION 19+70