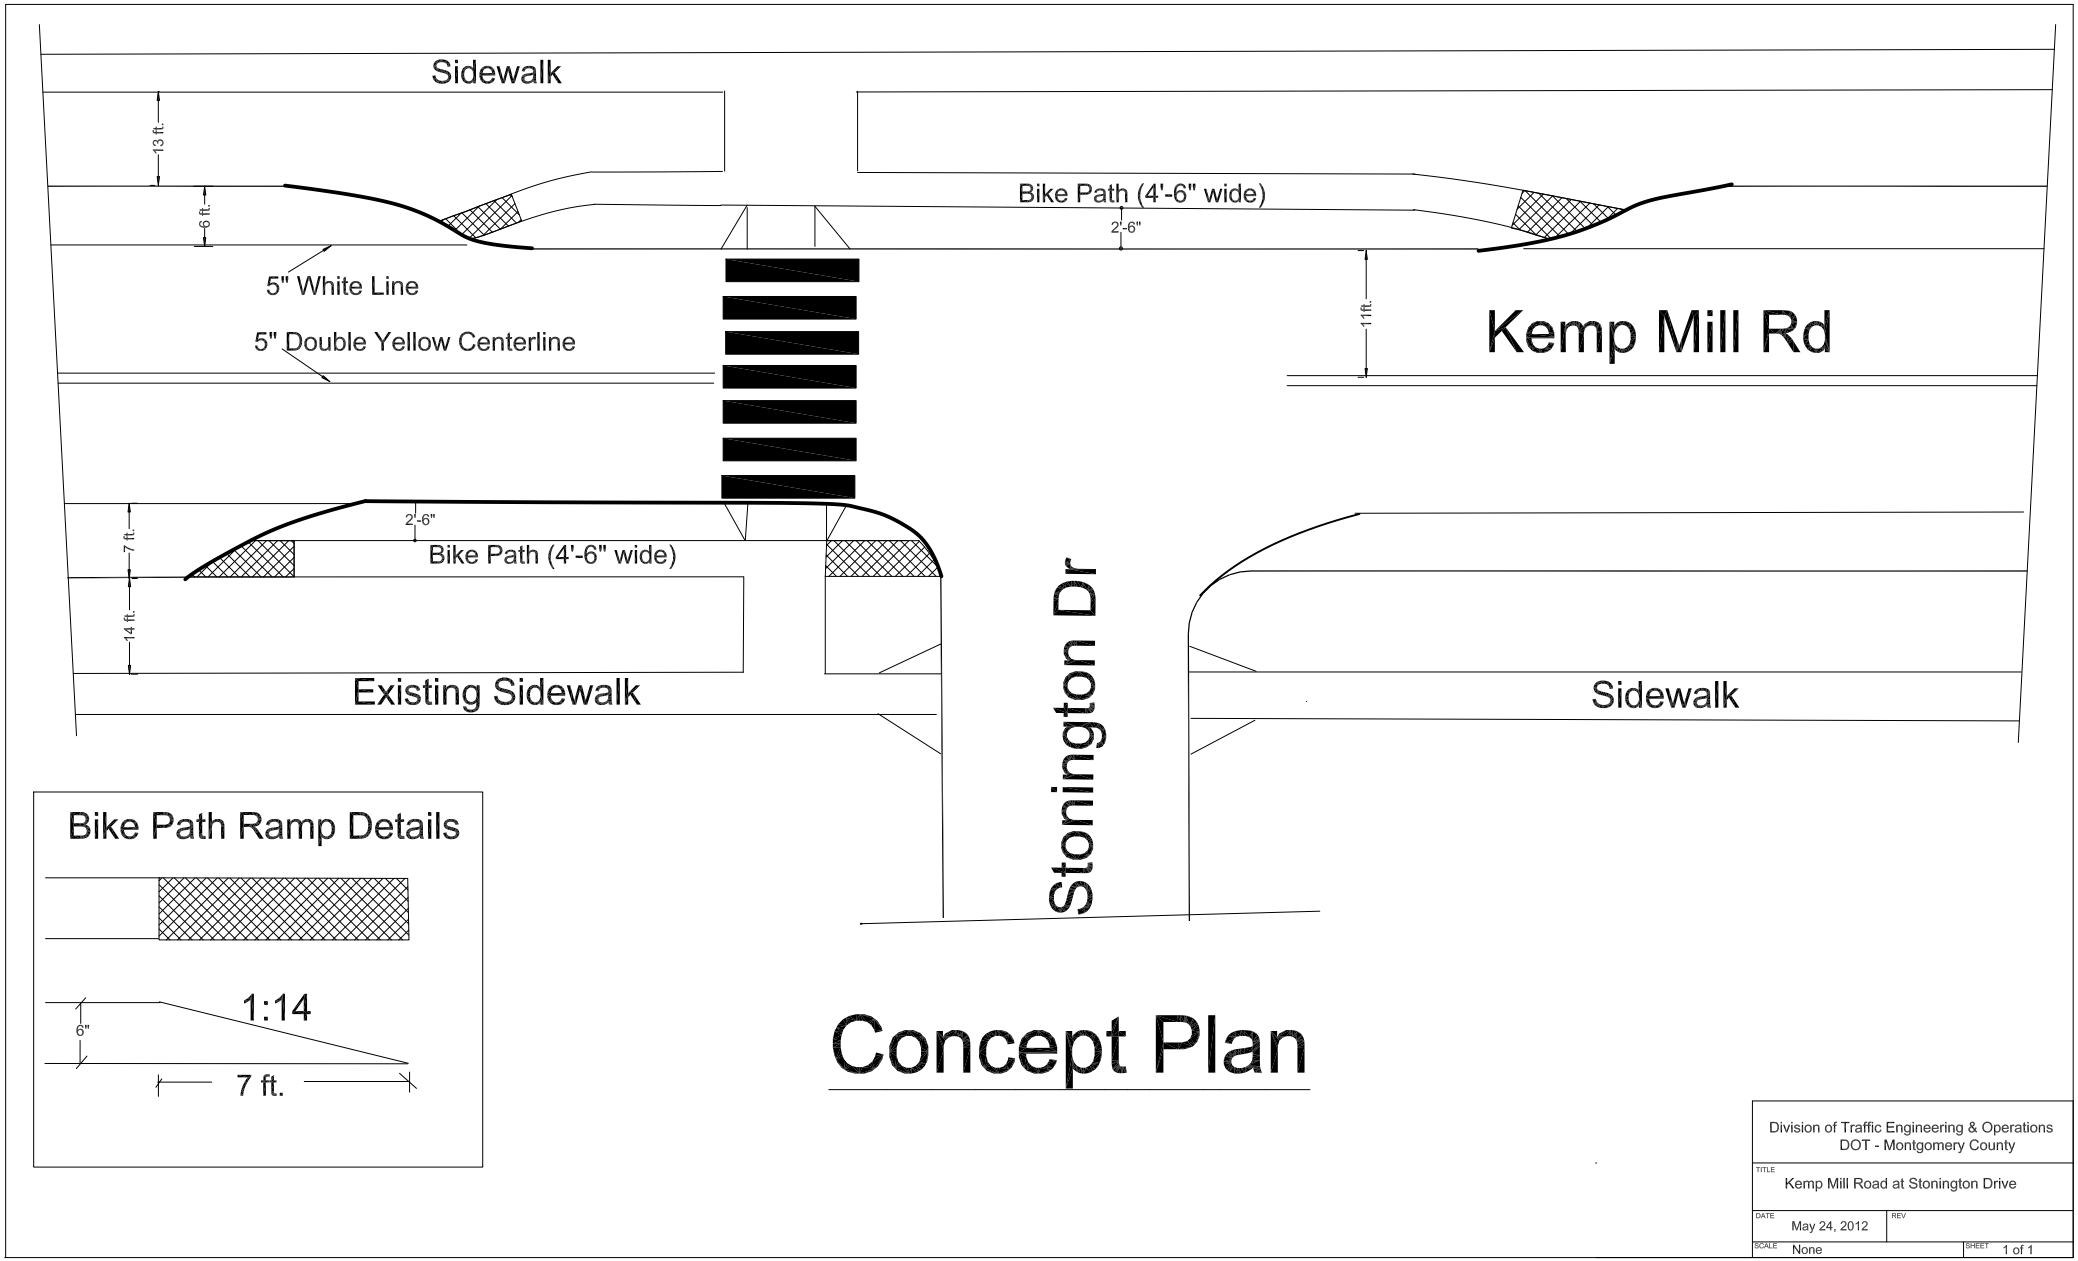
Sidewalk
13 ft.
6 ft.
Bike Path (4'-6" wide)
2'-6"
5" White Line
5" Double Yellow Centerline
11ft.
Kemp Mill Rd
2'-6"
7 ft.
Bike Path (4'-6" wide)
14 ft.
Existing Sidewalk
Stonington Dr
Sidewalk
Bike Path Ramp Details
1:14
6"
7 ft.
Concept Plan
Division of Traffic Engineering & Operations
DOT - Montgomery County
TITLE
Kemp Mill Road at Stonington Drive
DATE
May 24, 2012
REV
SCALE
None
SHEET
1 of 1