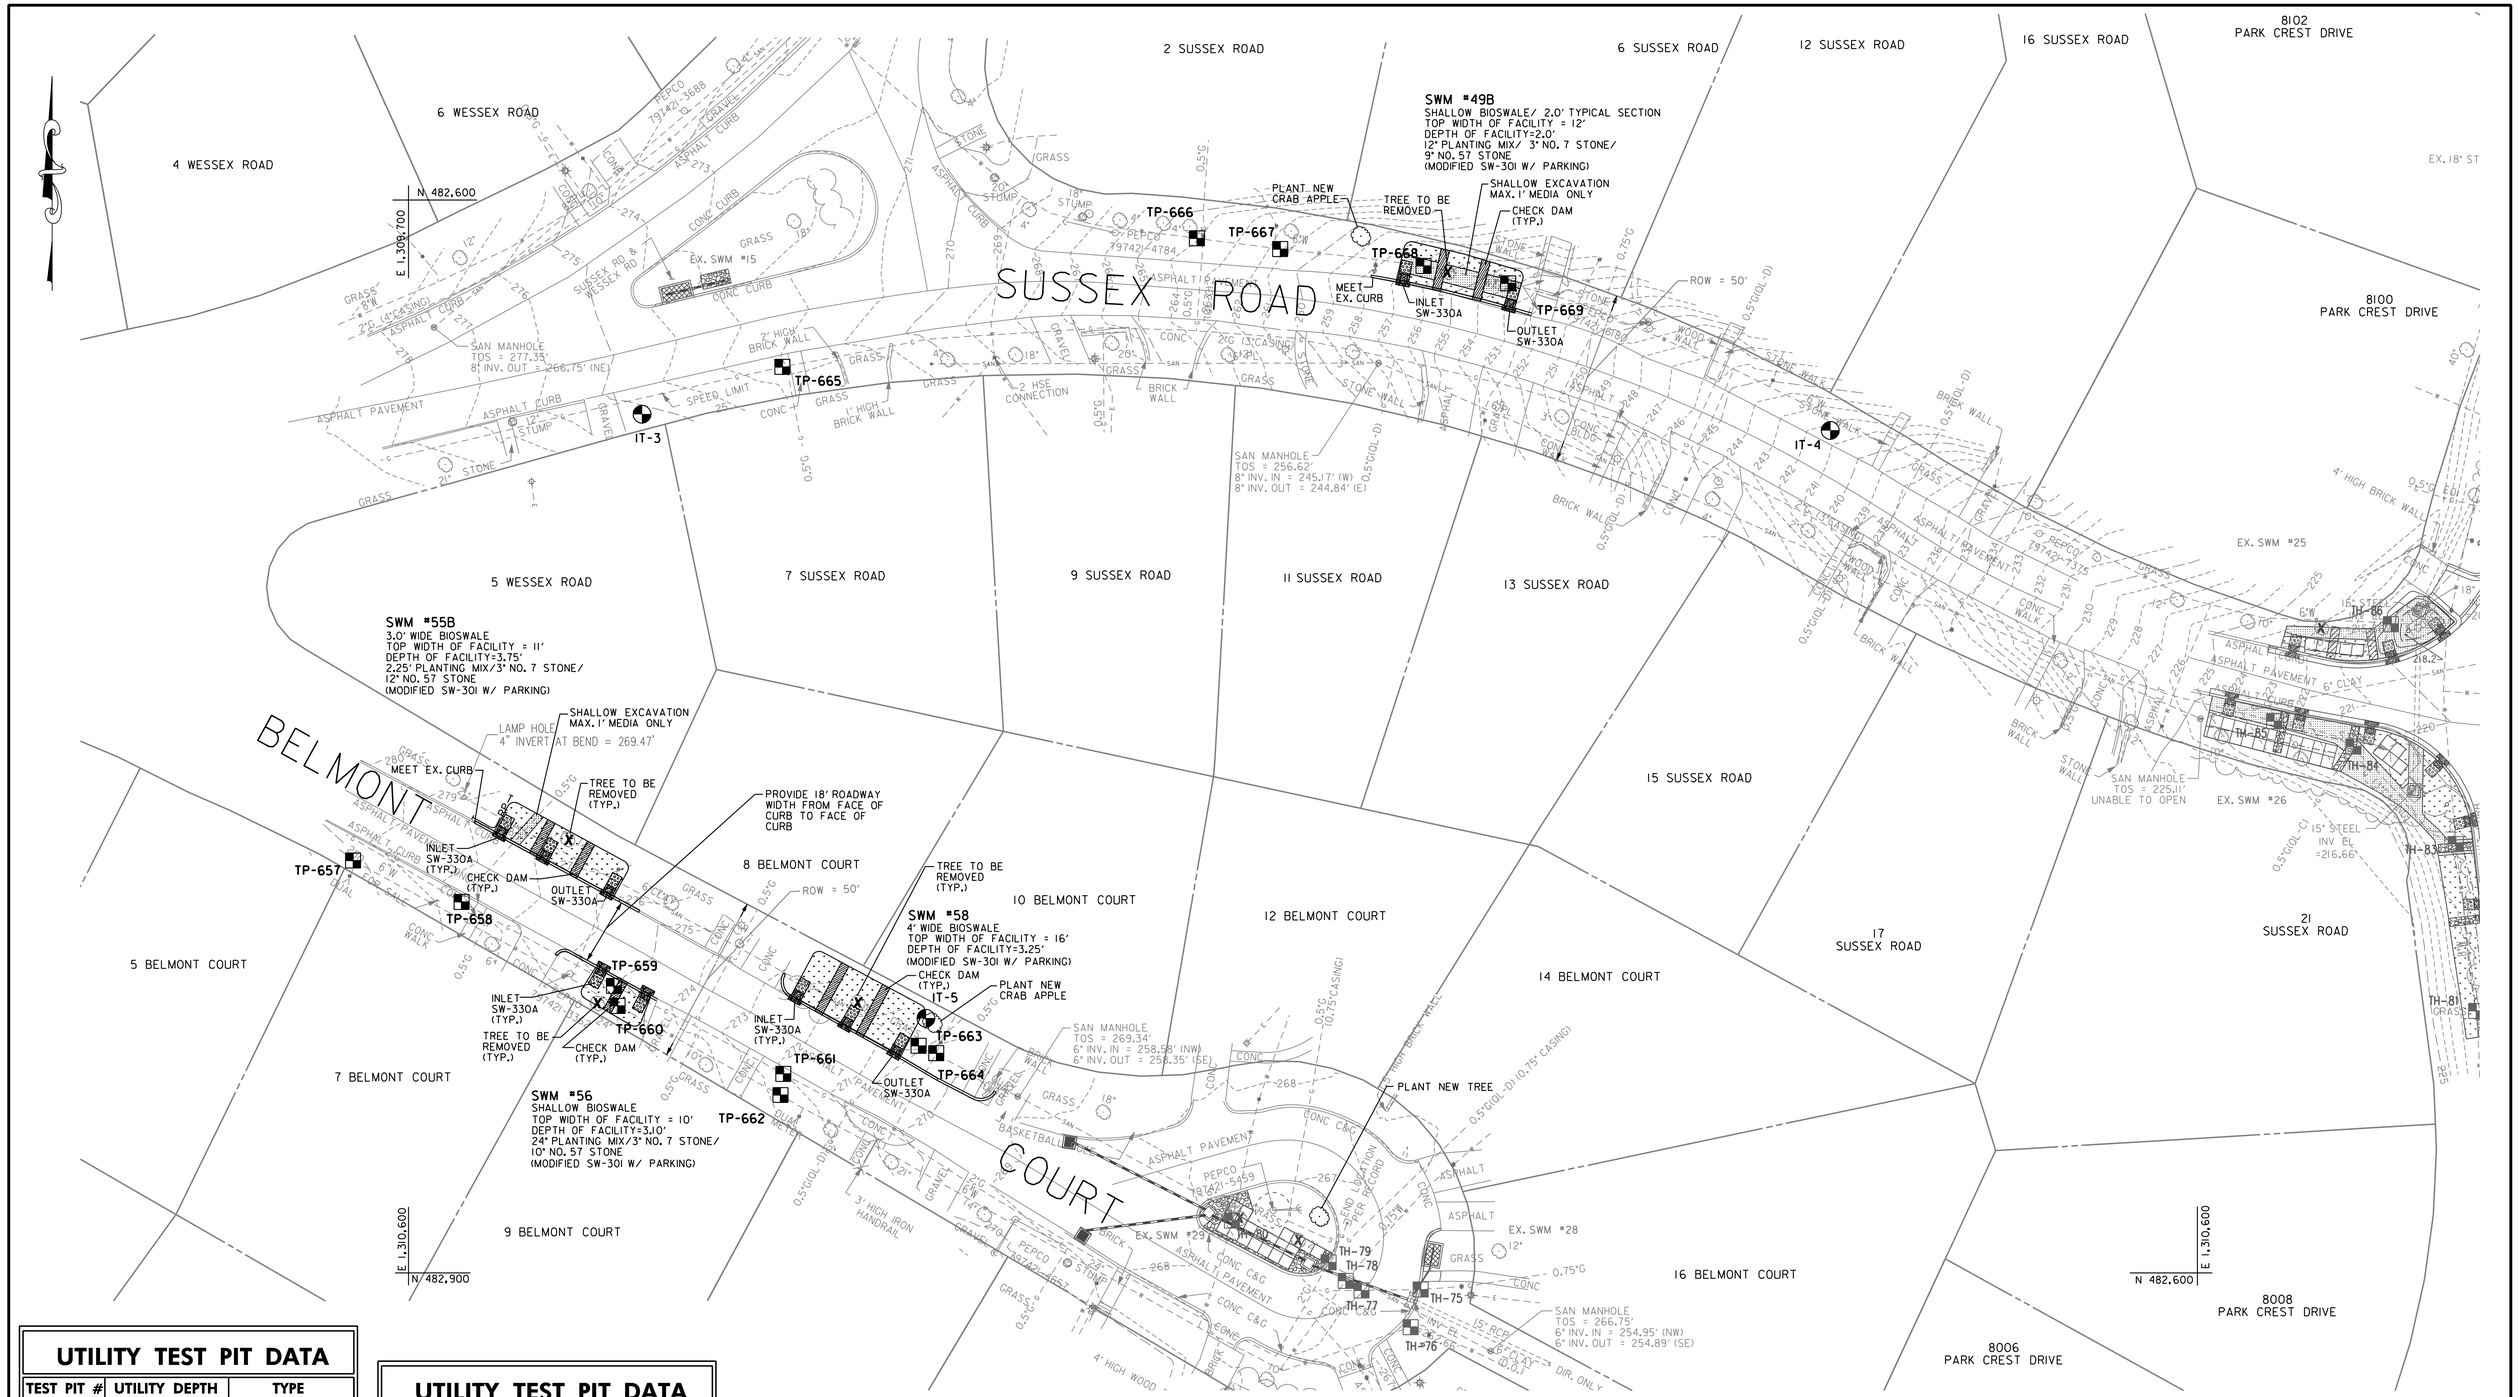

UTILITY TEST PIT DATA

TEST PIT #	UTILITY DEPTH	TYPE
657	5.76	WATER
658	4.67	GAS
659	4.16	3" GAS
660	6.04	6" WATER
661	2.97	3" GAS
662	6.33	6" WATER
663	4.87	WATER
664	10.32	SAN. SEWER & GAS
665	2.94	GAS
666	4.54	WATER & GAS
667	5.25	6" WATER
668	5.10	6" WATER
669	5.12	6" WATER

UTILITY TEST PIT DATA

TEST HOLE#	UTILITY DEPTH	TYPE
75	2.71	GAS
76	6.28	6" WATER
77	3.06	GAS
78	3.03	WATER
79	3.94	GAS
80	5.05	WATER
81	5.01	8" WATER
83	4.28	8" WATER
84	3.34	GAS
85	3.15	GAS
86	4.94	6" WATER

NOTES:
1. NOSE DOWN CURB AT ALL TIE-INS
2. ALL TREES IMPACTED BY THE LOD BUT NOT REMOVED FOR CONSTRUCTION SHALL BE ROOT PRUNED PRIOR TO INSTALLATION OF SWM FACILITIES

Gannett Fleming
GPI Greenman-Pedersen, Inc.

NO.	REVISION	DATE	BY

MONTGOMERY COUNTY
DEPARTMENT OF PUBLIC WORKS AND TRANSPORTATION
ROCKVILLE, MARYLAND

RECOMMENDED FOR APPROVAL
Chief, Design Section — Date
APPROVED
Chief, Division of Capital Development — Date

Designed by: JSA Drawn by: JSA/AWW Checked by: WRP

ROW LID RETROFIT PROJECT
SLIGO PARK HILLS PHASE 6
SUSSEX ROAD AND BELMONT COURT

SCALE : AS SHOWN

PS02

Project No. :2008037.00 Task 118 — 4 of 13

FILE: N:\2008\2008037\2008037.00\2008037.00 Tsk 118 Sligo Park Hills LID Retrofit Phase 6-7\DGN\pHD-0002_SLIGO PARK HILLSph2.dgn
DATE: Monday, November 11, 2013 AT 02:05 PM
...\pHD-0002_SLIGO PARK HILLSph2.dgn 11/11/2013 2:05:07 PM