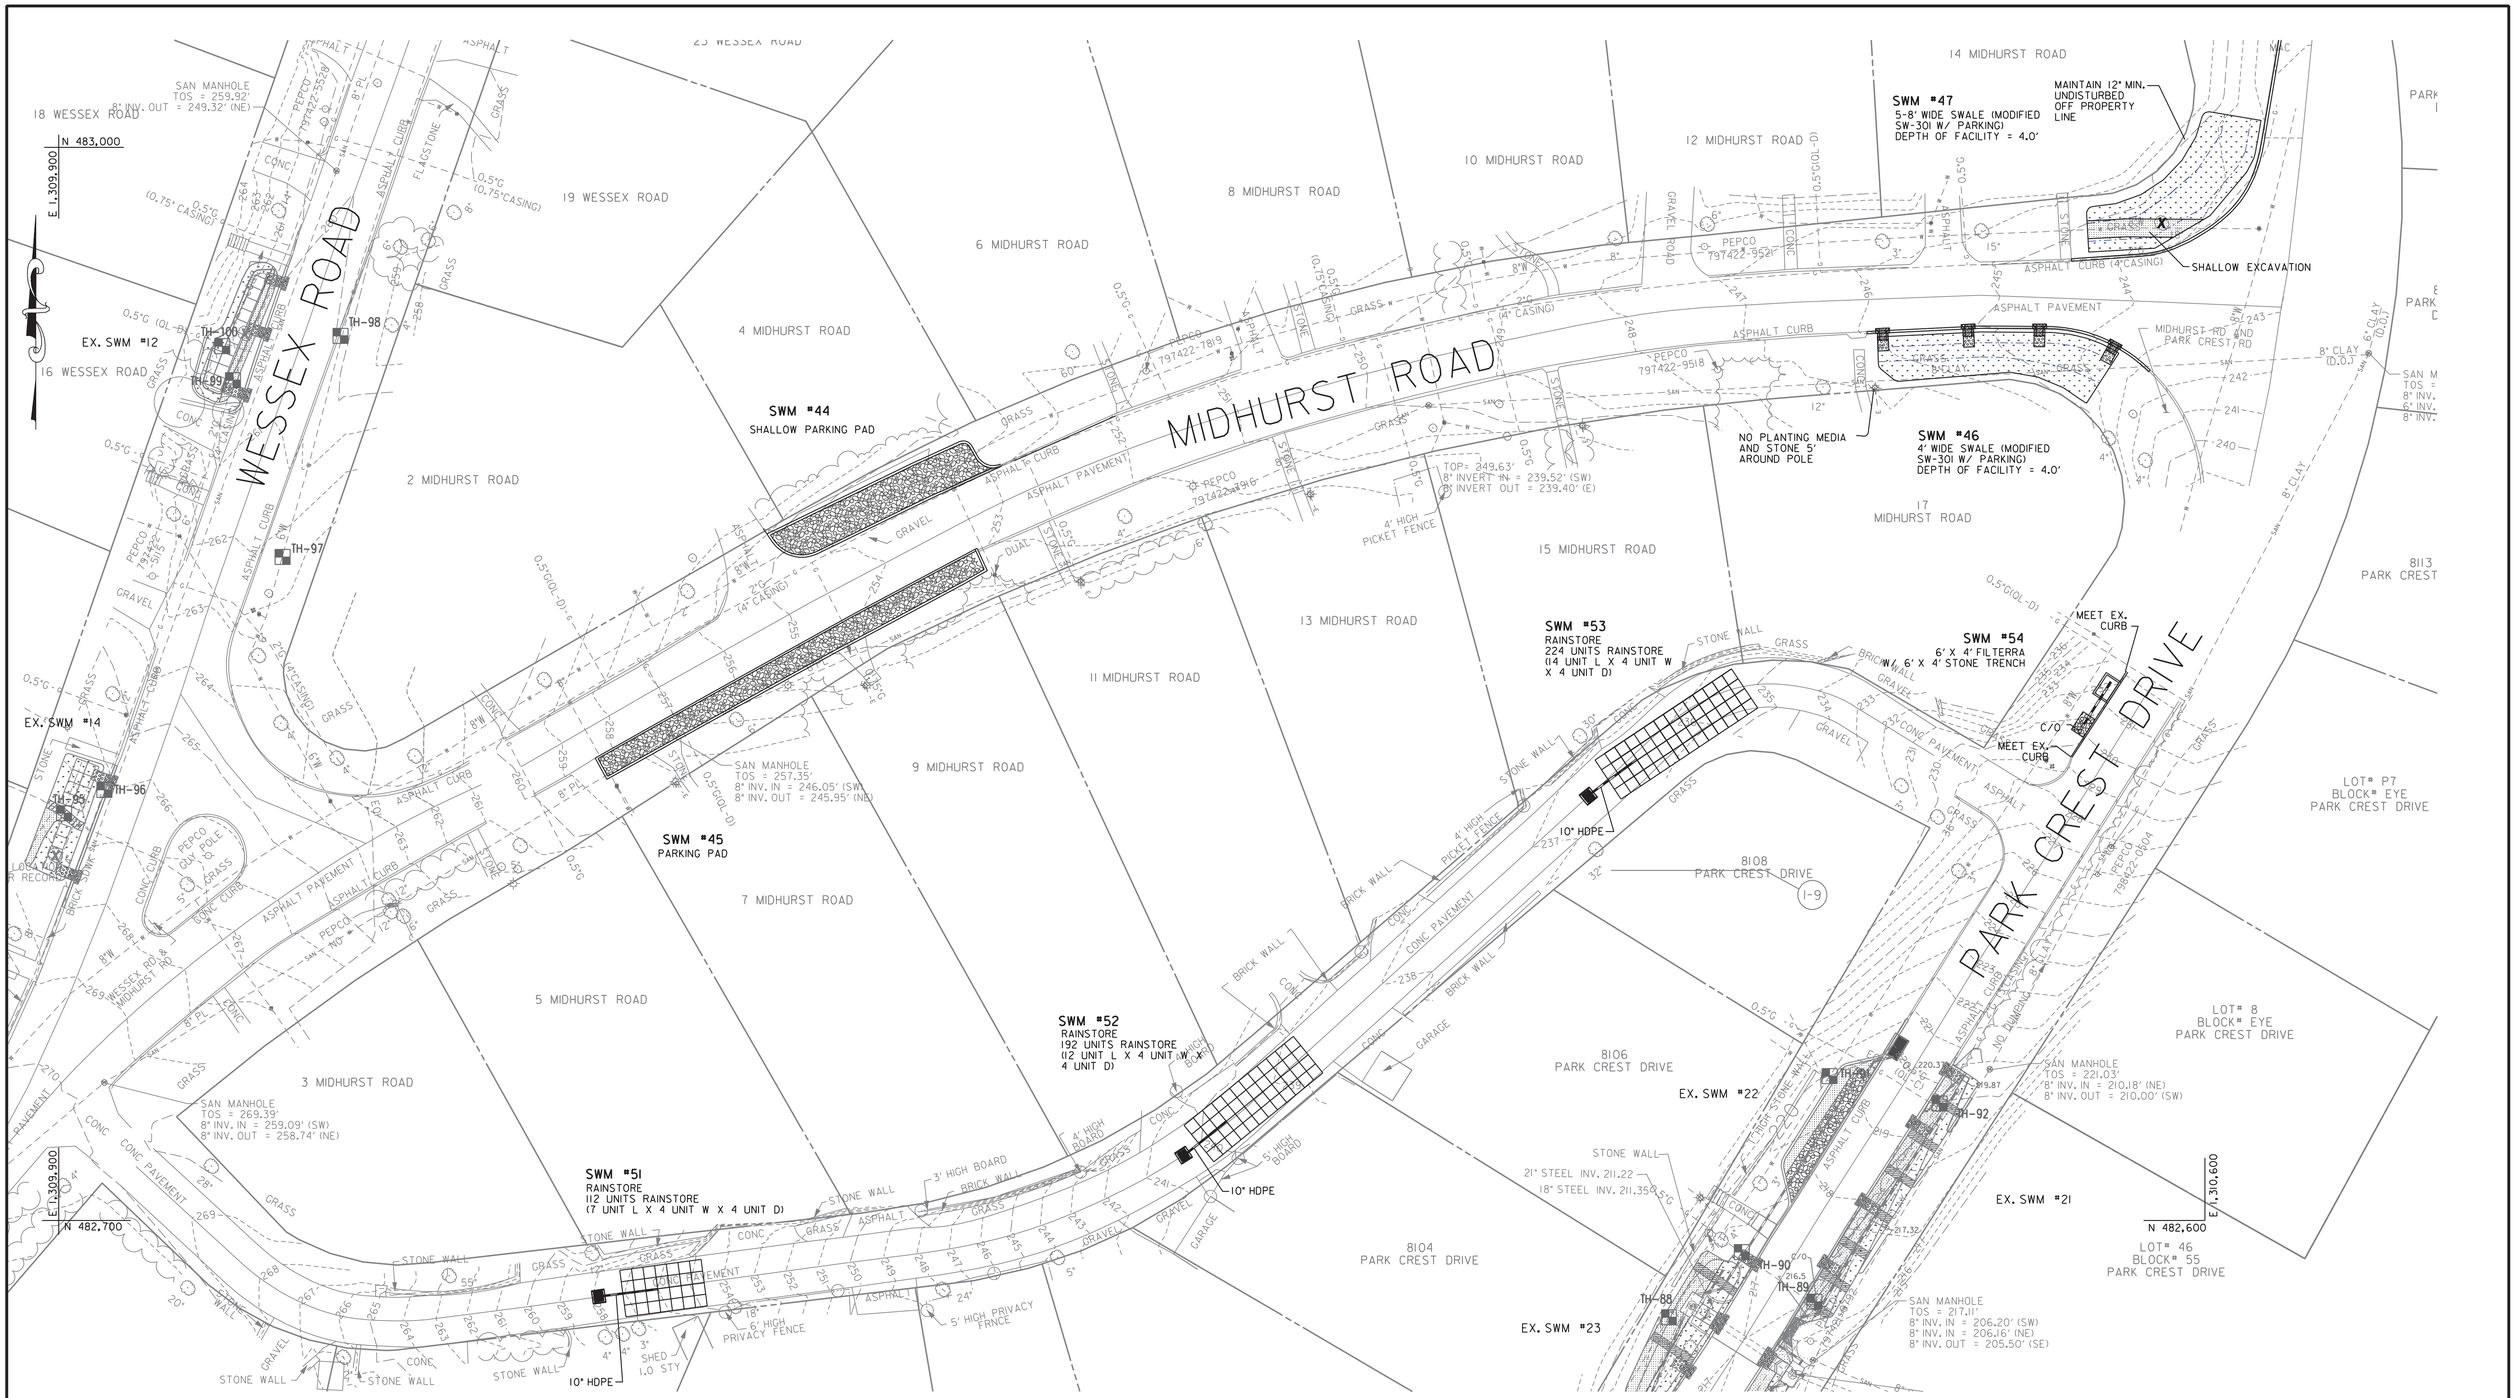

Gannett Fleming

GPI Greenman-Pedersen, Inc.

NO.	REVISION	DATE	BY

MONTGOMERY COUNTY
DEPARTMENT OF PUBLIC WORKS AND TRANSPORTATION
ROCKVILLE, MARYLAND

RECOMMENDED FOR APPROVAL

Chief, Design Section — Date

APPROVED

Chief, Division of Capital Development — Date

Designed by: ZK/MMR Drawn by: ZK/MMR Checked by: WRP

ROW LID RETROFIT PROJECT
SLIGO PARK HILLS PHASE 2
MIDHURST ROAD AND CONRETE ALLEY

SCALE : AS SHOWN

PS01

Project No.: 2008037.00 Task III 3 of 9

FILE: N:\2008\2008037\2008037.00\2008037.00 Tsk III Sligo Park Hills LID Retrofit\DGN\Phase 2\pHD-0001_SLIGO PARK HILLSph2.dgn
DATE: Tuesday, November 27, 2012 AT 11:14 AM
...\pHD-0001_SLIGO PARK HILLSph2.dgn 11/27/2012 11:14:26 AM