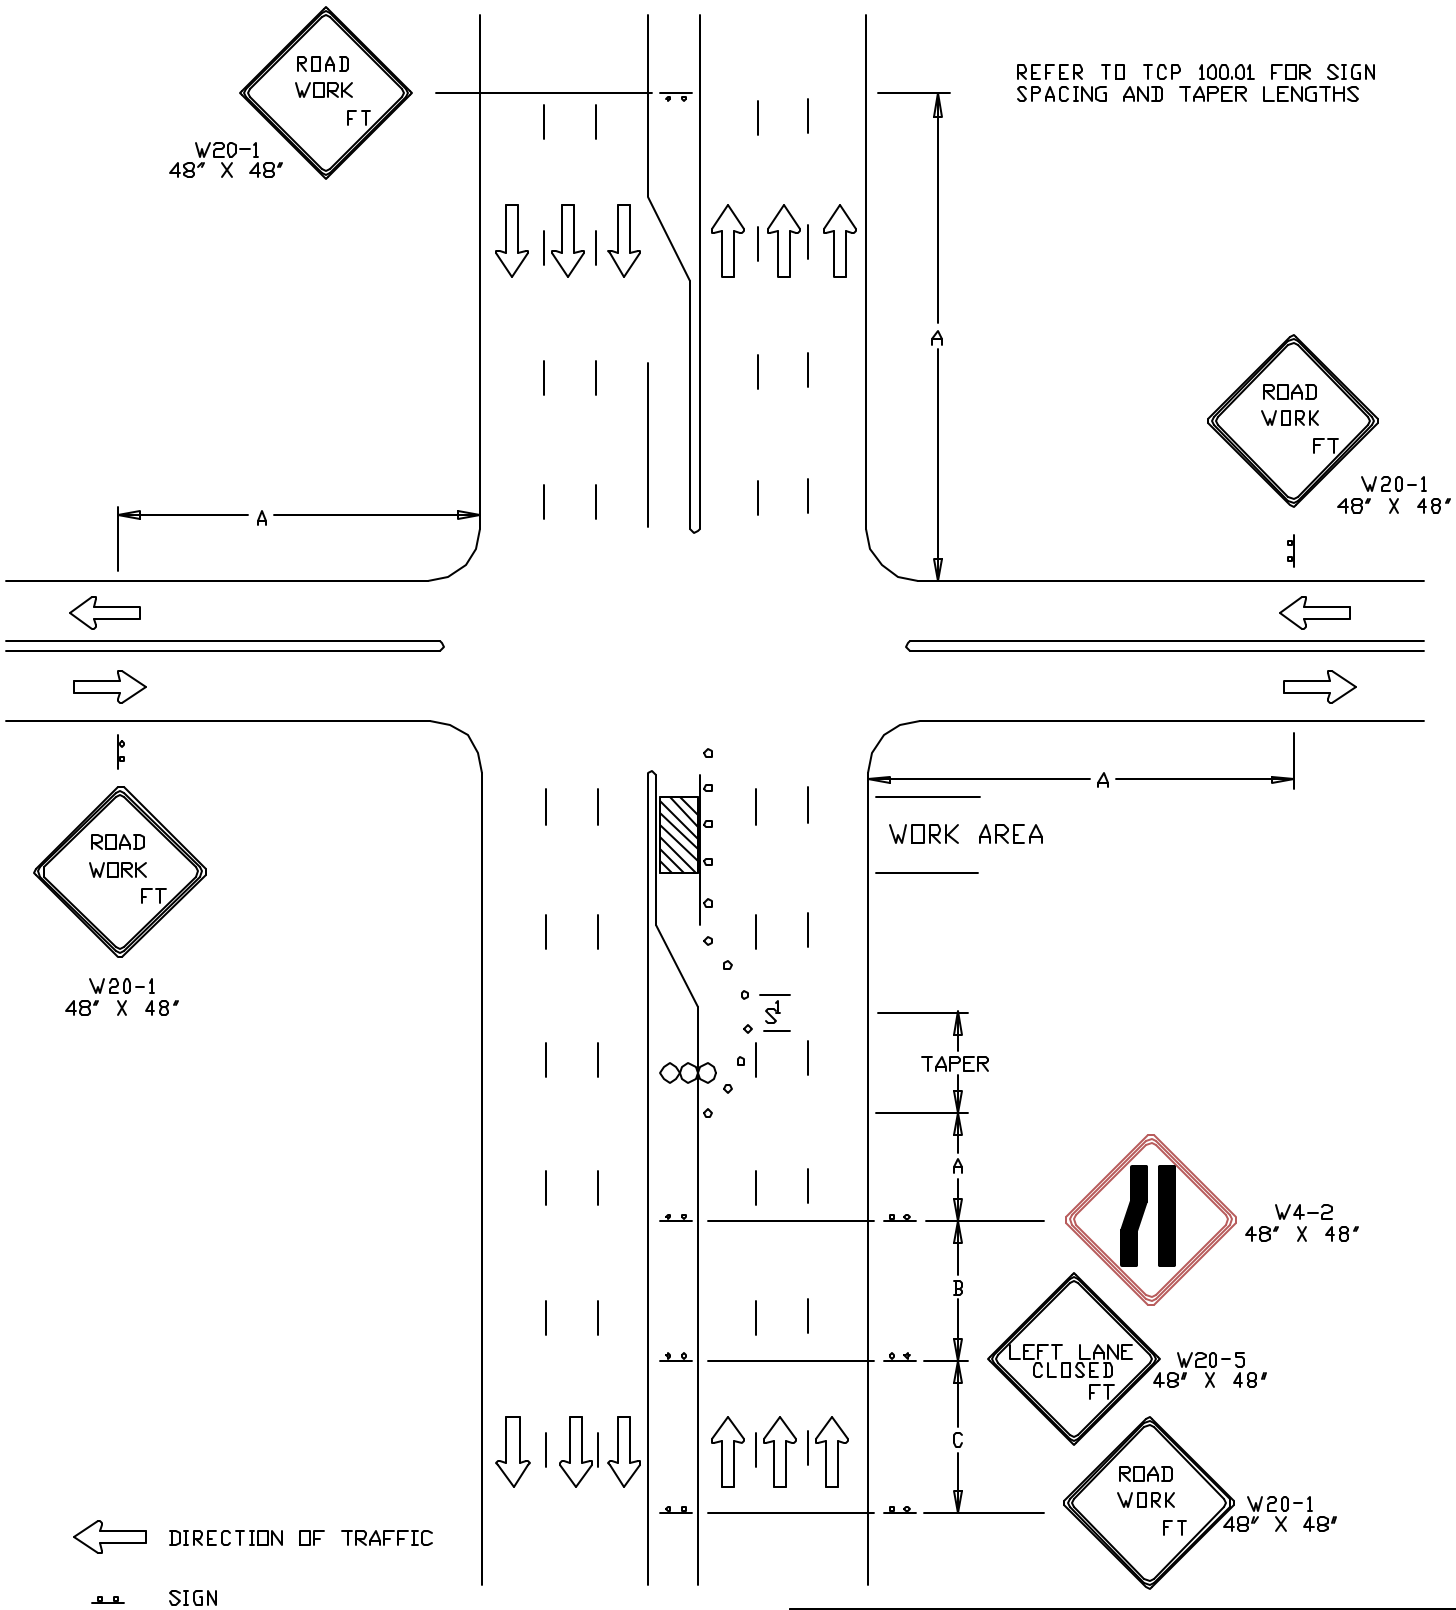

DIRECTION OF TRAFFIC

SIGN

WORK SITE

ARROW PANEL

TRAFFIC DRUMS OR CONES

S^1 = 30 FT

S^2 = 10 FT

REVISION BY	DATE	APPROVED

DATE 01/01/00	TRAFFIC OPERATIONS SECTION MONTGOMERY COUNTY, MARYLAND
DES. BY MCDPWT	TRAFFIC CONTROL FOR LEFT TURN LANE CLOSURE
DRAWN BY TCLE	APPROVED
SCALE NTS	CHIEF, TRAFFIC OPERATIONS SECTION
	STANDARD TCP-106.01 ___ OF ___ SHEETS