LEGEND

- PROPERTY BOUNDARY
- PROPOSED CONTOUR (286)
- EXISTING CONTOUR
- EXISTING STORMDRAIN
- PROPOSED STORMDRAIN
- LIMITS OF DISTURBANCE (LOD)
- LIMITS OF CLAY LINER
- WATER SURFACE
- HEADWALL
- PROPOSED SPOT ELEVATION (× 294.20 FG)
- EXISTING TREE
- MANHOLE
- FLARED END SECTION
- RIP-RAP APRON
- CLAY LINER
- ACCESS ROAD
- CONCRETE

N

30' 0 30' 60'

ORIGINAL SCALE: 1"=30'

CONTACT PERSON:

MR. CRAIG CARSON
MONTGOMERY COUNTY DEPARTMENT
OF ENVIRONMENTAL PROTECTION
255 ROCKVILLE PIKE
ROCKVILLE, MD 20850
(240) 777-7713

CENTURY ENGINEERING
CONSULTING ENGINEERS – PLANNERS
10710 GILROY ROAD
HUNT VALLEY, MD 21031

Biohabitats, Inc.
The Stables Building
2081 Clipper Park Road Baltimore MD 21211
tel: 410.554.0156 fax: 410.554.0168
www.biohabitats.com

CALL "MISS UTILITY" AT 1-800-257-7777, 48 HOURS PRIOR TO THE START OF WORK. THE EXCAVATOR MUST NOTIFY ALL PUBLIC UTILITY COMPANIES WITH UNDERGROUND FACILITIES LOCATED BY THE UTILITY COMPANIES PRIOR TO COMMENCING EXCAVATION. THE EXCAVATOR IS RESPONSIBLE FOR COMPLIANCE WITH REQUIRMENTS OF CHAPTER 36A OF THE MONTGOMERY COUNTY CODE.

DATE	ISSUES/REVISIONS
JANUARY 2013	30 %

MUDDY BRANCH SWM RETROFIT

TASK ORDER 20

30% CONCEPT DESIGN

POTOMAC (10TH) ELECTION DISTRICT
MONTGOMERY COUNTY, MARYLAND

POTOMAC CHASE POND GRADING PLAN

PROJECT NO. : 28270.20	SCALE: 1" = 30'	
SEAL:	BY: RT	CHECK: CL
	DWG. NO. :	

1 OF 1

LEGEND

- PROPERTY BOUNDARY
- EXISTING CONTOUR
- EXISTING STORMDRAIN
- LIMITS OF DISTURBANCE
- 6" TO 23" TREE TO REMAIN
- 24" OR GREATER TREE TO REMAIN
- 6" TO 23" TREE TO BE REMOVED
- 24" OR GREATER TREE TO BE REMOVED

N

30' 0 30' 60'

ORIGINAL SCALE: 1"=30'

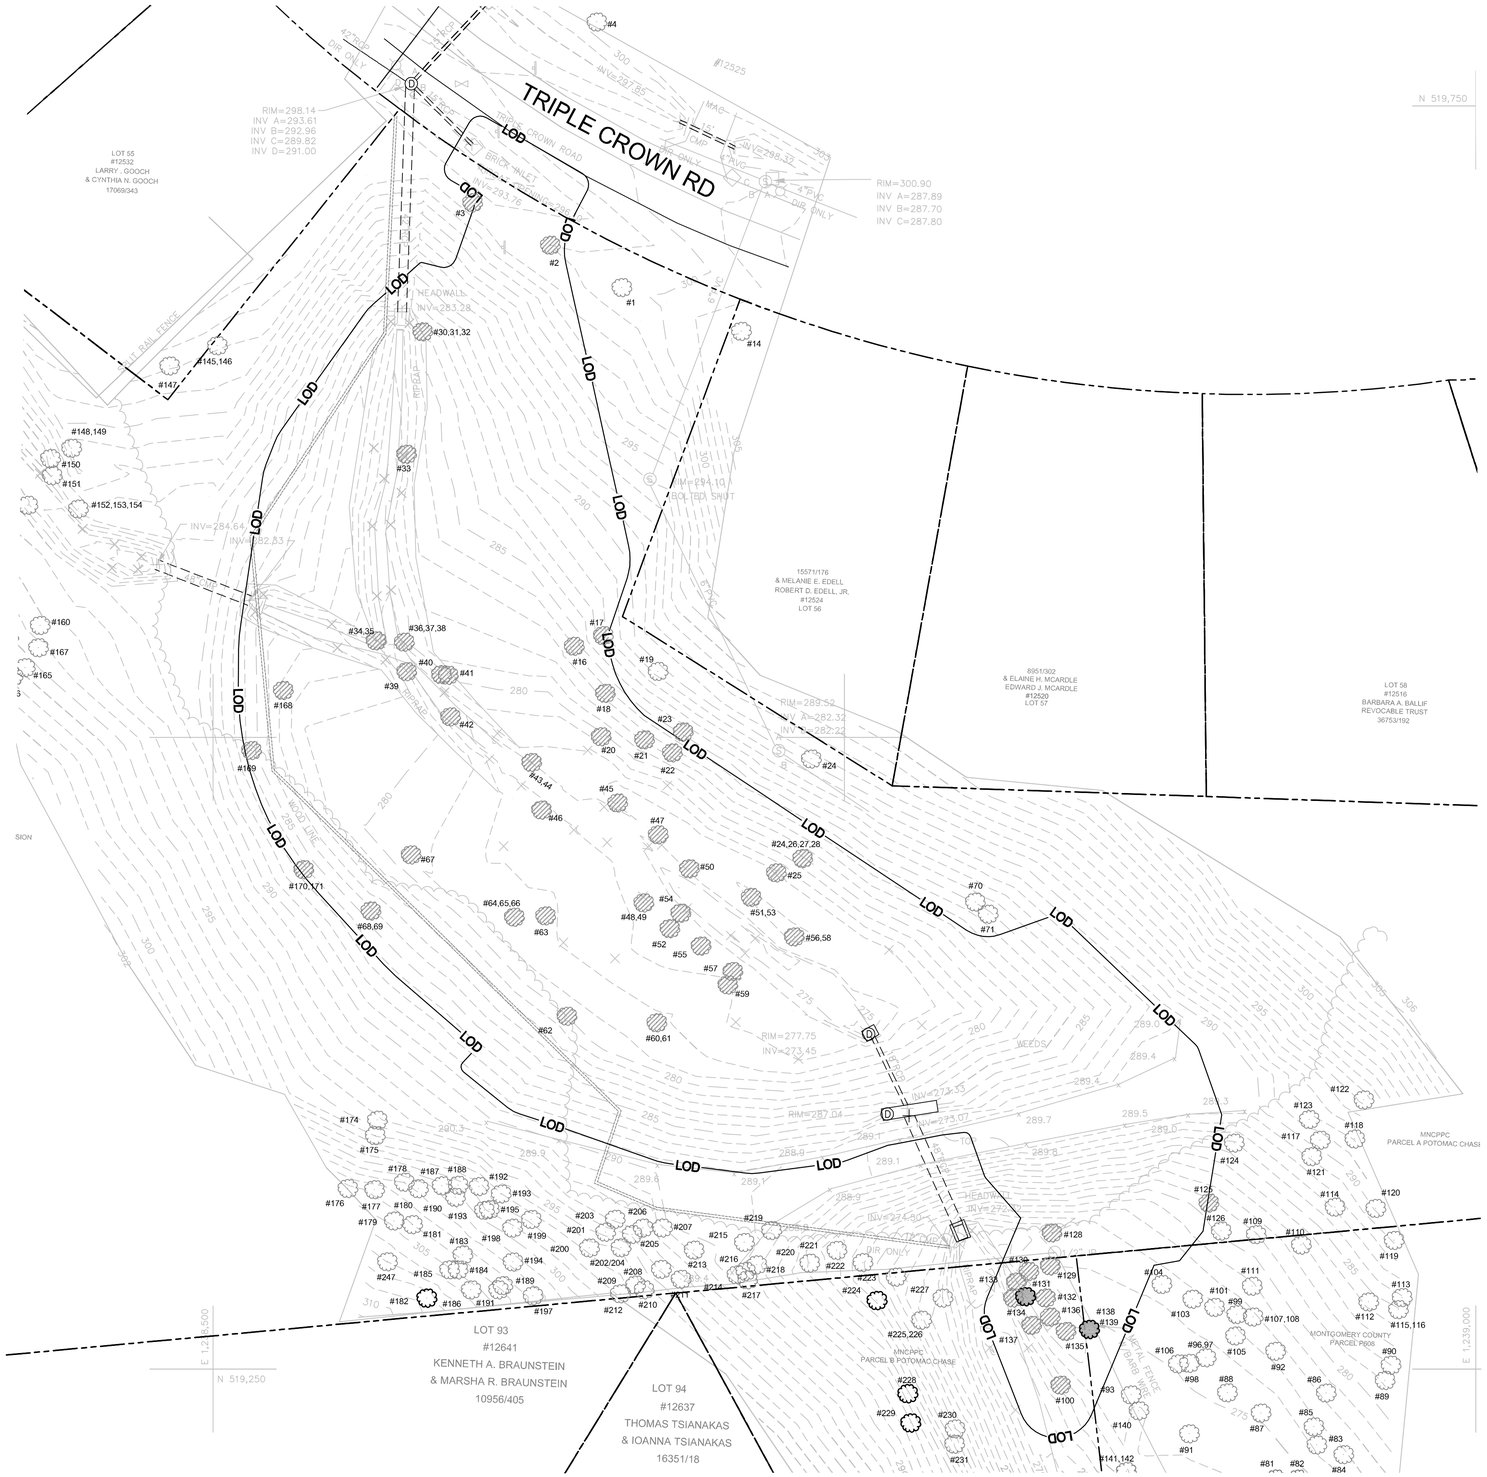

CONTACT PERSON:

MR. CRAIG CARSON
MONTGOMERY COUNTY DEPARTMENT OF ENVIRONMENTAL PROTECTION
255 ROCKVILLE PIKE
ROCKVILLE, MD 20850
(240) 777-7713

CENTURY ENGINEERING
CONSULTING ENGINEERS – PLANNERS
10710 GILROY ROAD
HUNT VALLEY, MD 21031

Biohabitats, Inc.
The Stables Building
2081 Clipper Park Road Baltimore MD 21211
tel: 410.554.0156 fax: 410.554.0168
www.biohabitats.com

CALL "MISS UTILITY" AT 1-800-257-7777, 48 HOURS PRIOR TO THE START OF WORK. THE EXCAVATOR MUST NOTIFY ALL PUBLIC UTILITY COMPANIES WITH UNDERGROUND FACILITIES LOCATED BY THE UTILITY COMPANIES PRIOR TO COMMENCING EXCAVATION. THE EXCAVATOR IS RESPONSIBLE FOR COMPLIANCE WITH REQUIRMENTS OF CHAPTER 36A OF THE MONTGOMERY COUNTY CODE.

DATE	ISSUES/REVISIONS
JANUARY 2013	30 %

MUDDY BRANCH SWM RETROFIT

TASK ORDER 20
30% CONCEPT DESIGN

POTOMAC (10TH) ELECTION DISTRICT
MONTGOMERY COUNTY, MARYLAND

POTOMAC CHASE TREE DELINEATION

PROJECT NO.: 28270.20	SCALE: 1" = 30'
SEAL:	BY: RT / CHECK: CL
	DWG. NO.: