SLIGO ESTATES /BALLANTRAE /MCDONALD KNOLLS PROJECT

Overview Map

DEPARTMENT OF ENVIRONMENTAL PROTECTION
MONTGOMERY COUNTY • MARYLAND

Site Area Boundary

Dennis Ave LID Project

Breewood Rd Bioretention Area

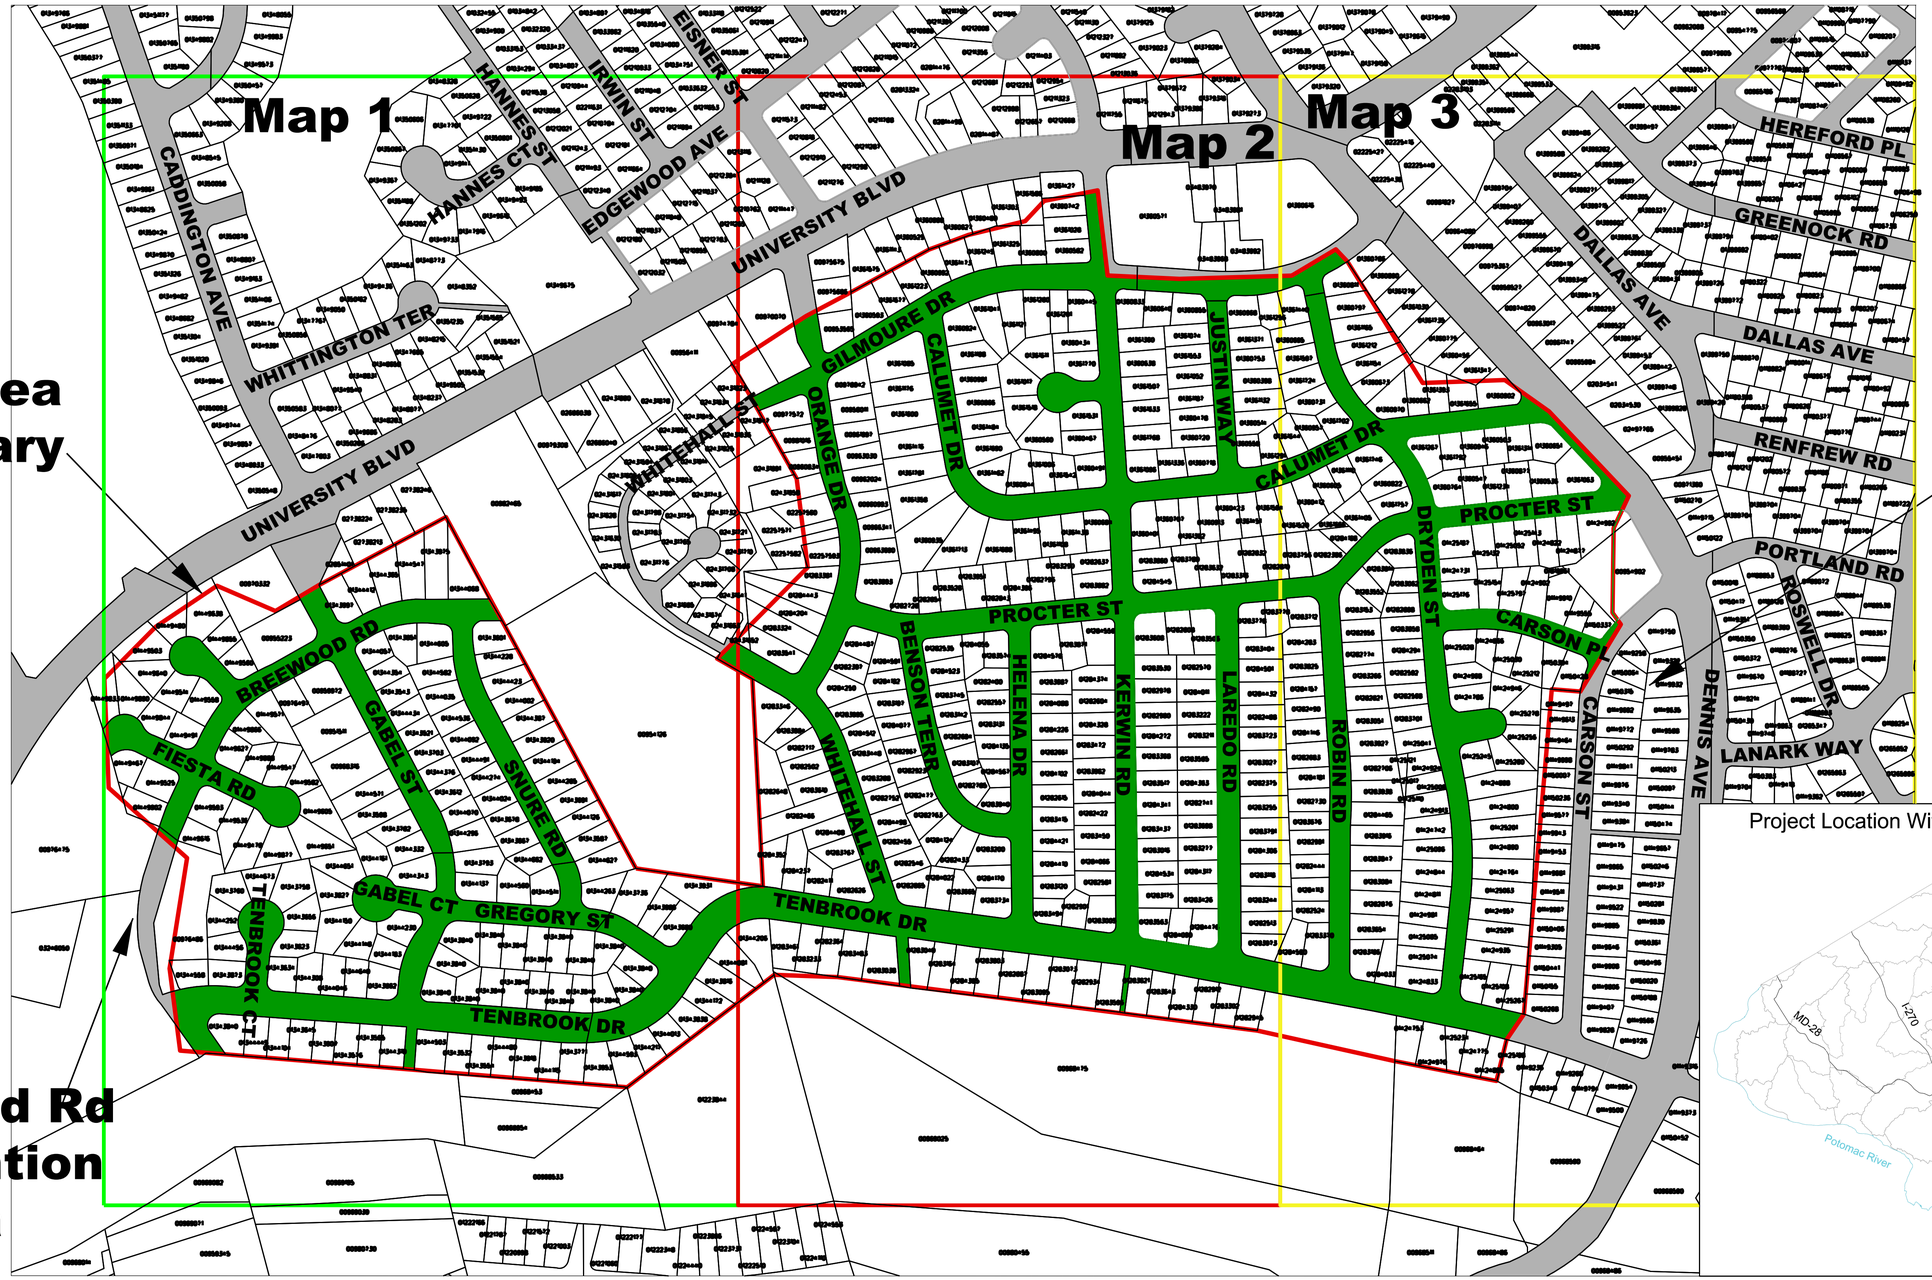

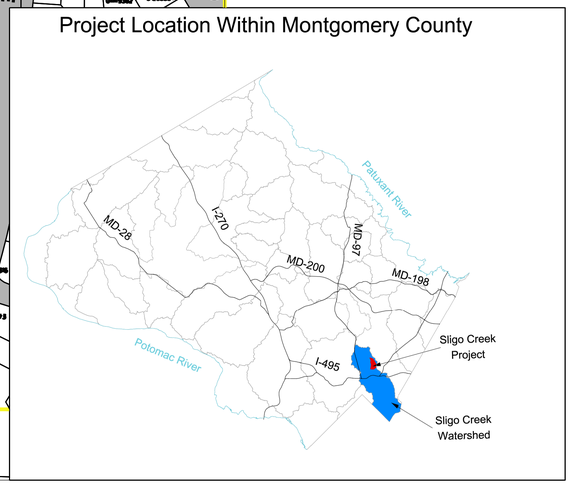

N

200' 0 200' 400'

SCALE: 1"=200'

Gannett Fleming / GPI

SLIGO ESTATES /BALLANTRAE/ MCDONALD KNOLLS PROJECT

PRELIMINARY DESIGN - LOCATION MAP 1

MONTGOMERY COUNTY • MARYLAND

DEPARTMENT OF ENVIRONMENTAL PROTECTION
MONTGOMERY COUNTY • MARYLAND

N

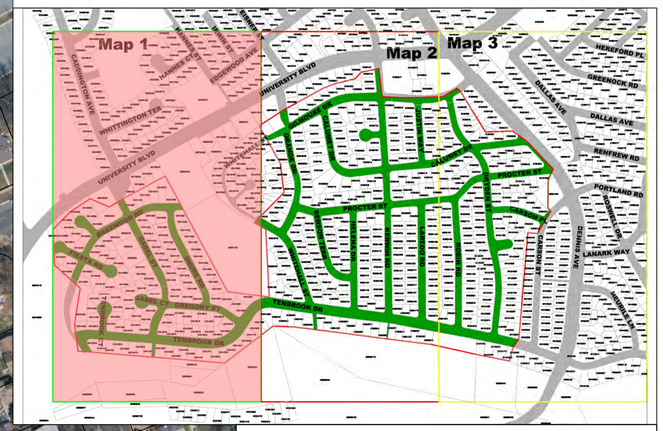

SWM FACILITY LEGEND

- SITE BOUNDARY
- BIOSWALE
- TREE BOX FILTER
- UNDERGROUND STORAGE

Gannett Fleming / GPI

SLIGO ESTATES /BALLANTRAE/ MCDONALD KNOLLS PROJECT

PRELIMINARY DESIGN - LOCATION MAP 2

DEPARTMENT OF ENVIRONMENTAL PROTECTION
MONTGOMERY COUNTY • MARYLAND

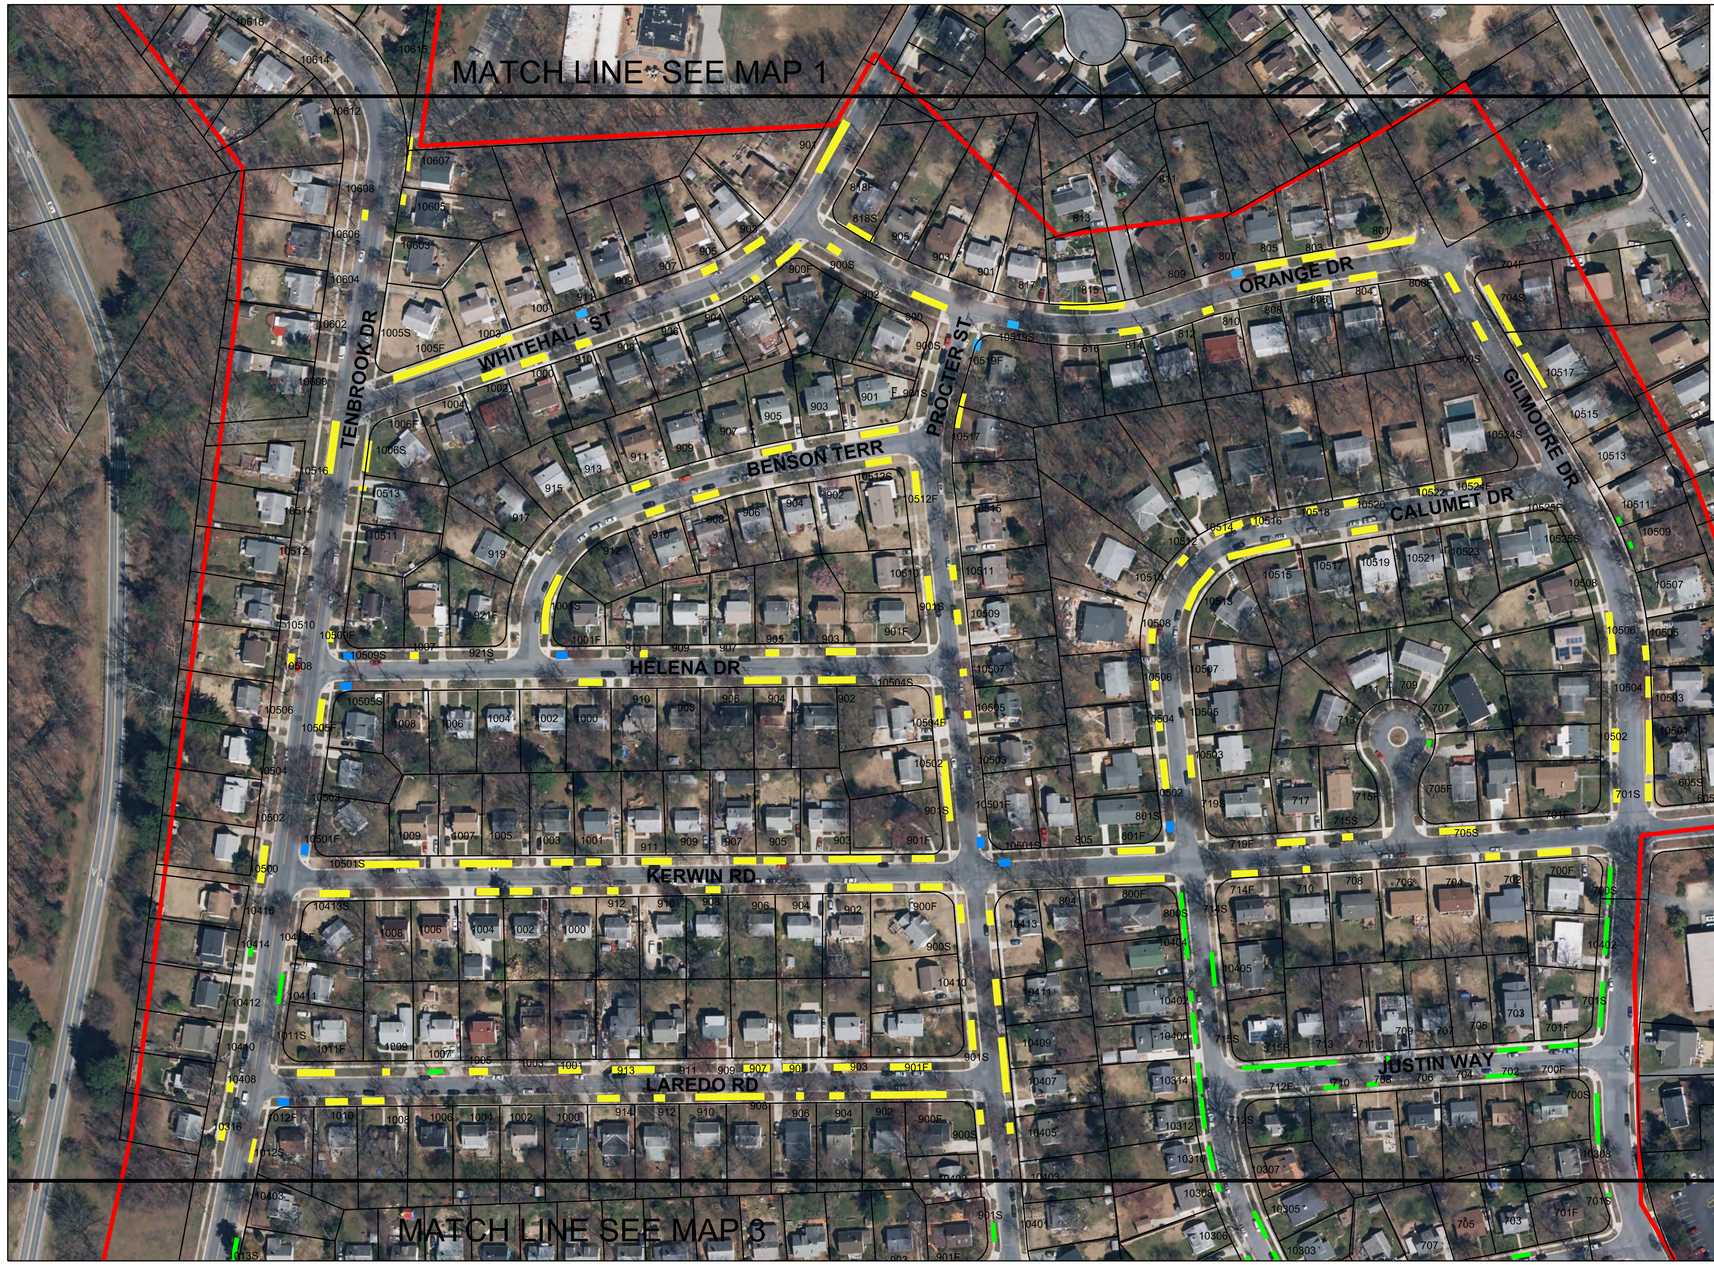

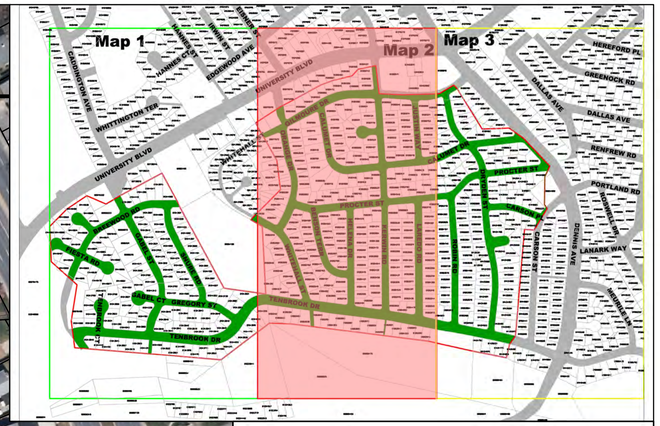

SWM FACILITY LEGEND

- SITE BOUNDARY
- BIOSWALE
- TREE BOX FILTER
- UNDERGROUND STORAGE

Gannett Fleming / GPI

SLIGO ESTATES /BALLANTRAE/MCDONALD KNOLLS PROJECT

PRELIMINARY DESIGN - LOCATION MAP 3

DEPARTMENT OF ENVIRONMENTAL PROTECTION
MONTGOMERY COUNTY • MARYLAND

MATCH LINE SEE MAP 2

ROBIN RD
TENBROOK DR
DRYDEN ST
CALUMET DR
GILMORE DR
UNIVERSITY BLVD
CARSON PL
PROCTER ST
CARSON ST
DENNIS AVE

N

Map 1 Map 2 Map 3

SWM FACILITY LEGEND

- SITE BOUNDARY
- BIOSWALE
- TREE BOX FILTER
- UNDERGROUND STORAGE

Gannett Fleming / GPI