N

BAUER DRIVE AT BURNSIDE DRIVE INTERSECTION IMPROVEMENTS – EARLE B WOOD MIDDLE SCHOOL

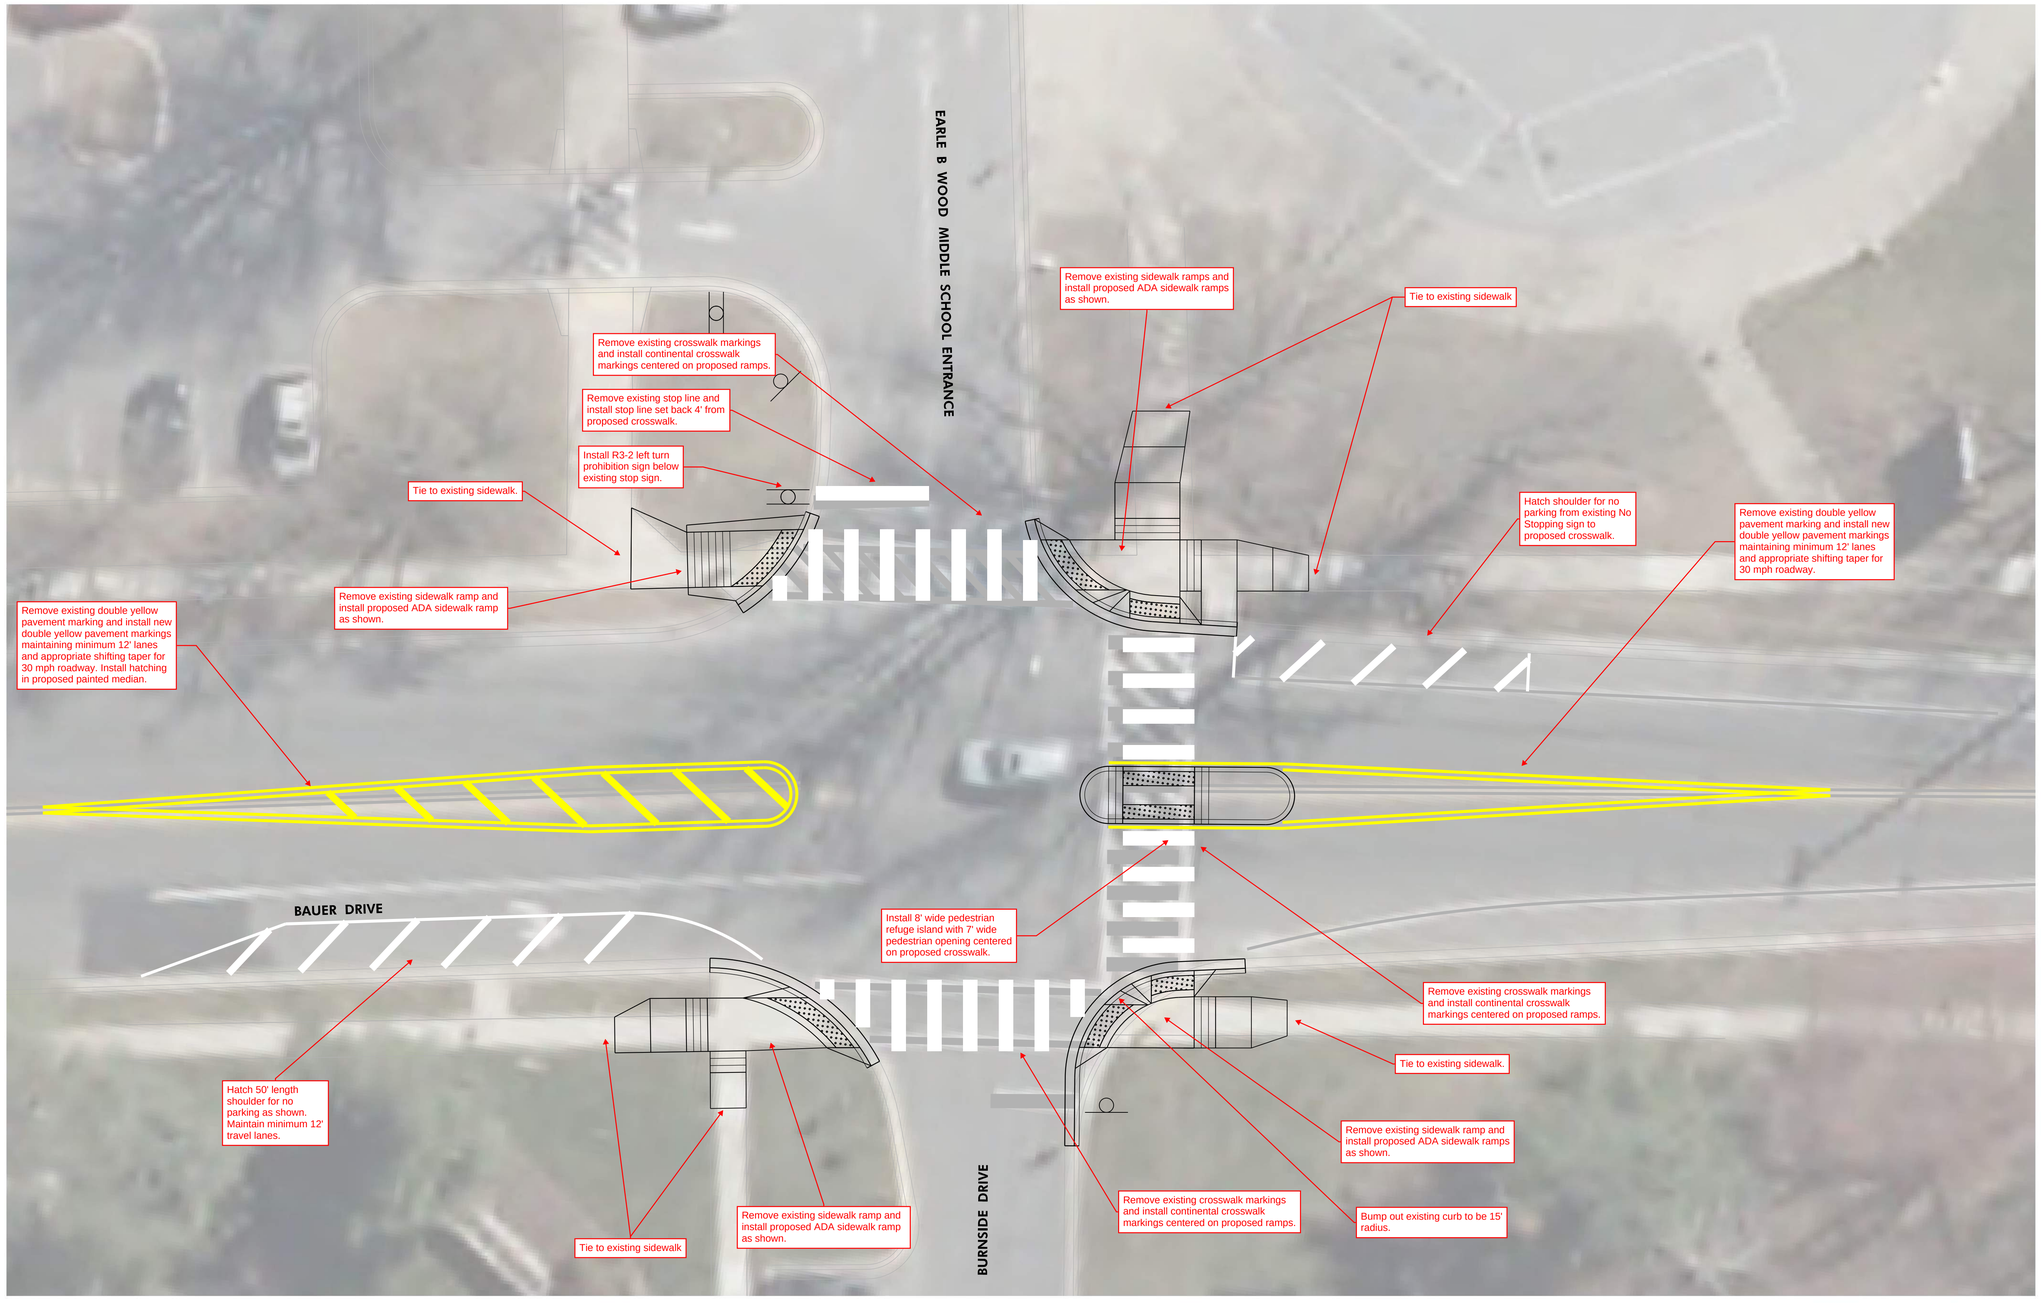

10′ 0 10′ 20′

SCALE: 1″ = 10′