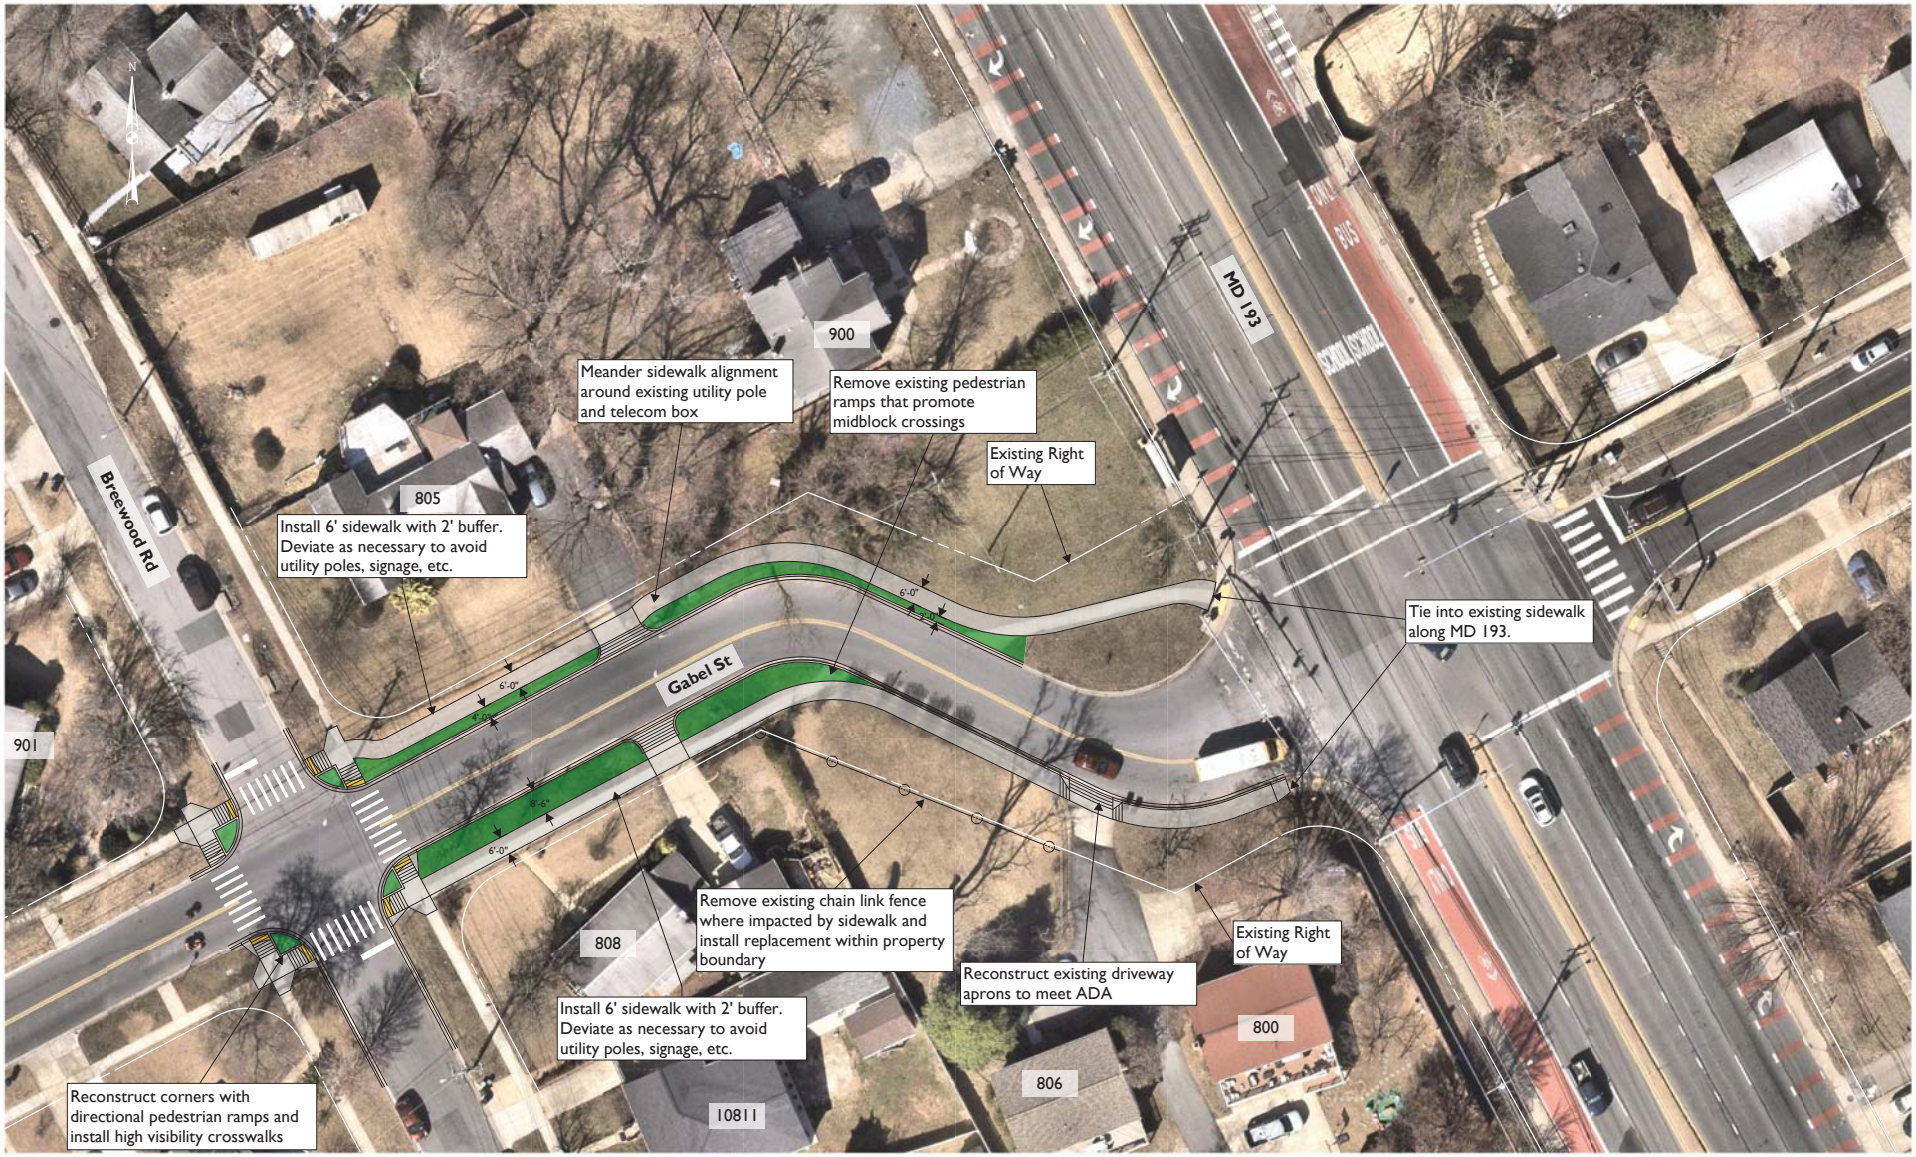

20' 0 20' 40'
SCALE: 1"=20'

Gabel Street
Sidewalk Realignment and Installation
Sheet 1 of 1