DR. SALLY K RIDE ELEMENTARY SCHOOL INTERSECTION IMPROVEMENTS

N

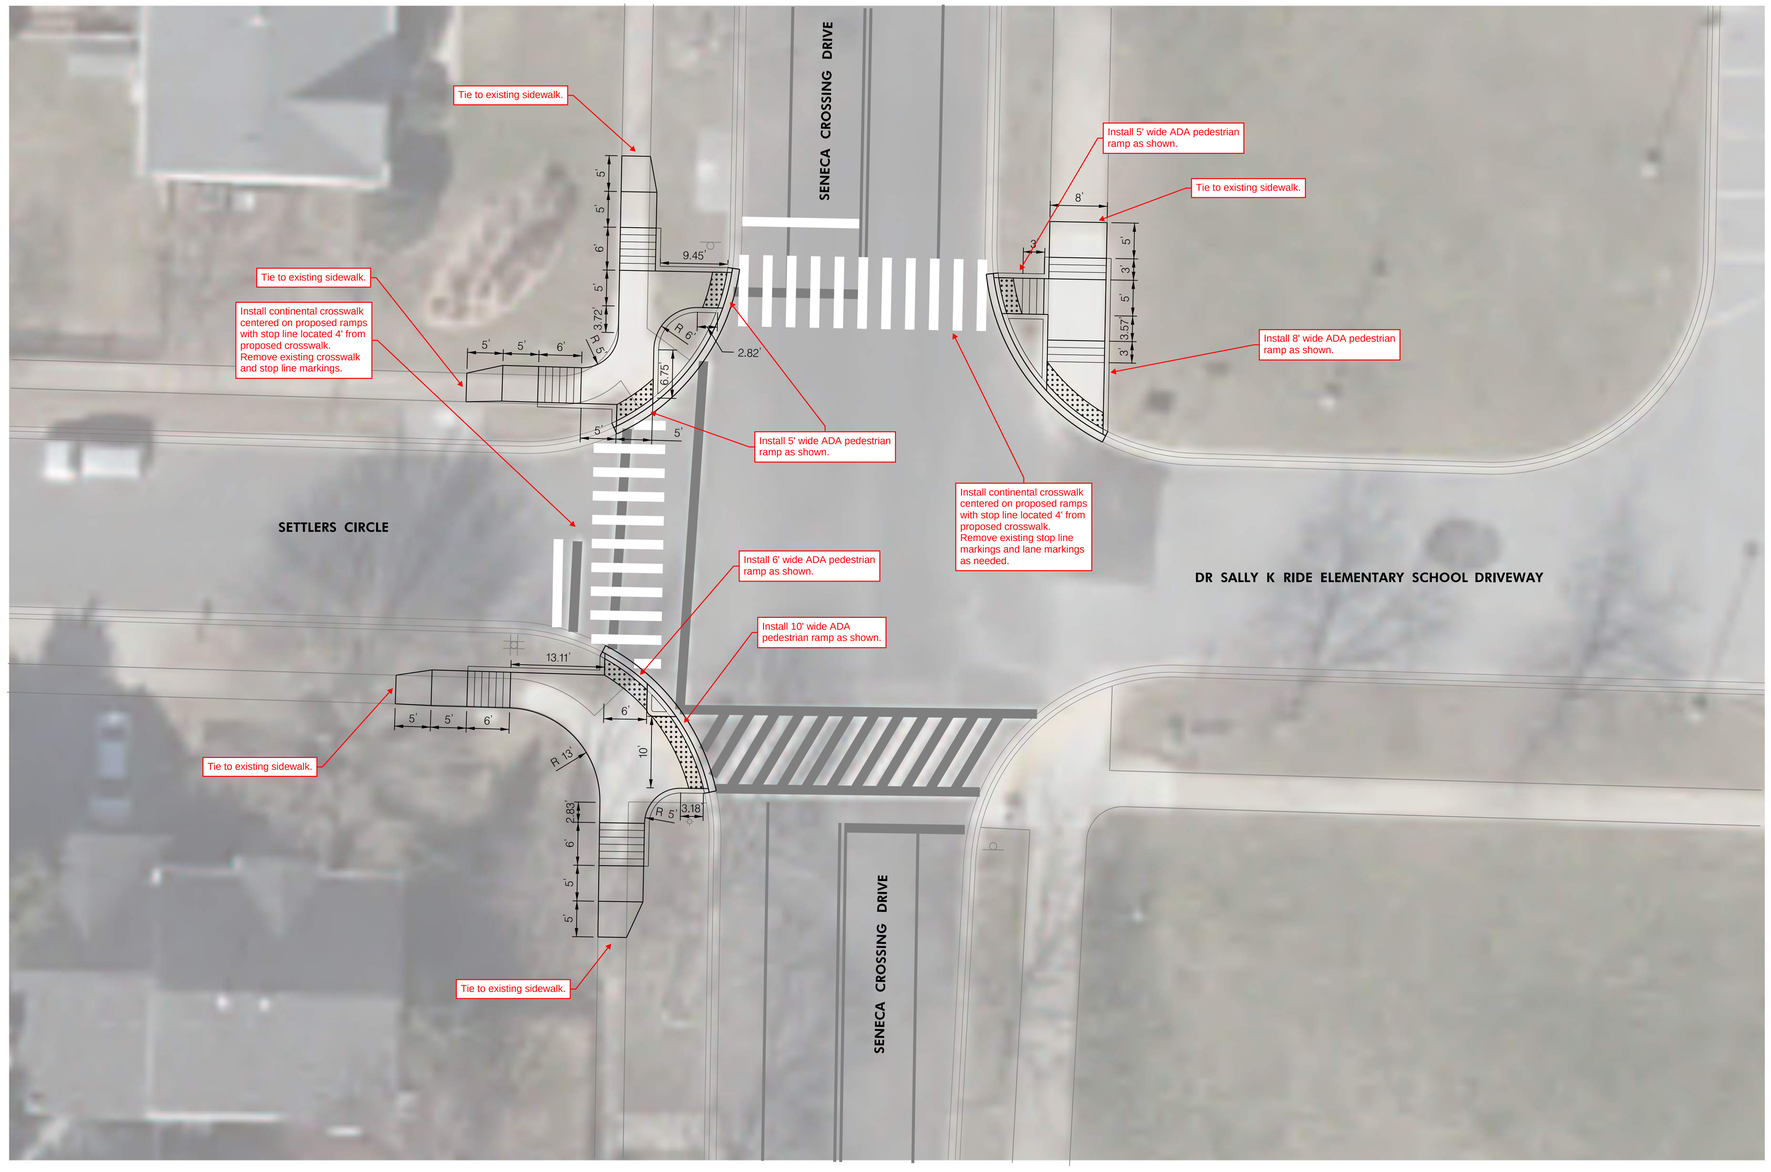

10' 0 10' 20'

SCALE: 1"=10'
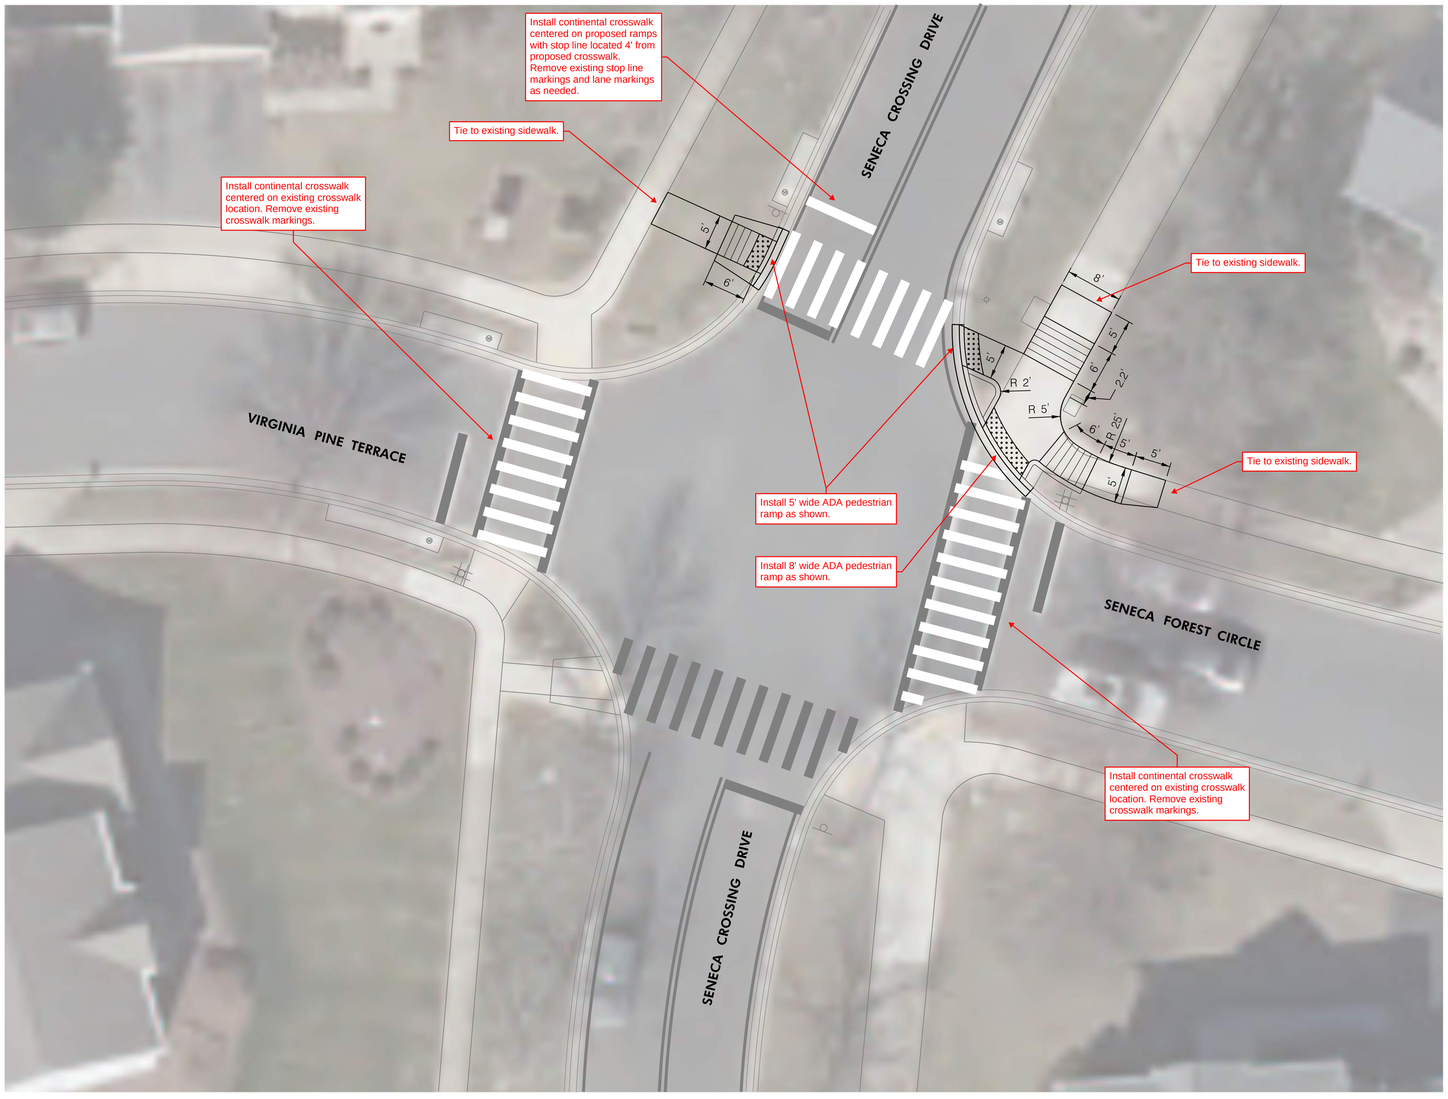
DR. SALLY K RIDE ELEMENTARY SCHOOL INTERSECTION IMPROVEMENTS