NOTE: ACCESS POINTS WITHIN LANE CLOSURE SHALL BE CONTROLLED BY FLAGGER(S)

REFER TO TCP 100.01 FOR SIGN SPACING, TAPER LENGTHS AND BUFFER ZONE LENGTHS

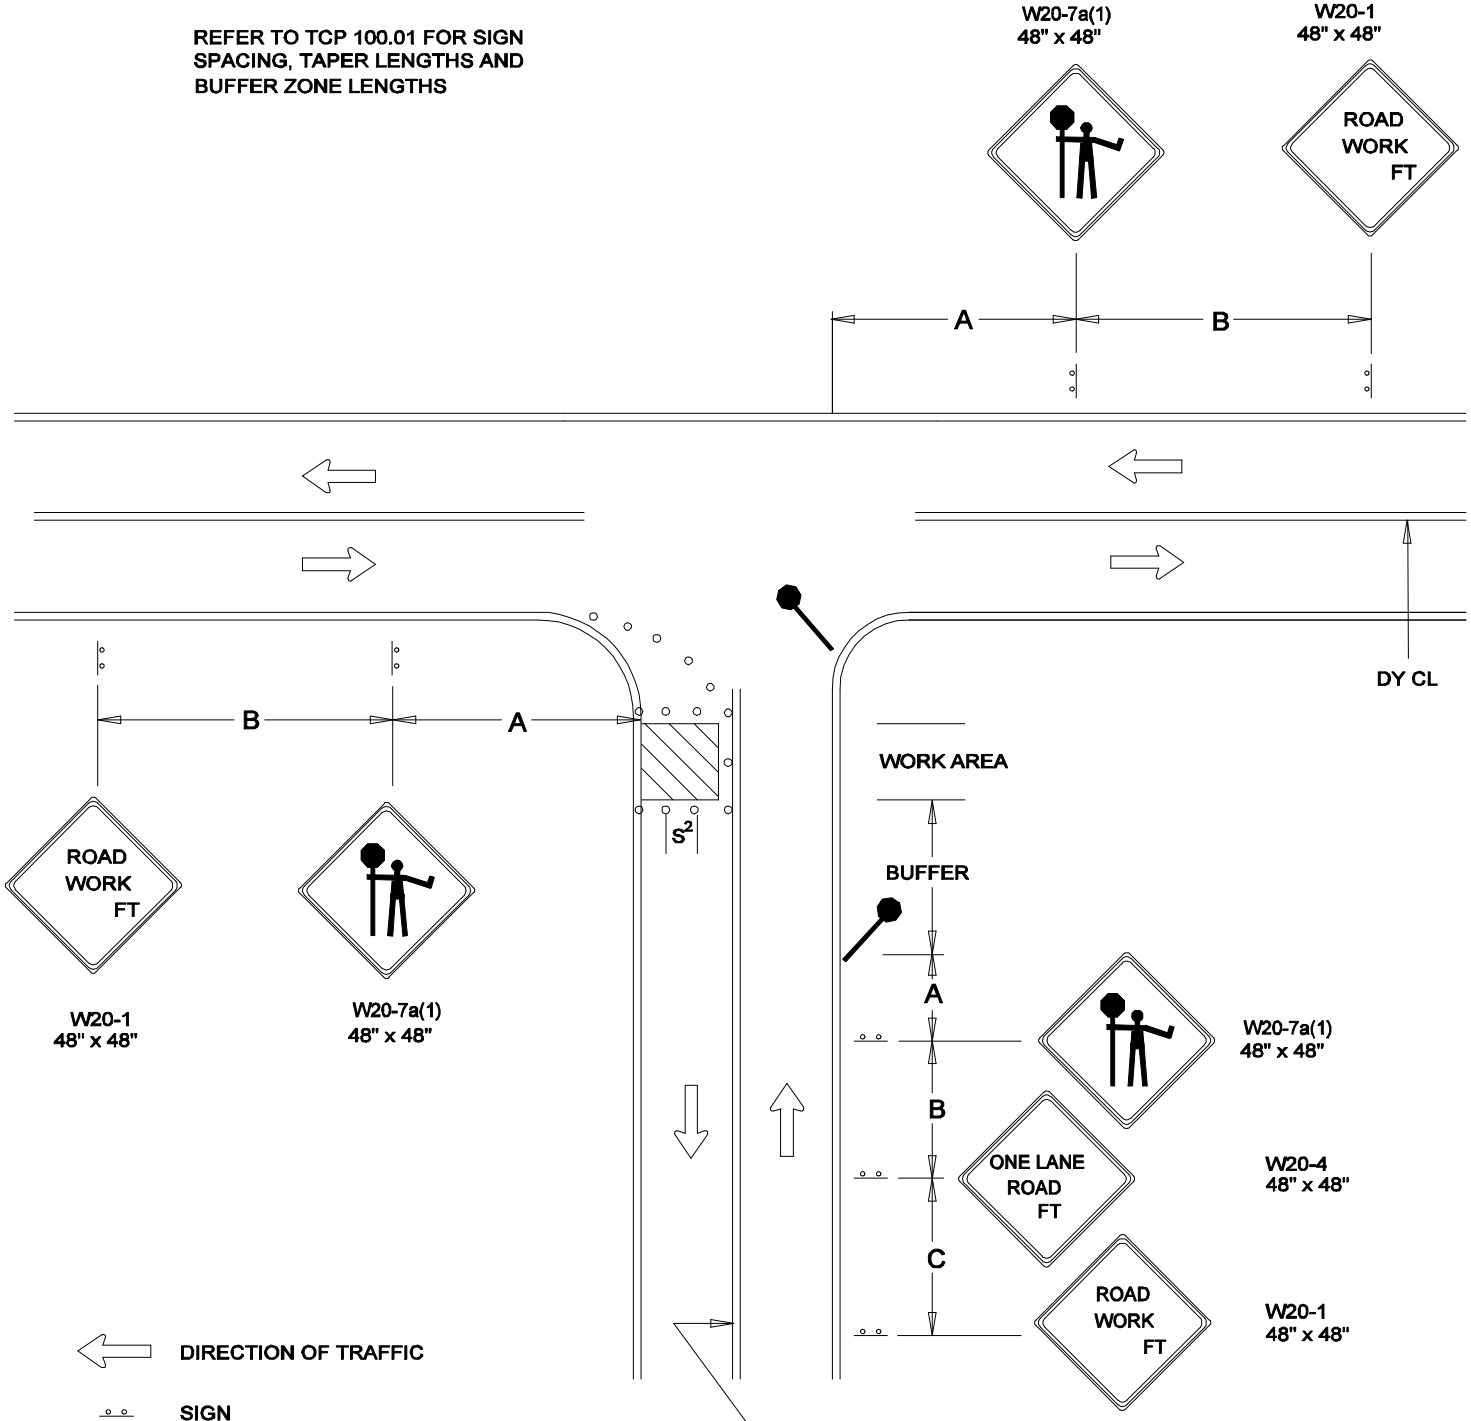

DIRECTION OF TRAFFIC

SIGN

WORK SITE

FLAGGER

TRAFFIC DRUMS OR CONES

S^1=30 FT.

S^2=10 FT.

REVISION BY	DATE	APPROVED

DATE 07-01-12	TRAFFIC OPERATIONS SECTION MONTGOMERY COUNTY, MARYLAND
DES. BY MCDPWT	FLAGGING CONTROL AT 3 - LEG INTERSECTION (4)
DRAWN BY TCLE	APPROVED
SCALE NTS	CHIEF, TRAFFIC OPERATIONS SECTION
	STANDARD TCP-105.06 ____ OF ____ SHEETS