



BRAC Intersection Improvements near Bethesda Naval Center

MILESTONE	DATE
Project Initiation	Spring 2008
Preliminary Engineering Activities: 1) Field Surveys and mapping work 2) Engineering analyses of concepts 3) Location of field constraints such as utility lines 4) Survey and research of property lines 5) Development preliminary engineering plans 6) Development of preliminary concepts for maintenance of traffic and stormwater management	Spring 2008 – Winter 2009
Public Information/Involvement	Winter 2009
Issue Right of Way Plats	Winter 2009
Right of Way Clear	Spring 2010
Utility Clear	Spring 2010
***Advertise	Spring 2010
***Notice to Proceed	Summer 2010
***Open to Traffic	Summer 2011

*** Contingent on funding availability

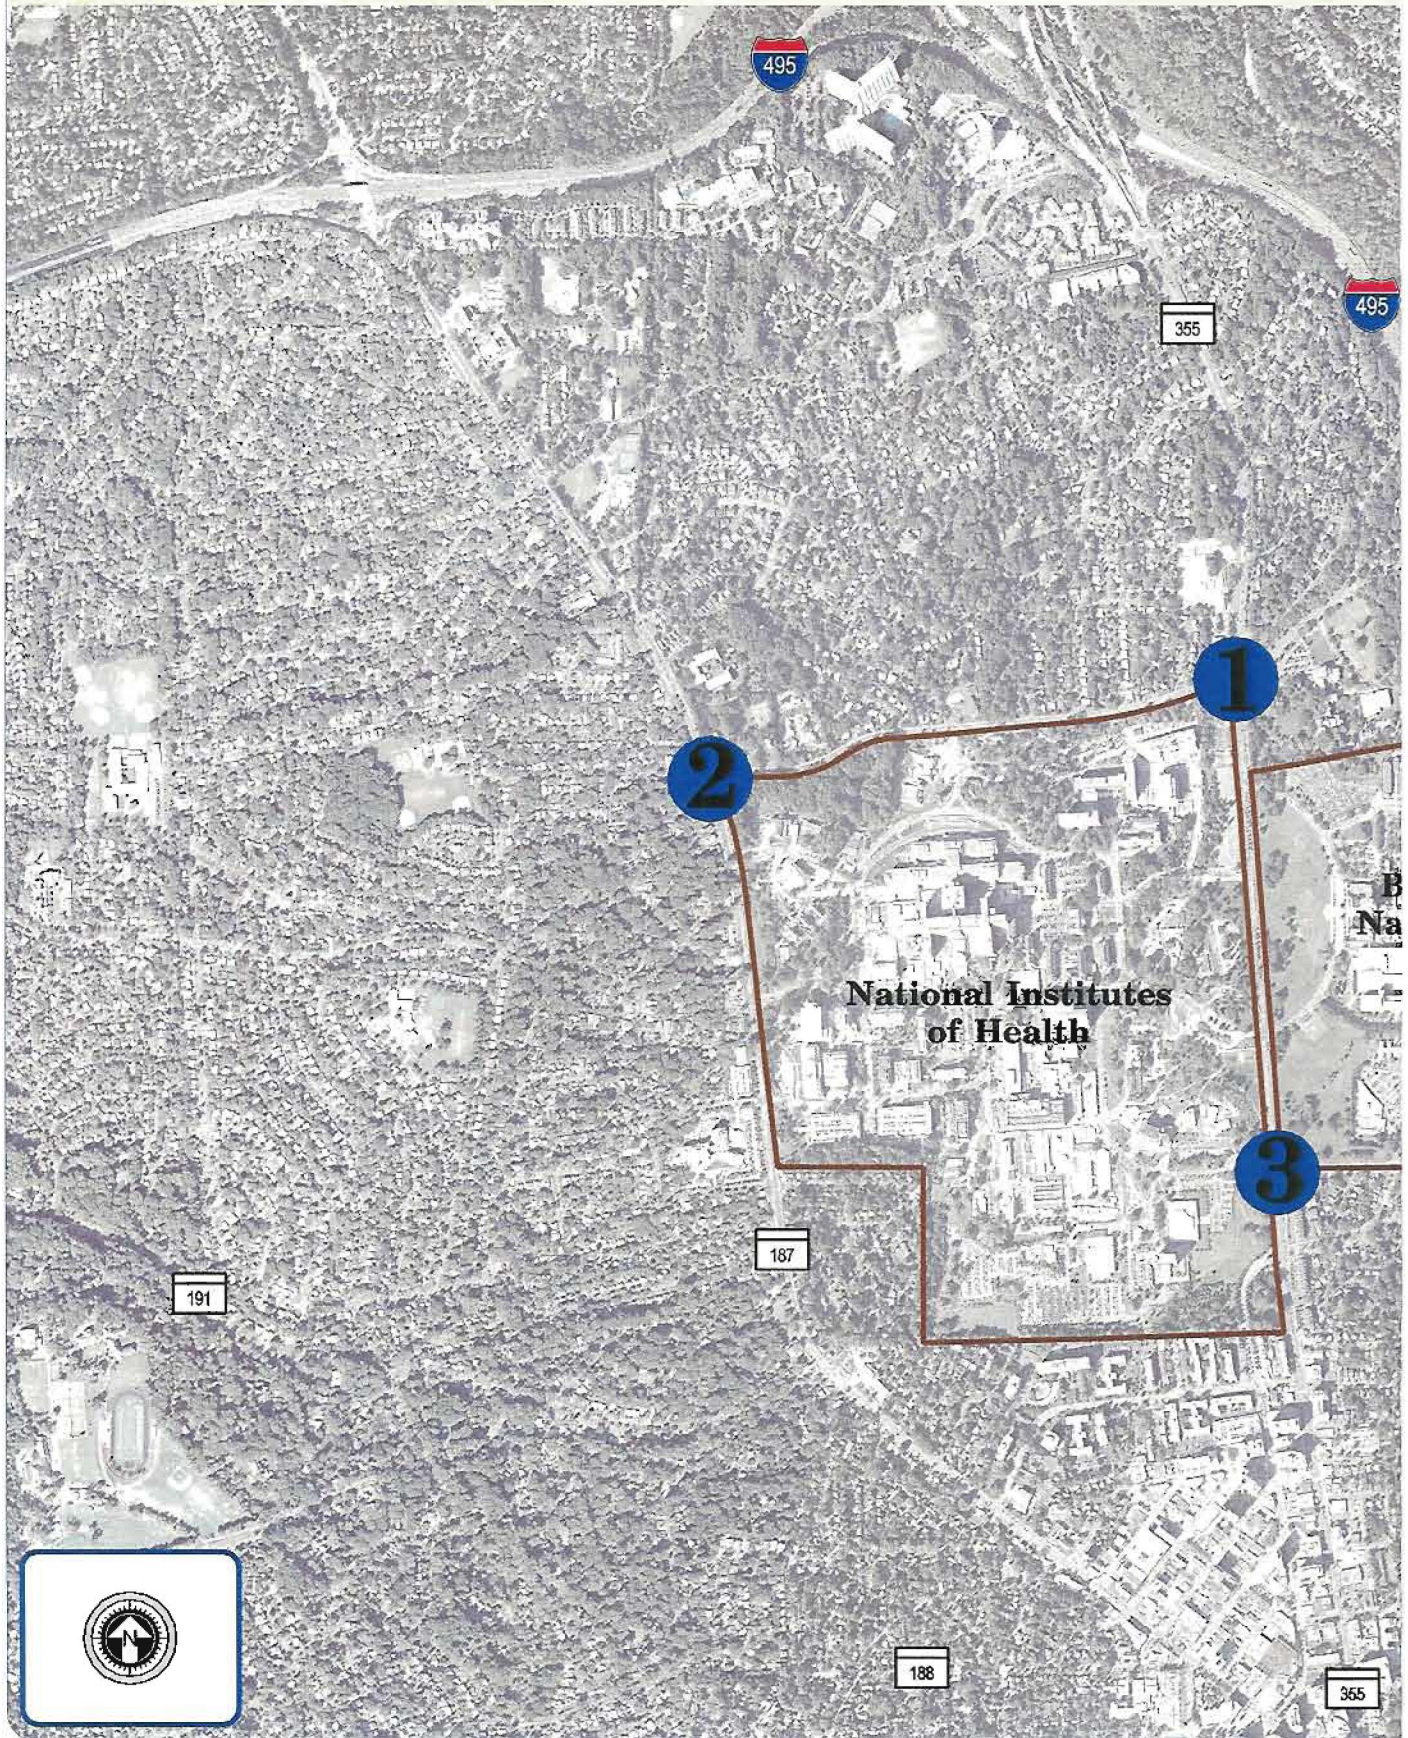


Intersection Improvements Near Bethesda

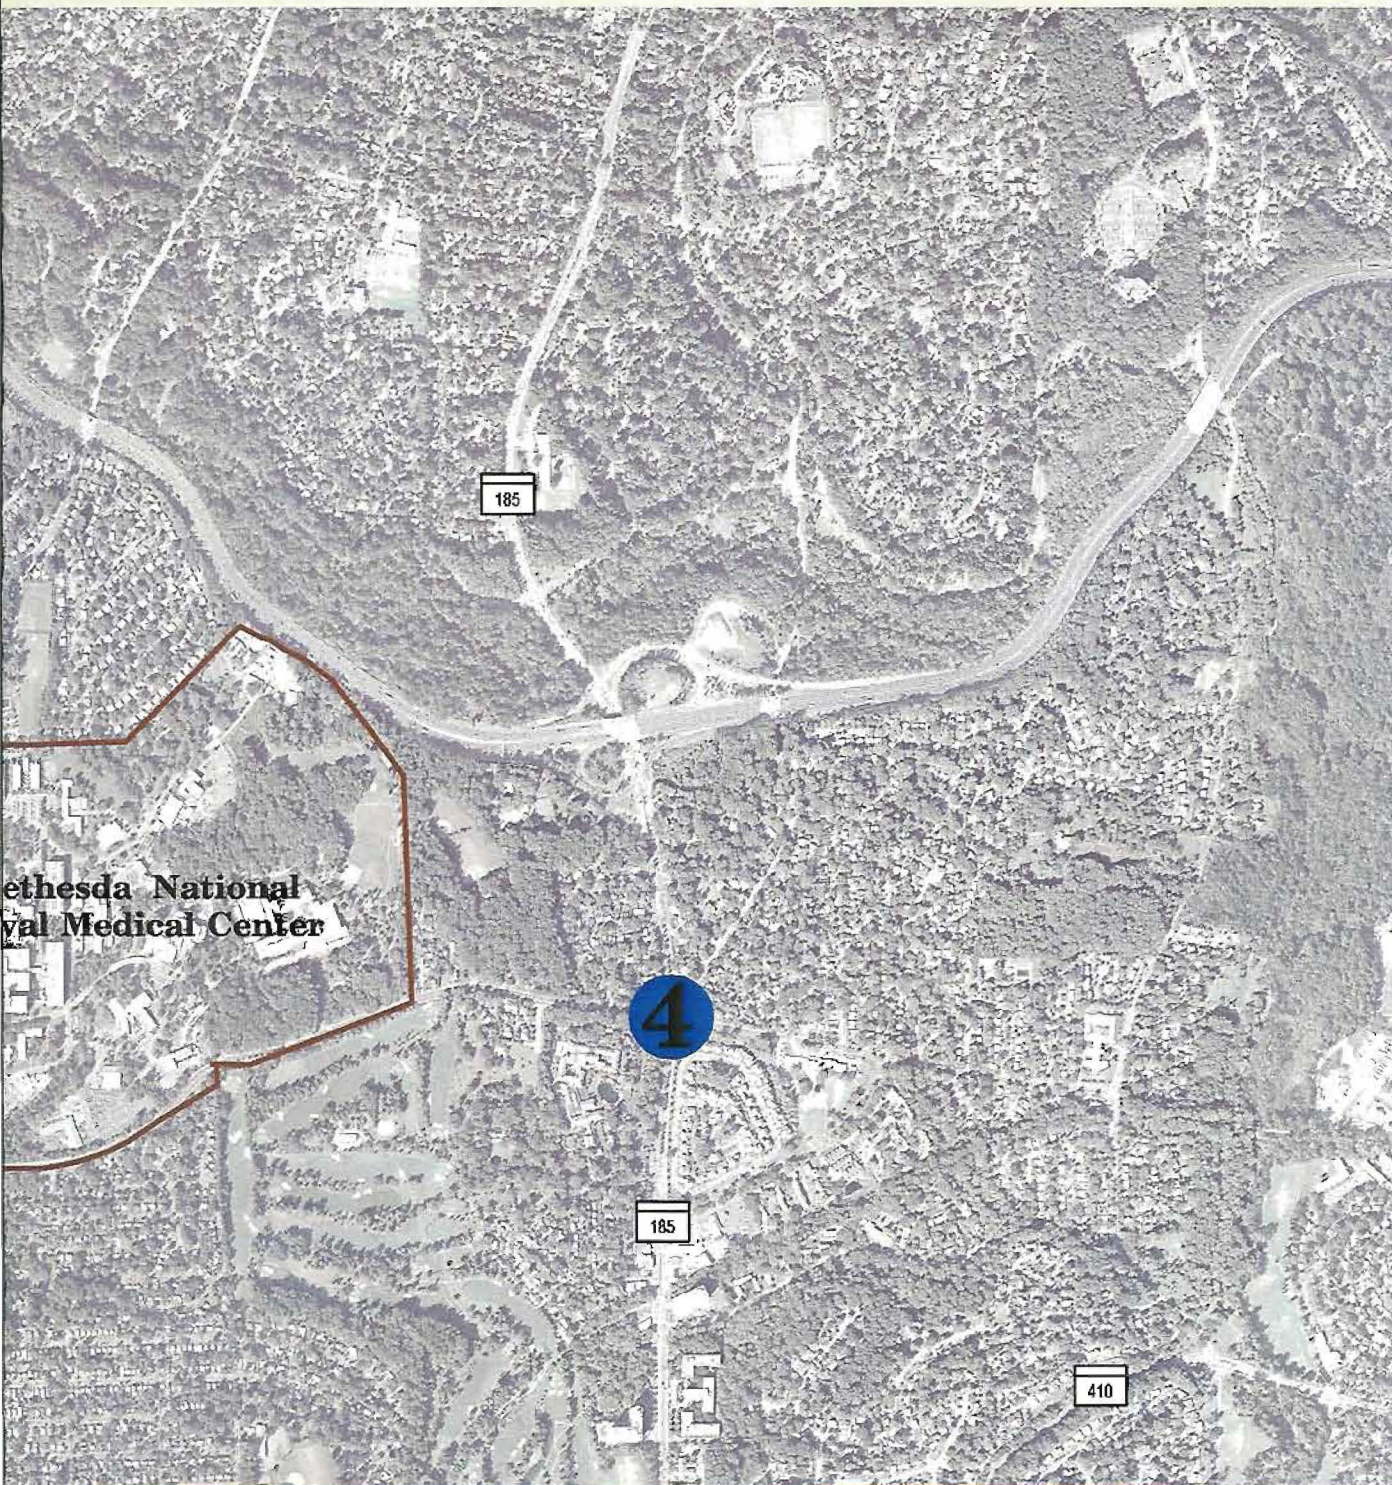

Intersections

- 1 - MD 355 (Rockville Pike) @ Cedar Lane
- 2 - MD 187 (Georgetown Road) @ Cedar Lane
- 3 - MD 355 (Rockville Pike) @ Jones Bridge Road/Center Drive
- 4 - MD 185 (Connecticut Avenue) @ Jones Bridge Rd/Kensington Parkway

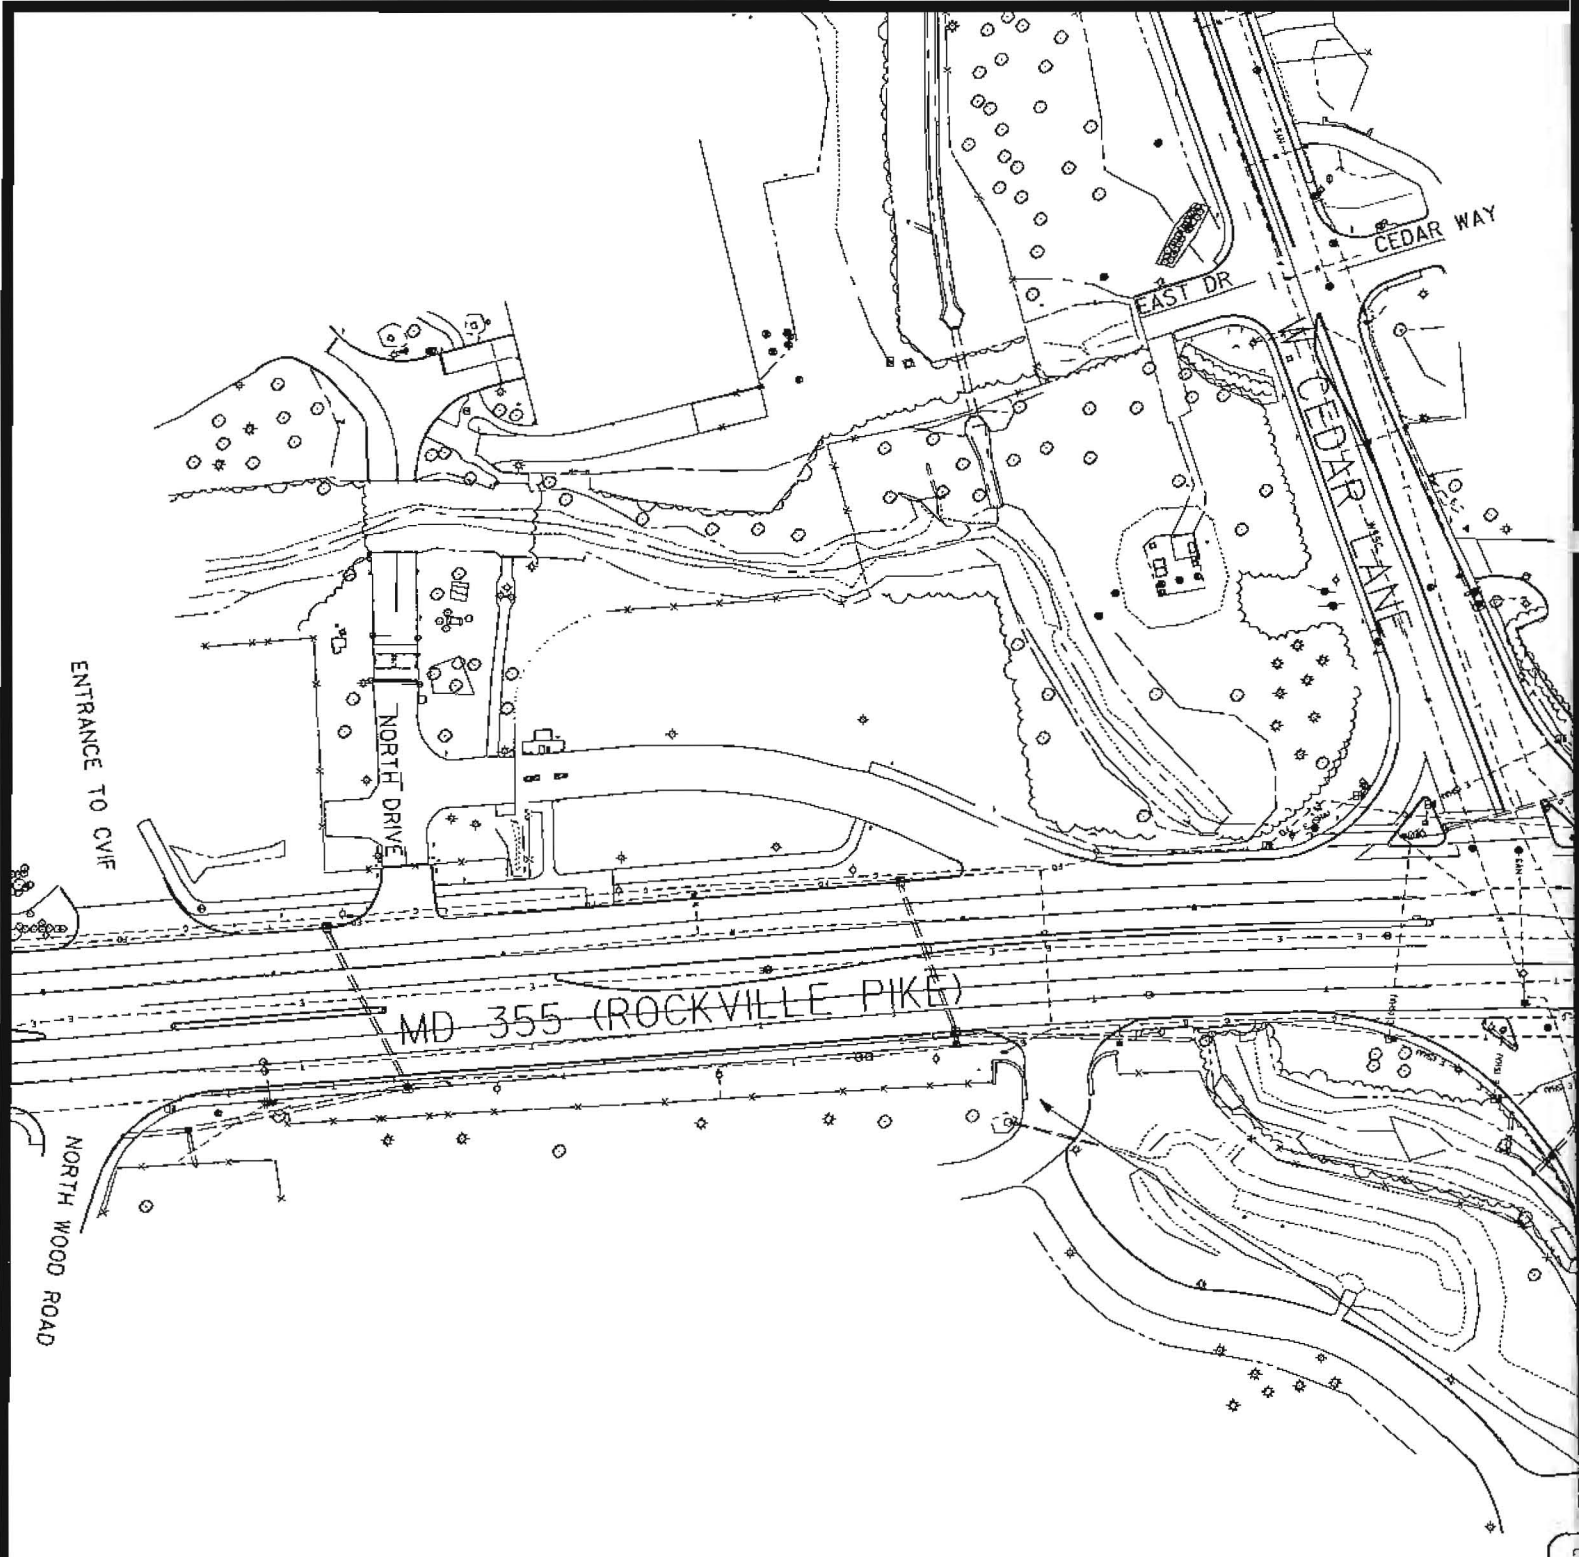



MARYLAND DEPARTMENT OF TRANSPORTATION
STATE HIGHWAY ADMINISTRATION

BRAC INTERSECTION IMPROVEMENT STUDY BETHESDA NATIONAL NAVAL MEDICAL CENTER, MARYLAND

MD 355 (ROCKVILLE PIKE) @ CEDAR LANE

SCALE


1" = 100'


DATE

SEPTEMBER 2008

FIGURE

1

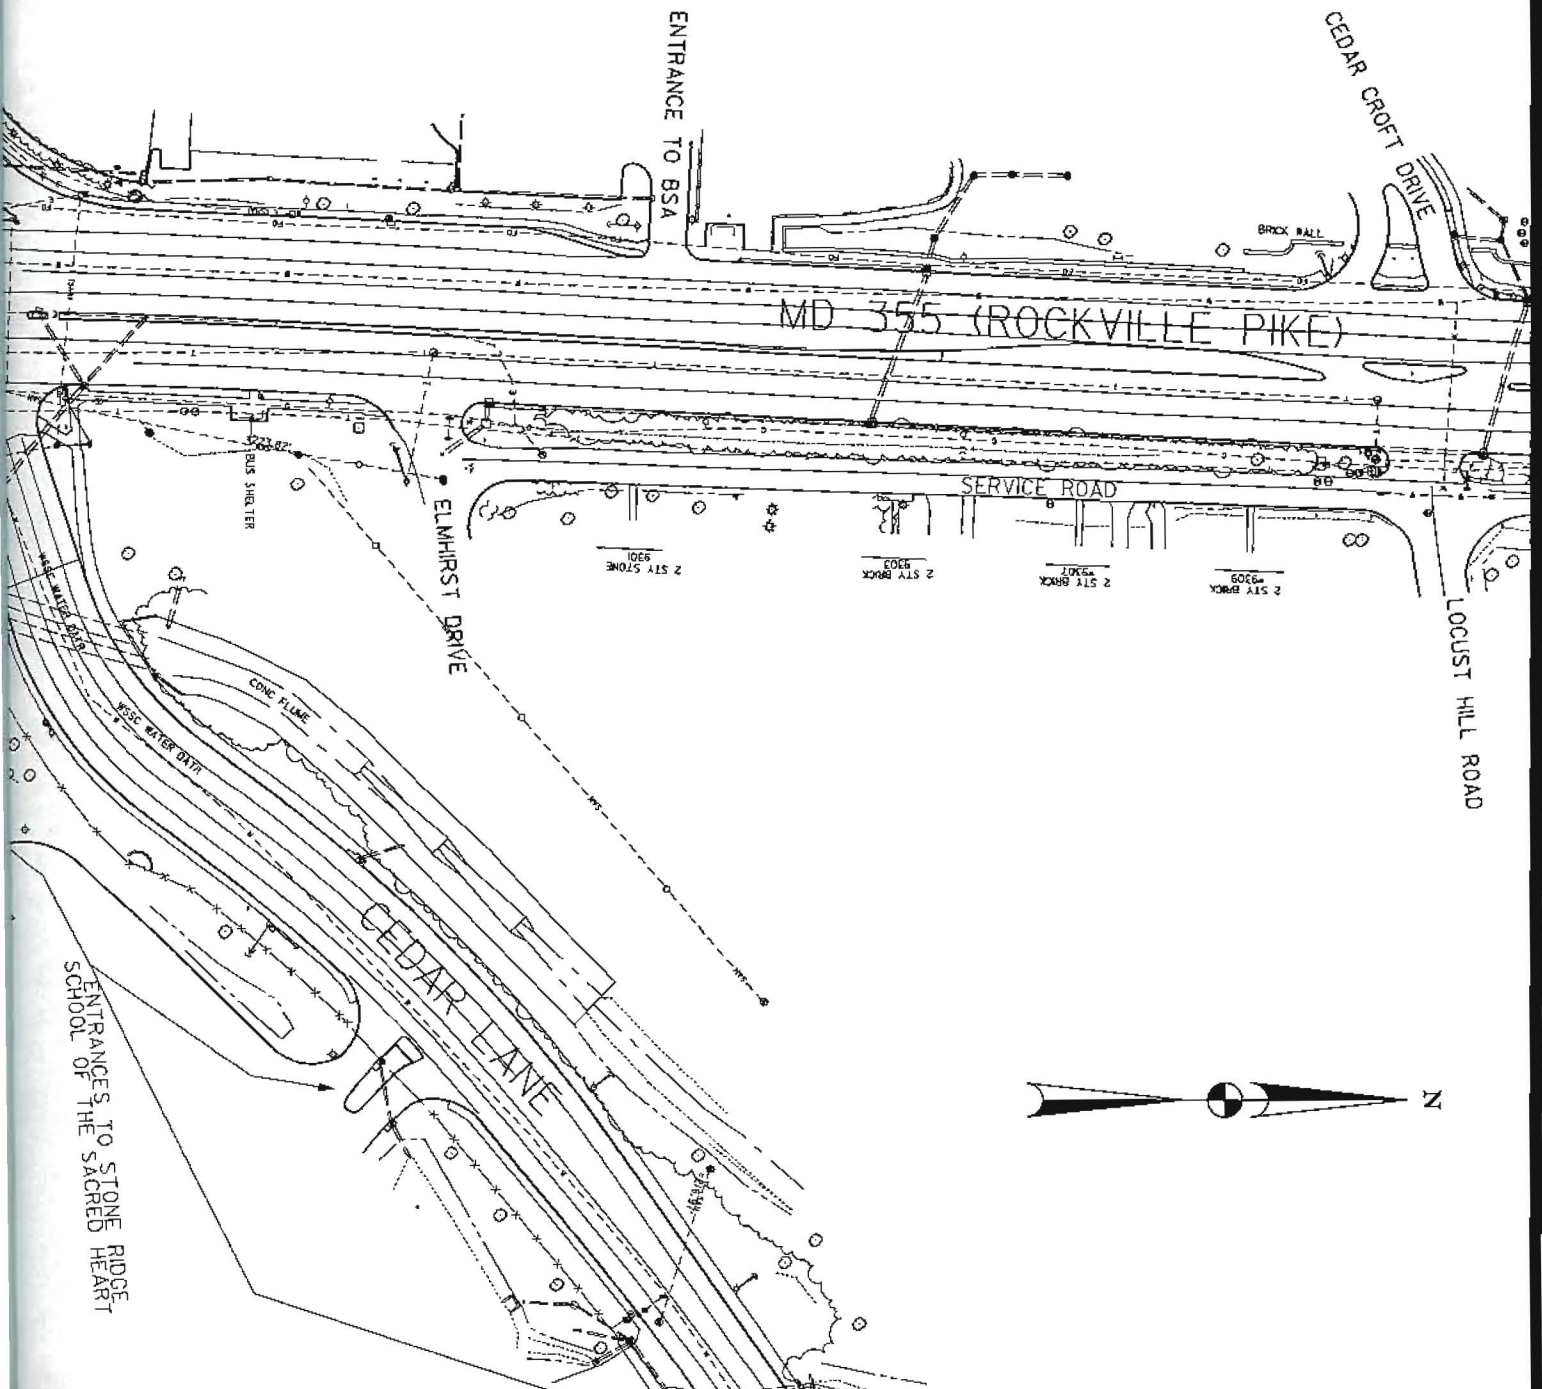

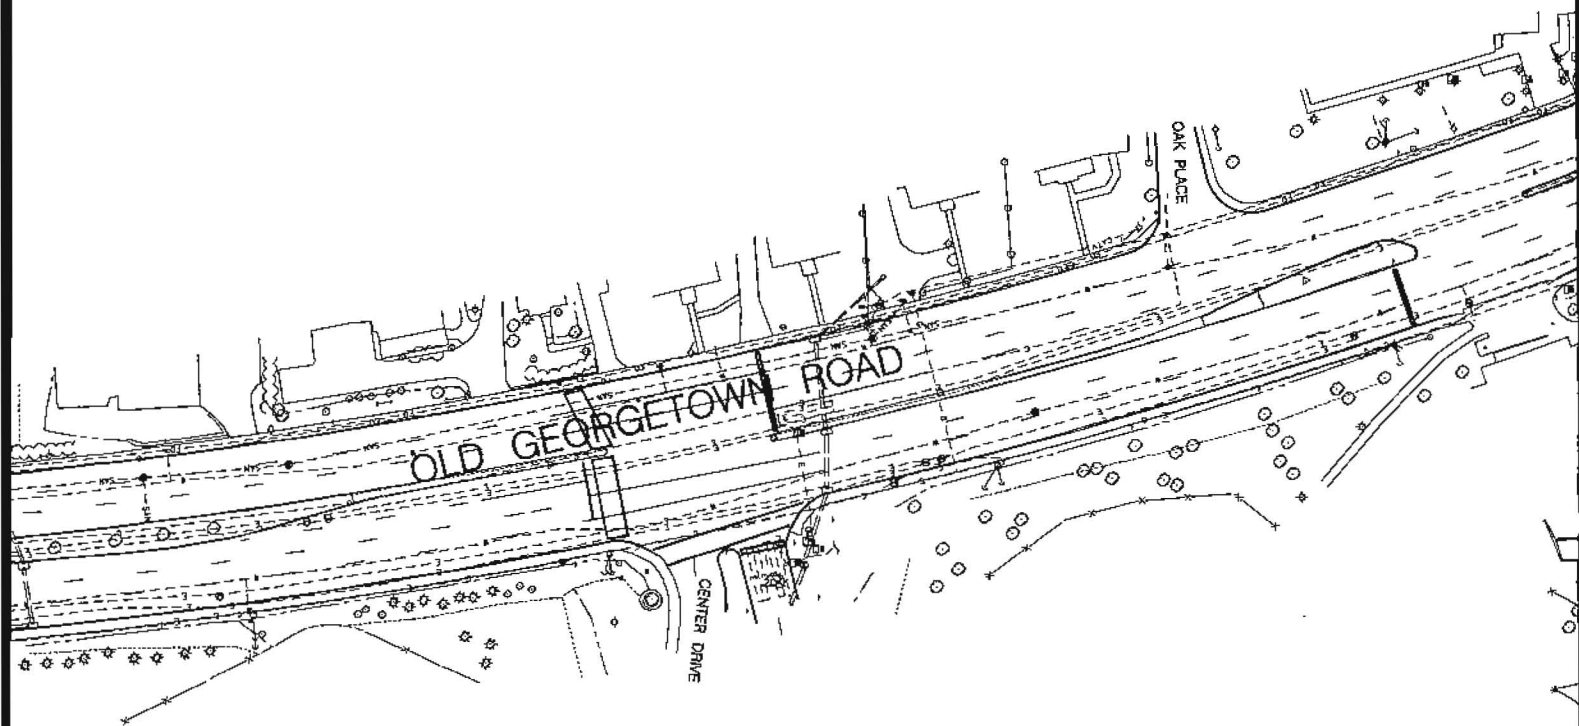



MARYLAND DEPARTMENT OF TRANSPORTATION
STATE HIGHWAY ADMINISTRATION

BRAC INTERSECTION IMPROVEMENT STUDY
BETHESDA NATIONAL NAVAL MEDICAL CENTER, MARYLAND

MD 187 (OLD GEORGETOWN ROAD) @ CEDAR LANE

SCALE


1" = 100'

DATE

SEPTEMBER 2008

FIGURE


2

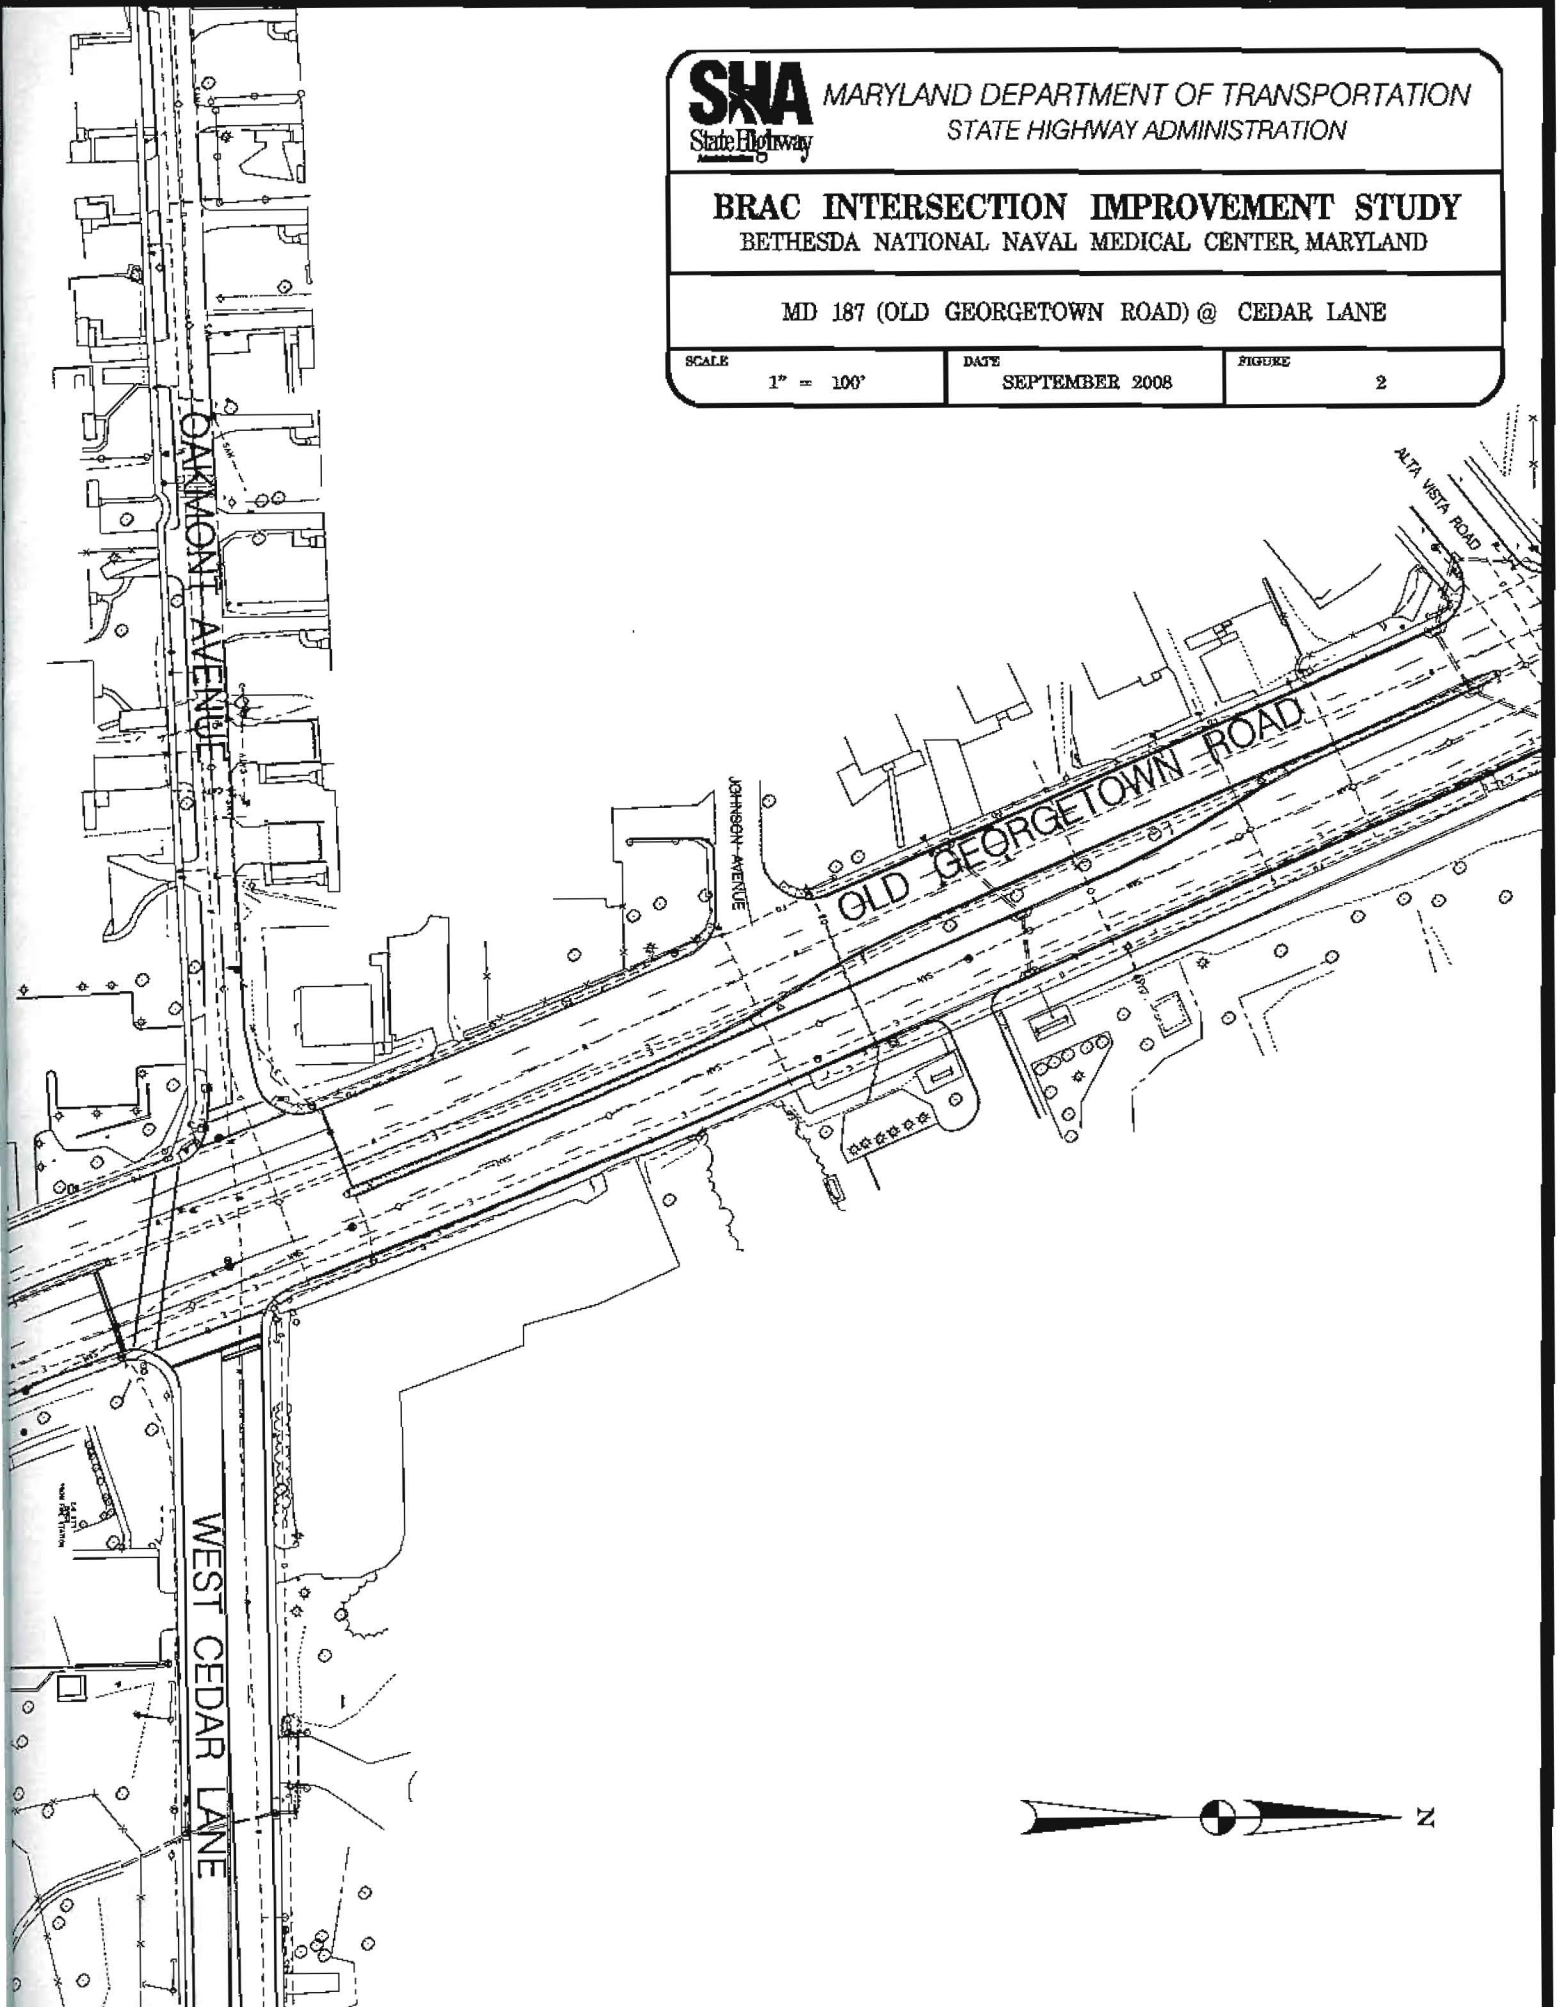

WOODMONT AVENUE

MD 355 (ROCKVILLE PIKE)

GLENBROOK PARKWAY

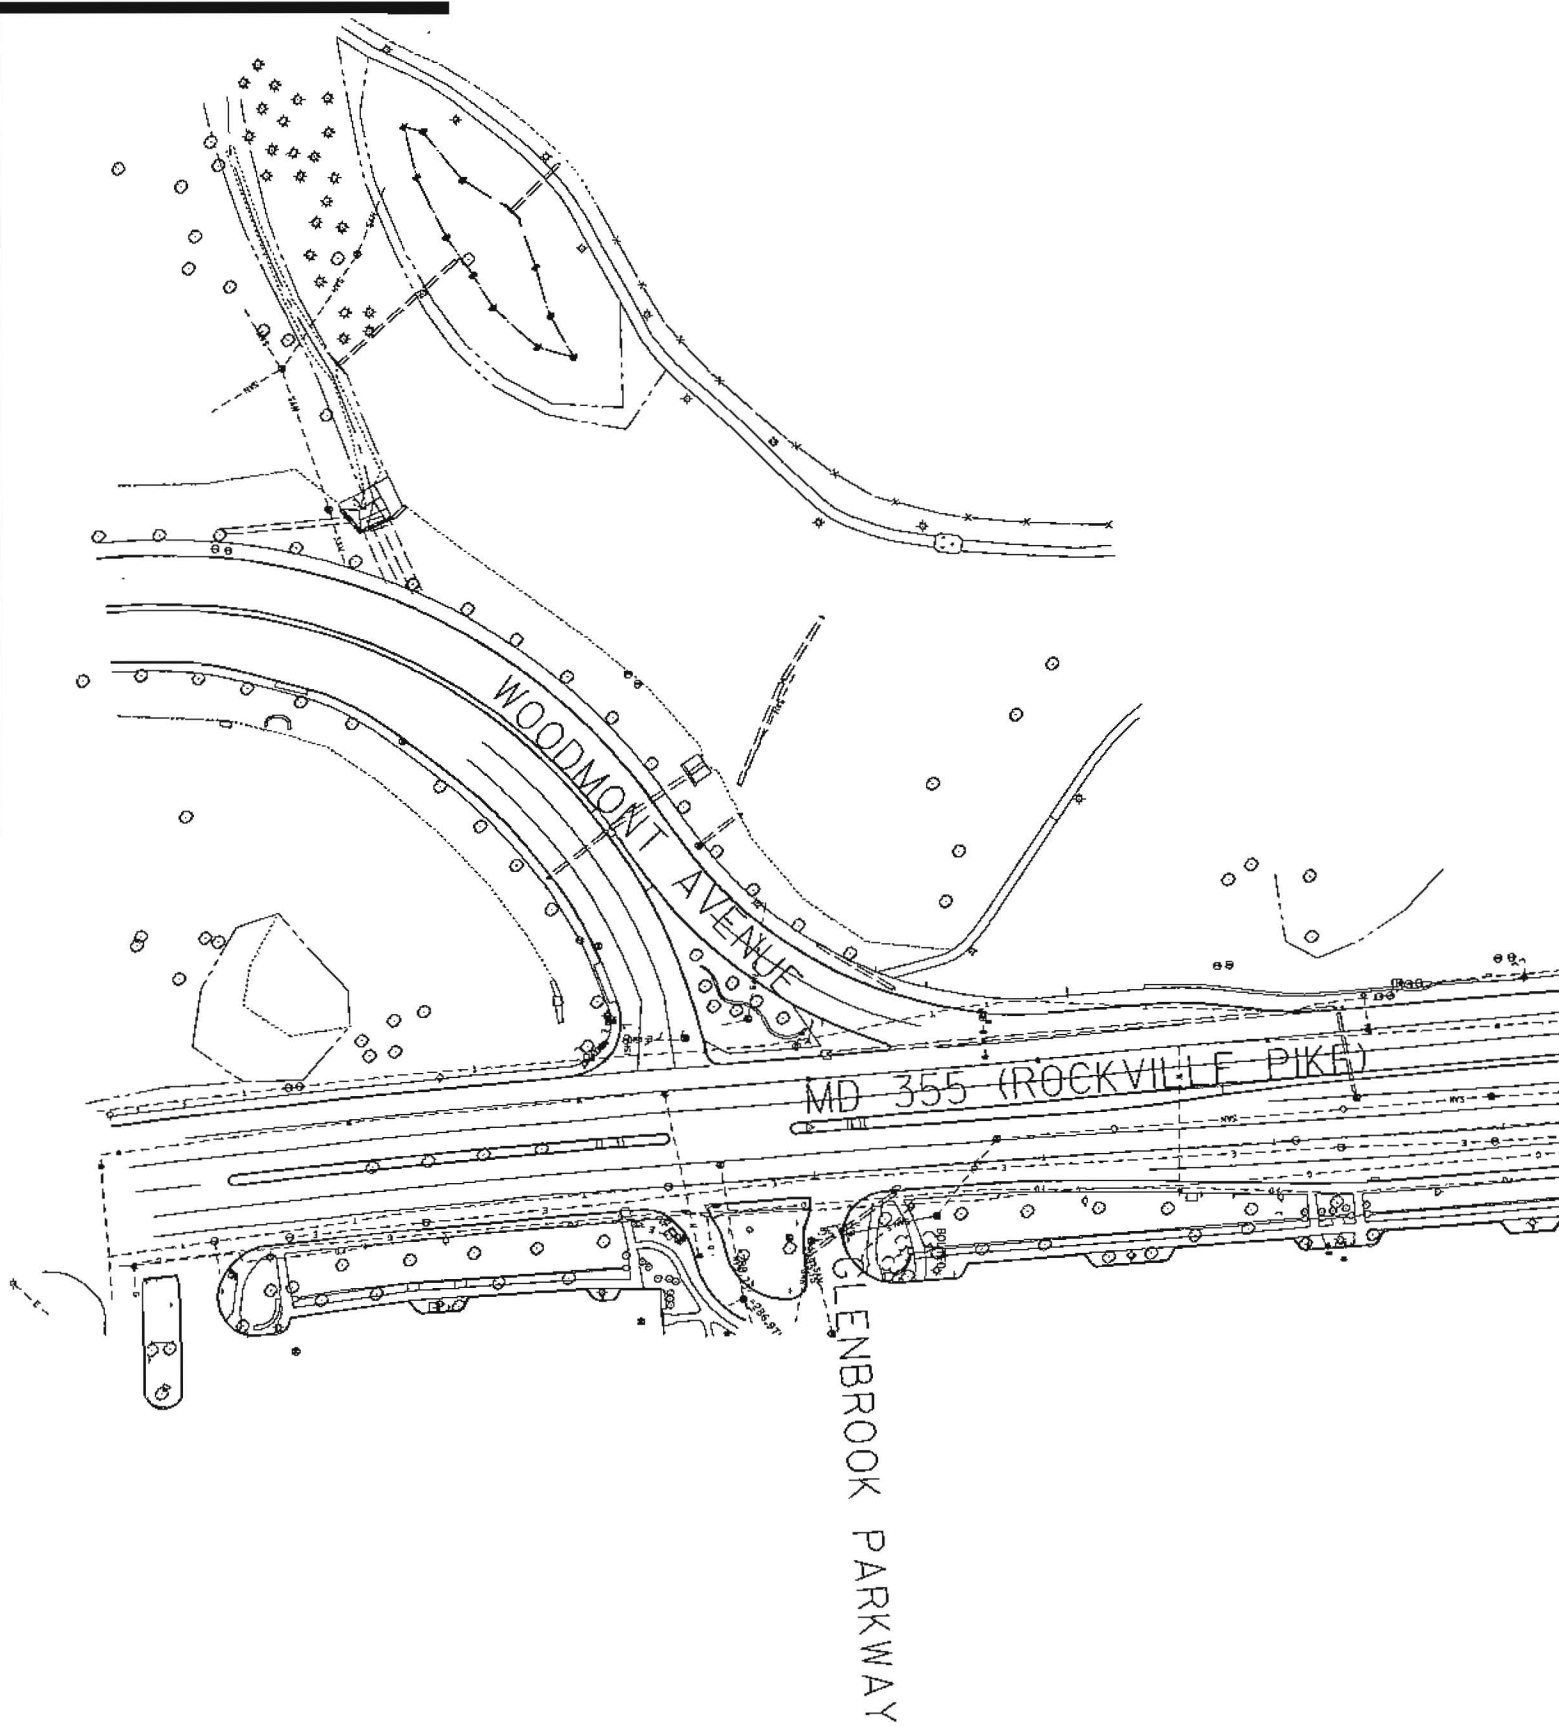



MARYLAND DEPARTMENT OF TRANSPORTATION
STATE HIGHWAY ADMINISTRATION

BRAC INTERSECTION IMPROVEMENT STUDY
BETHESDA NATIONAL NAVAL MEDICAL CENTER, MARYLAND

MD 355 (ROCKVILLE PIKE) @ JONES BRIDGE ROAD

SCALE


1" = 100'


DATE

SEPTEMBER 2008

FIGURE

3

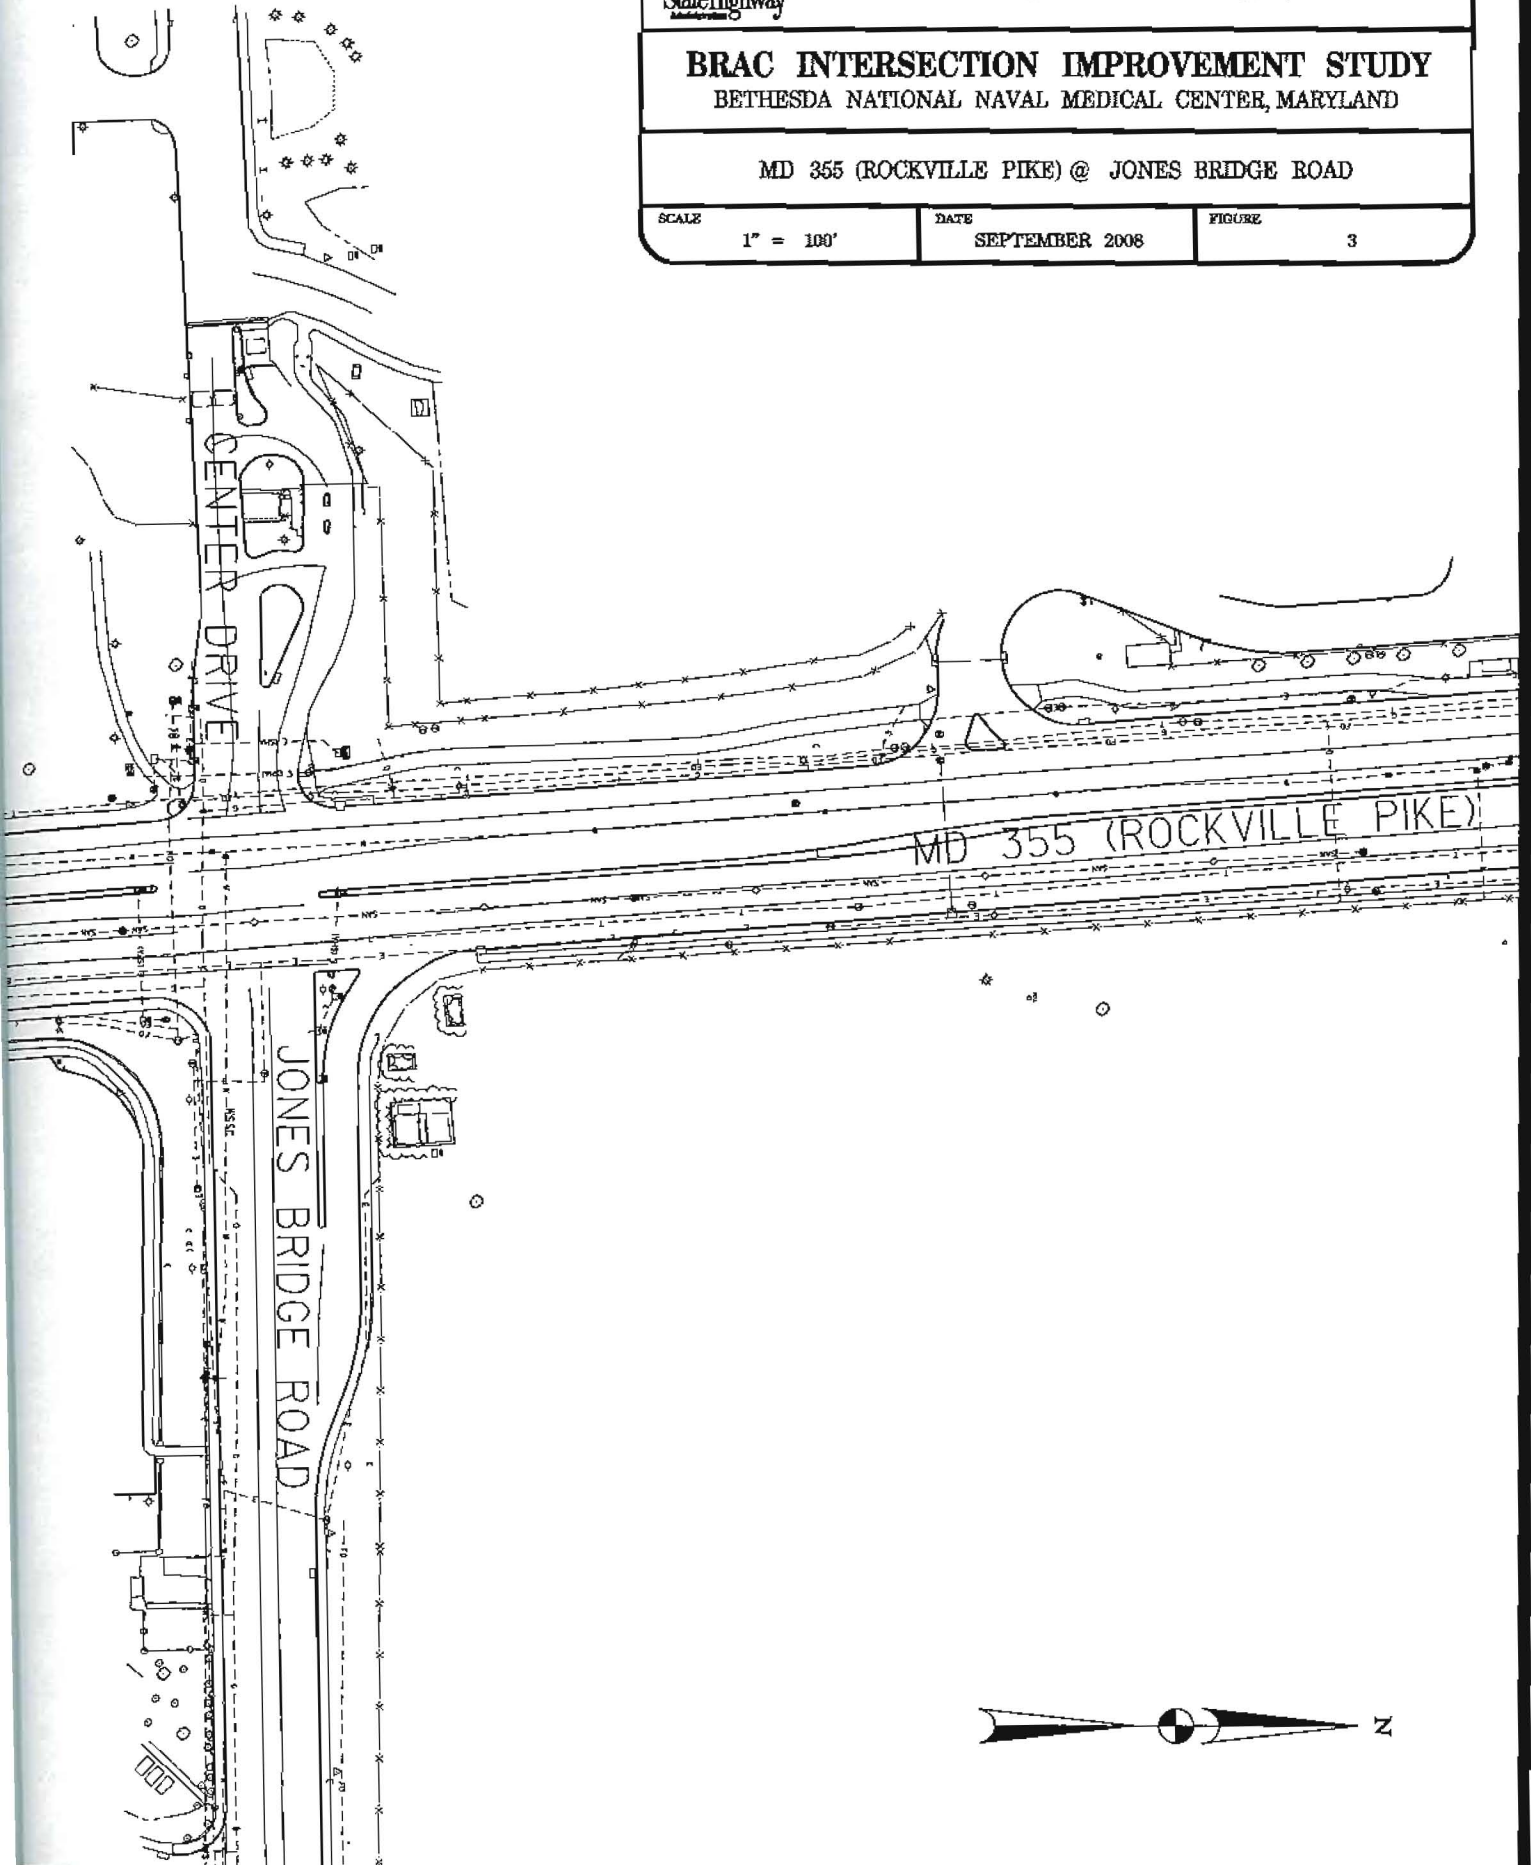

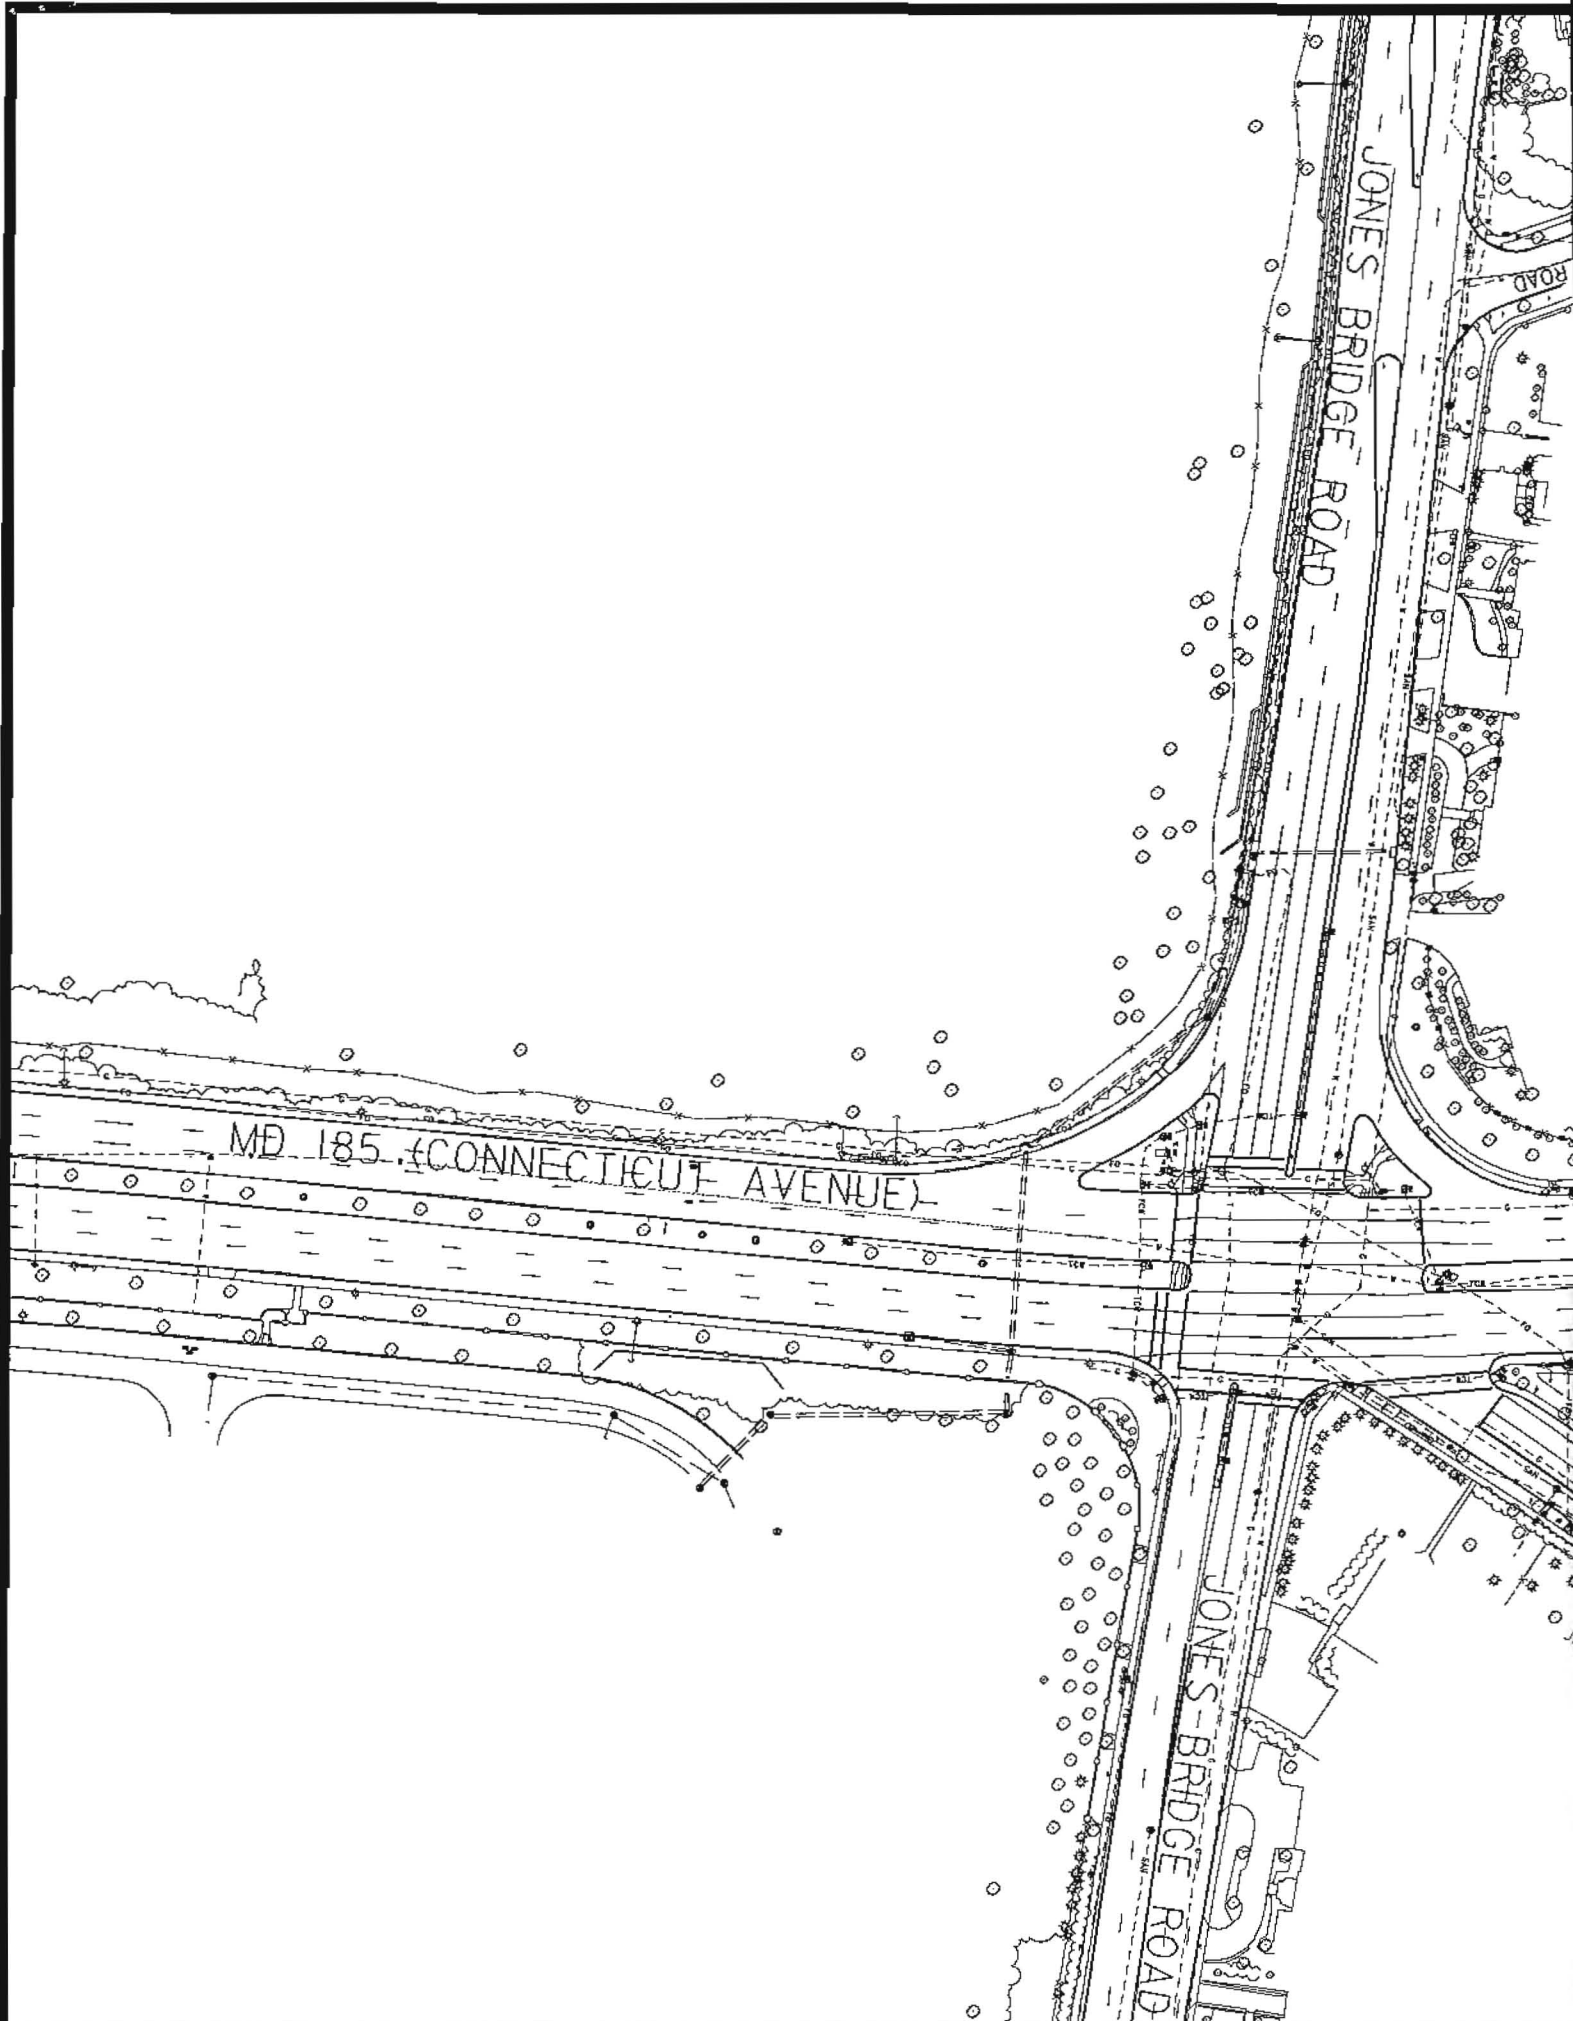



MARYLAND DEPARTMENT OF TRANSPORTATION
STATE HIGHWAY ADMINISTRATION

BRAC INTERSECTION IMPROVEMENT STUDY
BETHESDA NATIONAL NAVAL MEDICAL CENTER, MARYLAND

MD 185 (CONNECTICUT AVE.) @ JONES BRIDGE ROAD

SCALE

1" = 100'

DATE

SEPTEMBER 2008

FIGURE

4

