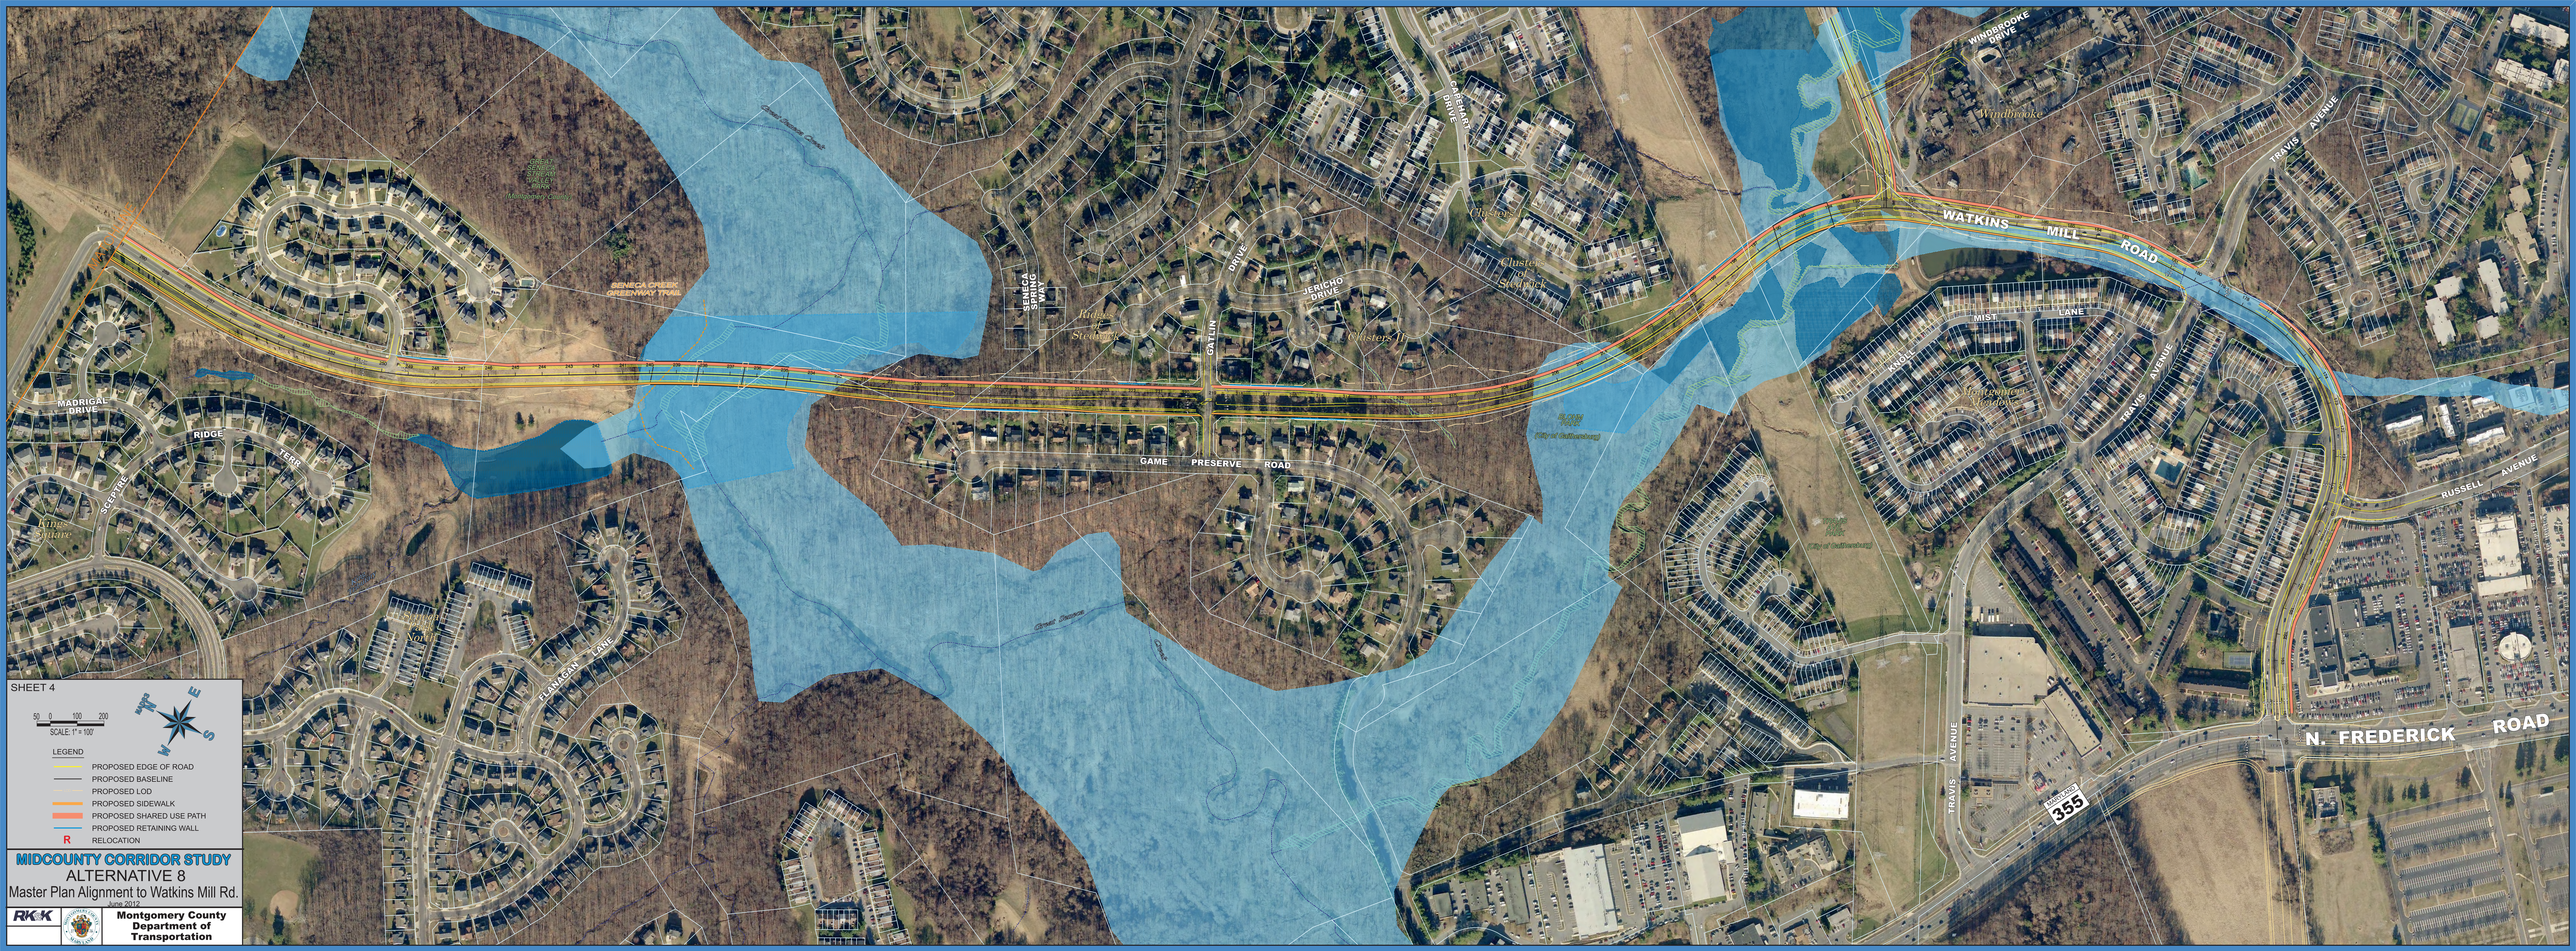
SHEET 4
50 0 100 200
SCALE: 1" = 100'
N
E
S
W
LEGEND
PROPOSED EDGE OF ROAD
PROPOSED BASELINE
PROPOSED LOD
PROPOSED SIDEWALK
PROPOSED SHARED USE PATH
PROPOSED RETAINING WALL
R RELOCATION
MIDCOUNTY CORRIDOR STUDY
ALTERNATIVE 8
Master Plan Alignment to Watkins Mill Rd.
June 2012
RK&K
Montgomery County Department of Transportation
WATKINS MILL ROAD
N. FREDERICK ROAD
GAME PRESERVE ROAD
MADRIGAL DRIVE
RIDGE TERRE
SCEPTRE
FLANAGAN LANE
GATLIN DRIVE
JERICHO DRIVE
SENECA CREEK GREENWAY TRAIL
WINDBROOKE DRIVE
TRAVIS AVENUE
MIST LANE
RUSSELL AVENUE
BUSINESS 355