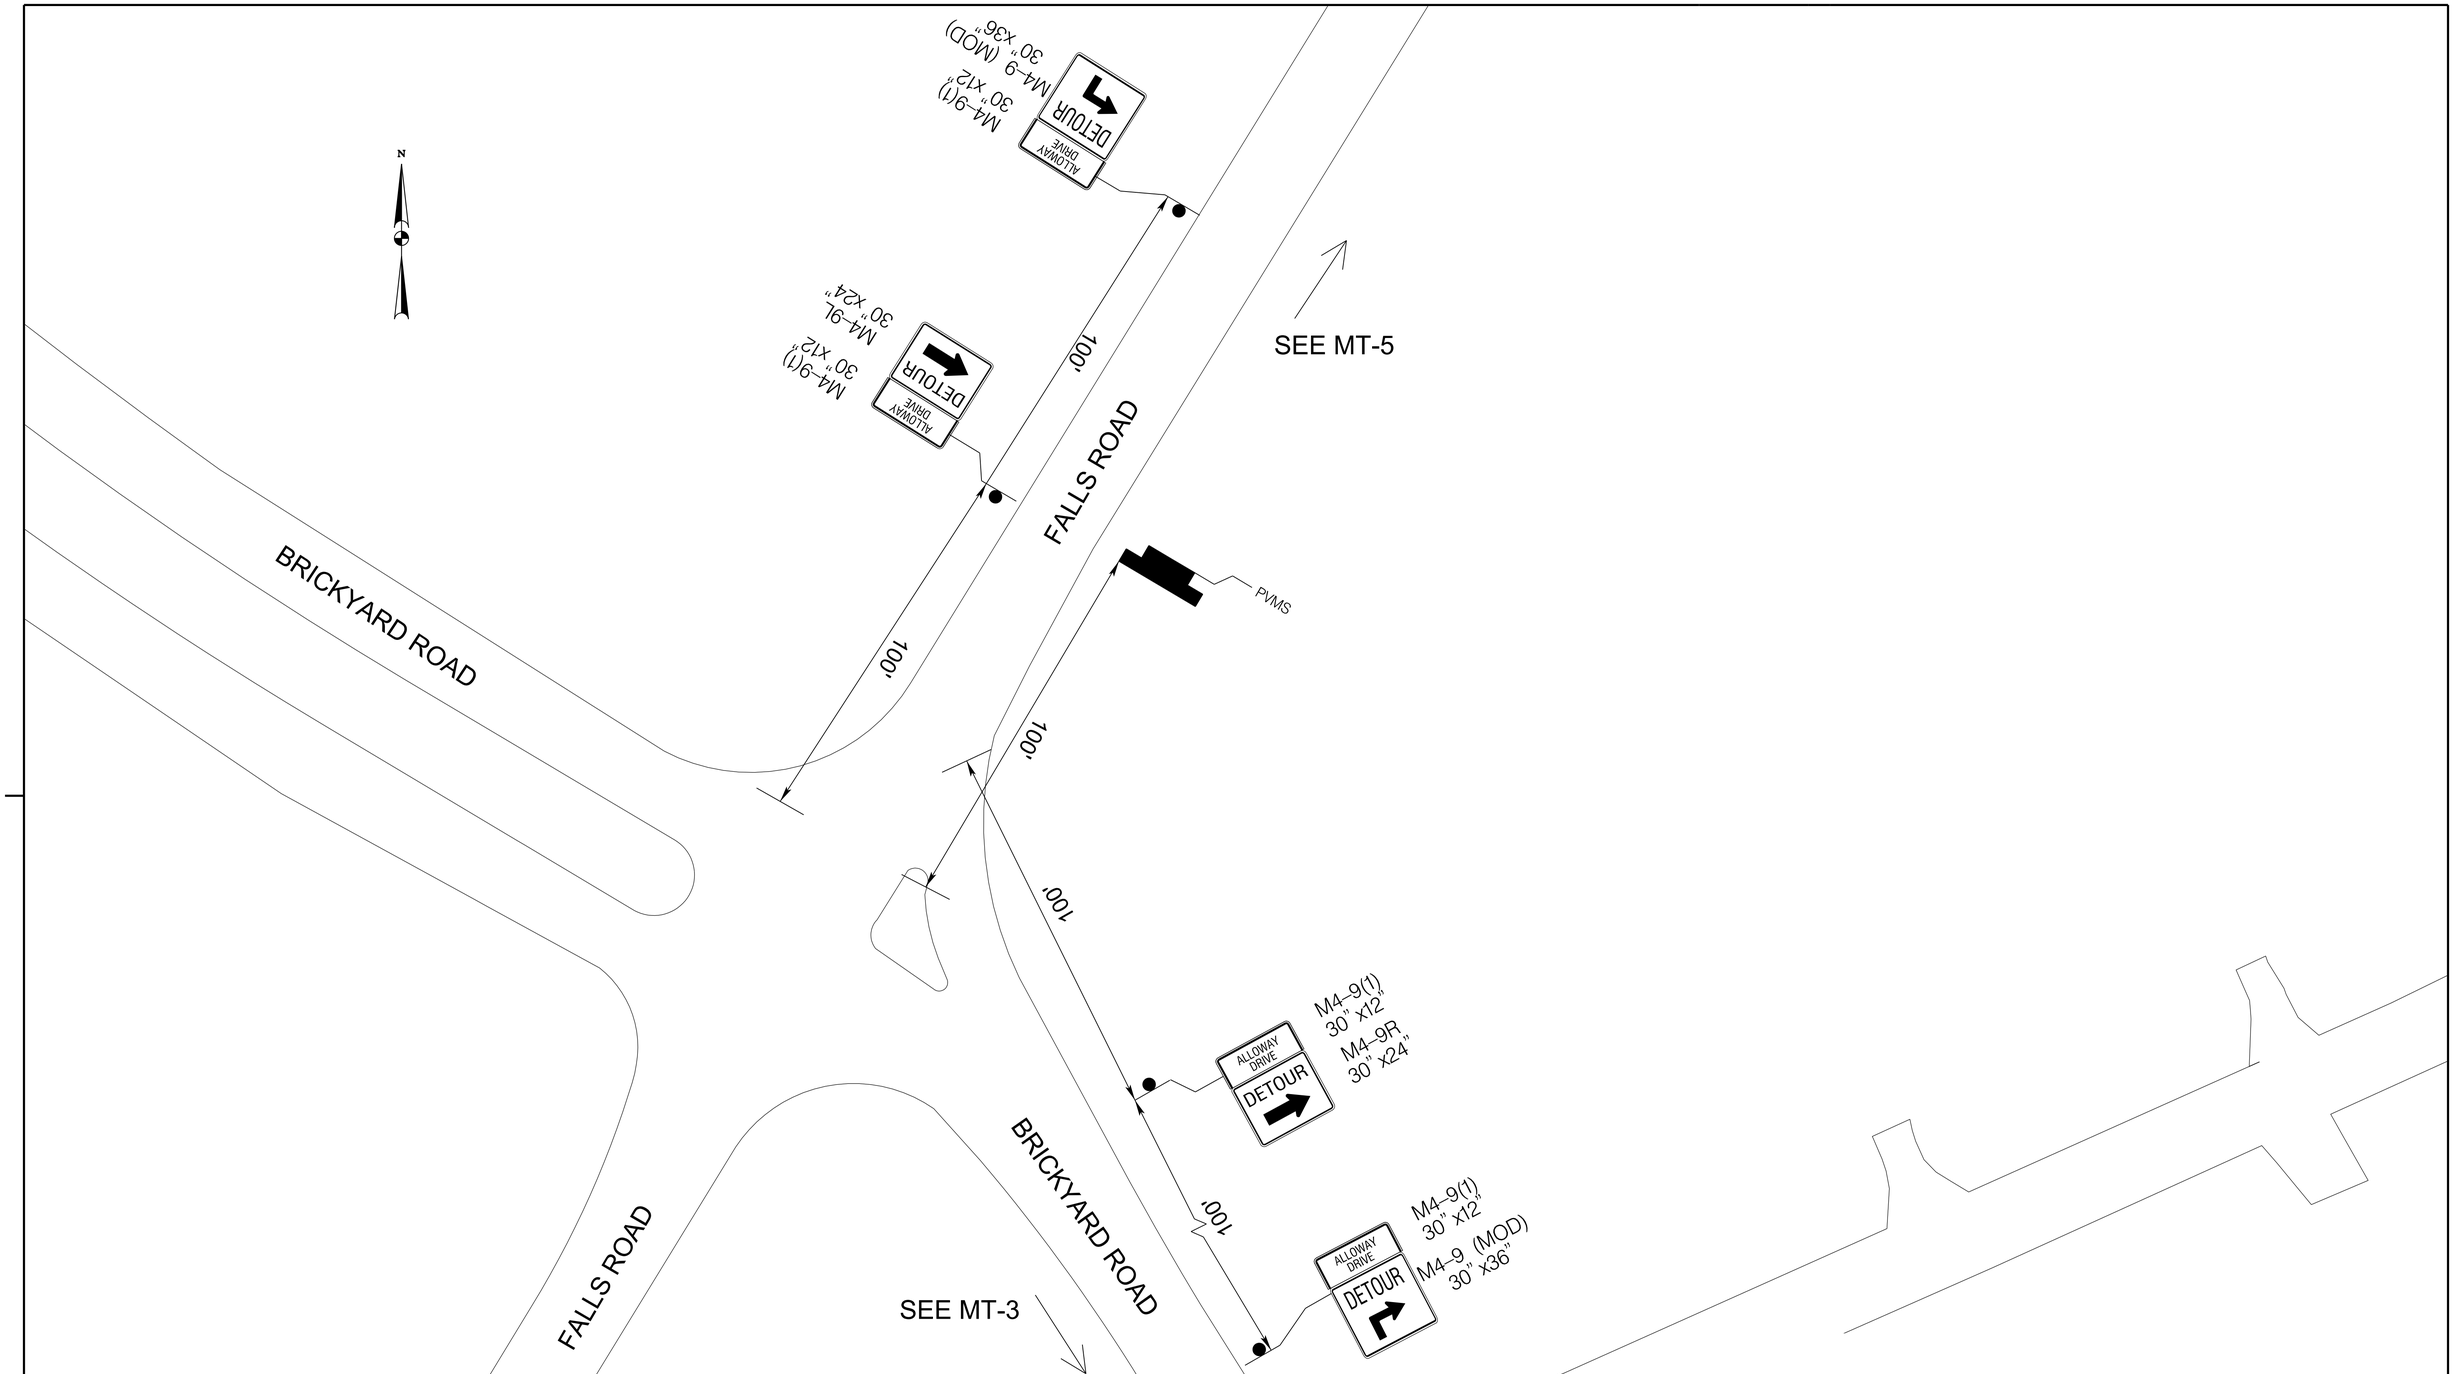

RK&K

P: 410.728.2900
700 E. Pratt Street, Suite 500 | Baltimore, MD 21202

Engineers | Construction Managers | Planners | Scientists
www.rkk.com

Responsive People | Creative Solutions

20' 0 20' 40'
SCALE: 1" = 20'

SEAL: I HEREBY CERTIFY THAT THESE DOCUMENTS WERE PREPARED OR APPROVED BY ME, AND THAT I AM A DULY LICENSED PROFESSIONAL ENGINEER UNDER THE LAWS OF THE STATE OF MARYLAND, LICENSE NO. 32596, EXPIRATION DATE: 01/16/2022

STATE OF MARYLAND · ROBERT E. PALMER · No. 32596 · PROFESSIONAL ENGINEER

OWNER/APPLICANT:

TIMOTHY H. CUPPLES, P.E., CHIEF
TRANSPORTATION ENGINEERING
MONTGOMERY COUNTY
DEPARTMENT OF TRANSPORTATION
100 EDISON PARK DRIVE, 4TH FLOOR
GAITHERSBURG, MARYLAND
PHONE: 240-777-7214
FAX: 240-777-7277

NO.	REVISION	DATE	BY

MONTGOMERY COUNTY
DEPARTMENT OF TRANSPORTATION
ROCKVILLE, MARYLAND

RECOMMENDED FOR APPROVAL
SEE TITLE SHEET FOR SIGNATURES
Chief, Transportation Planning and Design Section — Date
APPROVED
SEE TITLE SHEET FOR SIGNATURES
Chief, Division of Transportation Engineering — Date

DESIGNED BY QAN DRAWN BY QAN CHECKED BY REP

MONTGOMERY COUNTY
DEPARTMENT OF TRANSPORTATION
DIVISION OF TRANSPORTATION ENGINEERING

ALLOWAY DRIVE CULVERT

MAINTENANCE OF TRAFFIC PLAN

SCALE 1" = 20' DATE AUGUST 2021

DWG. MT-04 SHEET NO. 24 OF 26

PLOTTED: 8/25/2021
FILE: \\ad.rkk.com\fs\Cloud\Projects\2020\20097_MCDOTransp\Task 2 – Alloway Culvert\CADD\Plans\pMT-P004-AllowayDr.dgn