
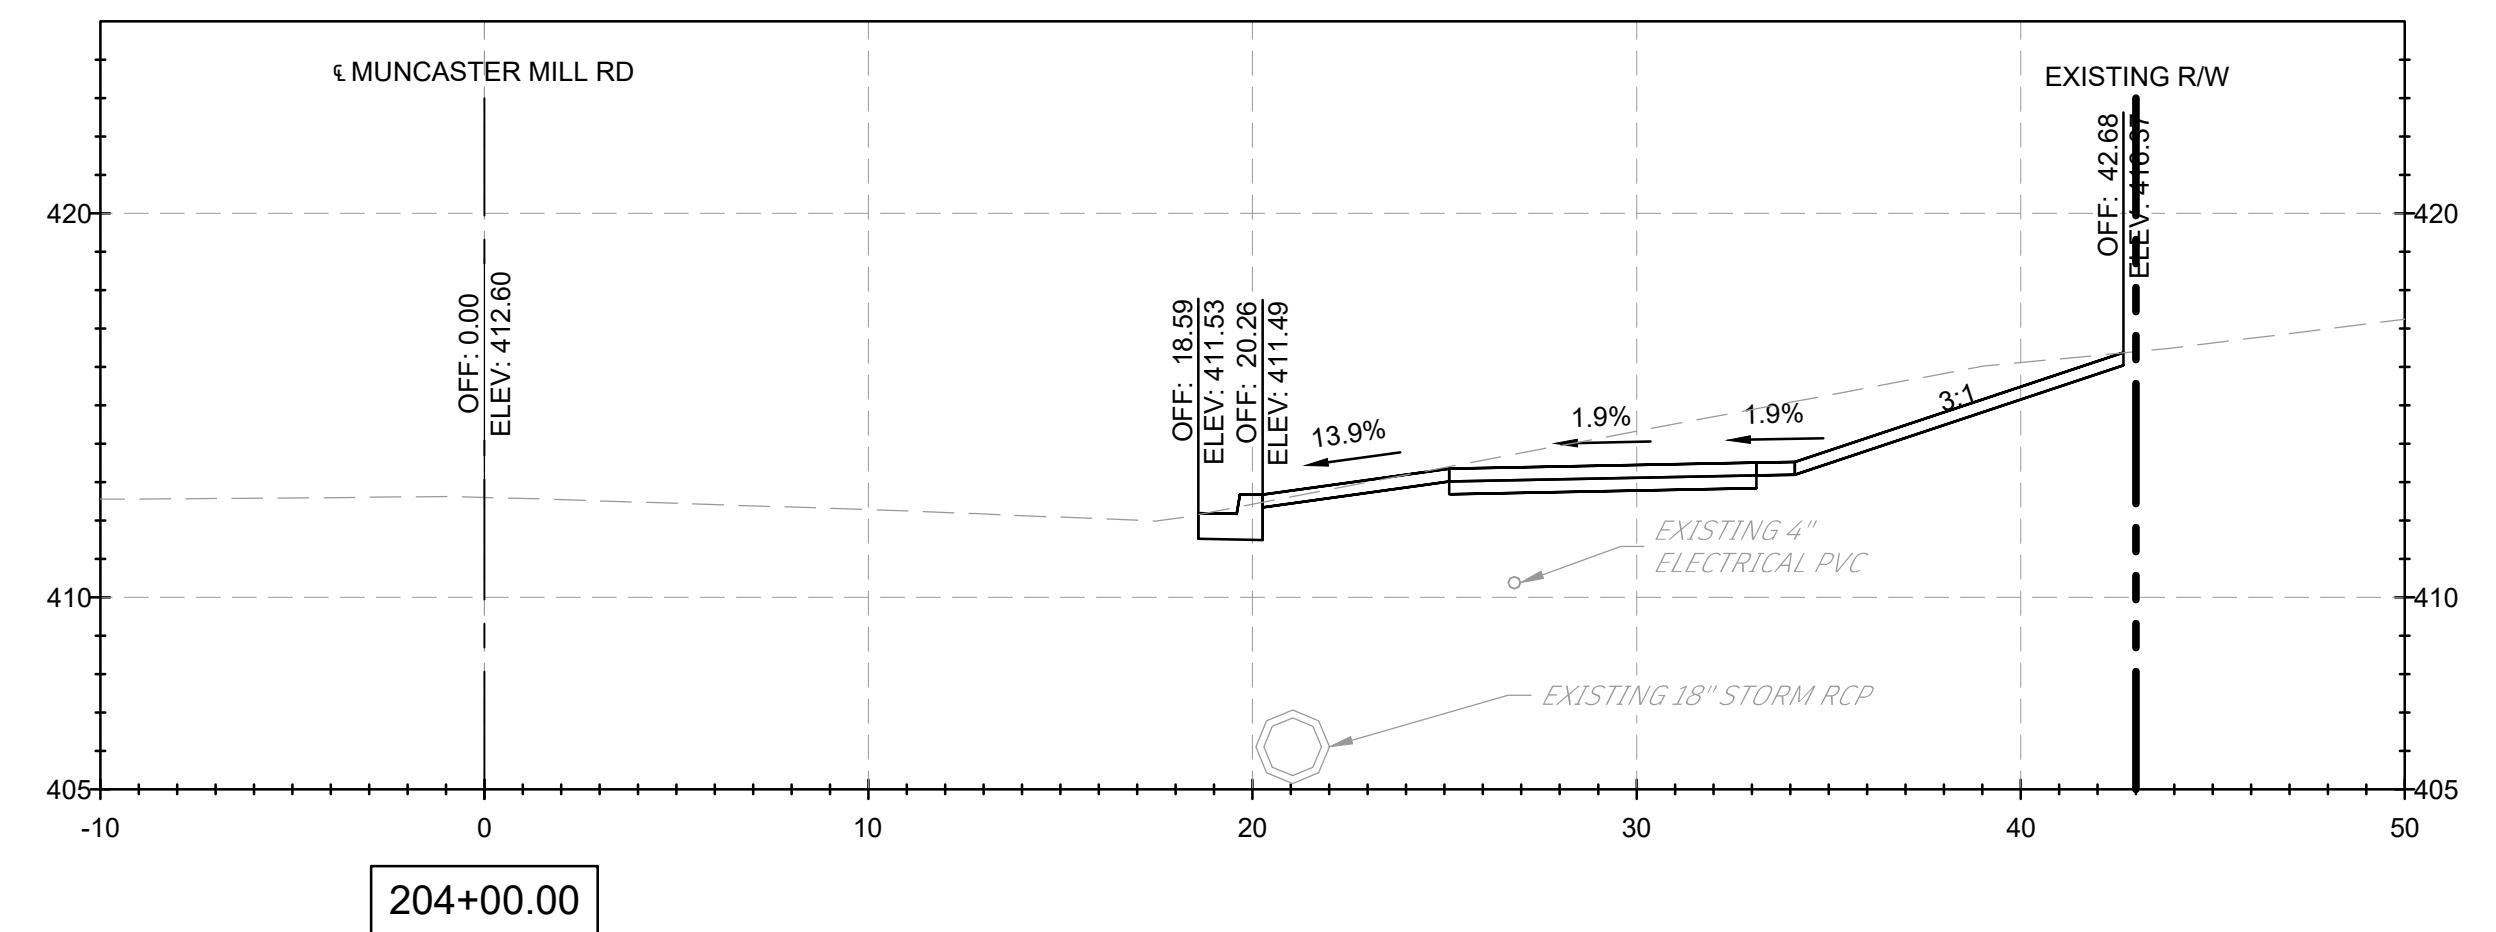
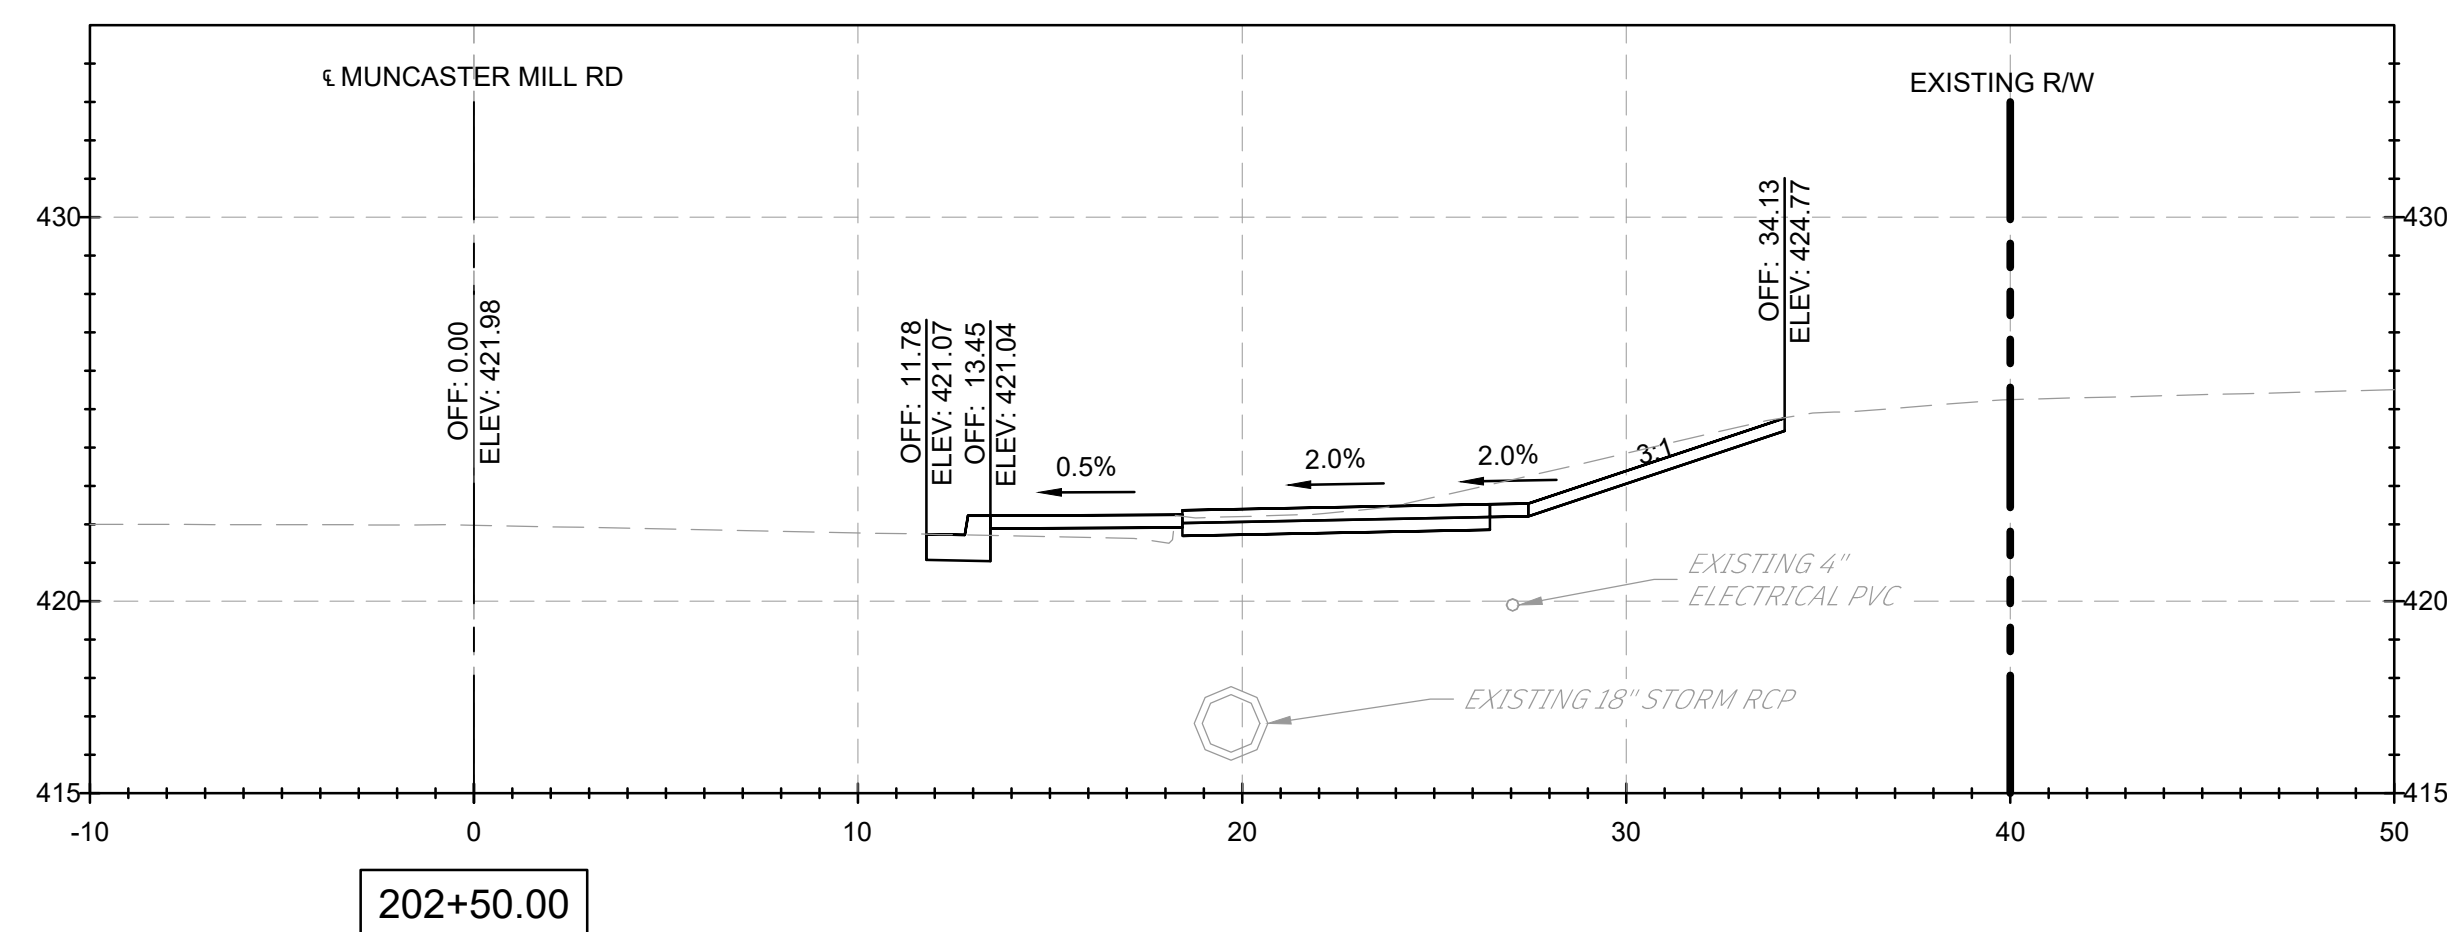
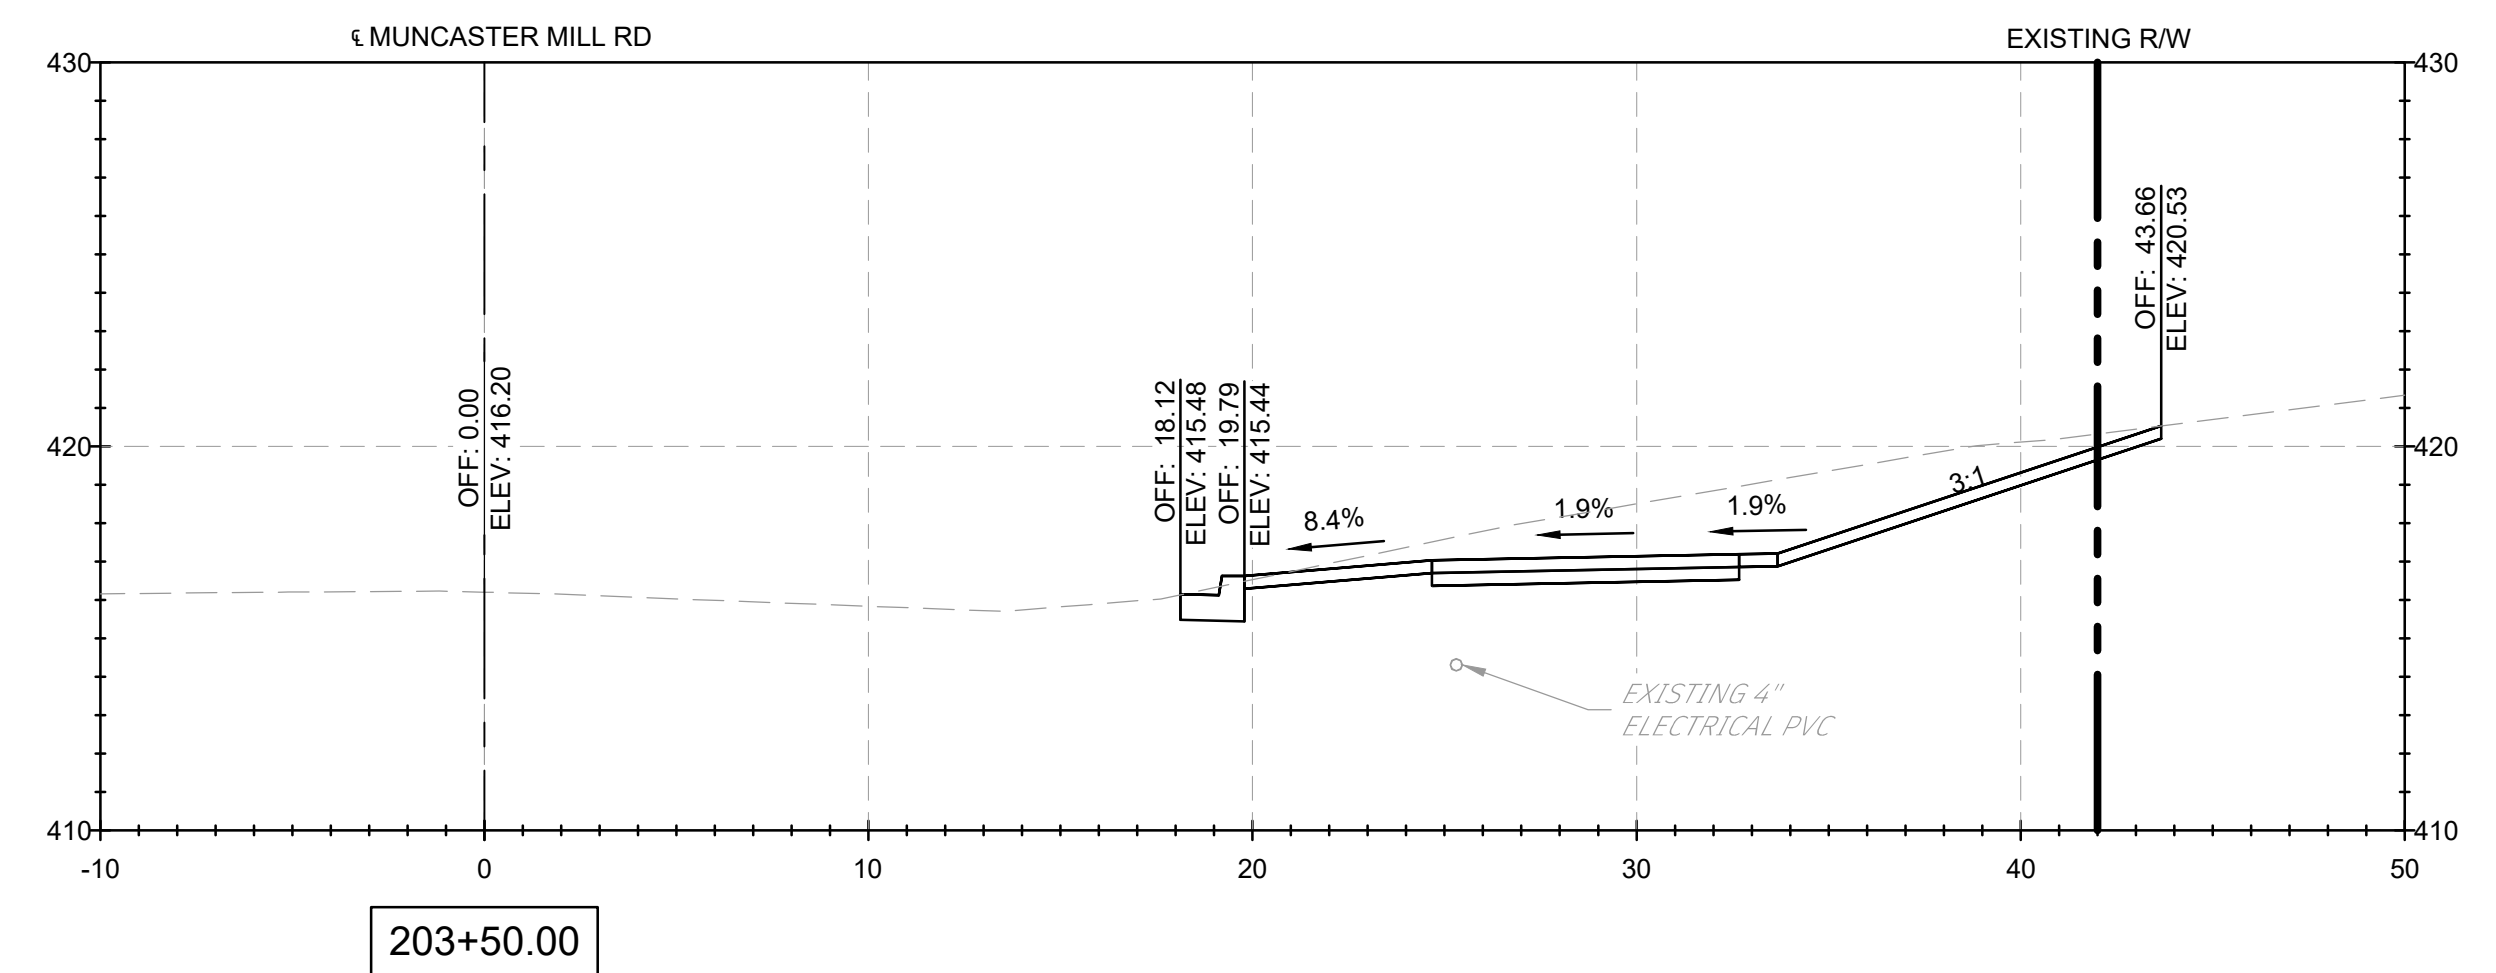
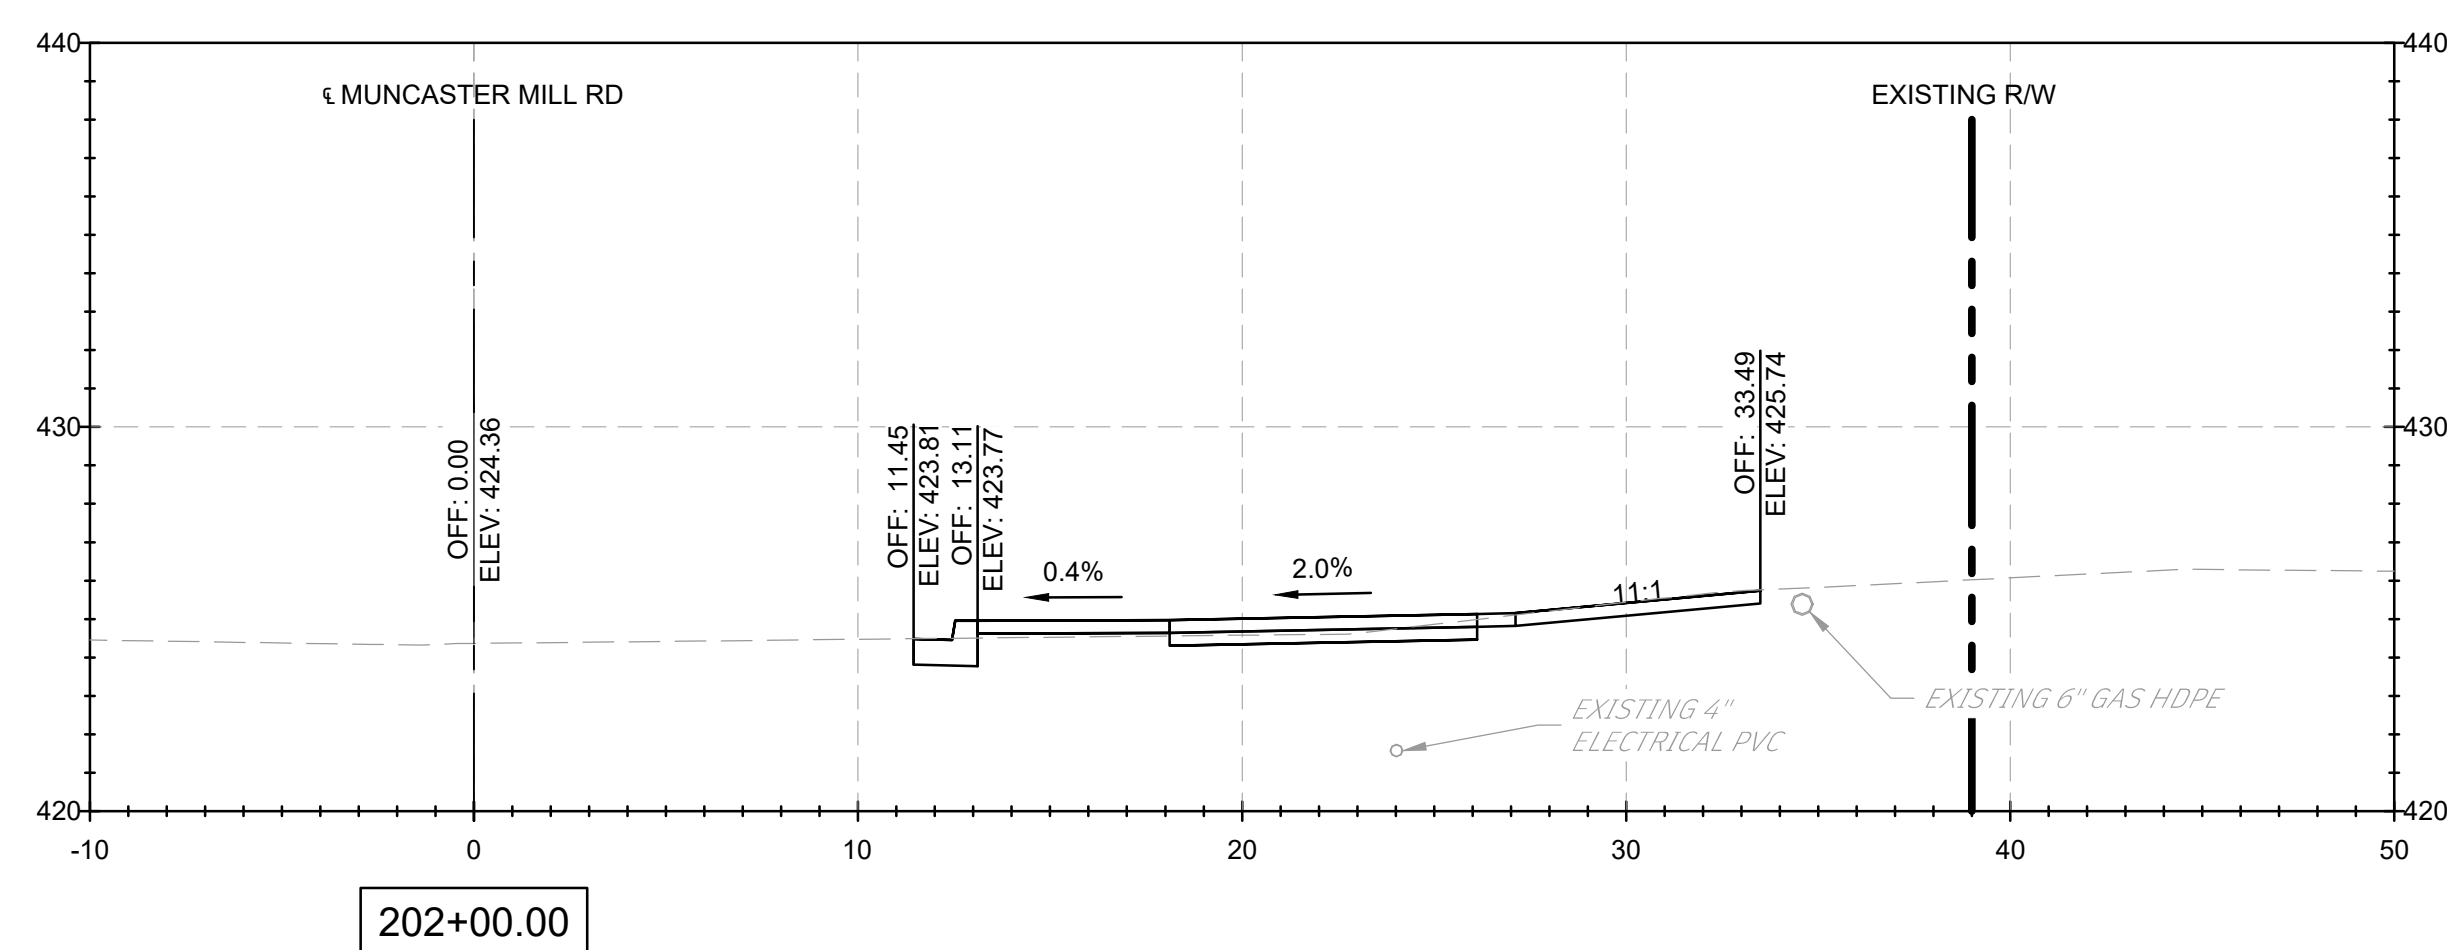
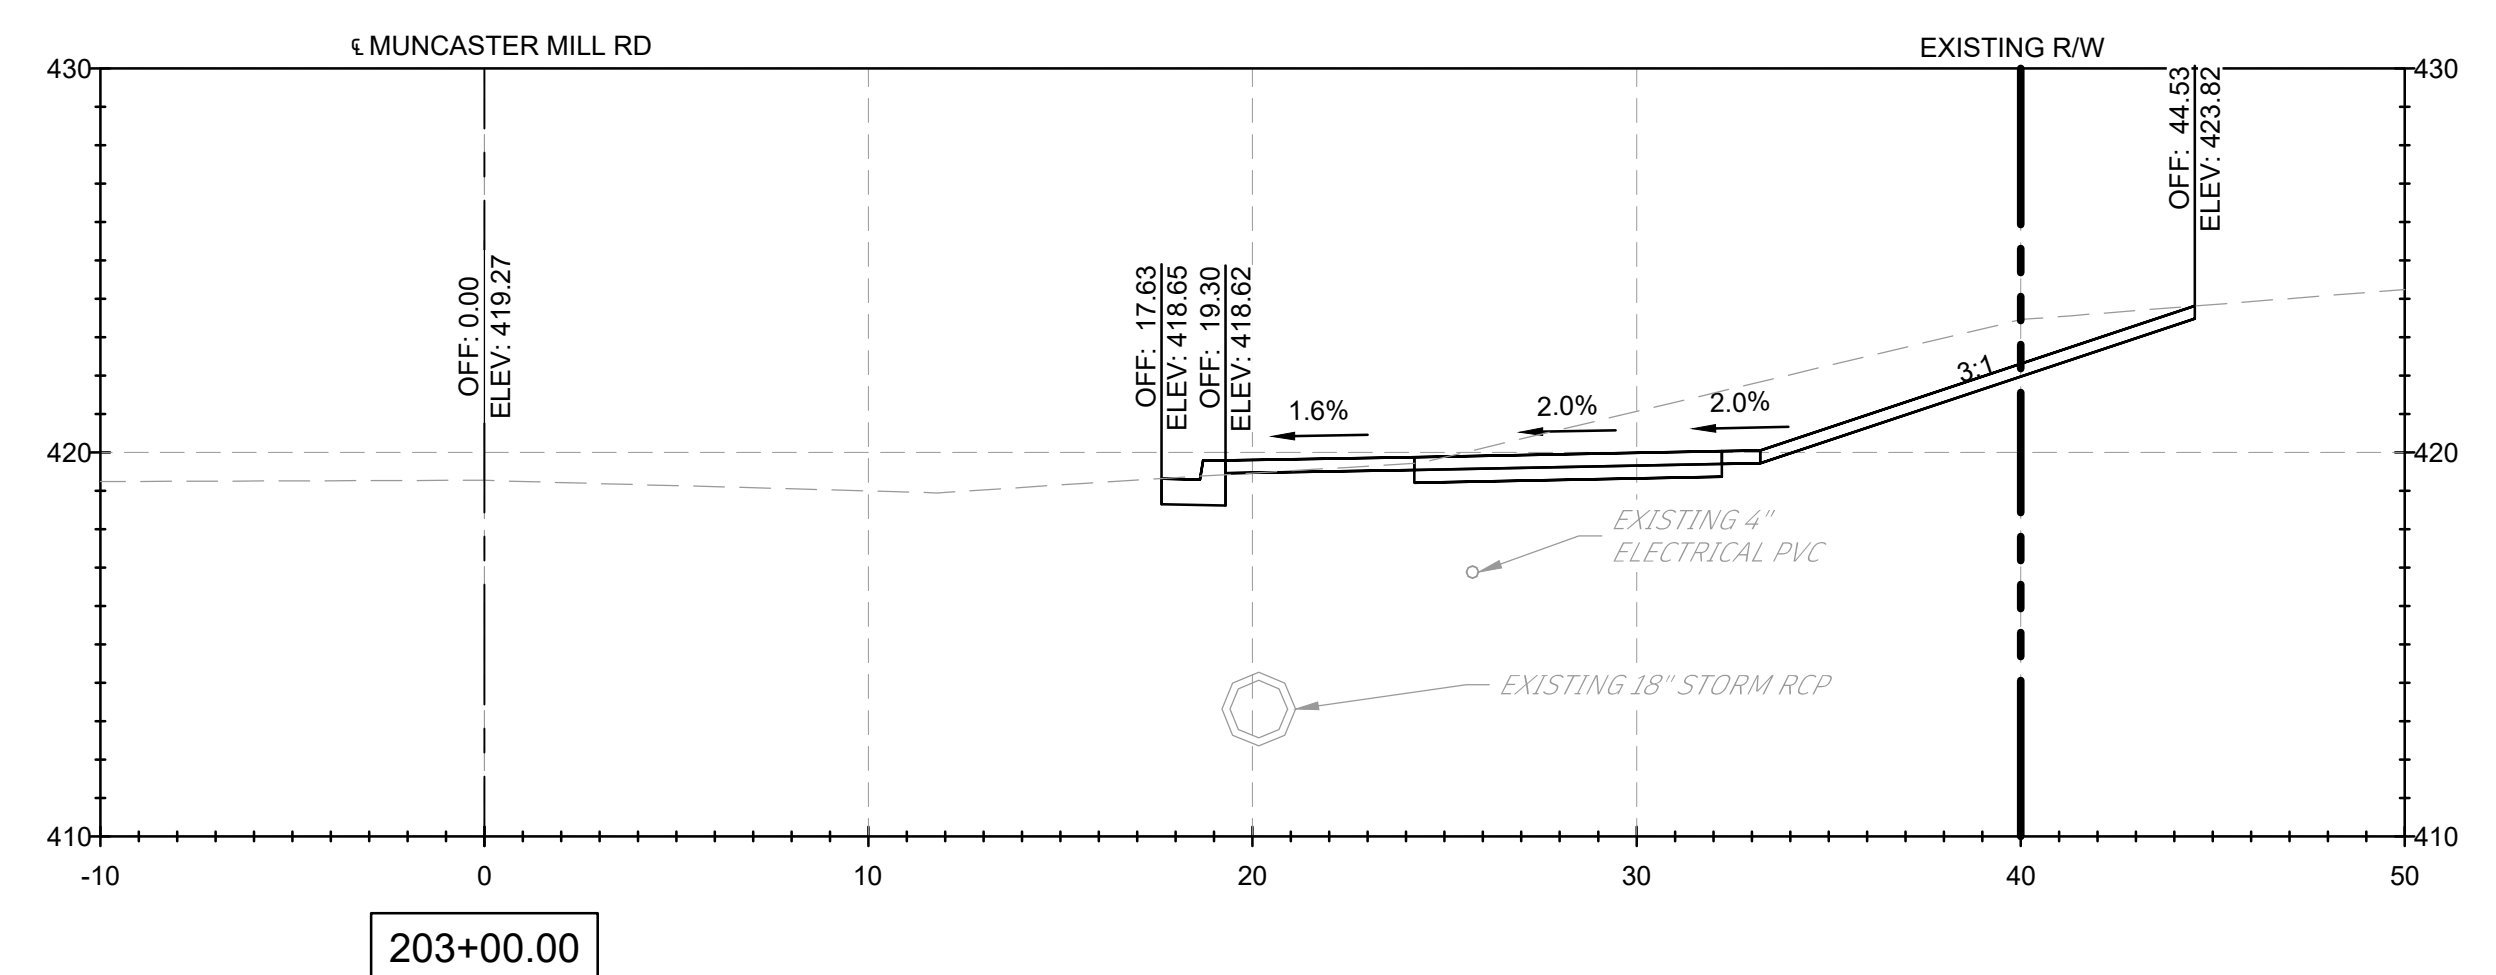


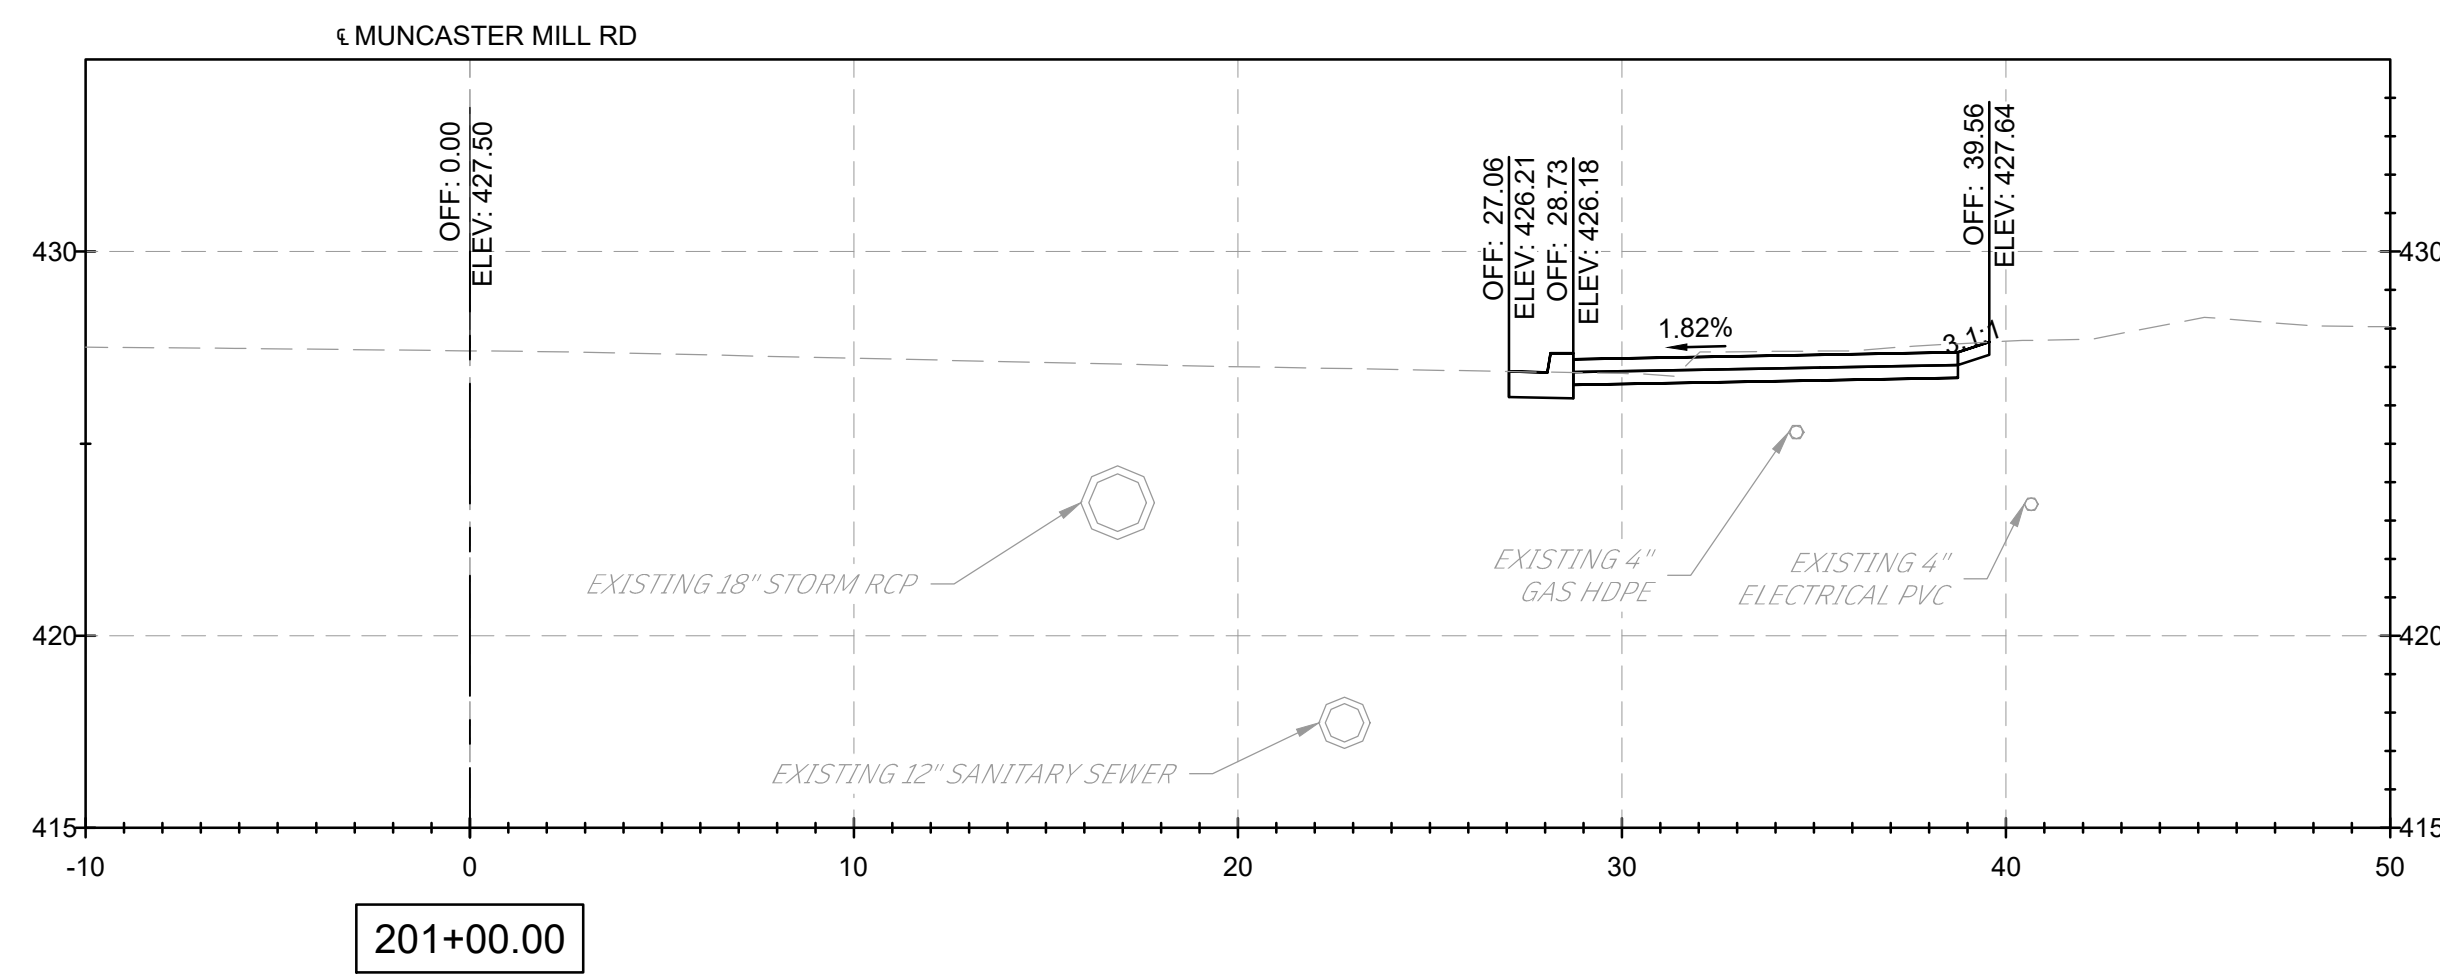


NOTES:

1. CROSS SECTION STATIONS FOLLOW THE ROAD WAY CENTERLINES OF MUNCASTER MILL ROAD AND BOWIE MILL ROAD.

FILE NAME: C:\pwworking\mtd0642115\pHD_Bowie Mill Road_XSections.dwg LAYOUT NAME: XS-01 PLOTTED: Monday, April 07, 2025 - 2:00pm USER: tmboyd-corralliza

90% DESIGN
NOT FOR CONSTRUCTION

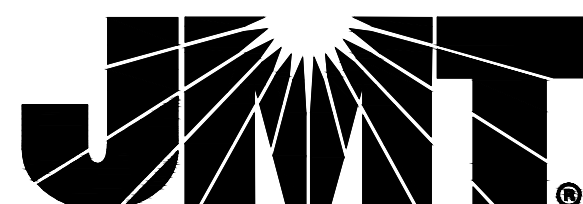[illegible]

MONTGOMERY COUNTY
DEPARTMENT OF TRANSPORTATION
GAITHERSBURG, MARYLAND

RECOMMENDED FOR APPROVAL

Chief, Design Section
APPROVED

Date _____

Chief, Division of Transportation Engineering

Date _____

Designed by: ADH

Drawn by: TMB

Checked by: JJR

XS-01
CROSS SECTIONS
BOWIE MILL ROAD
BIKEWAY







M-NCPPC PERMIT NO. MR2023016 SHA TRACKING NO. 24APMO039XX



DATE: APRIL 2025

Project No. : 502108

Sheet 337 of 393

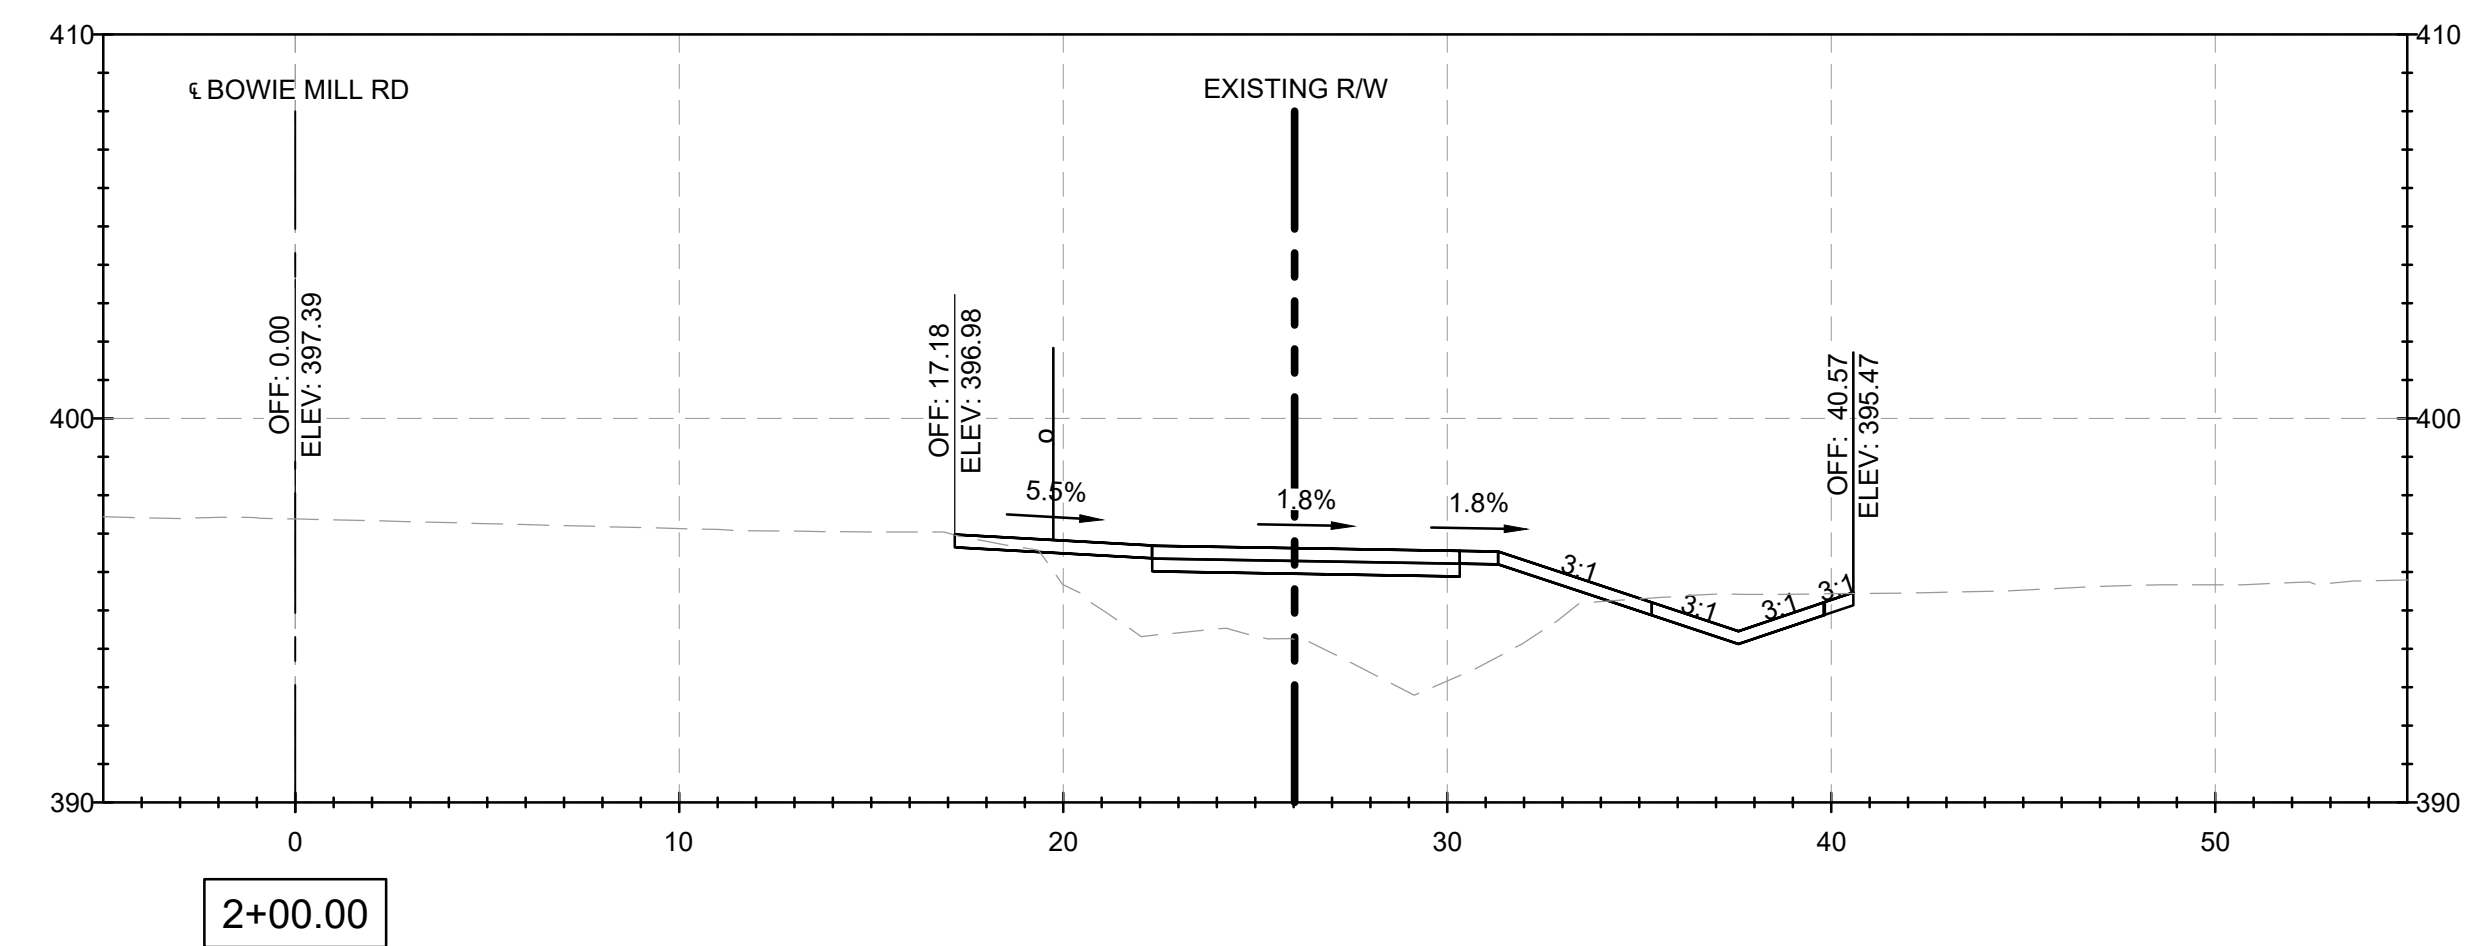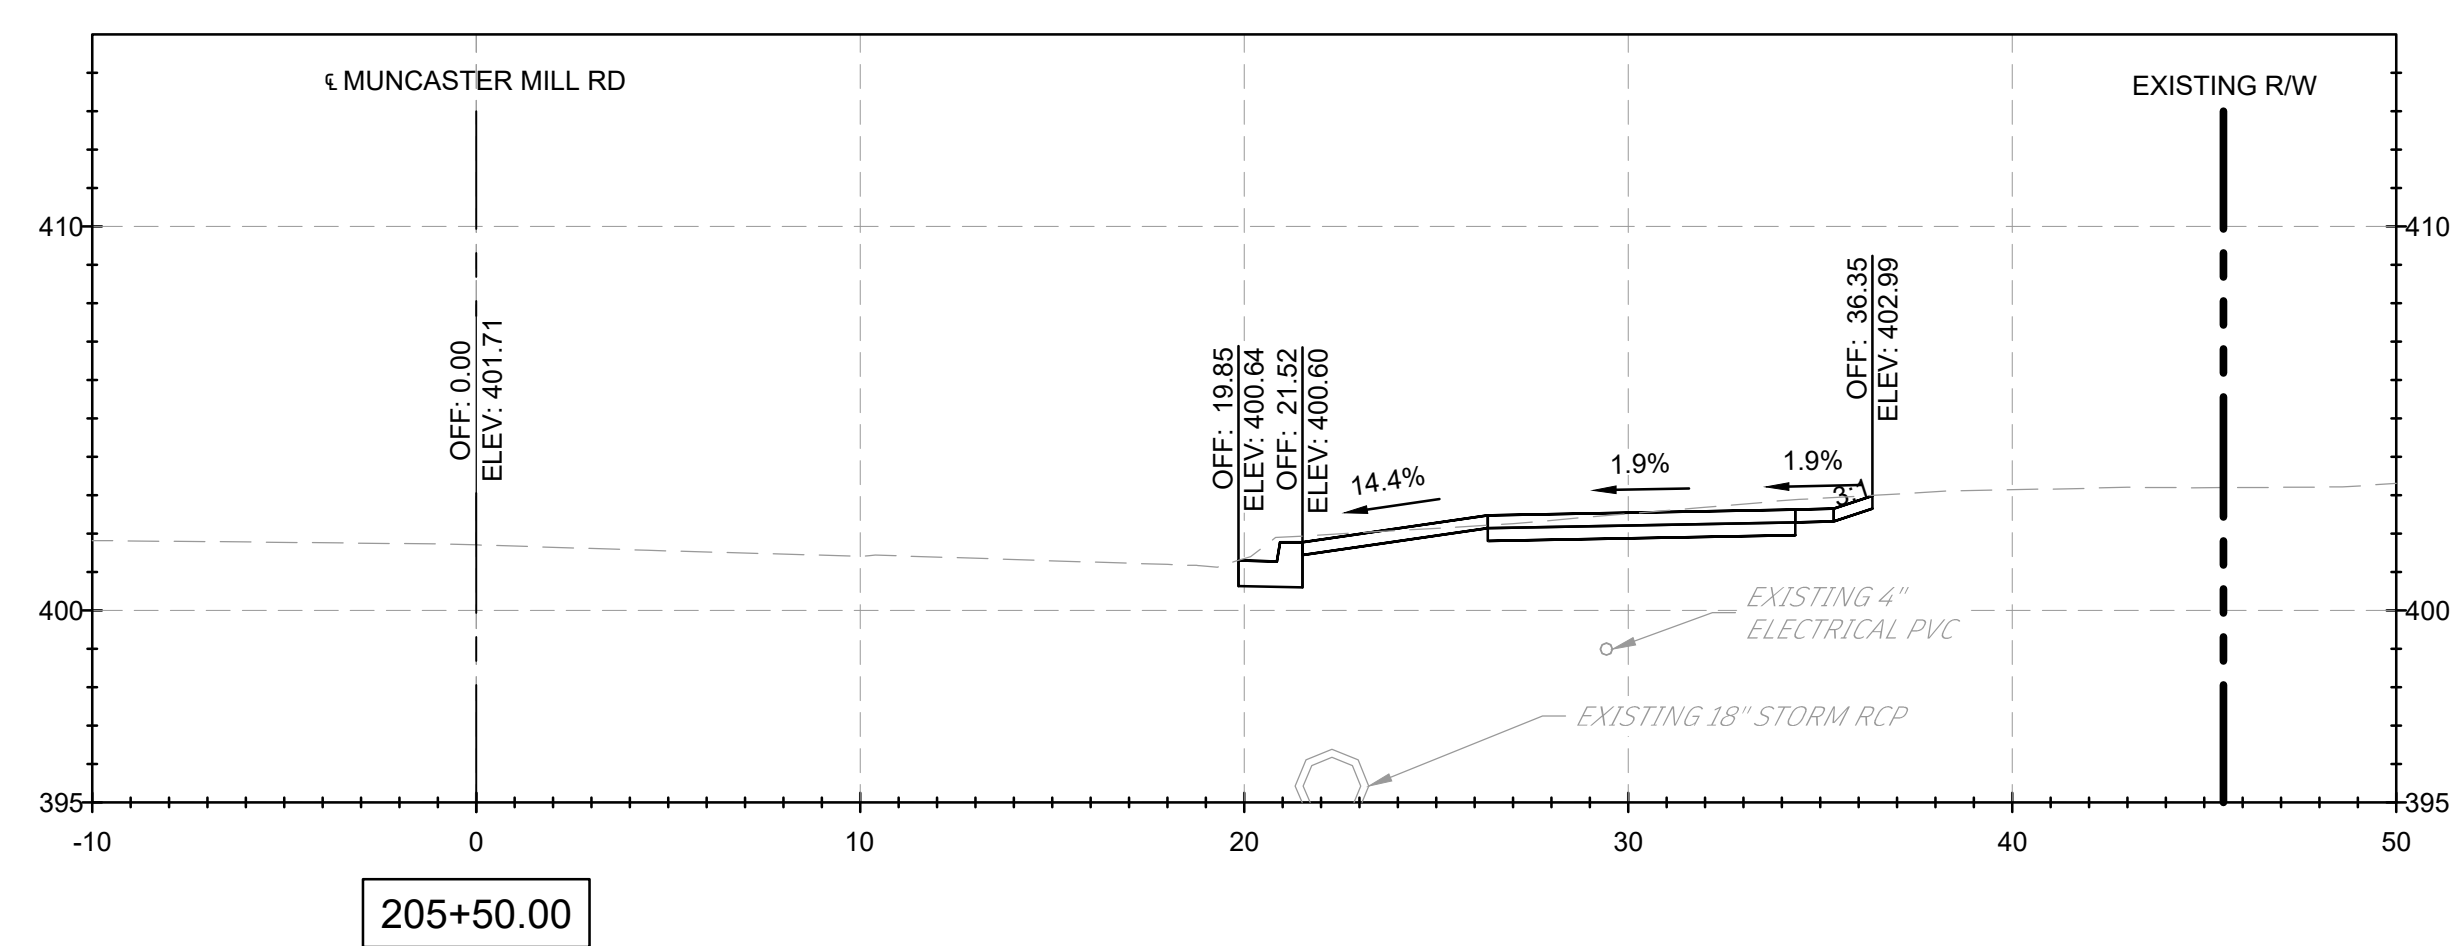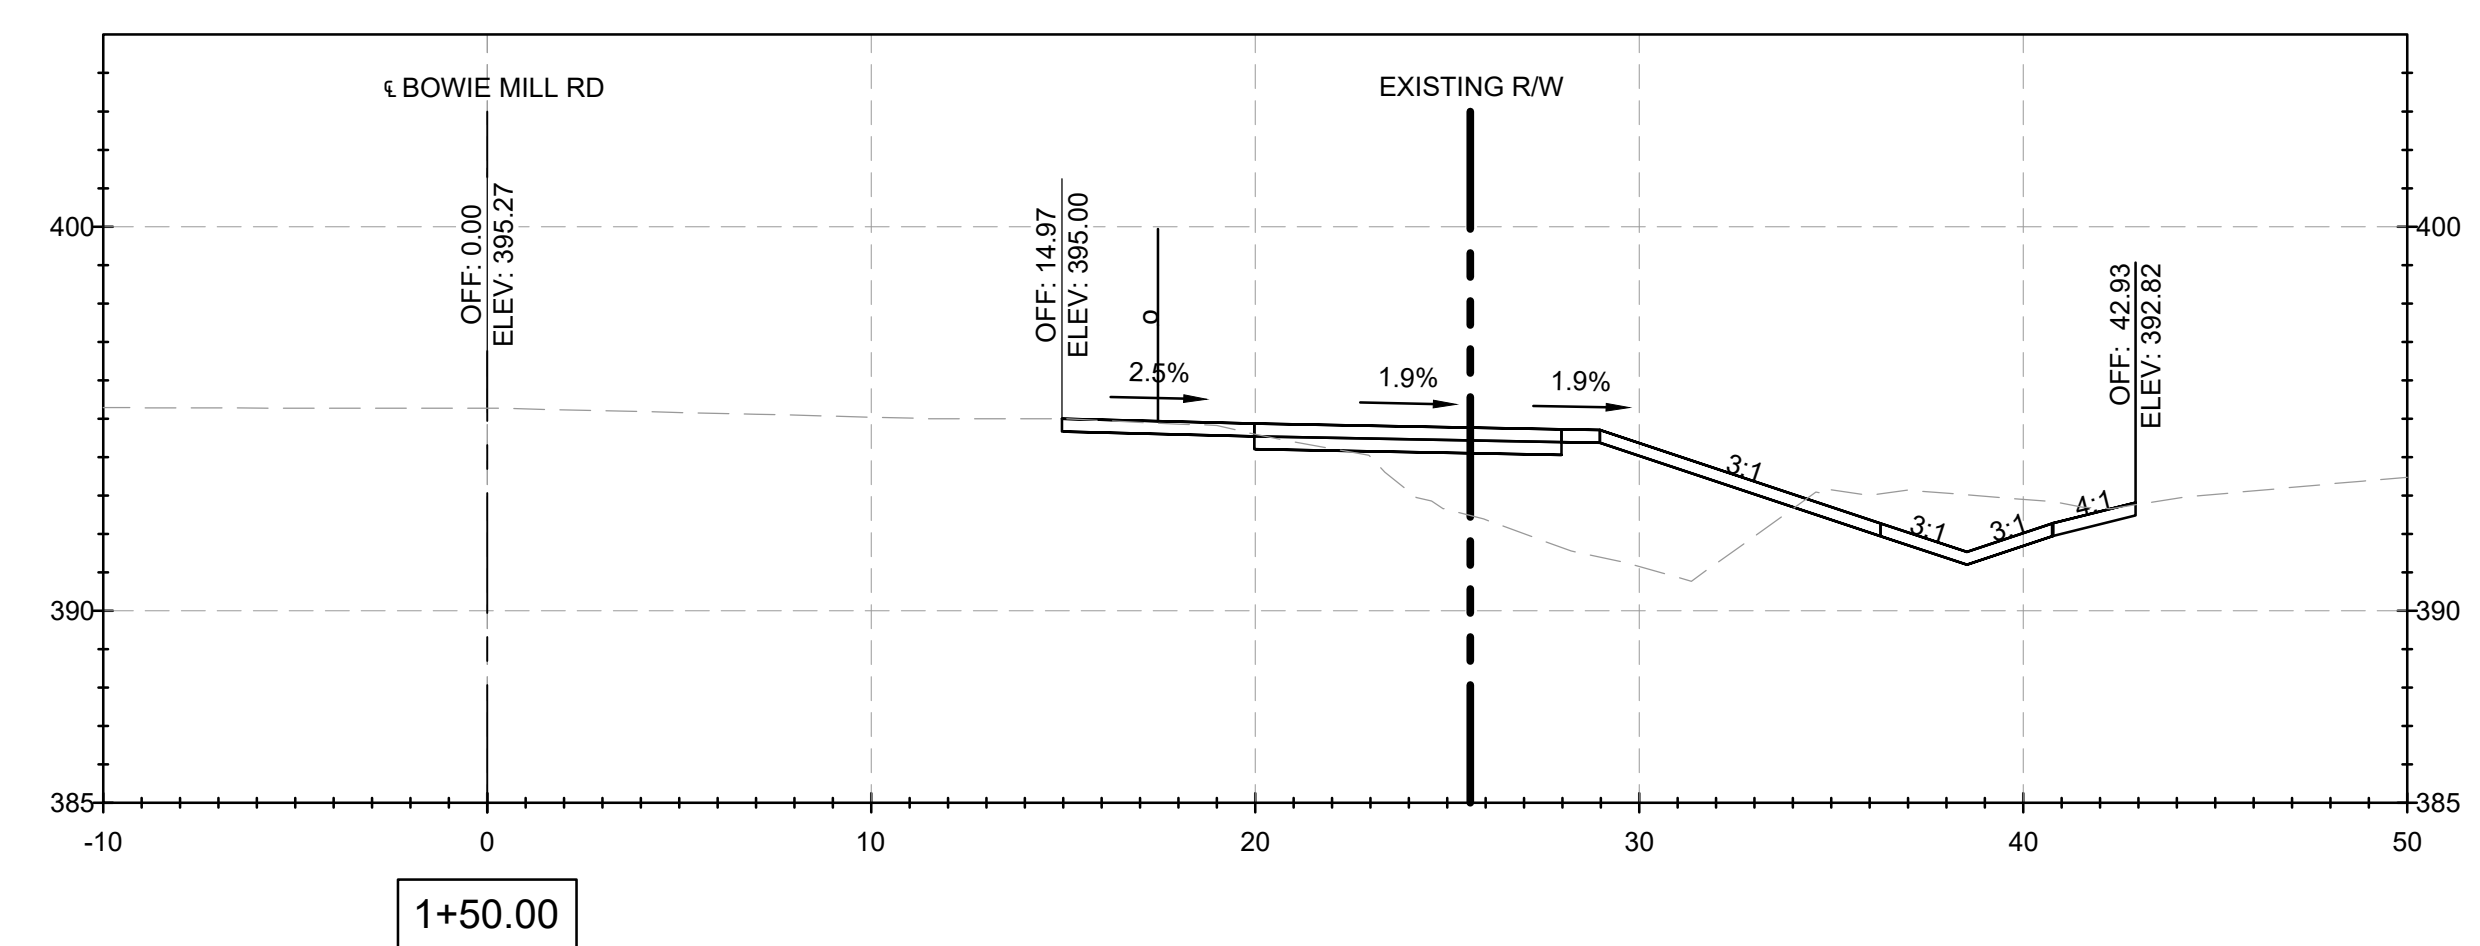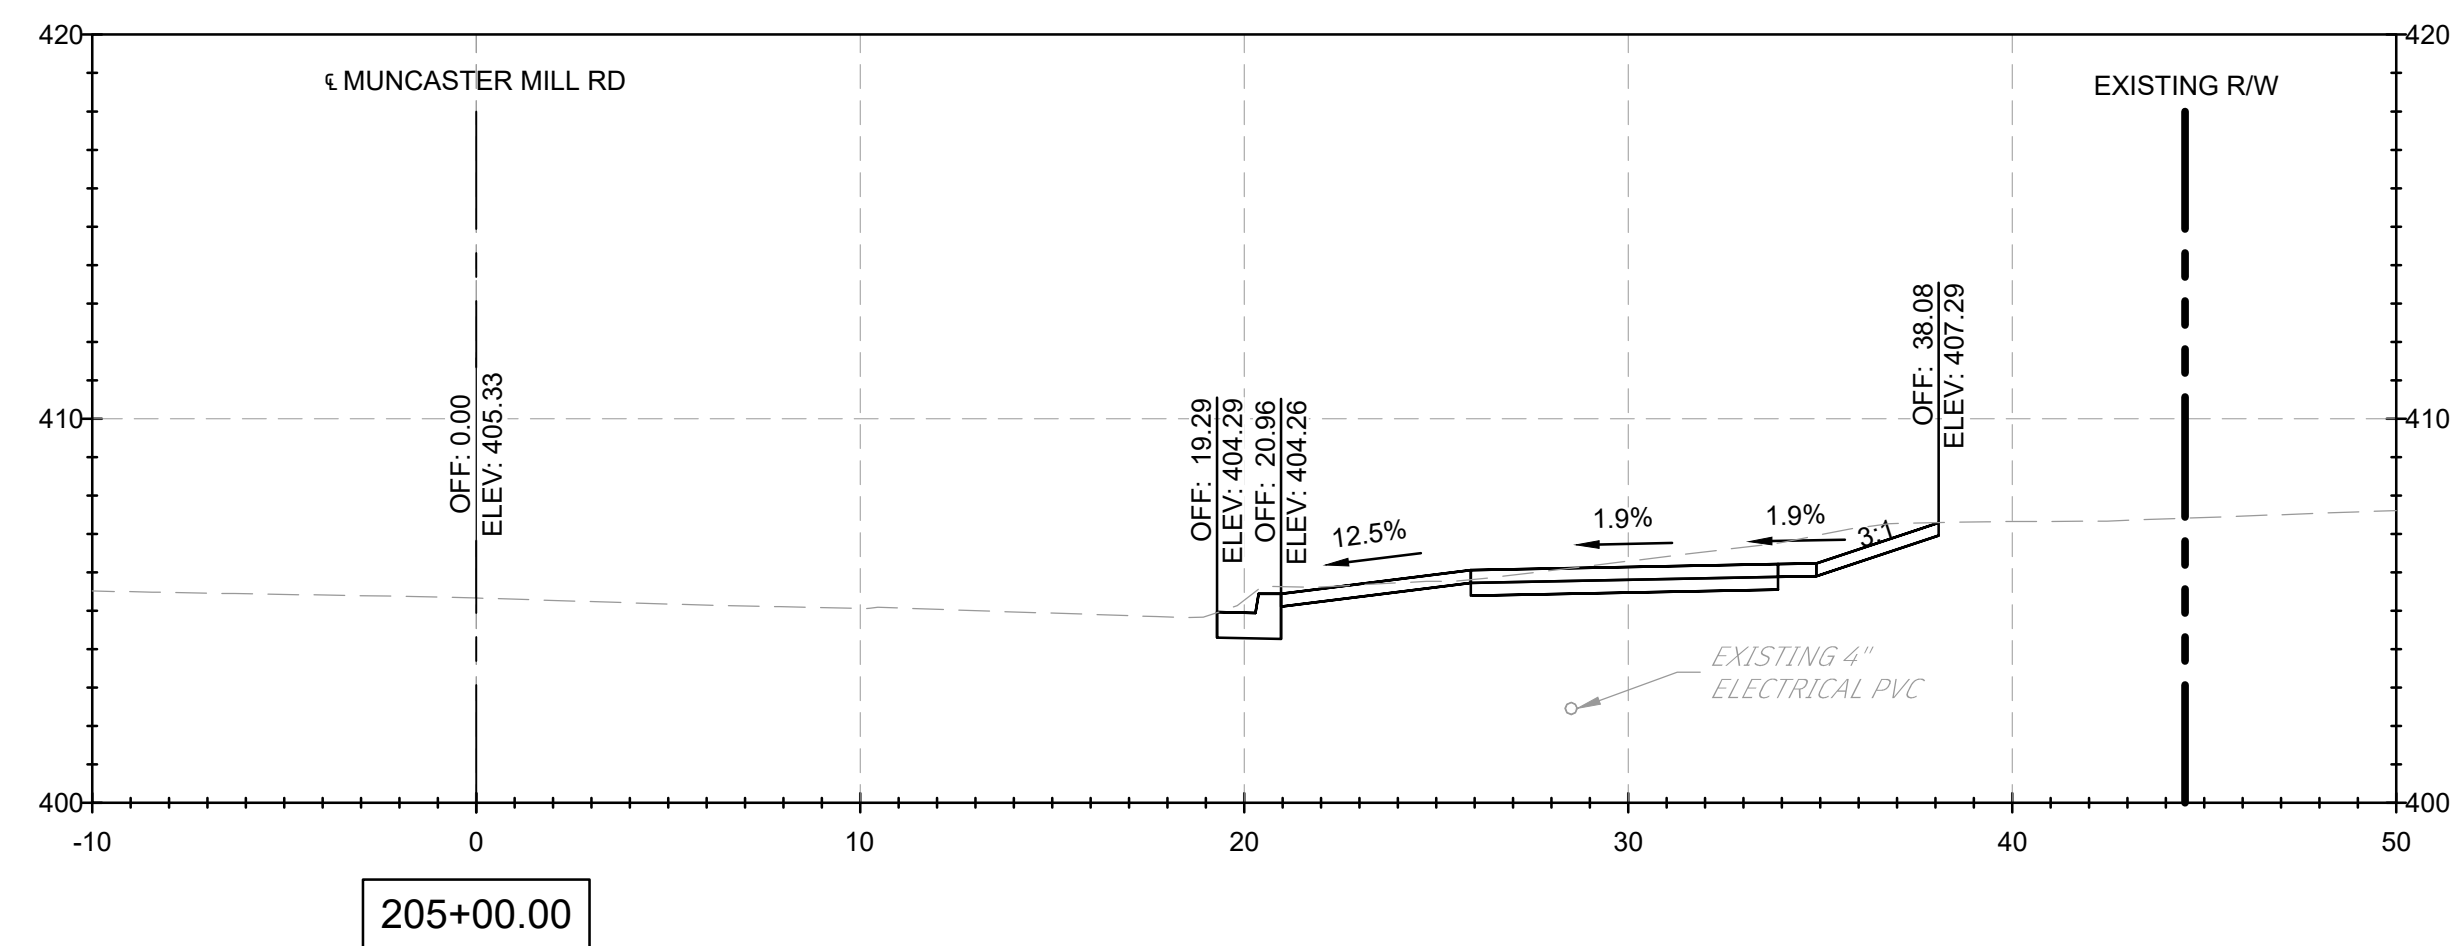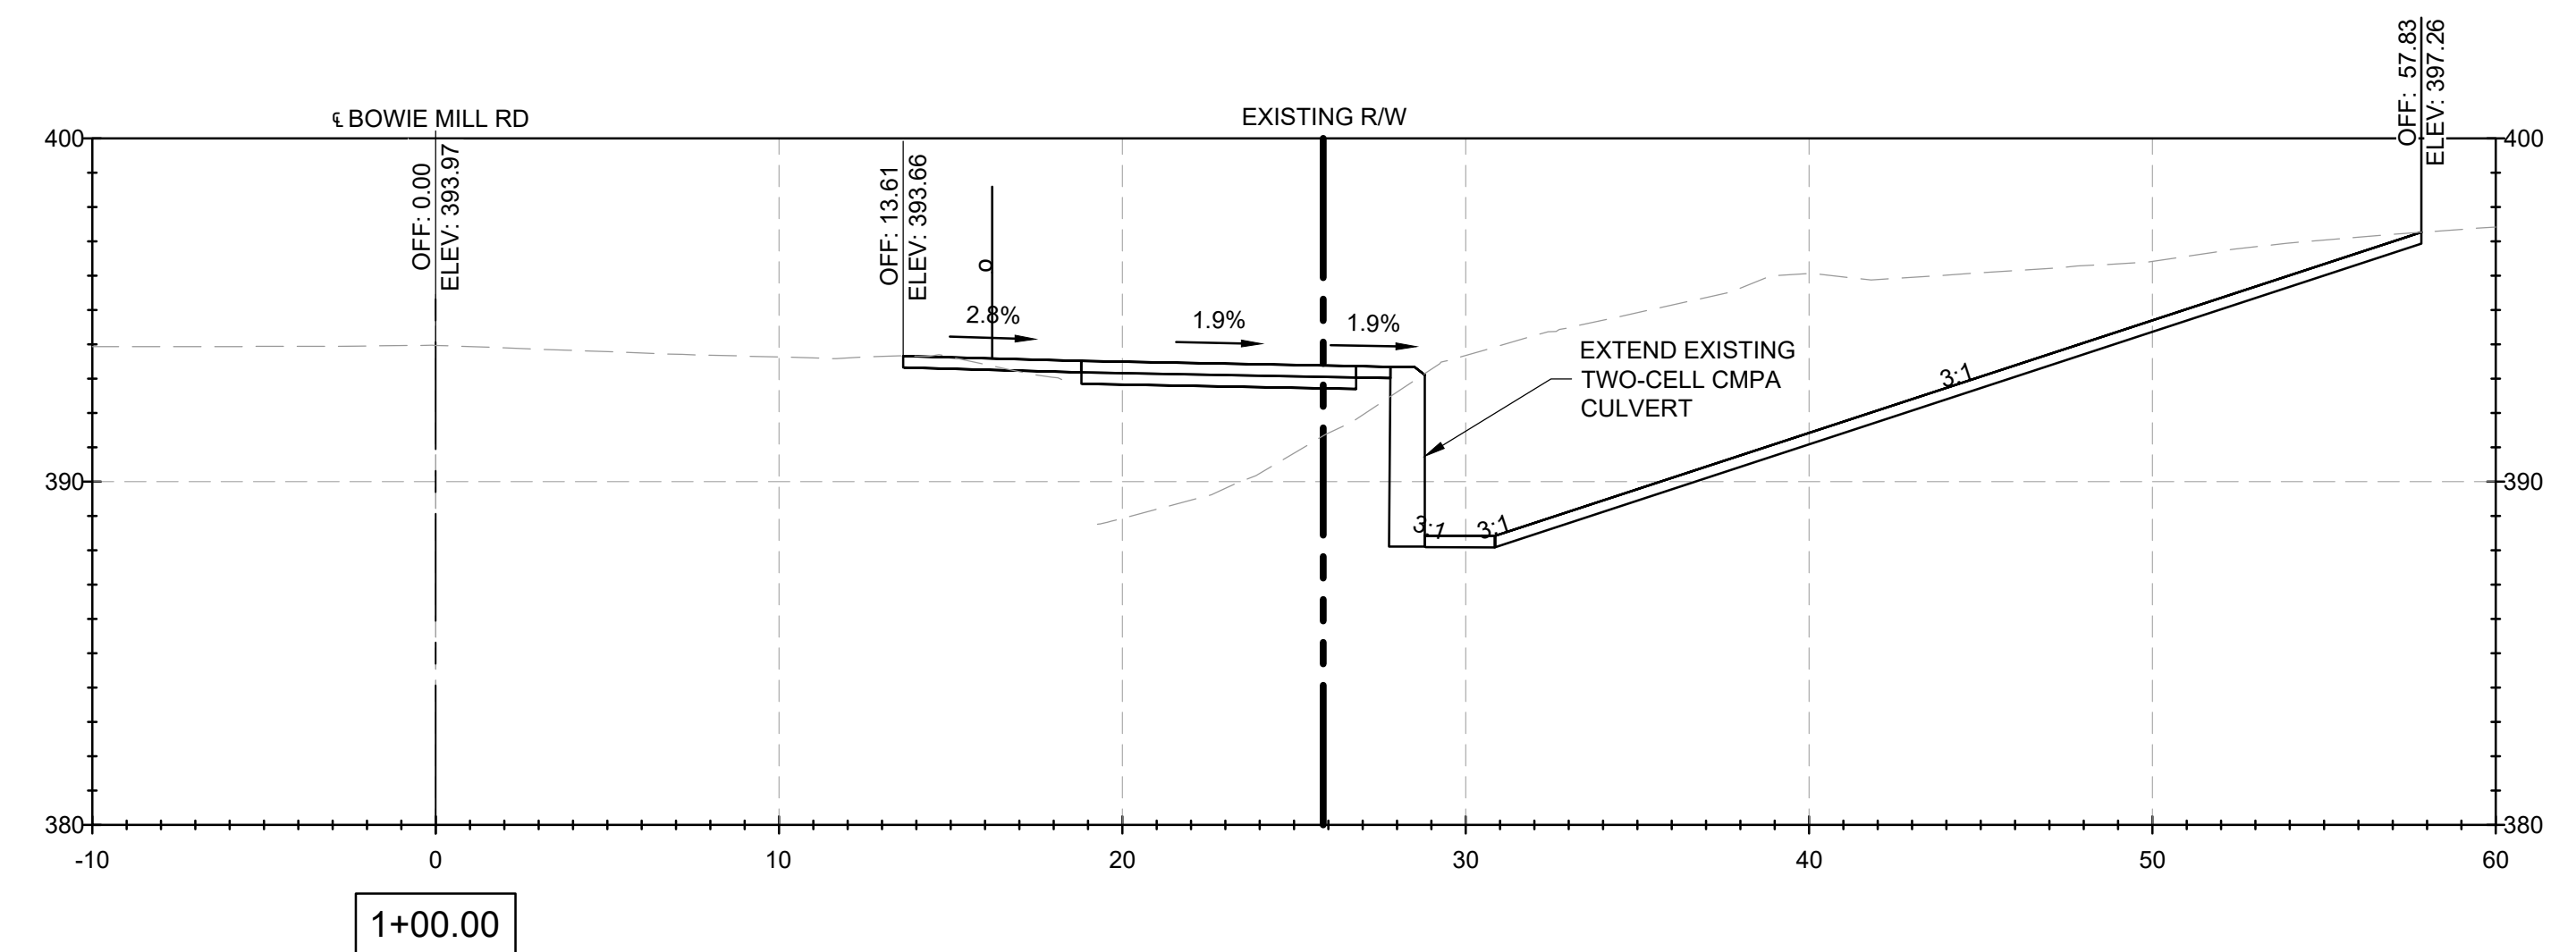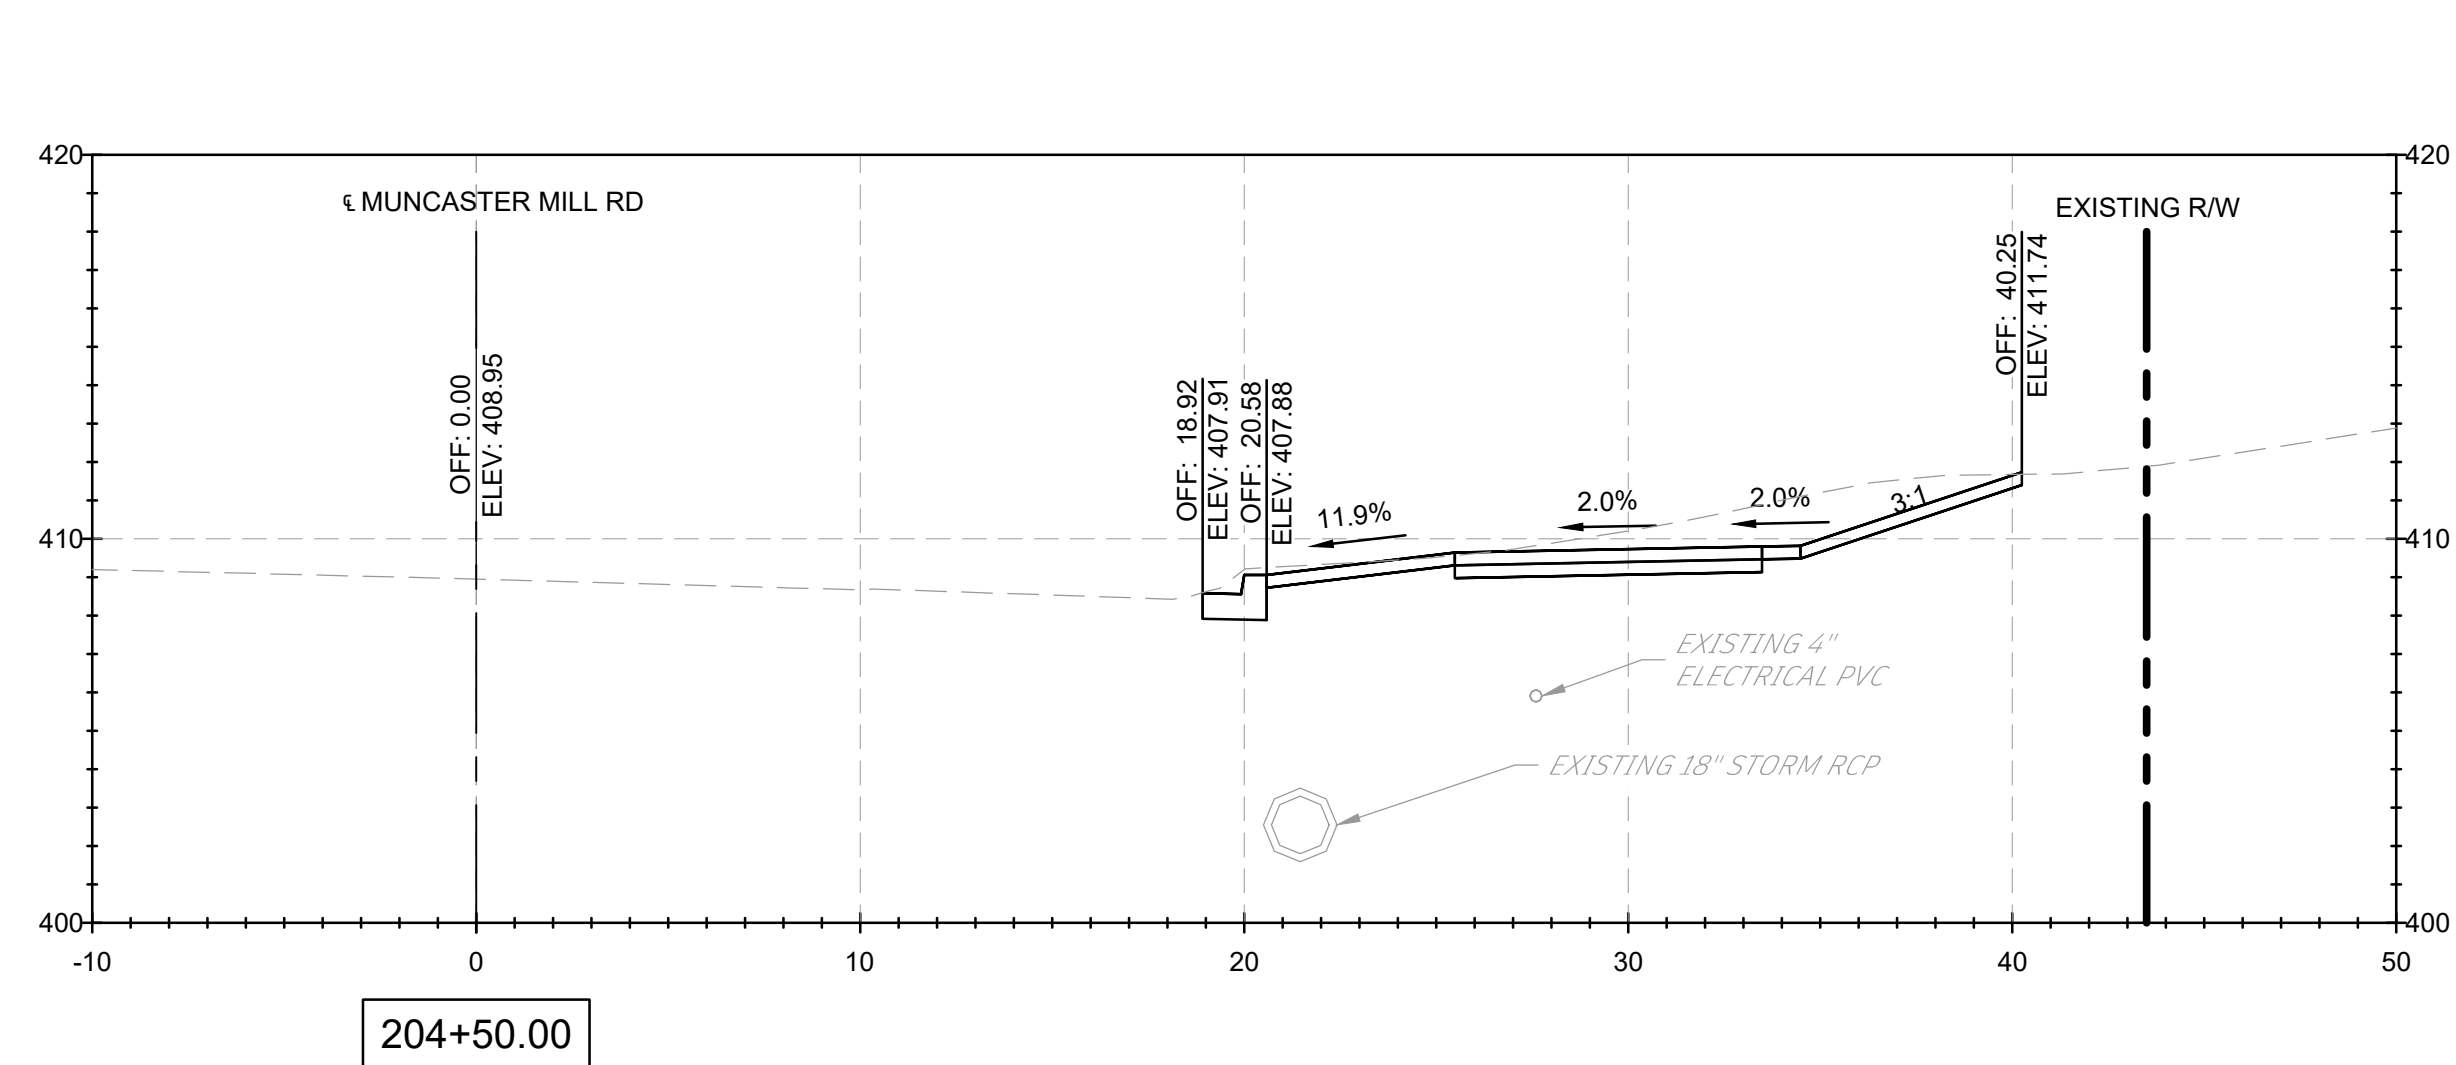


NOTES:

1. CROSS SECTION STATIONS FOLLOW THE ROAD WAY CENTERLINES OF MUNCASTER MILL ROAD AND BOWIE MILL ROAD.

FILE NAME: C:\pwworking\jmt\d0642115\pHD_Bowie Mill Road_XSections.dwg LAYOUT NAME: XS-02 PLOTTED: Monday, April 07, 2025 - 2:49pm USER: tmboyd-corralliza

90% DESIGN
NOT FOR CONSTRUCTION

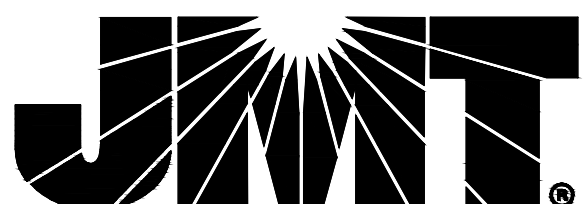[illegible]

MONTGOMERY COUNTY
DEPARTMENT OF TRANSPORTATION
GAITHERSBURG, MARYLAND

RECOMMENDED FOR APPROVAL

Chief, Design Section	Date
APPROVED	

Date _____


Chief, Division of Transportation Engineering _____ Date _____

Date _____

Designed by: ADH Drawn by: TMB Checked by: JJR

XS-02
CROSS SECTIONS
BOWIE MILL ROAD
BIKEWAY







M-NCPPC PERMIT NO. MR2023016 SHA TRACKING NO. 24APMO039XX

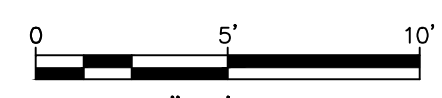

SCALE: 1"=5'

DATE: APRIL 2025


Project No. : 502108 Sheet 338 of 393

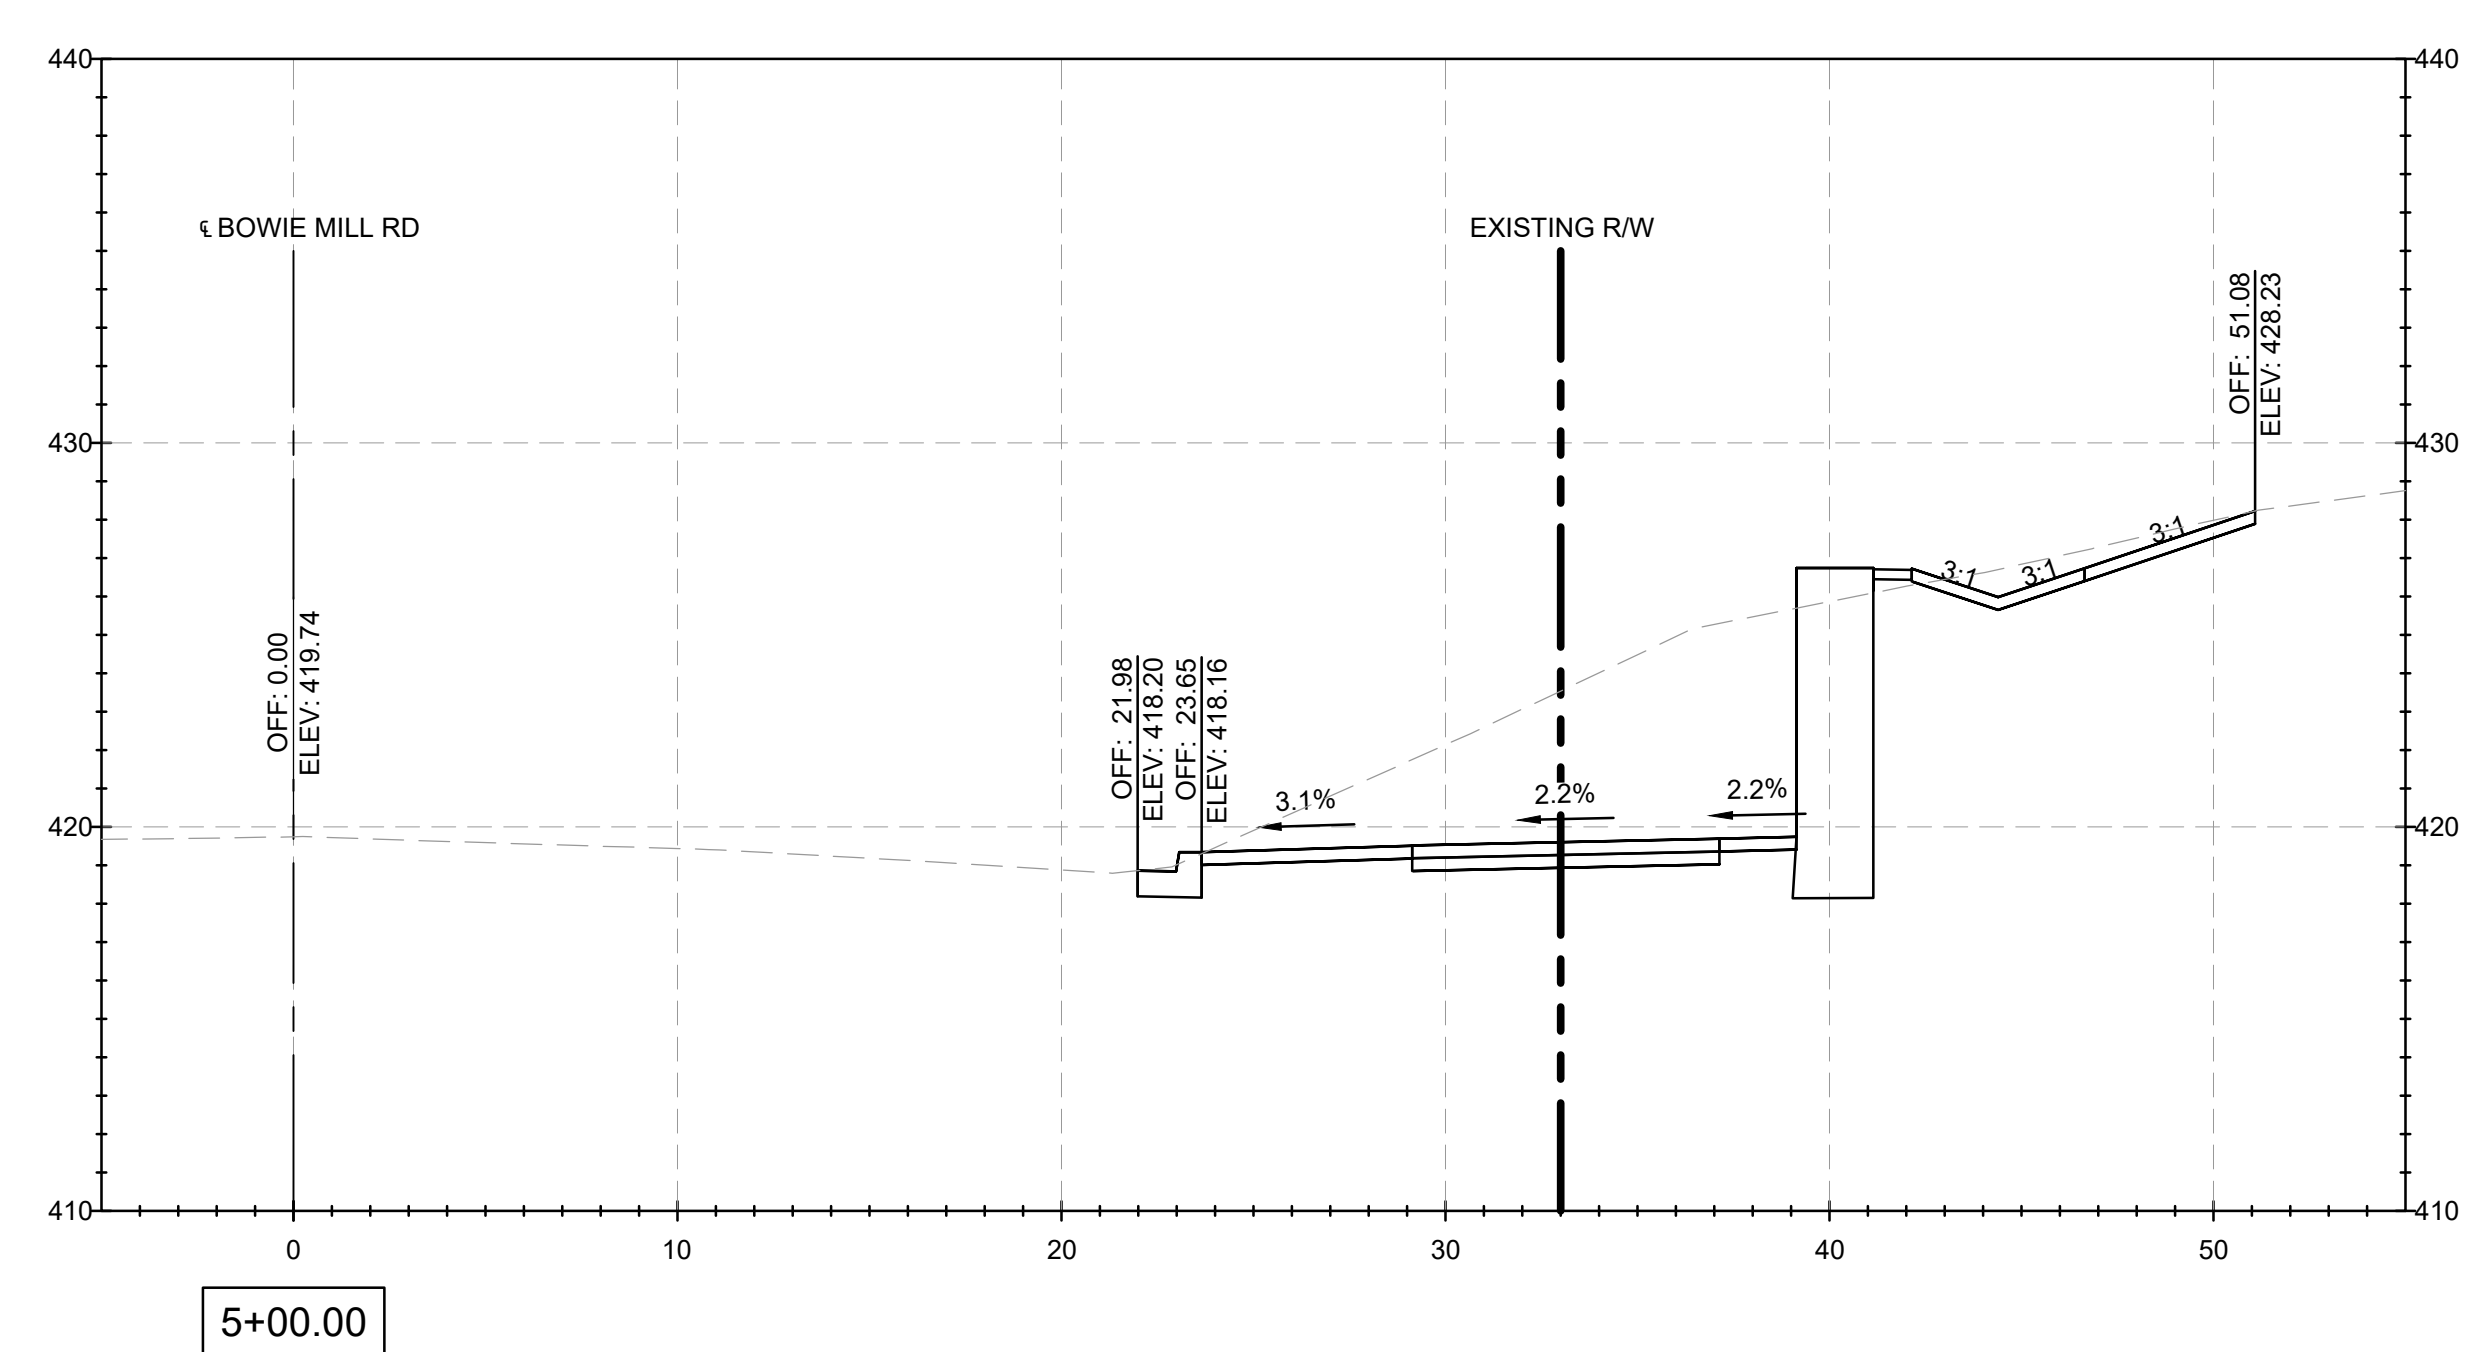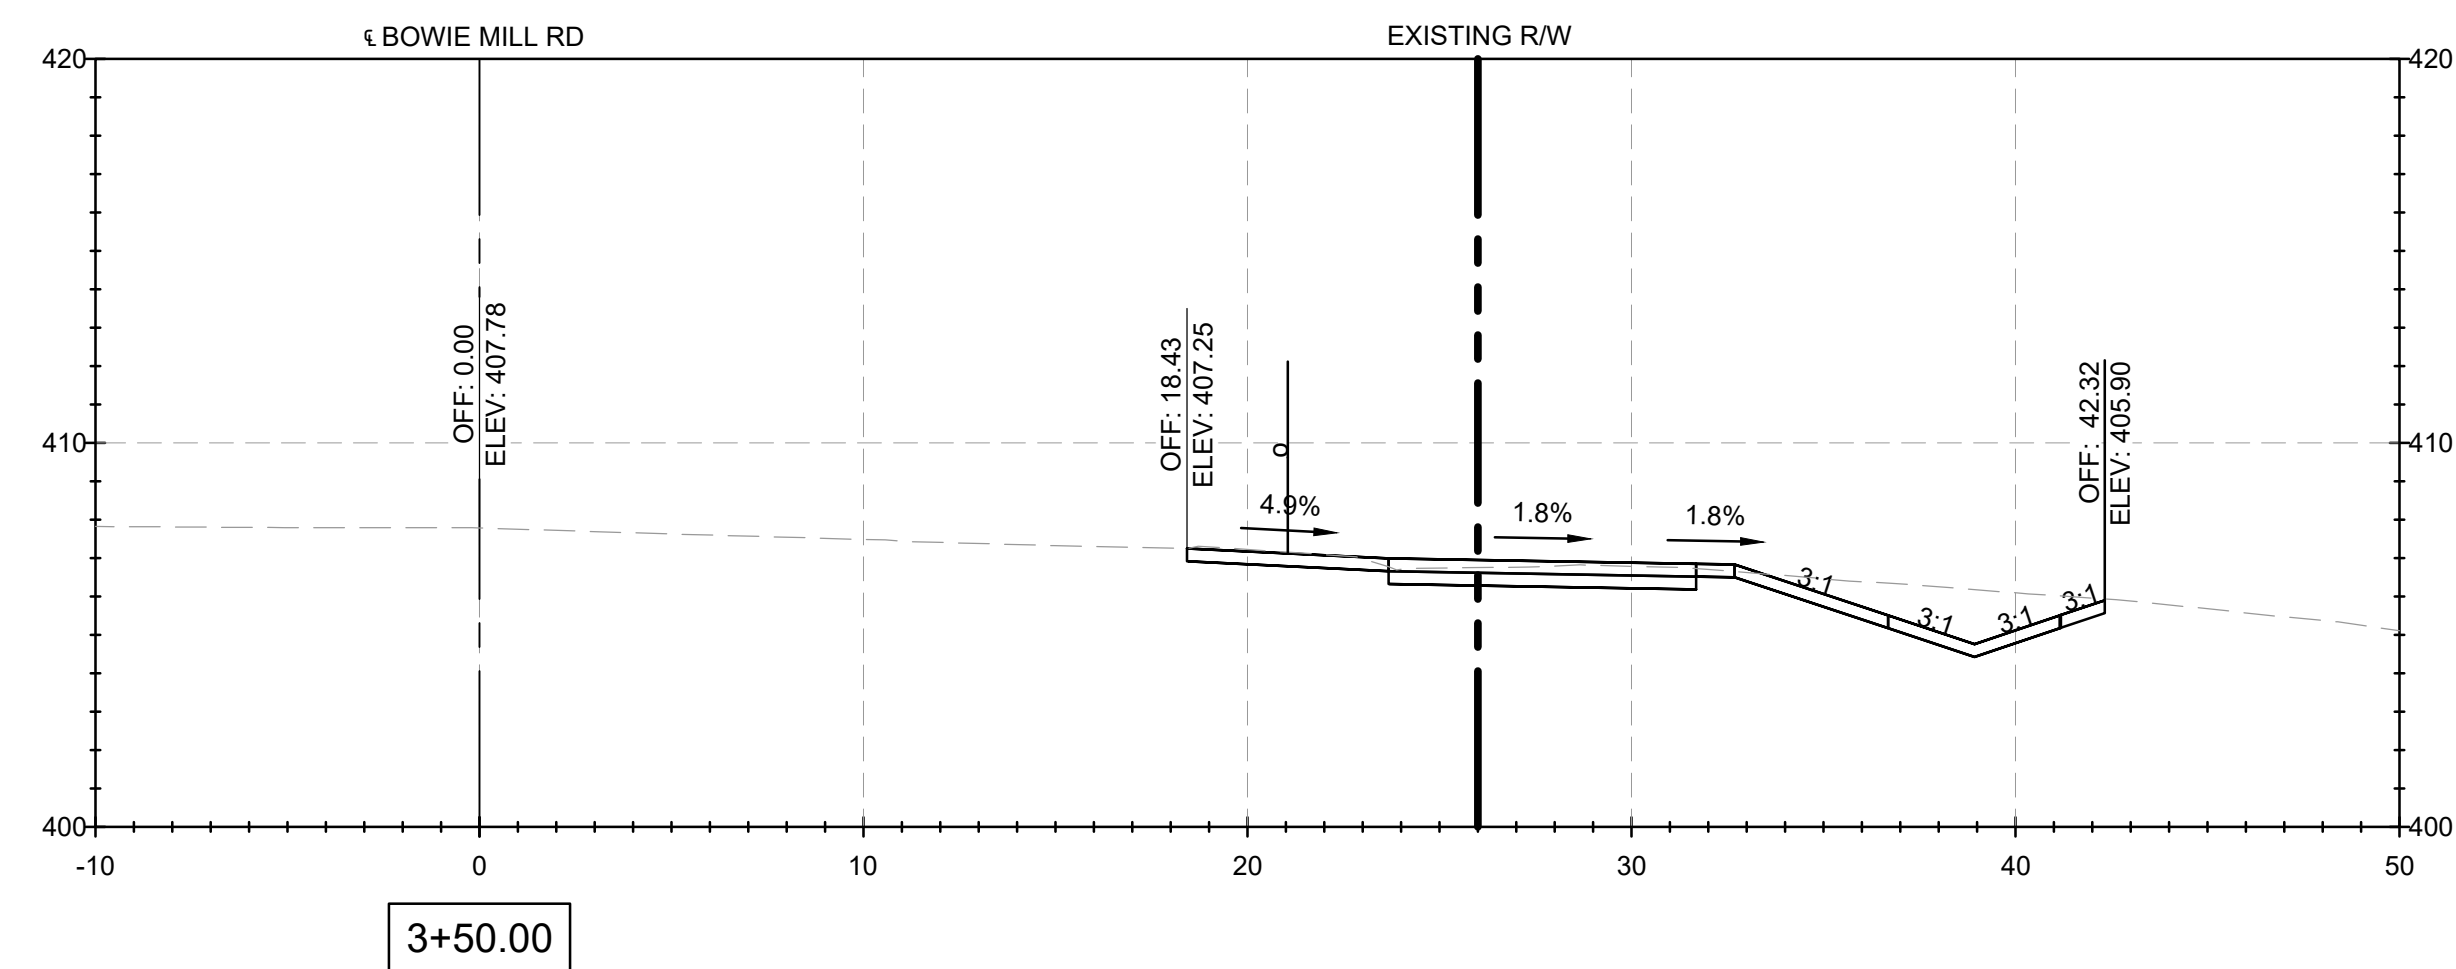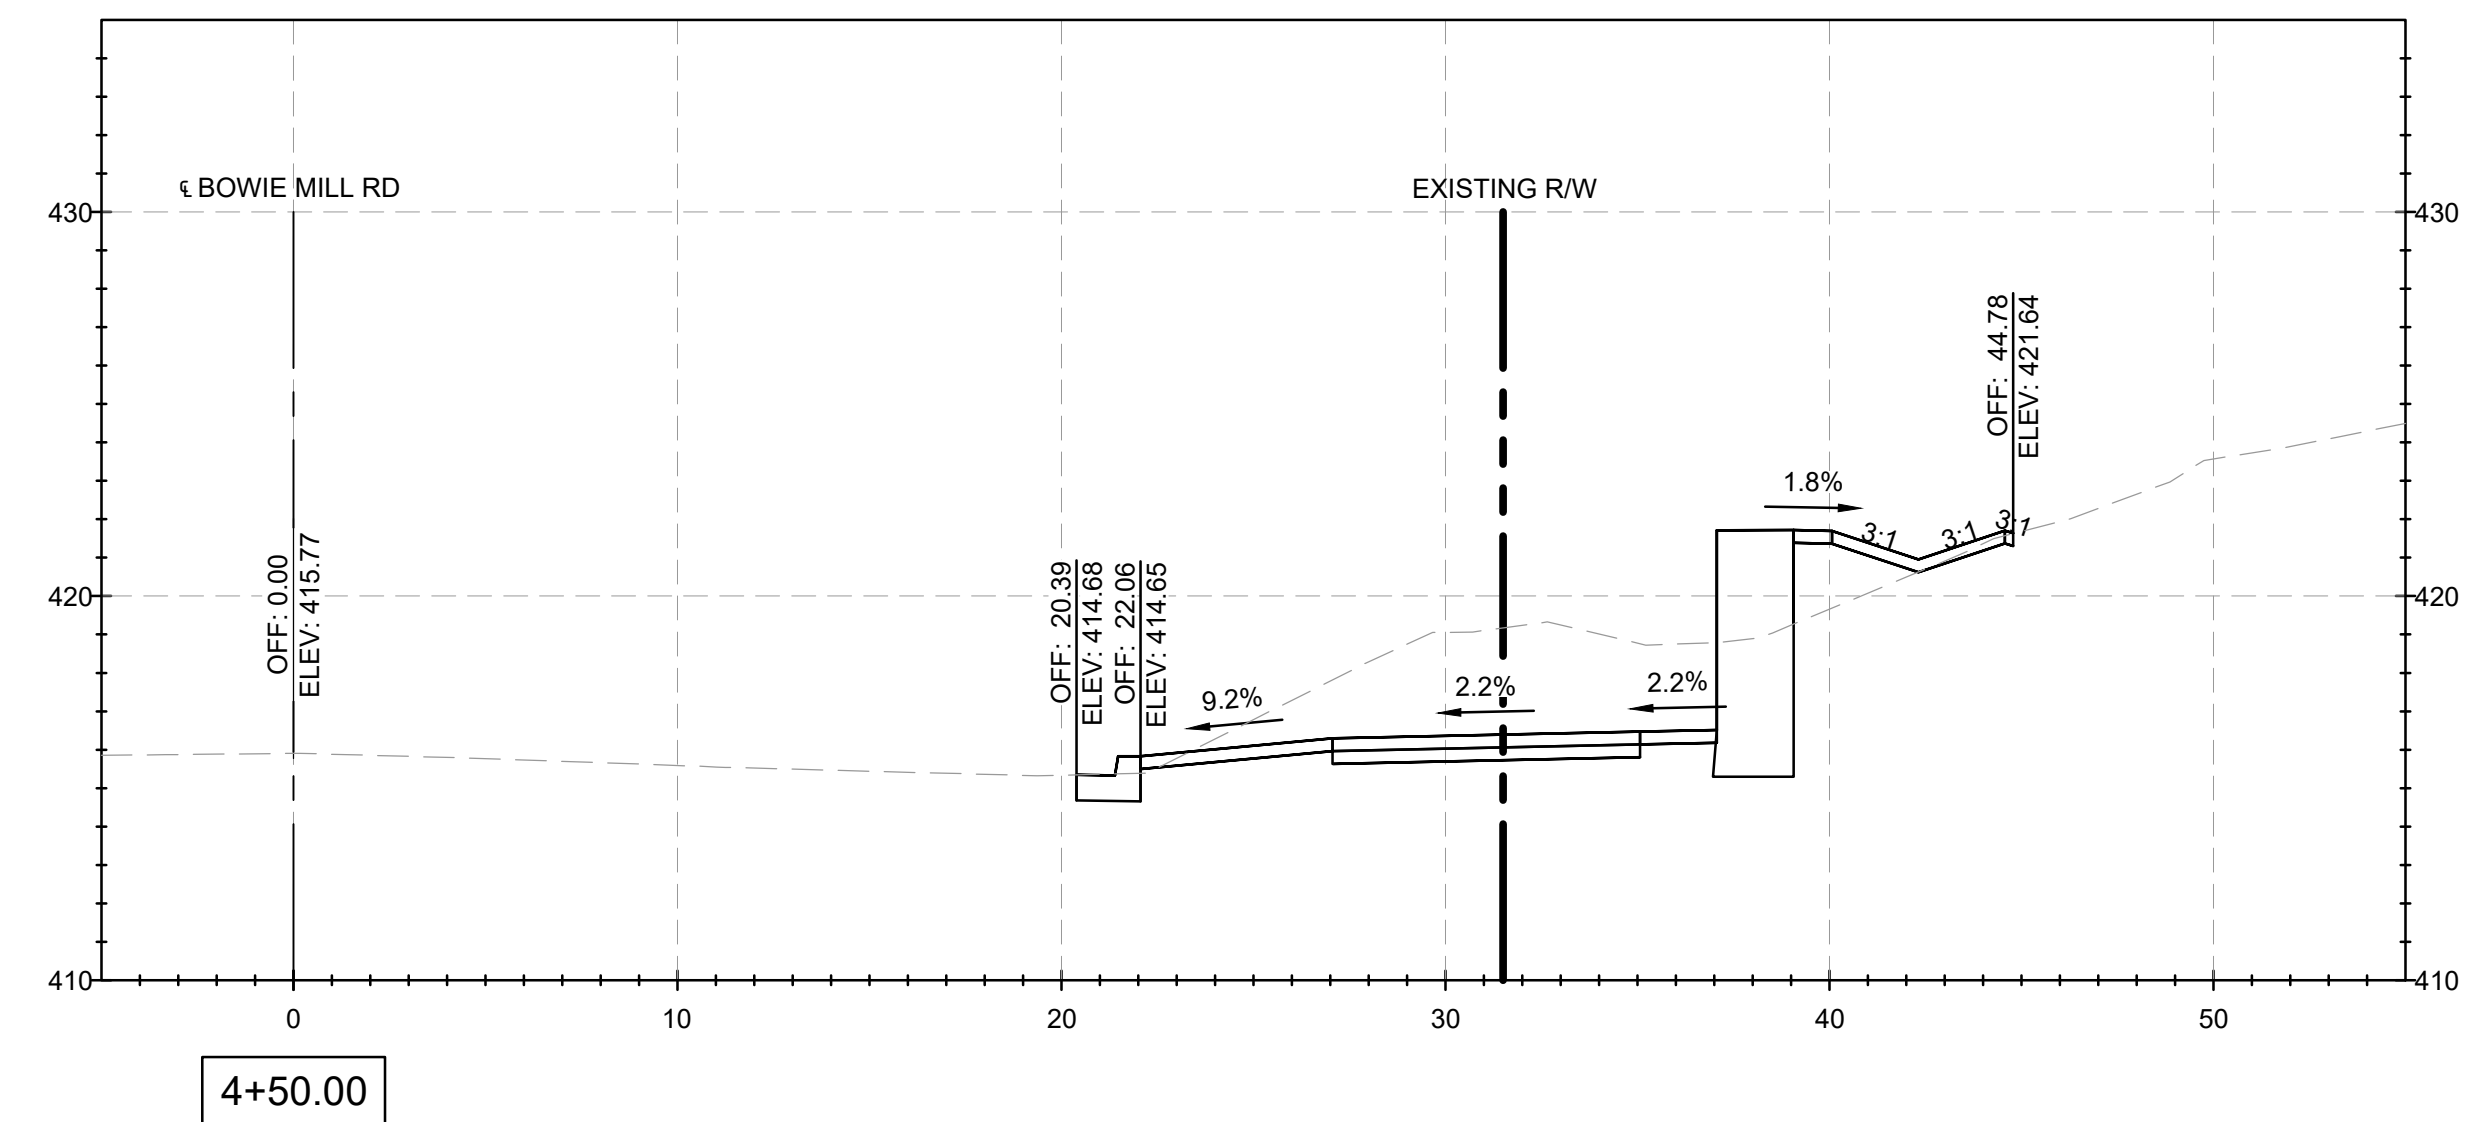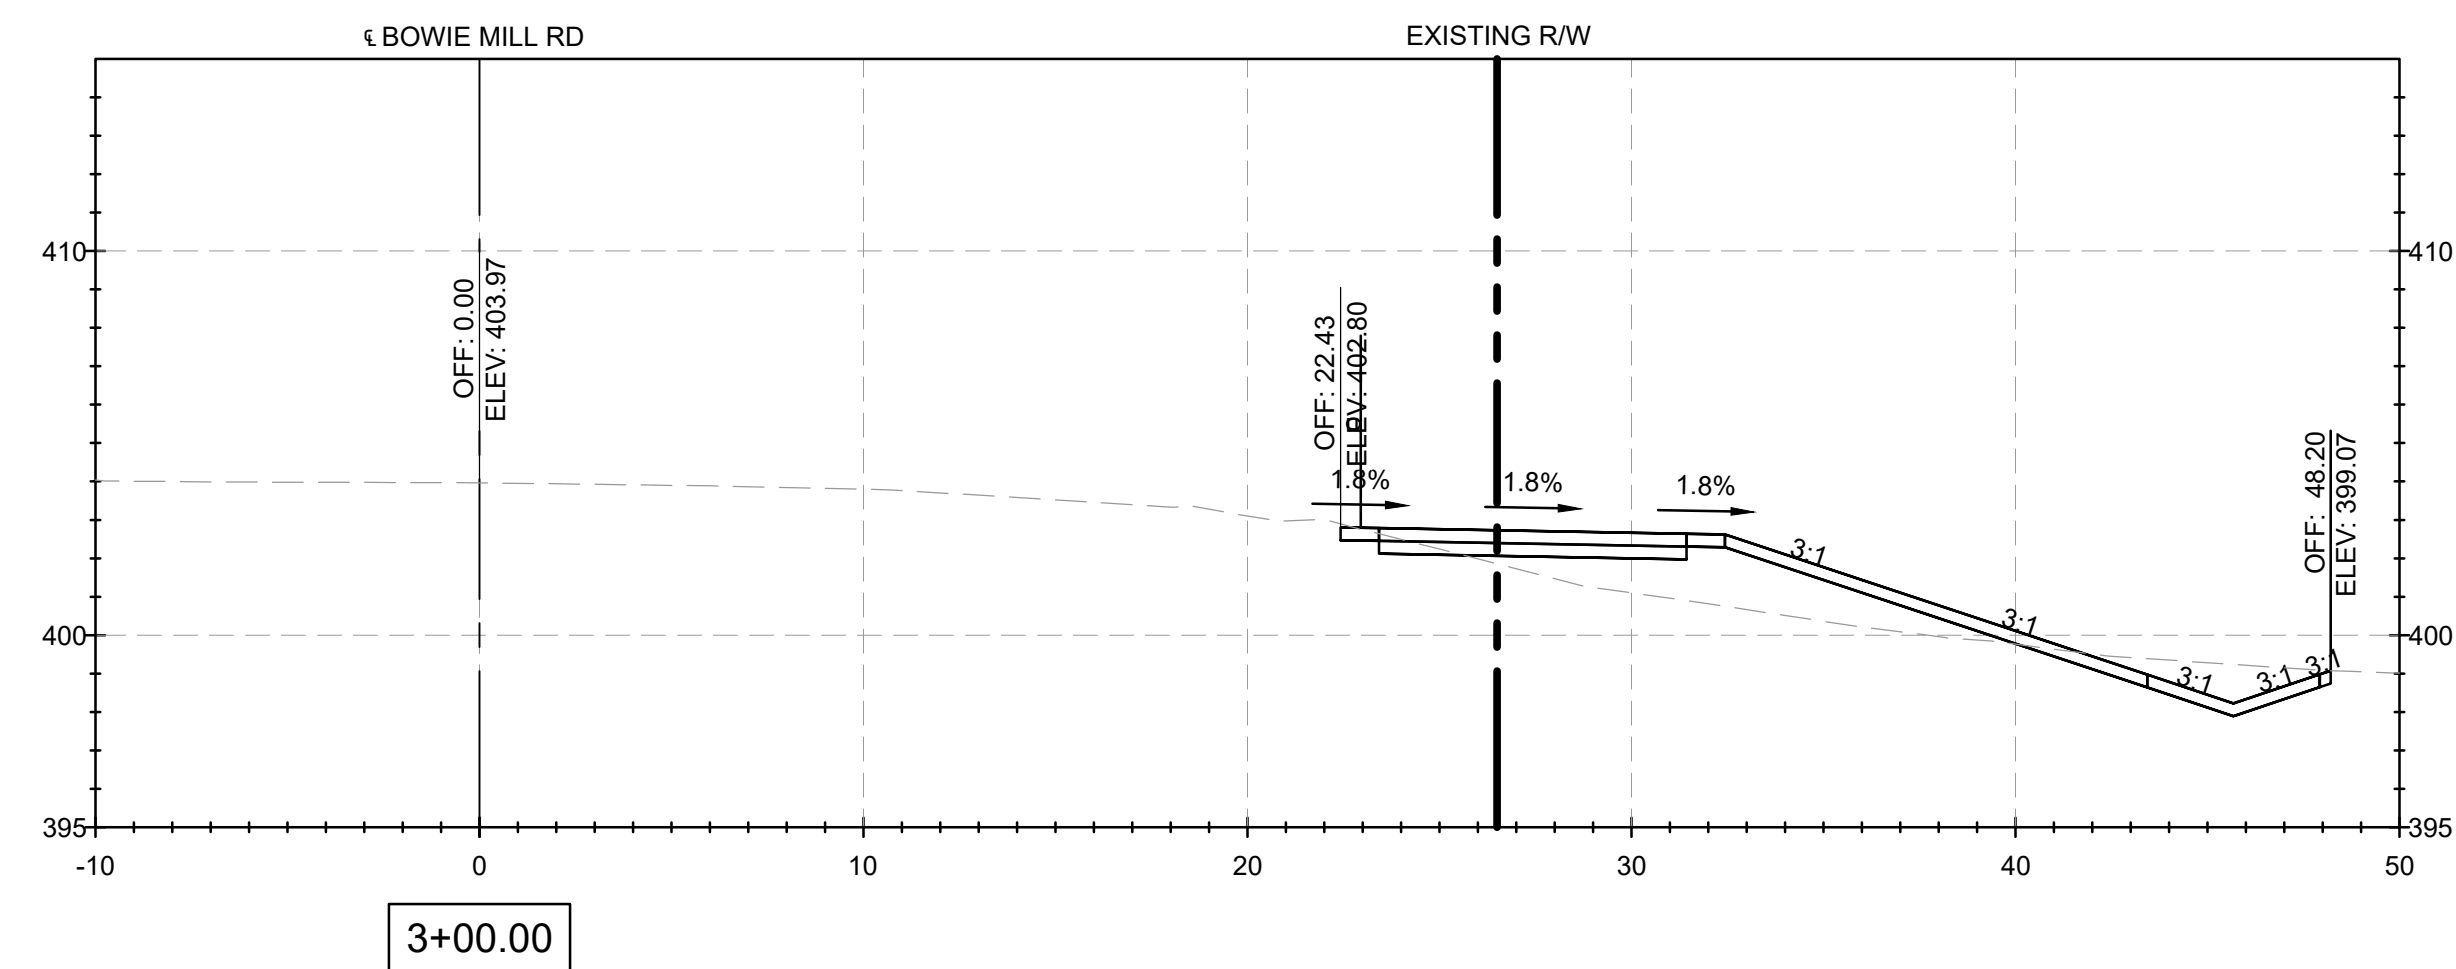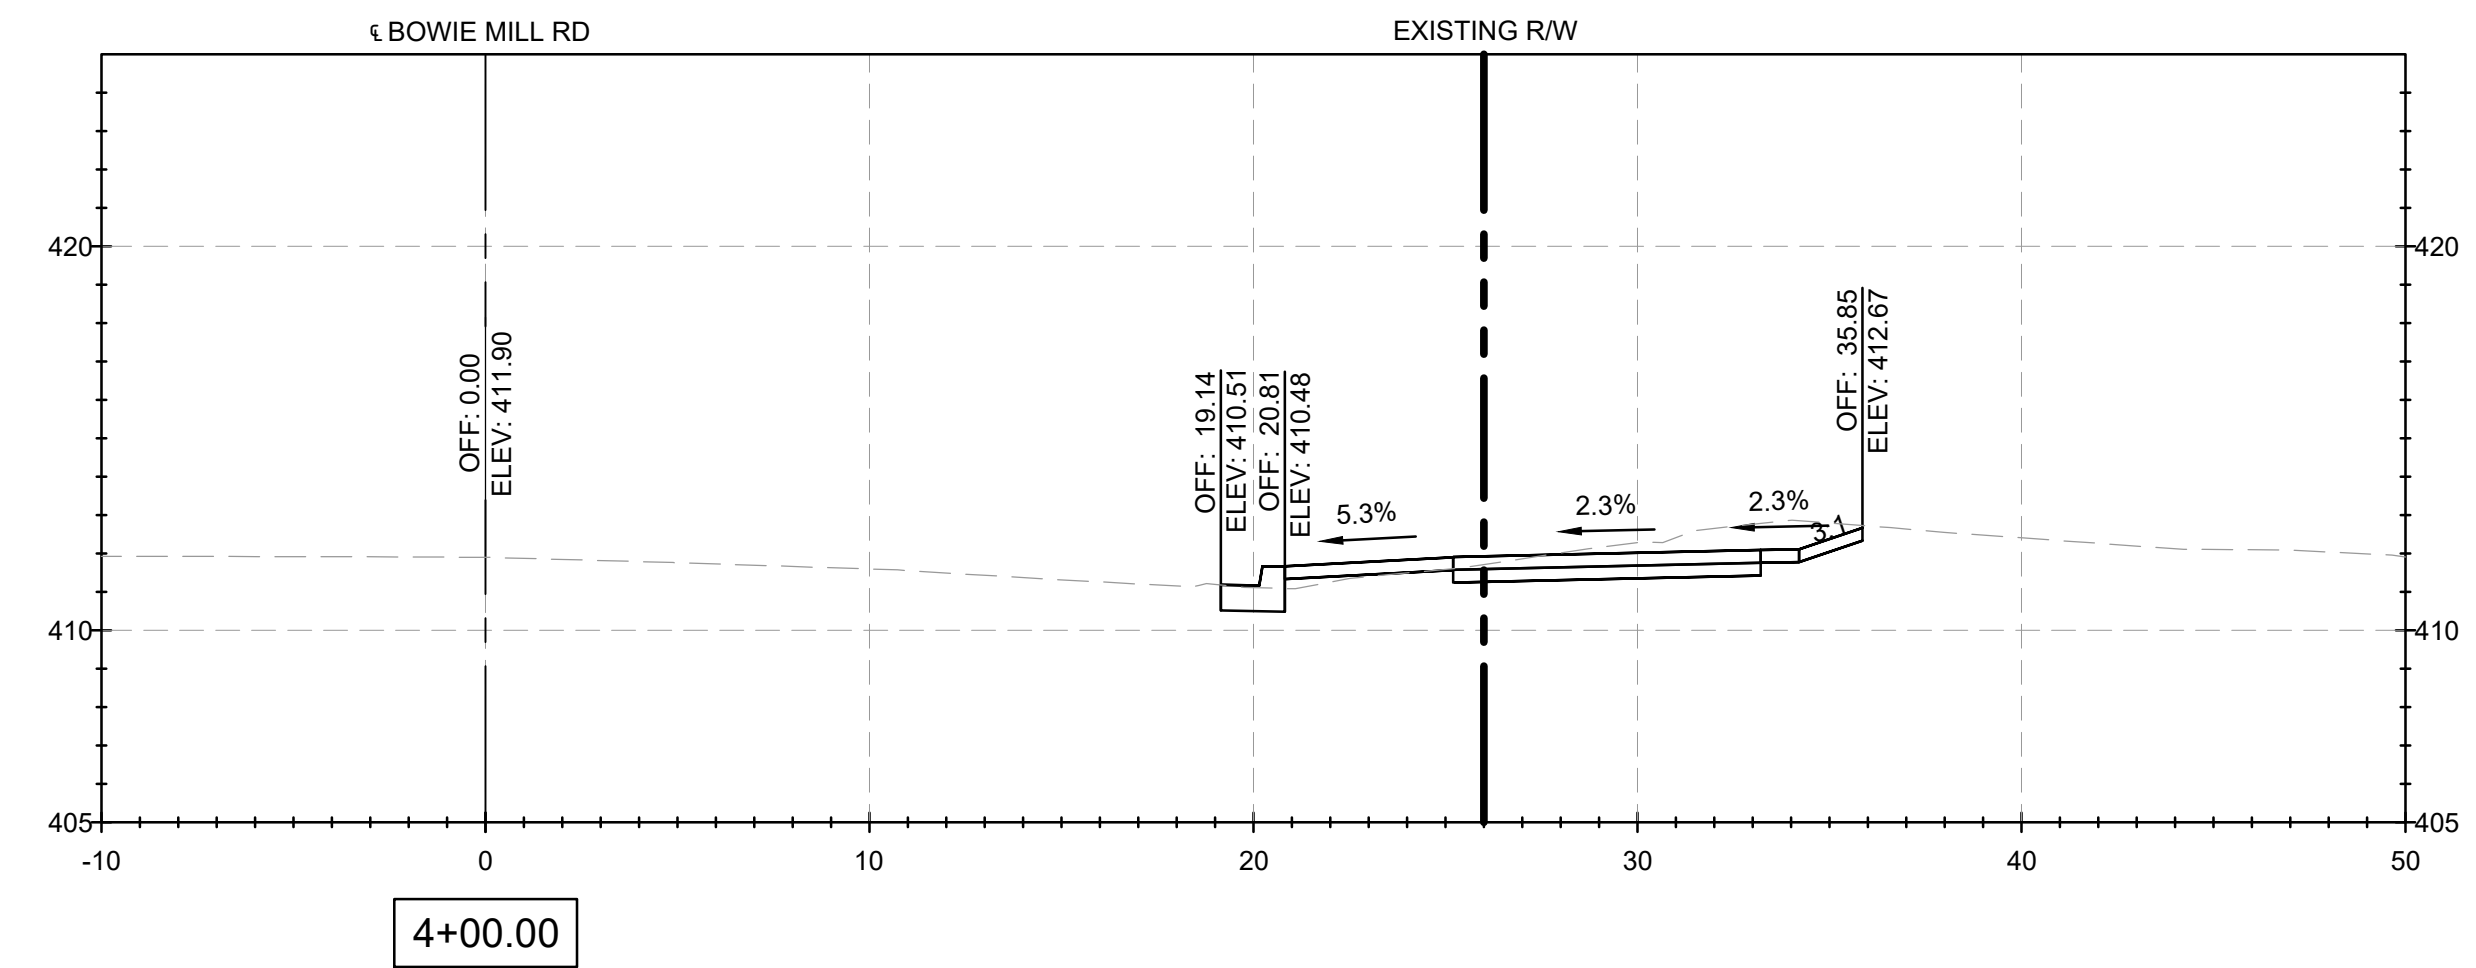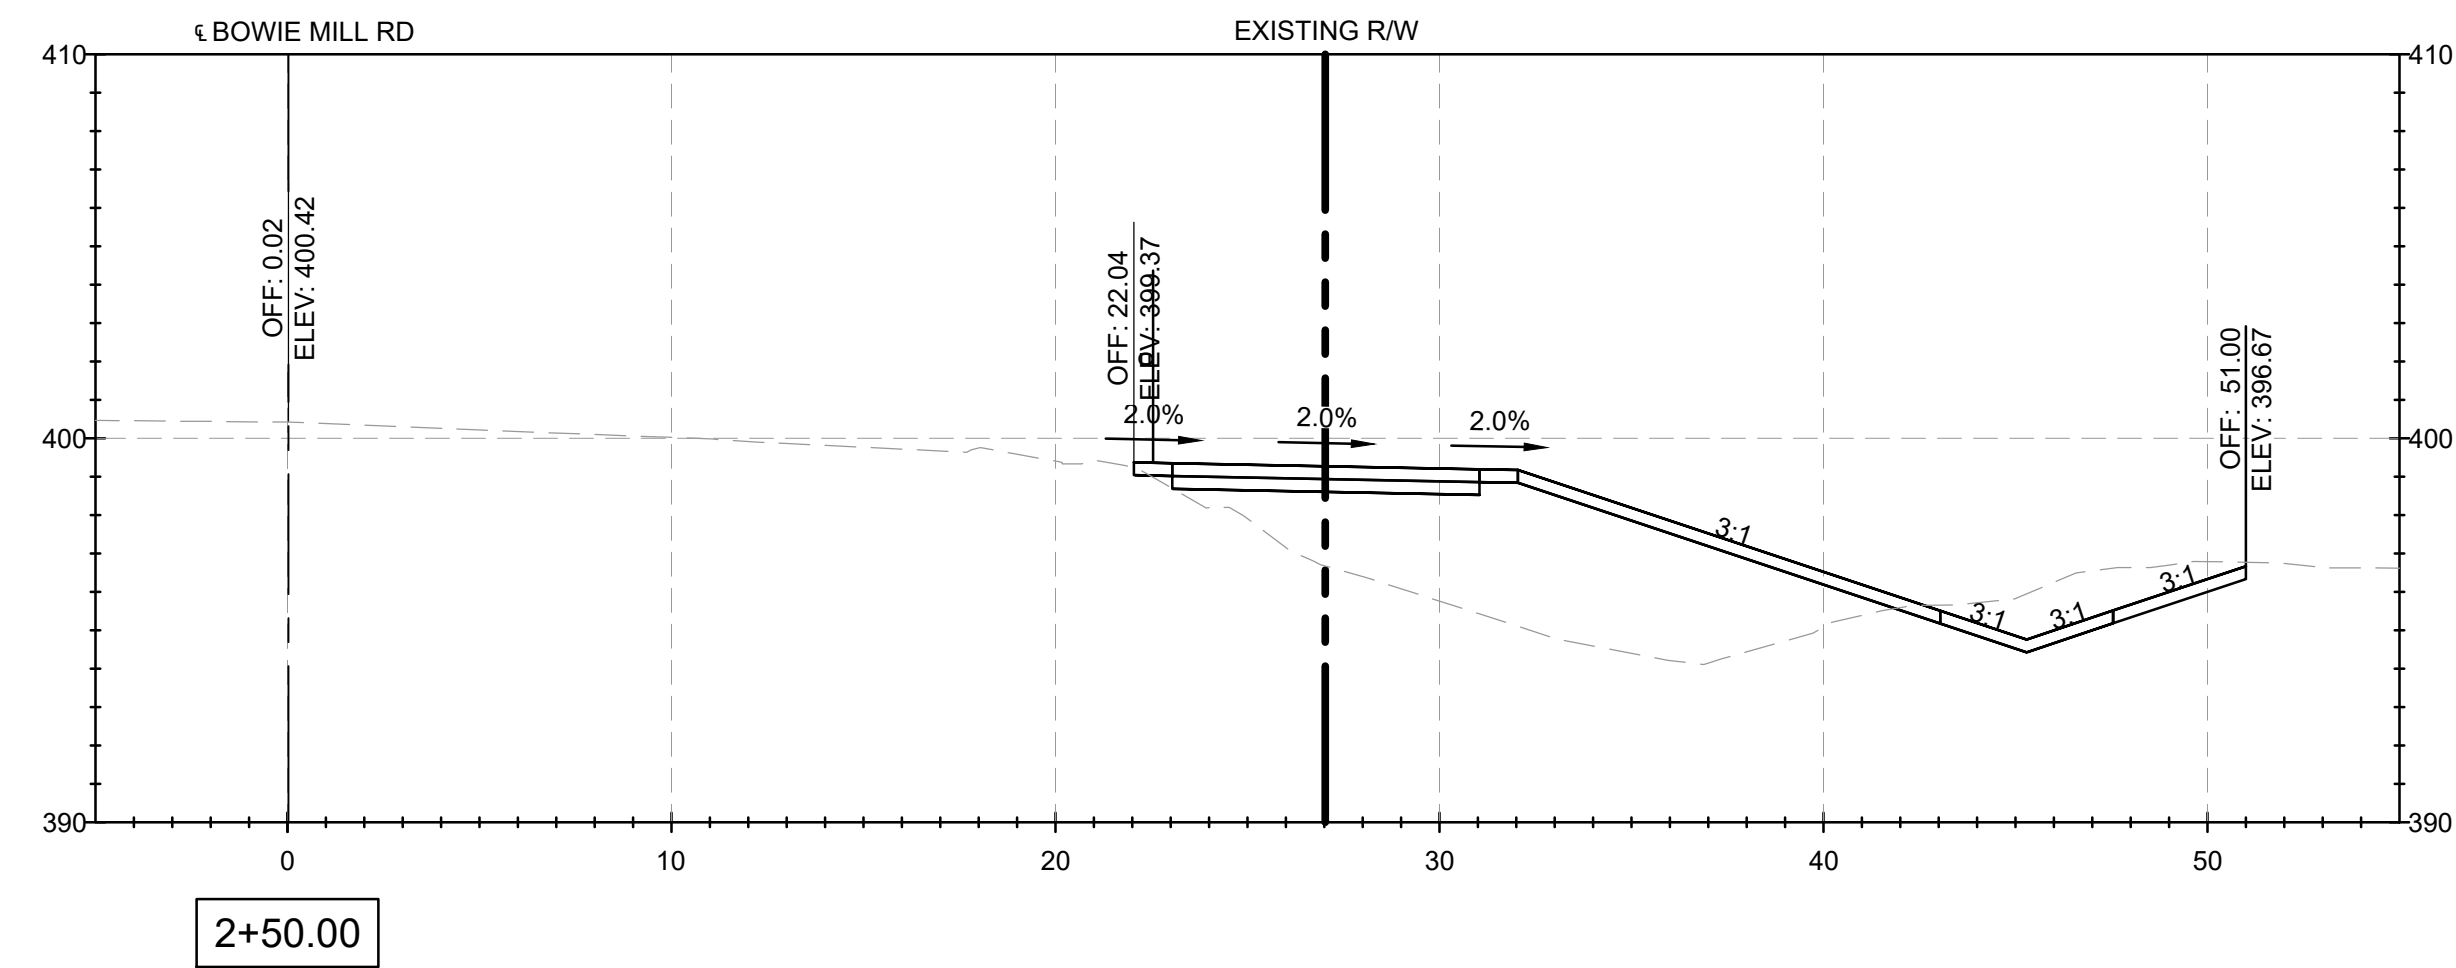

NOTES:

1. CROSS SECTION STATIONS FOLLOW THE ROAD WAY CENTERLINES OF MUNCASTER MILL ROAD AND BOWIE MILL ROAD.

90% DESIGN
NOT FOR CONSTRUCTION

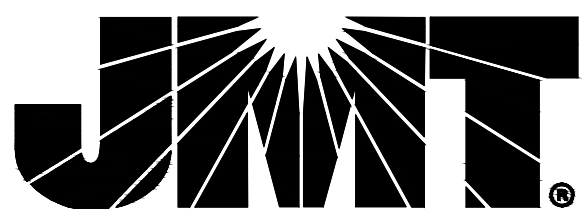[illegible]

MONTGOMERY COUNTY
DEPARTMENT OF TRANSPORTATION
GAITHERSBURG, MARYLAND

RECOMMENDED FOR APPROVAL

Chief, Design Section _____ Date _____
 APPROVED

Date _____

Chief, Division of Transportation Engineering _____ Date _____

Date _____

Designed by: ADH Drawn by: TMB Checked by: JJR

XS-03
CROSS SECTIONS
BOWIE MILL ROAD
BIKEWAY







M-NCPPC PERMIT NO. MR2023016 SHA TRACKING NO. 24APMO039XX



SCALE: 1"=5'

DATE: APRIL 2025


Project No. : 502108 Sheet 339 of 393

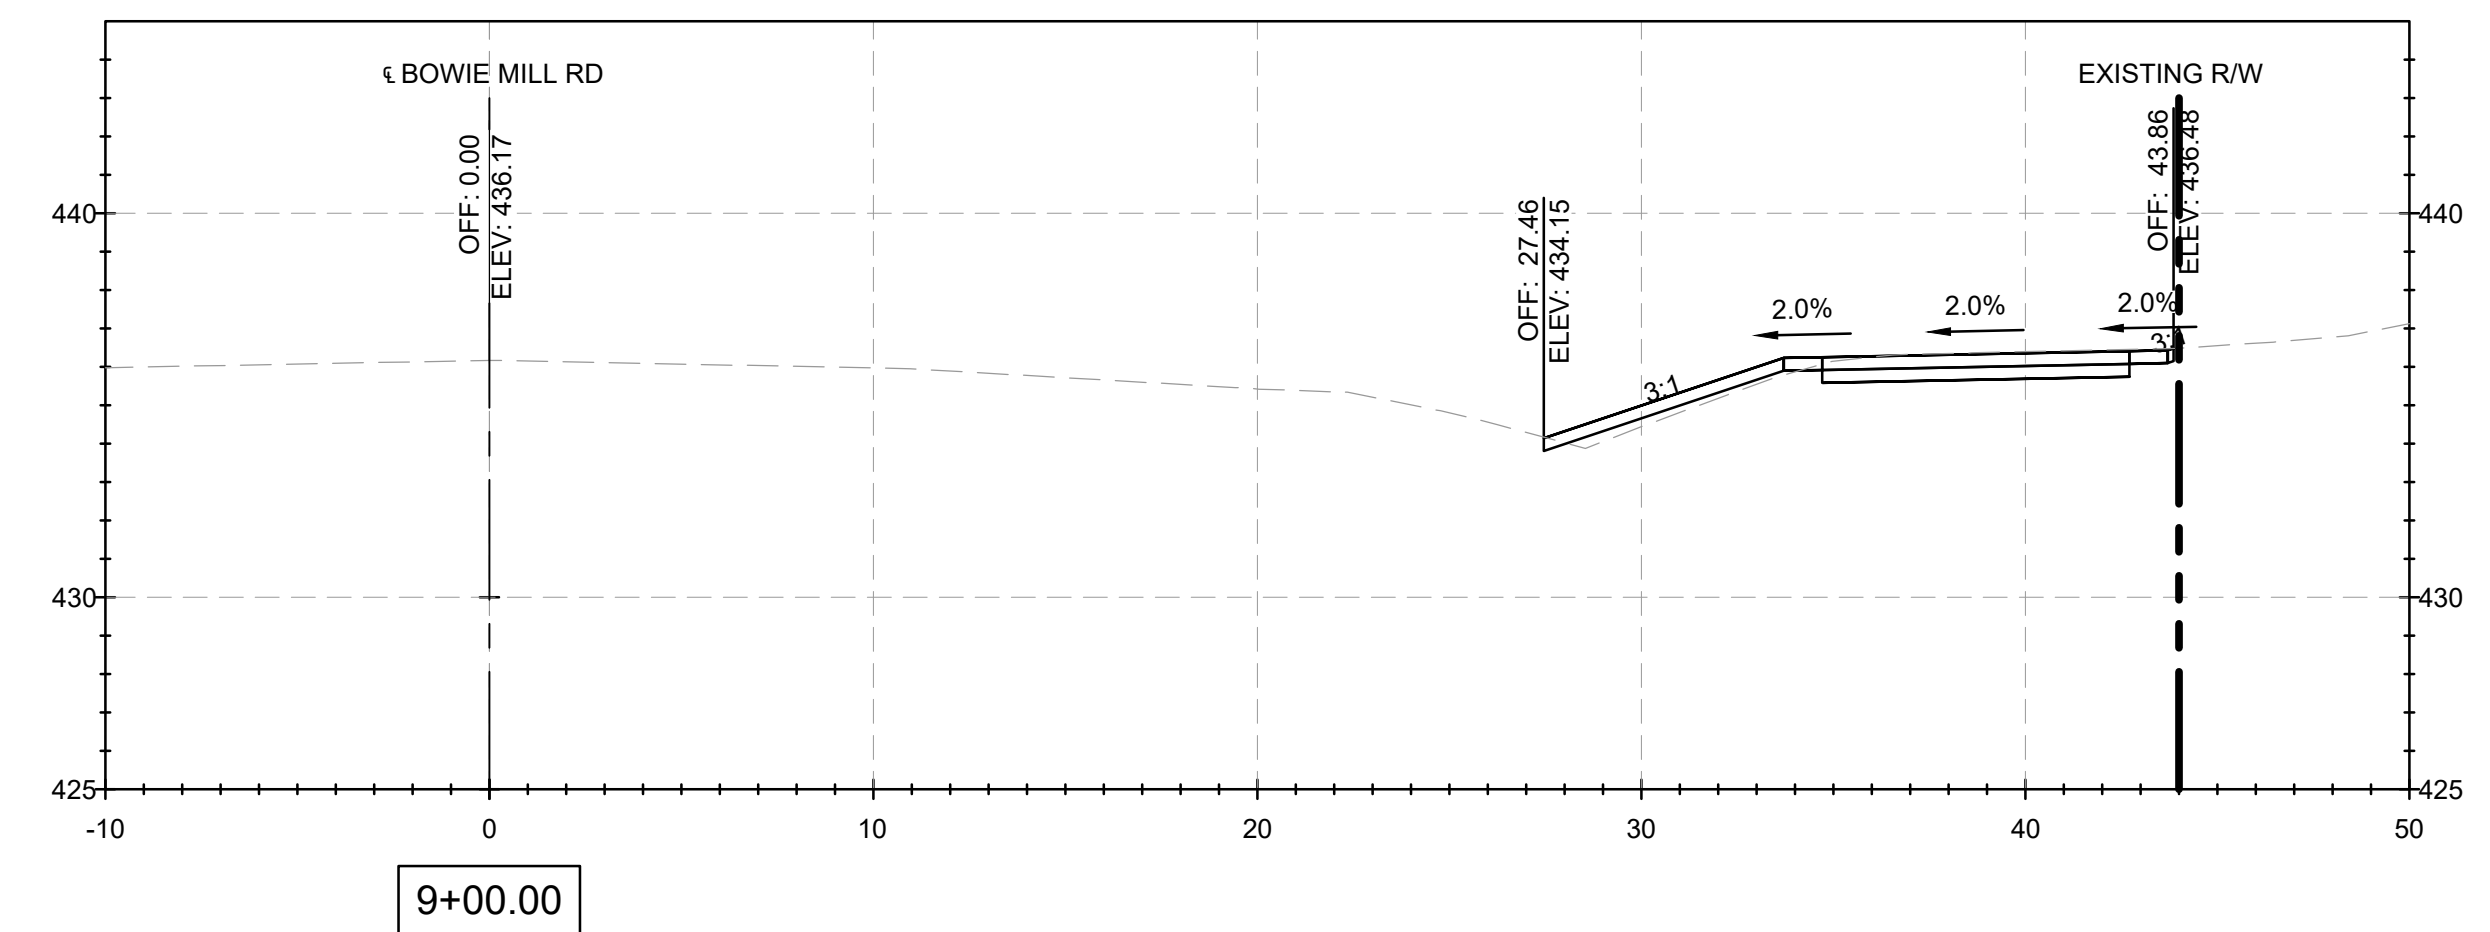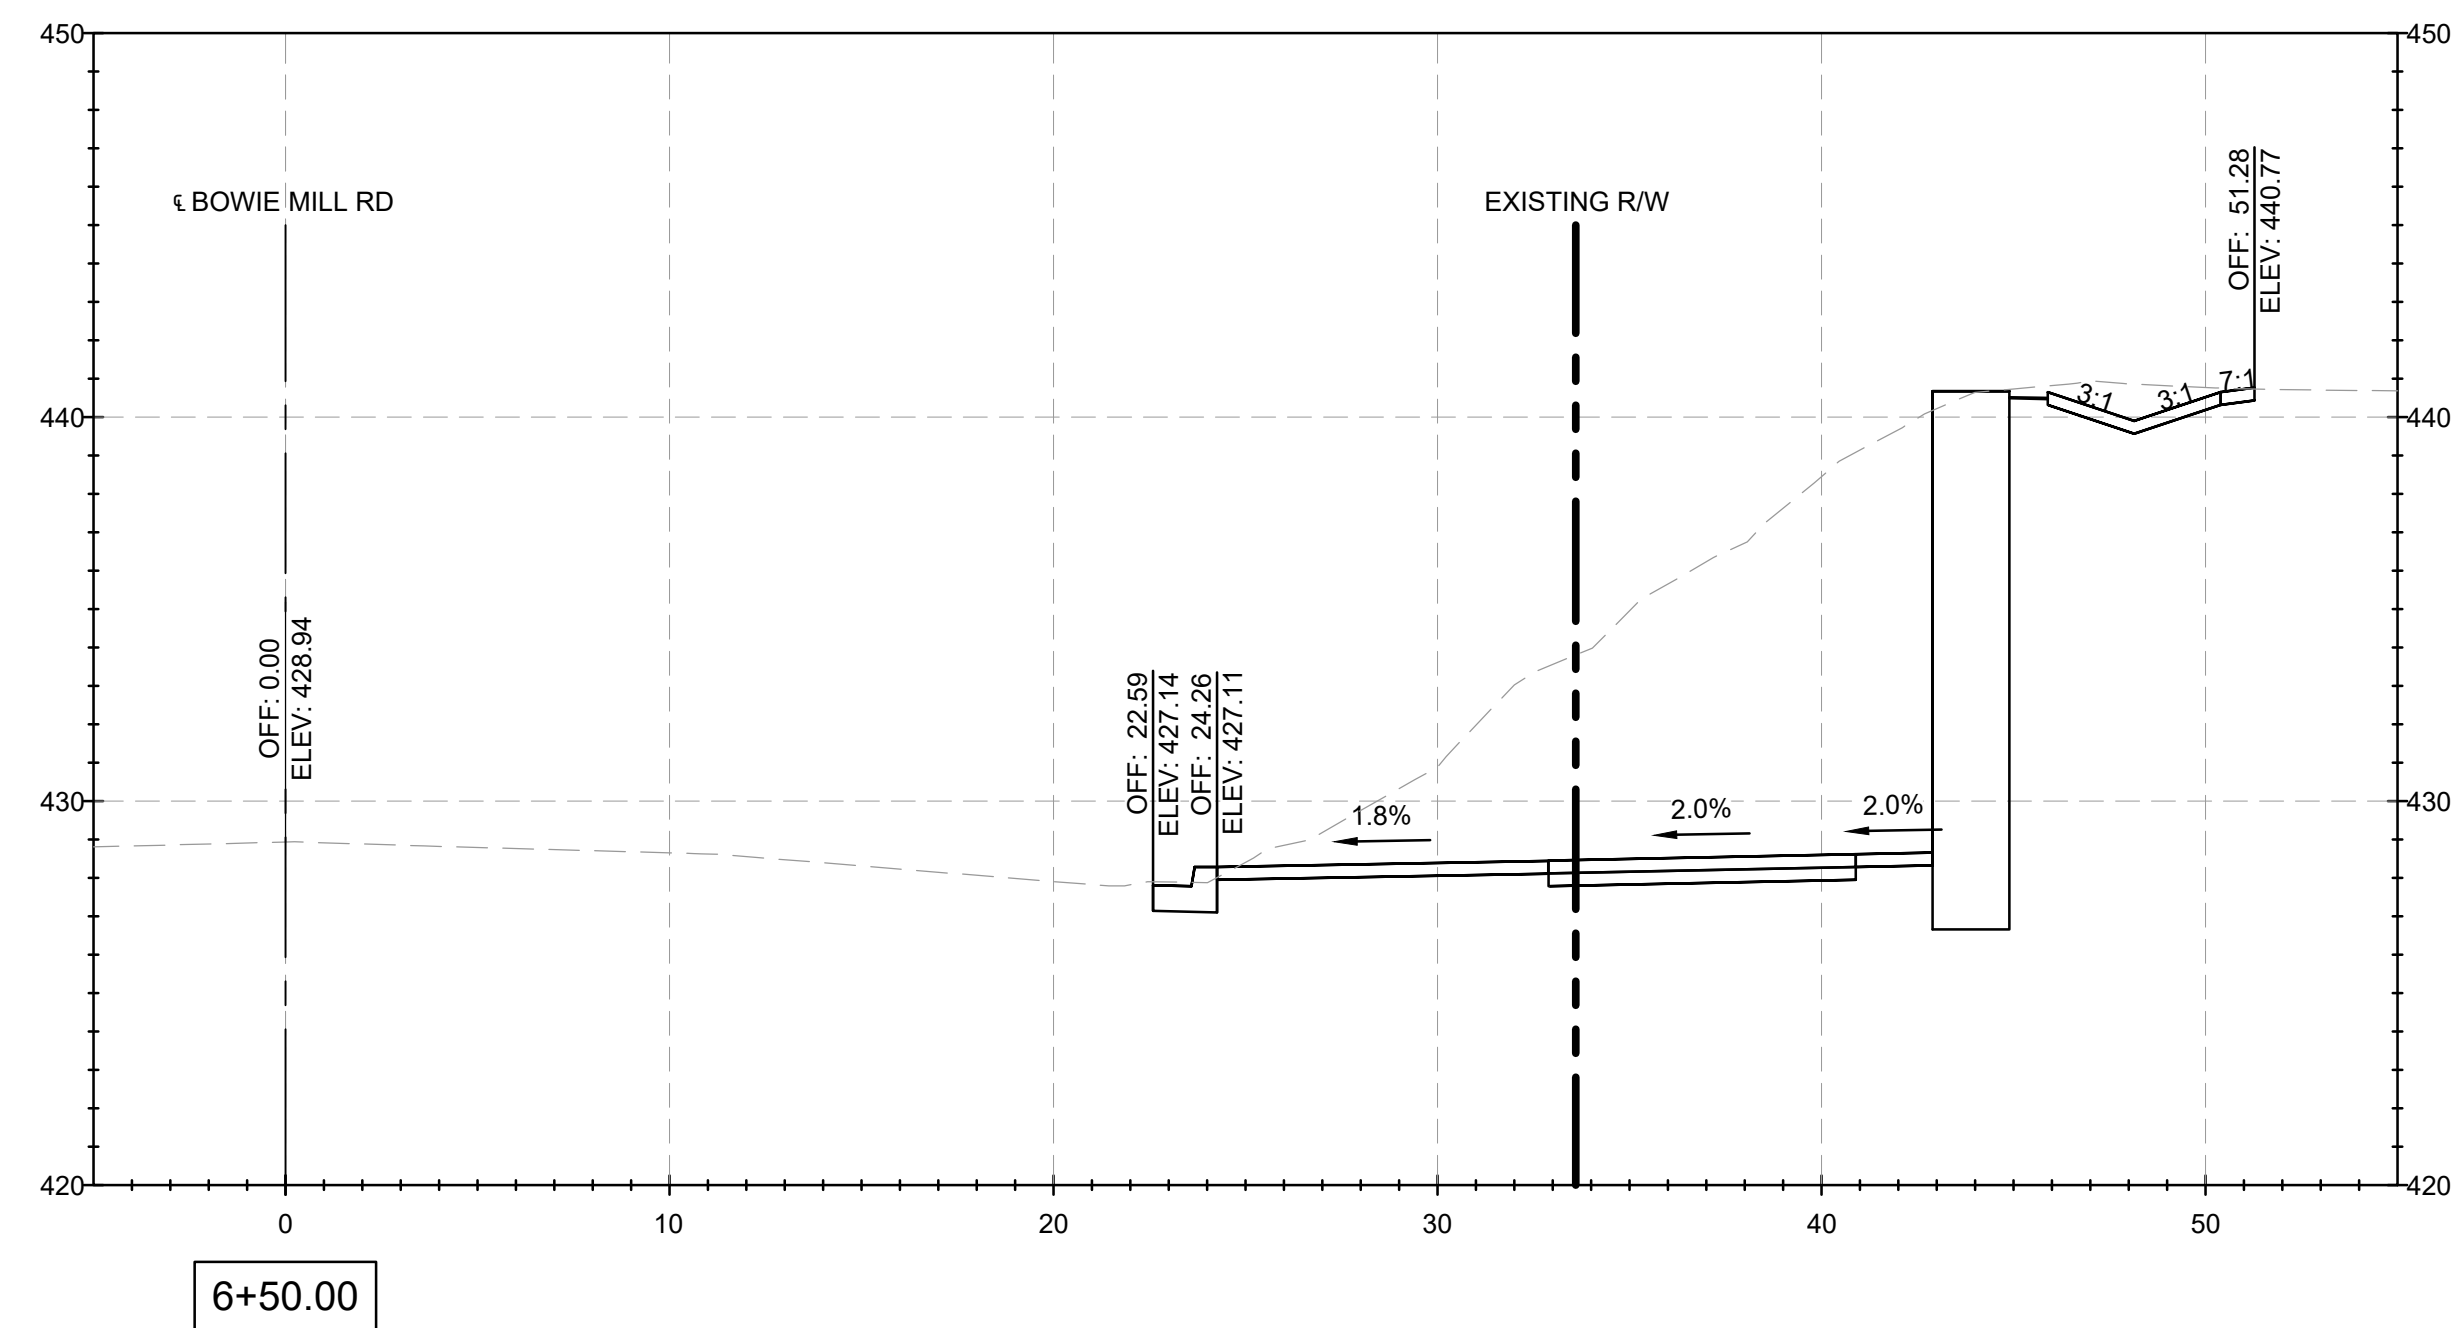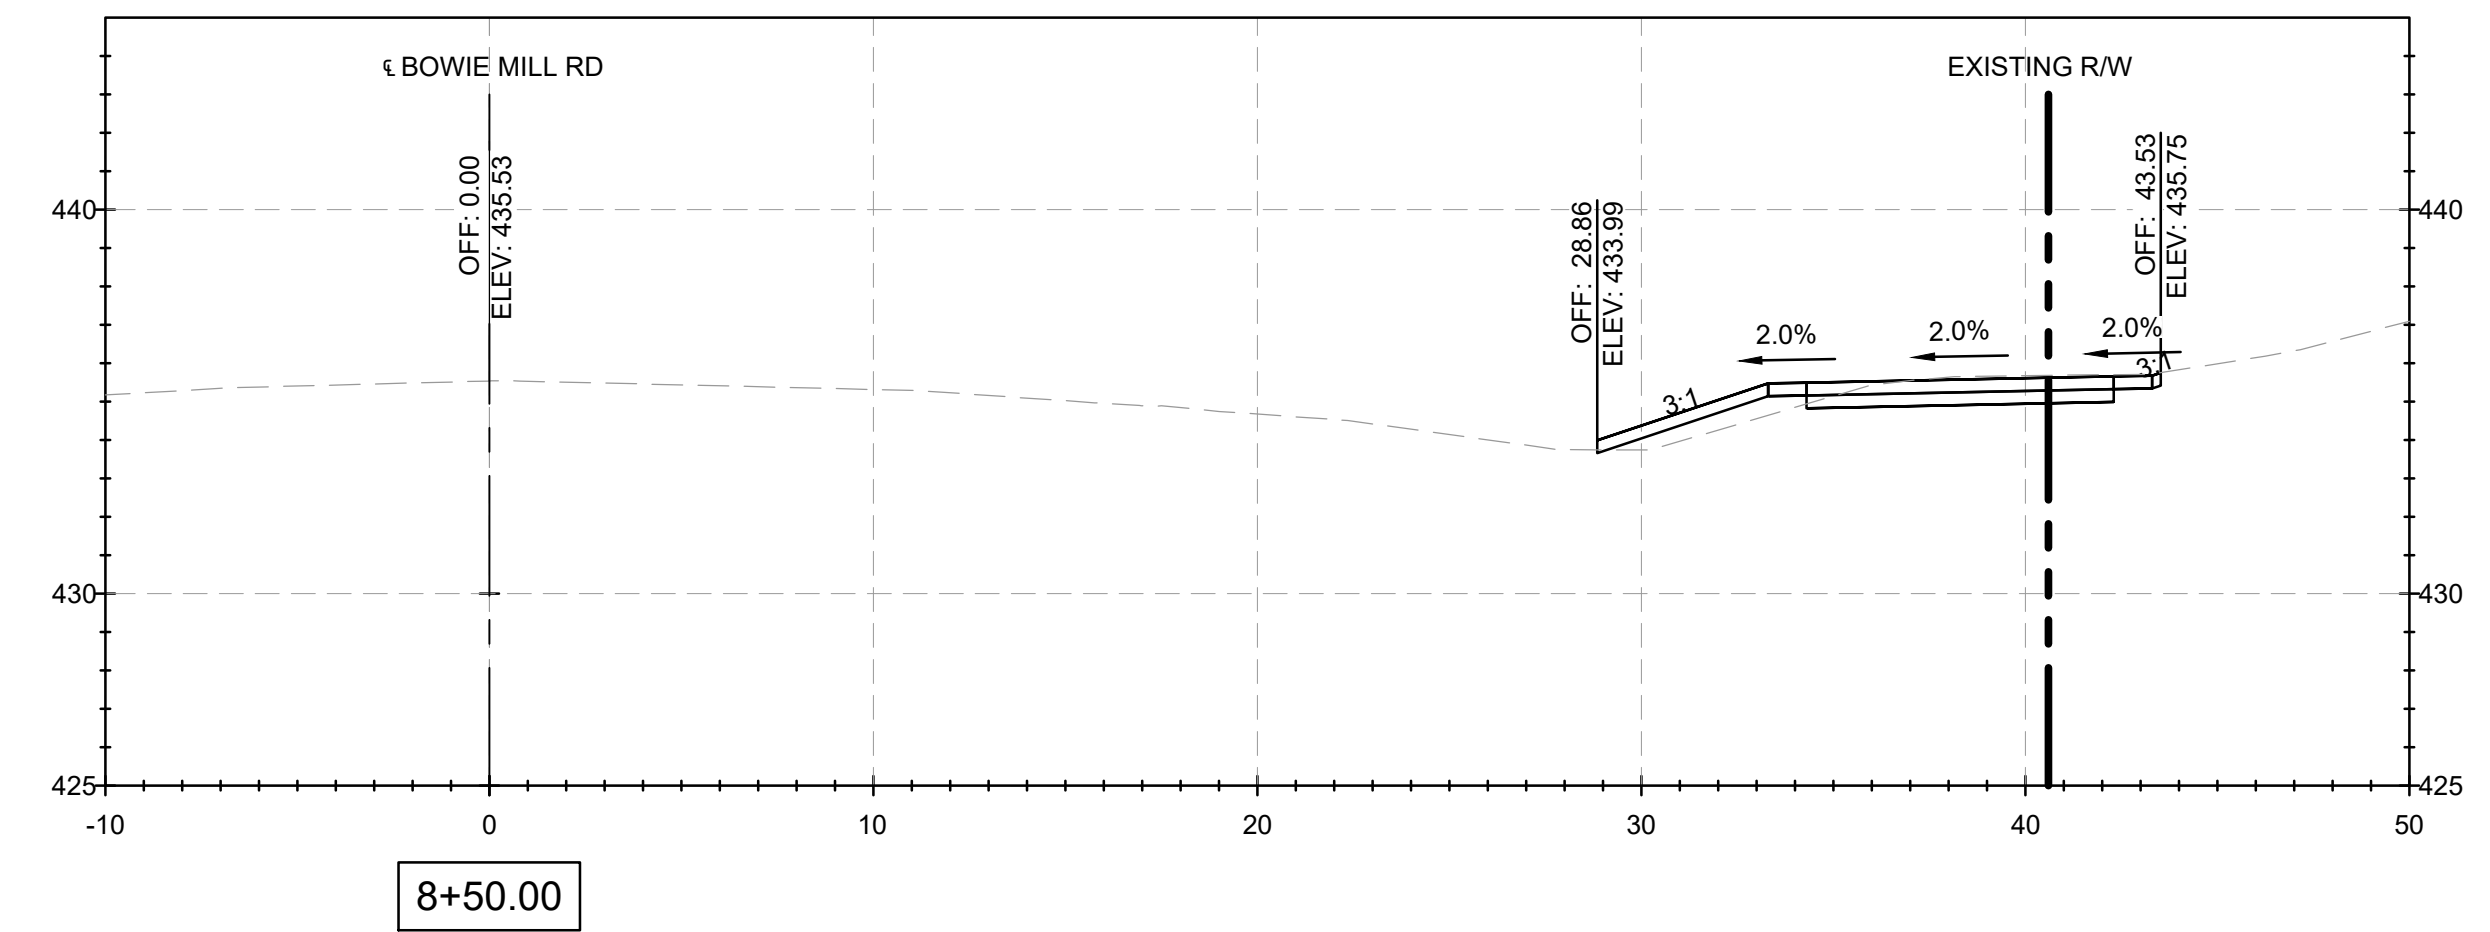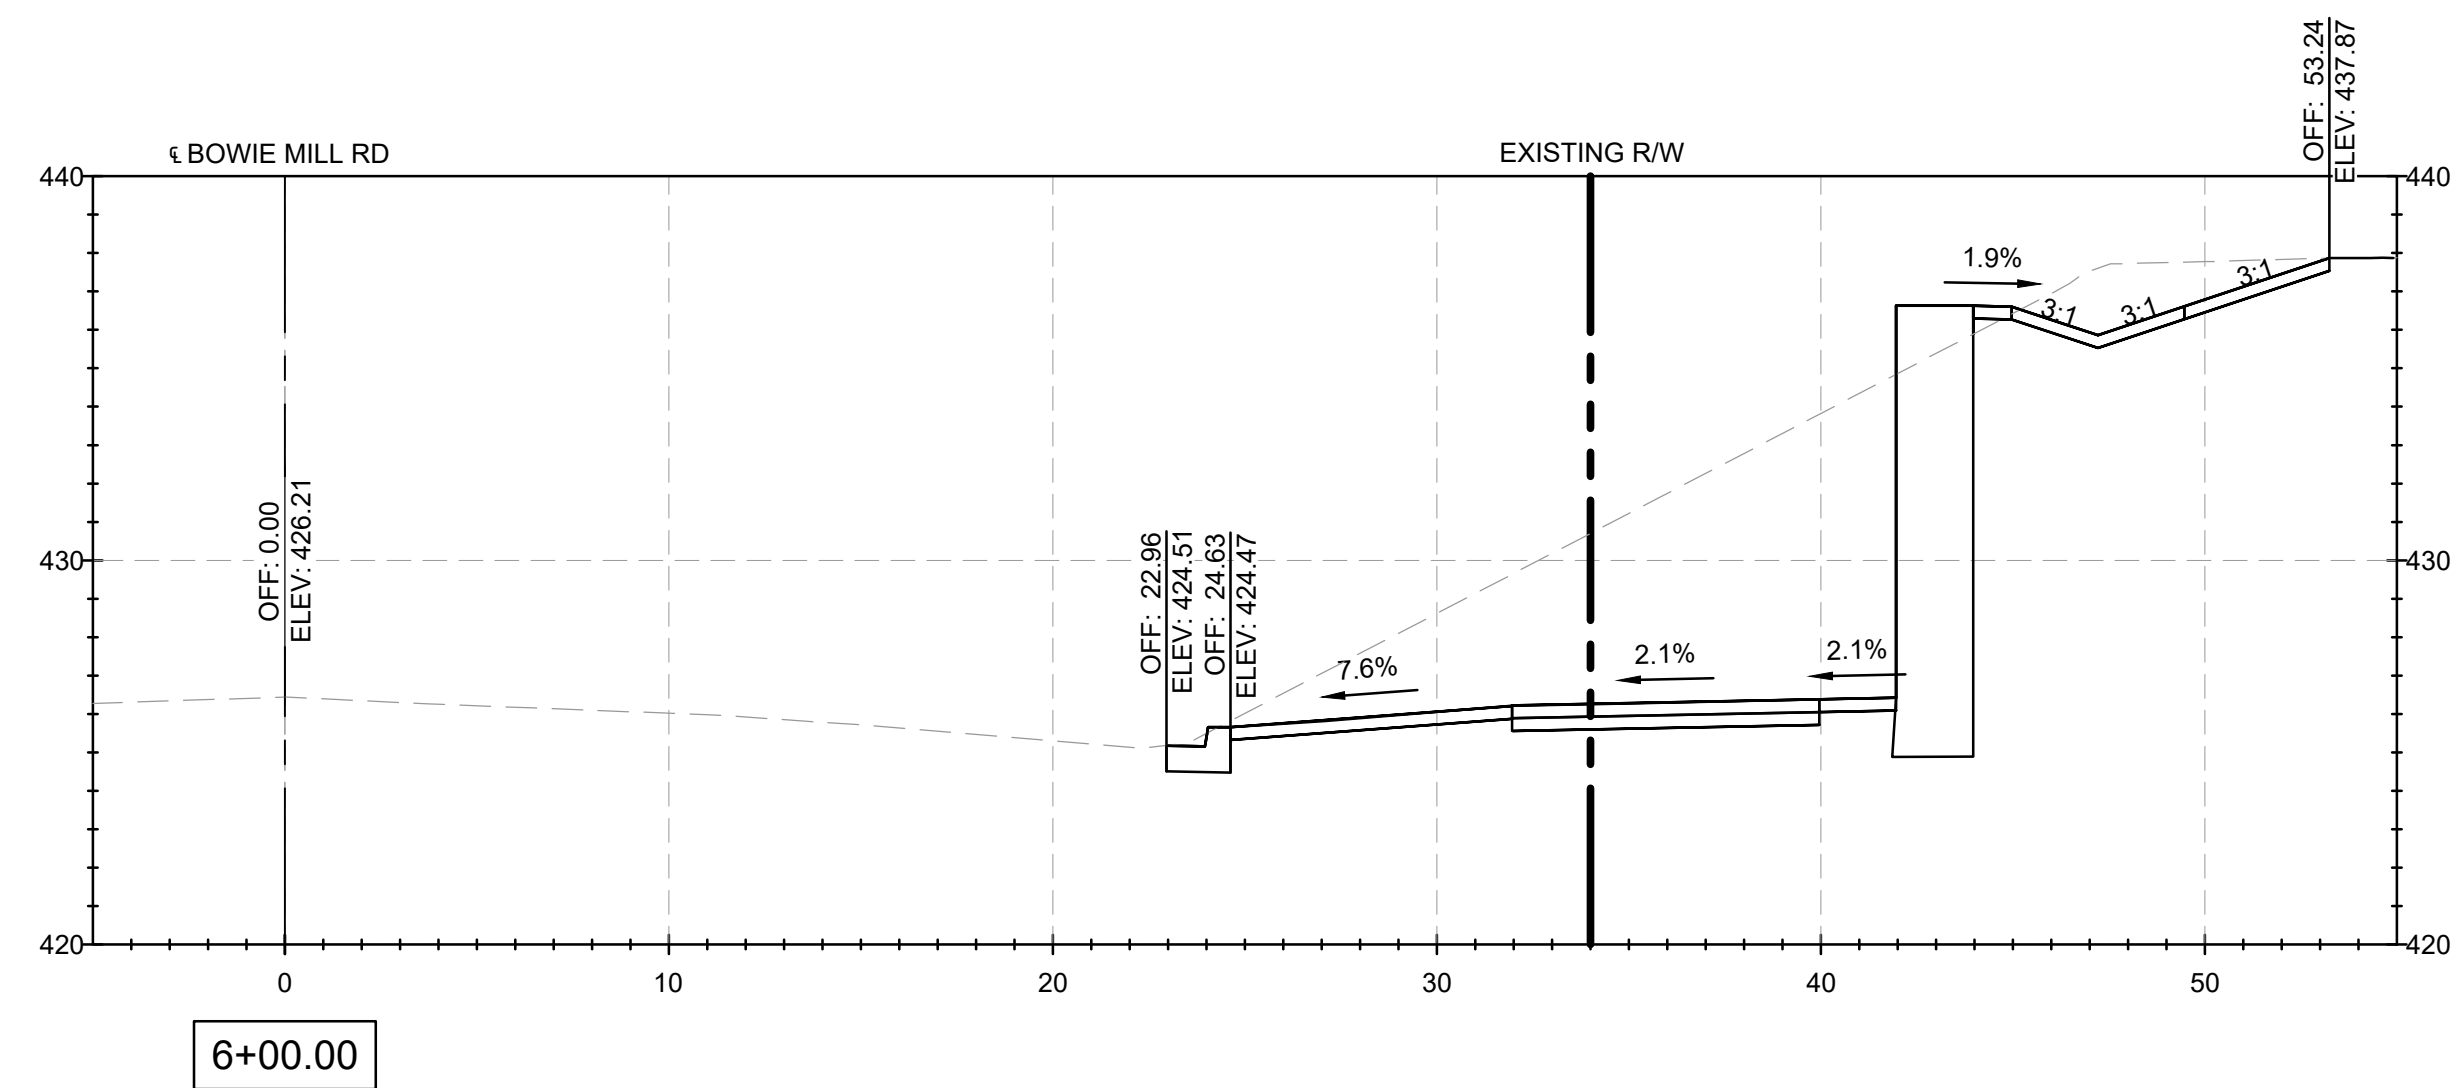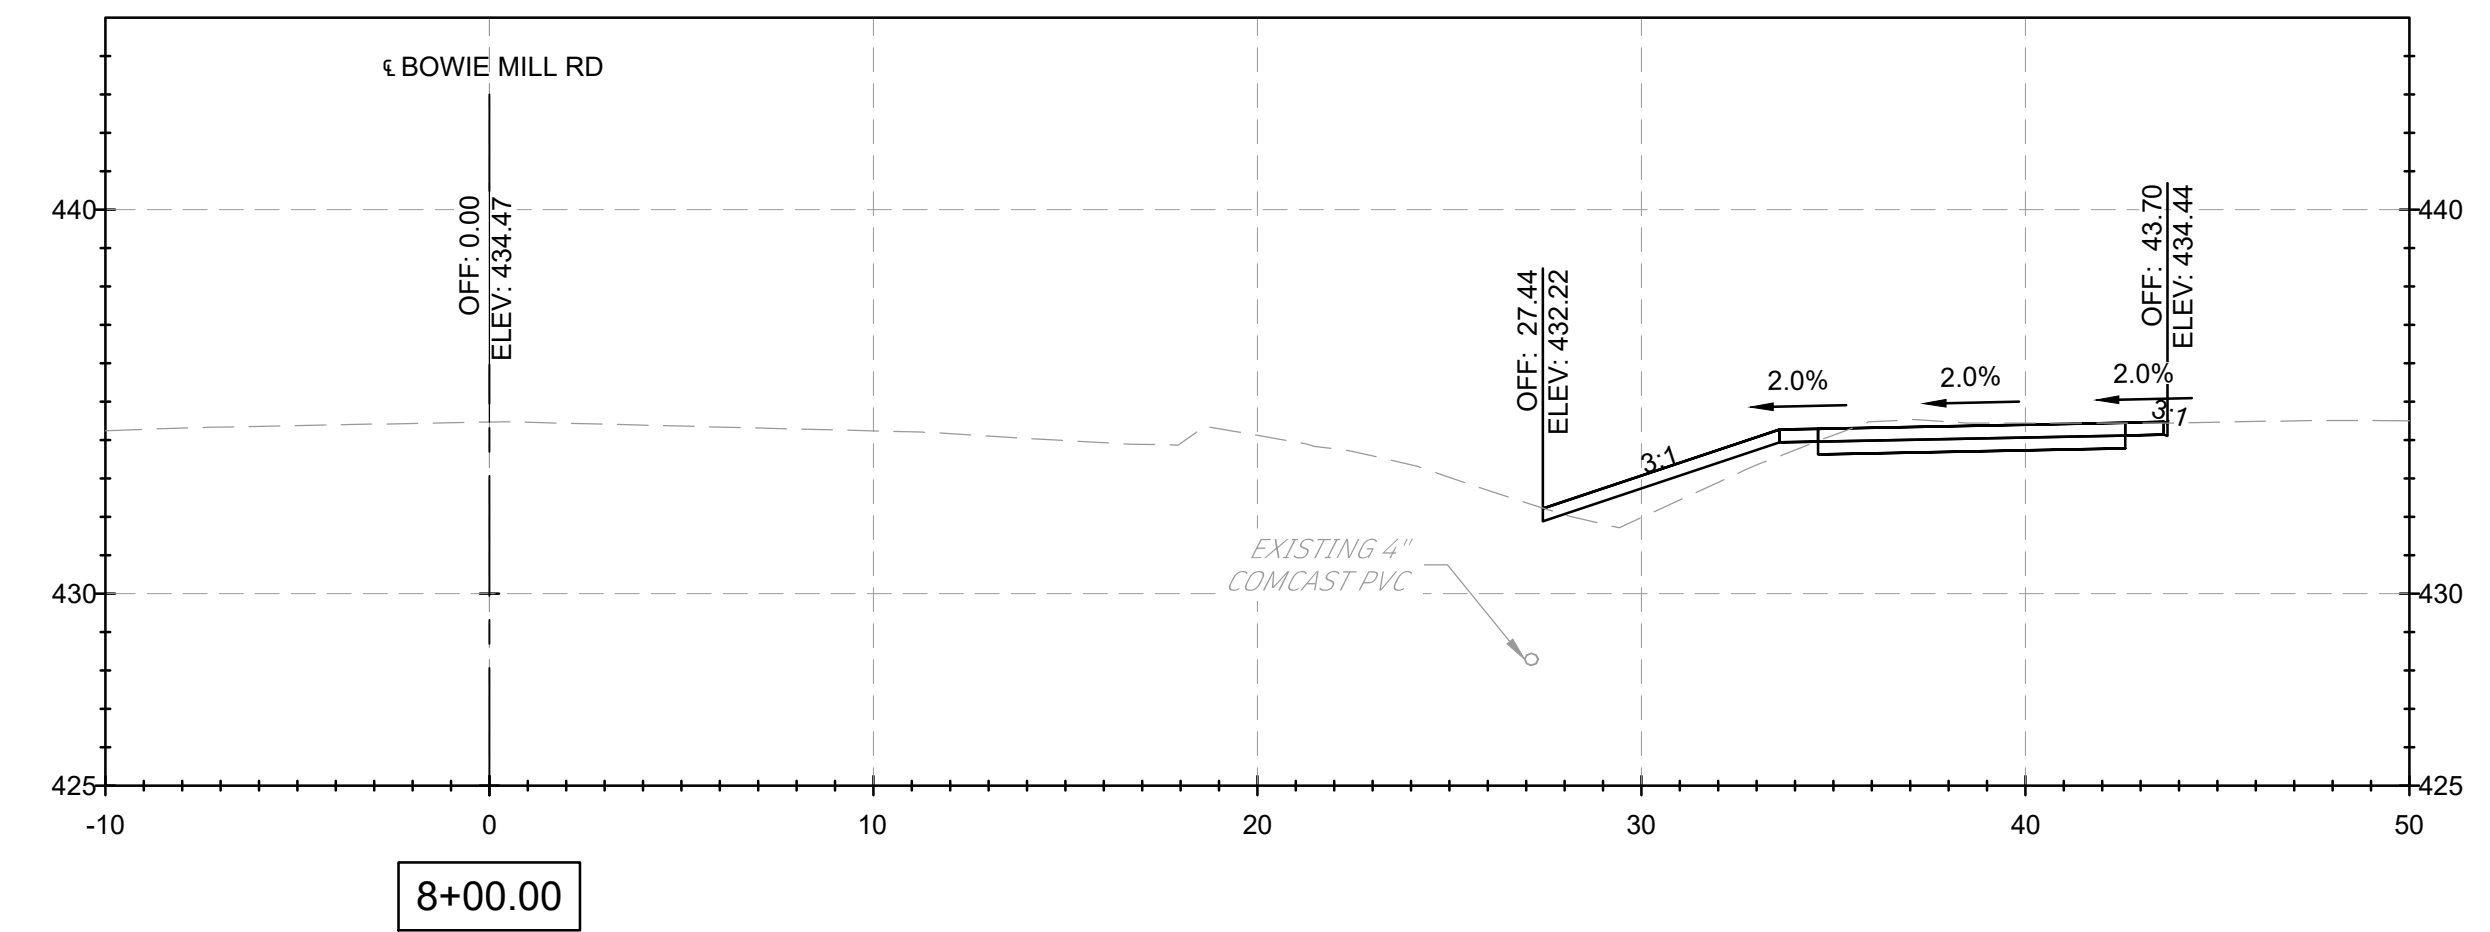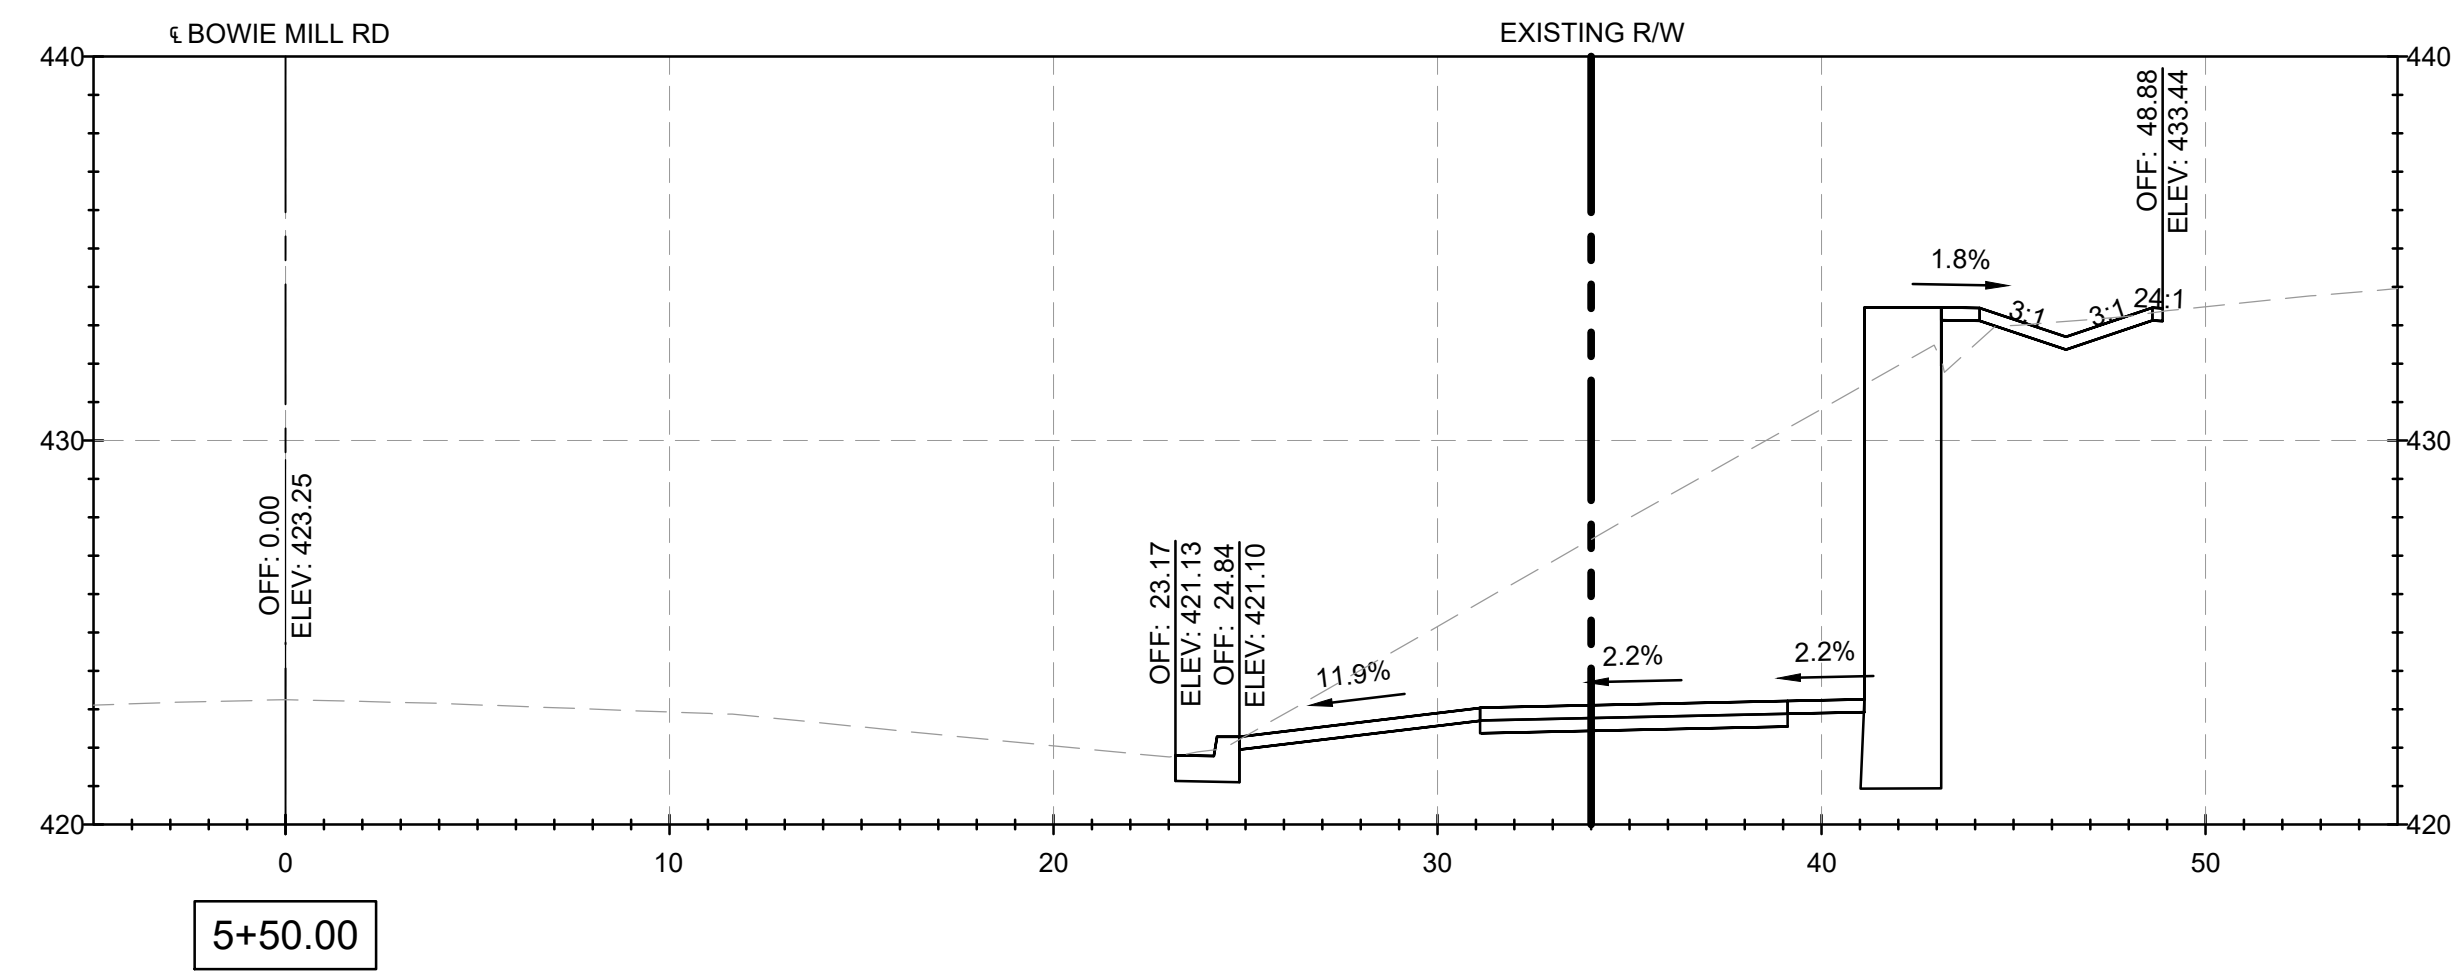

NOTES:

1. CROSS SECTION STATIONS FOLLOW THE ROAD WAY CENTERLINES OF MUNCASTER MILL ROAD AND BOWIE MILL ROAD.

90% DESIGN
NOT FOR CONSTRUCTION

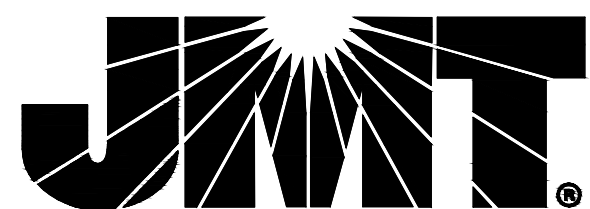[illegible]

MONTGOMERY COUNTY
DEPARTMENT OF TRANSPORTATION
GAITHERSBURG, MARYLAND

RECOMMENDED FOR APPROVAL

Chief, Design Section
APPROVED

Date _____

Chief, Division of Transportation Engineering

Date _____


Designed by: ADH

Drawn by: TMB

Checked by: JJR

XS-04
CROSS SECTIONS
BOWIE MILL ROAD
BIKEWAY

M-NCPPC PERMIT NO. MR2023016 SHA TRACKING NO. 24APMO039XX






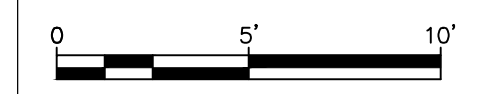


SCALE: 1"=5'

DATE: APRIL 2025

Project No. :	502108
---------------	--------

Sheet 340 of 393

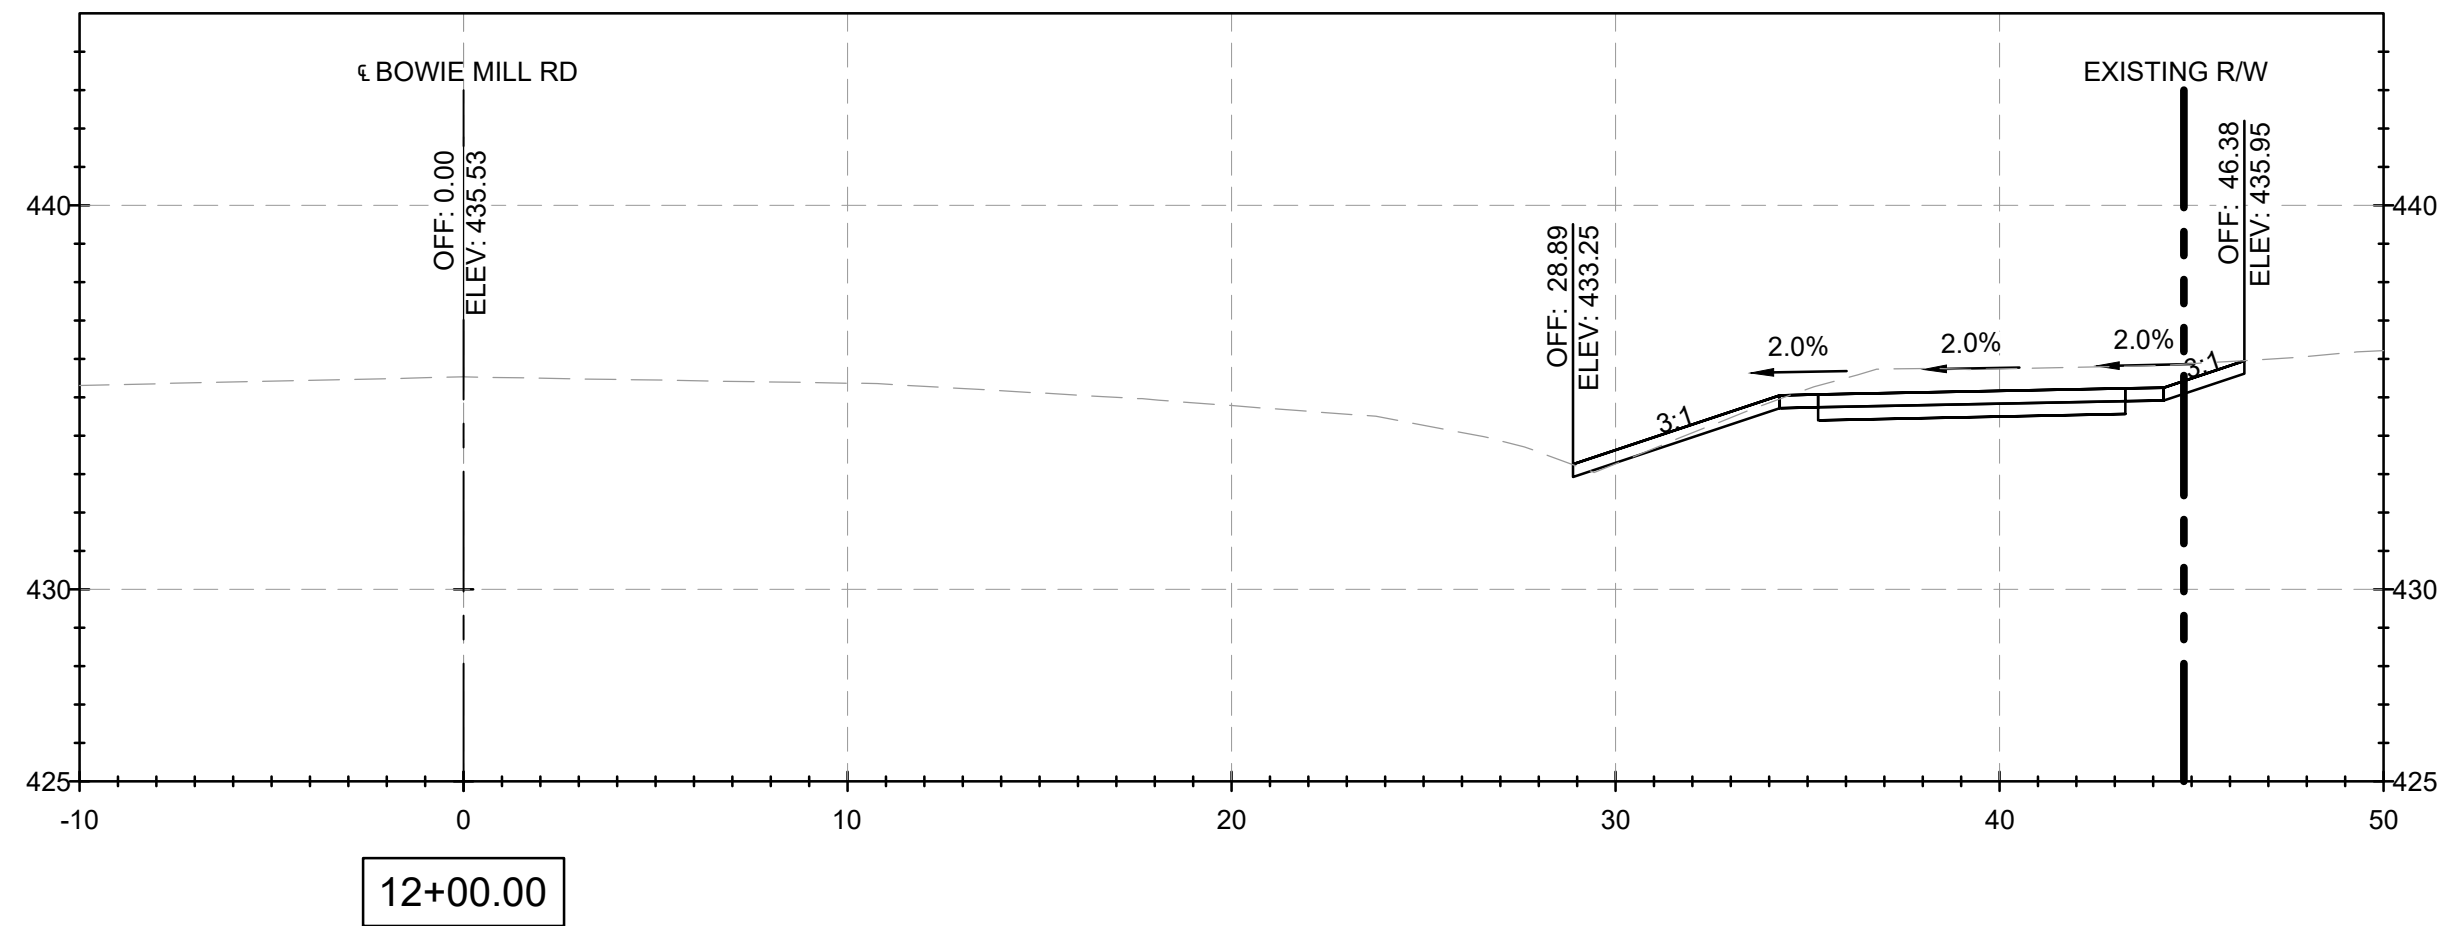
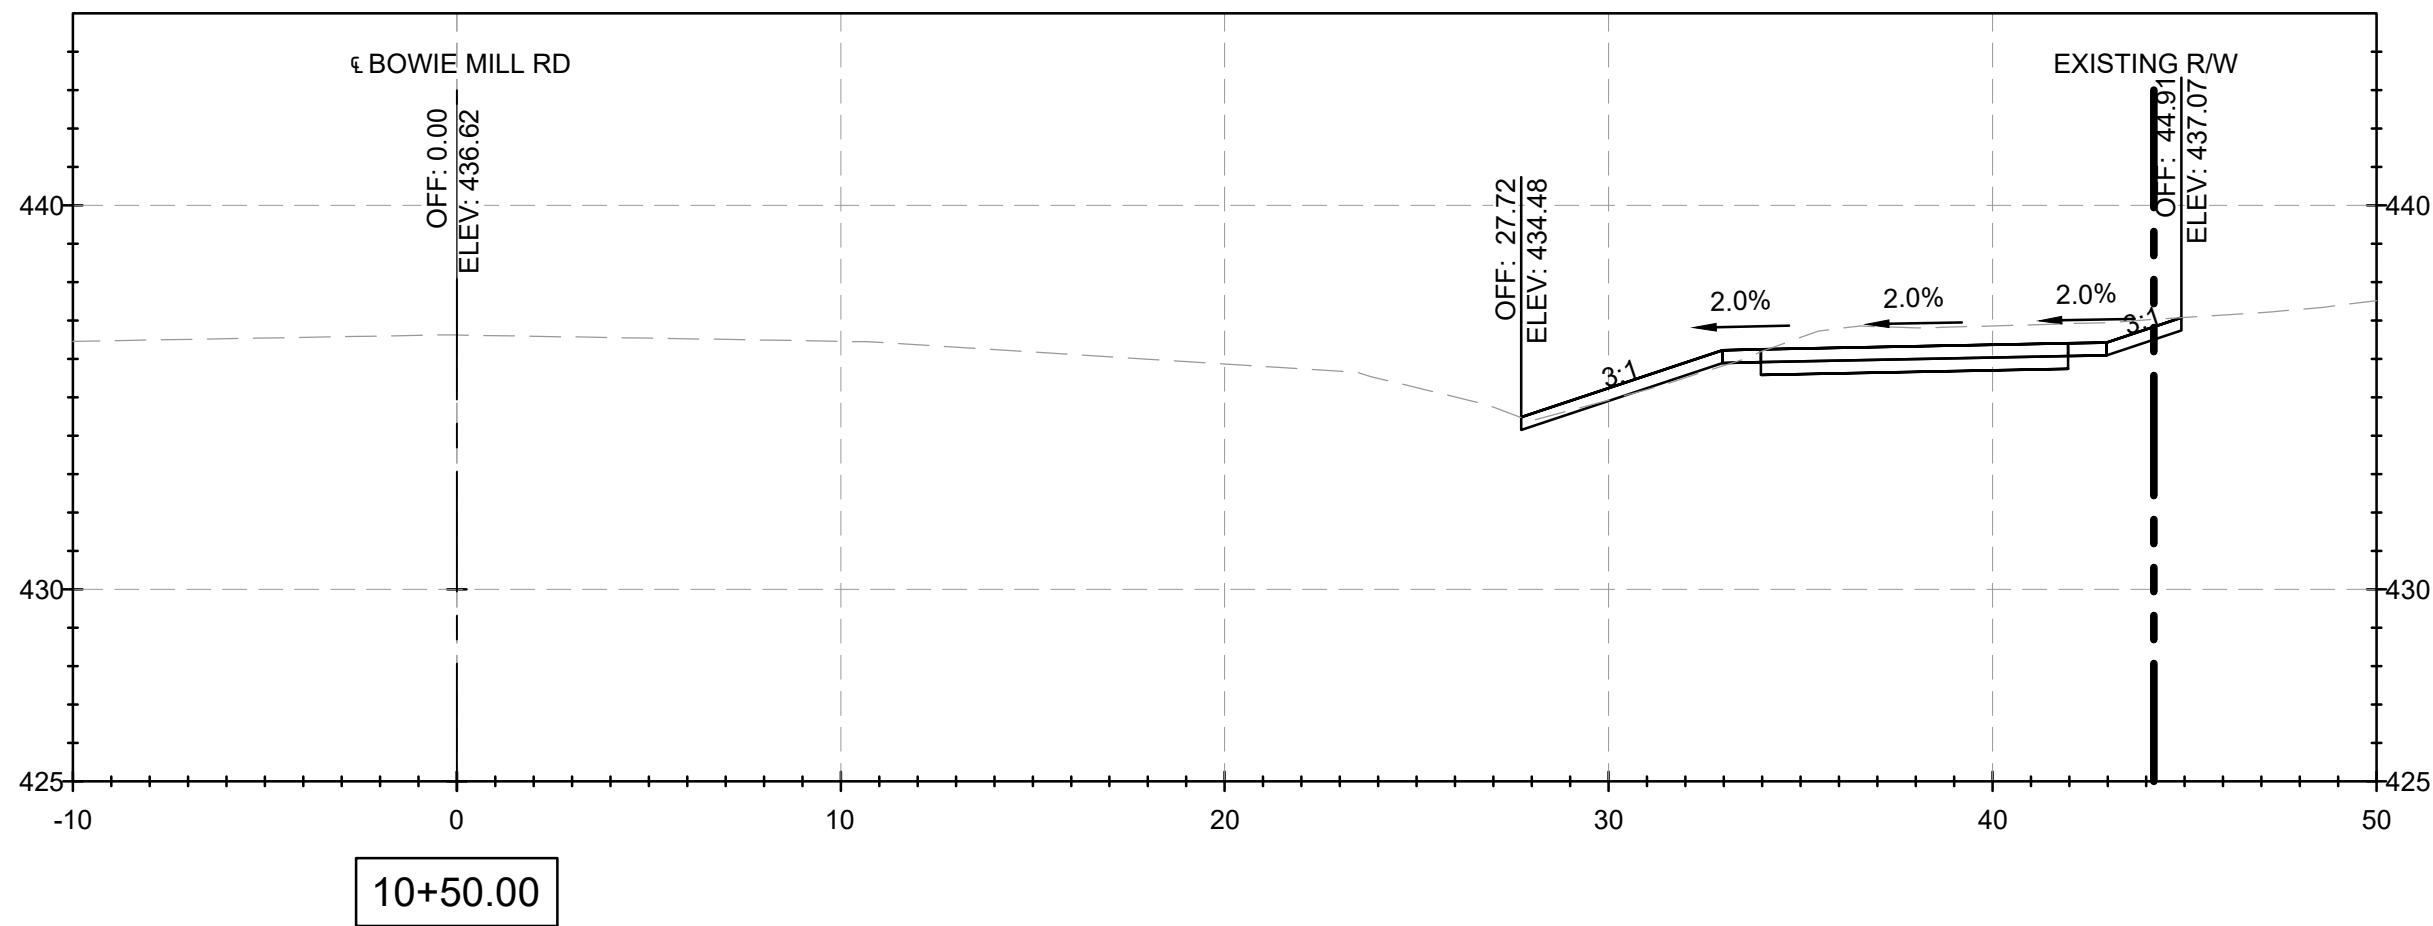
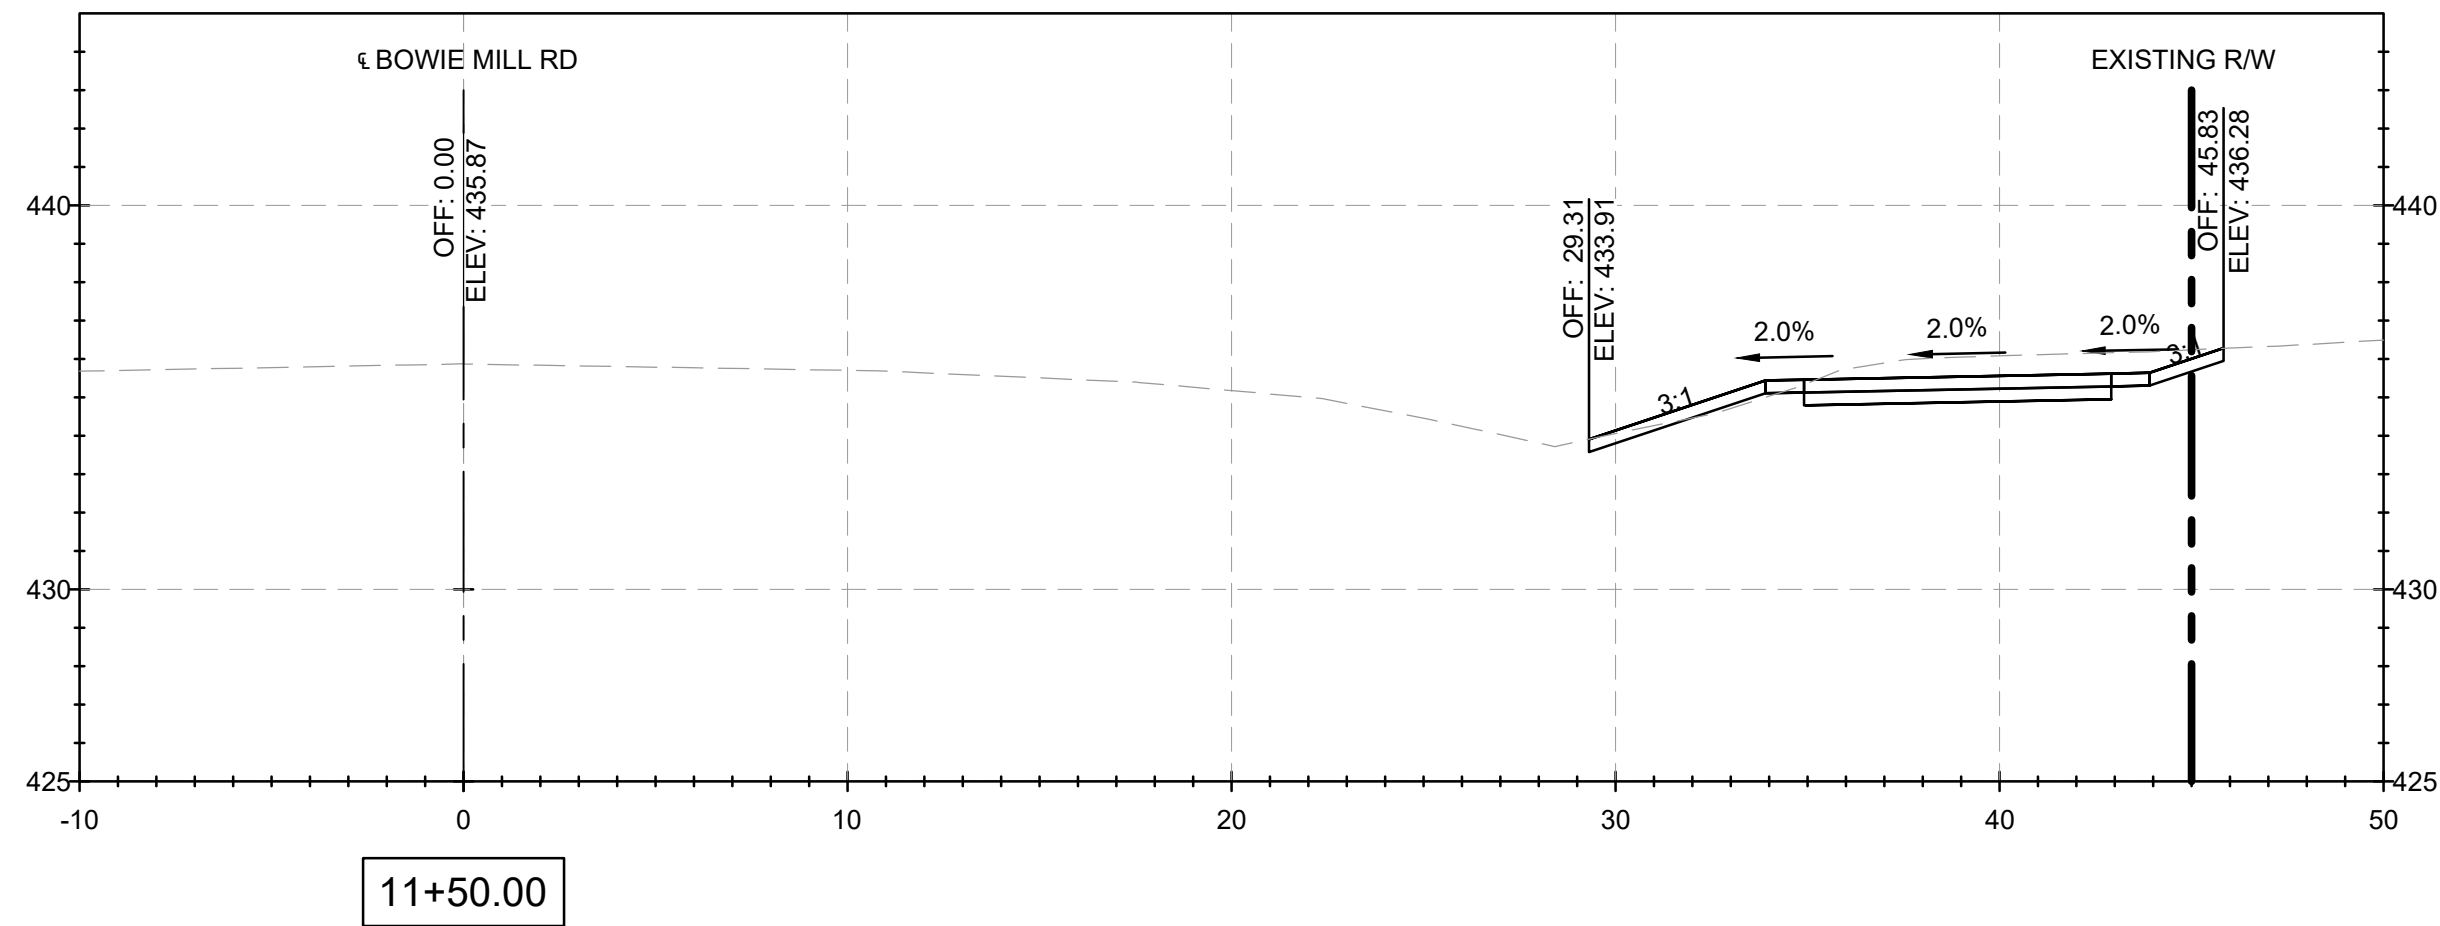
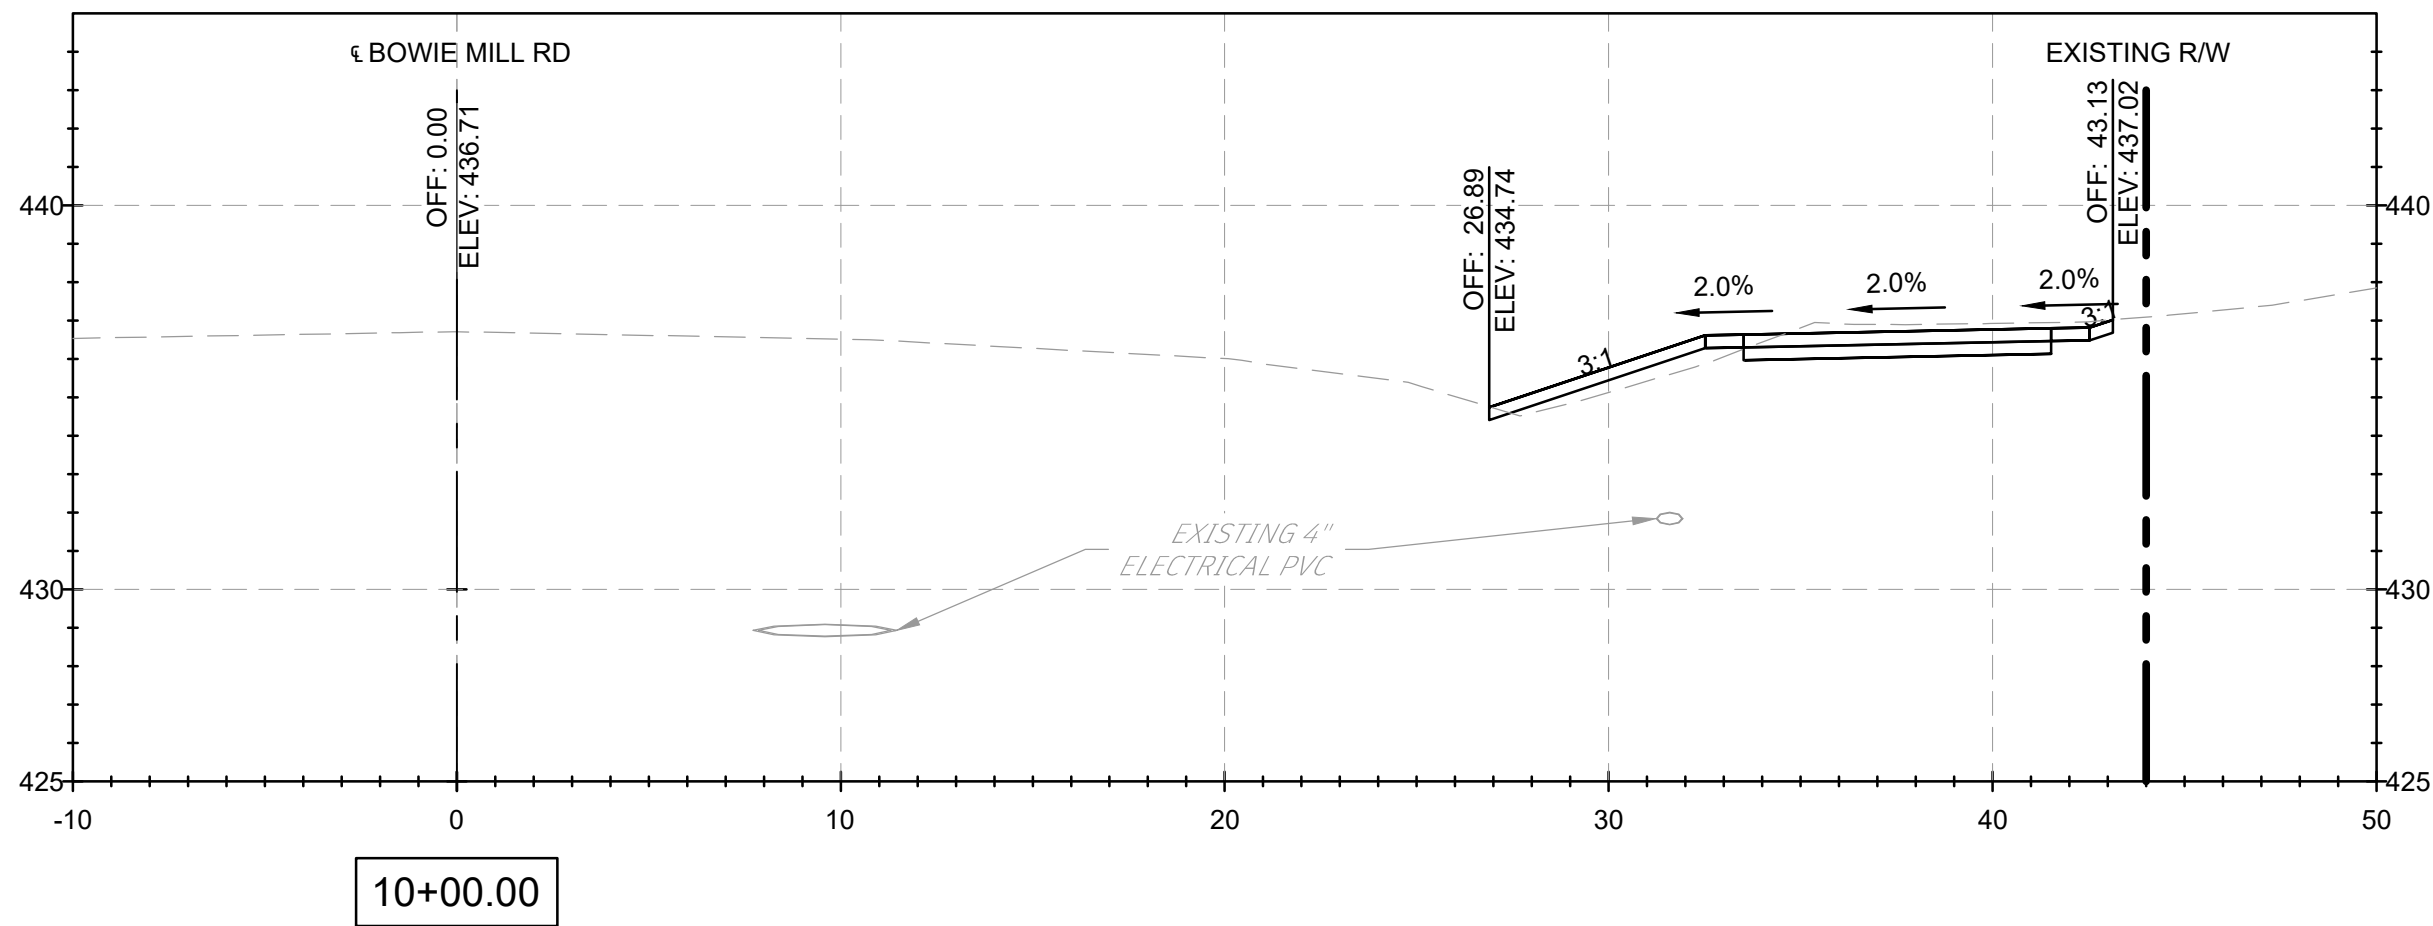
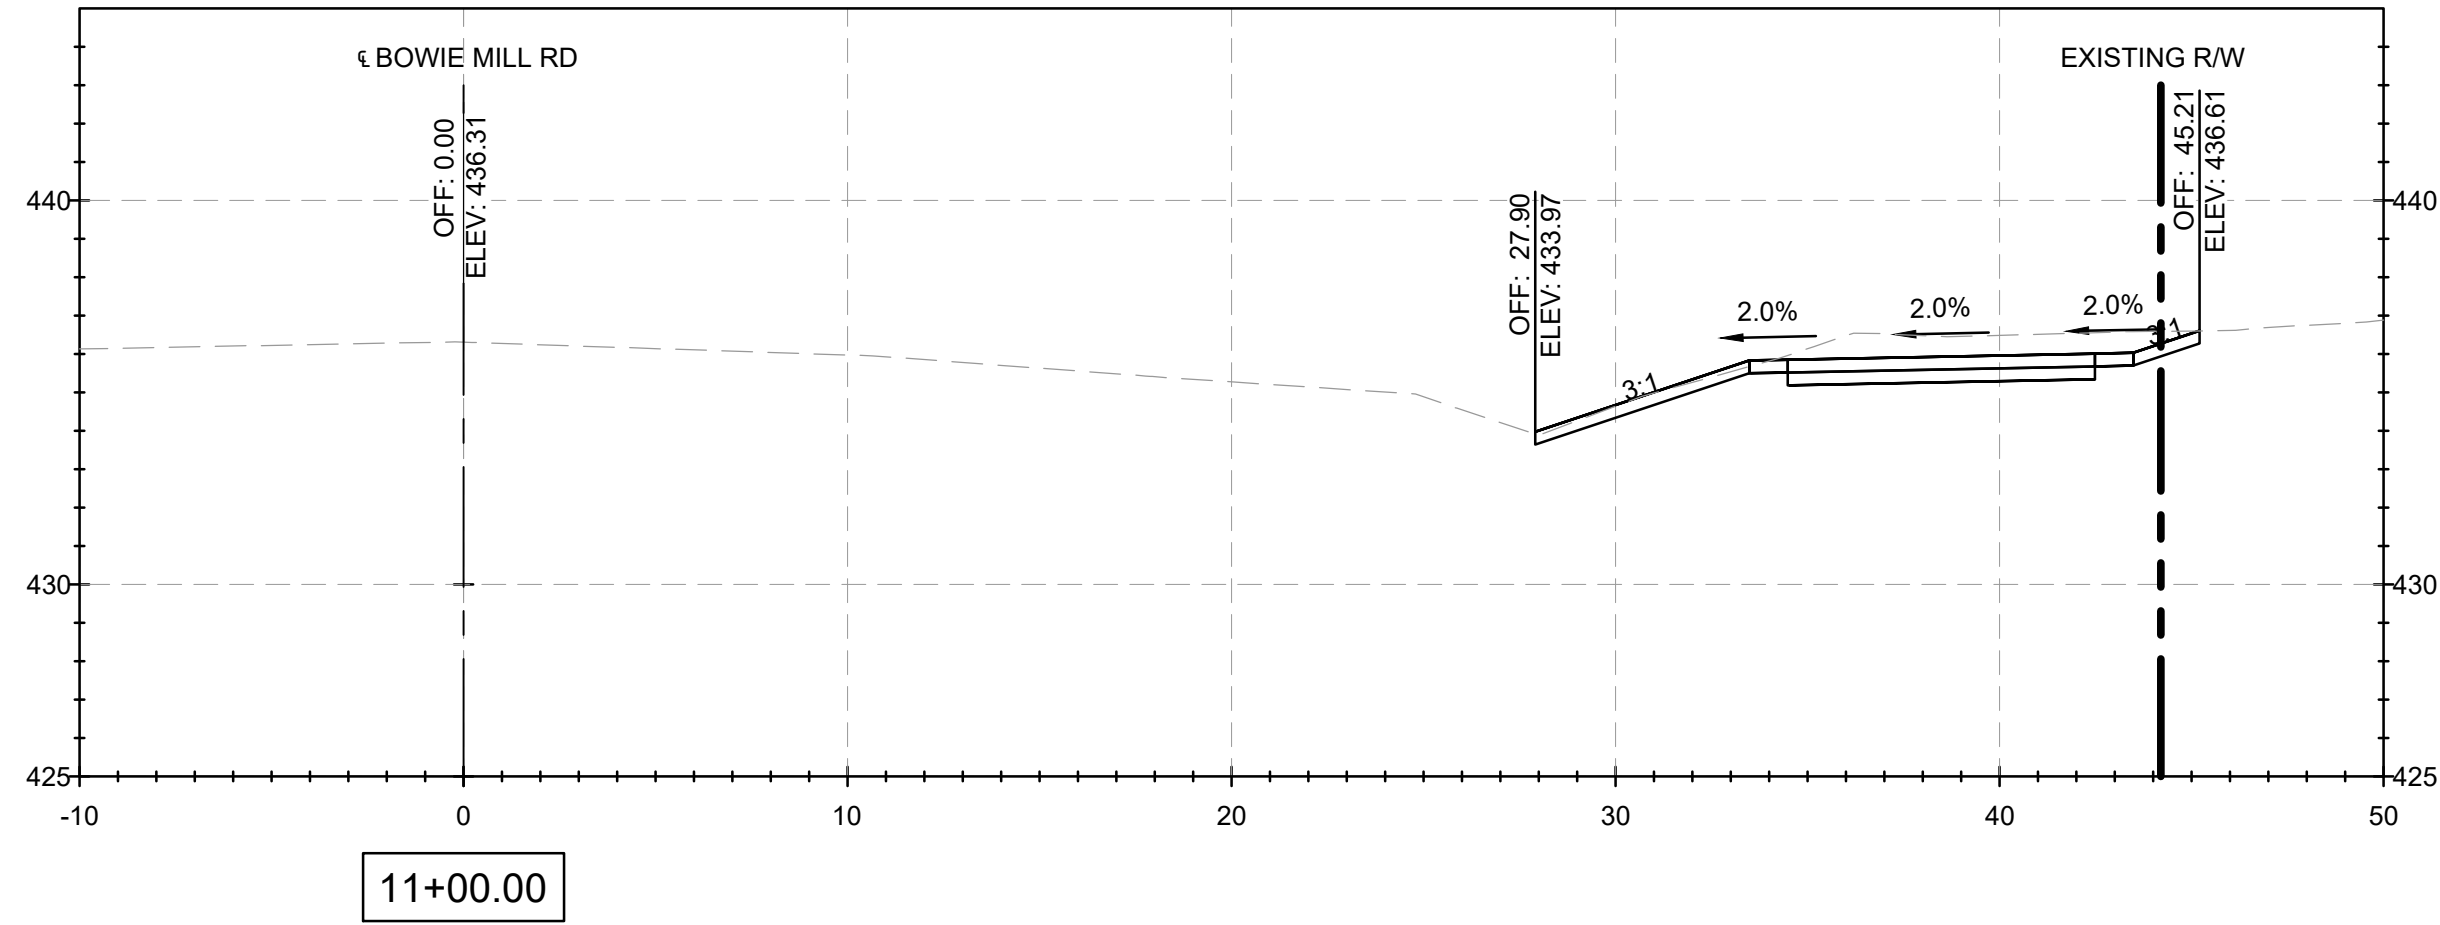
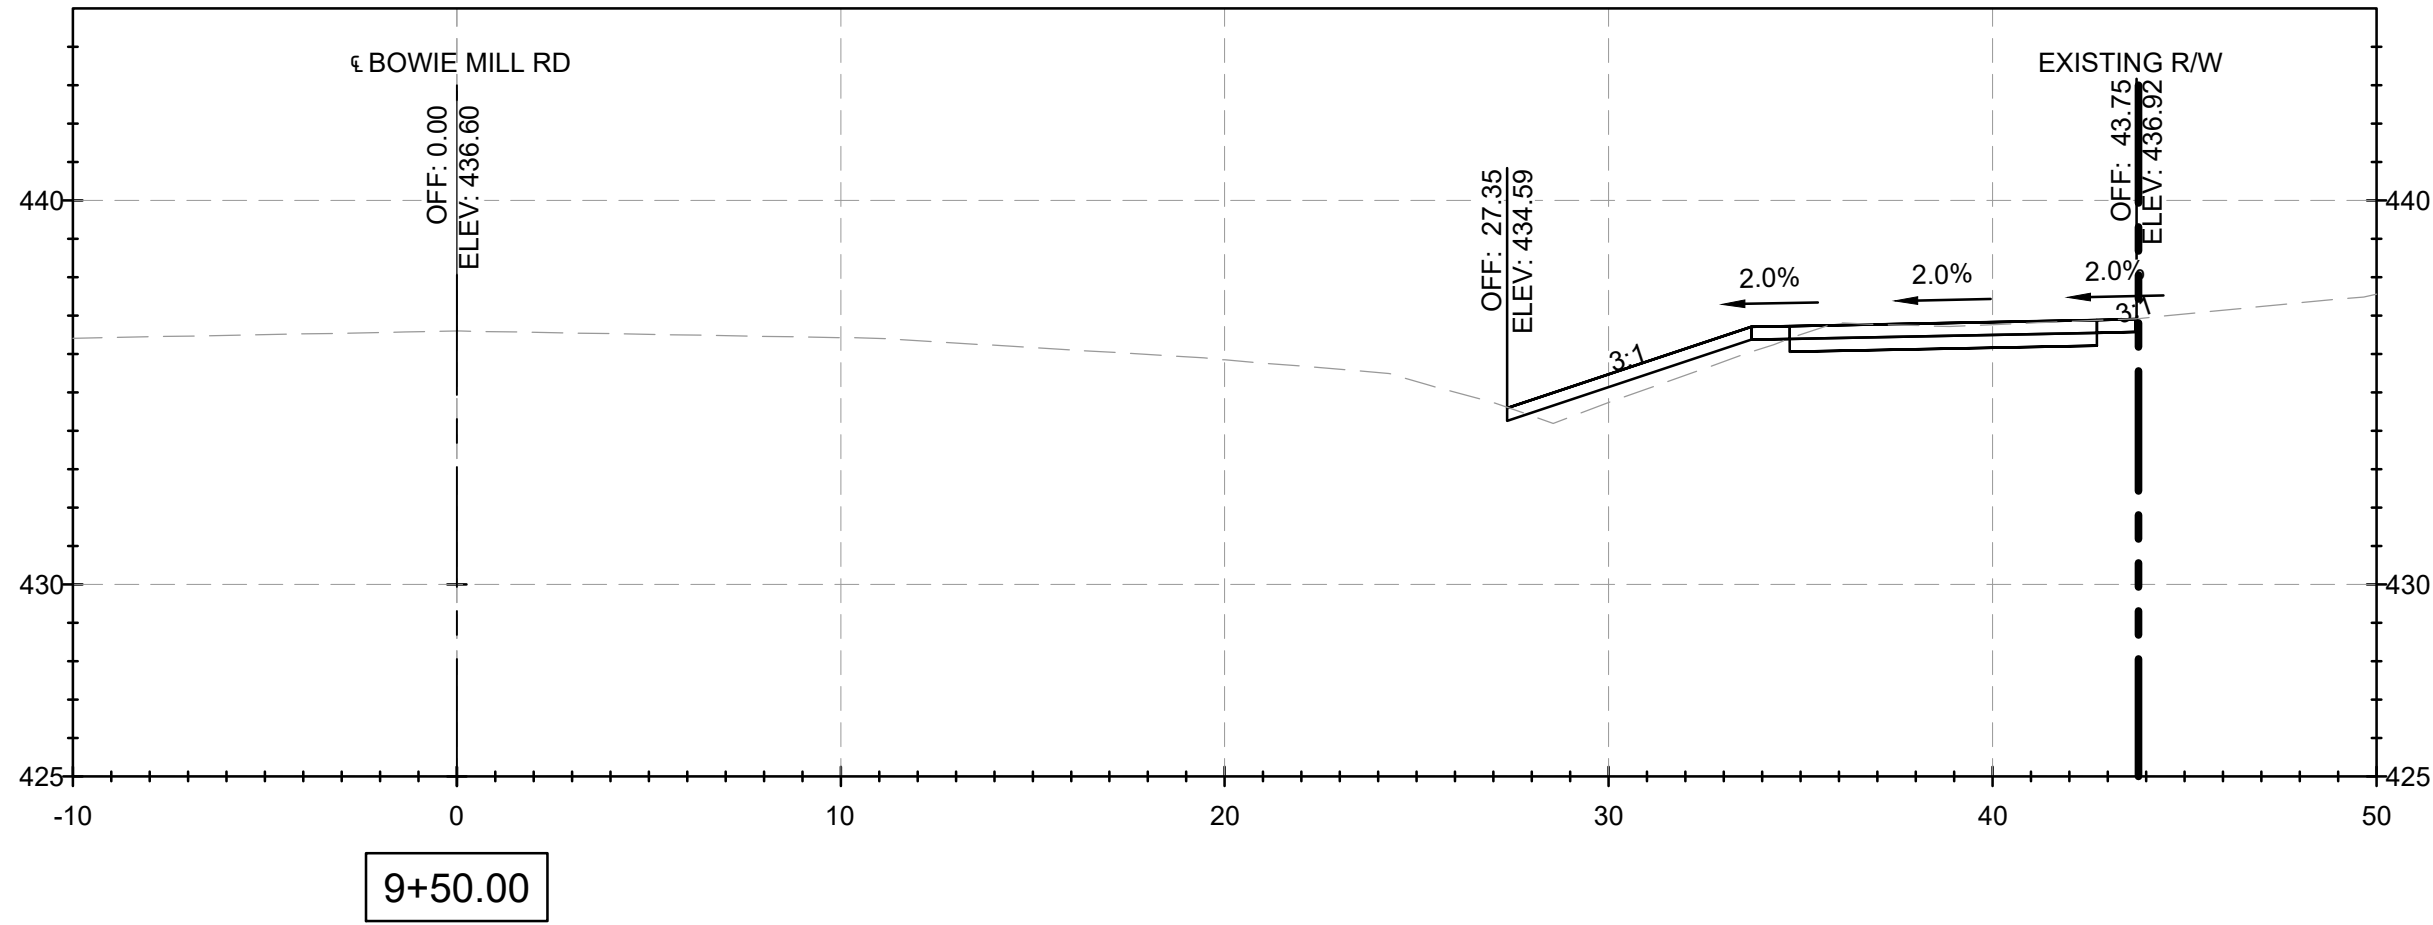


NOTES:

1. CROSS SECTION STATIONS FOLLOW THE ROAD WAY CENTERLINES OF MUNCASTER MILL ROAD AND BOWIE MILL ROAD.

FILE NAME: C:\pwworking\jmt\0642115\pHD_Bowie Mill Road_XSections.dwg LAYOUT NAME: XS-05 PLOTTED: Friday, April 04, 2025 - 9:06pm USER: AHavener


90% DESIGN NOT FOR CONSTRUCTION					MONTGOMERY COUNTY DEPARTMENT OF TRANSPORTATION GAITHERSBURG, MARYLAND		XS-05 CROSS SECTIONS BOWIE MILL ROAD BIKEWAY M-NCPPC PERMIT NO. <u>MR2023016</u> SHA TRACKING NO. <u>24APMO039XX</u> 0 5' 10' SCALE: 1"=5' DATE: APRIL 2025
					RECOMMENDED FOR APPROVAL		
					Chief, Design Section APPROVED		
					Chief, Division of Transportation Engineering		
						Designed by: <u>ADH</u> Drawn by: <u>TMB</u> Checked by: <u>JJR</u>	
NO.				REVISION	DATE	BY	Project No. : <u>502108</u> Sheet <u>341</u> of <u>393</u>

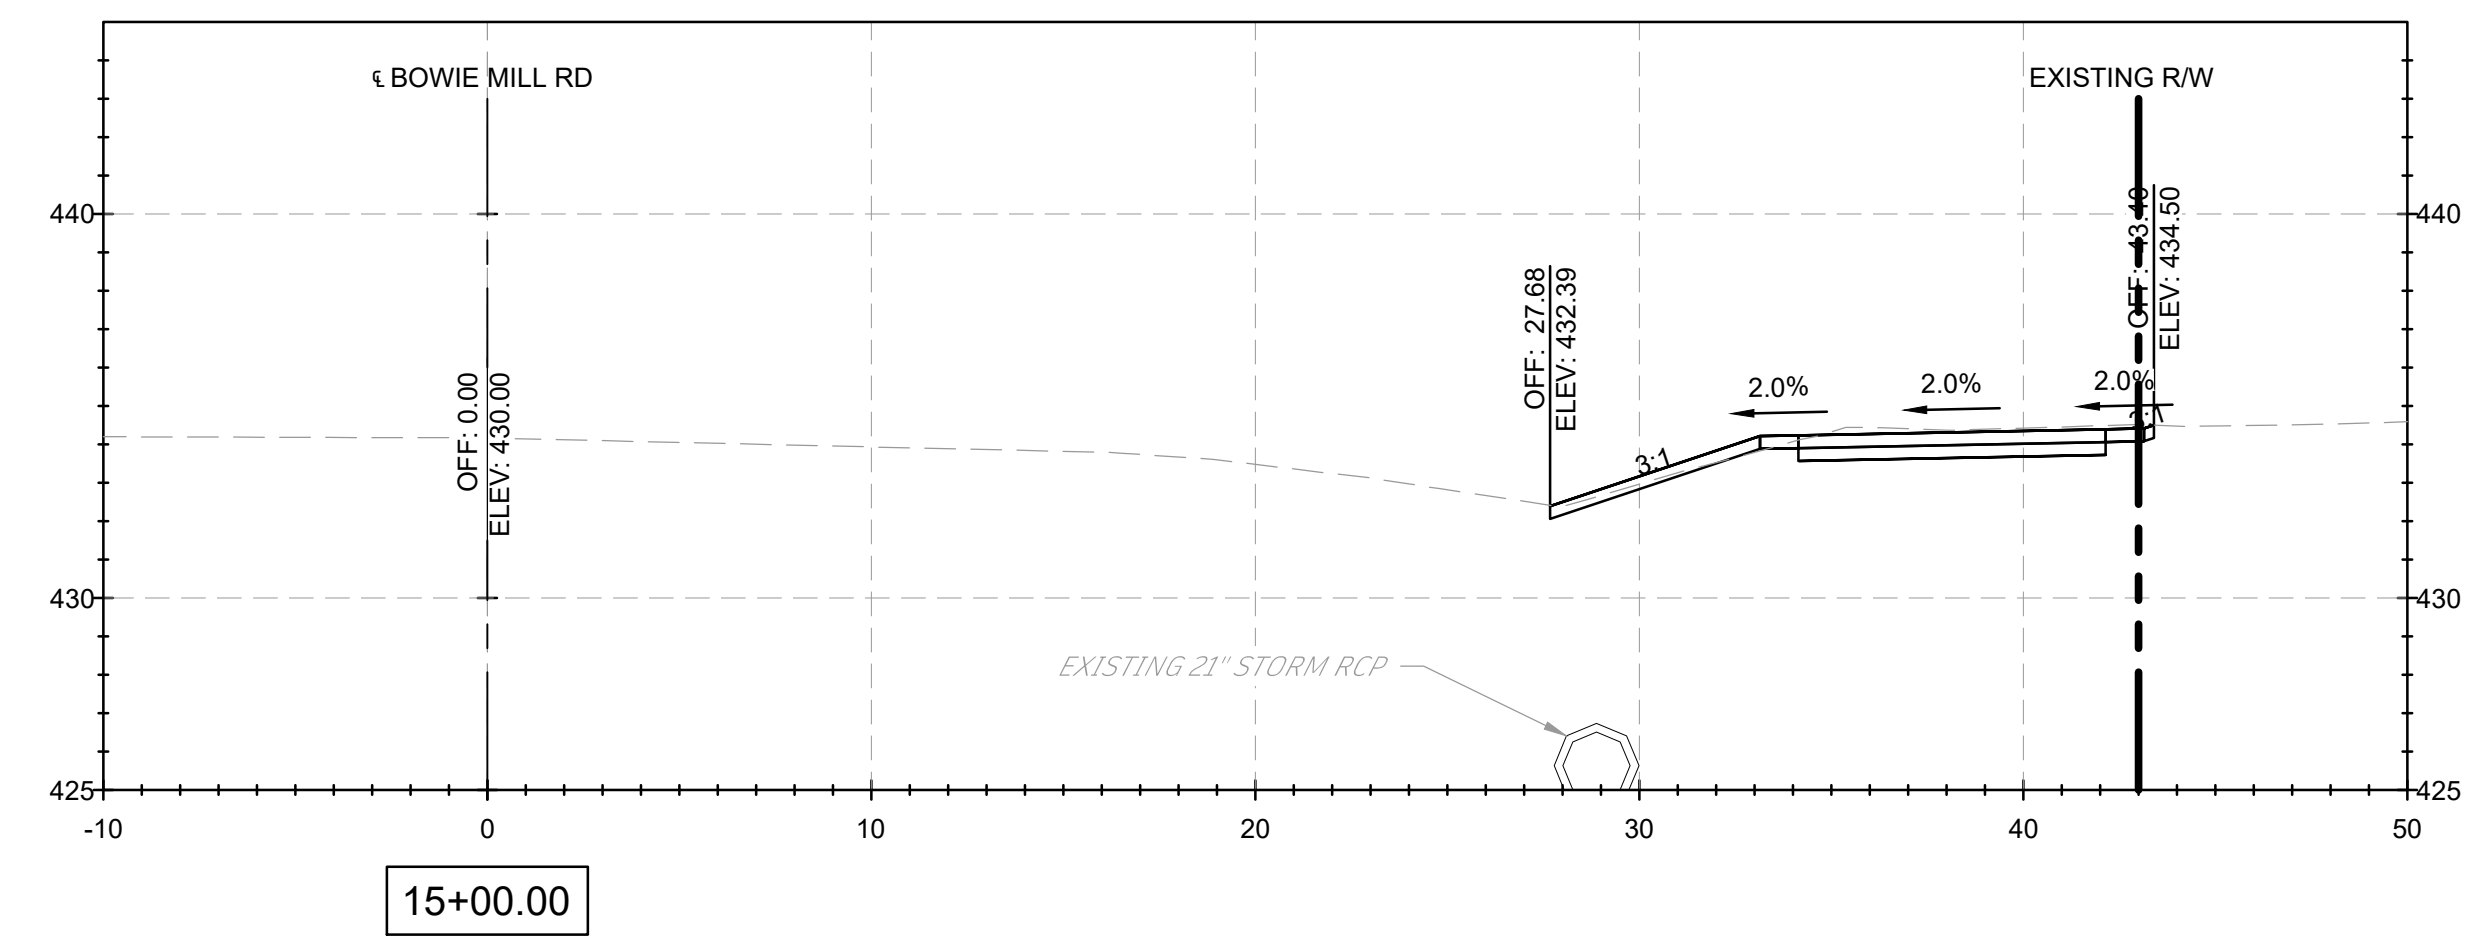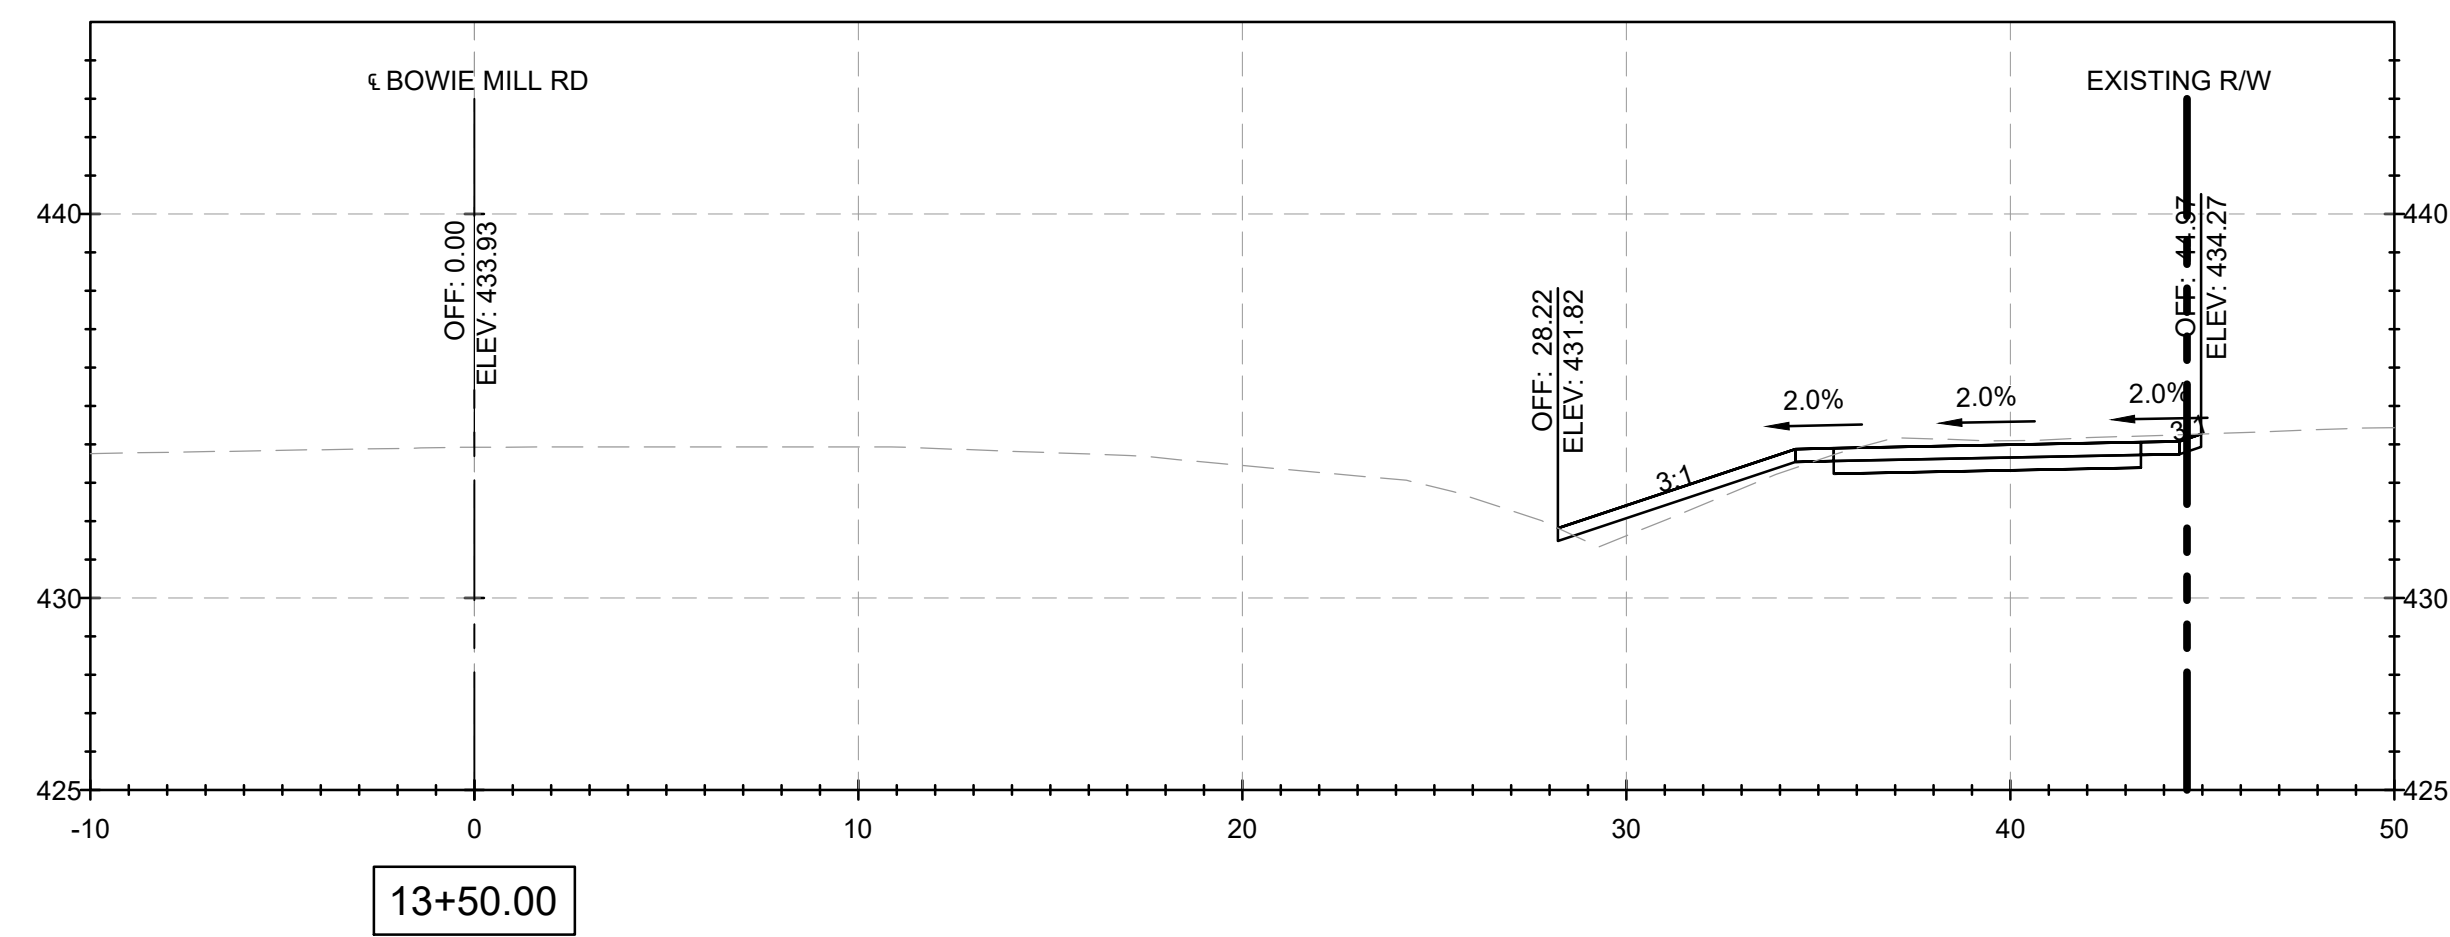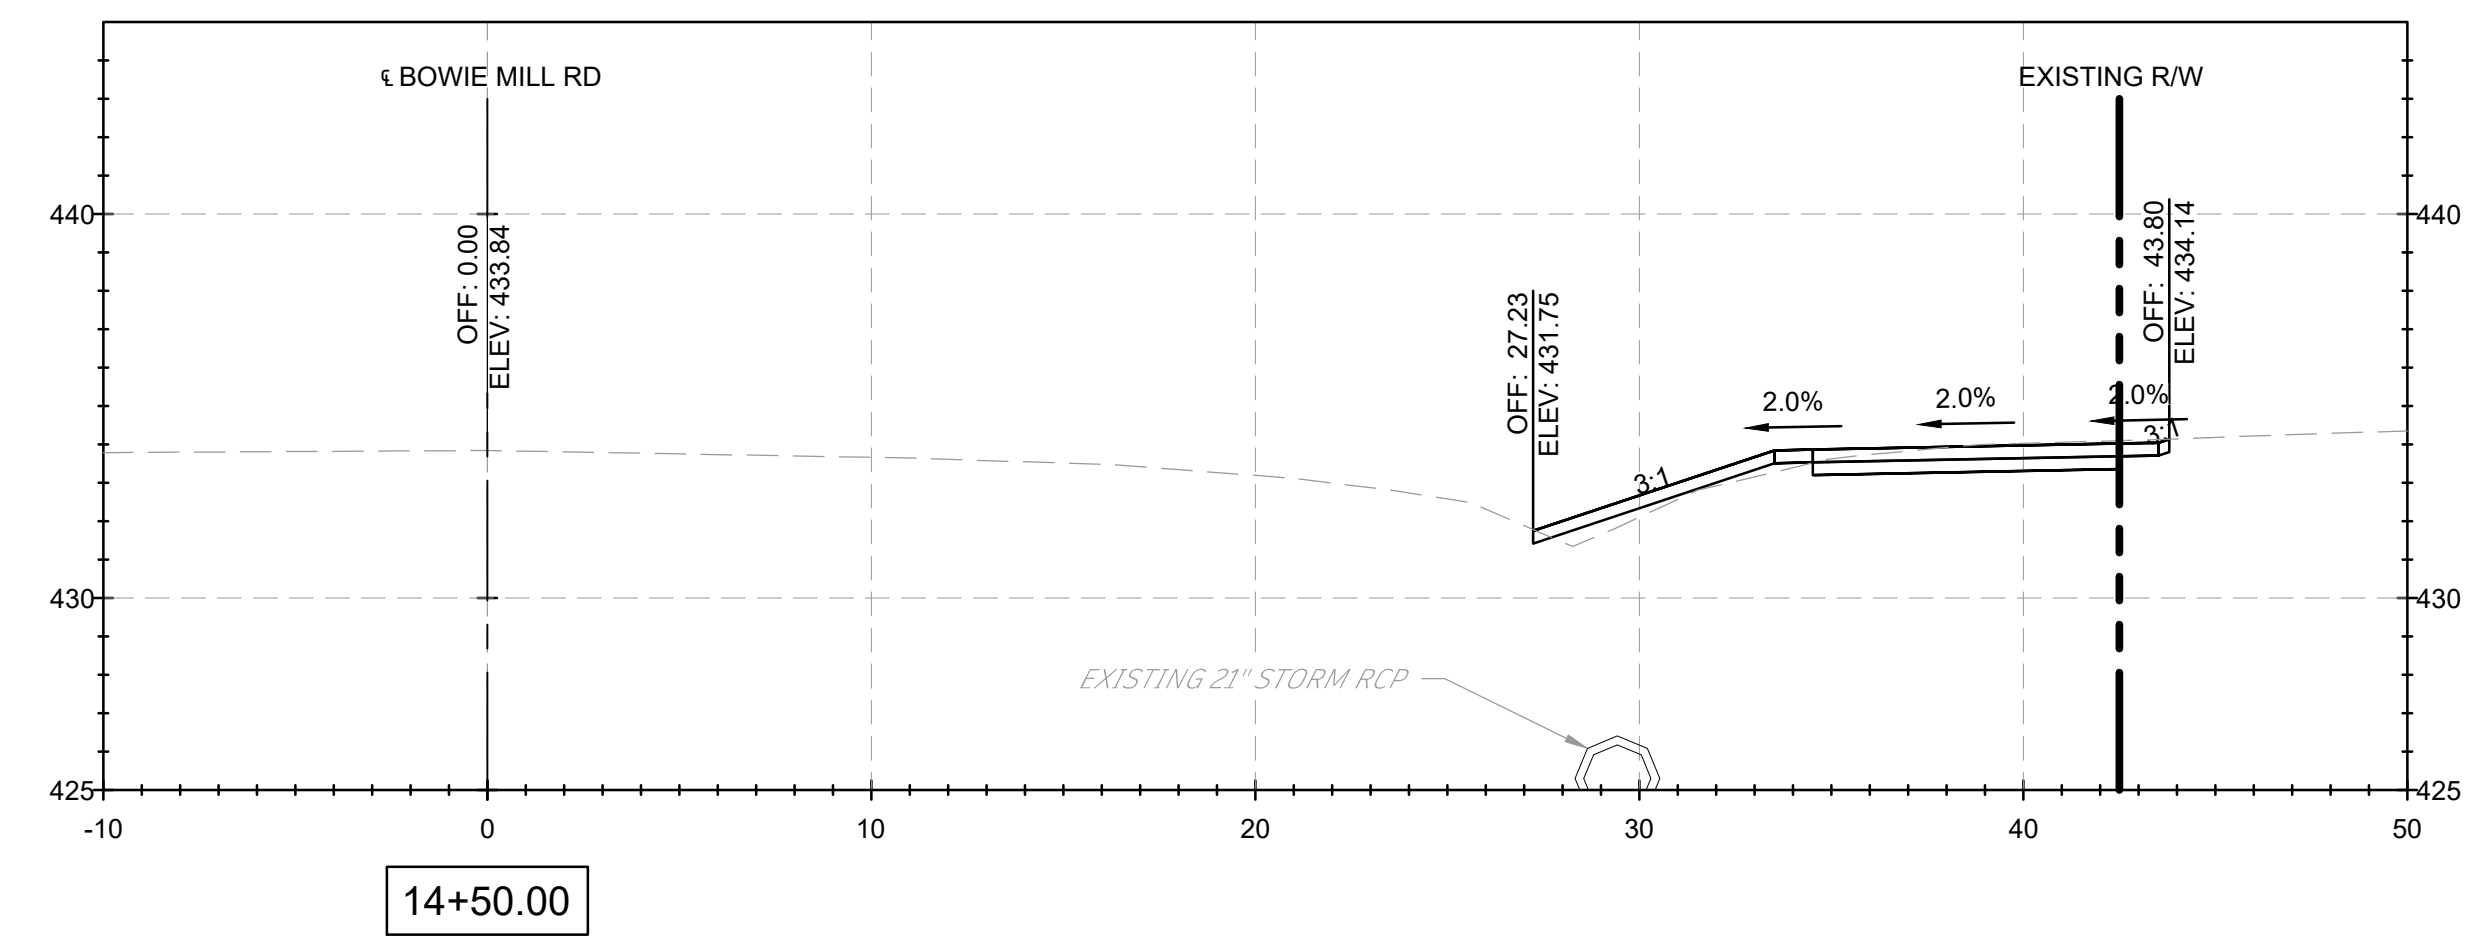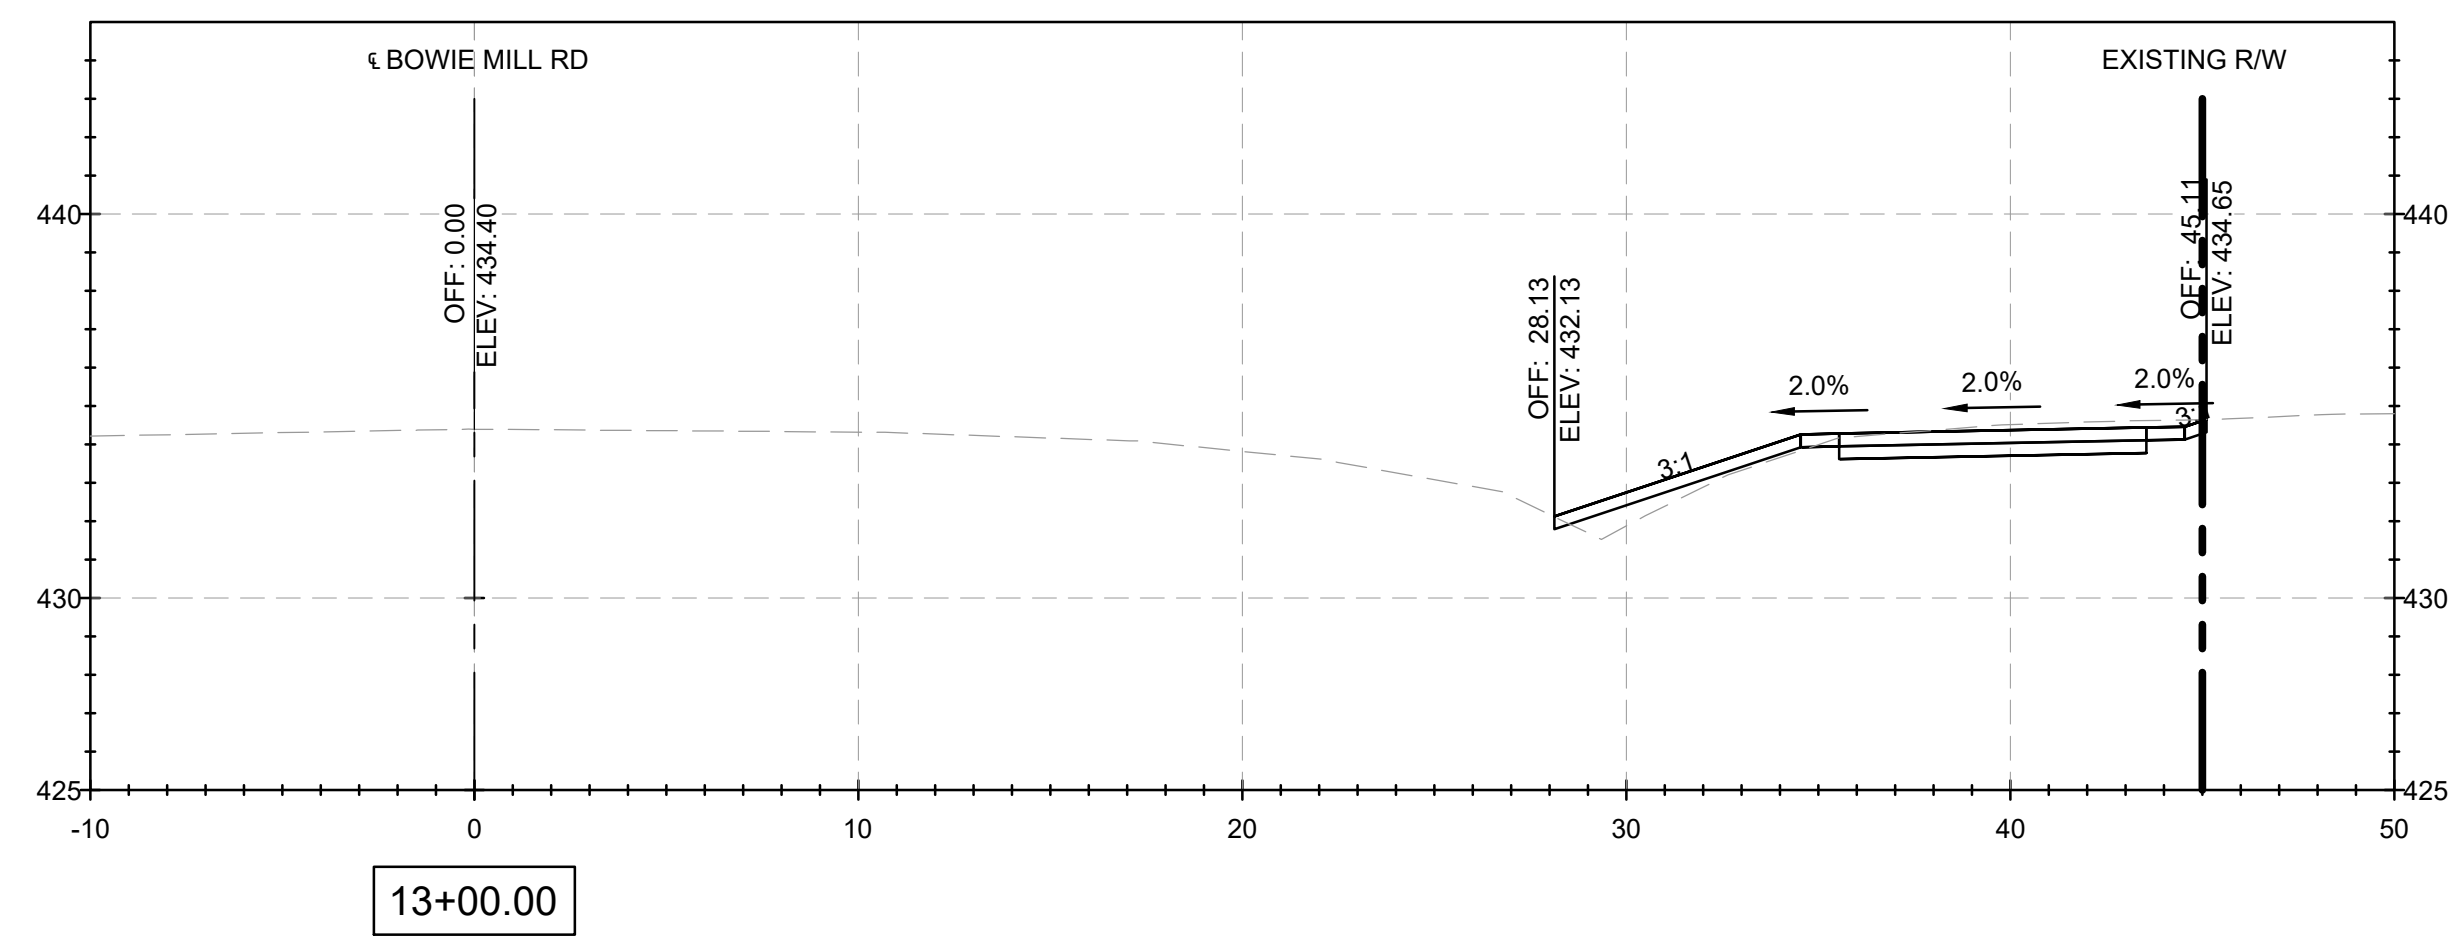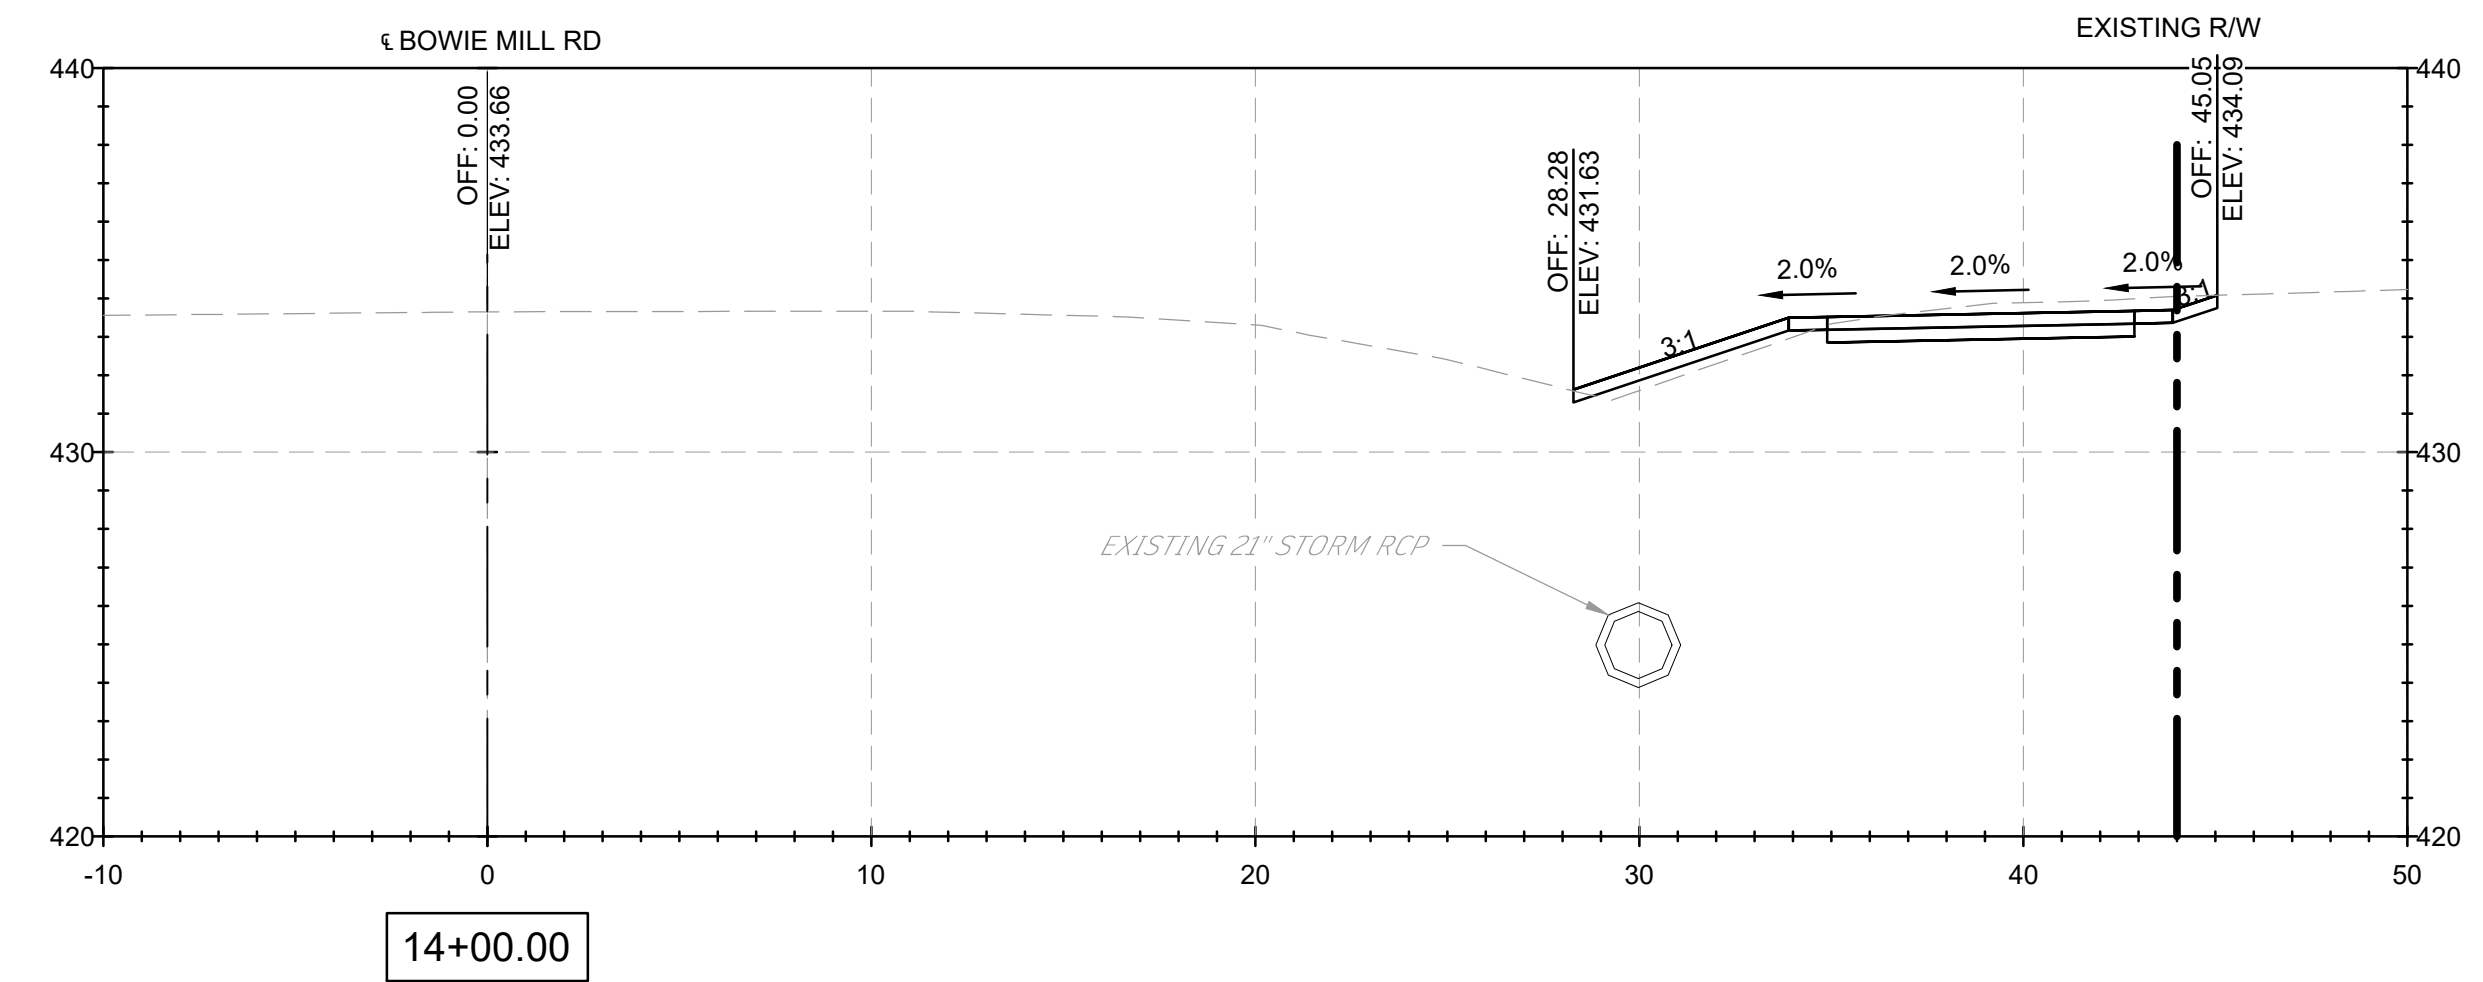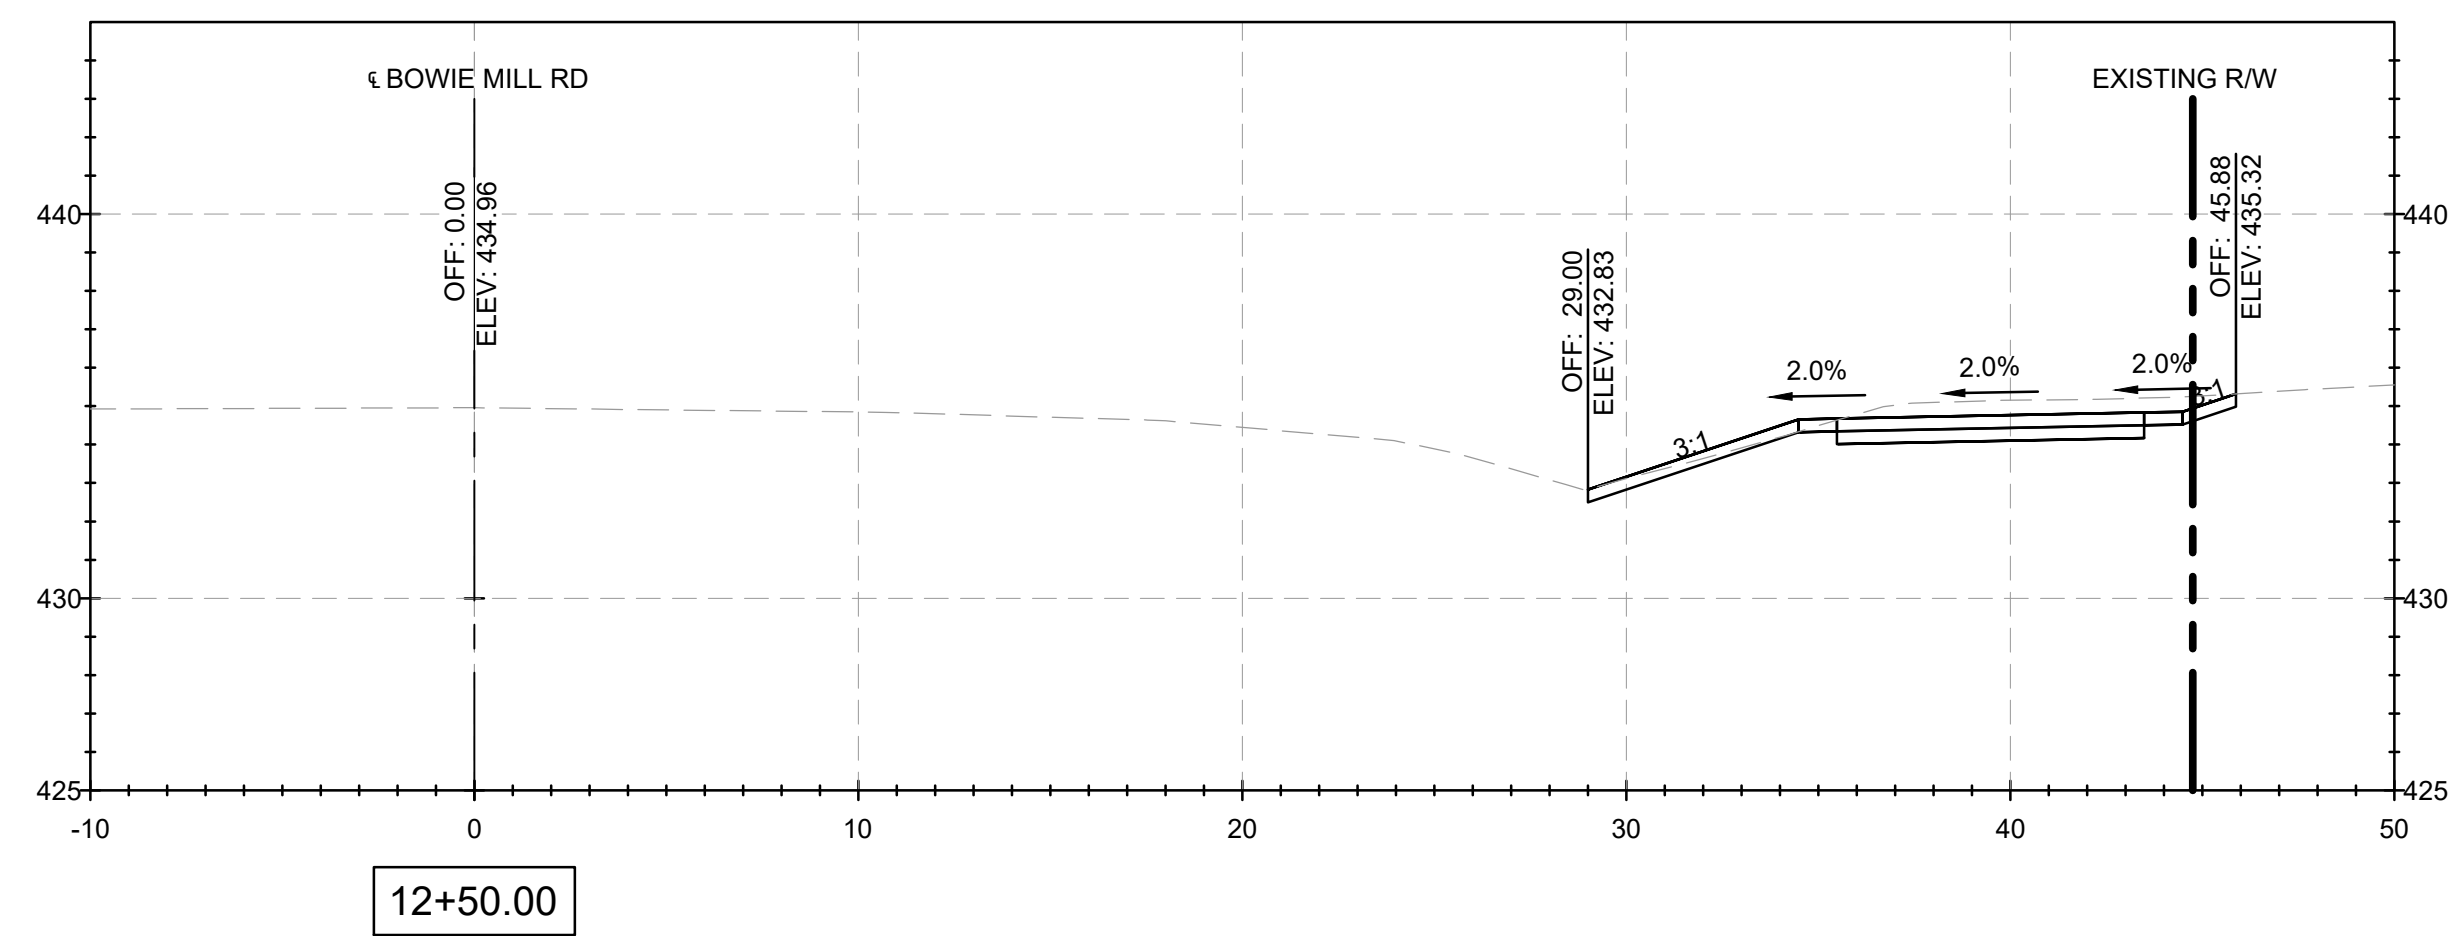

NOTES:

1. CROSS SECTION STATIONS FOLLOW THE ROAD WAY CENTERLINES OF MUNCASTER MILL ROAD AND BOWIE MILL ROAD.

90% DESIGN
NOT FOR CONSTRUCTION

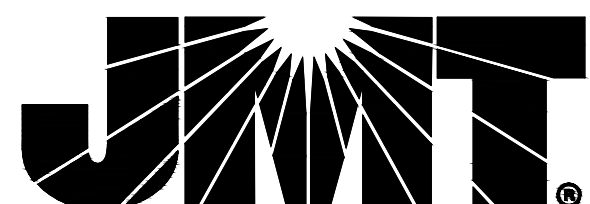[illegible]

MONTGOMERY COUNTY
DEPARTMENT OF TRANSPORTATION
GAITHERSBURG, MARYLAND

RECOMMENDED FOR APPROVAL

Chief, Design Section
APPROVED

Date

Date _____


 Chief, Division of Transportation Engineering Date _____

Date _____

Designed by: ADH Drawn by: TMB Checked by: JJR

XS-06
CROSS SECTIONS
BOWIE MILL ROAD
BIKEWAY

M-NCPPC PERMIT NO. MR2023016 SHA TRACKING NO. 24APMO039XX






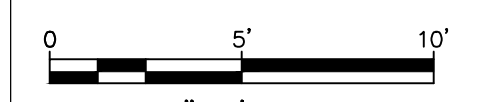


SCALE: 1"=5'

DATE: APRIL 2025

Project No. : 502108


Sheet 342 of 393

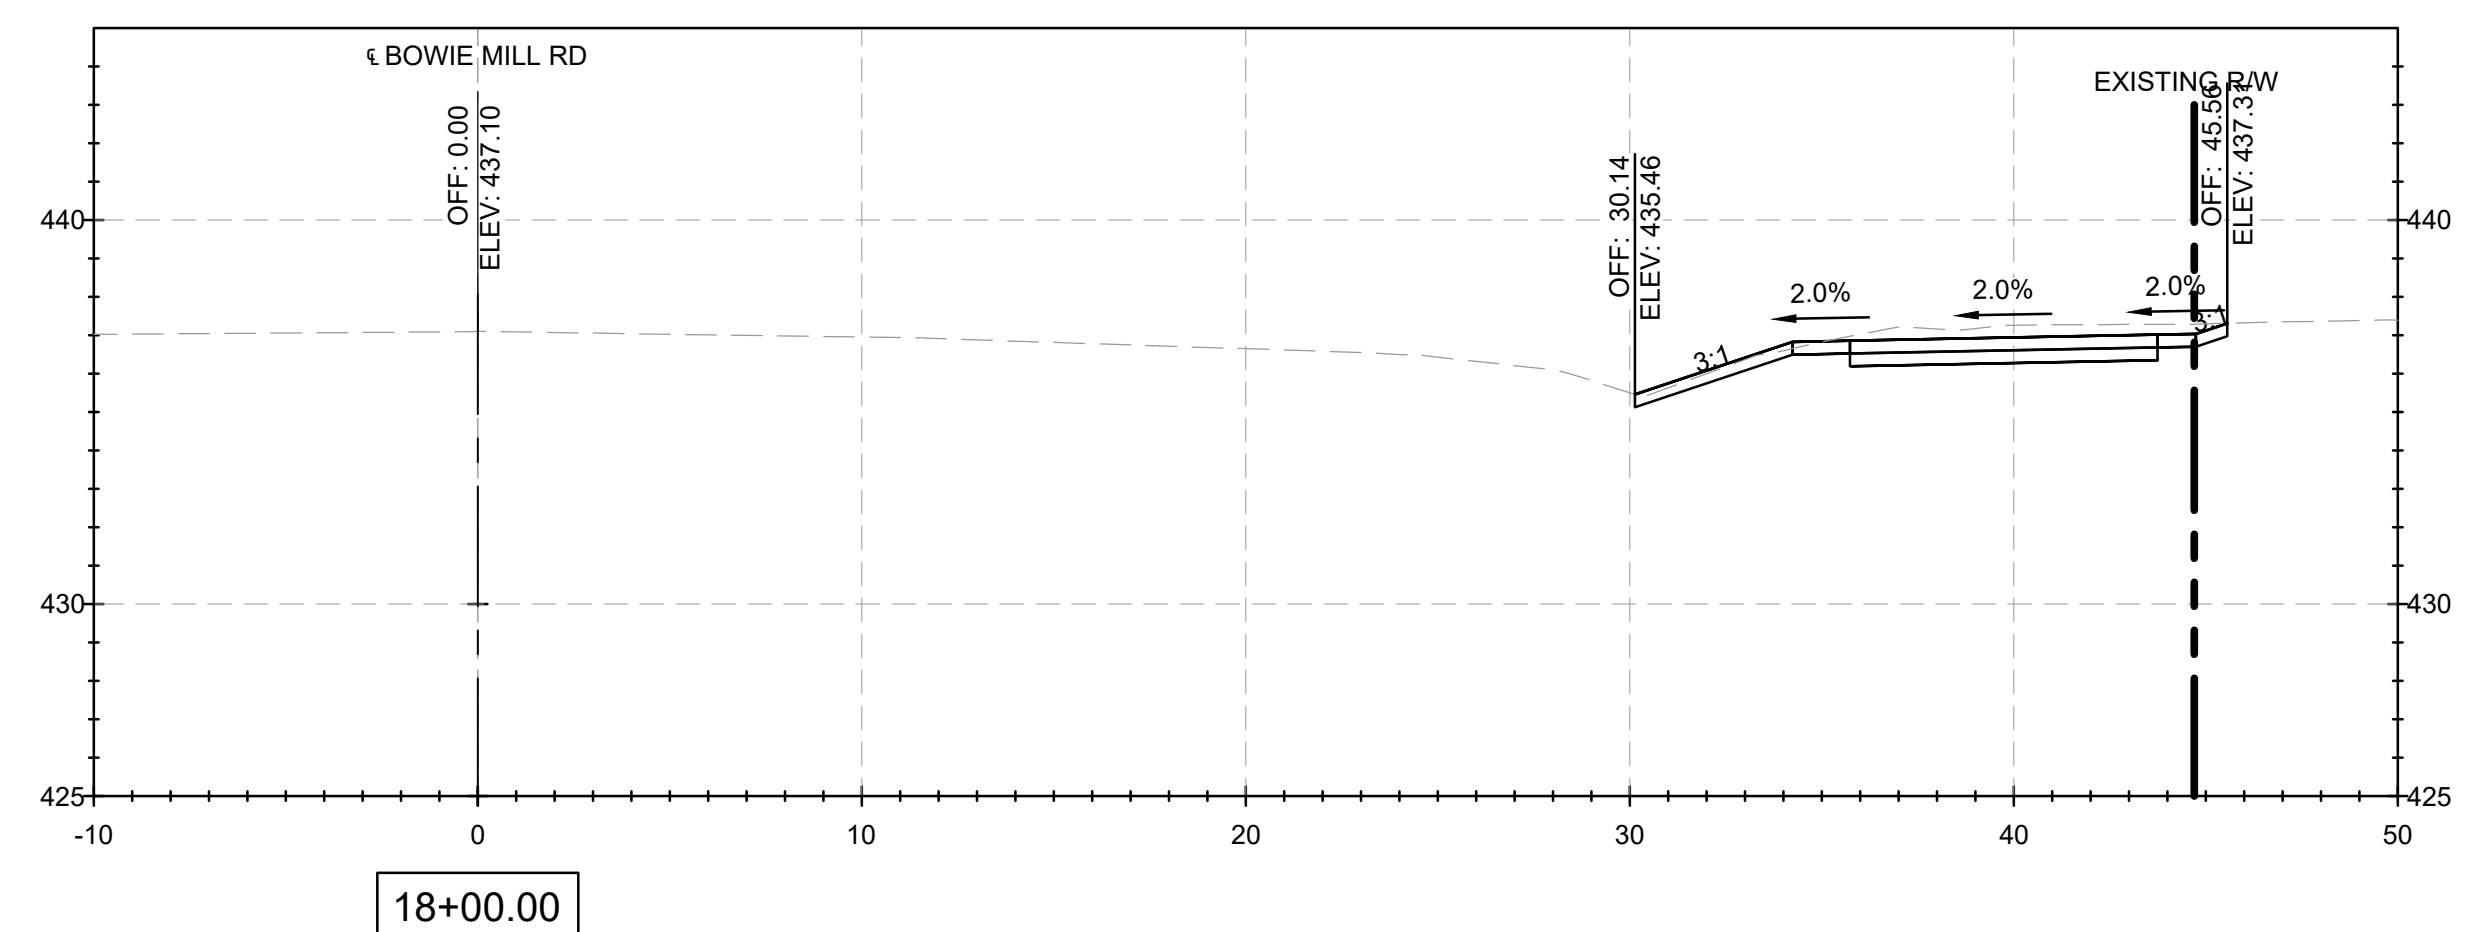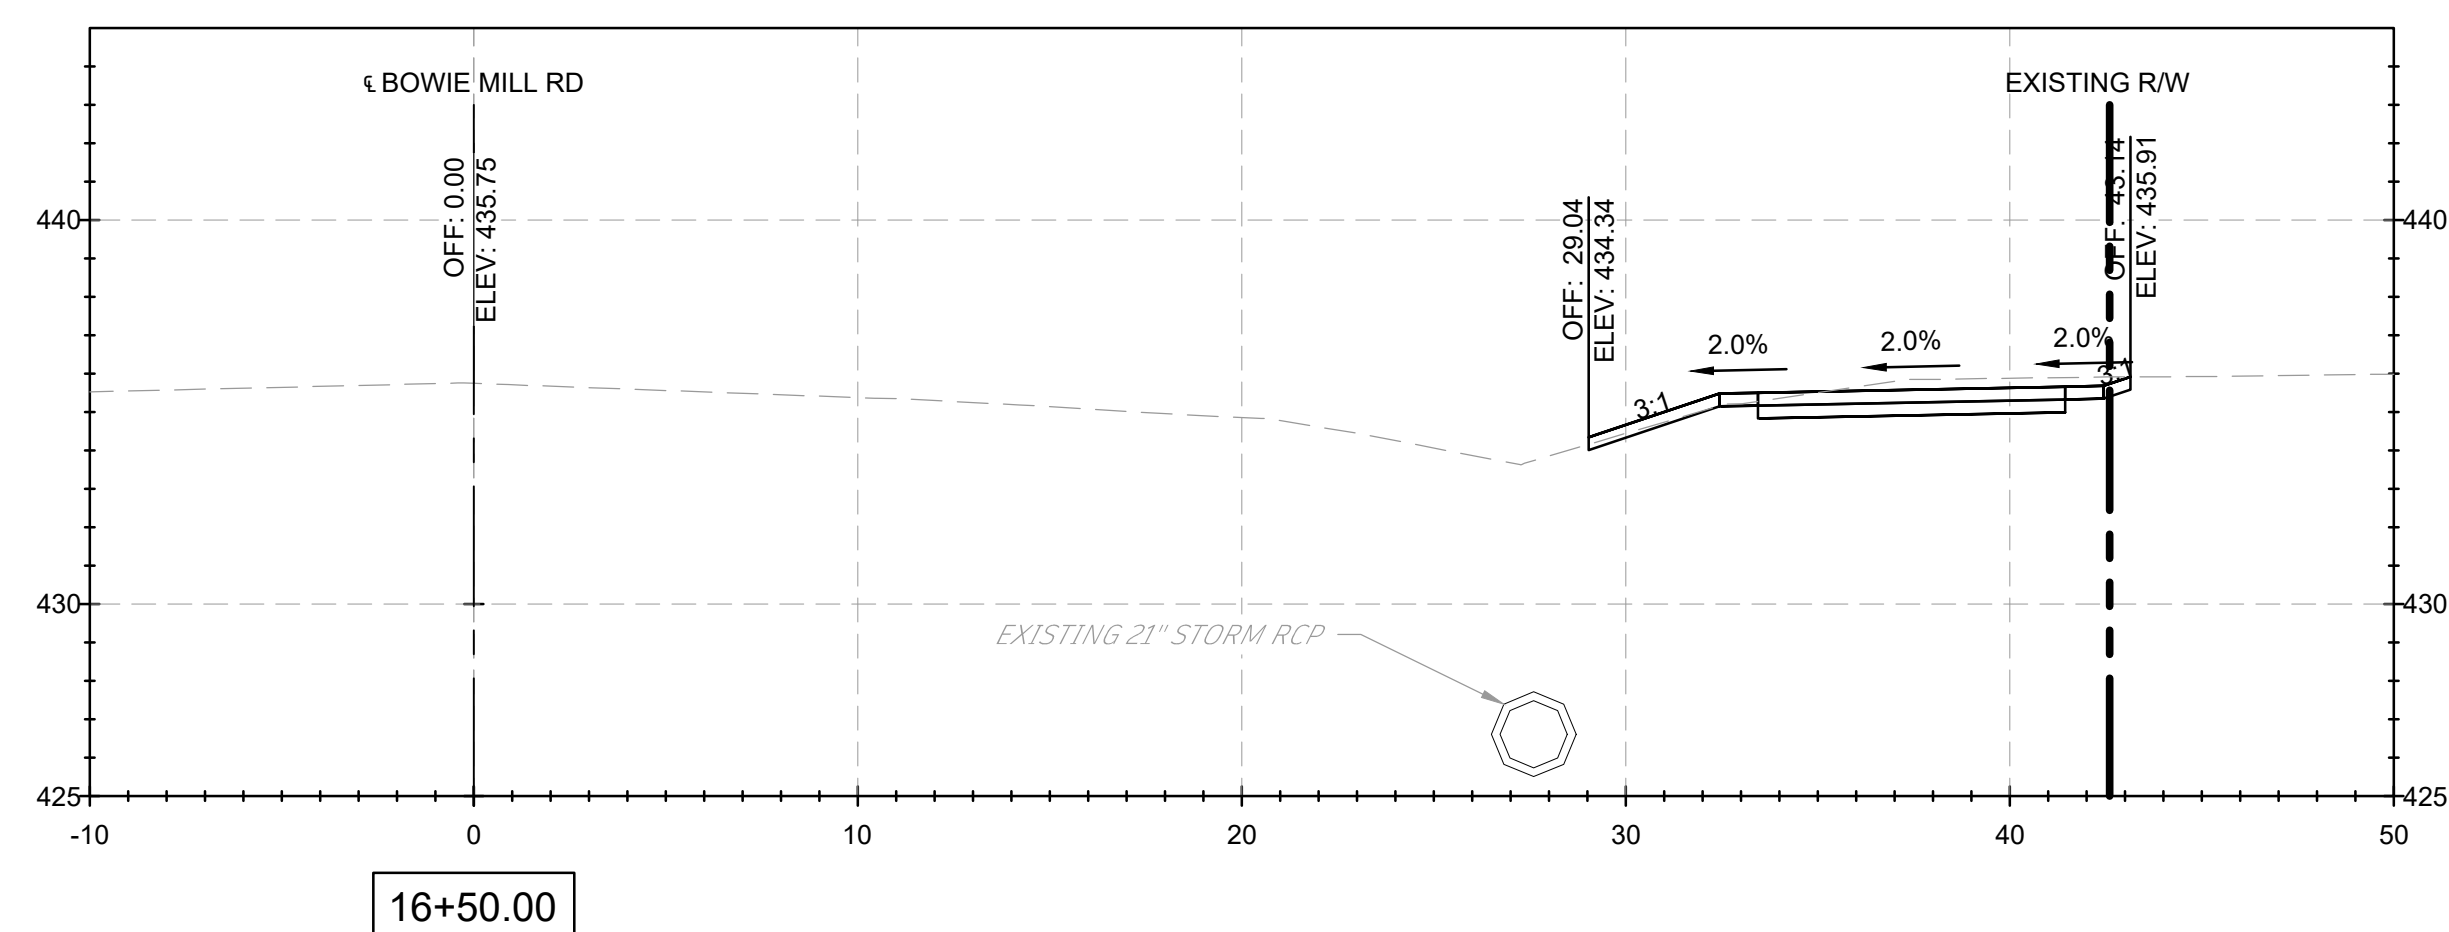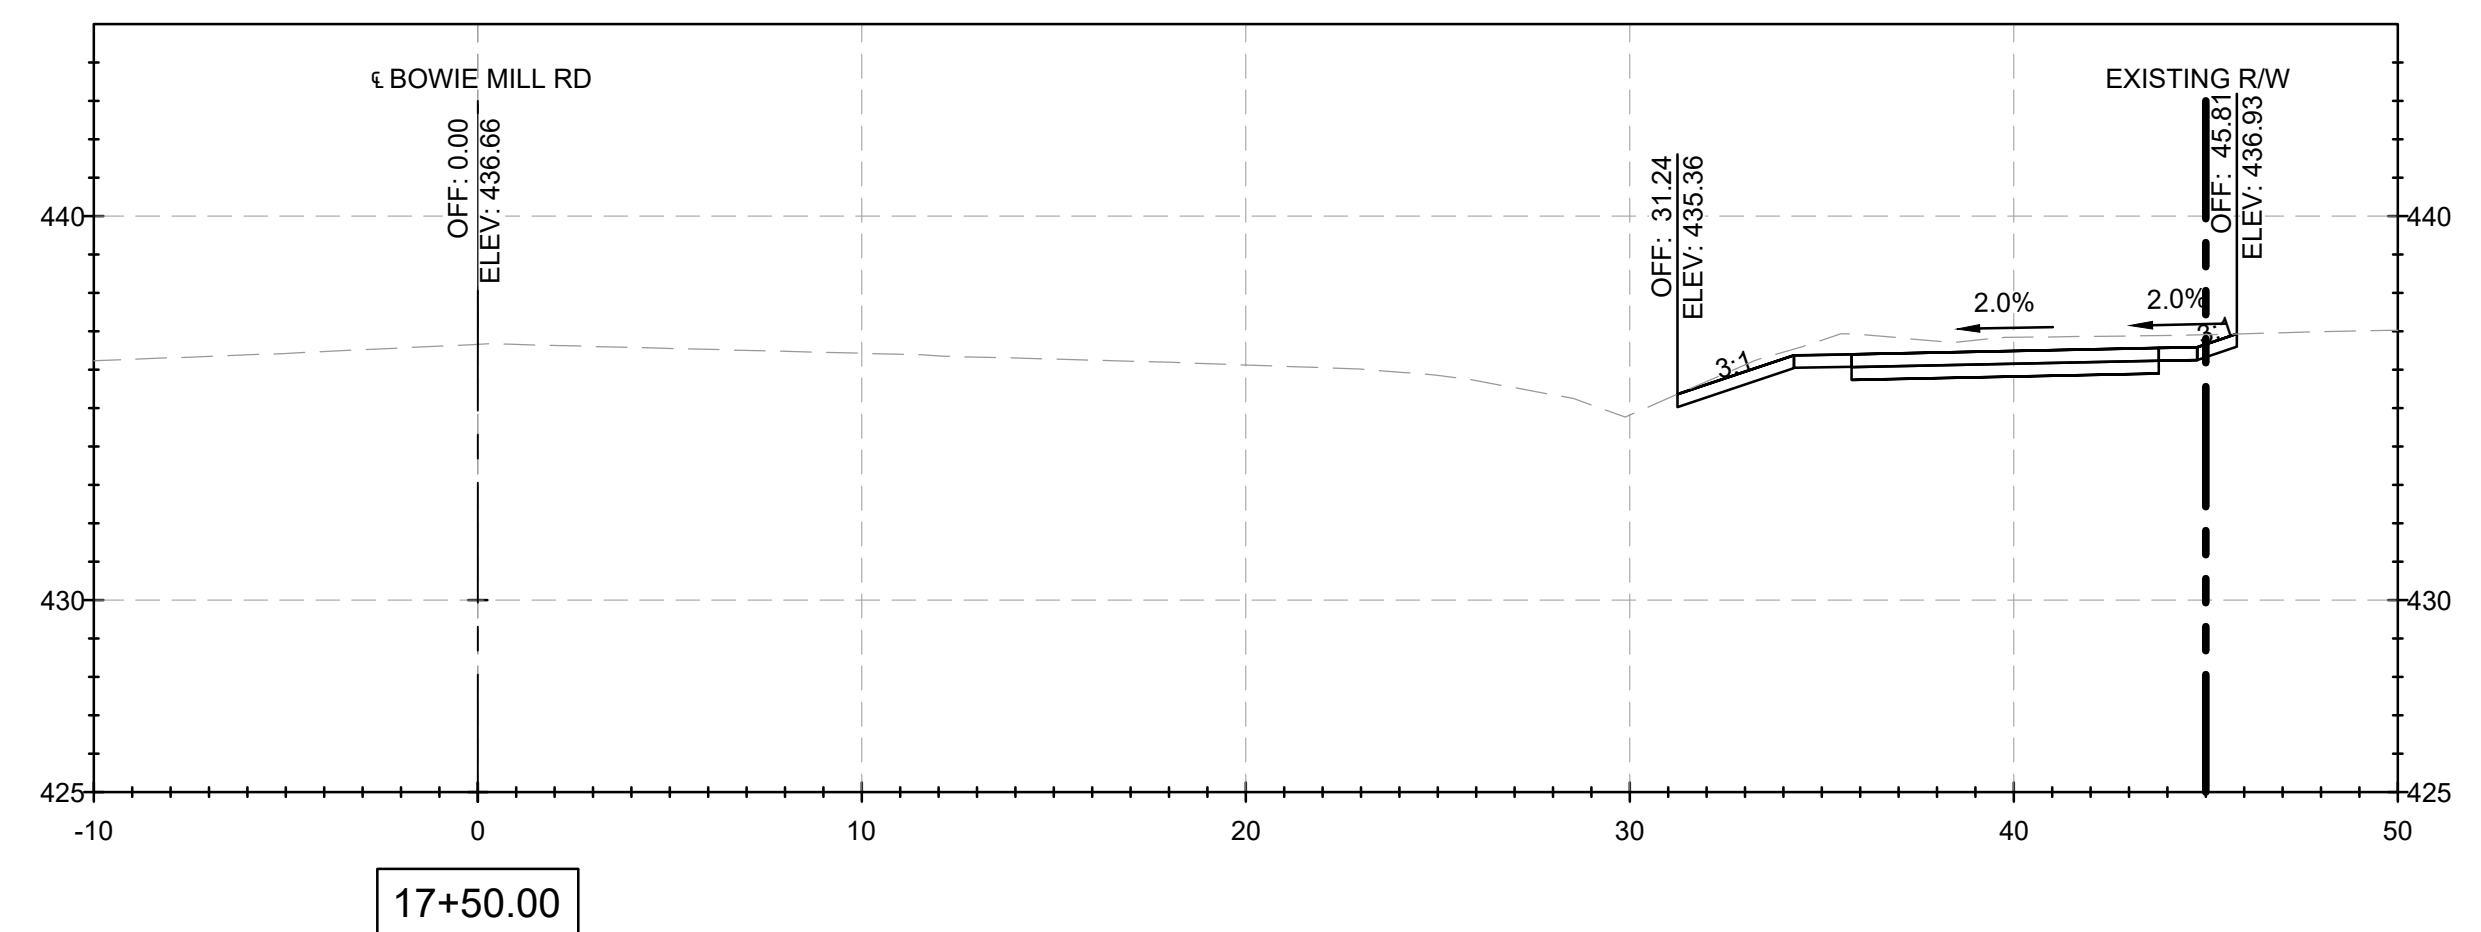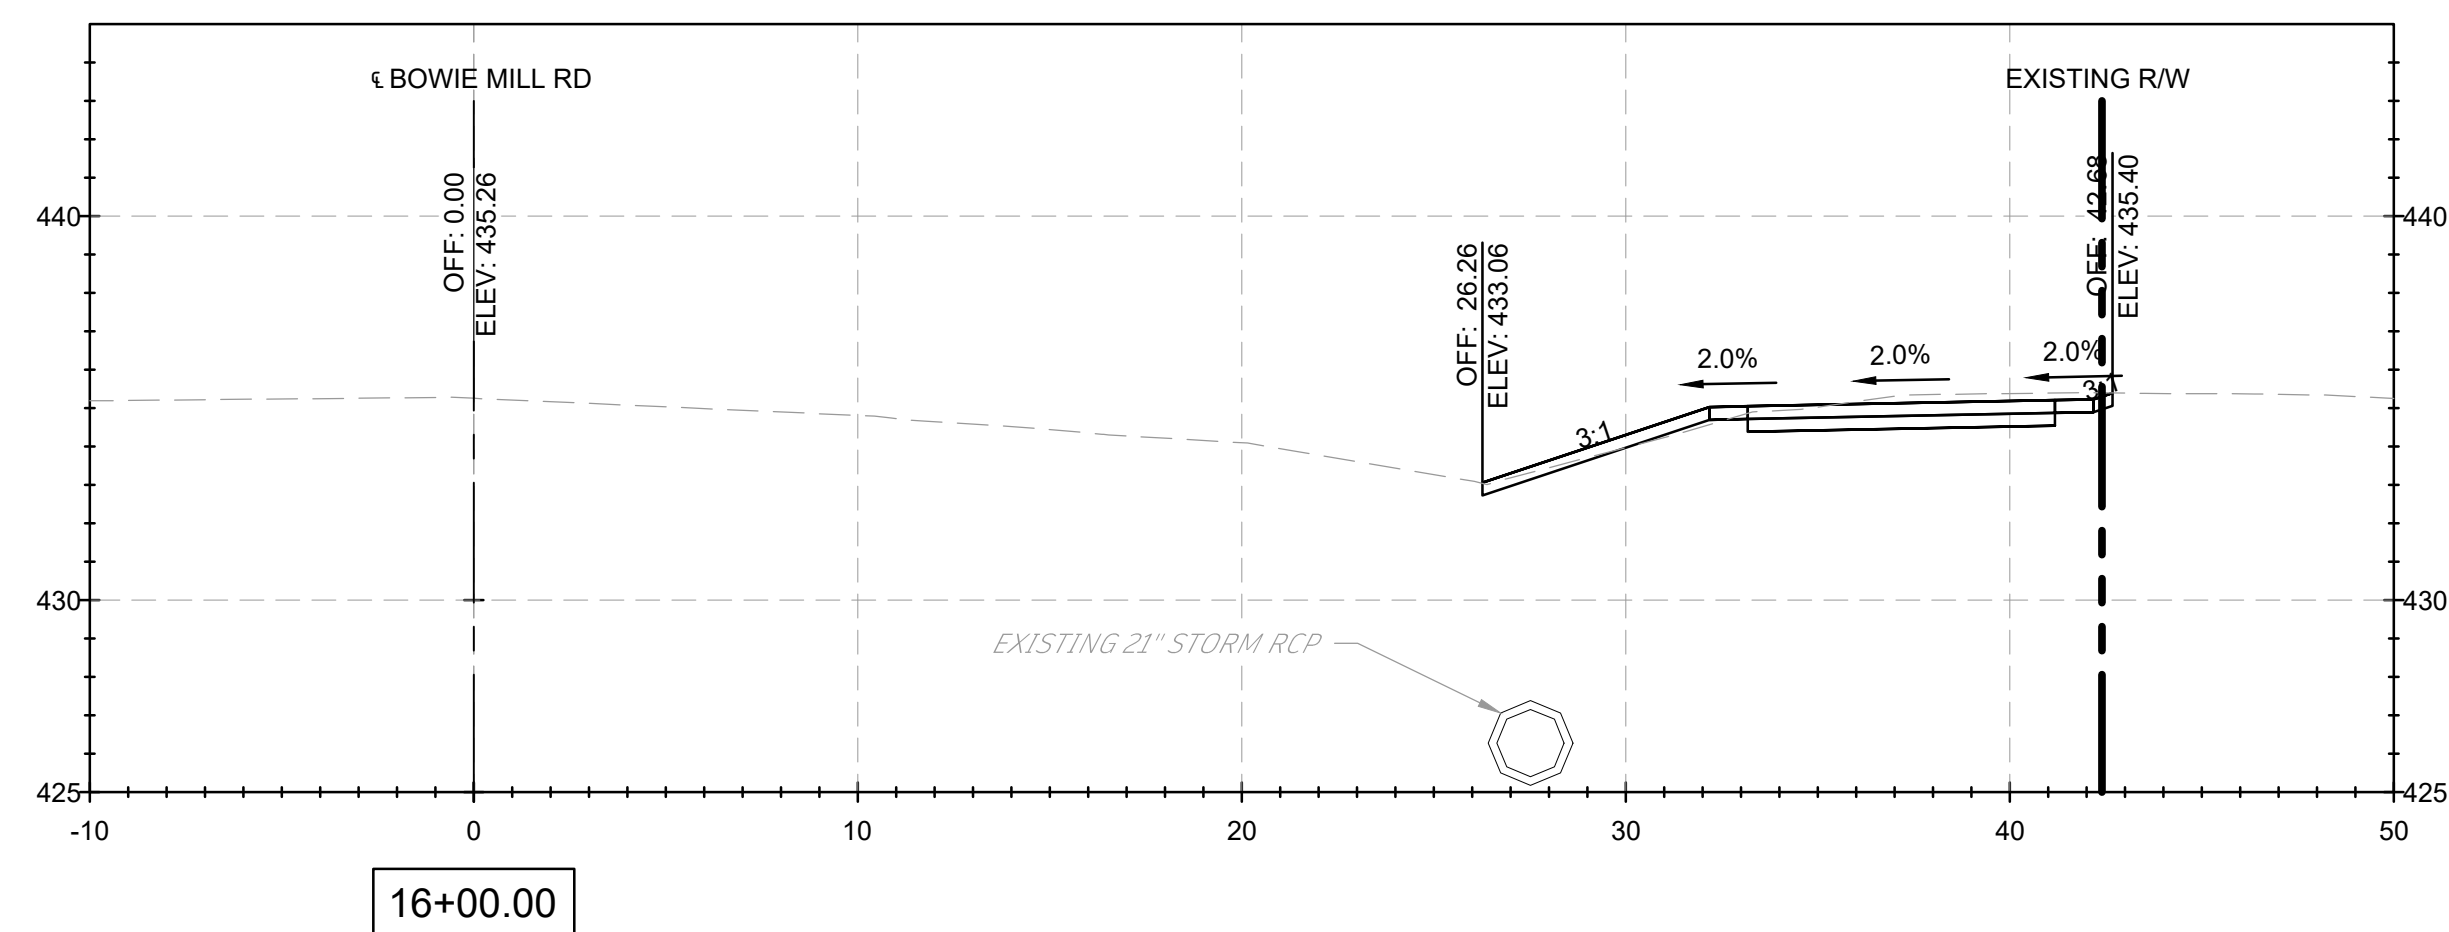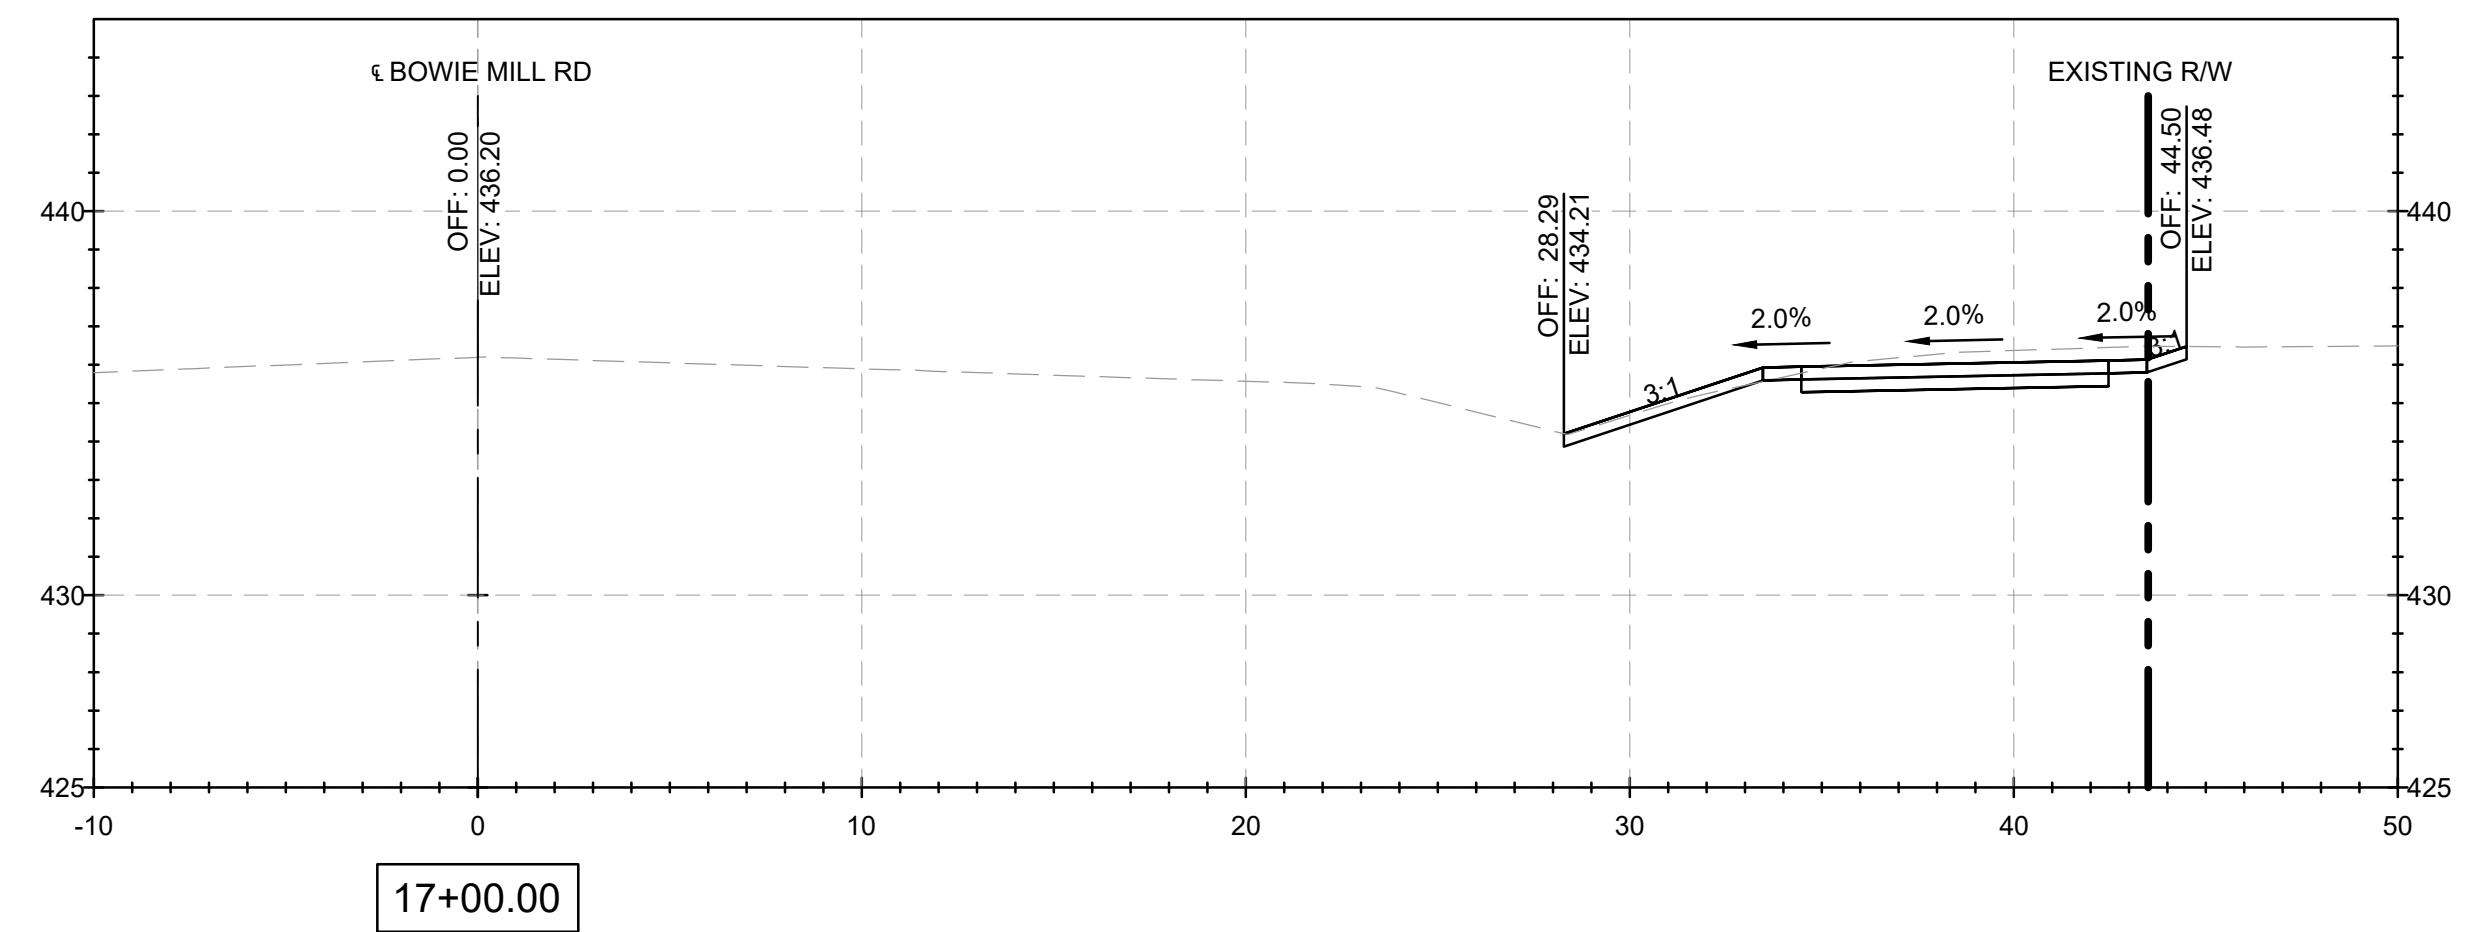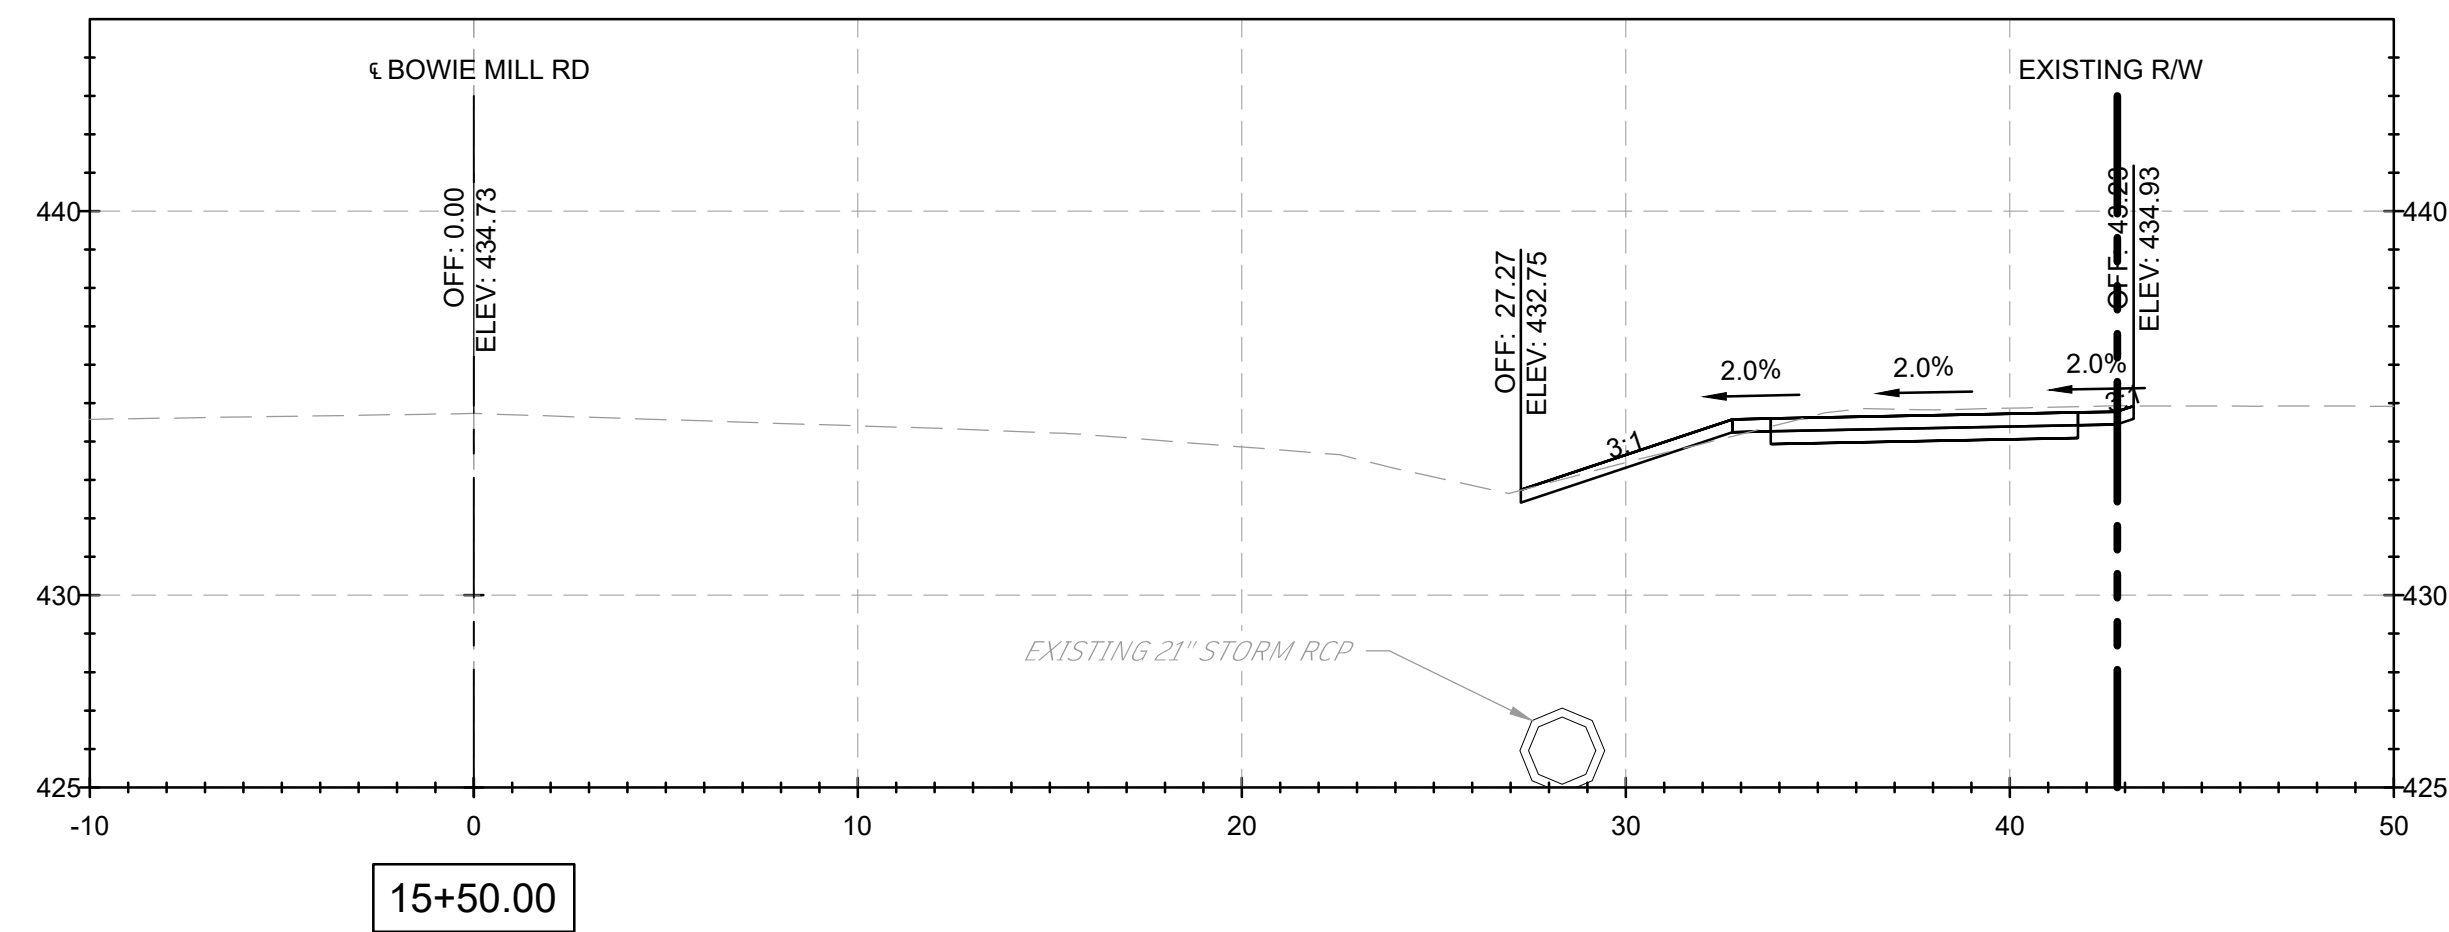

NOTES:

1. CROSS SECTION STATIONS FOLLOW THE ROAD WAY CENTERLINES OF MUNCASTER MILL ROAD AND BOWIE MILL ROAD.

90% DESIGN
NOT FOR CONSTRUCTION

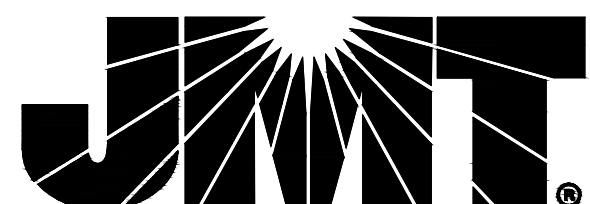[illegible]

MONTGOMERY COUNTY
DEPARTMENT OF TRANSPORTATION
GAITHERSBURG, MARYLAND

RECOMMENDED FOR APPROVAL

Chief, Design Section _____ Date _____
 APPROVED

Date _____


 Chief, Division of Transportation Engineering Date _____

Date _____

Designed by: ADH Drawn by: TMB Checked by: JJR

XS-07
CROSS SECTIONS
BOWIE MILL ROAD
BIKEWAY






M-NCPPC PERMIT NO. MR2023016 SHA TRACKING NO. 24APMO039XX

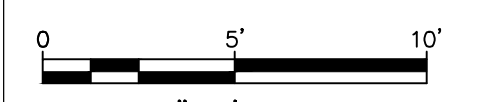

SCALE: 1"=5'

DATE: APRIL 2025


Project No. : 502108 Sheet 343 of 393

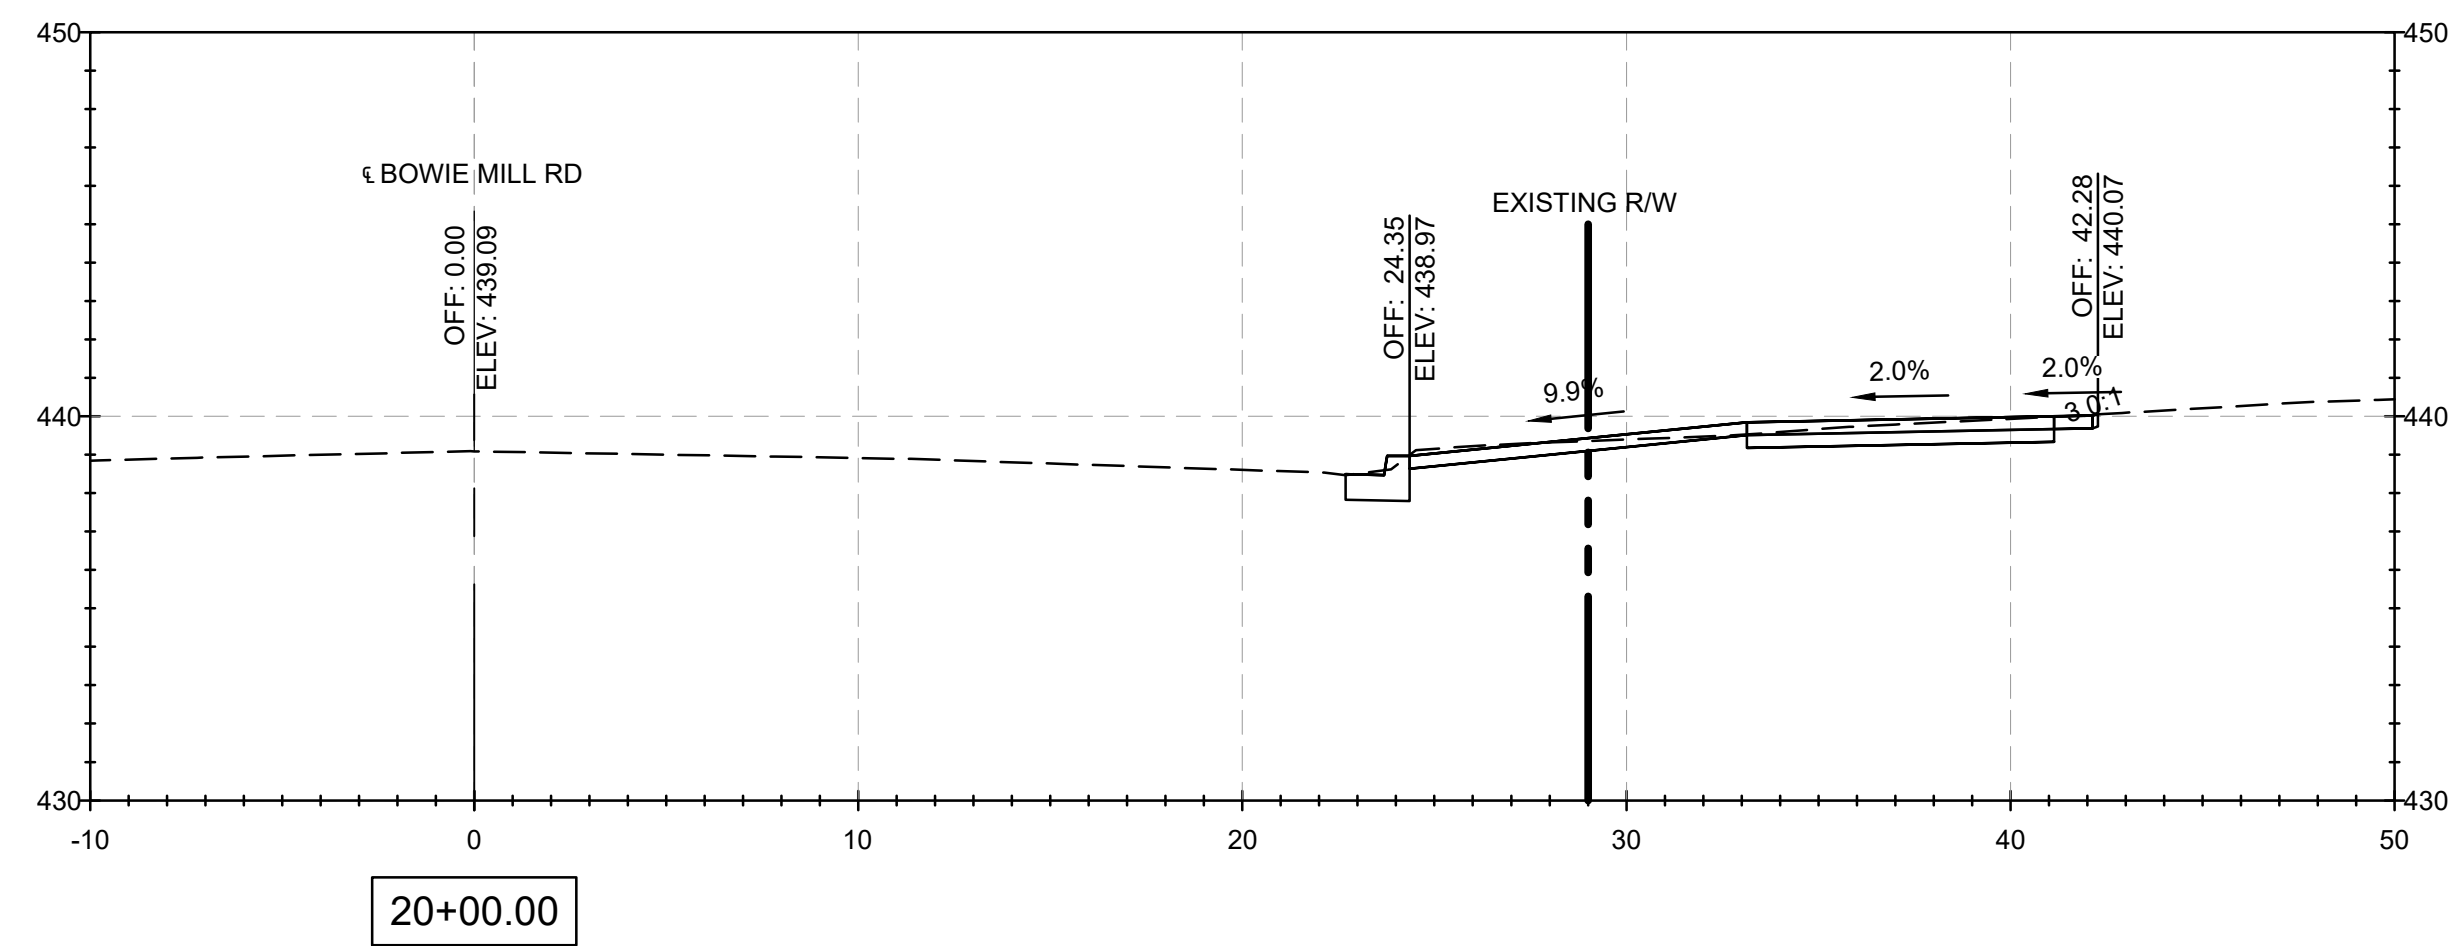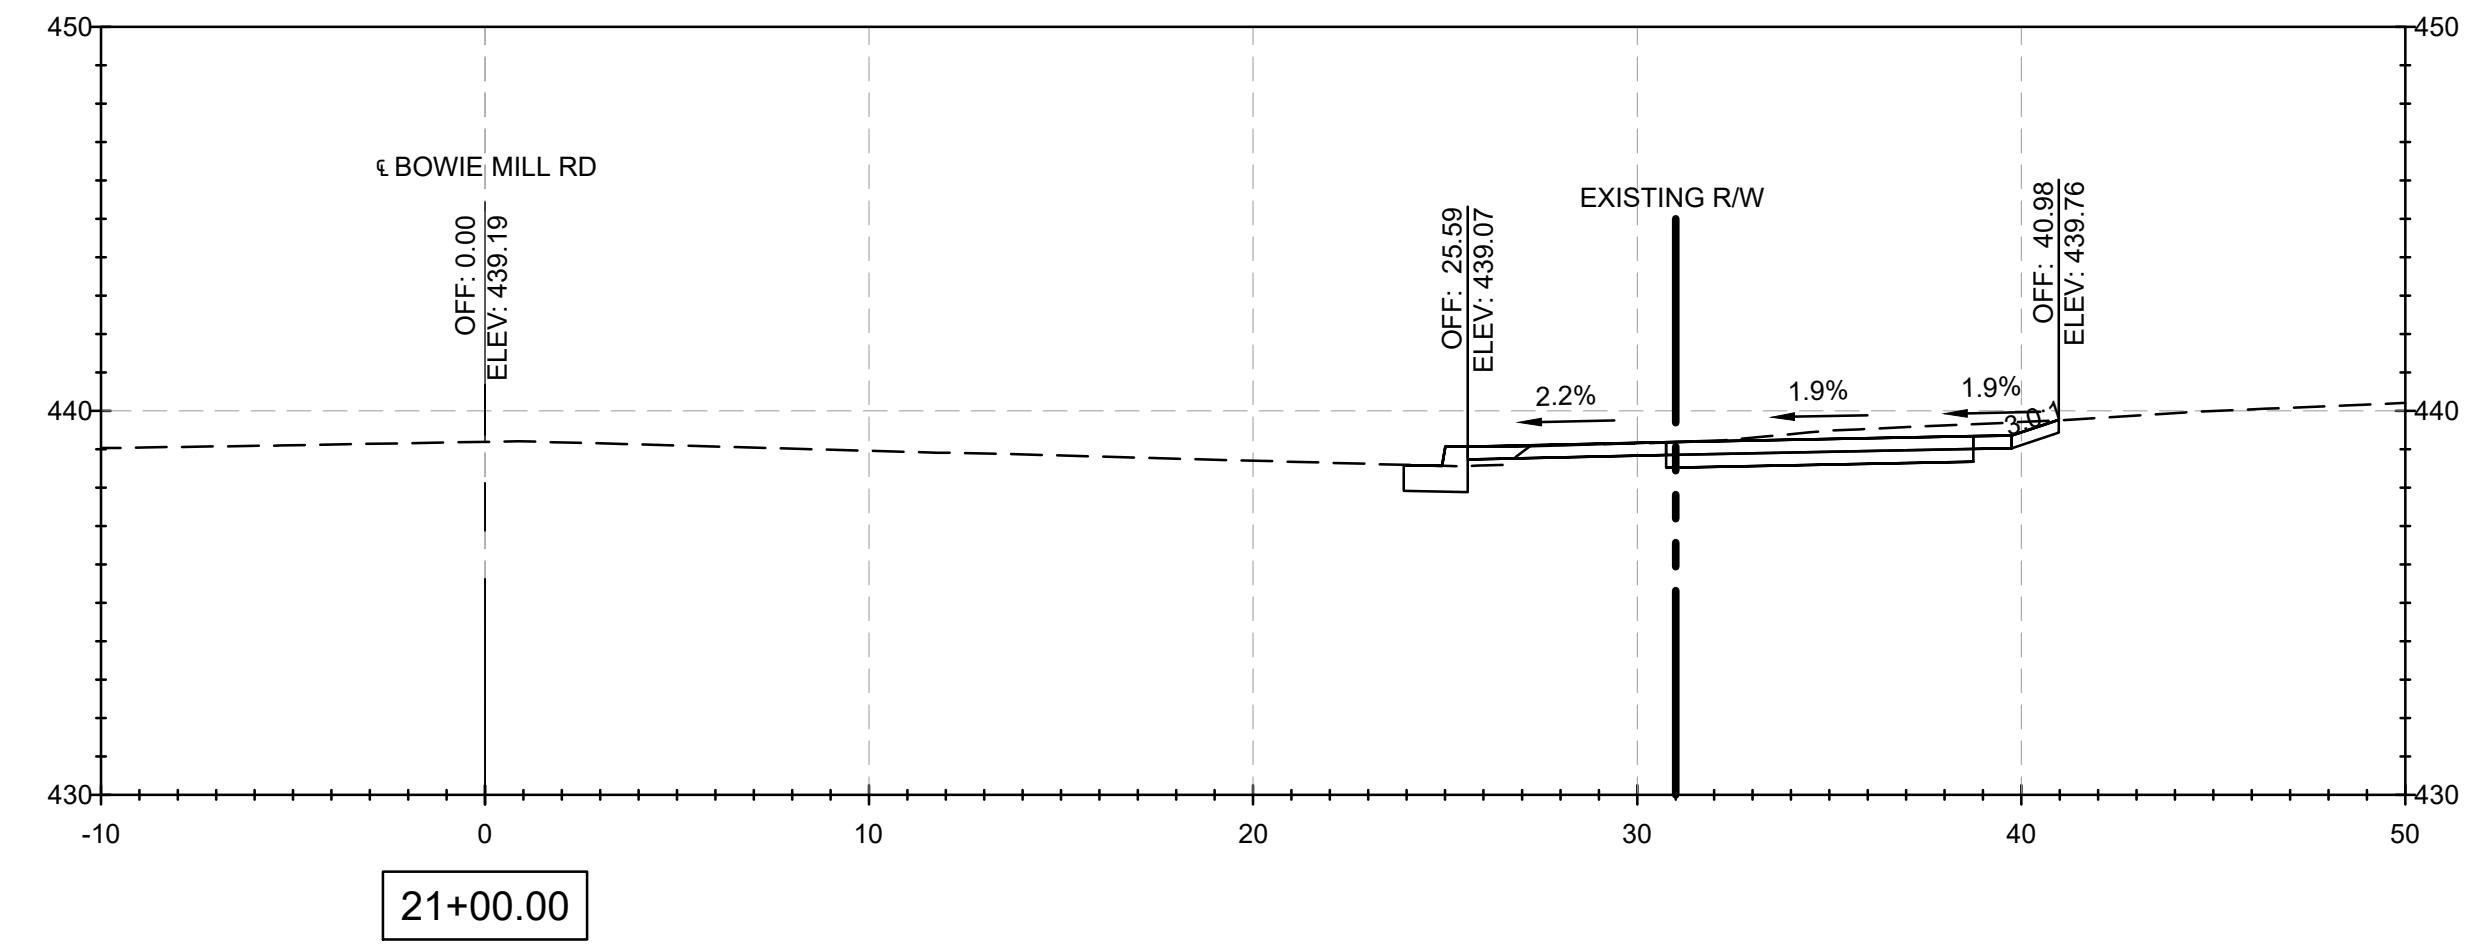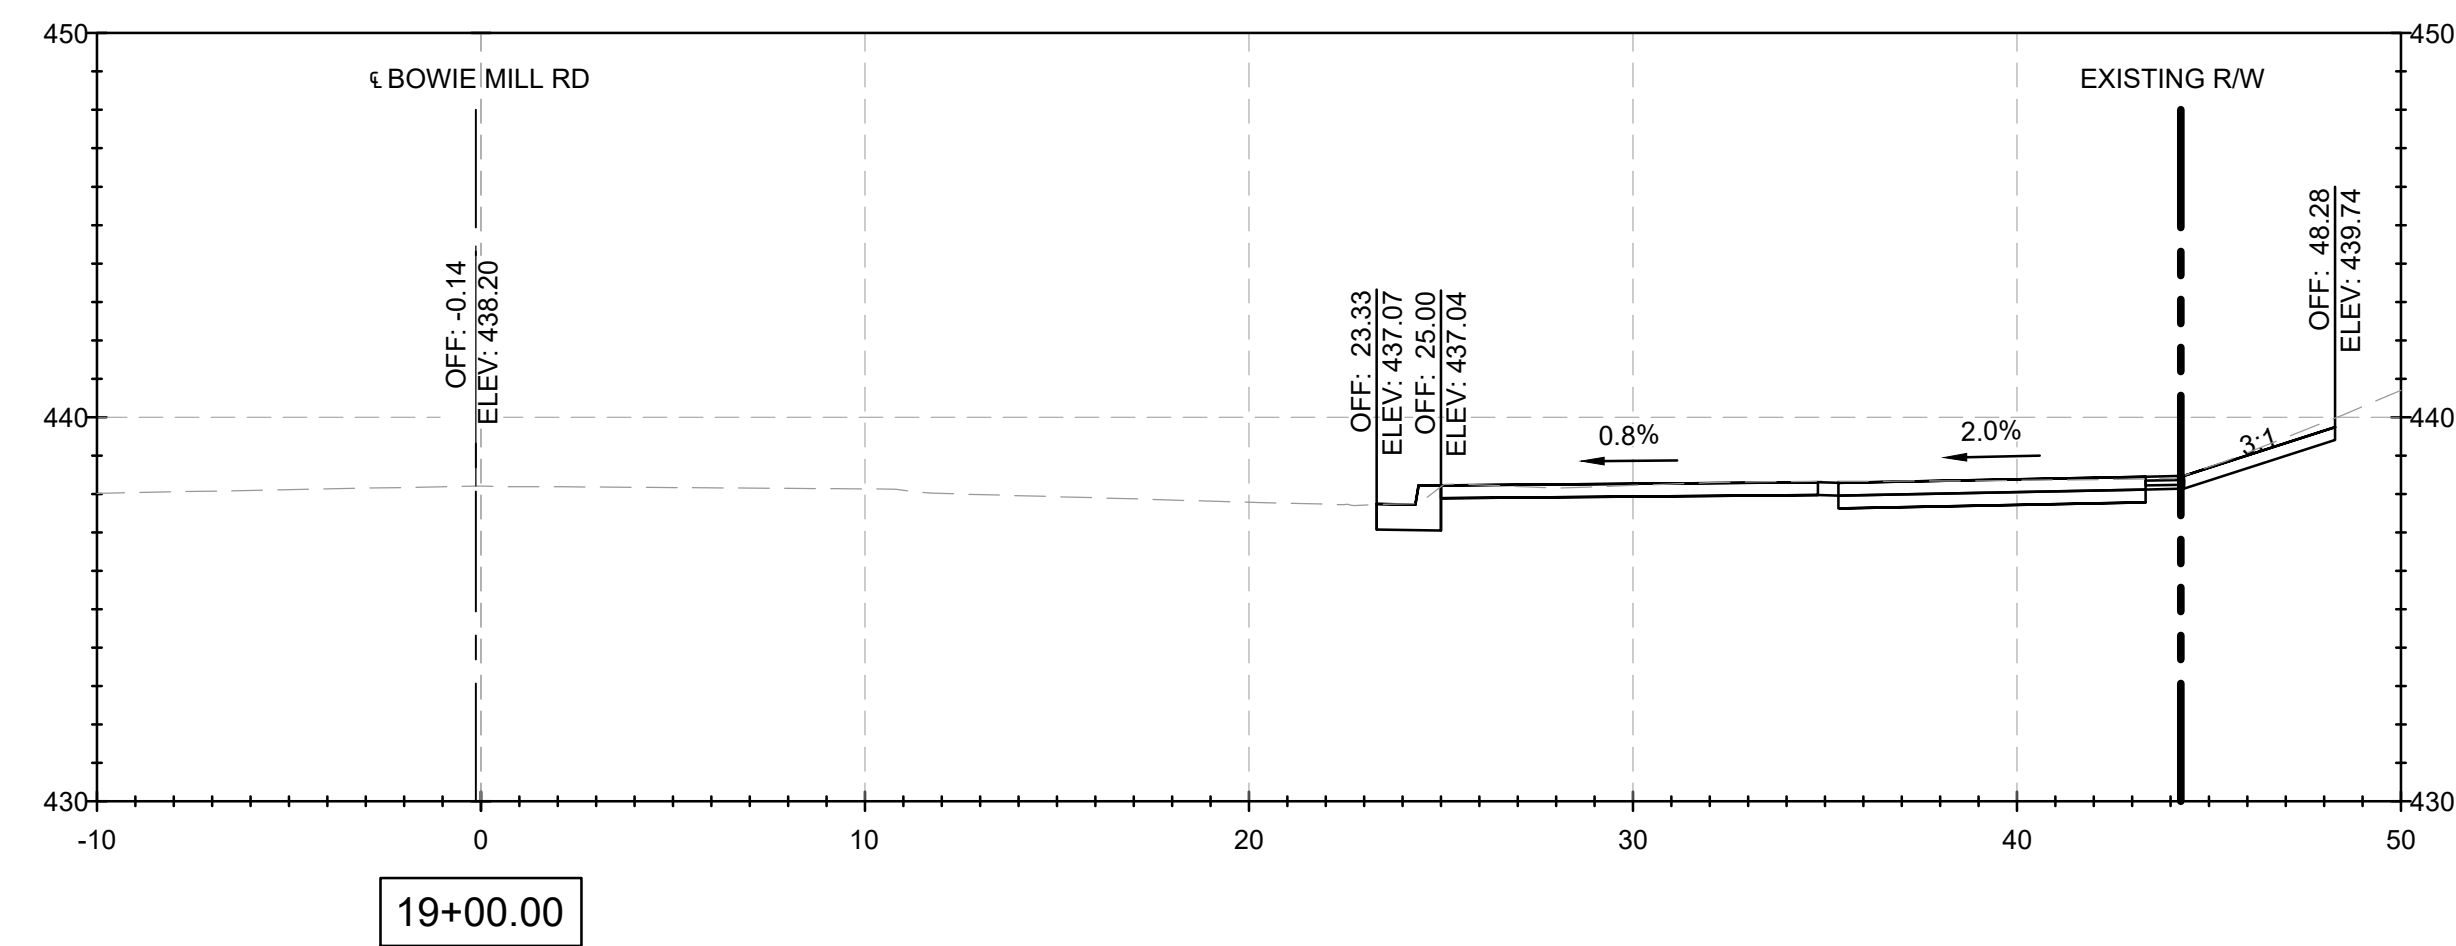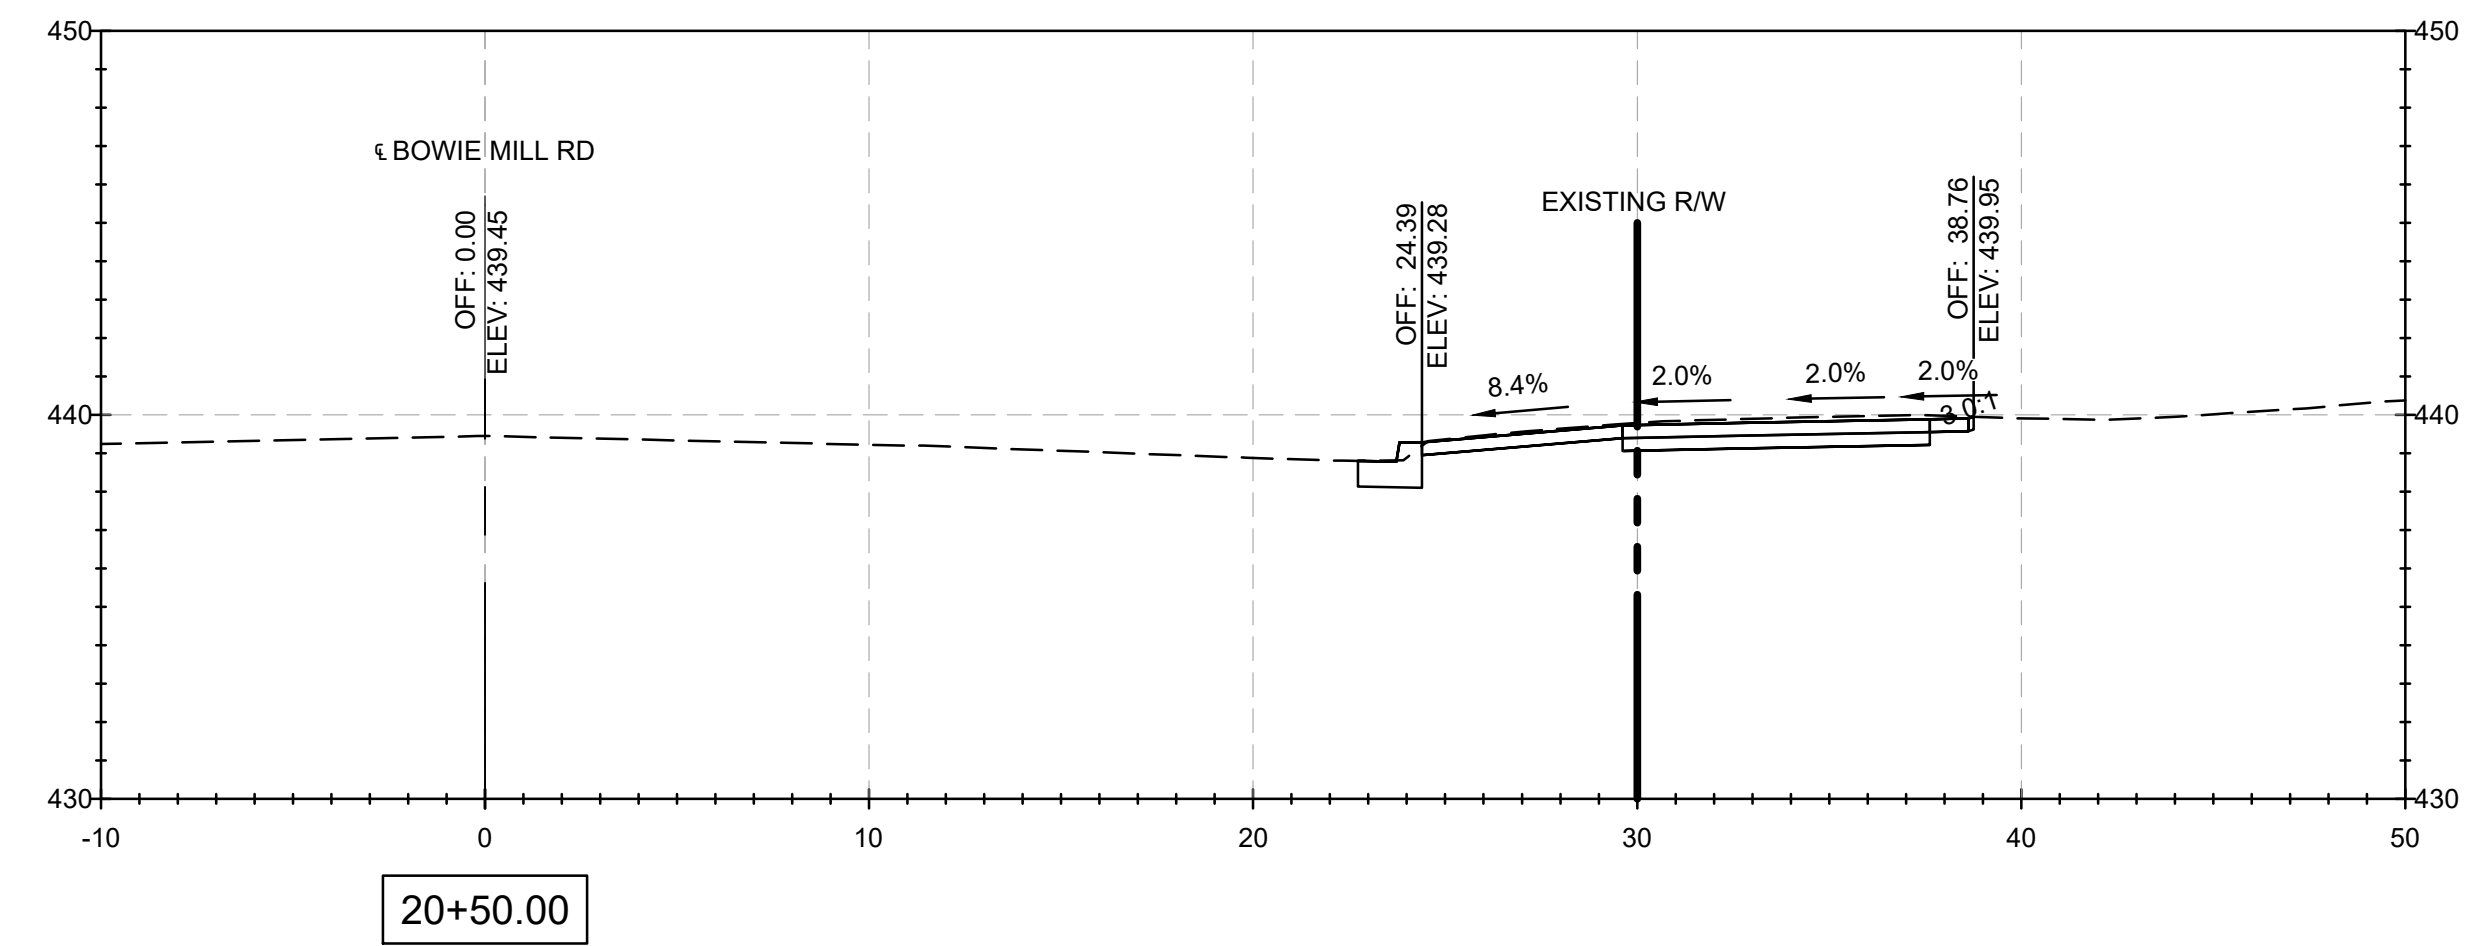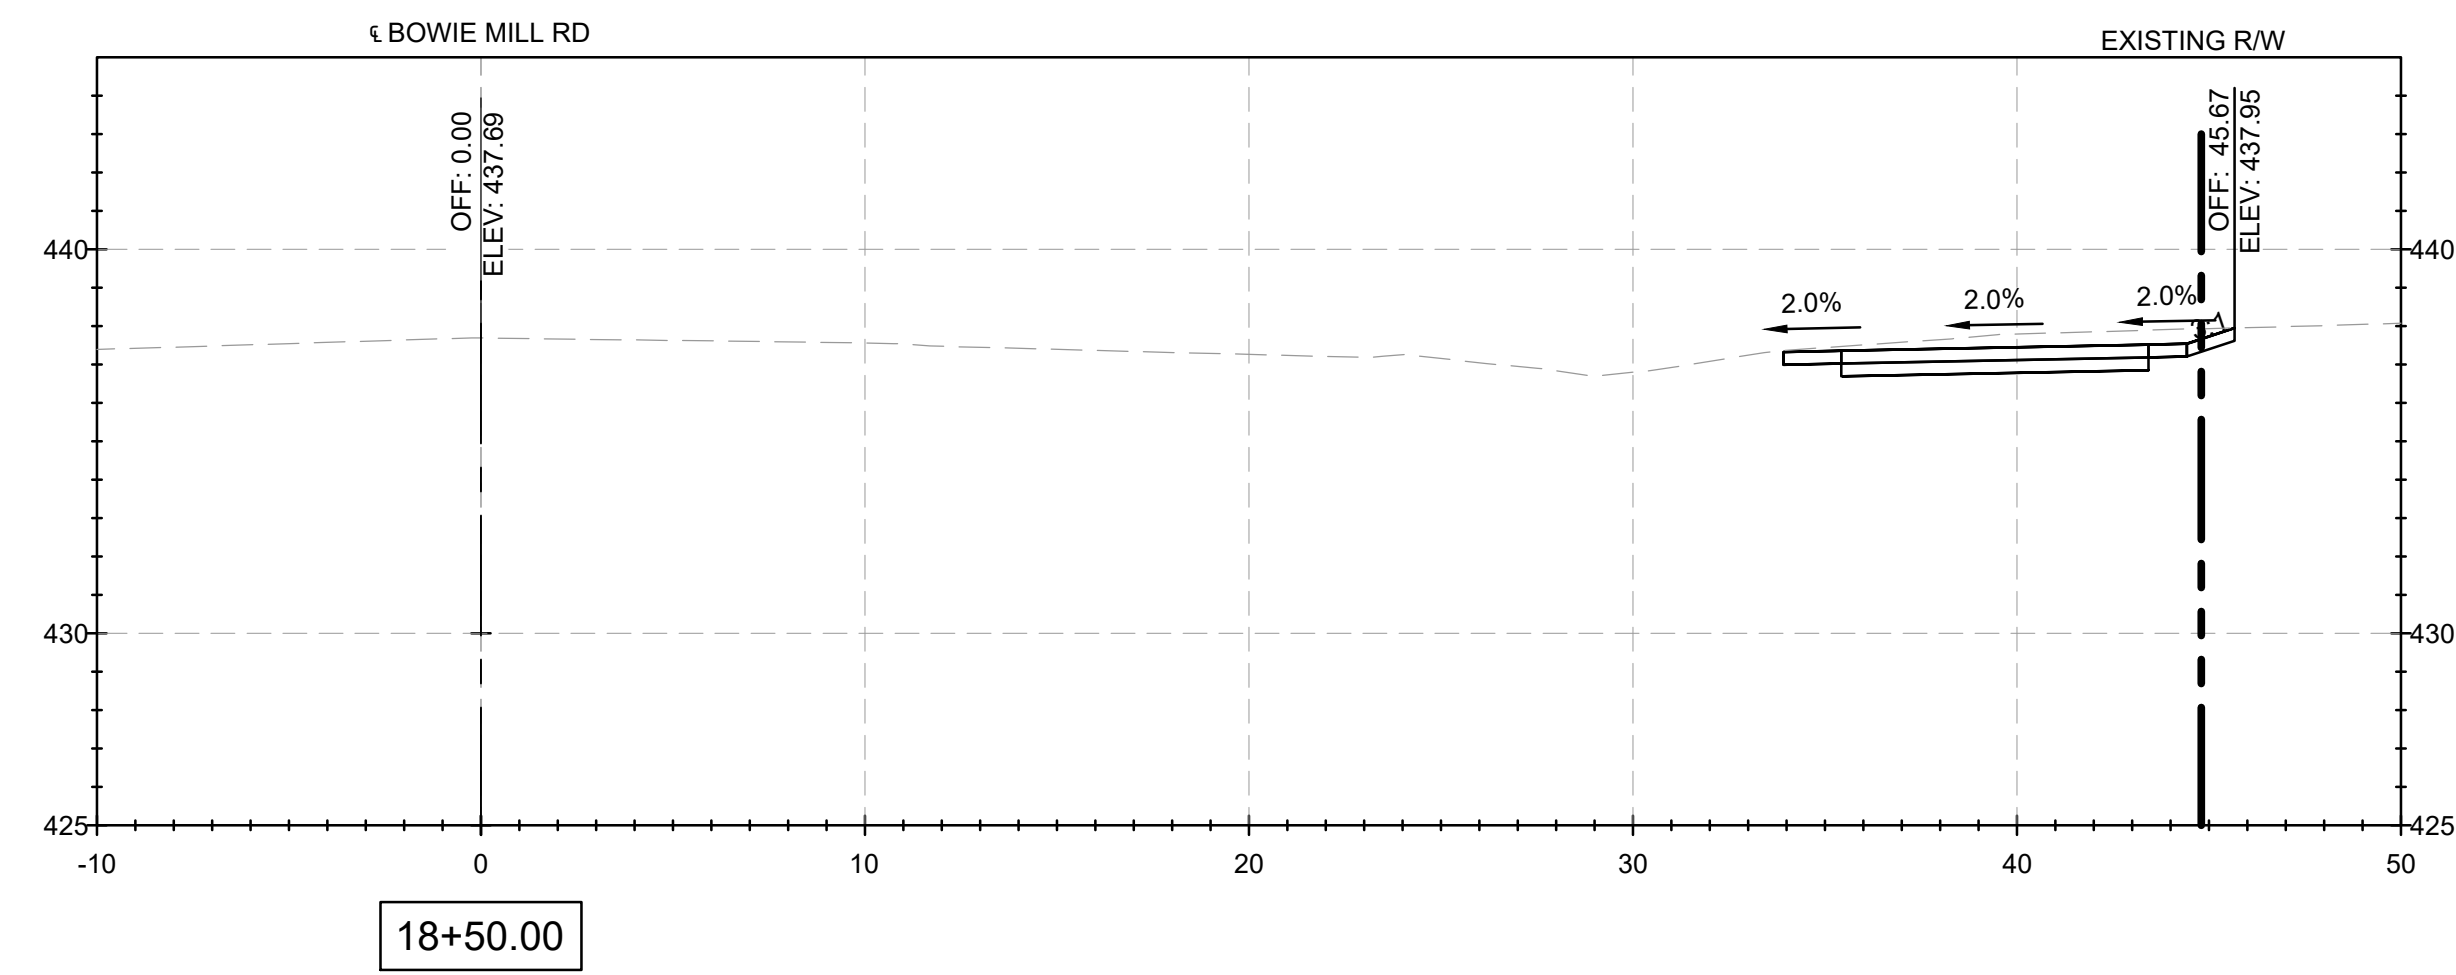

NOTES:

1. CROSS SECTION STATIONS FOLLOW THE ROAD WAY CENTERLINES OF MUNCASTER MILL ROAD AND BOWIE MILL ROAD.

90% DESIGN
NOT FOR CONSTRUCTION

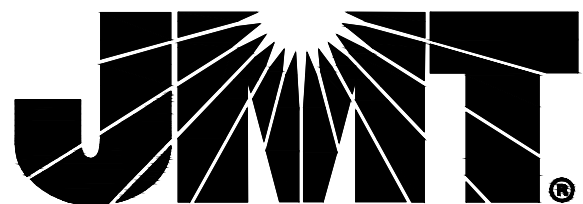[illegible]

MONTGOMERY COUNTY
DEPARTMENT OF TRANSPORTATION
GAITHERSBURG, MARYLAND

RECOMMENDED FOR APPROVAL

Chief, Design Section	Date
APPROVED	

 Chief, Division of Transportation Engineering _____
 Date

Designed by: ADH Drawn by: TMB Checked by: JJR

XS-08
CROSS SECTIONS
BOWIE MILL ROAD
BIKEWAY







M-NCPPC PERMIT NO. MR2023016 SHA TRACKING NO. 24APMO039XX



SCALE: 1"=5'

DATE: APRIL 2025


Project No. : 502108 Sheet 344 of 393

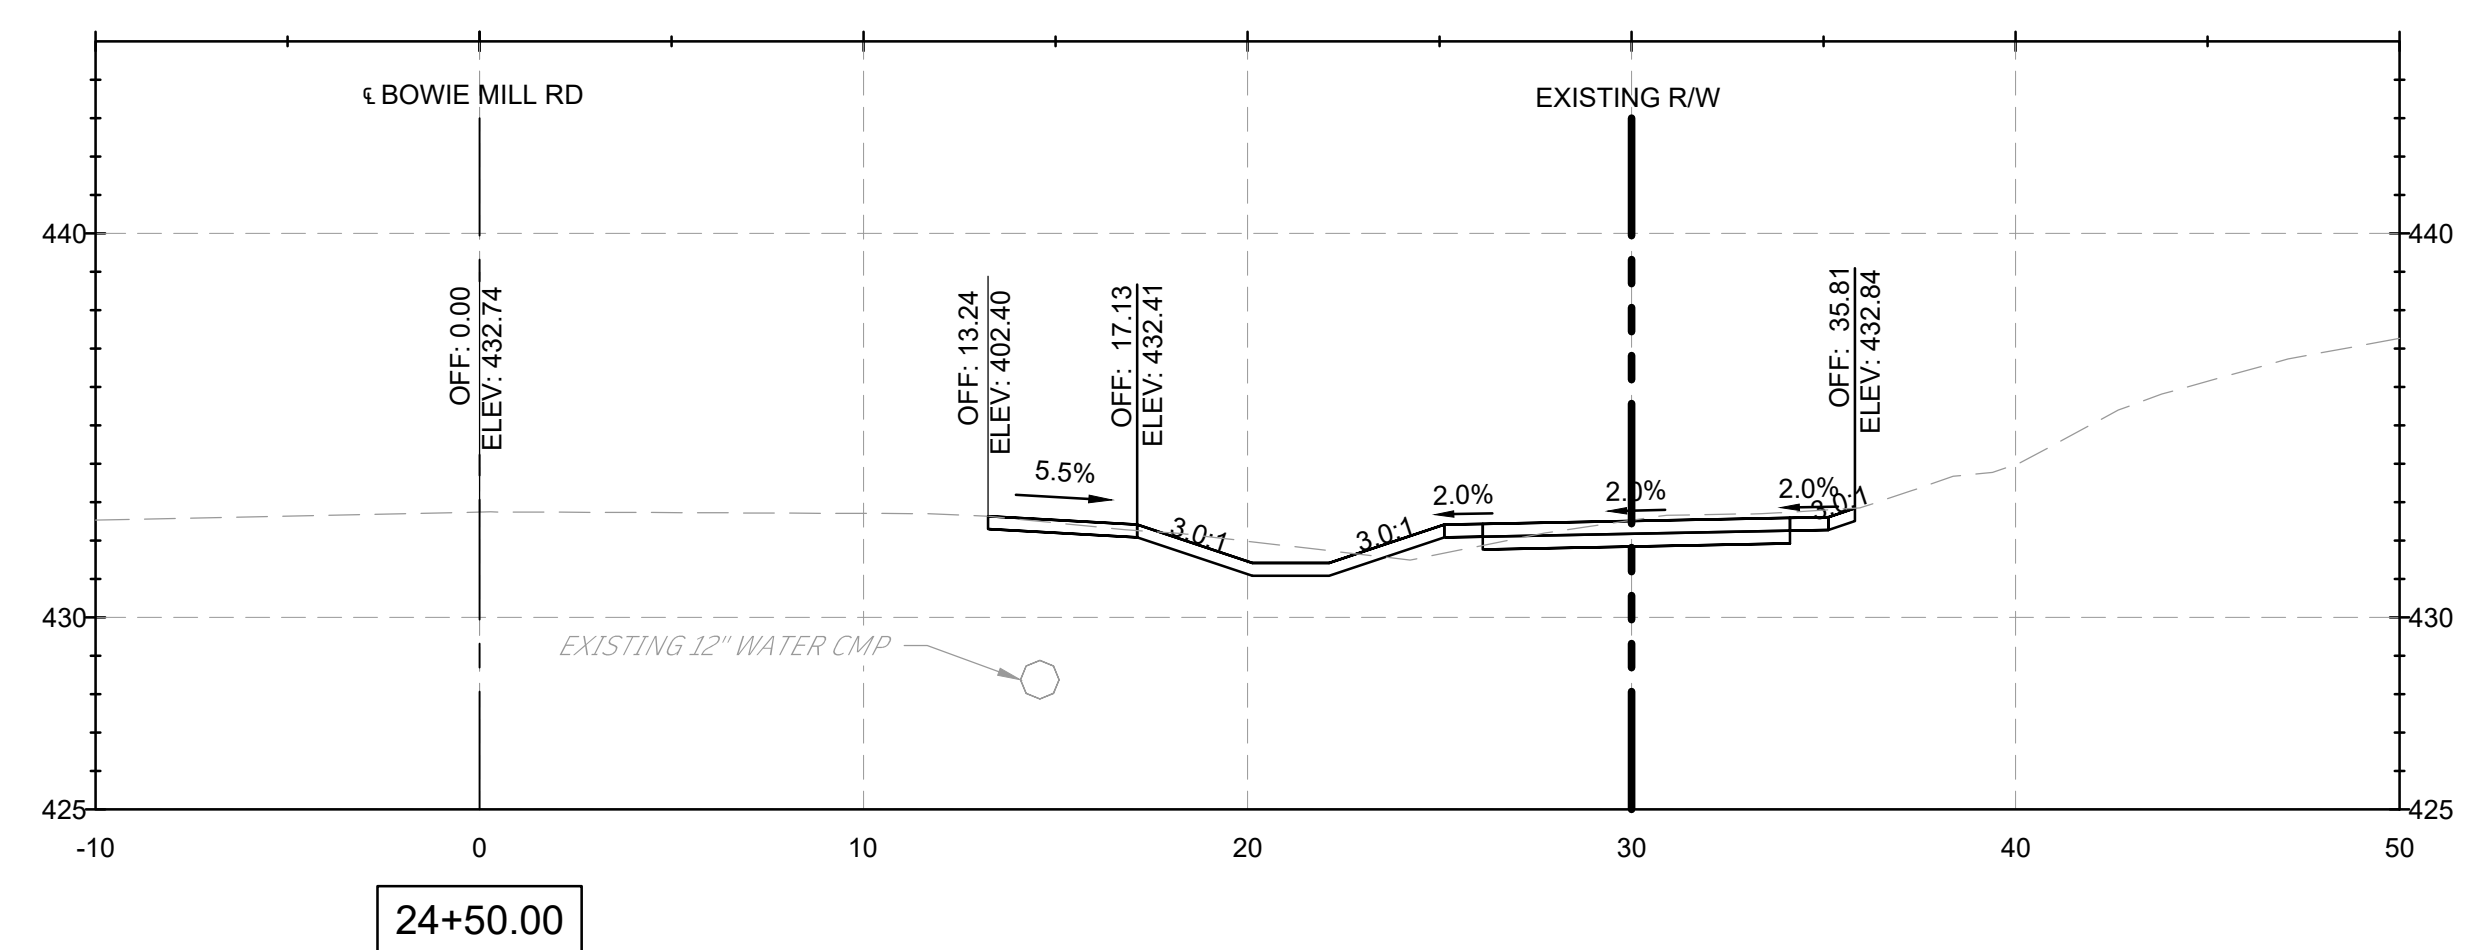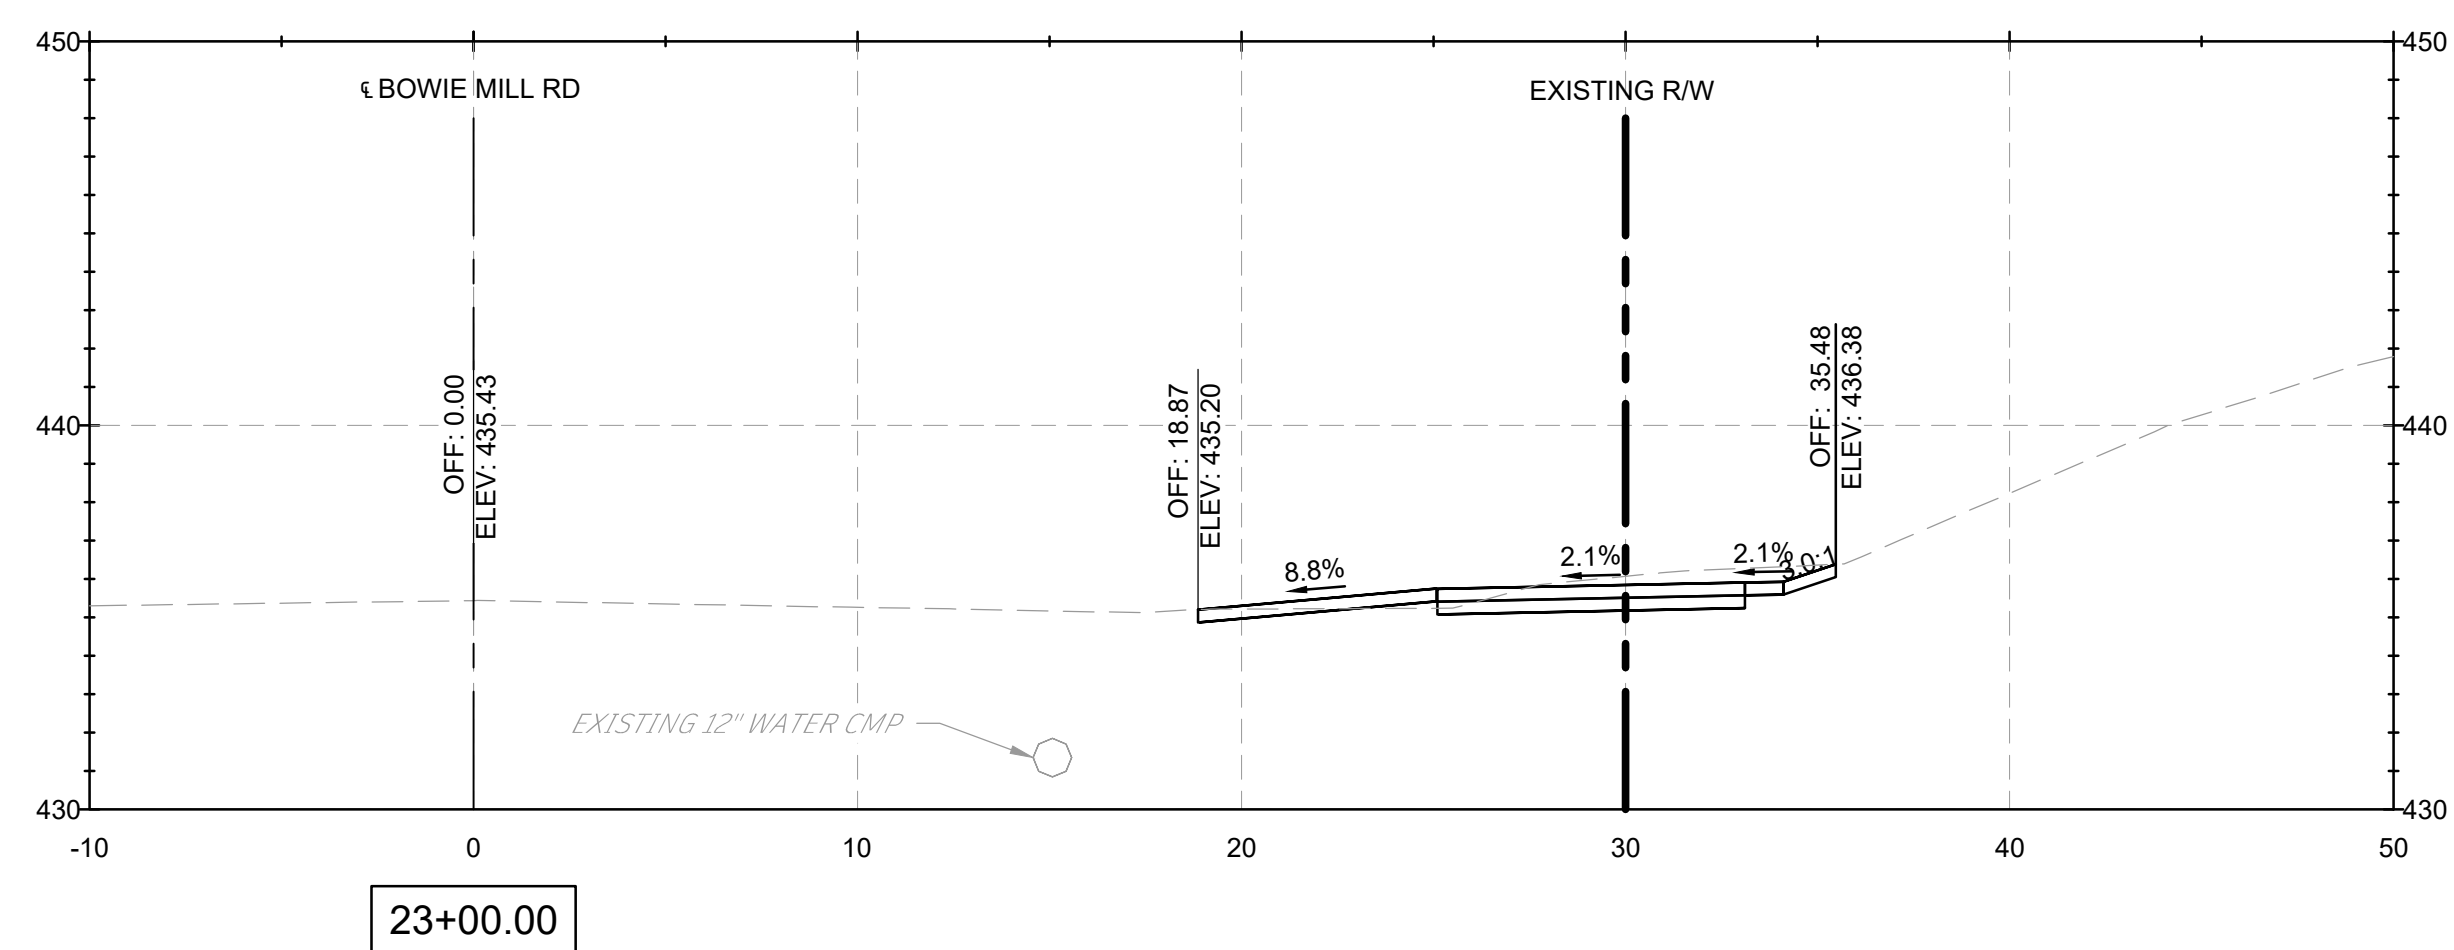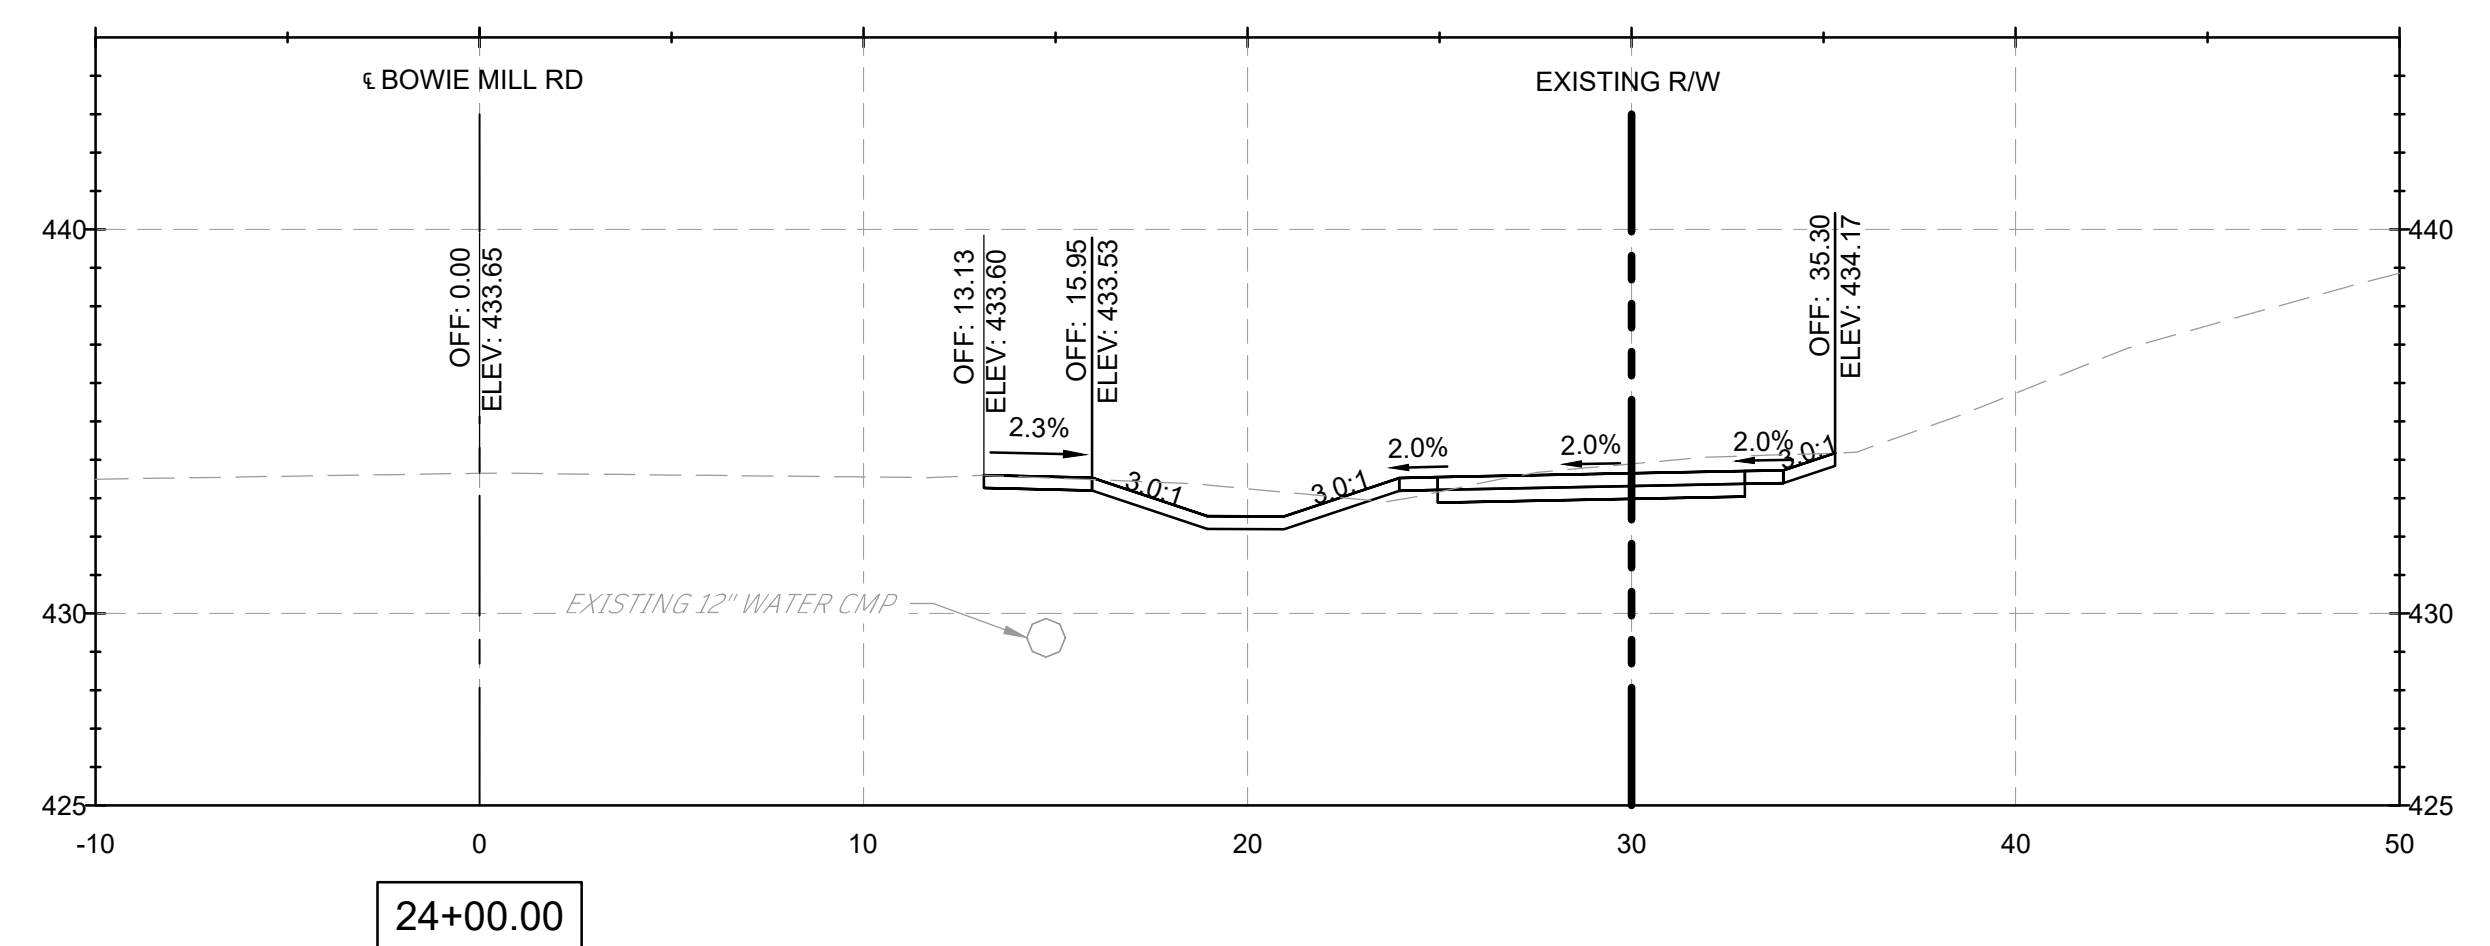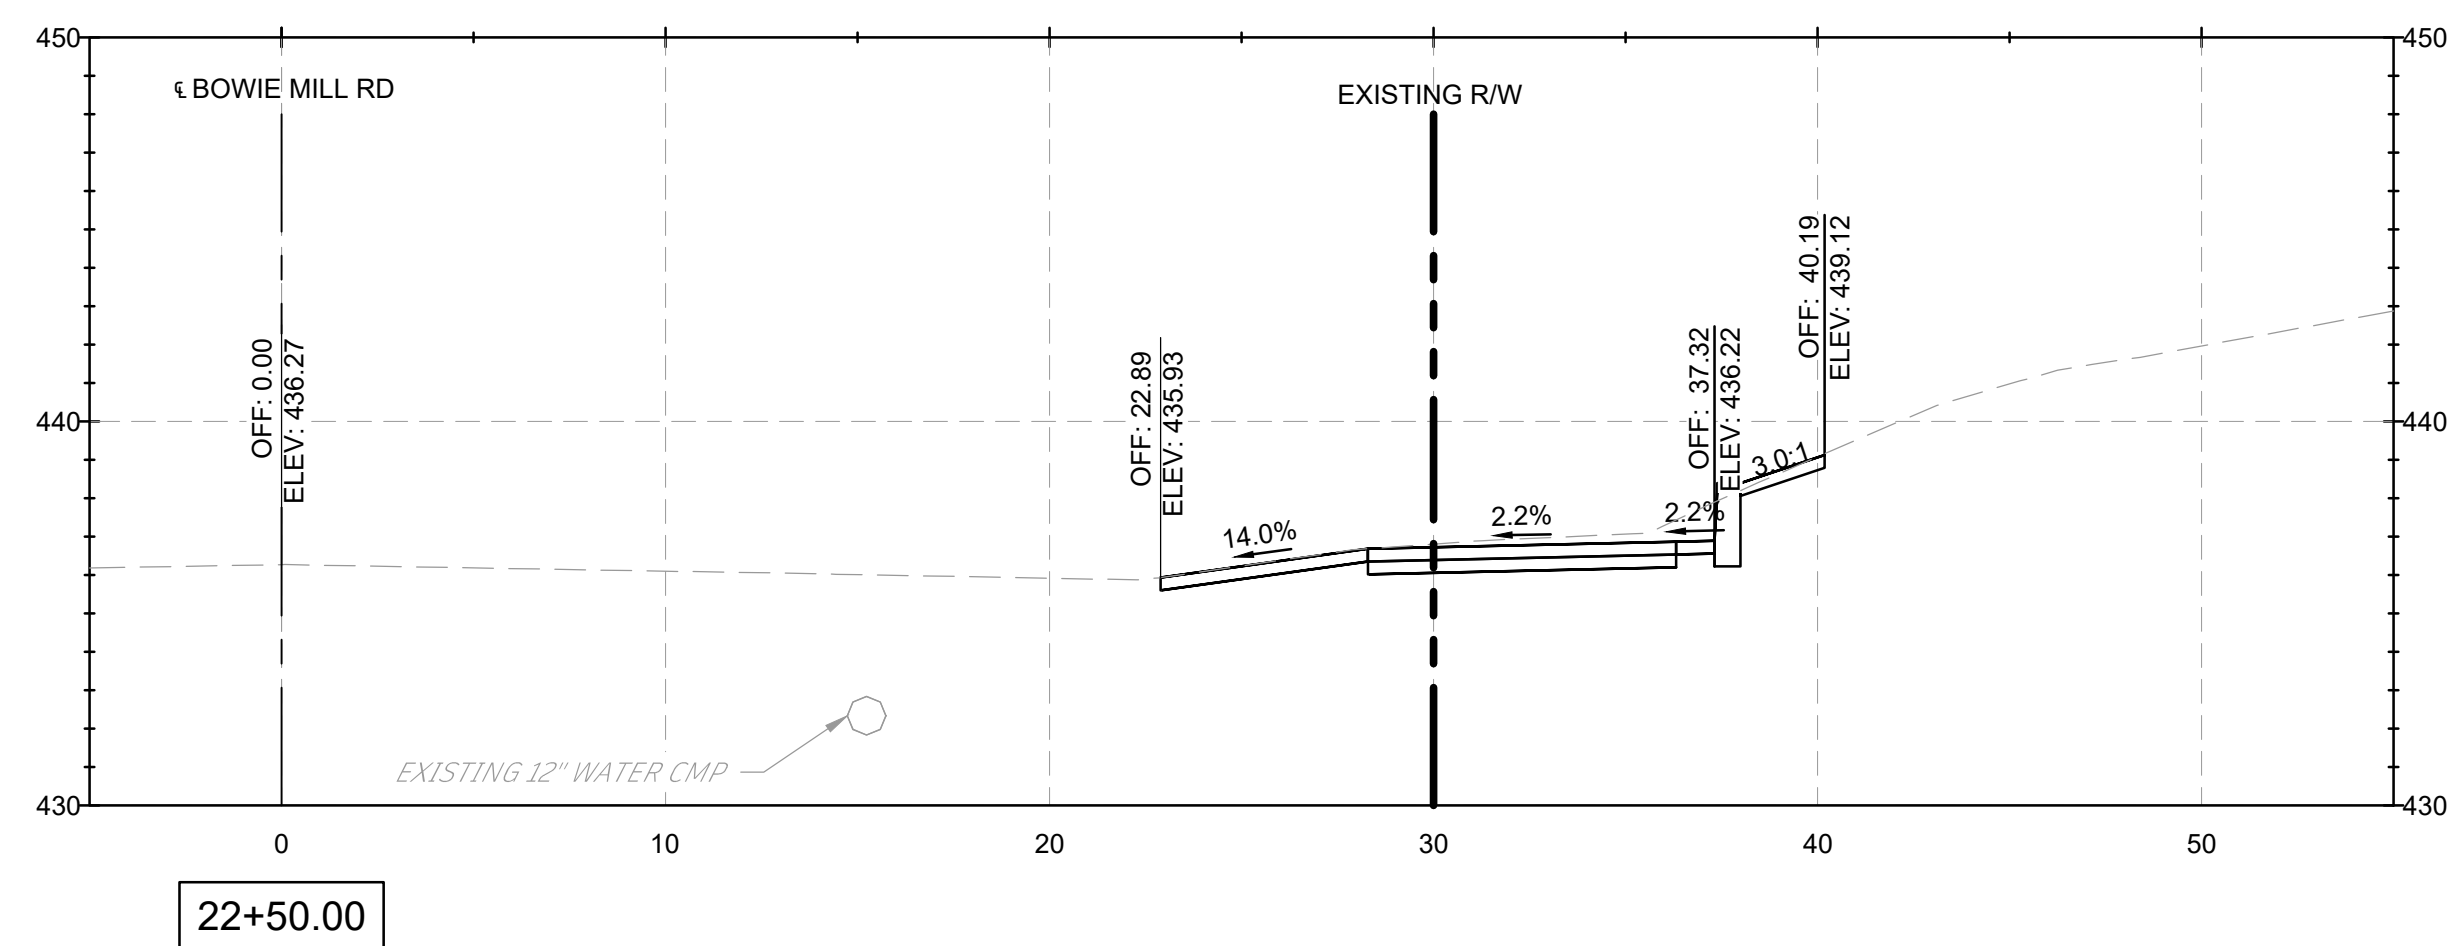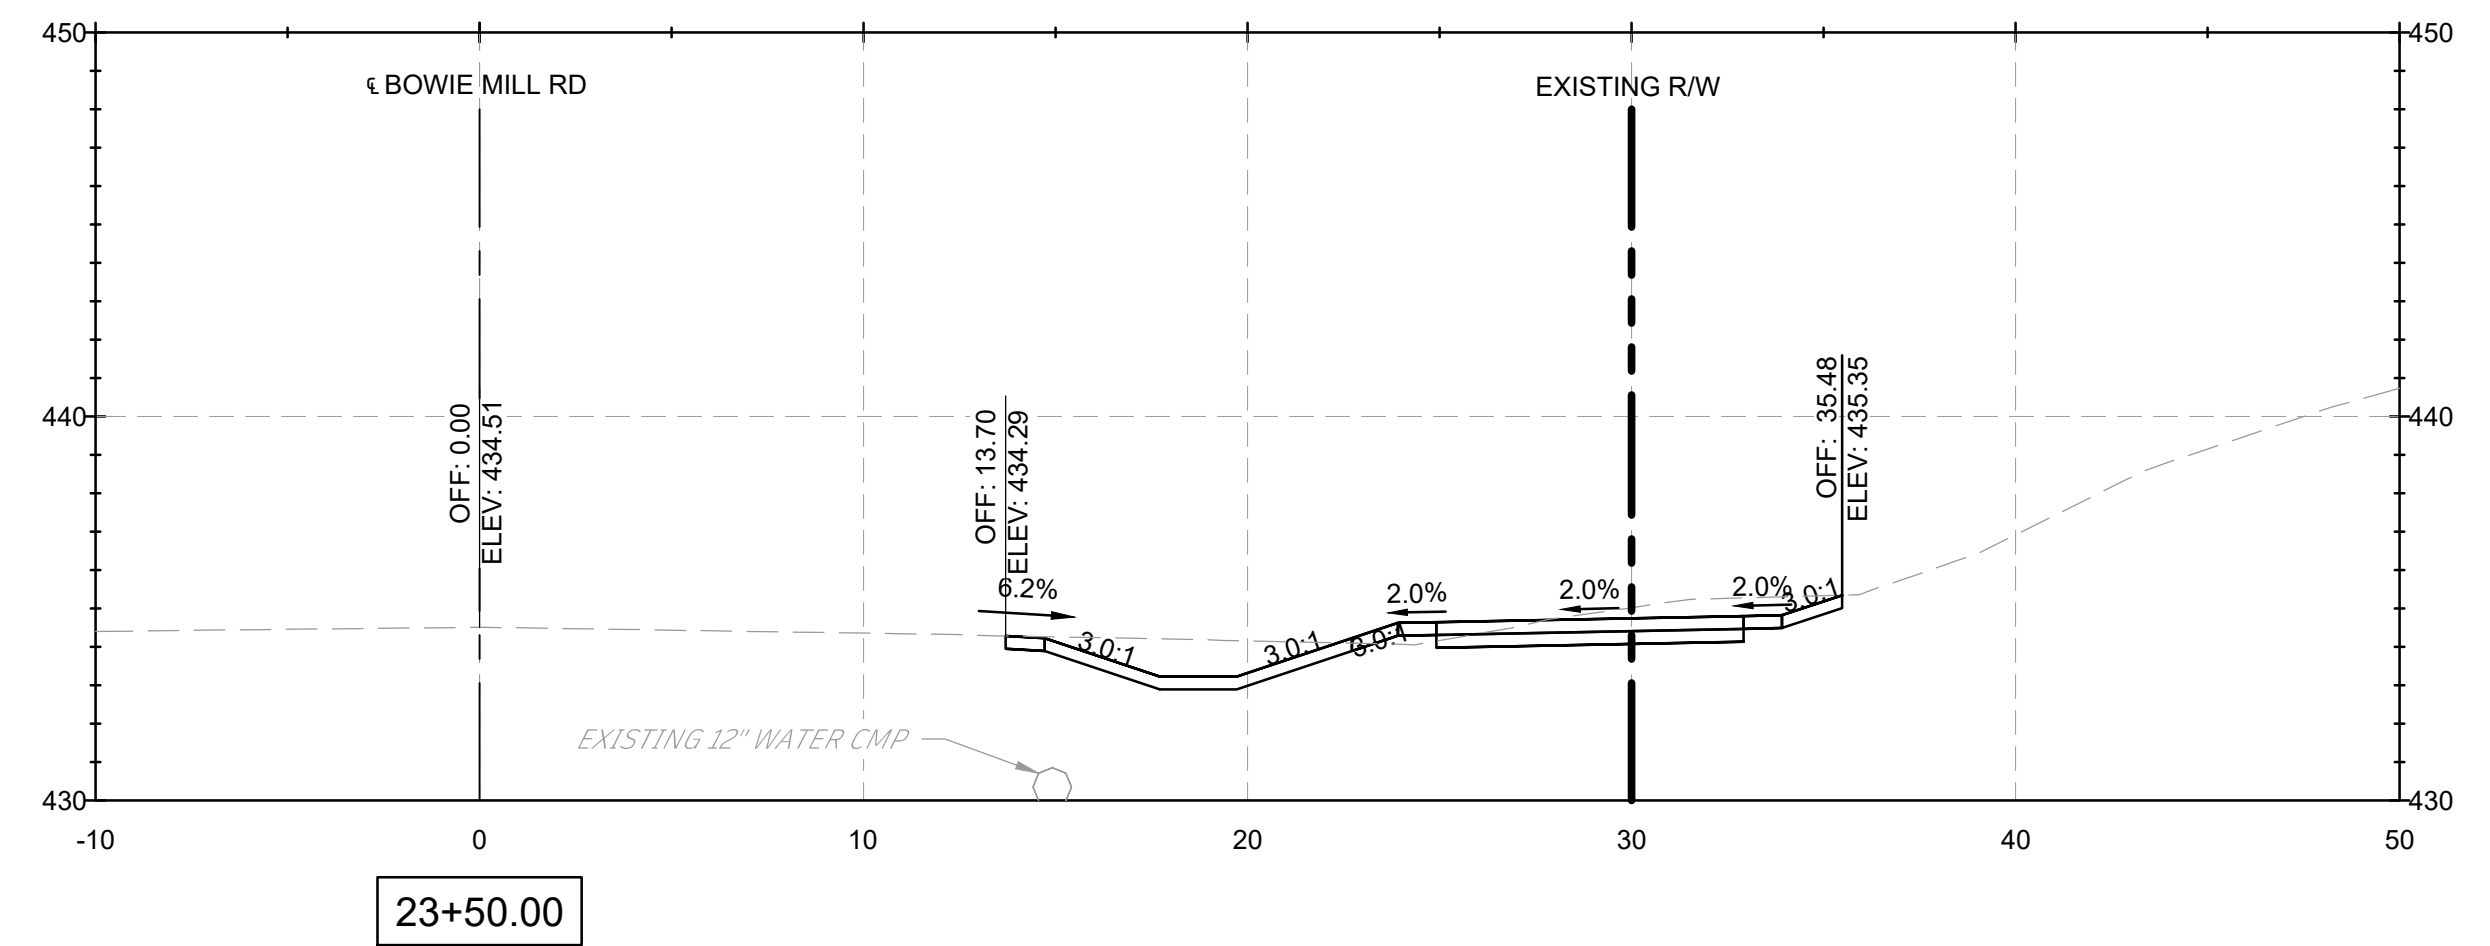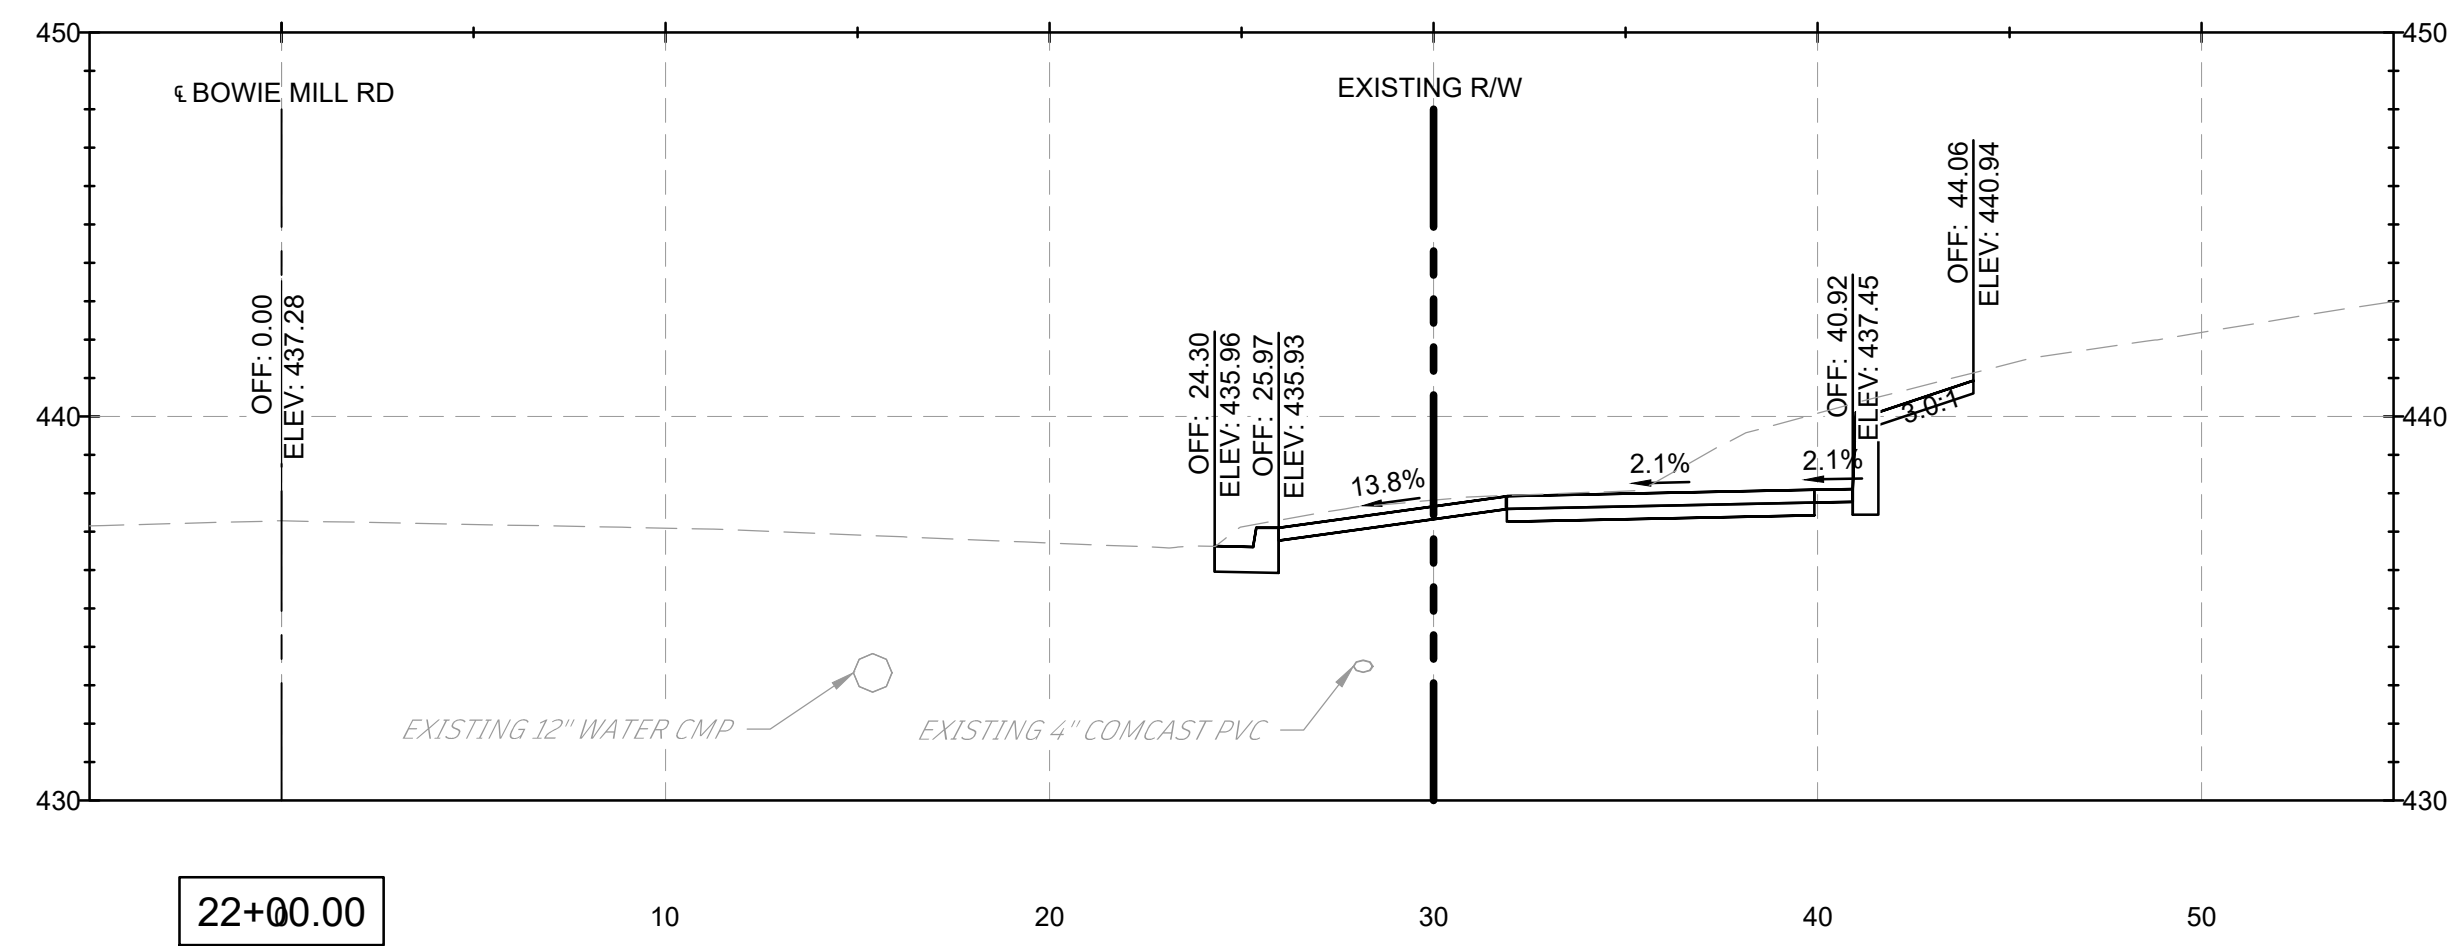

NOTES:

1. CROSS SECTION STATIONS FOLLOW THE ROAD WAY CENTERLINES OF MUNCASTER MILL ROAD AND BOWIE MILL ROAD.

90% DESIGN
NOT FOR CONSTRUCTION

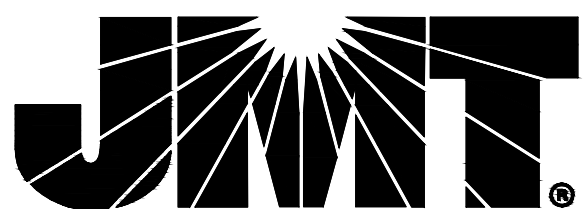[illegible]

MONTGOMERY COUNTY
DEPARTMENT OF TRANSPORTATION
GAITHERSBURG, MARYLAND

RECOMMENDED FOR APPROVAL

Chief, Design Section _____ Date _____
APPROVED

Date _____


Chief, Division of Transportation Engineering _____ Date _____

Date _____

Designed by: ADH Drawn by: TMB Checked by: JJR

XS-09
CROSS SECTIONS
BOWIE MILL ROAD
BIKEWAY







M-NCPPC PERMIT NO. MR2023016 SHA TRACKING NO. 24APMO039XX

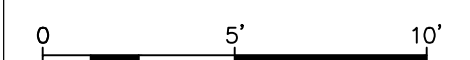

SCALE: 1"=5'

DATE: APRIL 2025

Project No. : 502108 Sheet 345 of 393

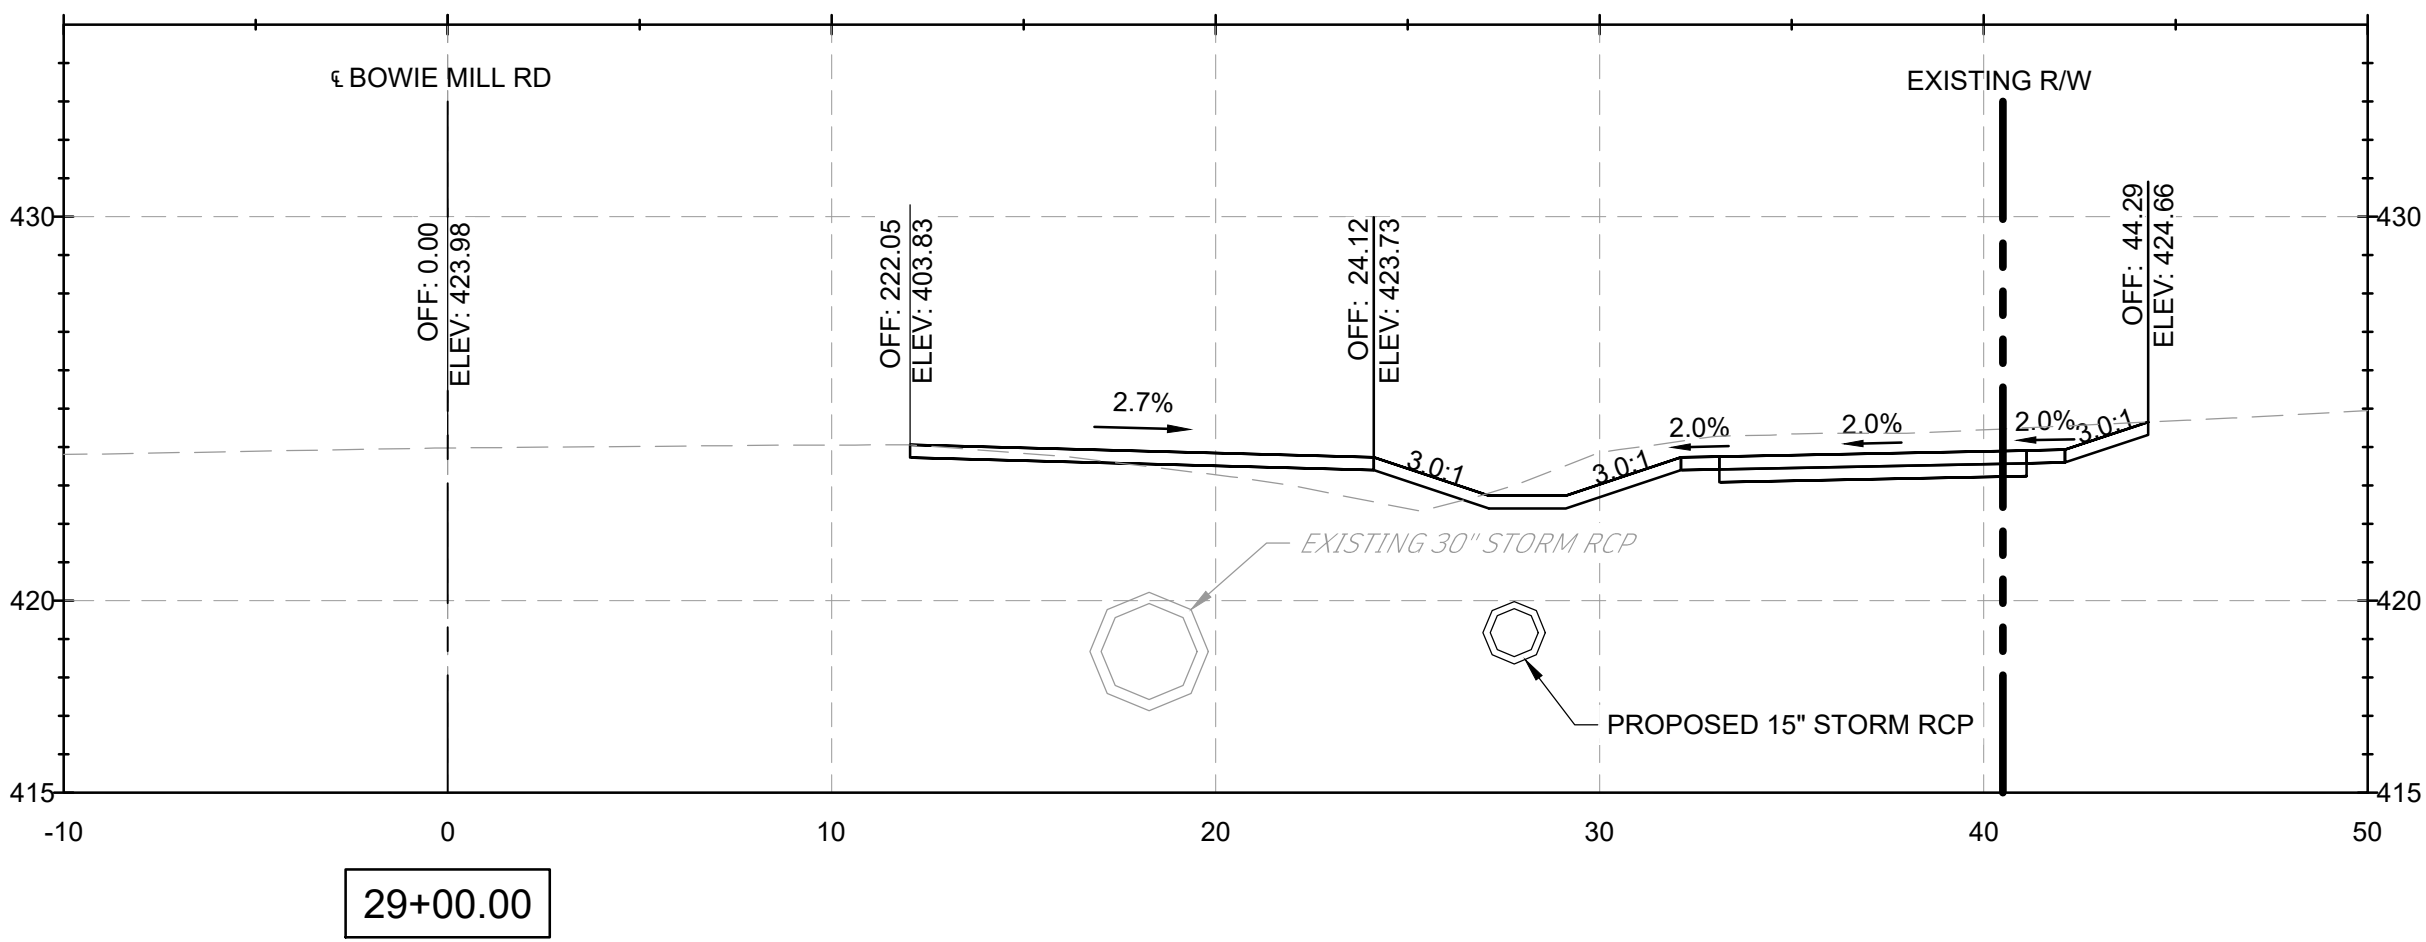
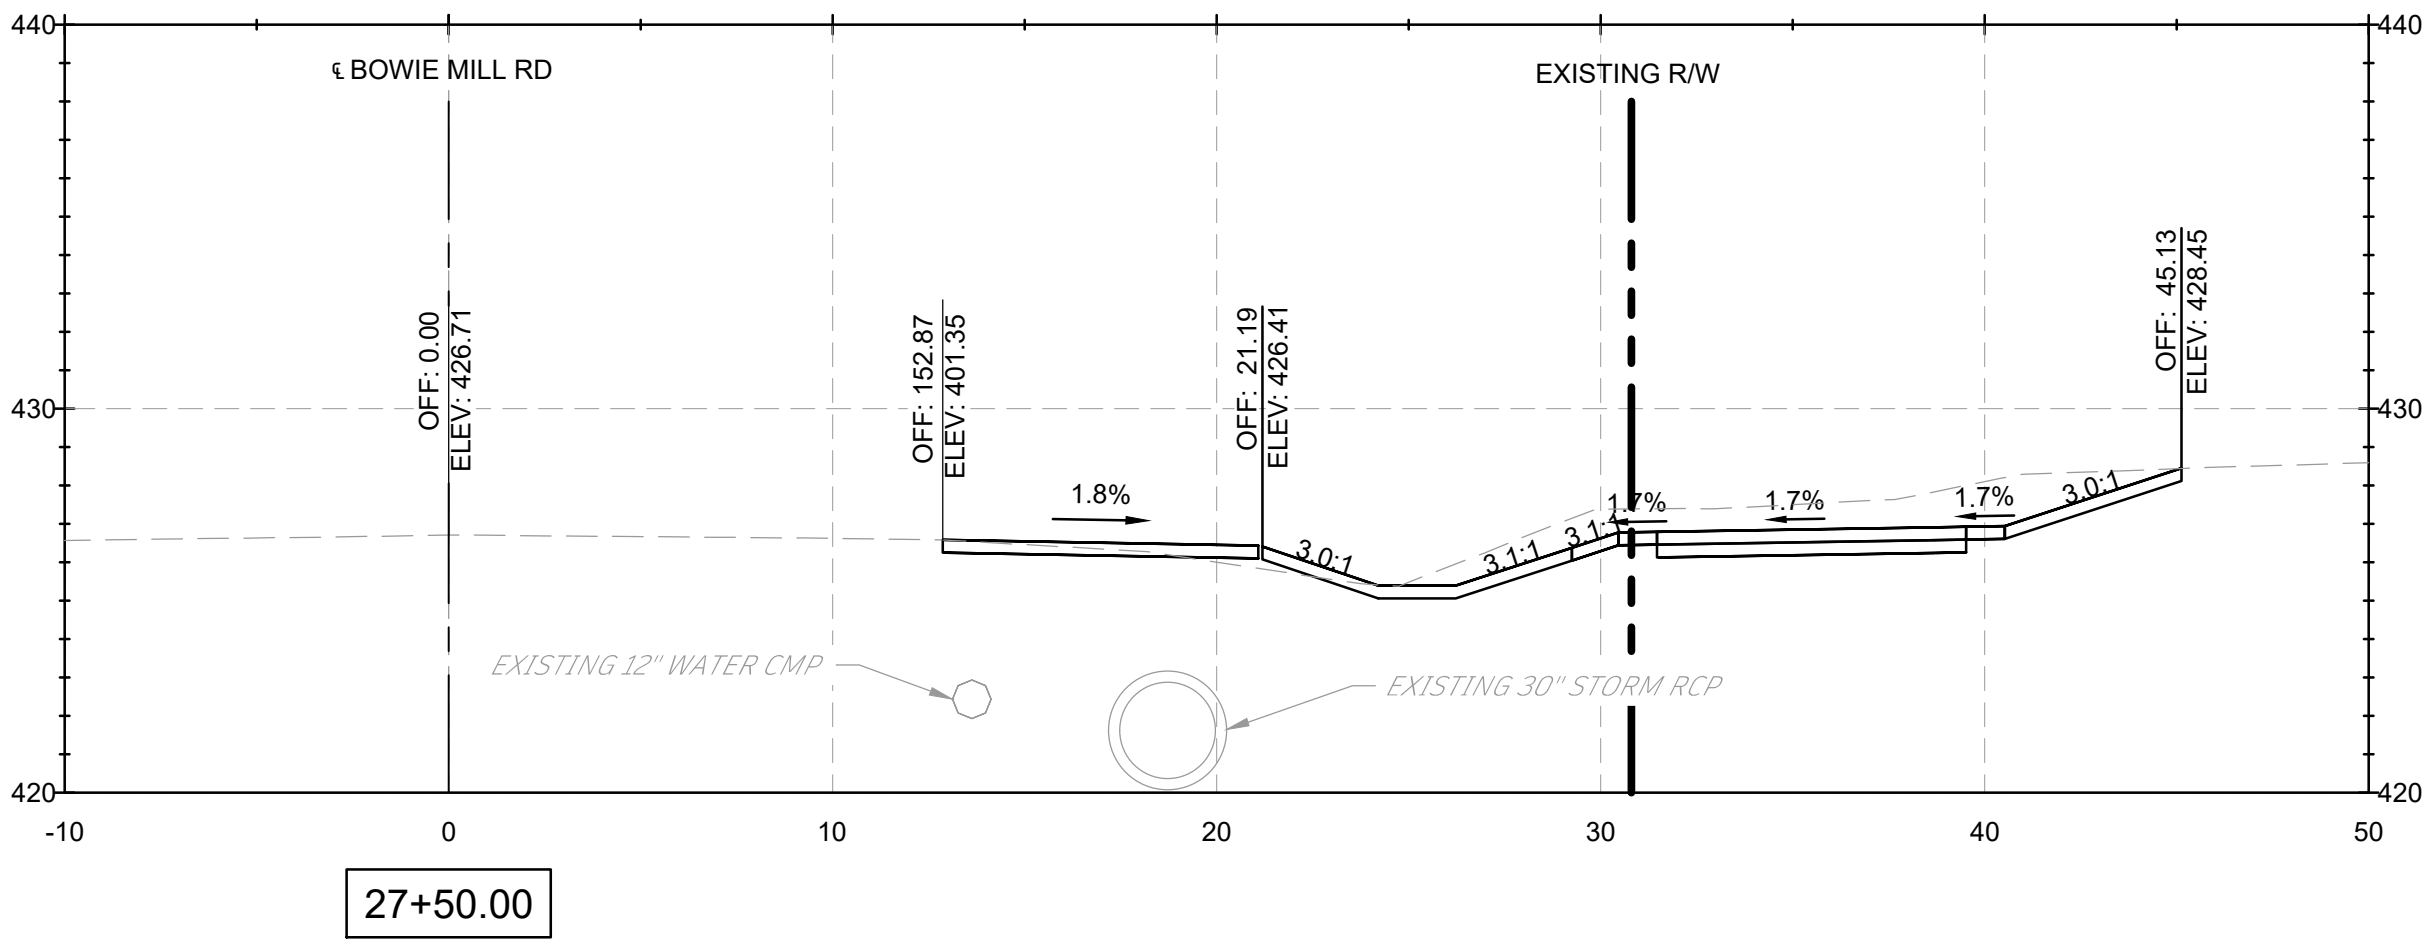
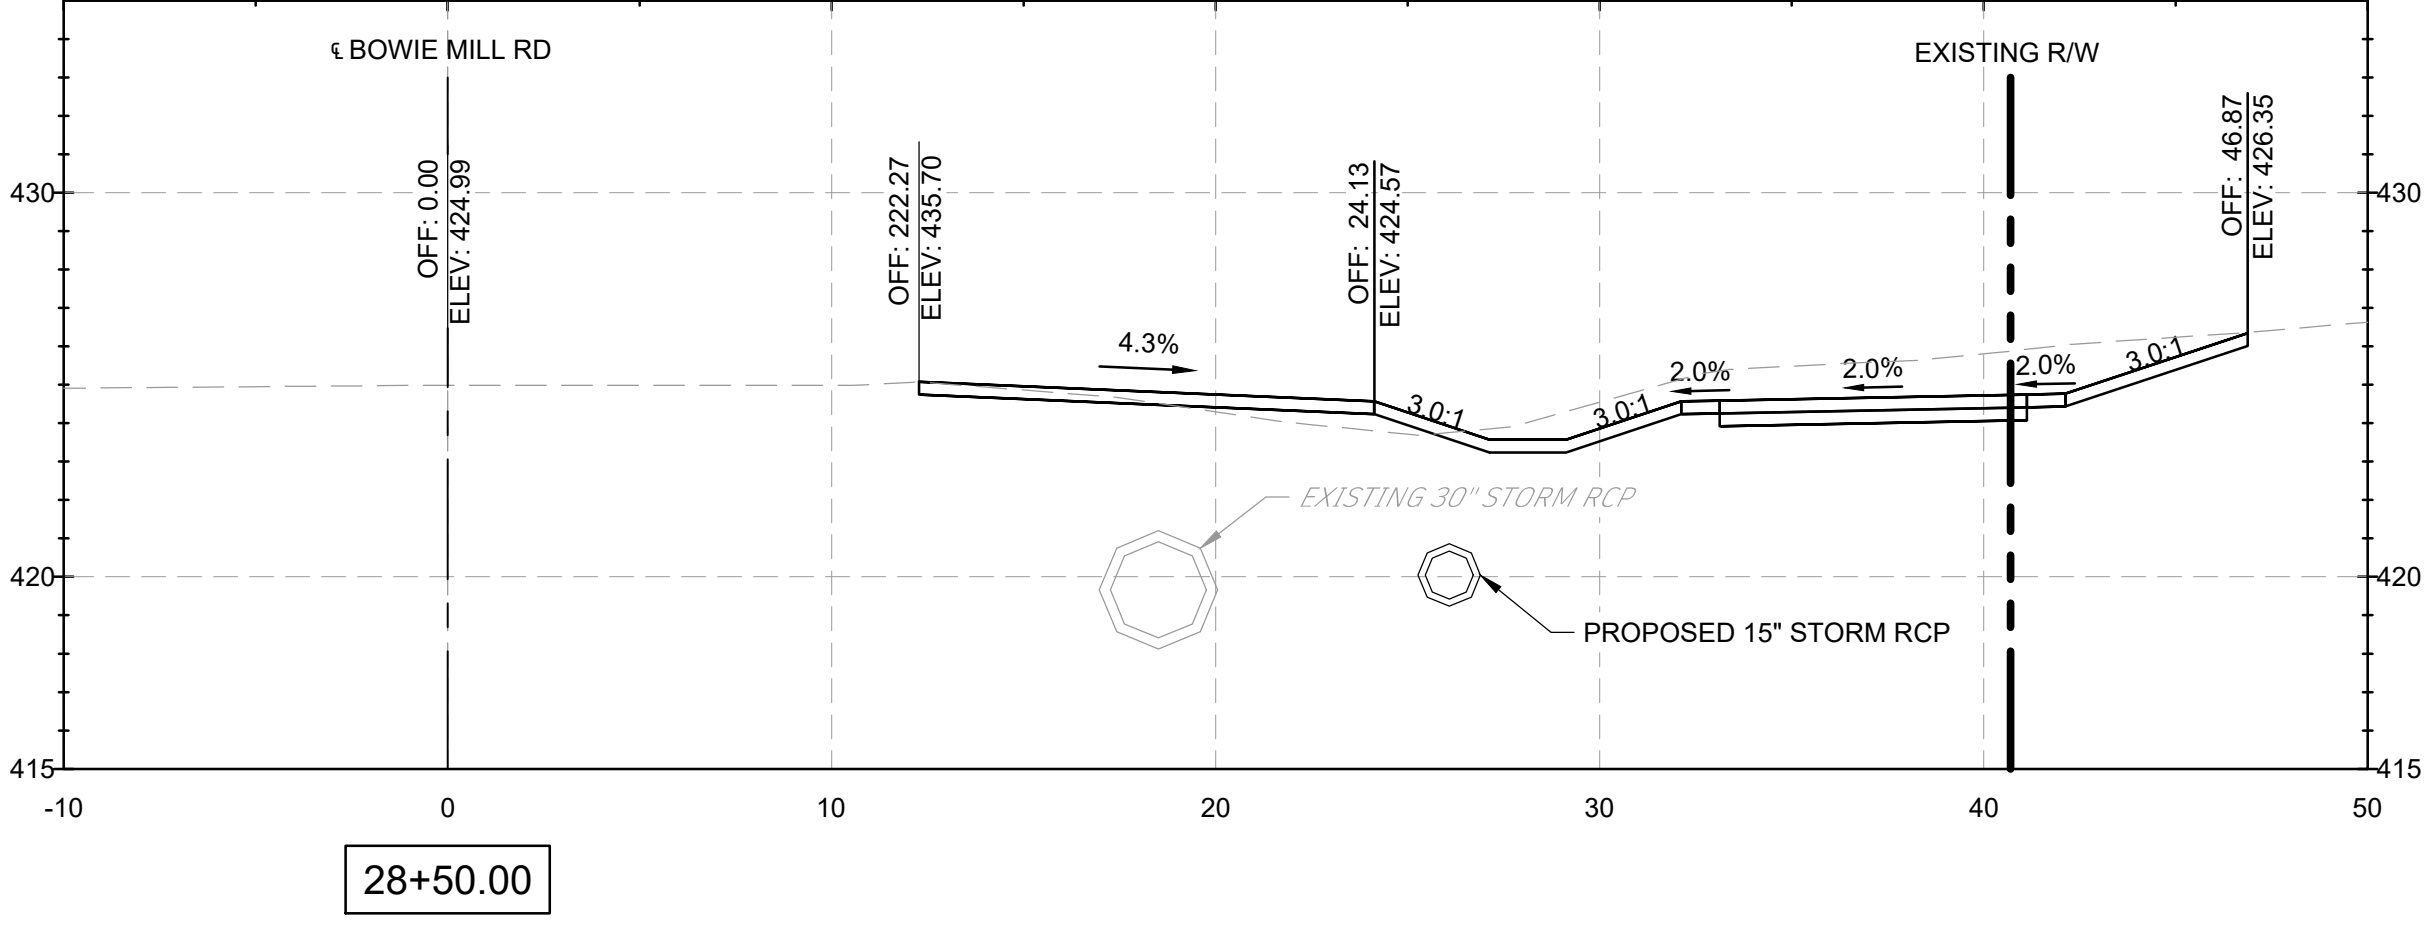
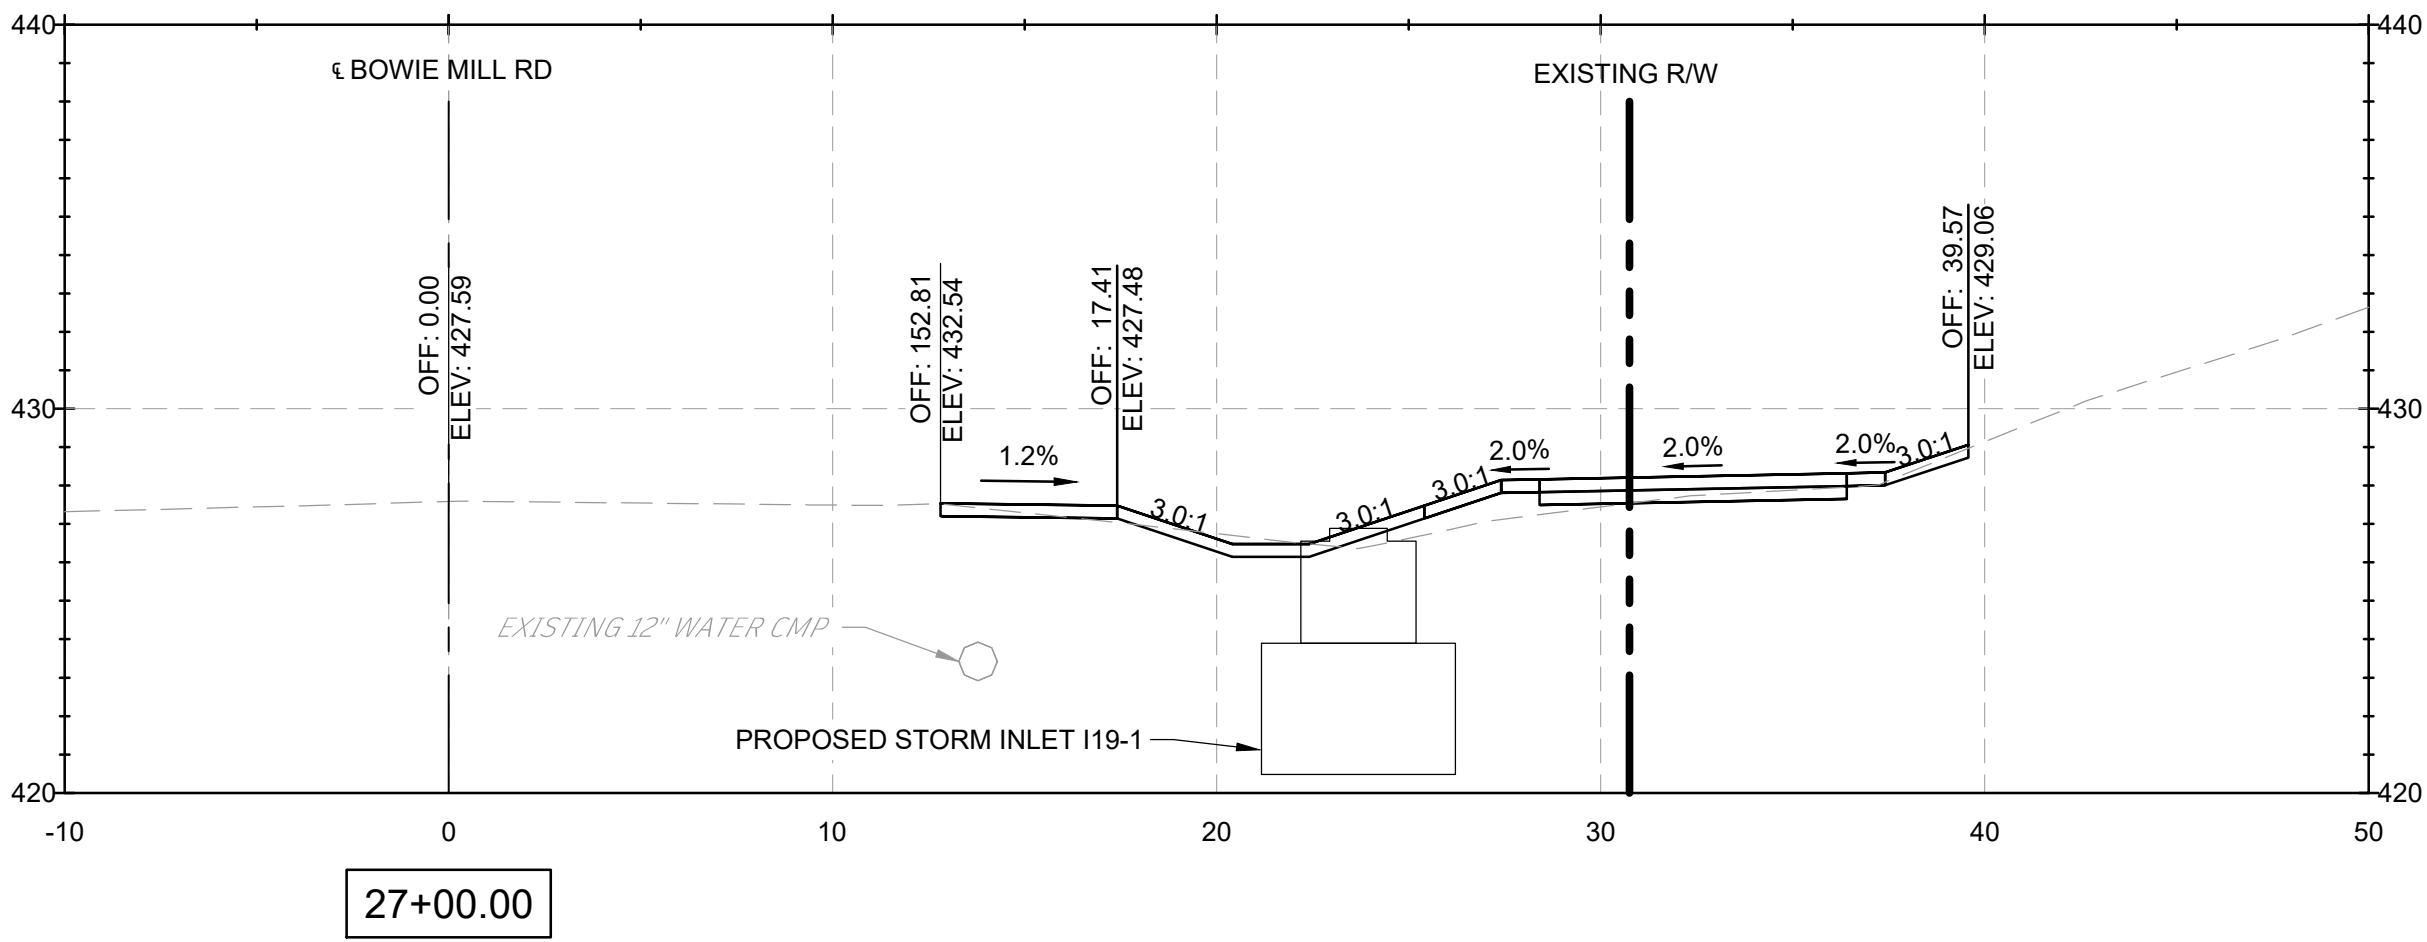
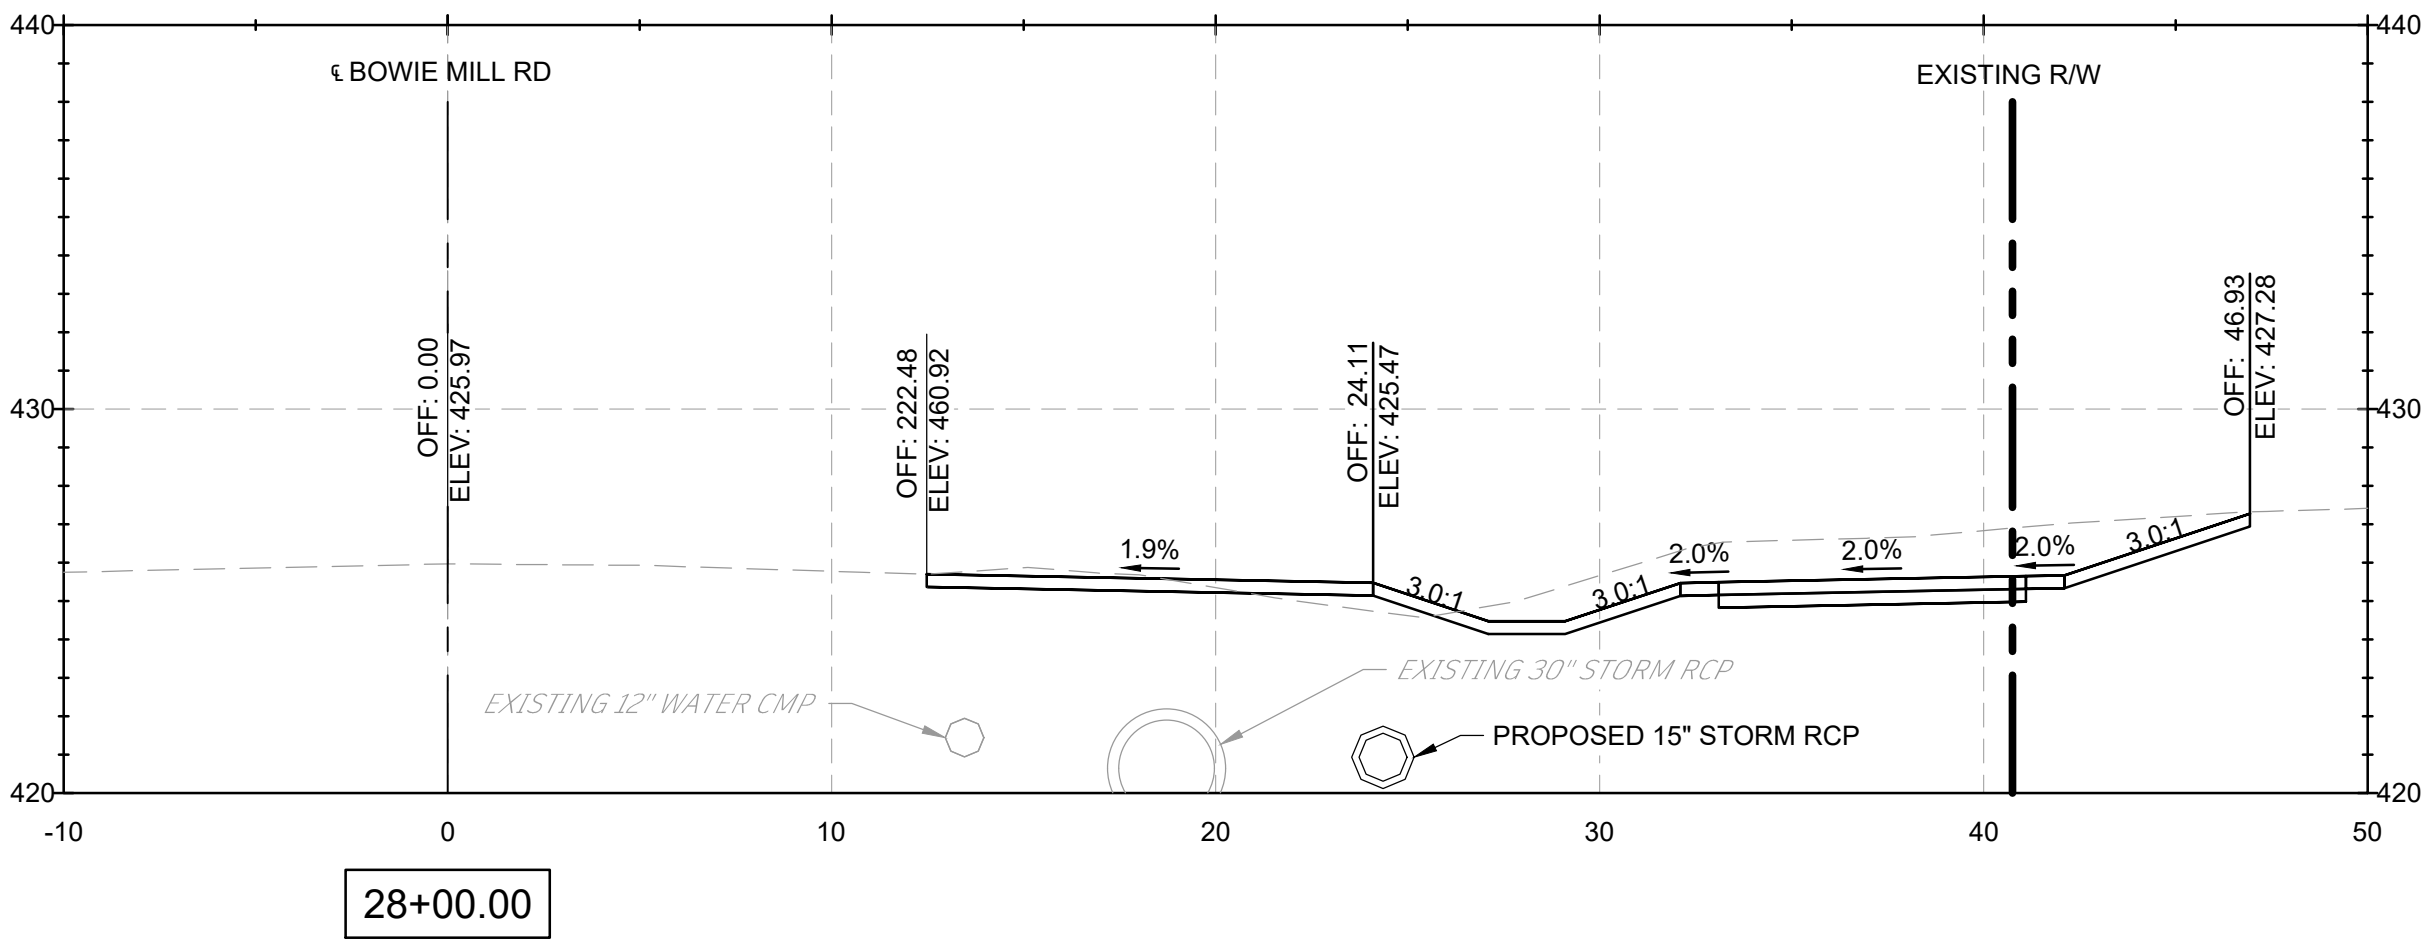
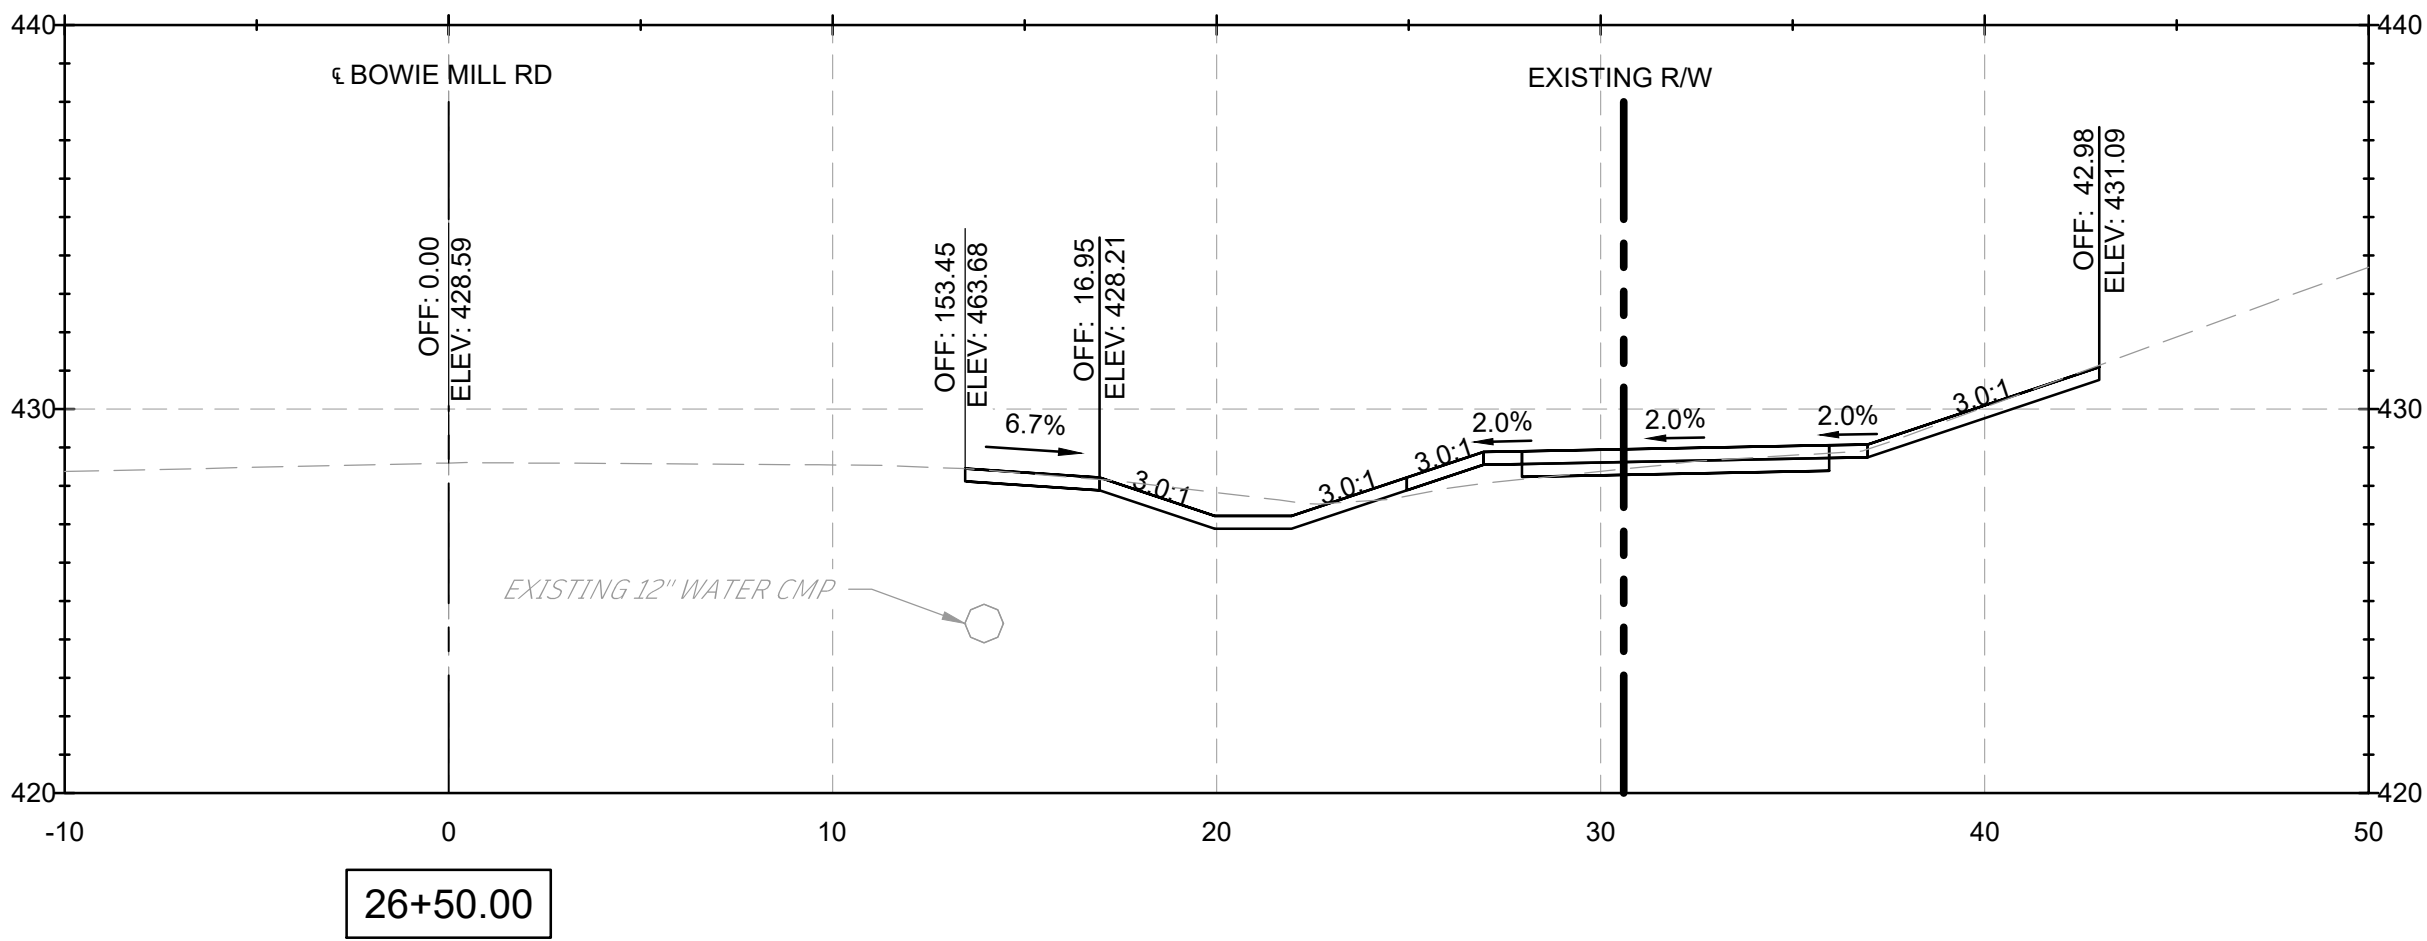


NOTES:

1. CROSS SECTION STATIONS FOLLOW THE ROAD WAY CENTERLINES OF MUNCASTER MILL ROAD AND BOWIE MILL ROAD.

FILE NAME: C:\pwworking\jmt\0642115\pHD_Bowie Mill Road_XSections.dwg LAYOUT NAME: XS-10 PLOTTED: Friday, April 04, 2025 - 9:21pm USER: AHavener

90% DESIGN NOT FOR CONSTRUCTION		MONTGOMERY COUNTY DEPARTMENT OF TRANSPORTATION GAITHERSBURG, MARYLAND		XS-10 CROSS SECTIONS BOWIE MILL ROAD BIKEWAY M-NCPPC PERMIT NO. <u>MR2023016</u> SHA TRACKING NO. <u>24APMO039XX</u> 0 5' 10' SCALE: 1"=5' DATE: APRIL 2025 Project No. : <u>502108</u> Sheet <u>346</u> of <u>393</u>
		RECOMMENDED FOR APPROVAL		
		Chief, Design Section APPROVED	Date	
		Chief, Division of Transportation Engineering	Date	
NO.	REVISION	DATE	BY	Designed by: <u>ADH</u> Drawn by: <u>TMB</u> Checked by: <u>JJR</u>

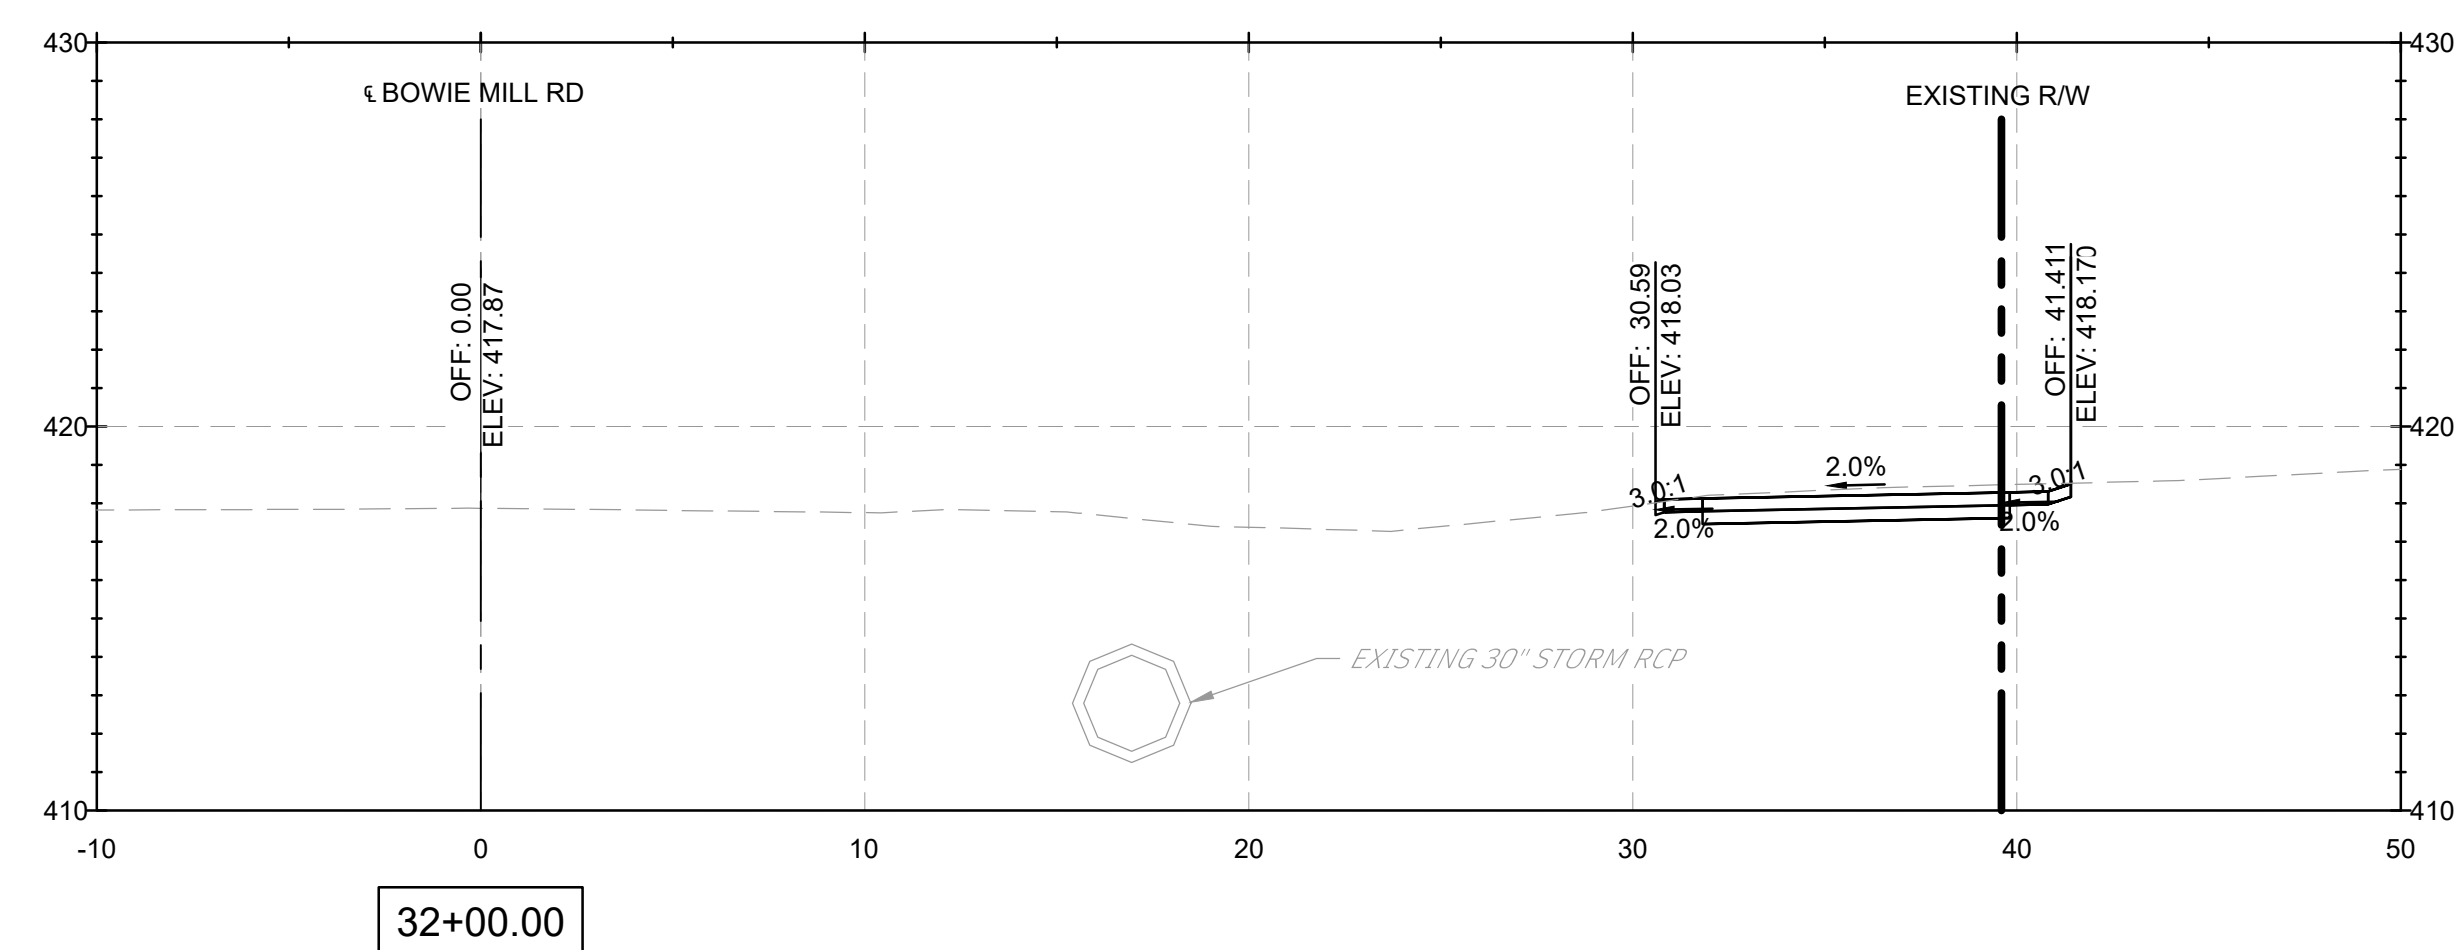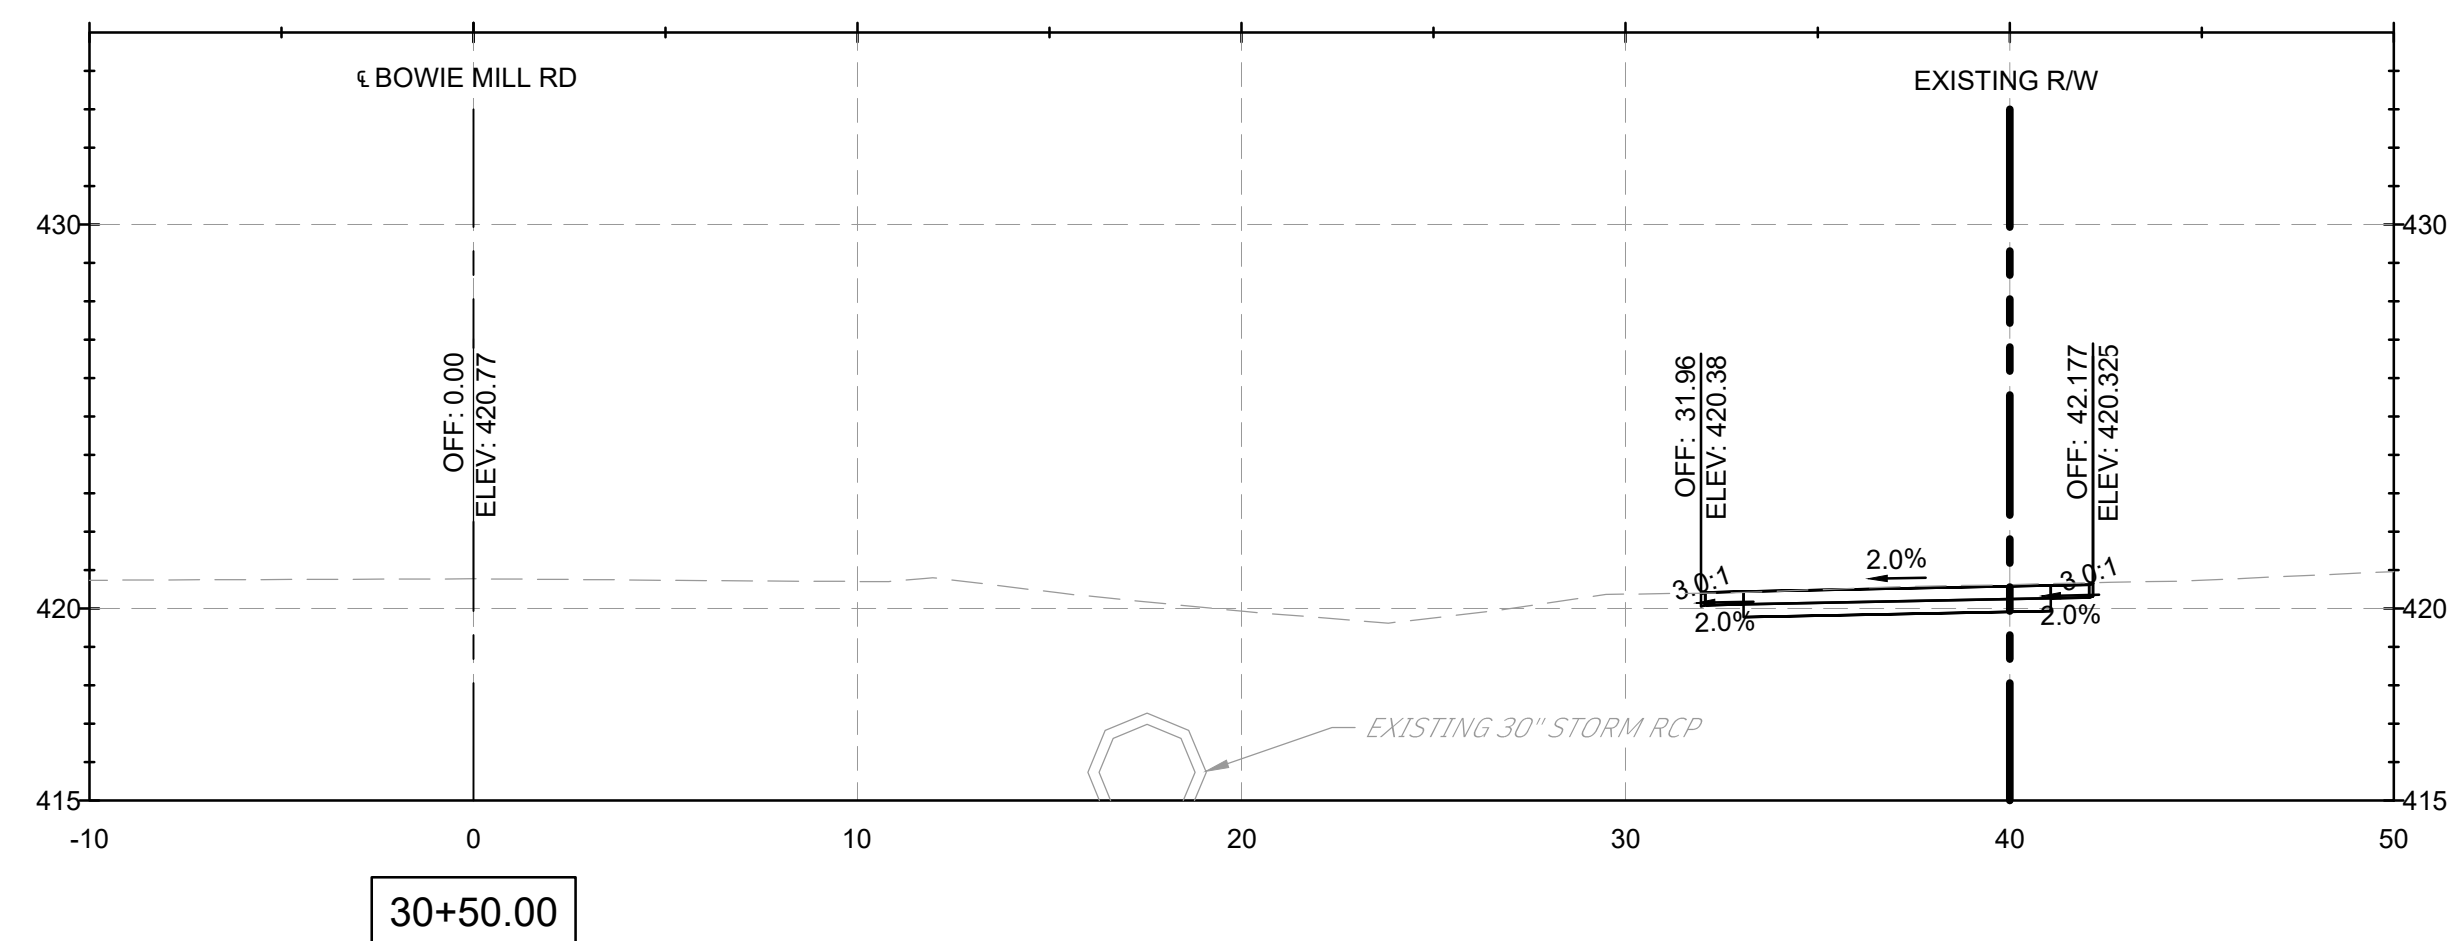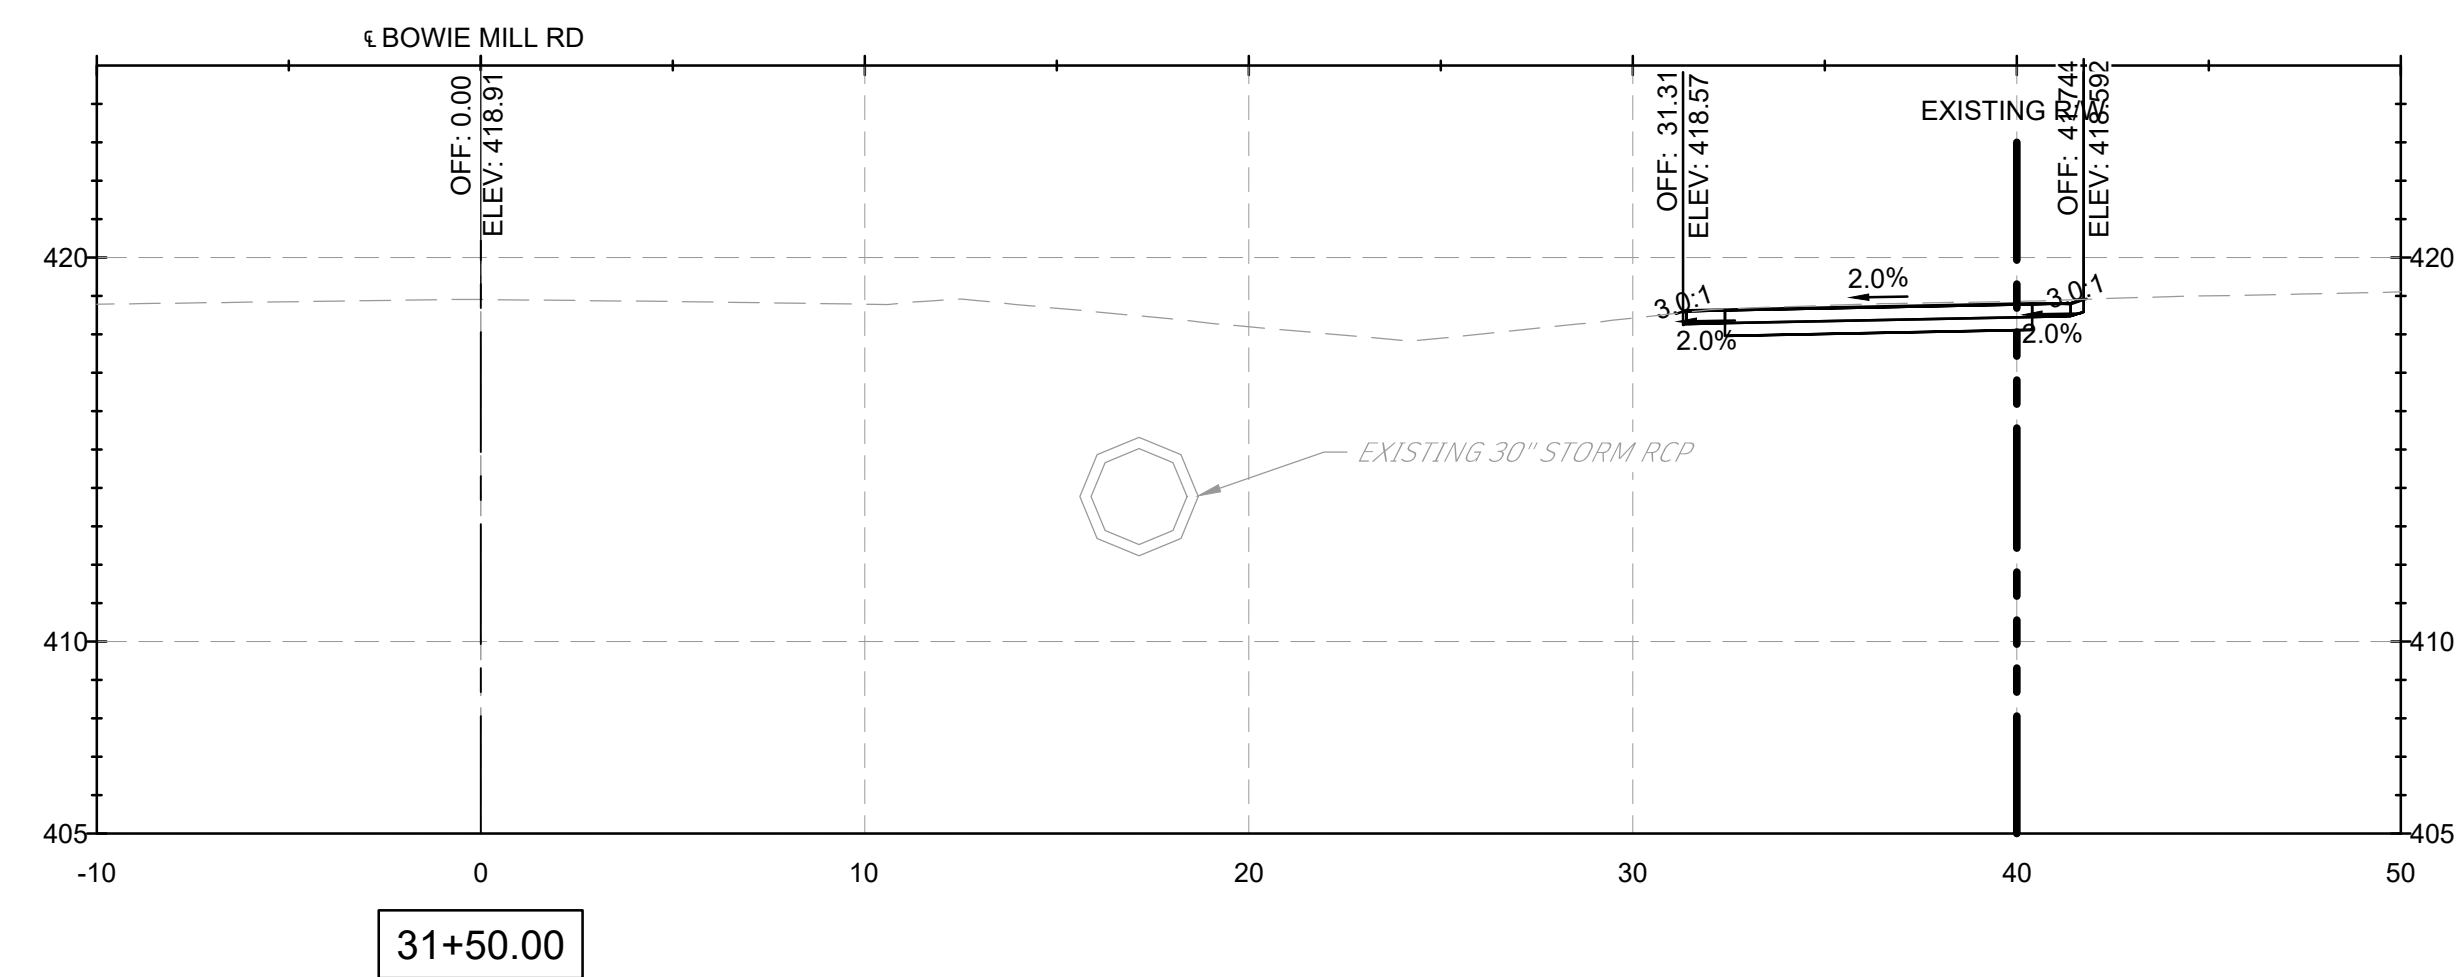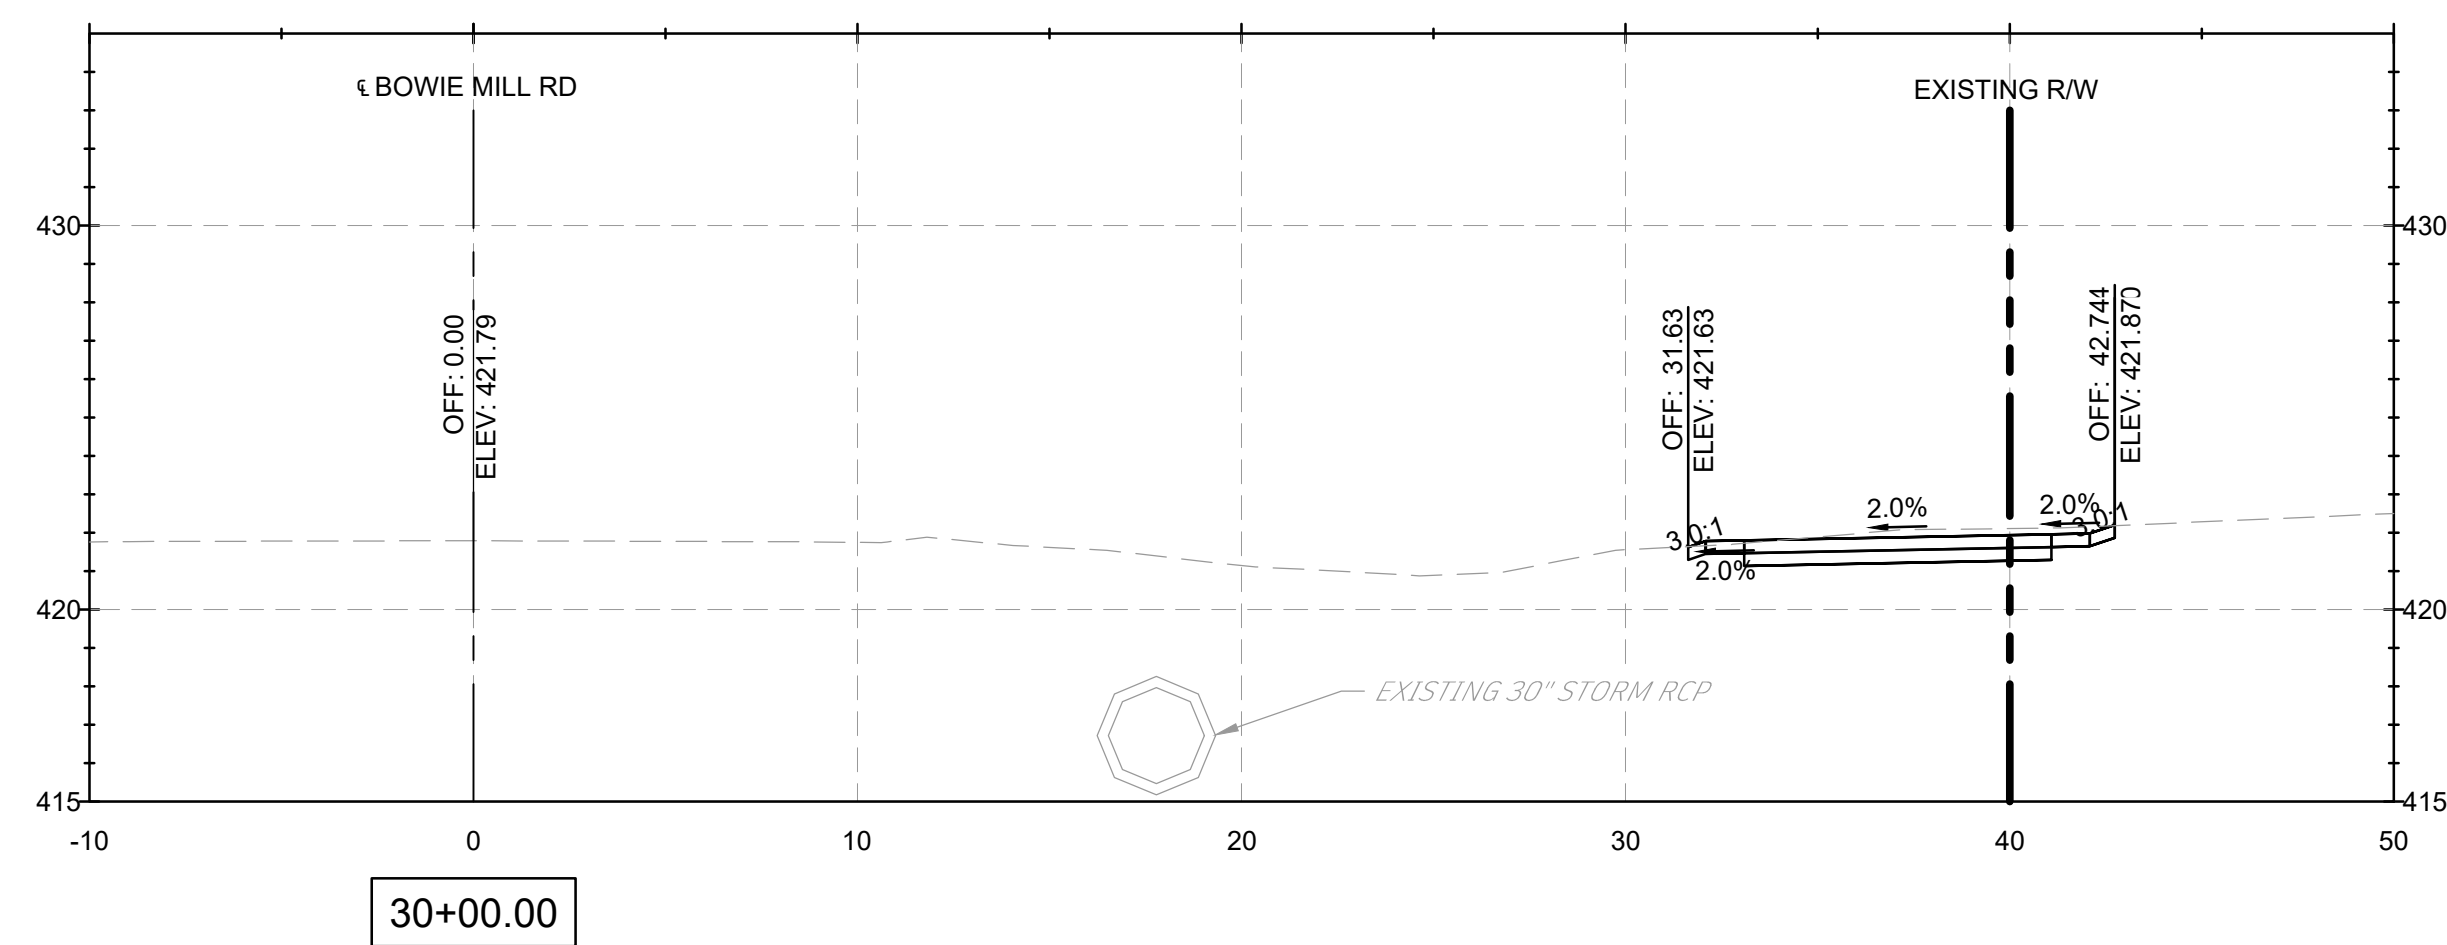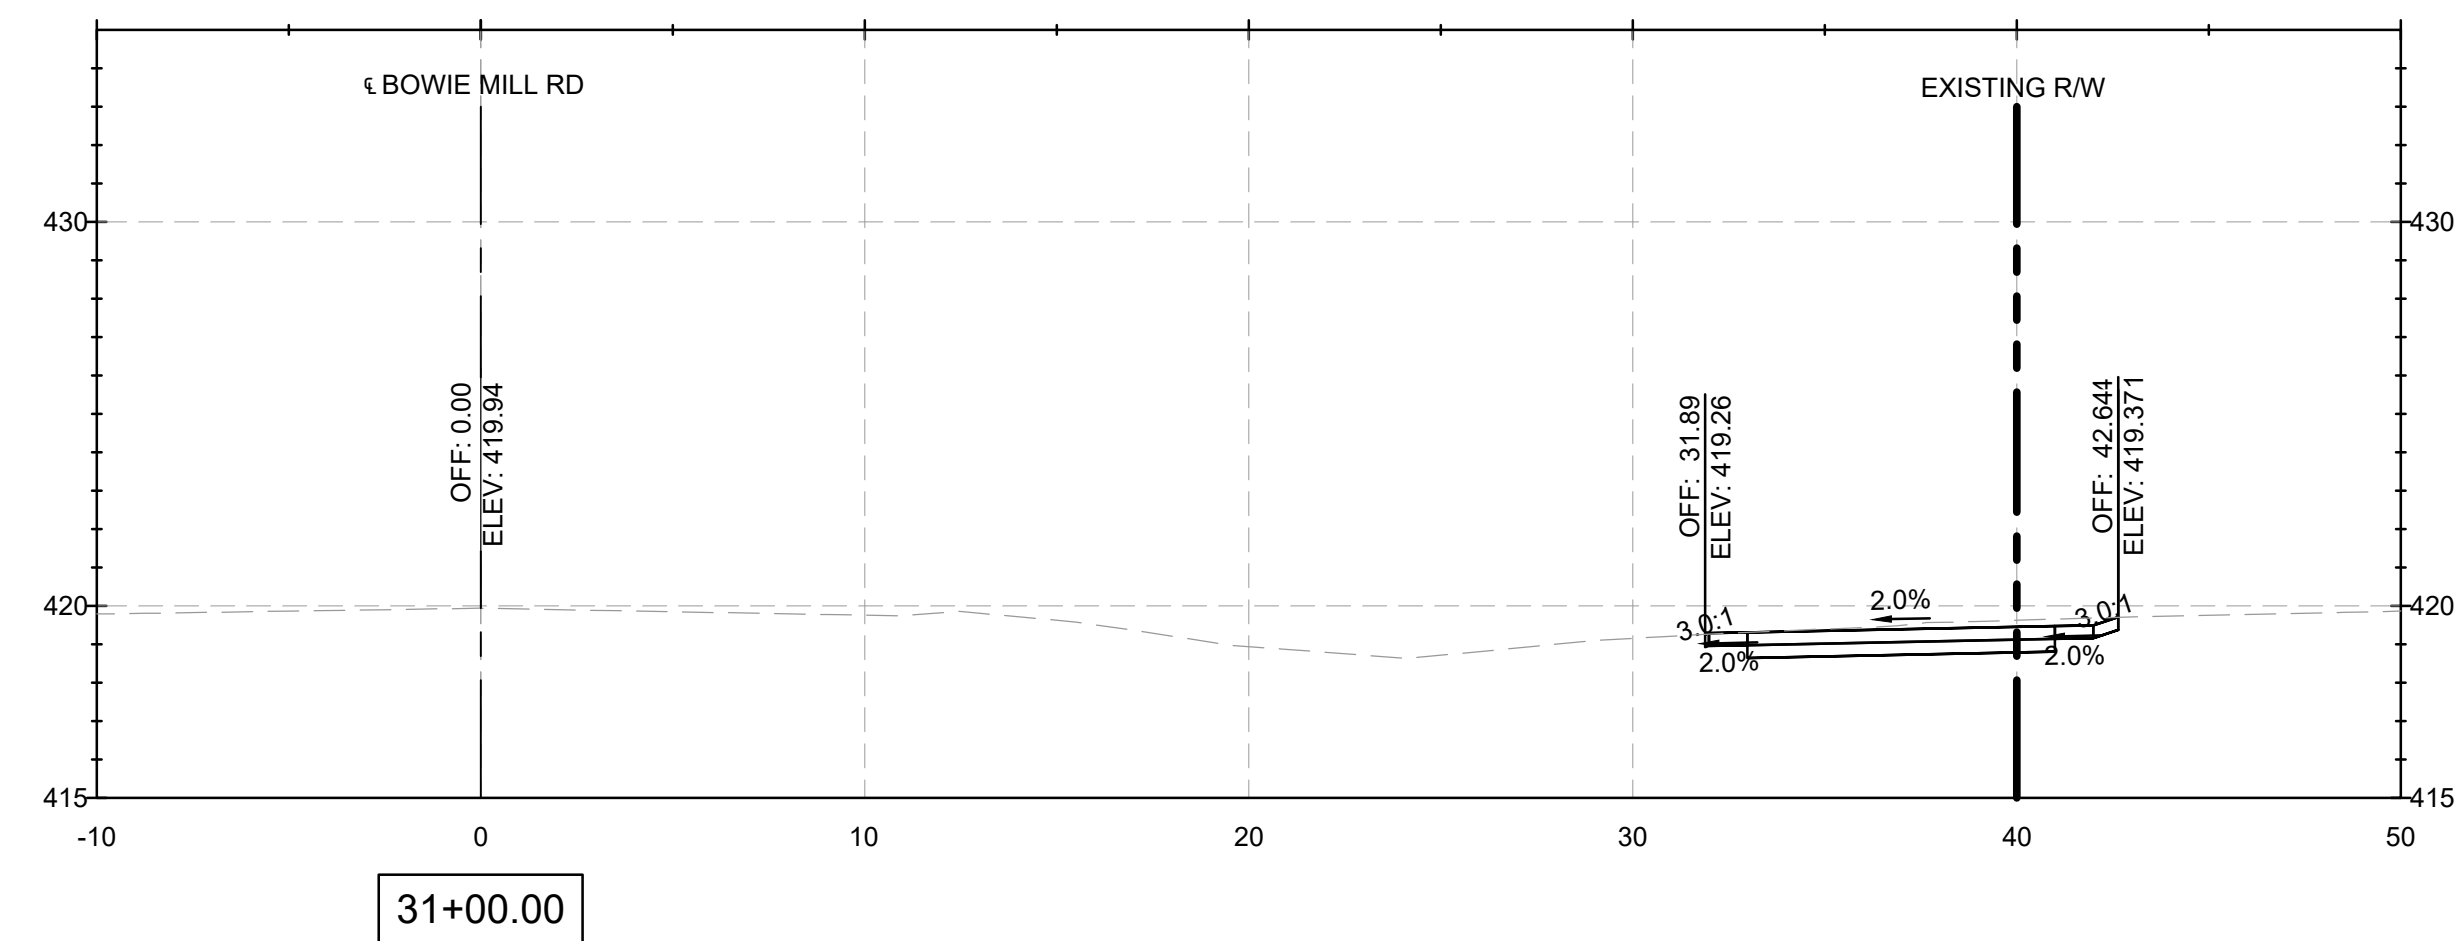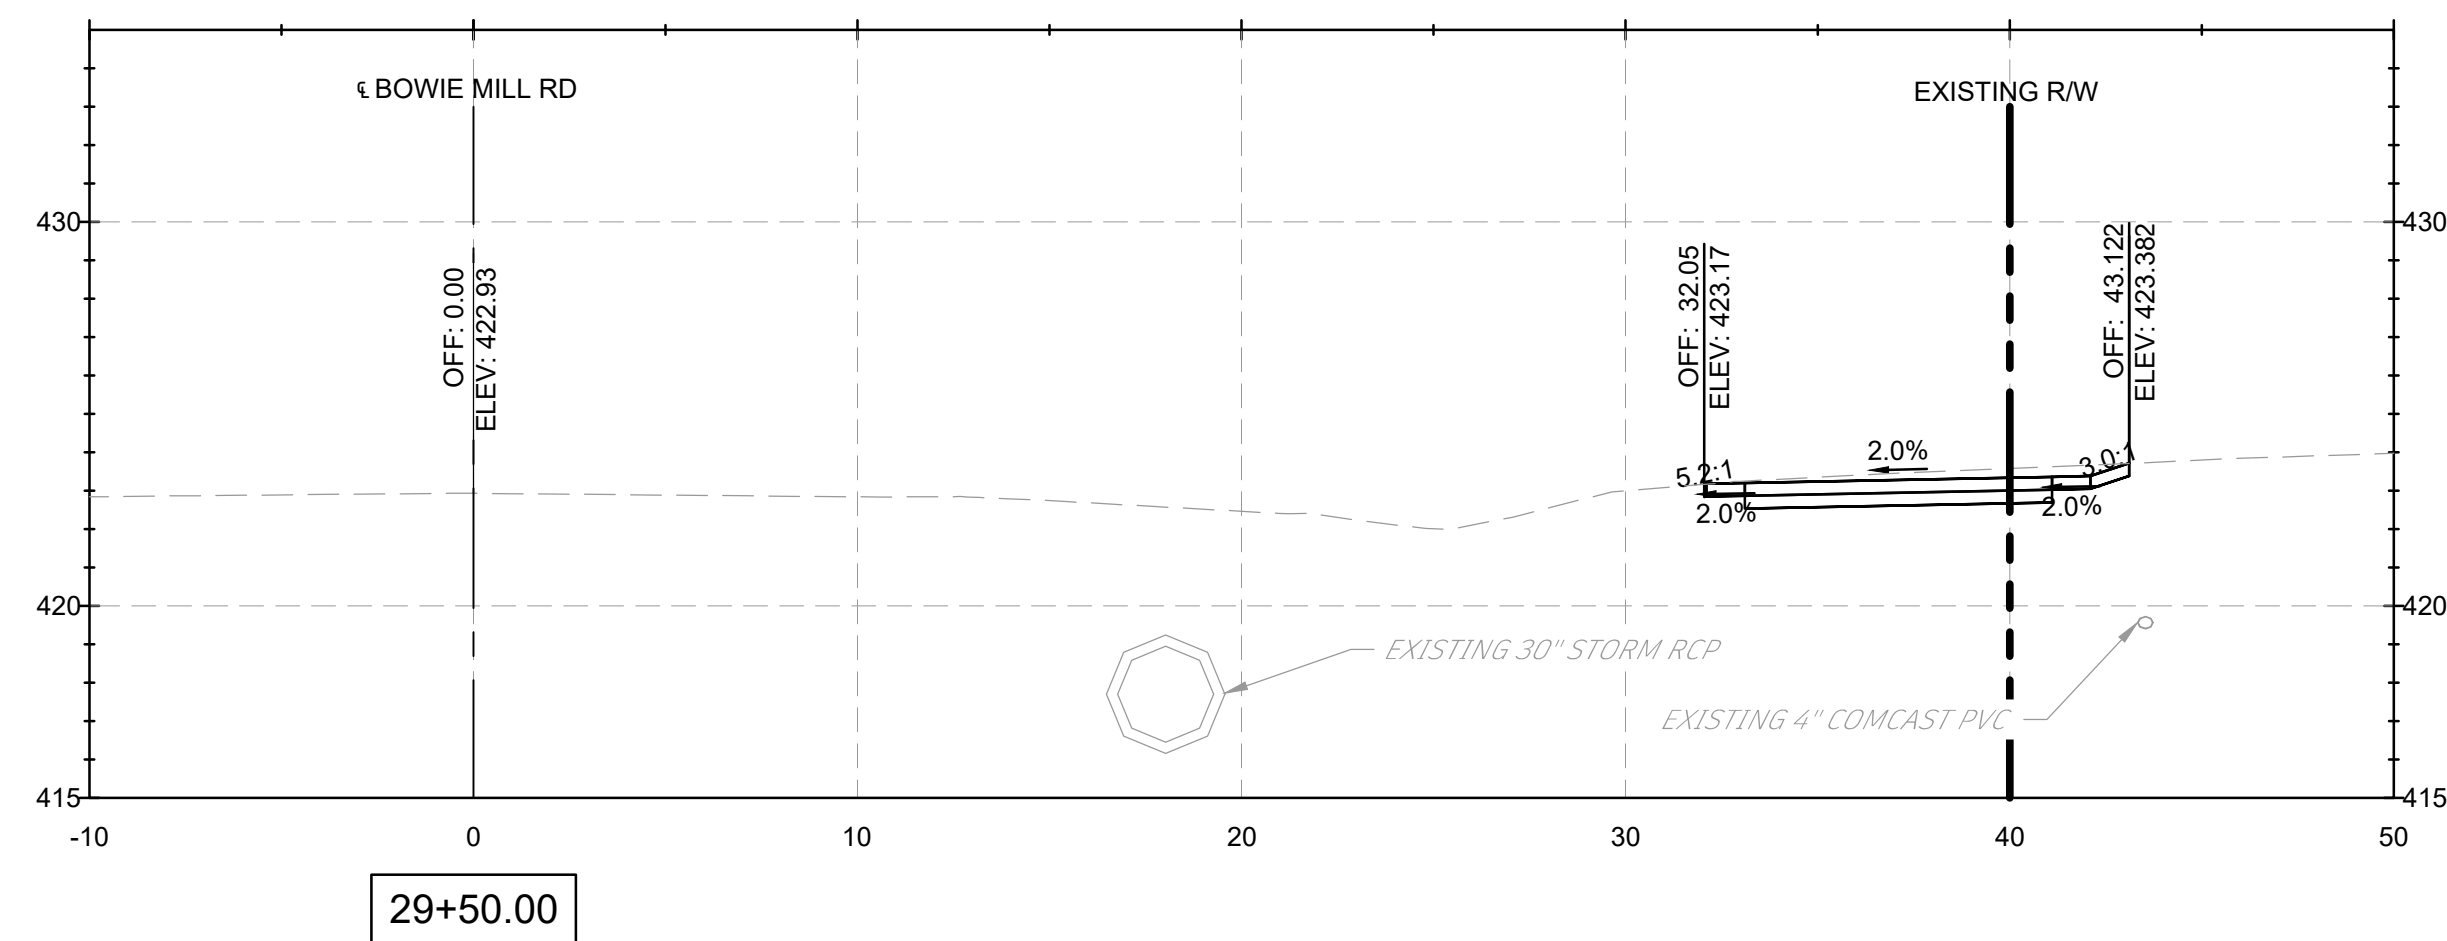


NOTES:

1. CROSS SECTION STATIONS FOLLOW THE ROAD WAY CENTERLINES OF MUNCASTER MILL ROAD AND BOWIE MILL ROAD.

FILE NAME: C:\pwworking\jmfld0642115\pHD_Bowie Mill Road_XSections.dwg LAYOUT NAME: XS-11 PLOTTED: Friday, April 04, 2025 - 9:24pm USER: AHavener

90% DESIGN
NOT FOR CONSTRUCTION

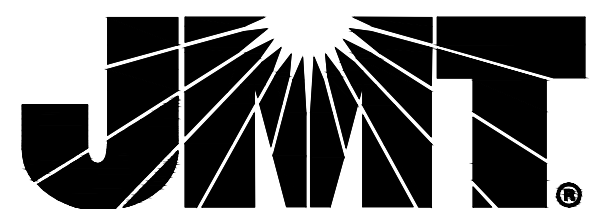[illegible]

MONTGOMERY COUNTY
DEPARTMENT OF TRANSPORTATION
GAITHERSBURG, MARYLAND

RECOMMENDED FOR APPROVAL

Chief, Design Section	Date
APPROVED	

Date _____


 Chief, Division of Transportation Engineering Date

Date _____

Designed by: ADH Drawn by: TMB Checked by: JJR







XS-11
CROSS SECTIONS
BOWIE MILL ROAD
BIKEWAY

M-NCPPC PERMIT NO. MR2023016 SHA TRACKING NO. 24APMO039XX

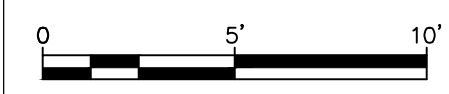

DATE: APRIL 2025

Project No. : 502108 Sheet 347 of 393

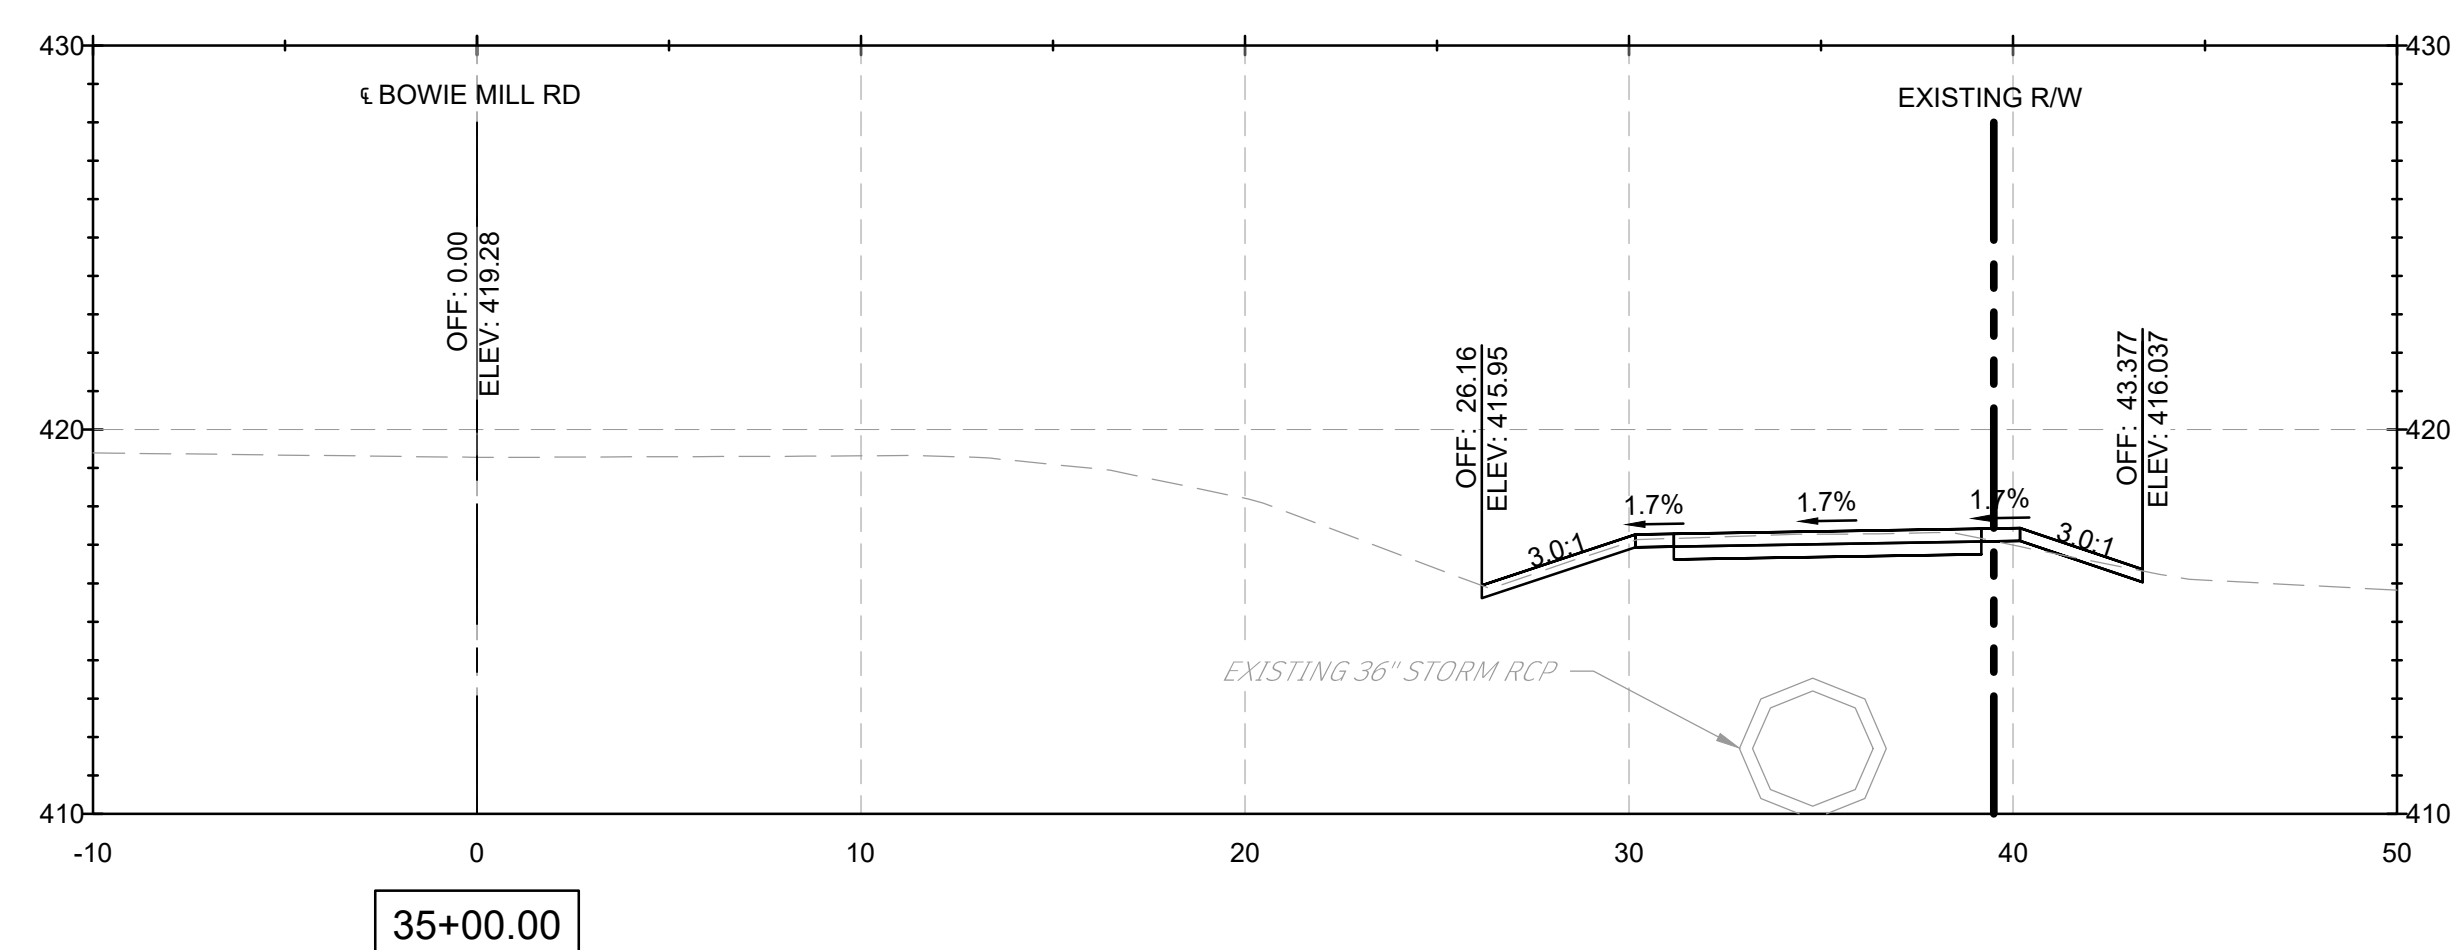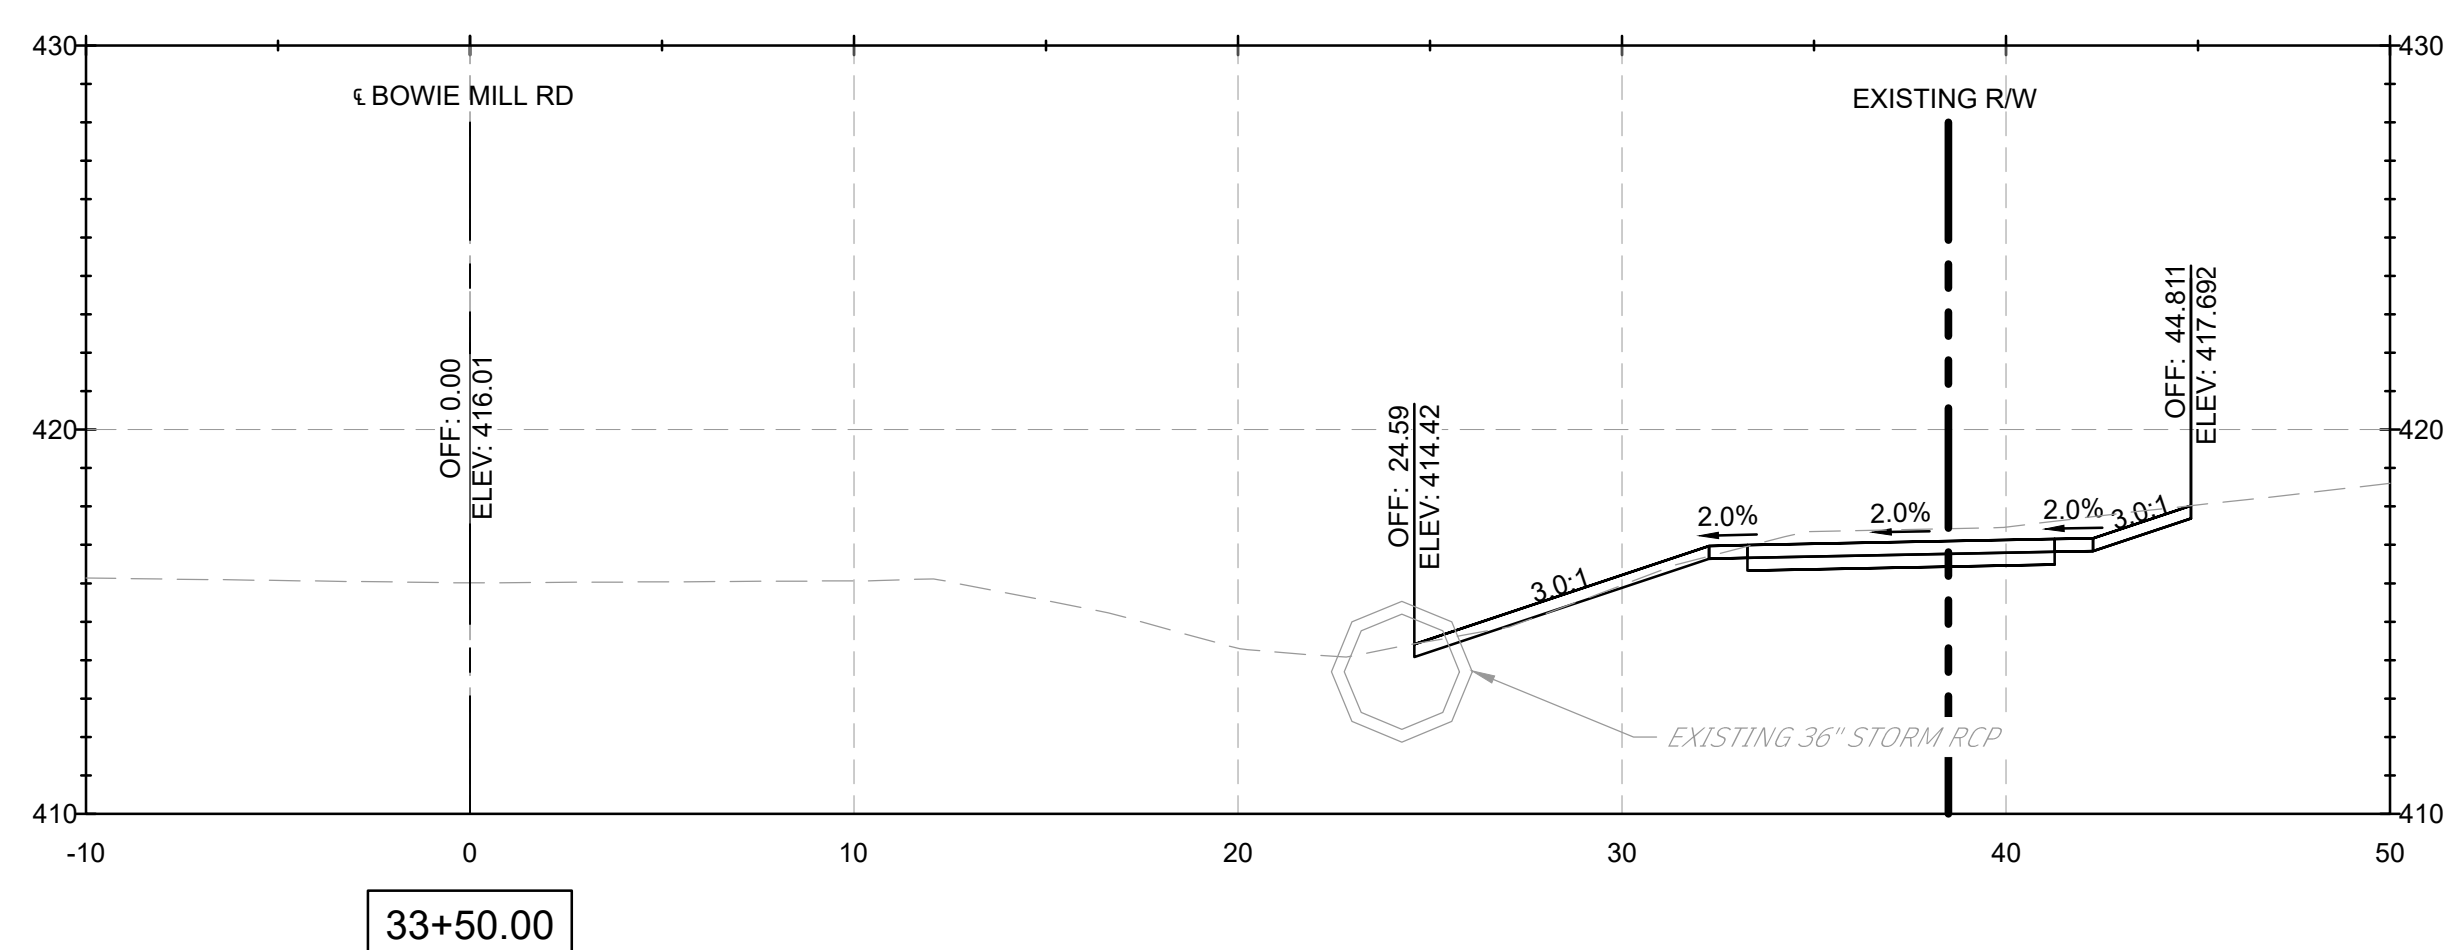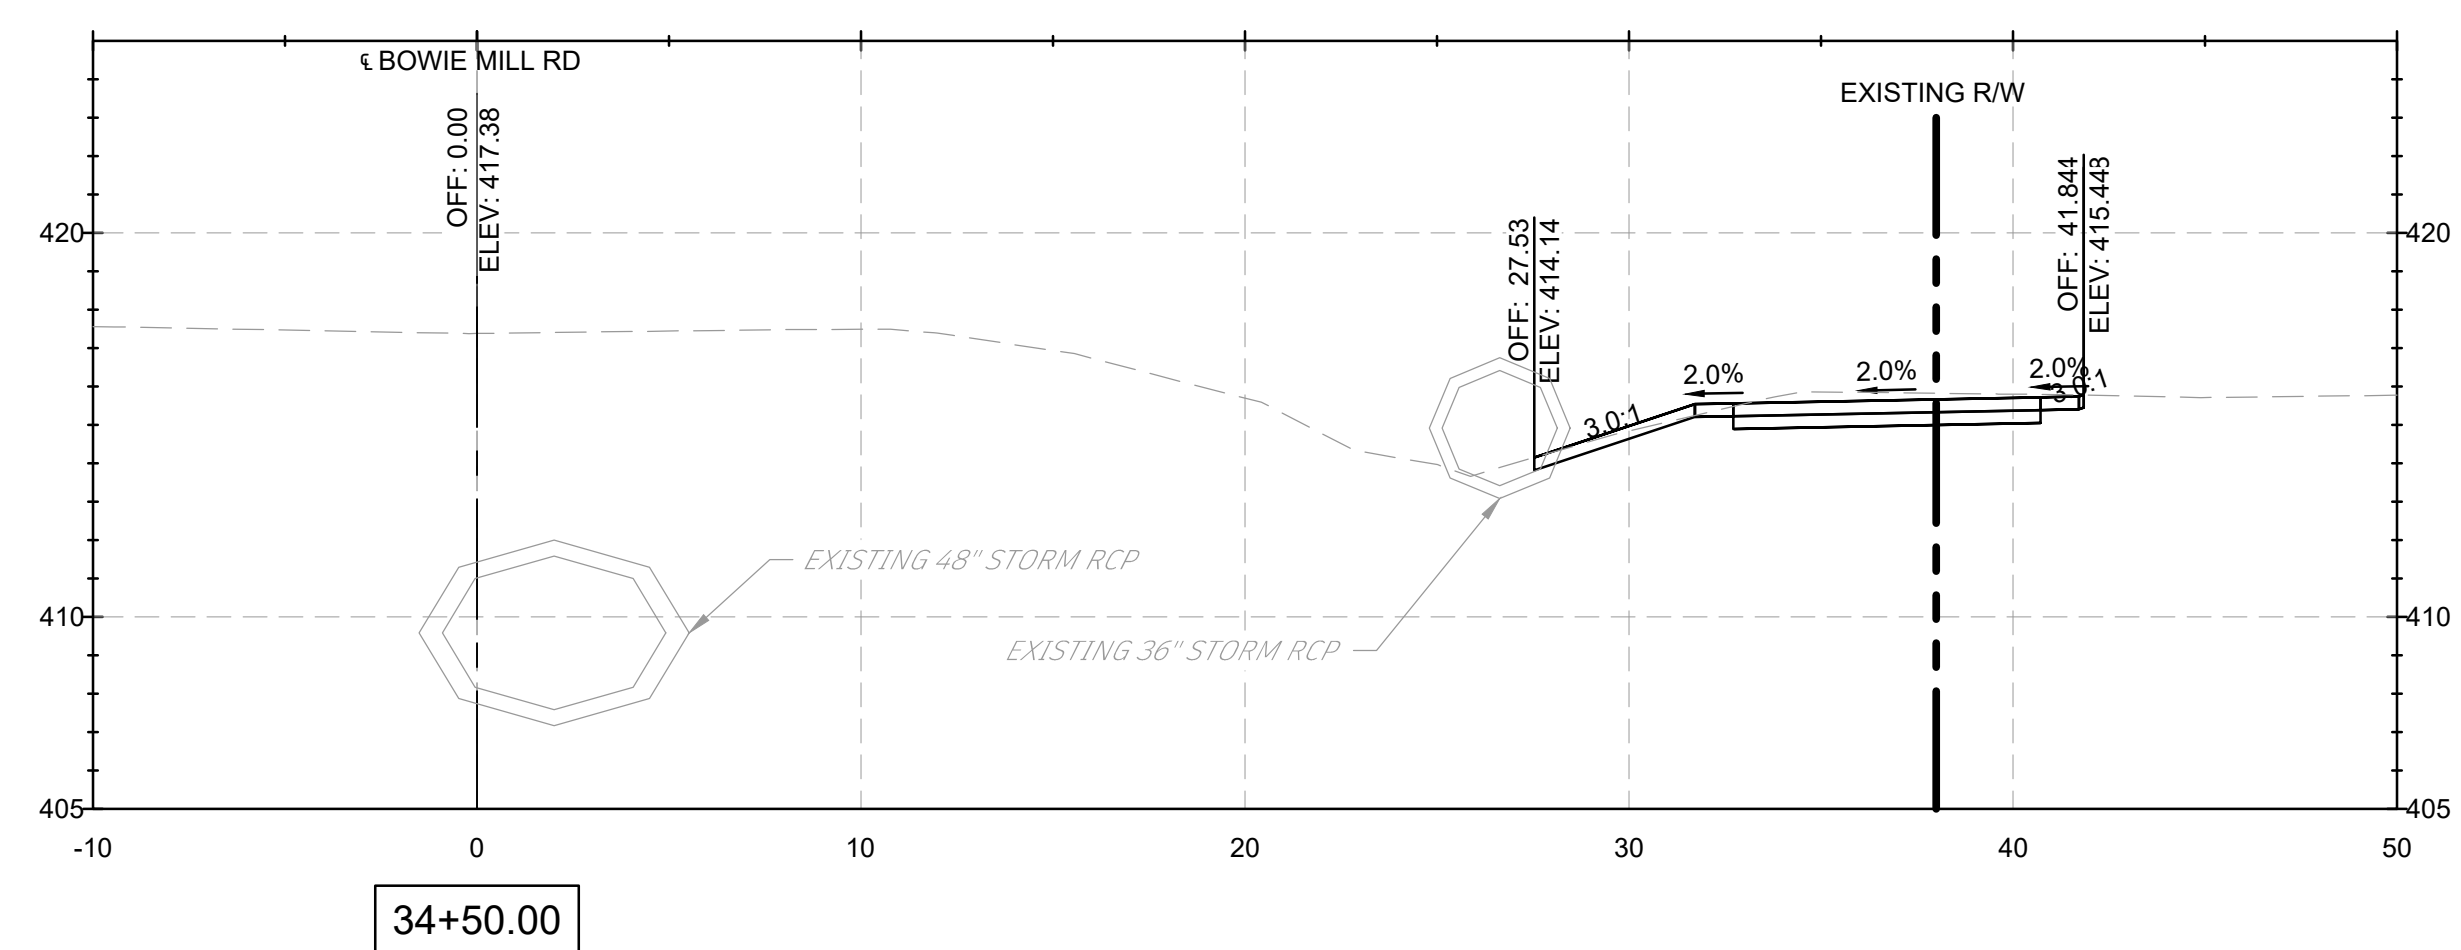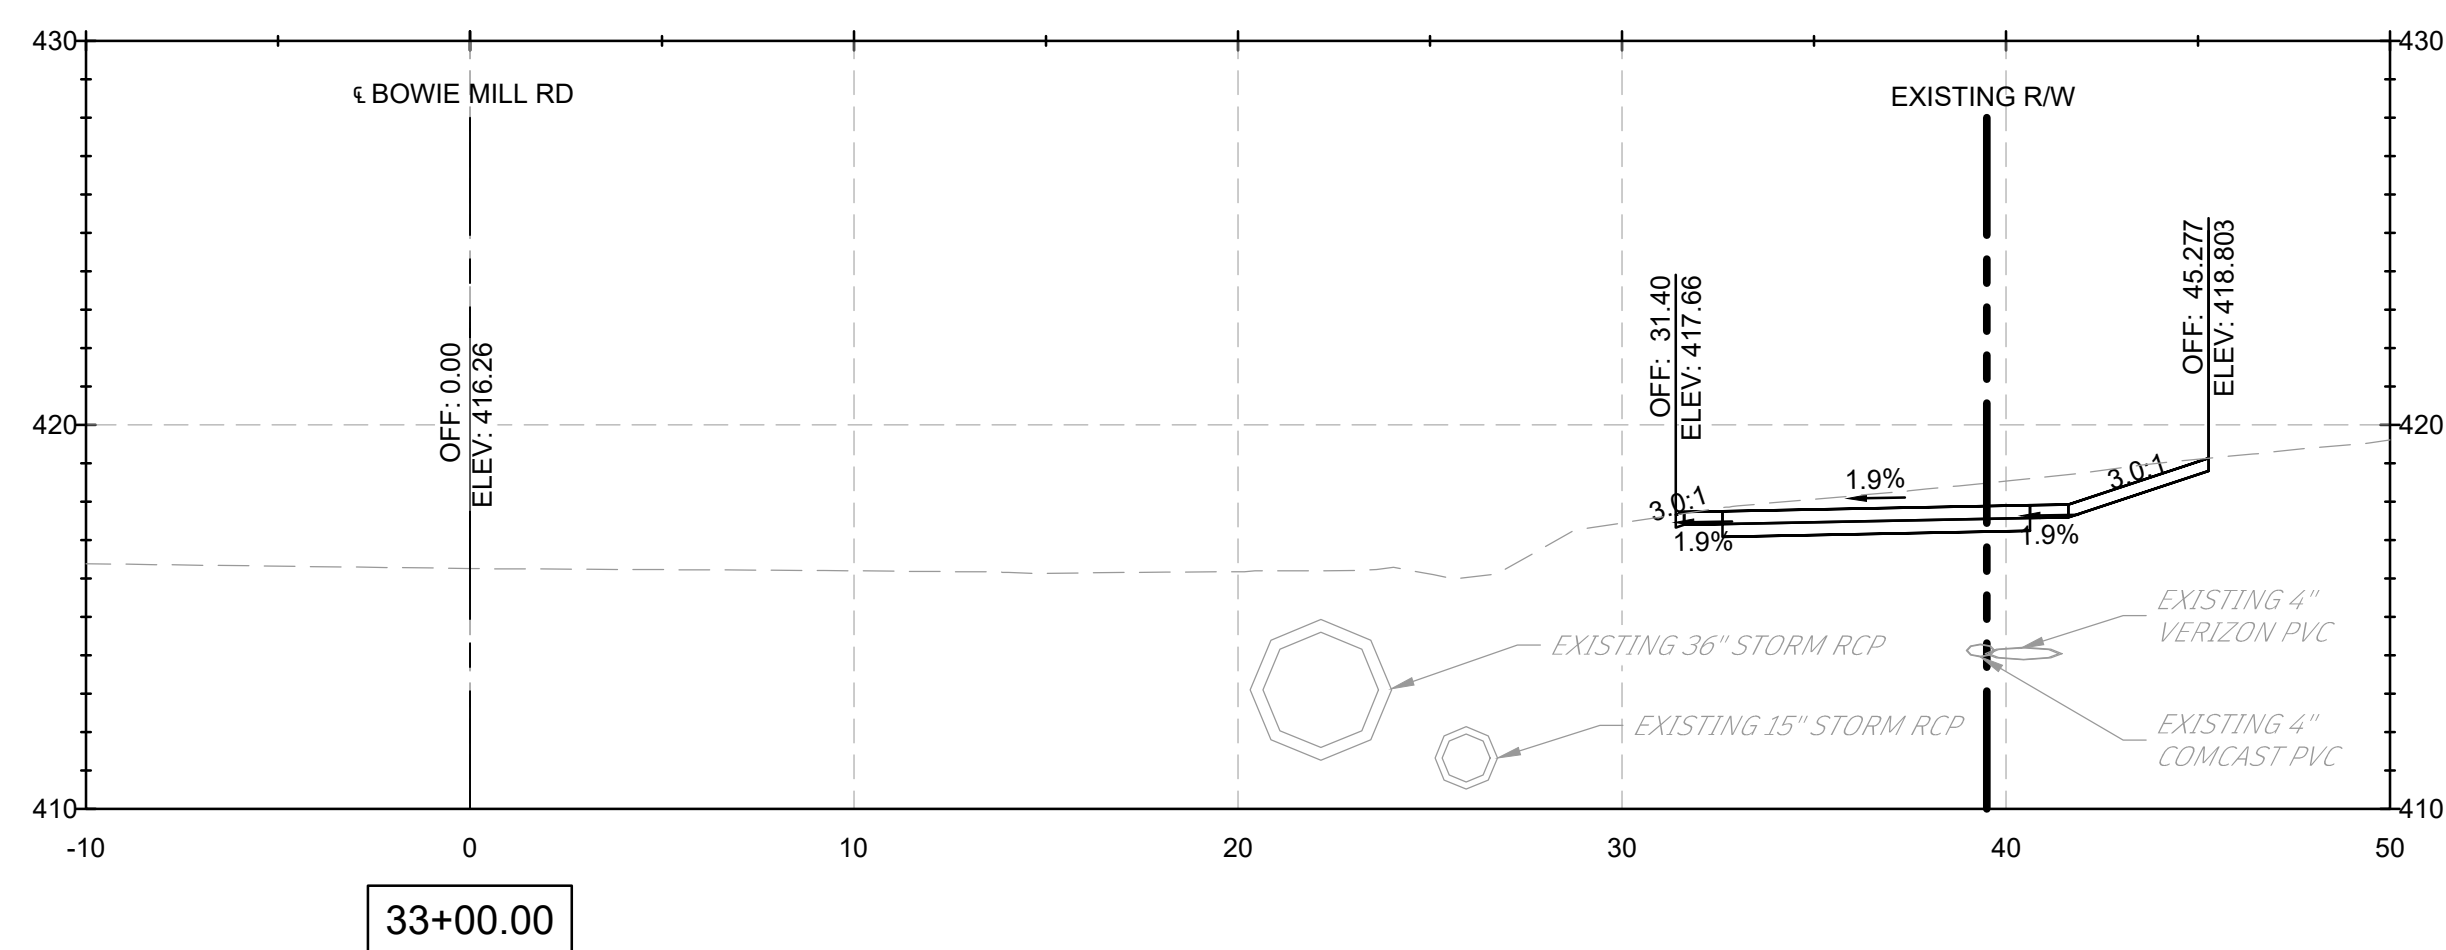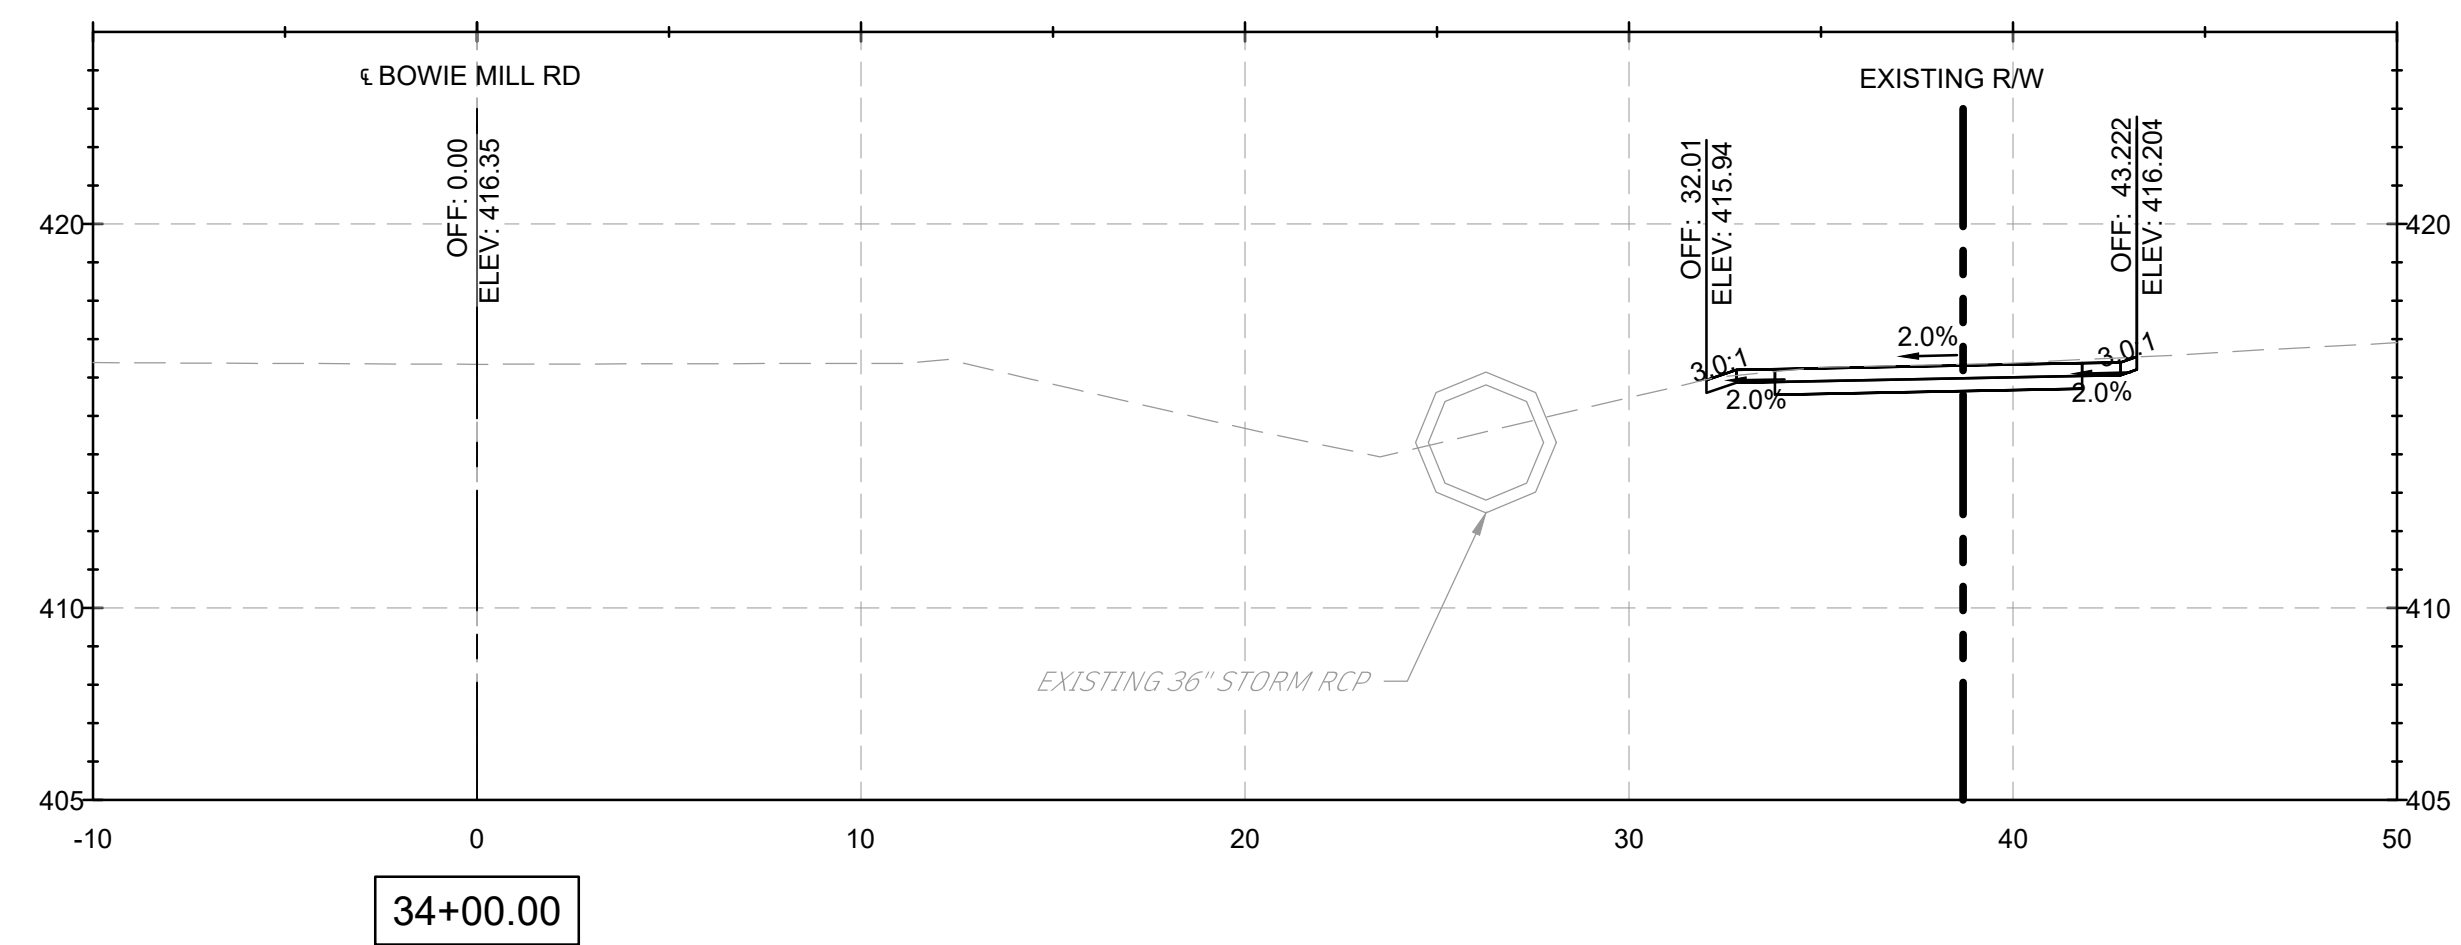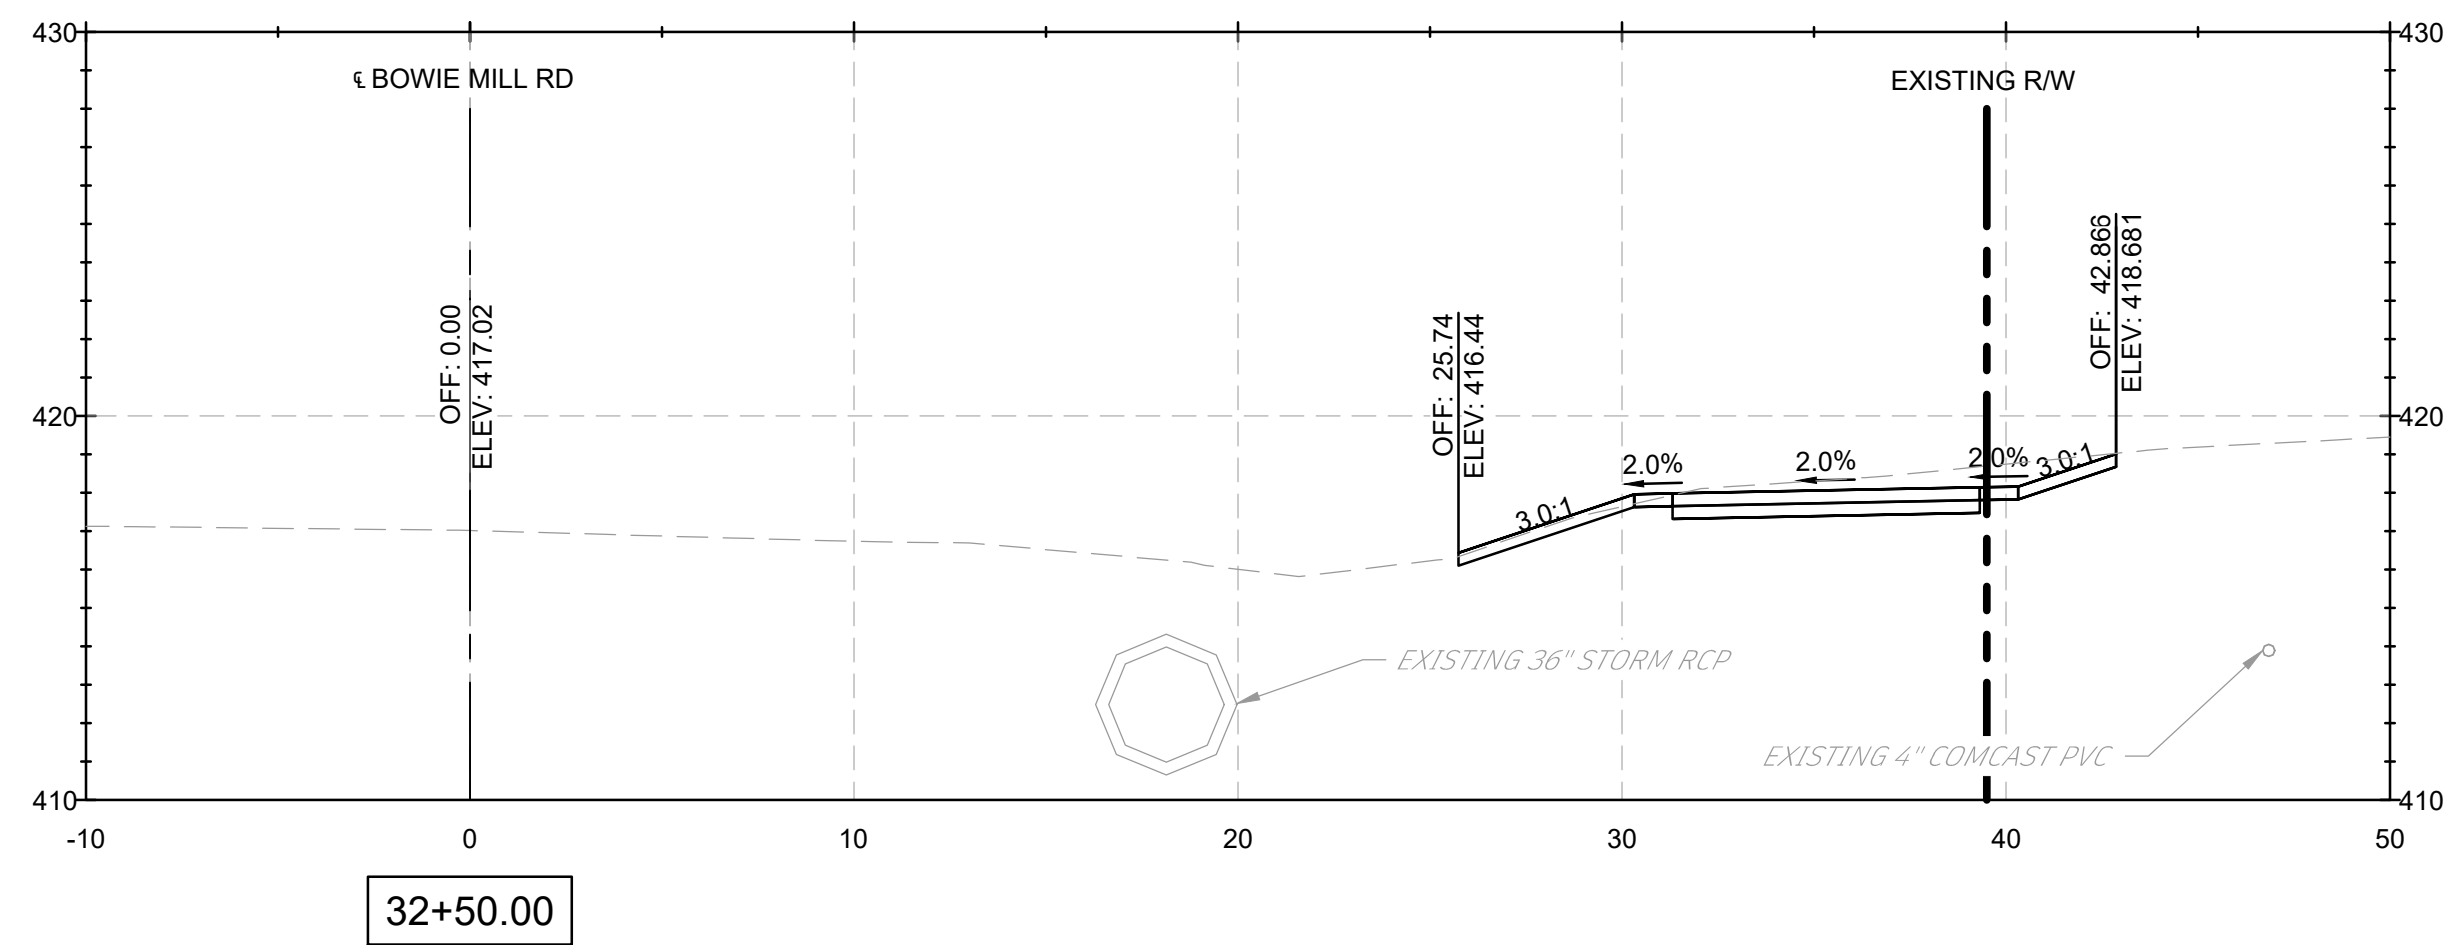


NOTES:

1. CROSS SECTION STATIONS FOLLOW THE ROAD WAY CENTERLINES OF MUNCASTER MILL ROAD AND BOWIE MILL ROAD.

FILE NAME: C:\pwworking\mtd0642115\pHD_Bowie Mill Road_XSections.dwg LAYOUT NAME: XS-12 PLOTTED: Friday, April 04, 2025 - 9:26pm USER: AHavener

90% DESIGN
NOT FOR CONSTRUCTION

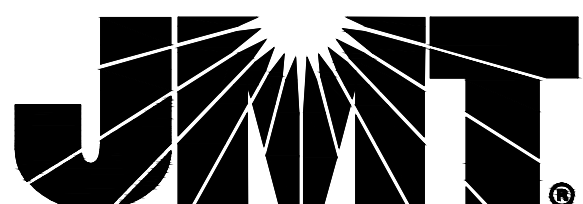[illegible]

MONTGOMERY COUNTY
DEPARTMENT OF TRANSPORTATION
GAITHERSBURG, MARYLAND

RECOMMENDED FOR APPROVAL

Chief, Design Section _____ Date _____
APPROVED

Chief, Division of Transportation Engineering _____ Date _____

Designed by: ADH Drawn by: TMB Checked by: JJR

XS-12
CROSS SECTIONS
BOWIE MILL ROAD
BIKEWAY







M-NCPPC PERMIT NO. MR2023016 SHA TRACKING NO. 24APMO039XX



SCALE: 1"=5'

DATE: APRIL 2025


Project No. : 502108 Sheet 348 of 393

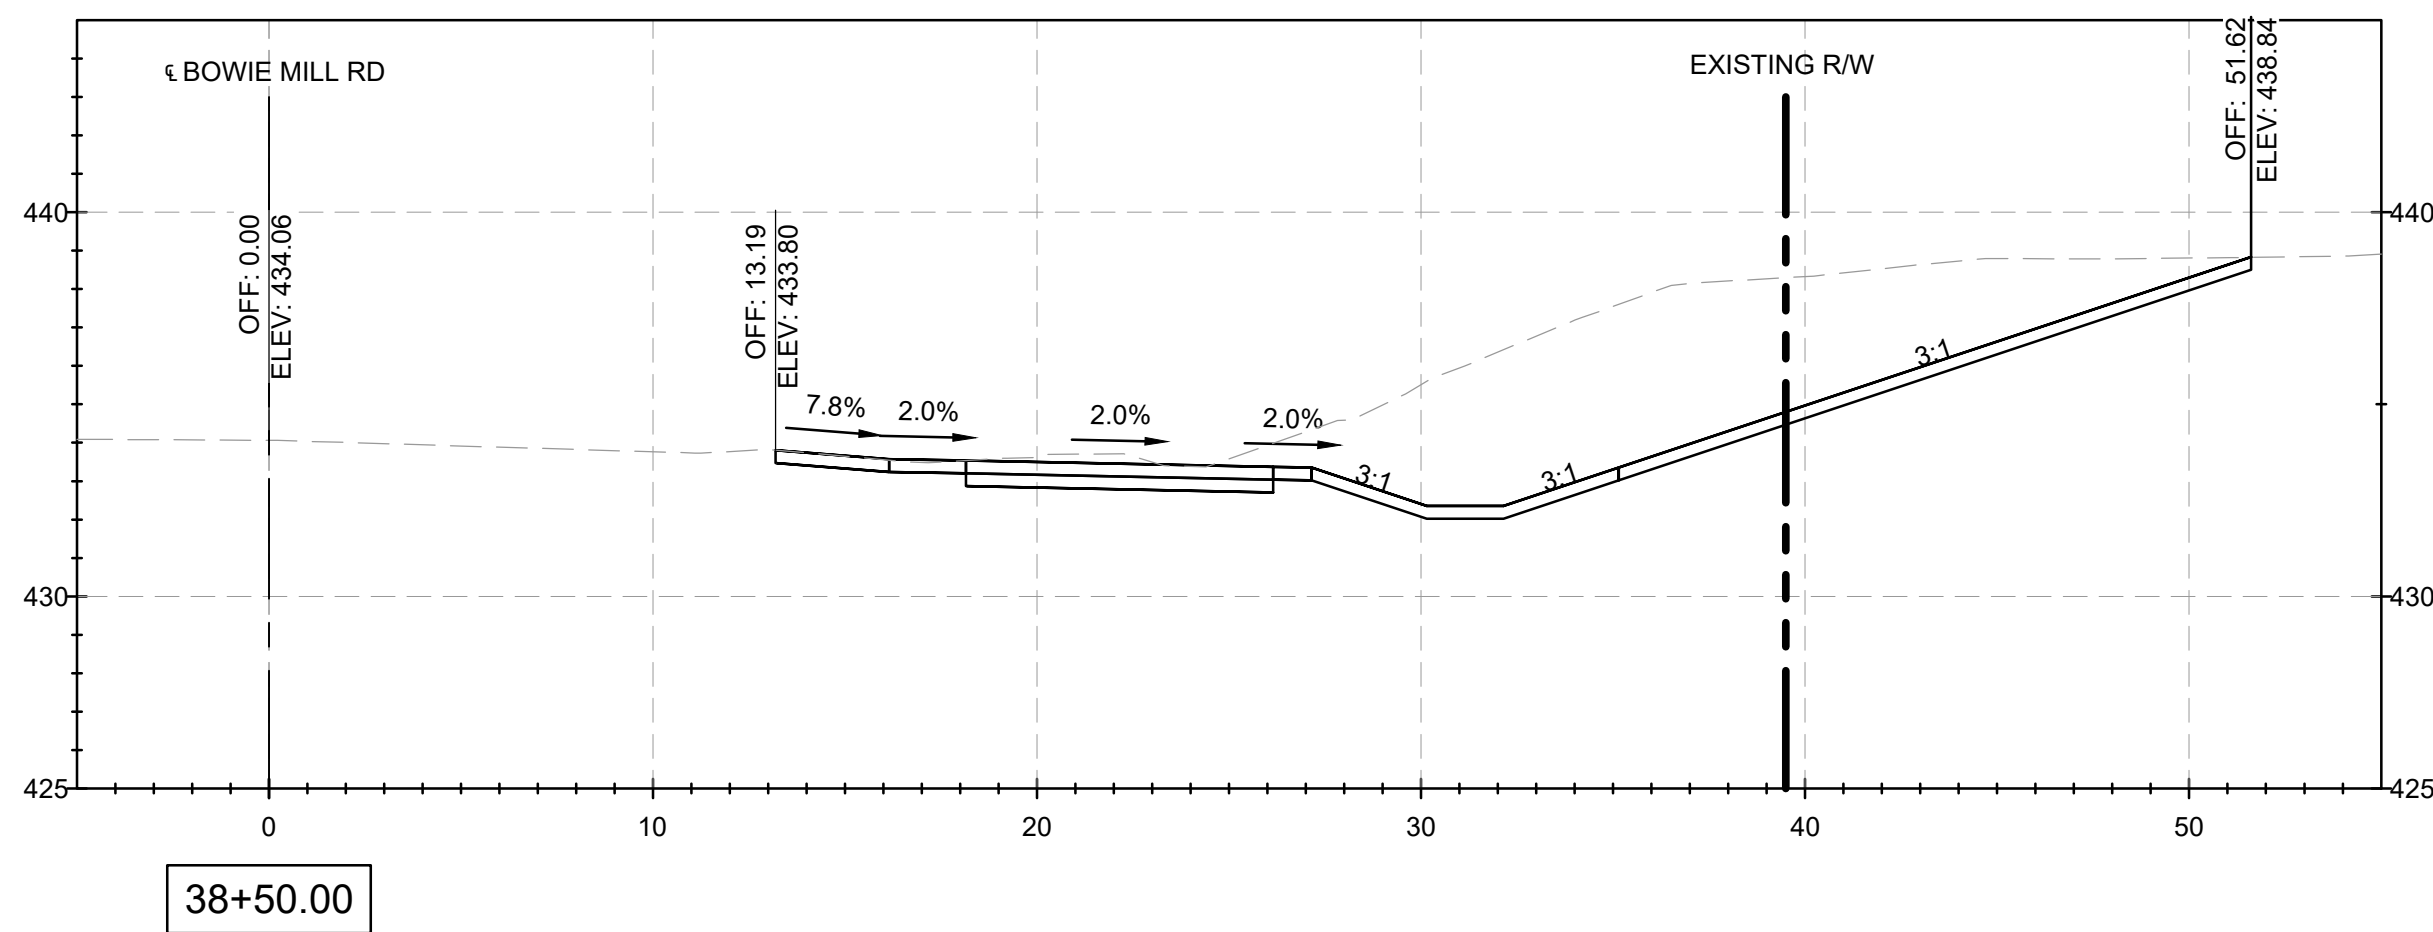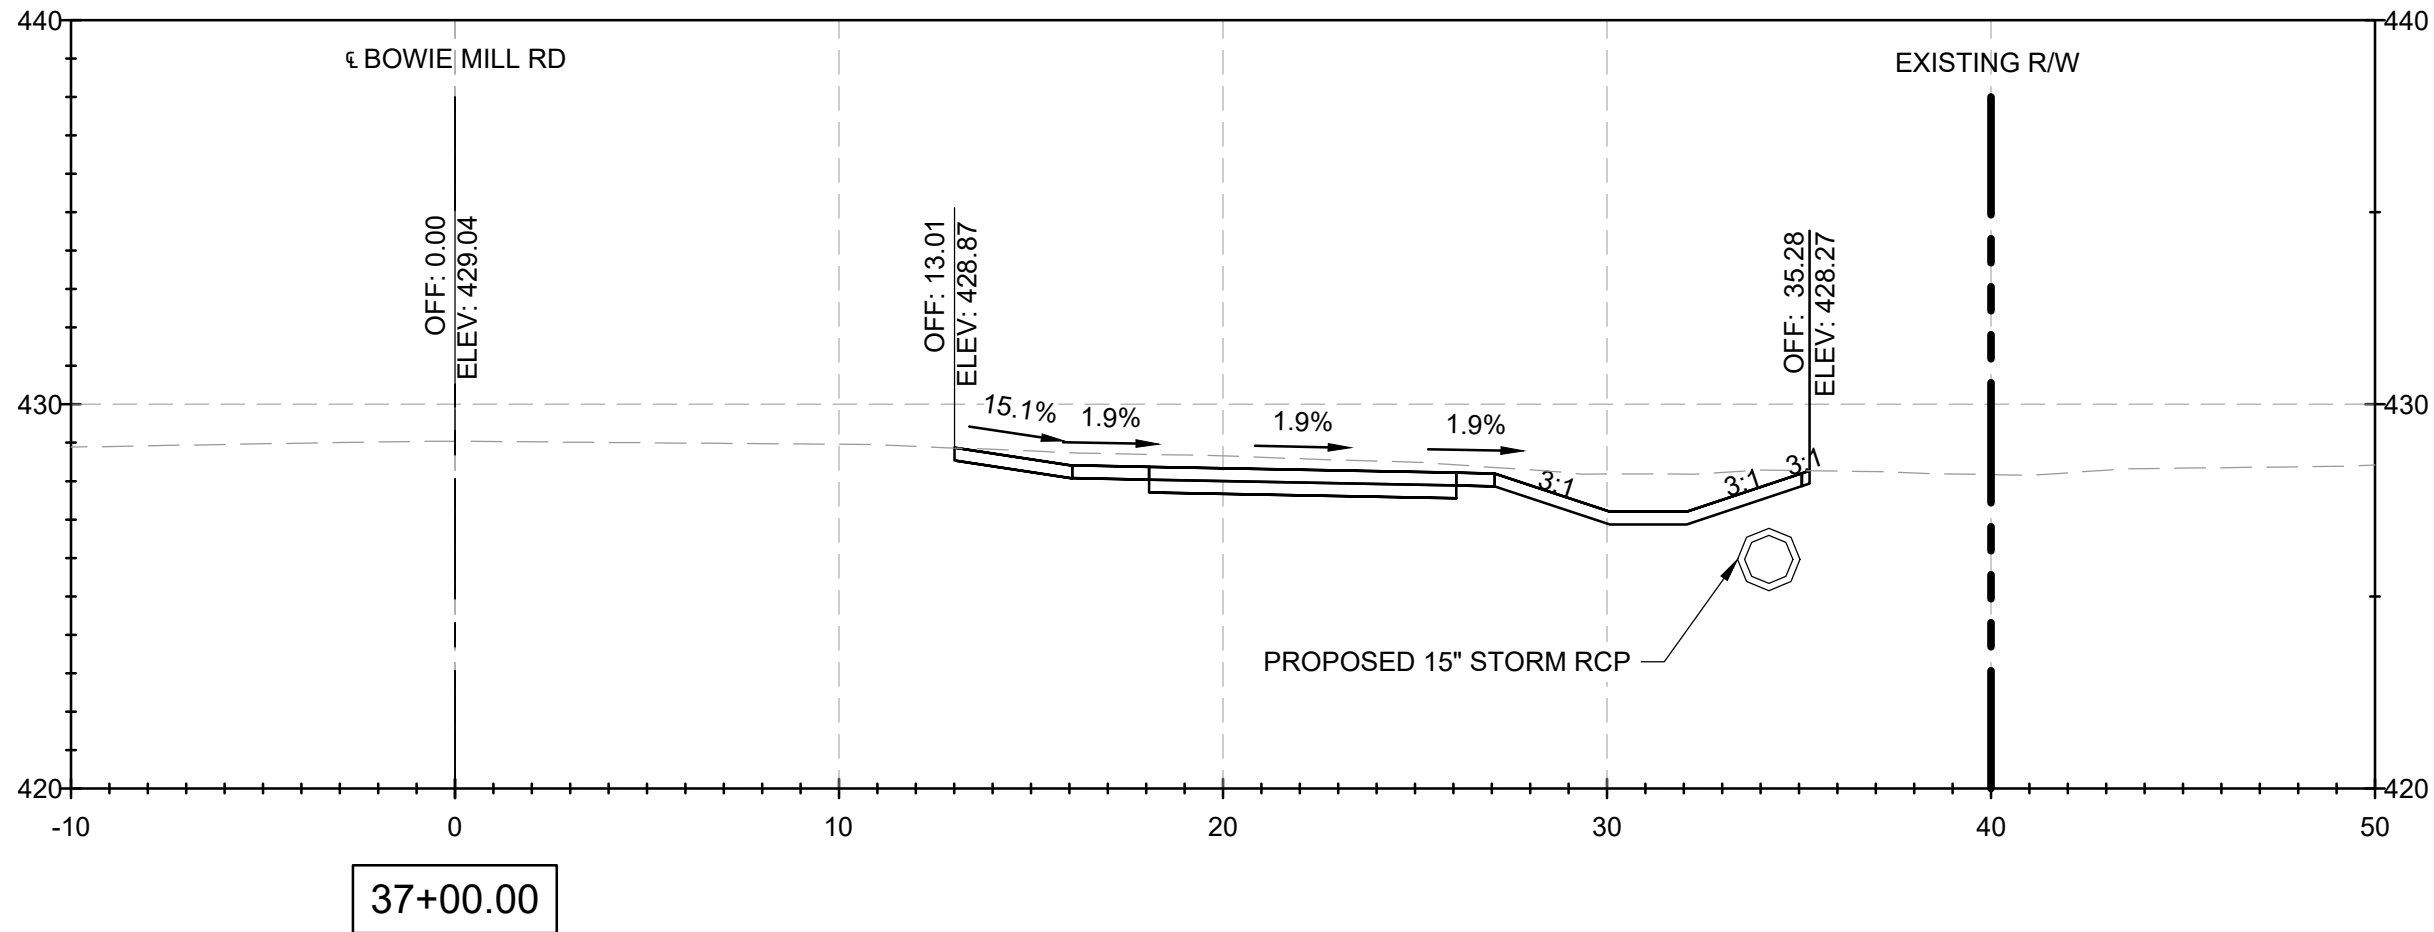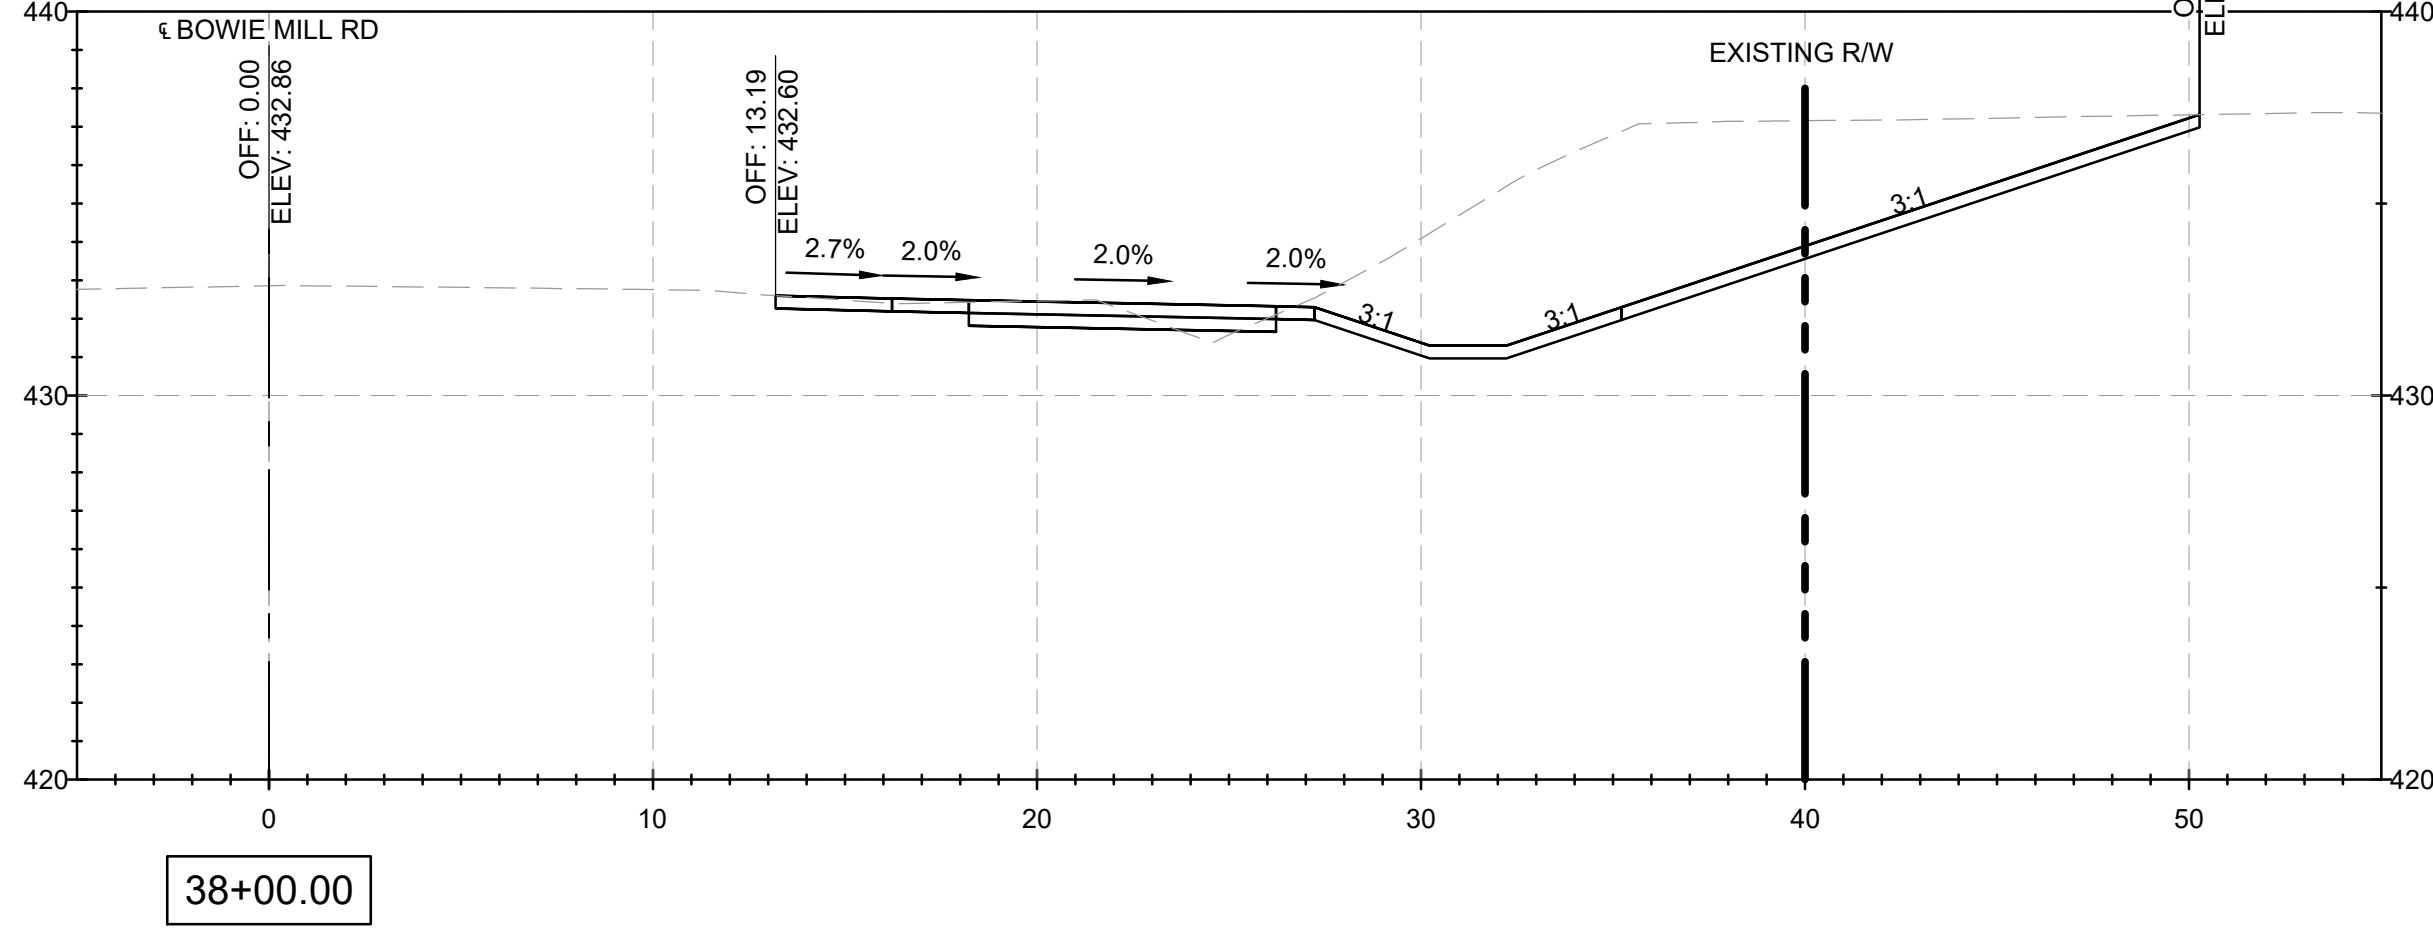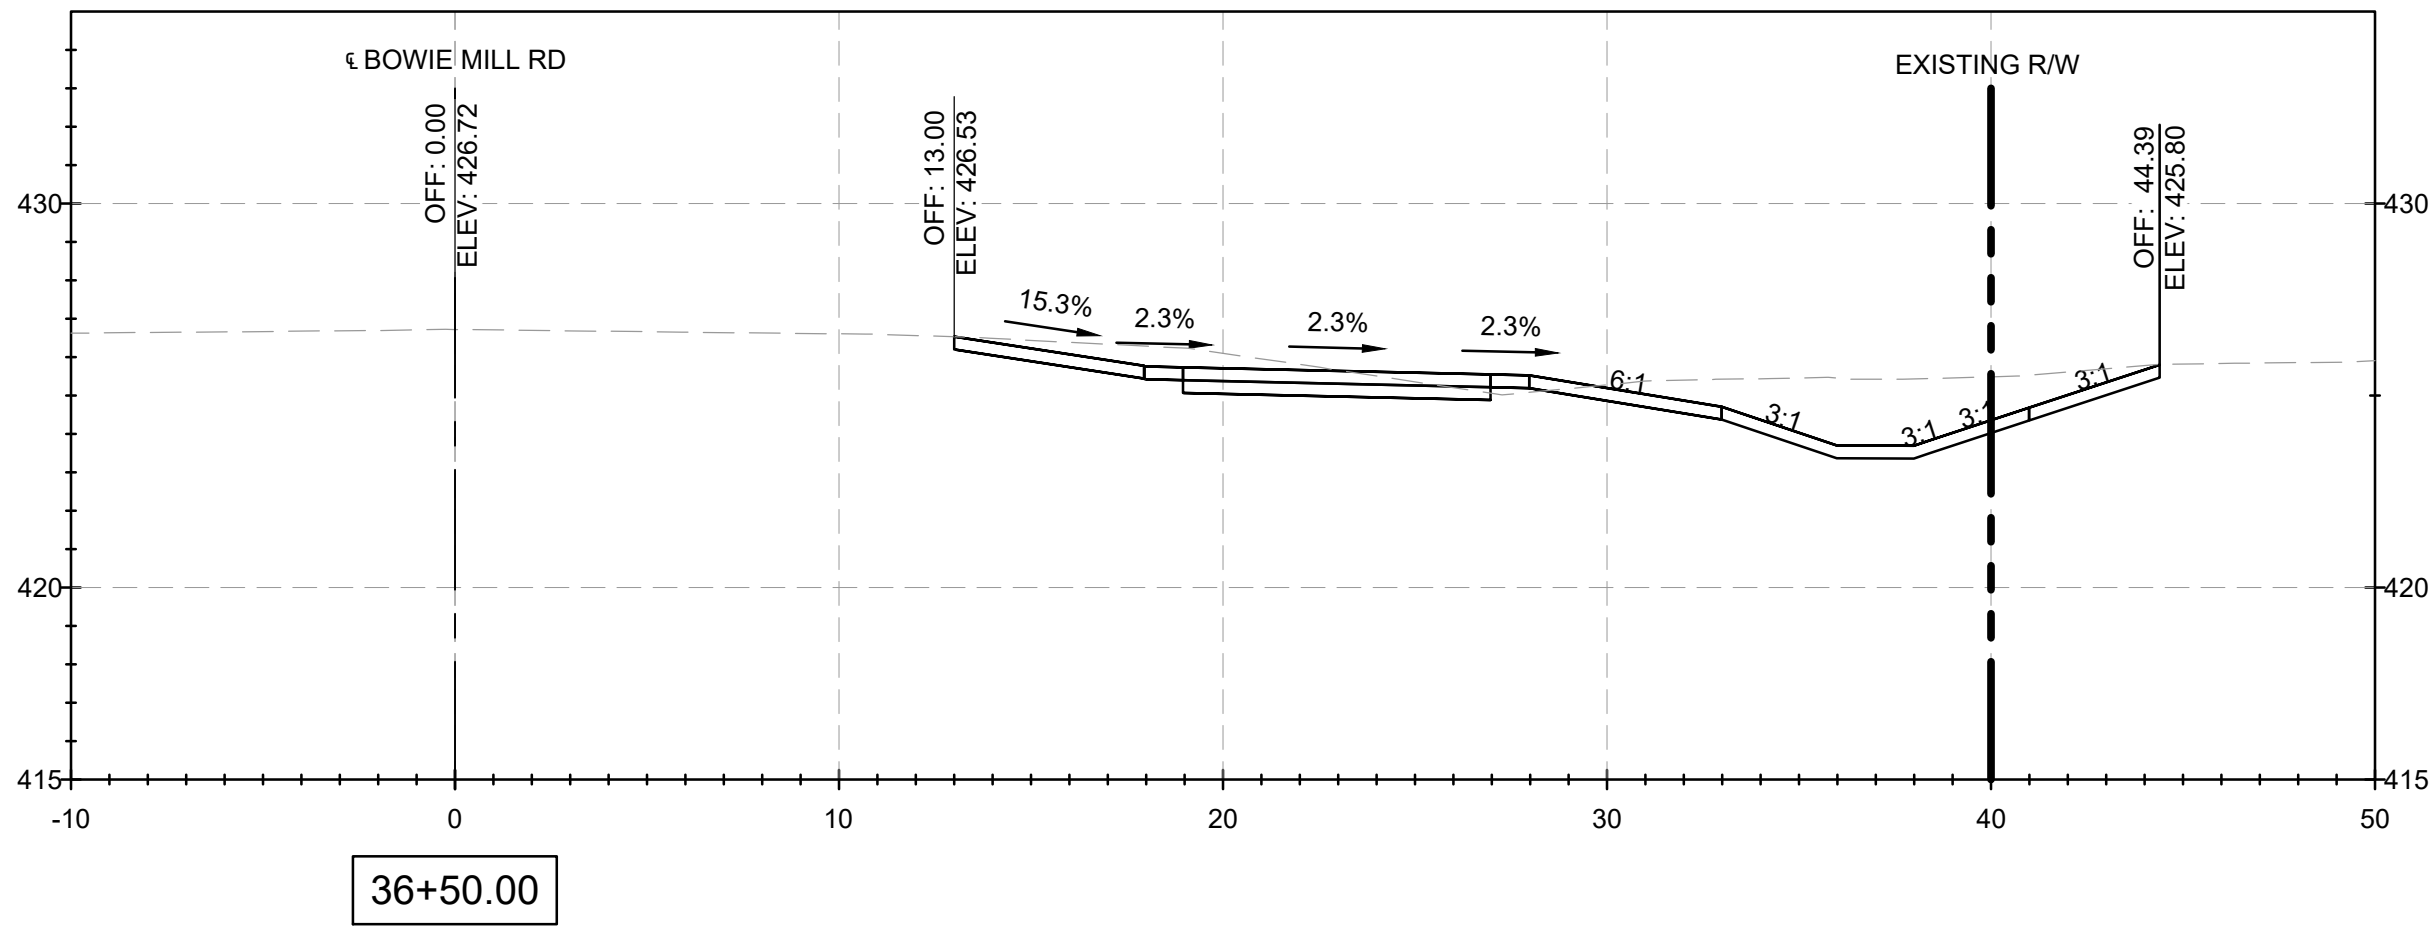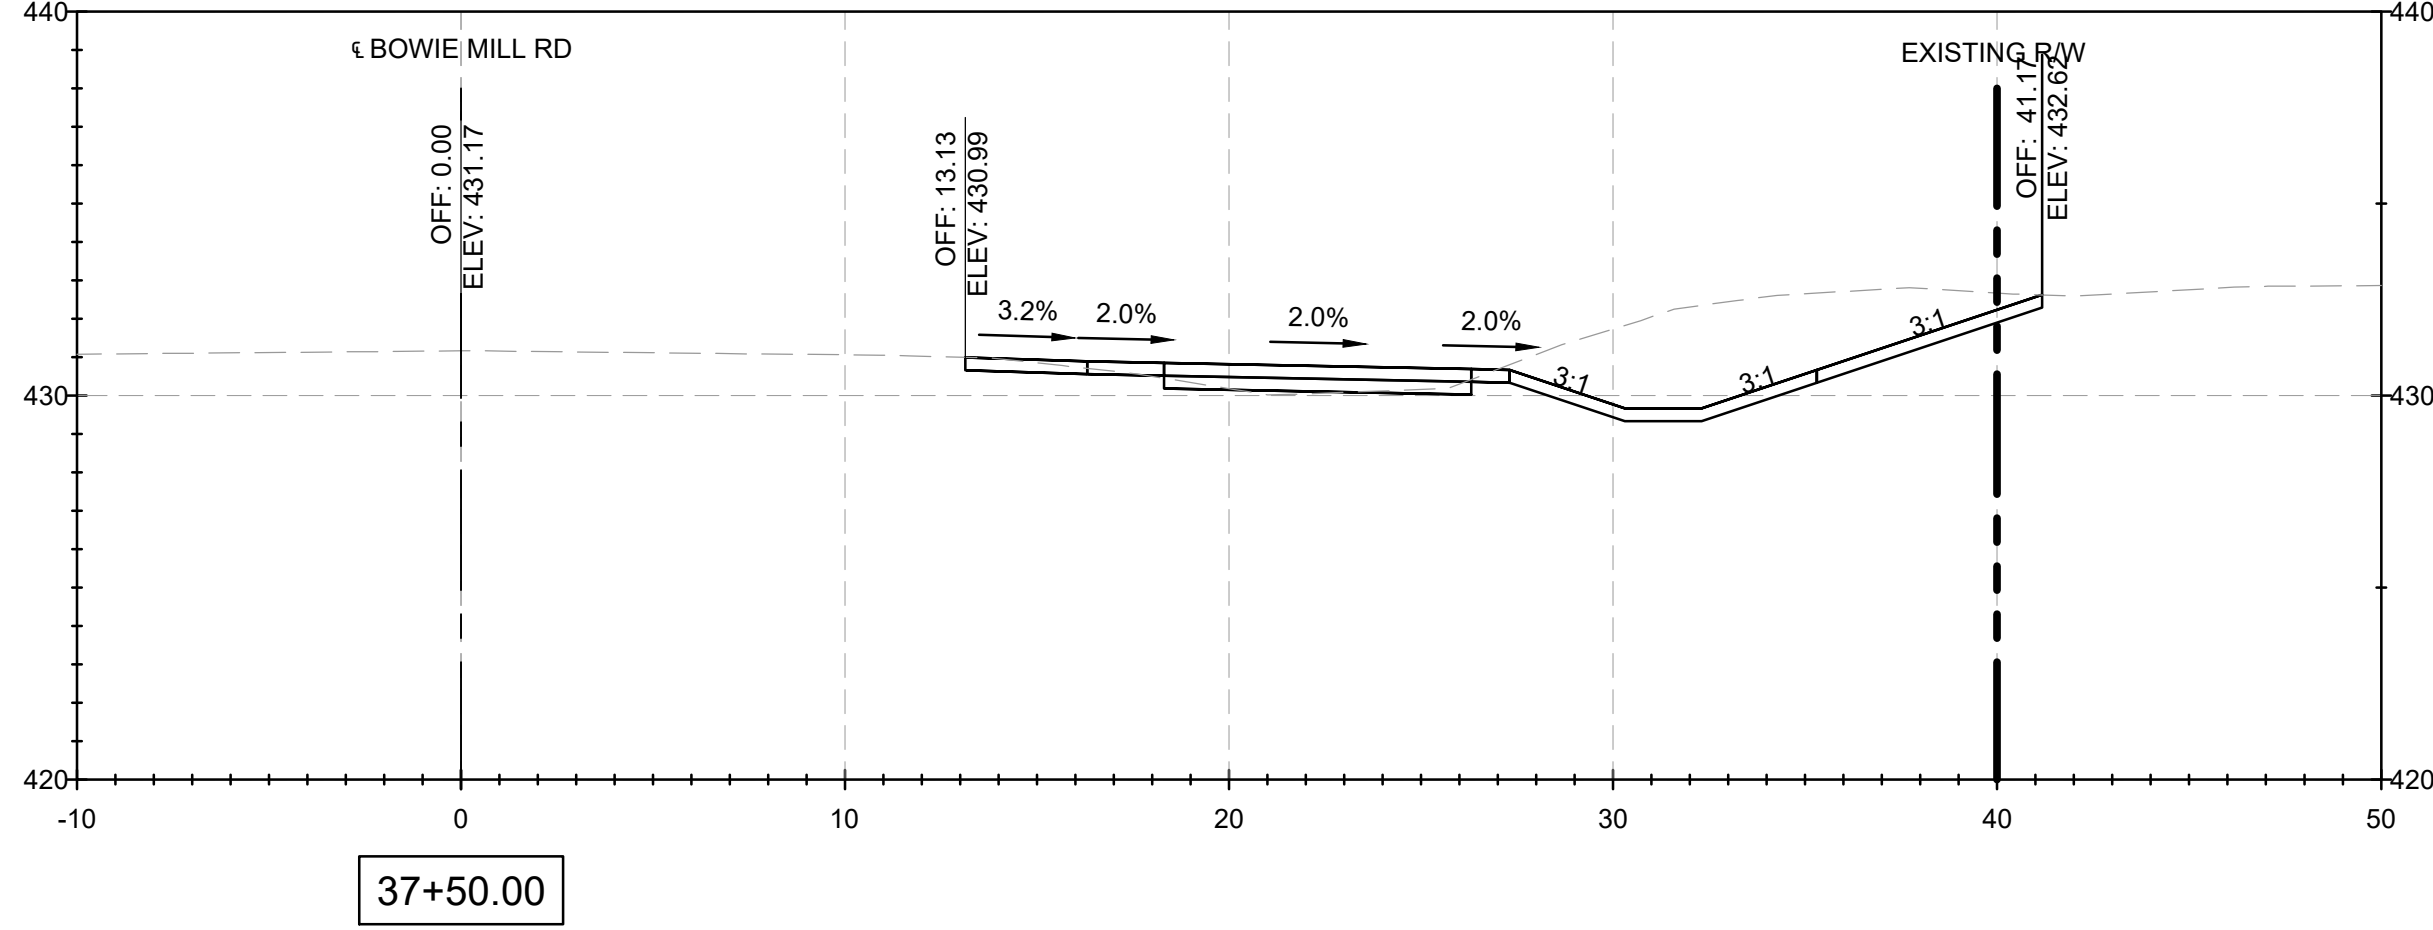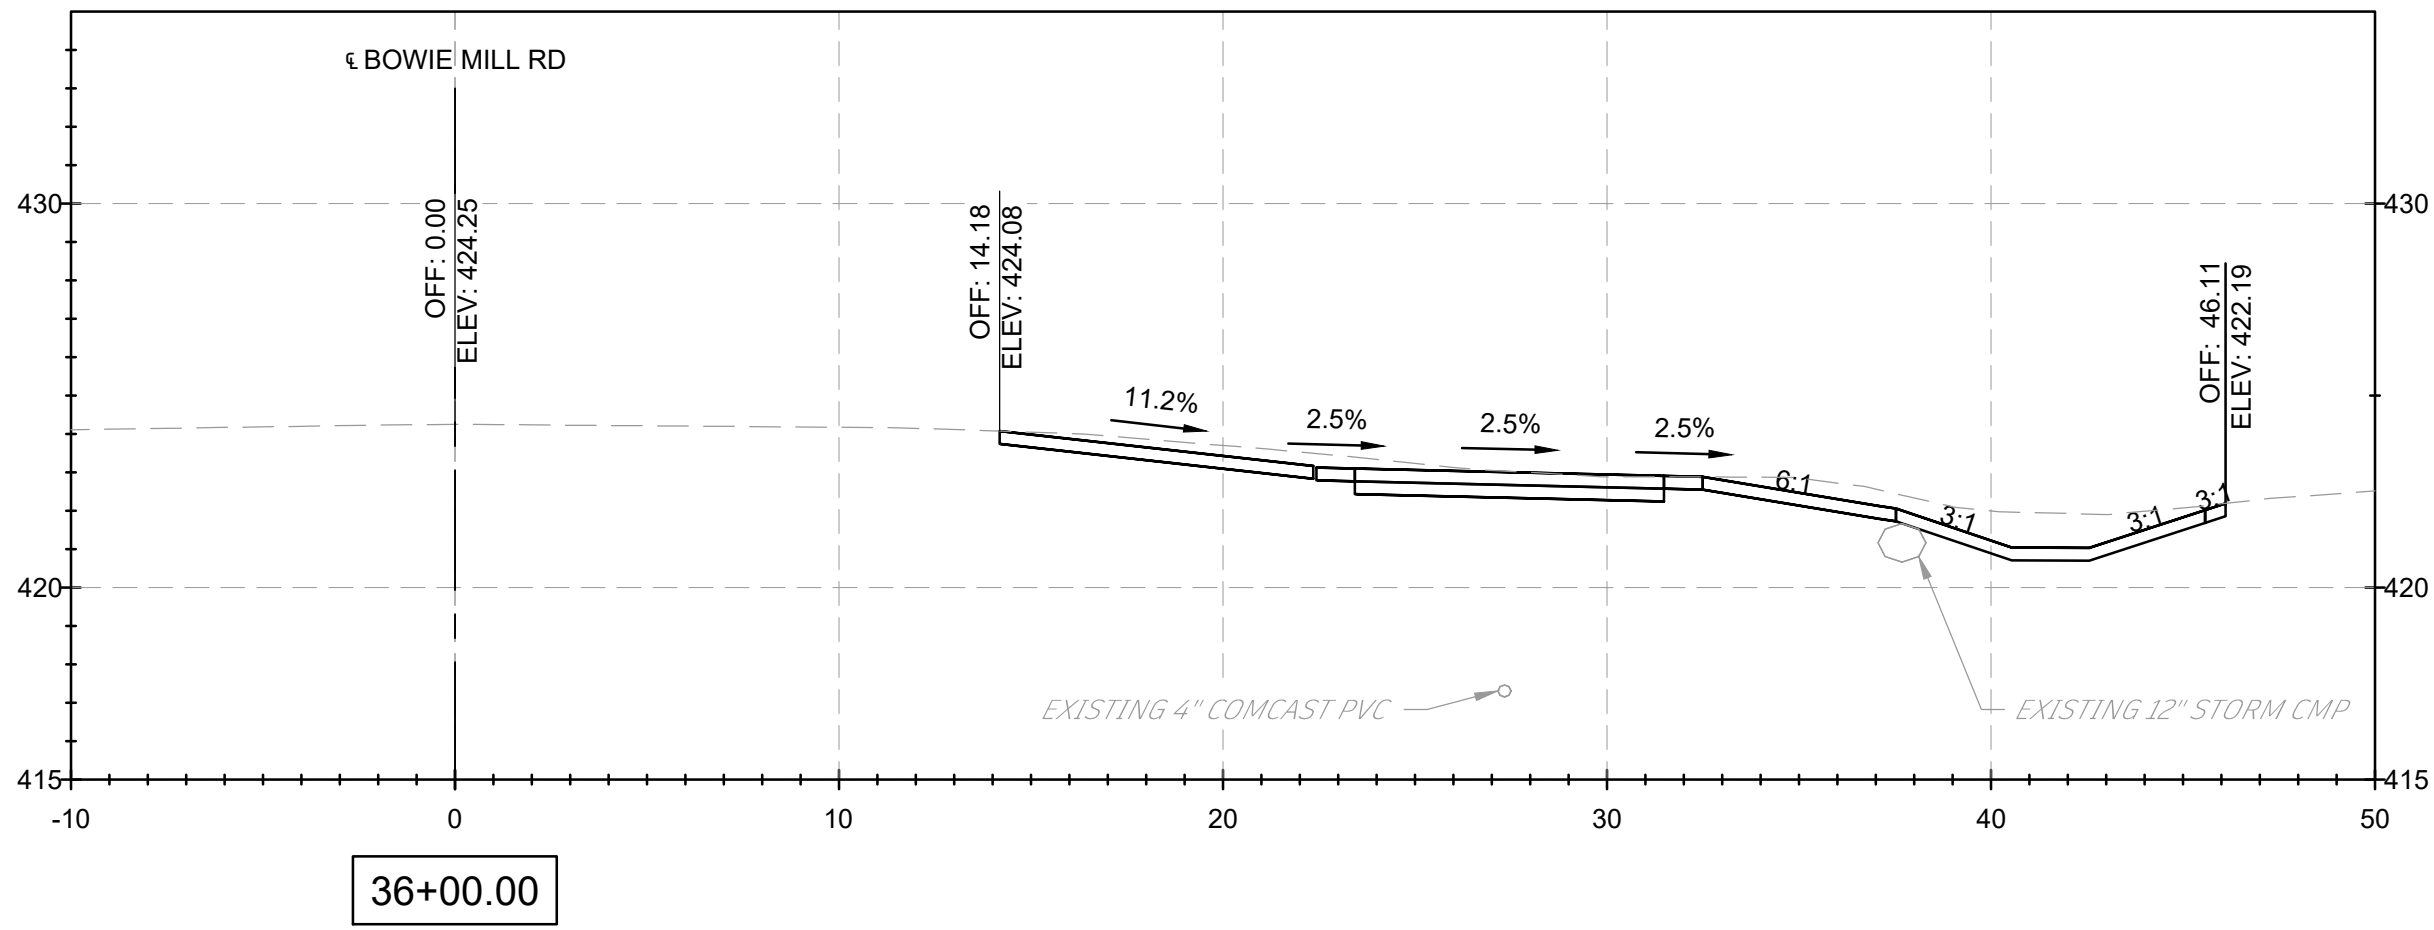

NOTES:

1. CROSS SECTION STATIONS FOLLOW THE ROAD WAY CENTERLINES OF MUNCASTER MILL ROAD AND BOWIE MILL ROAD.

90% DESIGN
NOT FOR CONSTRUCTION

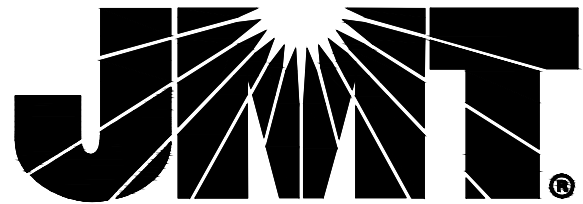

MONTGOMERY COUNTY
DEPARTMENT OF TRANSPORTATION
GAITHERSBURG, MARYLAND

RECOMMENDED FOR APPROVAL

Chief, Design Section
APPROVED

Date

Chief, Division of Transportation Engineering

Date


Designed by: ADH

Drawn by: TMB

Checked by: JJR

XS-13
CROSS SECTIONS
BOWIE MILL ROAD
BIKEWAY

M-NCPPC PERMIT NO. MR2023016 SHA TRACKING NO. 24APM0039XX






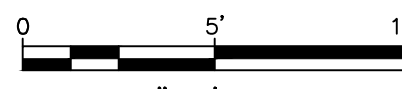


SCALE: 1"=5'

DATE: APRIL 2025

Project No.: 502108


Sheet 349 of 393

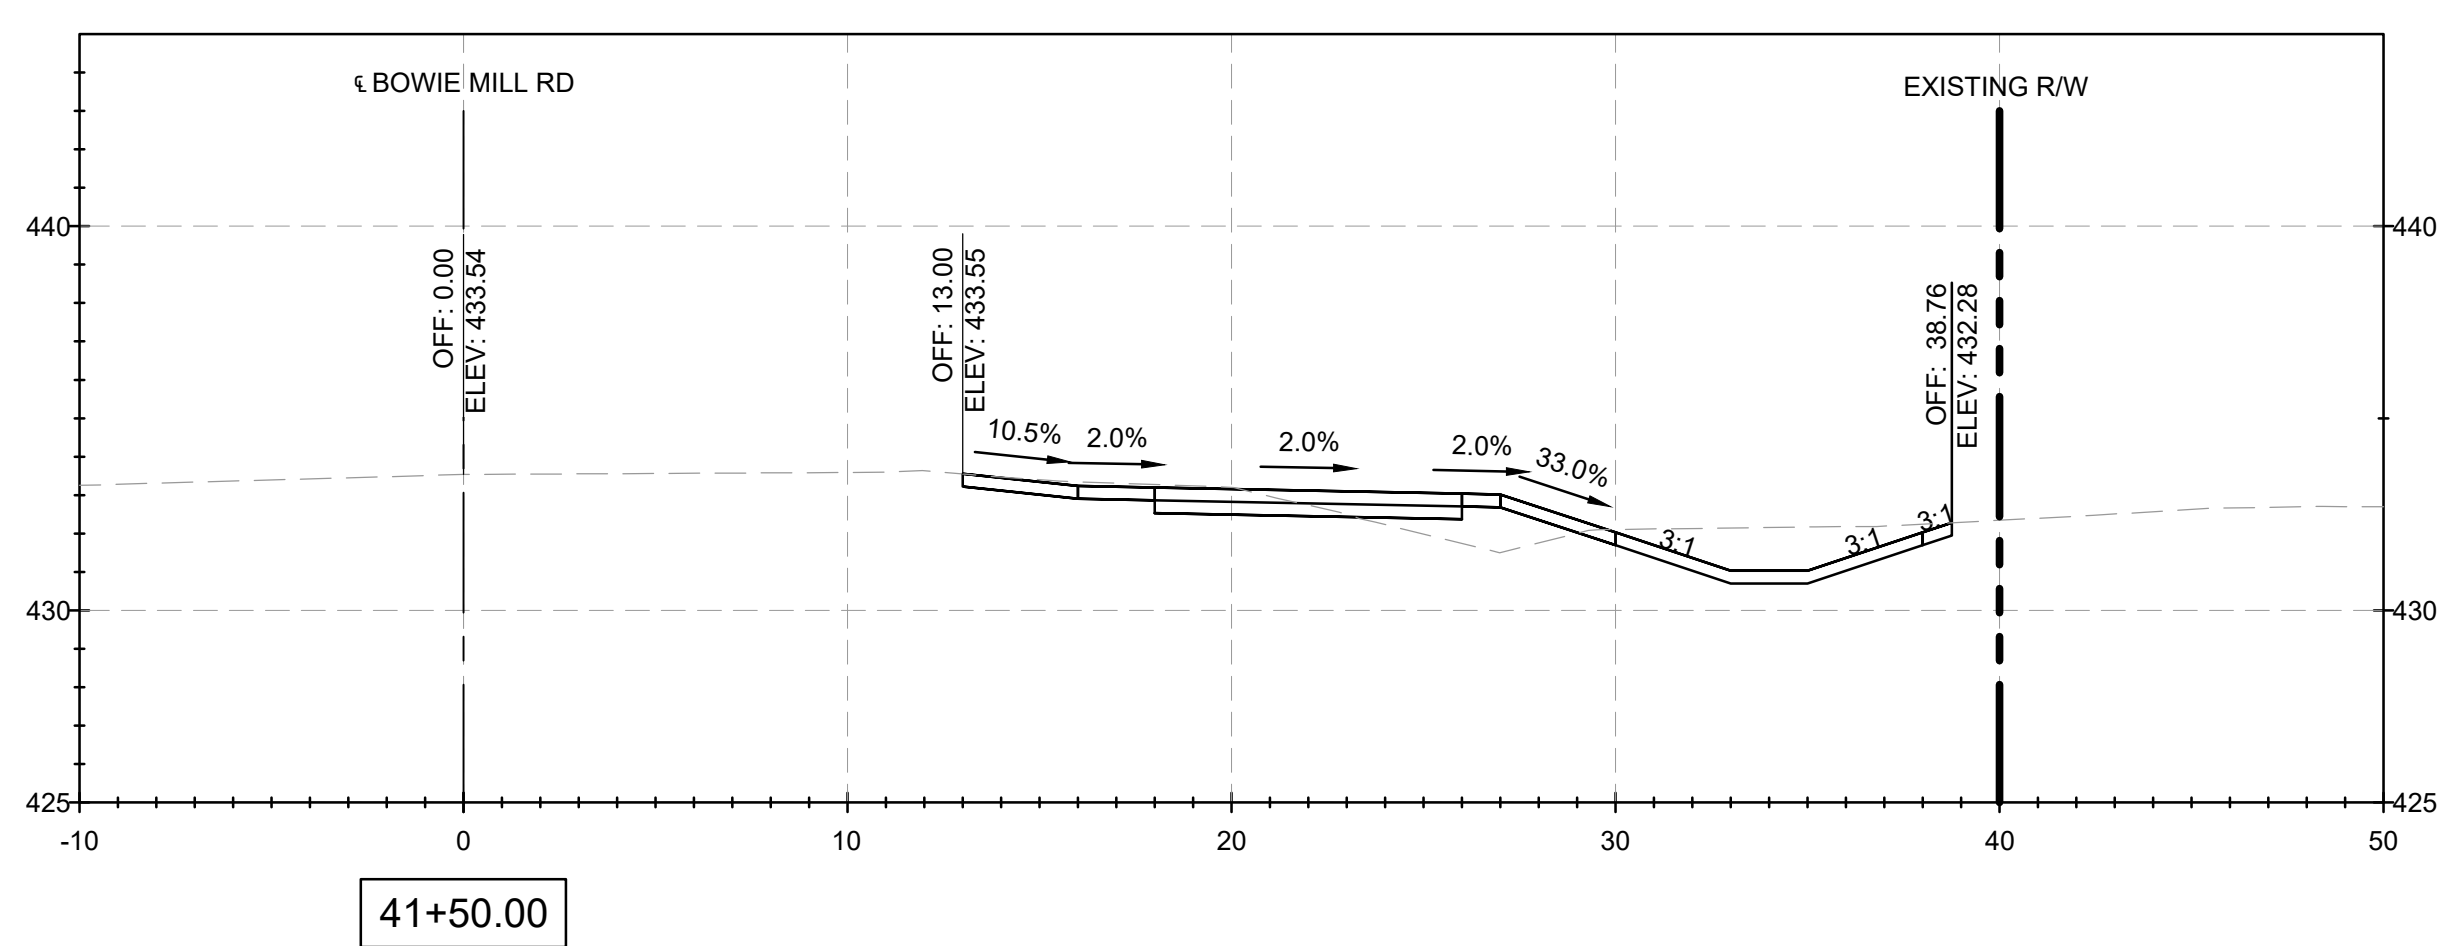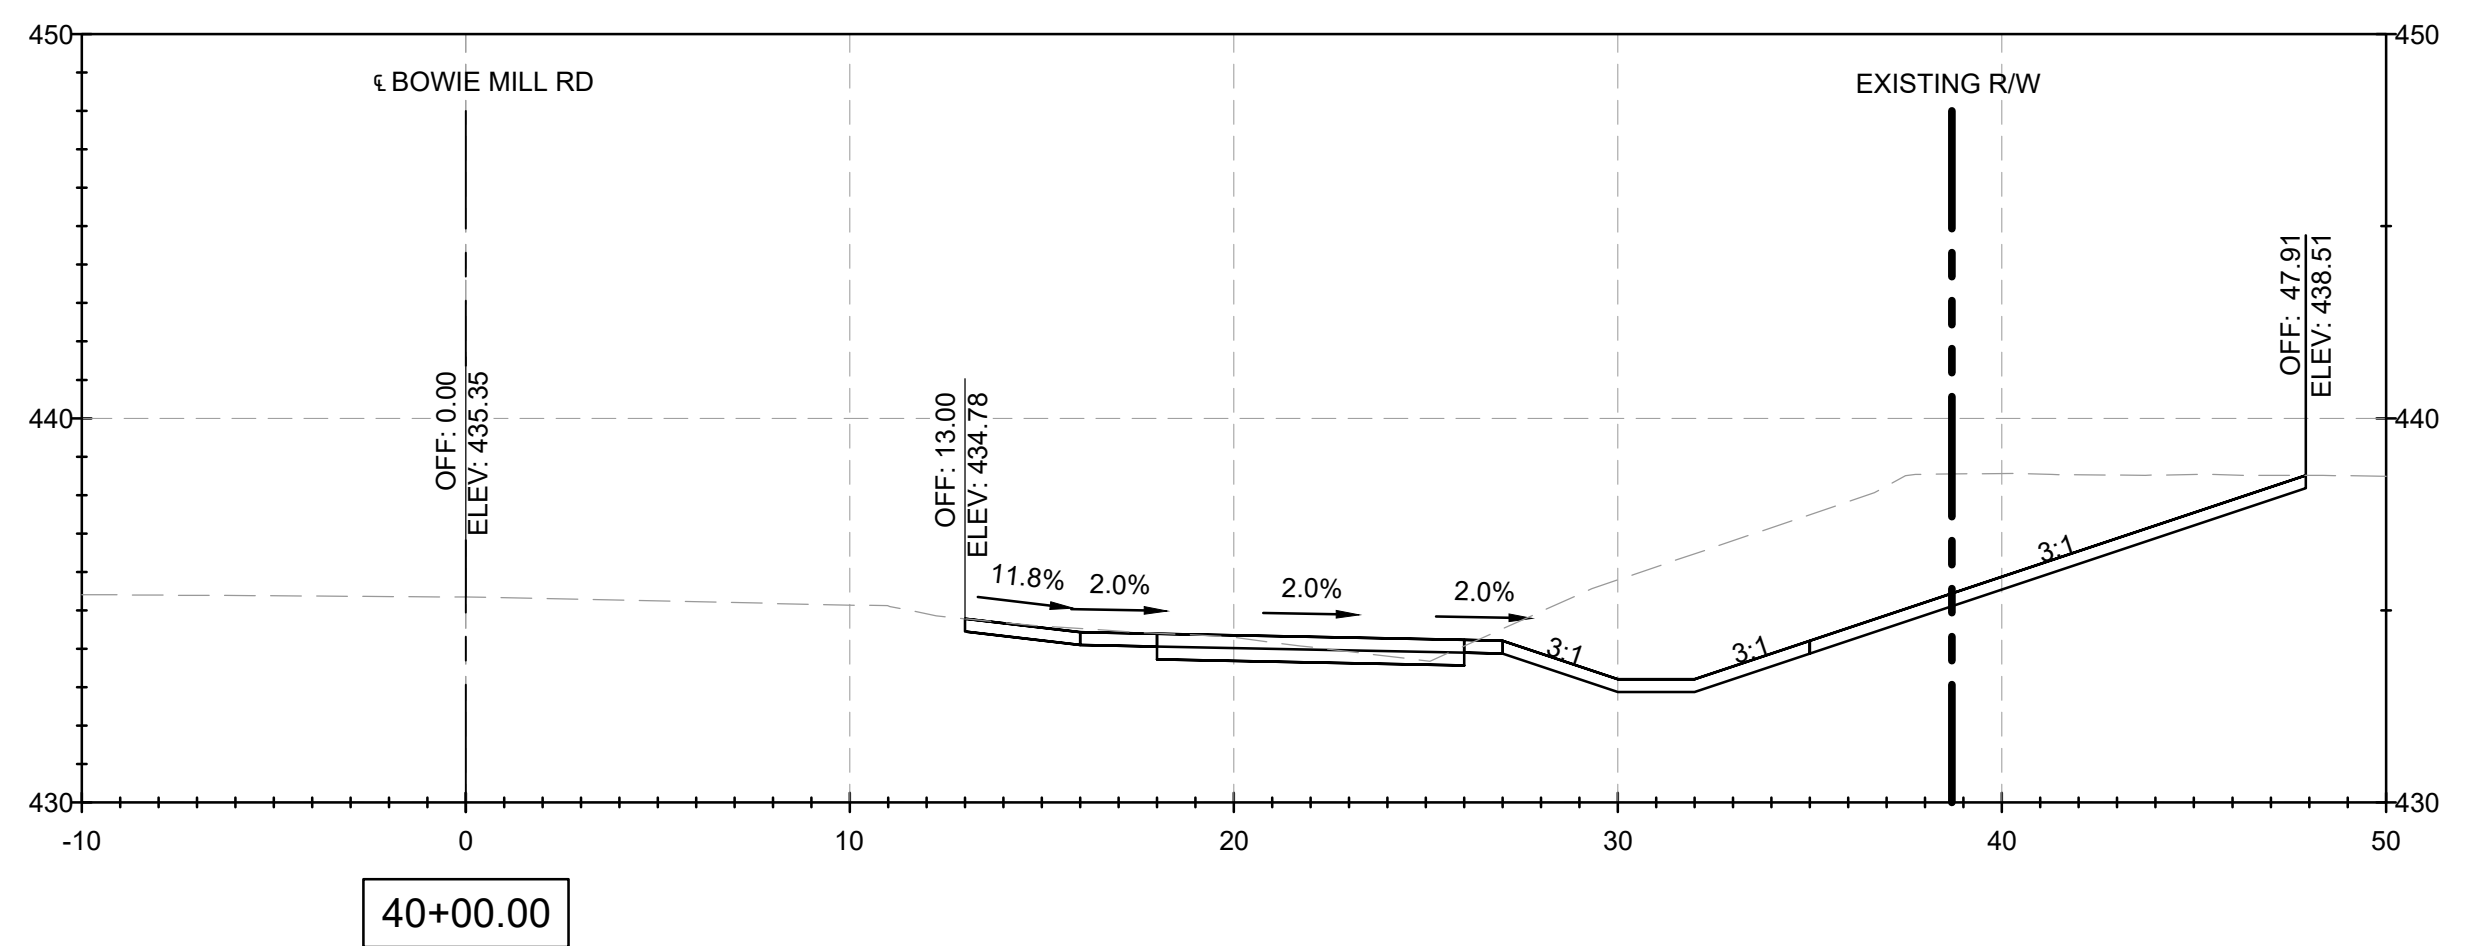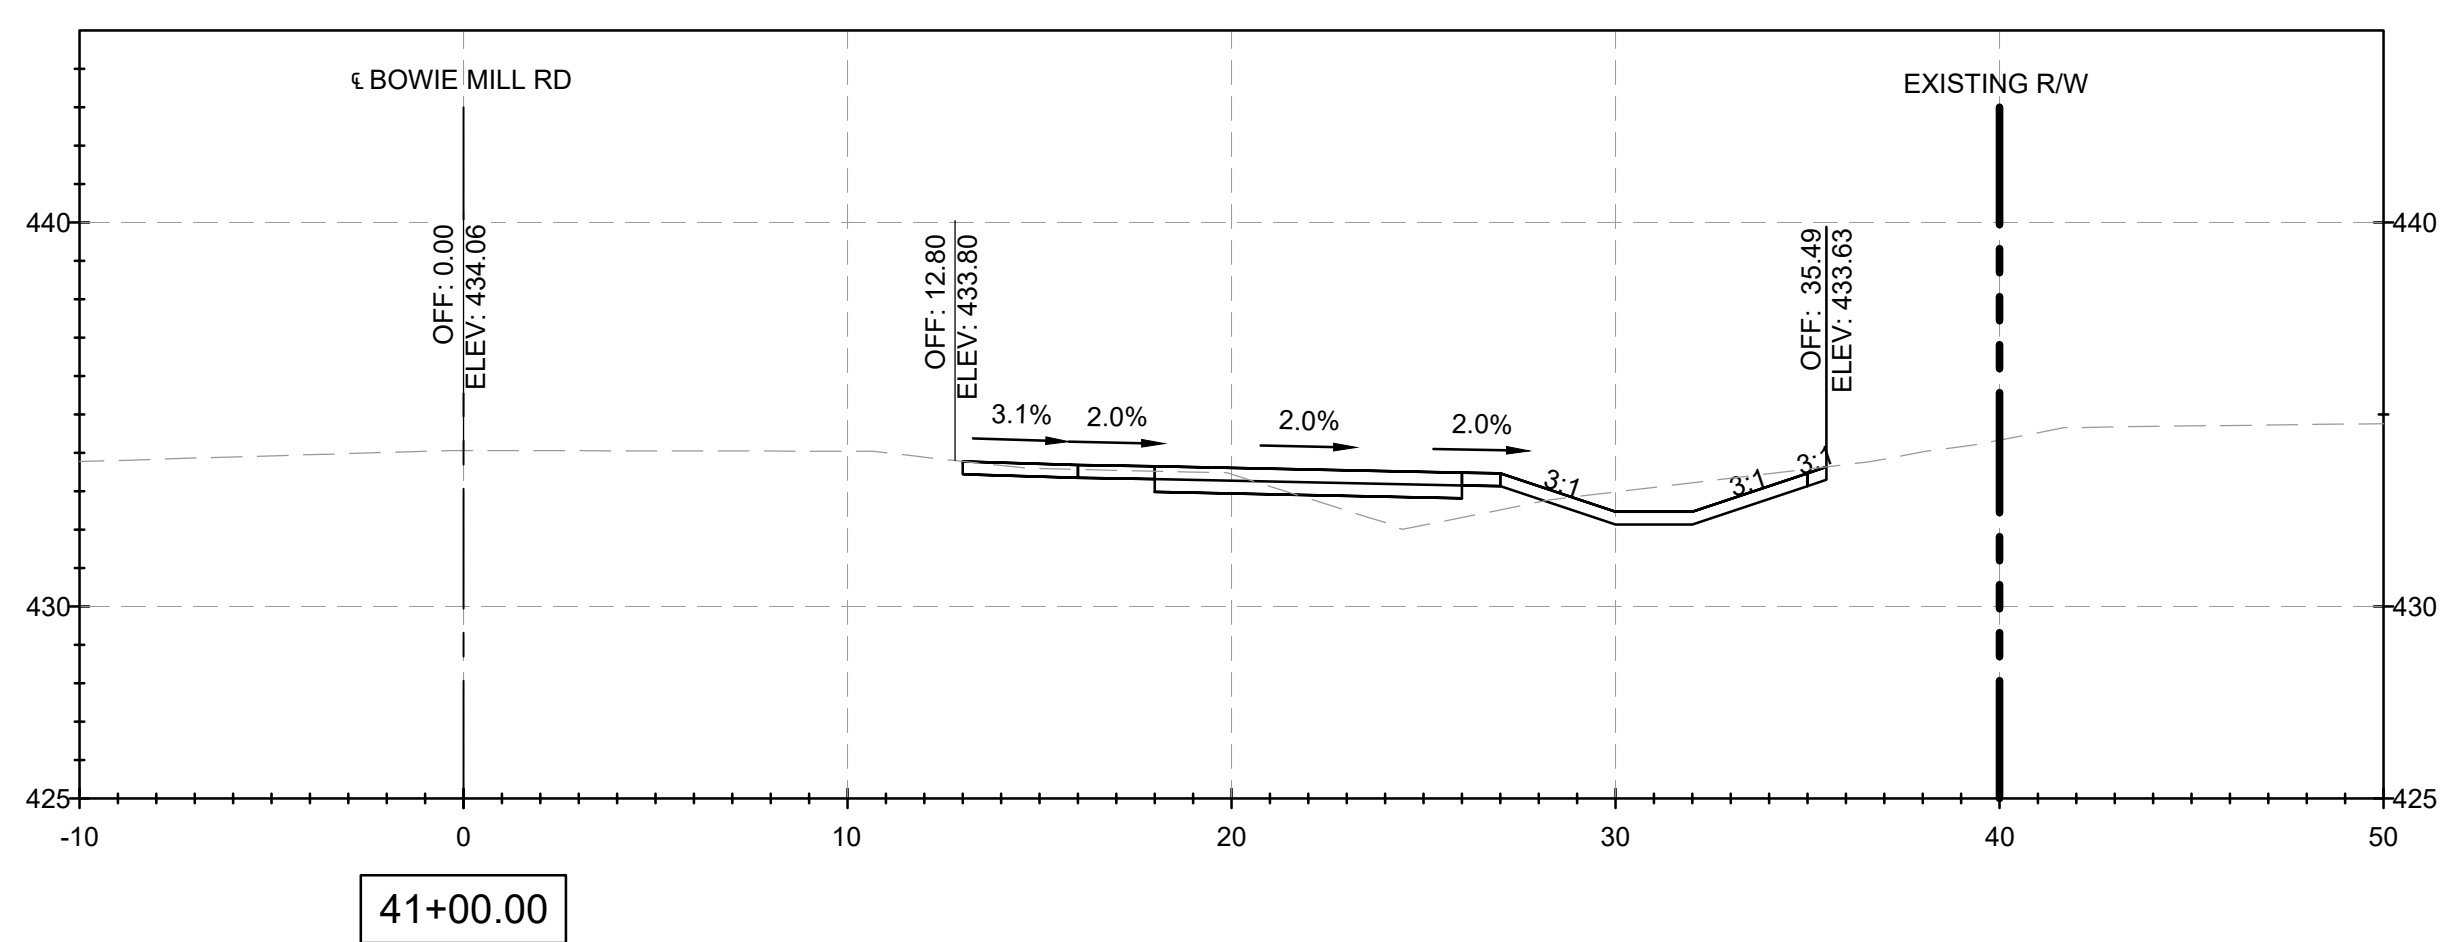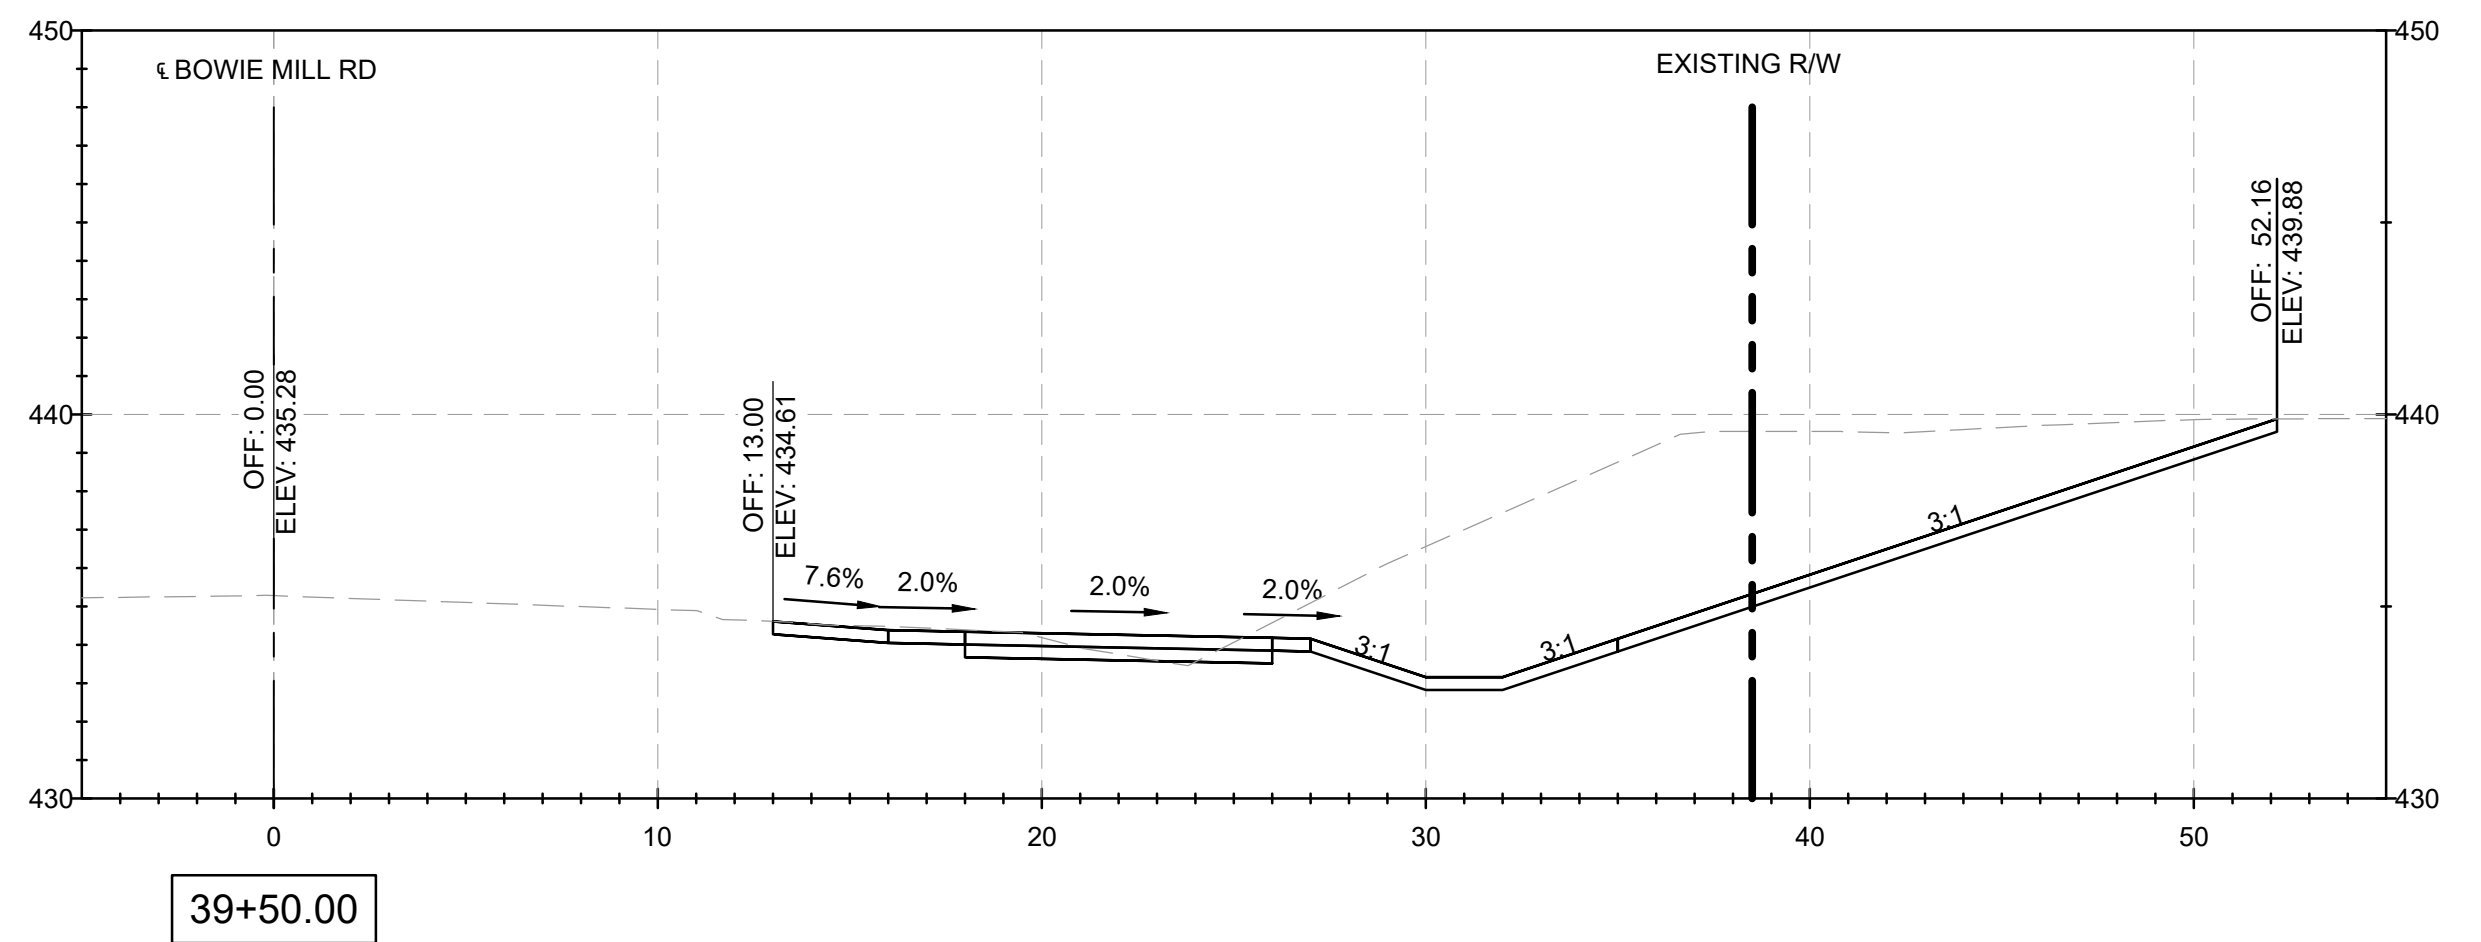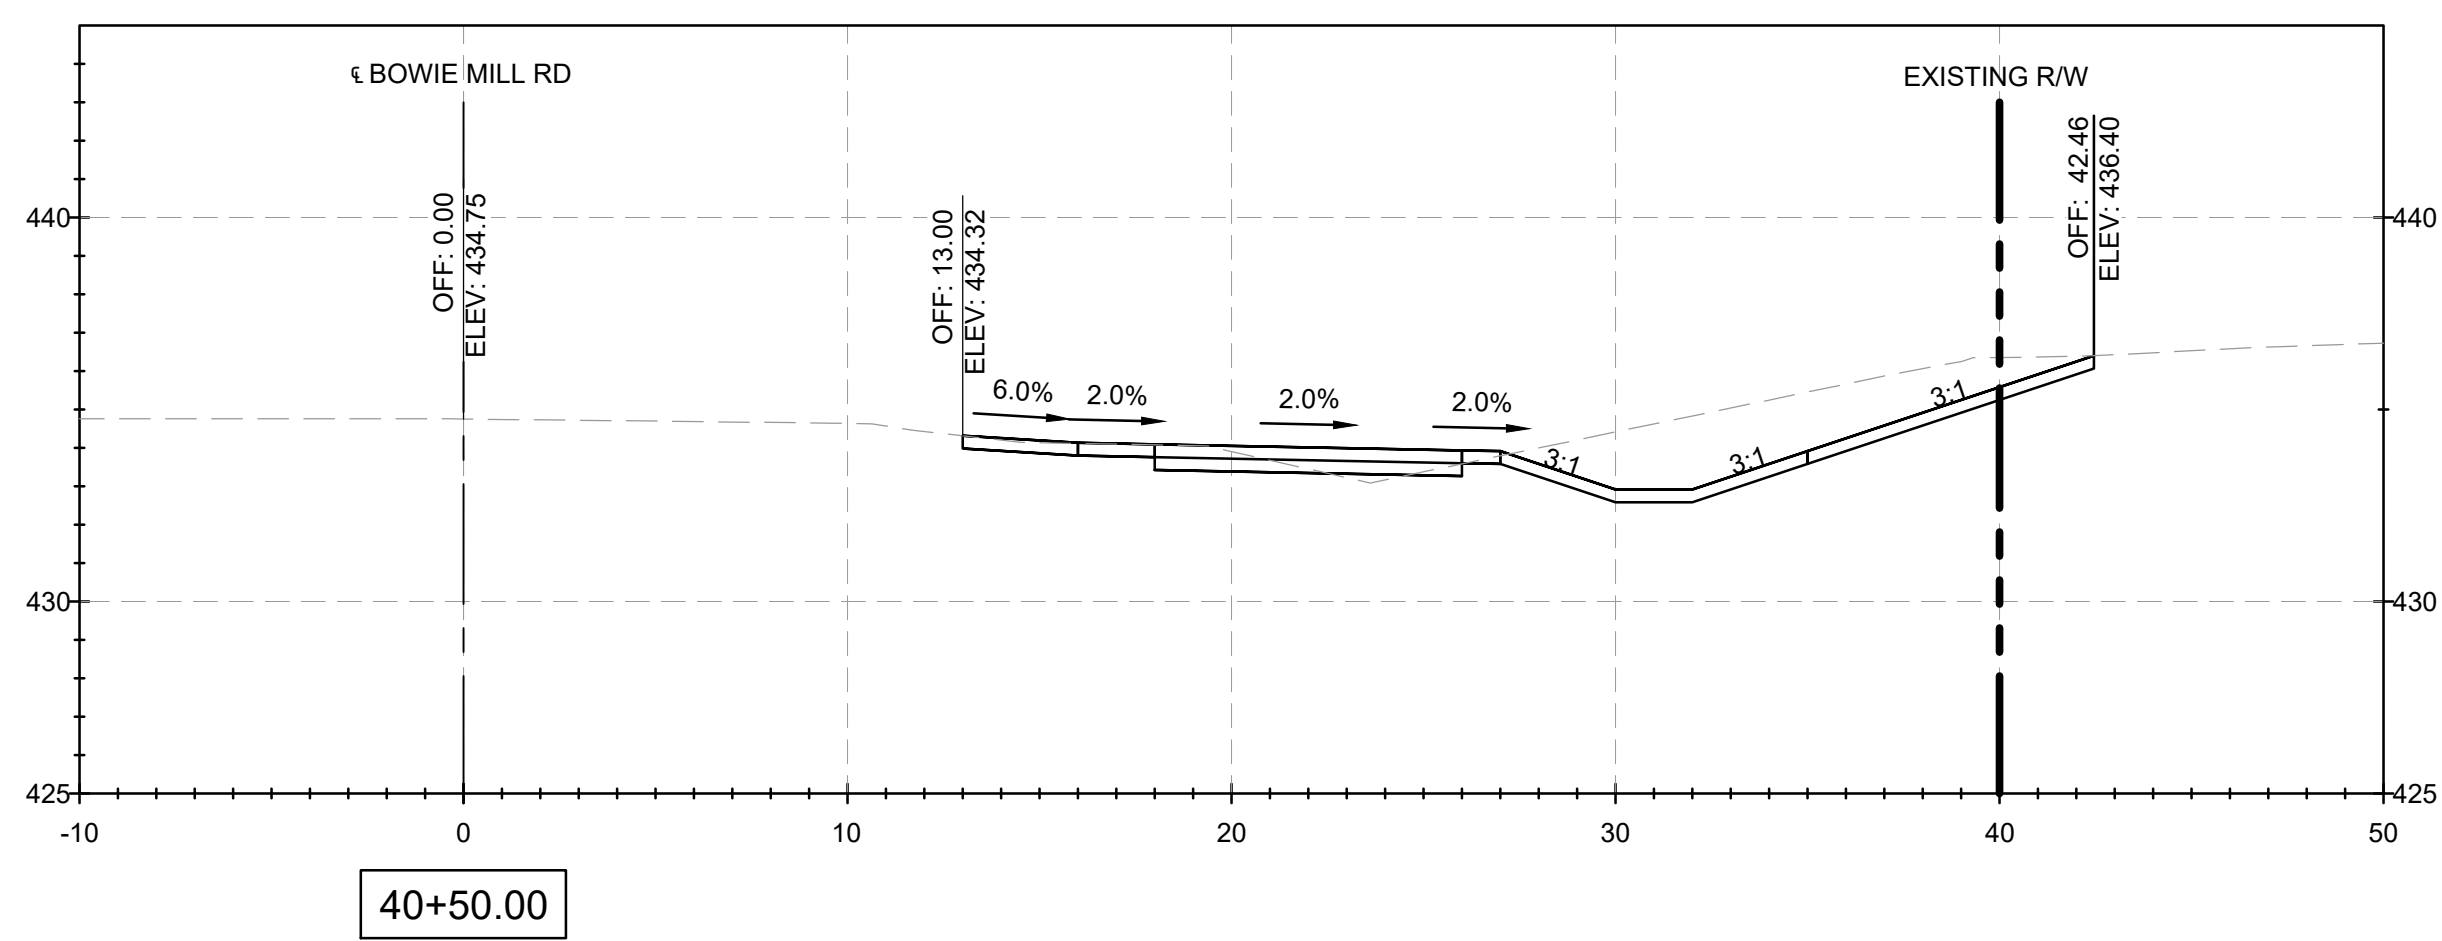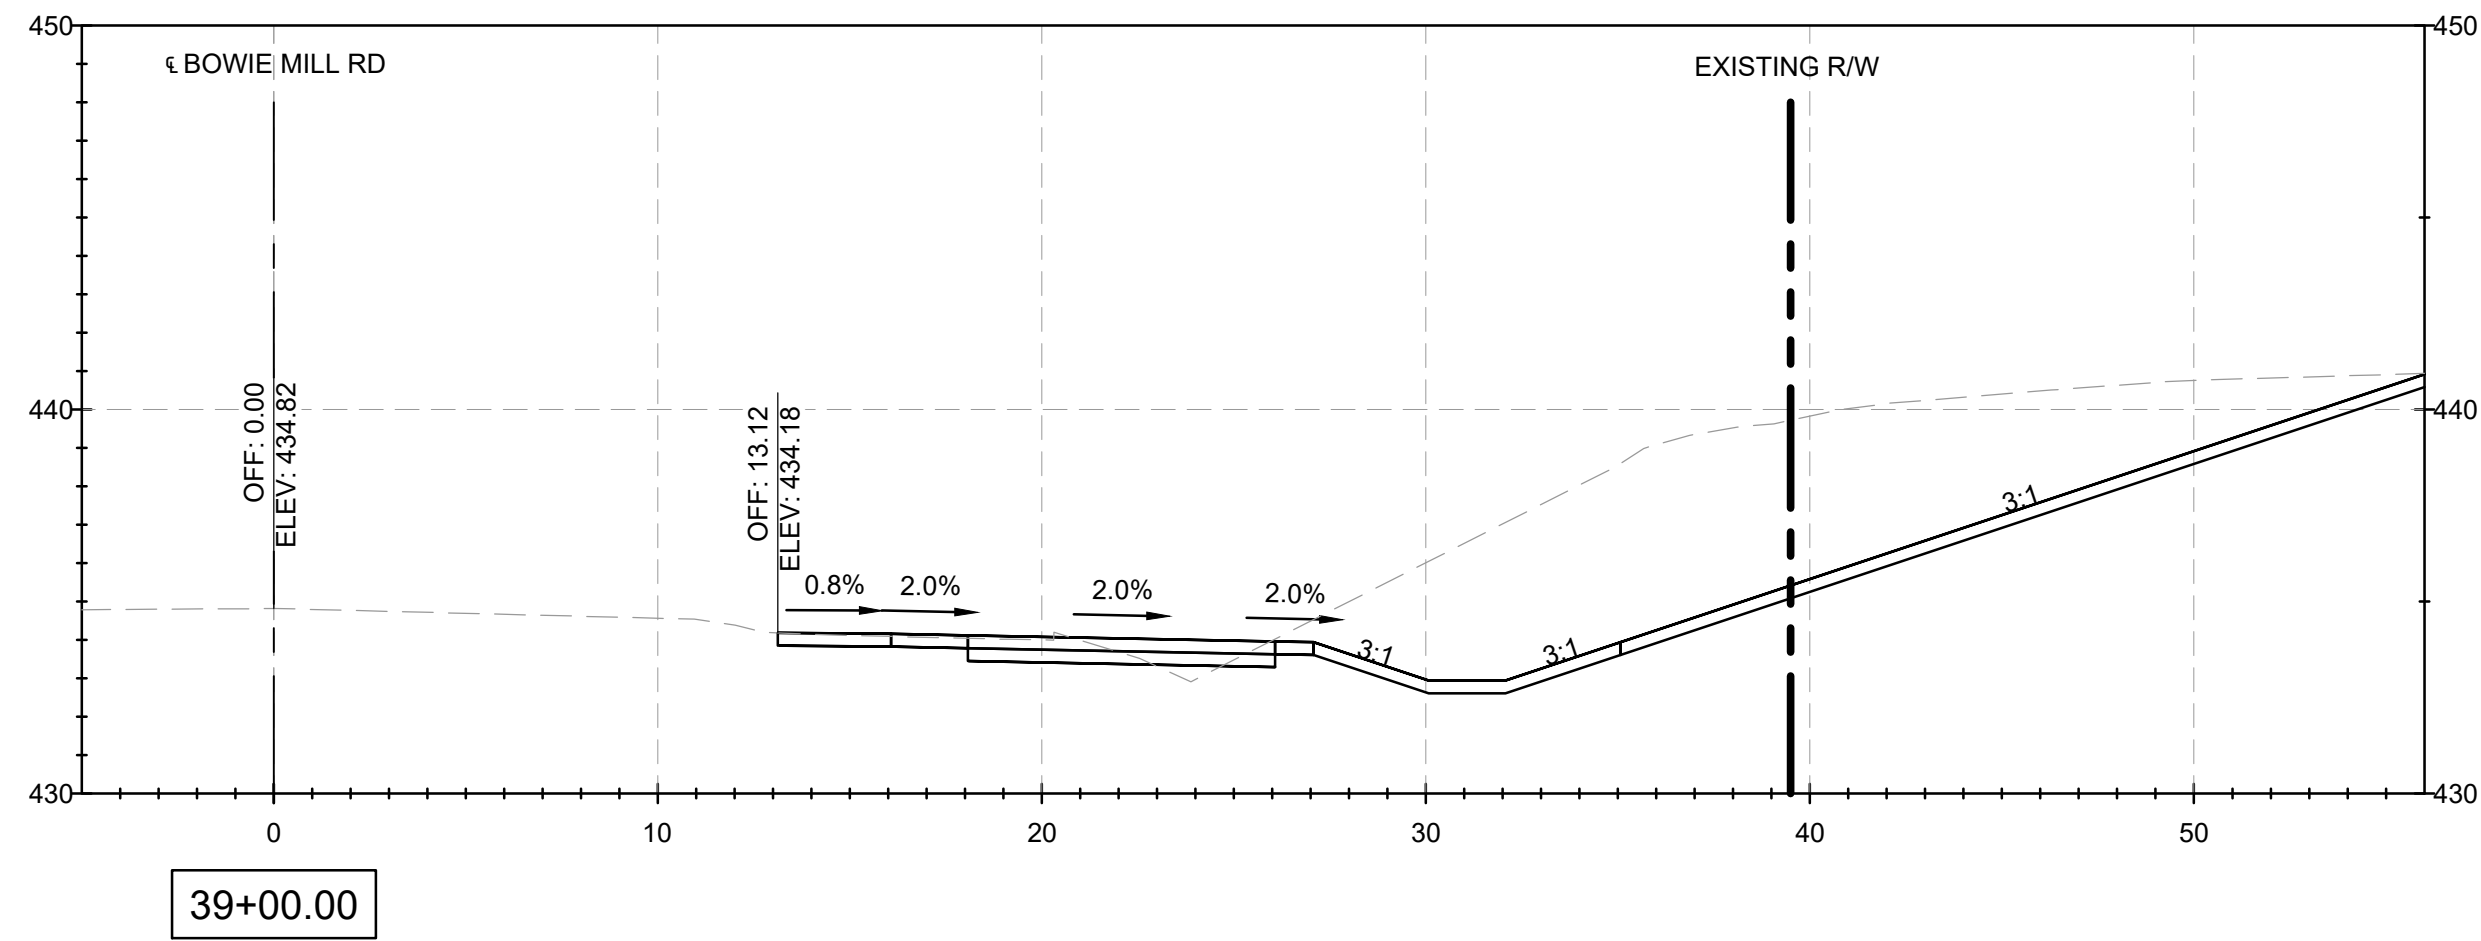

NOTES:

1. CROSS SECTION STATIONS FOLLOW THE ROAD WAY CENTERLINES OF MUNCASTER MILL ROAD AND BOWIE MILL ROAD.

90% DESIGN
NOT FOR CONSTRUCTION

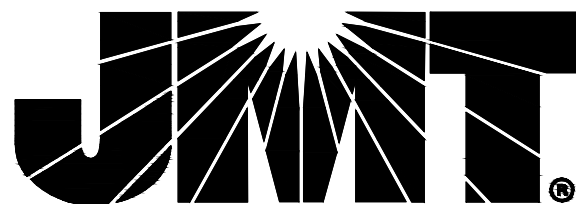

NO.	REVISION	DATE	BY

MONTGOMERY COUNTY
DEPARTMENT OF TRANSPORTATION
GAITHERSBURG, MARYLAND

RECOMMENDED FOR APPROVAL

Chief, Design Section
APPROVED

Date

Chief, Division of Transportation Engineering

Date


Designed by: ADH

Drawn by: TMB

Checked by: JJR

XS-14
CROSS SECTIONS
BOWIE MILL ROAD
BIKEWAY

M-NCPPC PERMIT NO. MR2023016 SHA TRACKING NO. 24APM0039XX






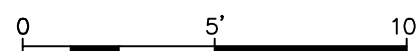


SCALE: 1"=5'

DATE: APRIL 2025

Project No. : 502108


Sheet 350 of 393

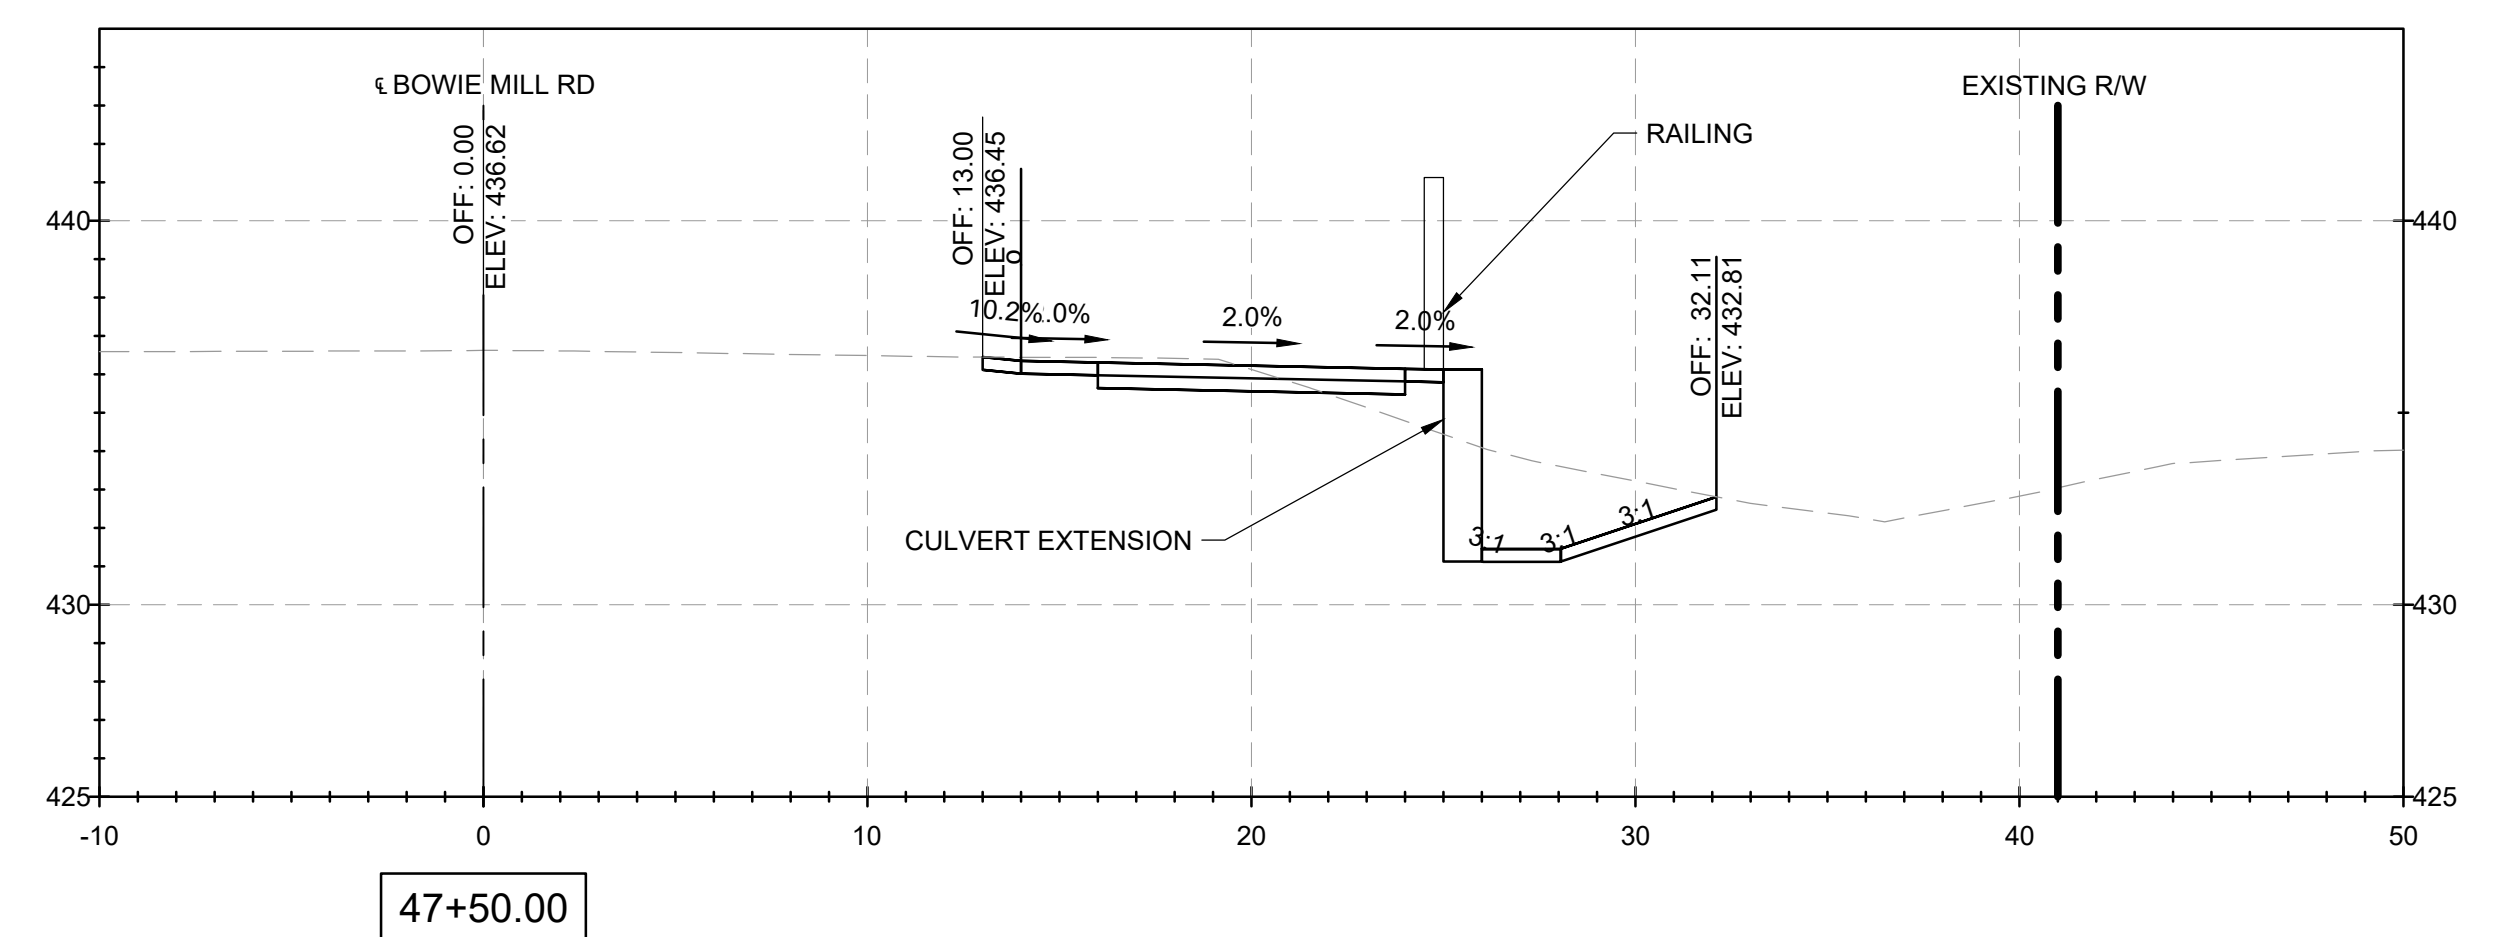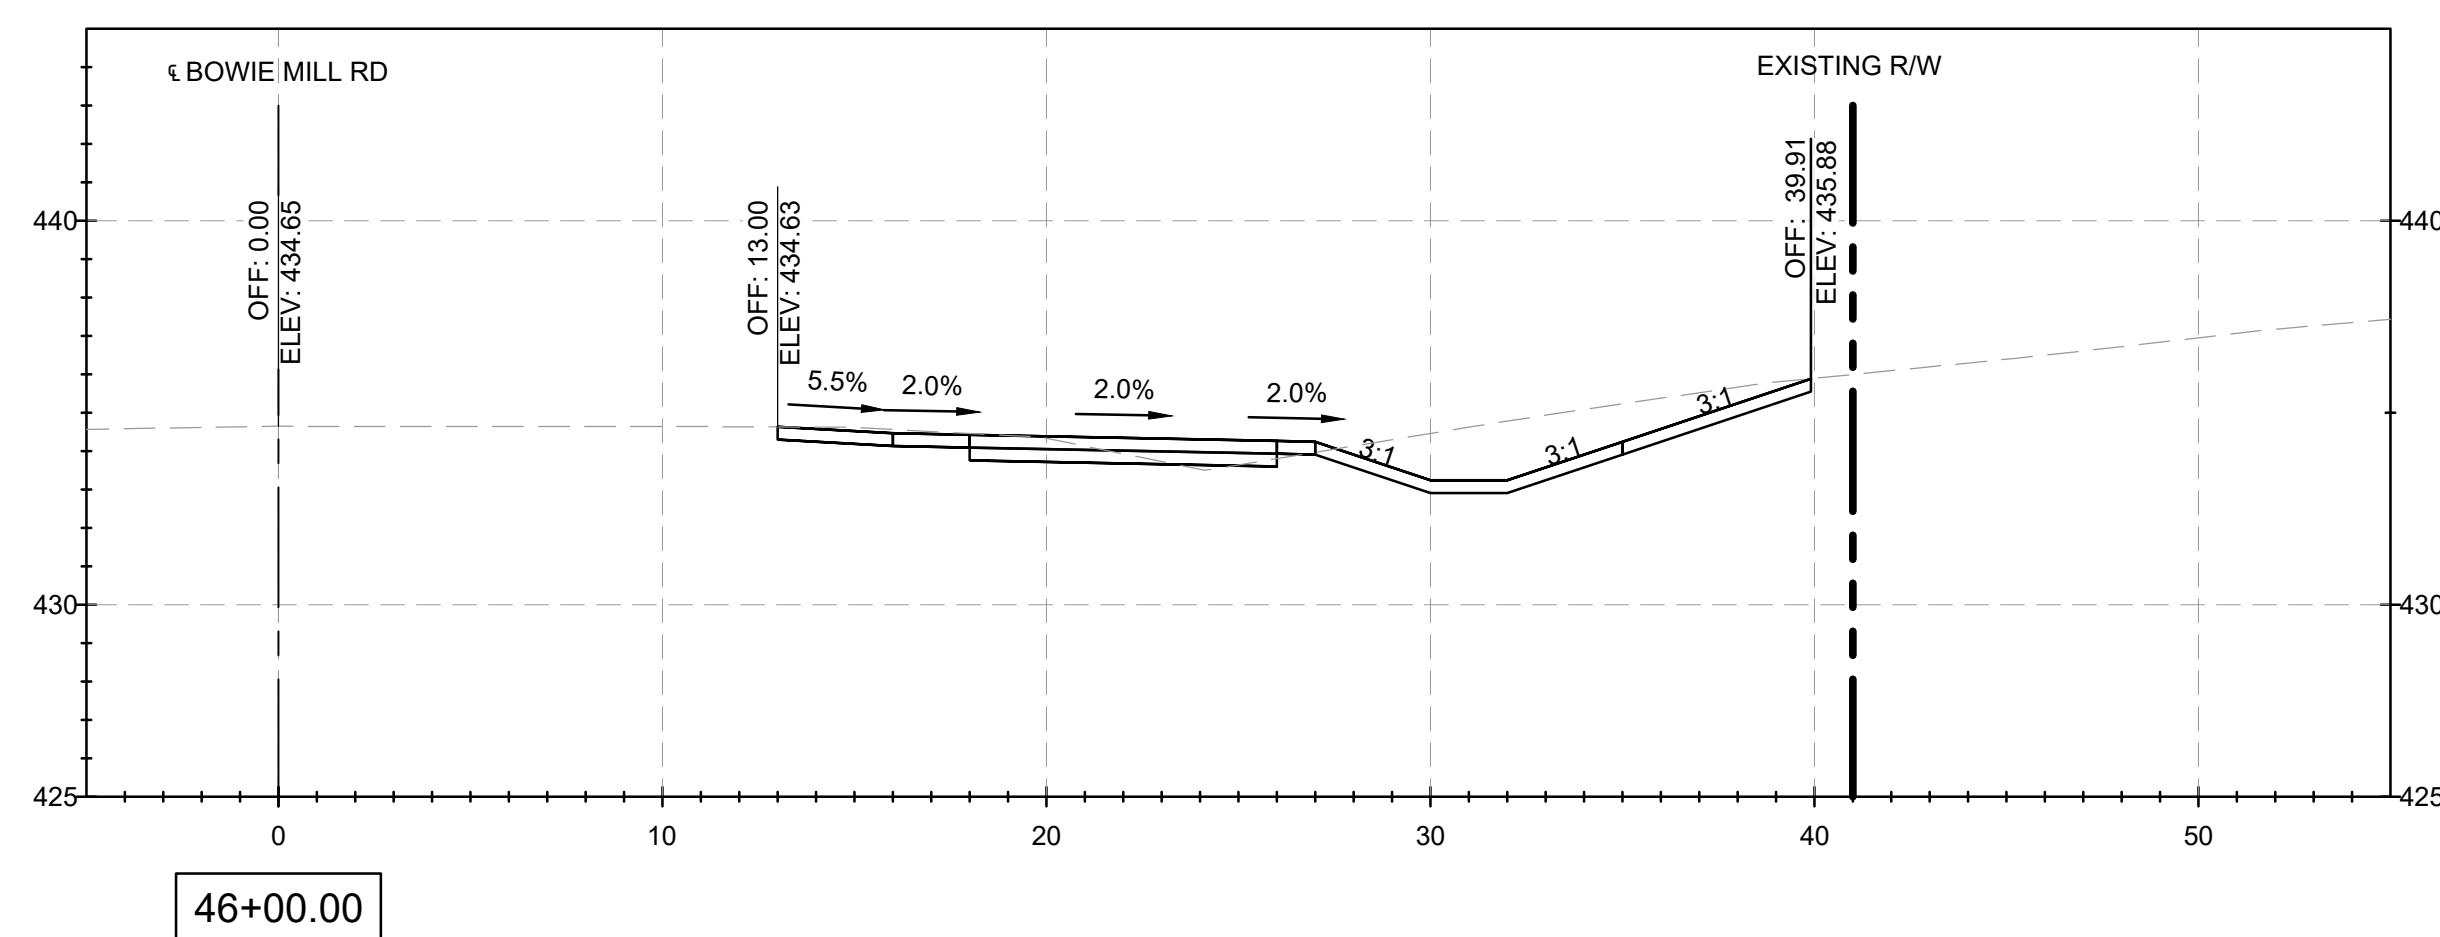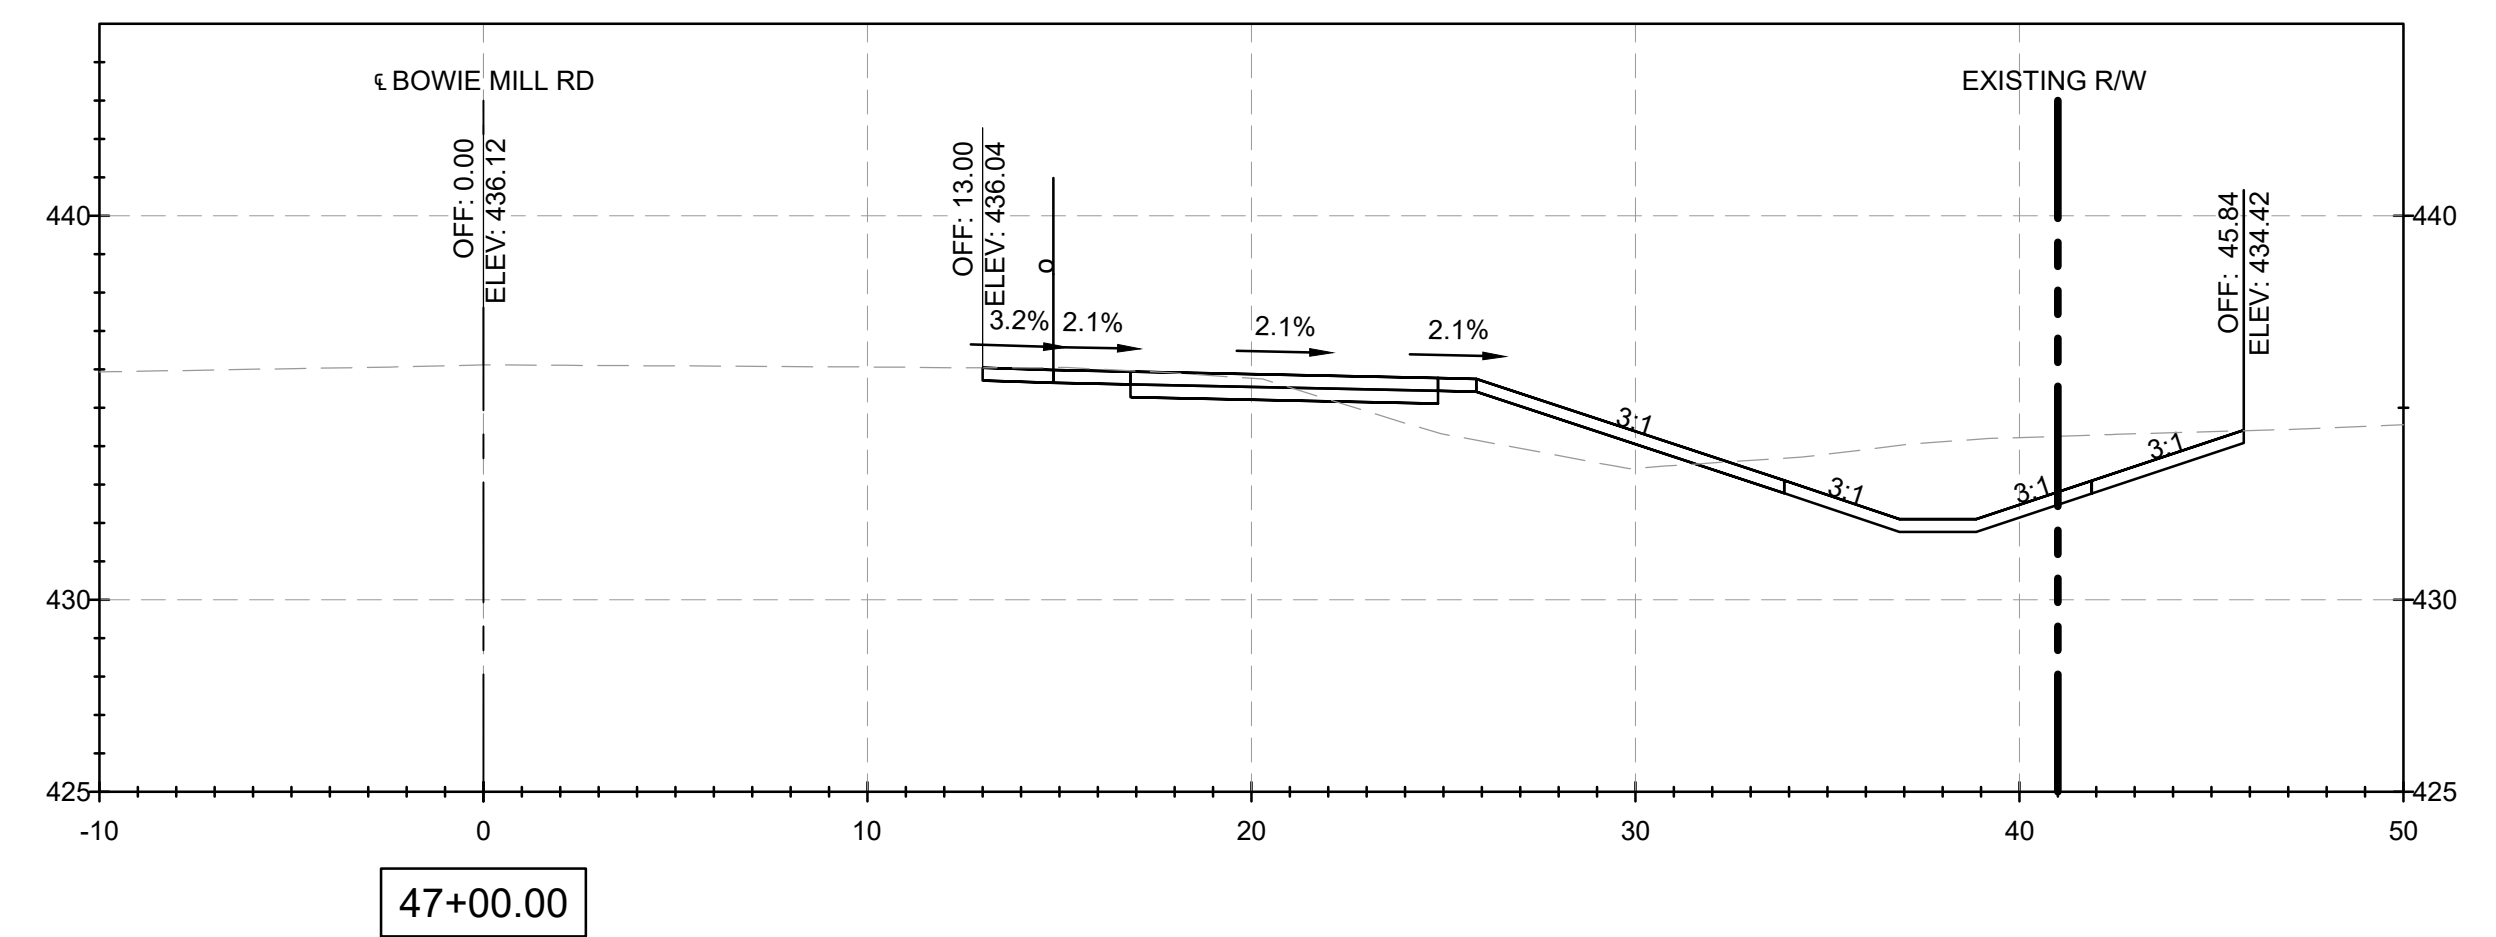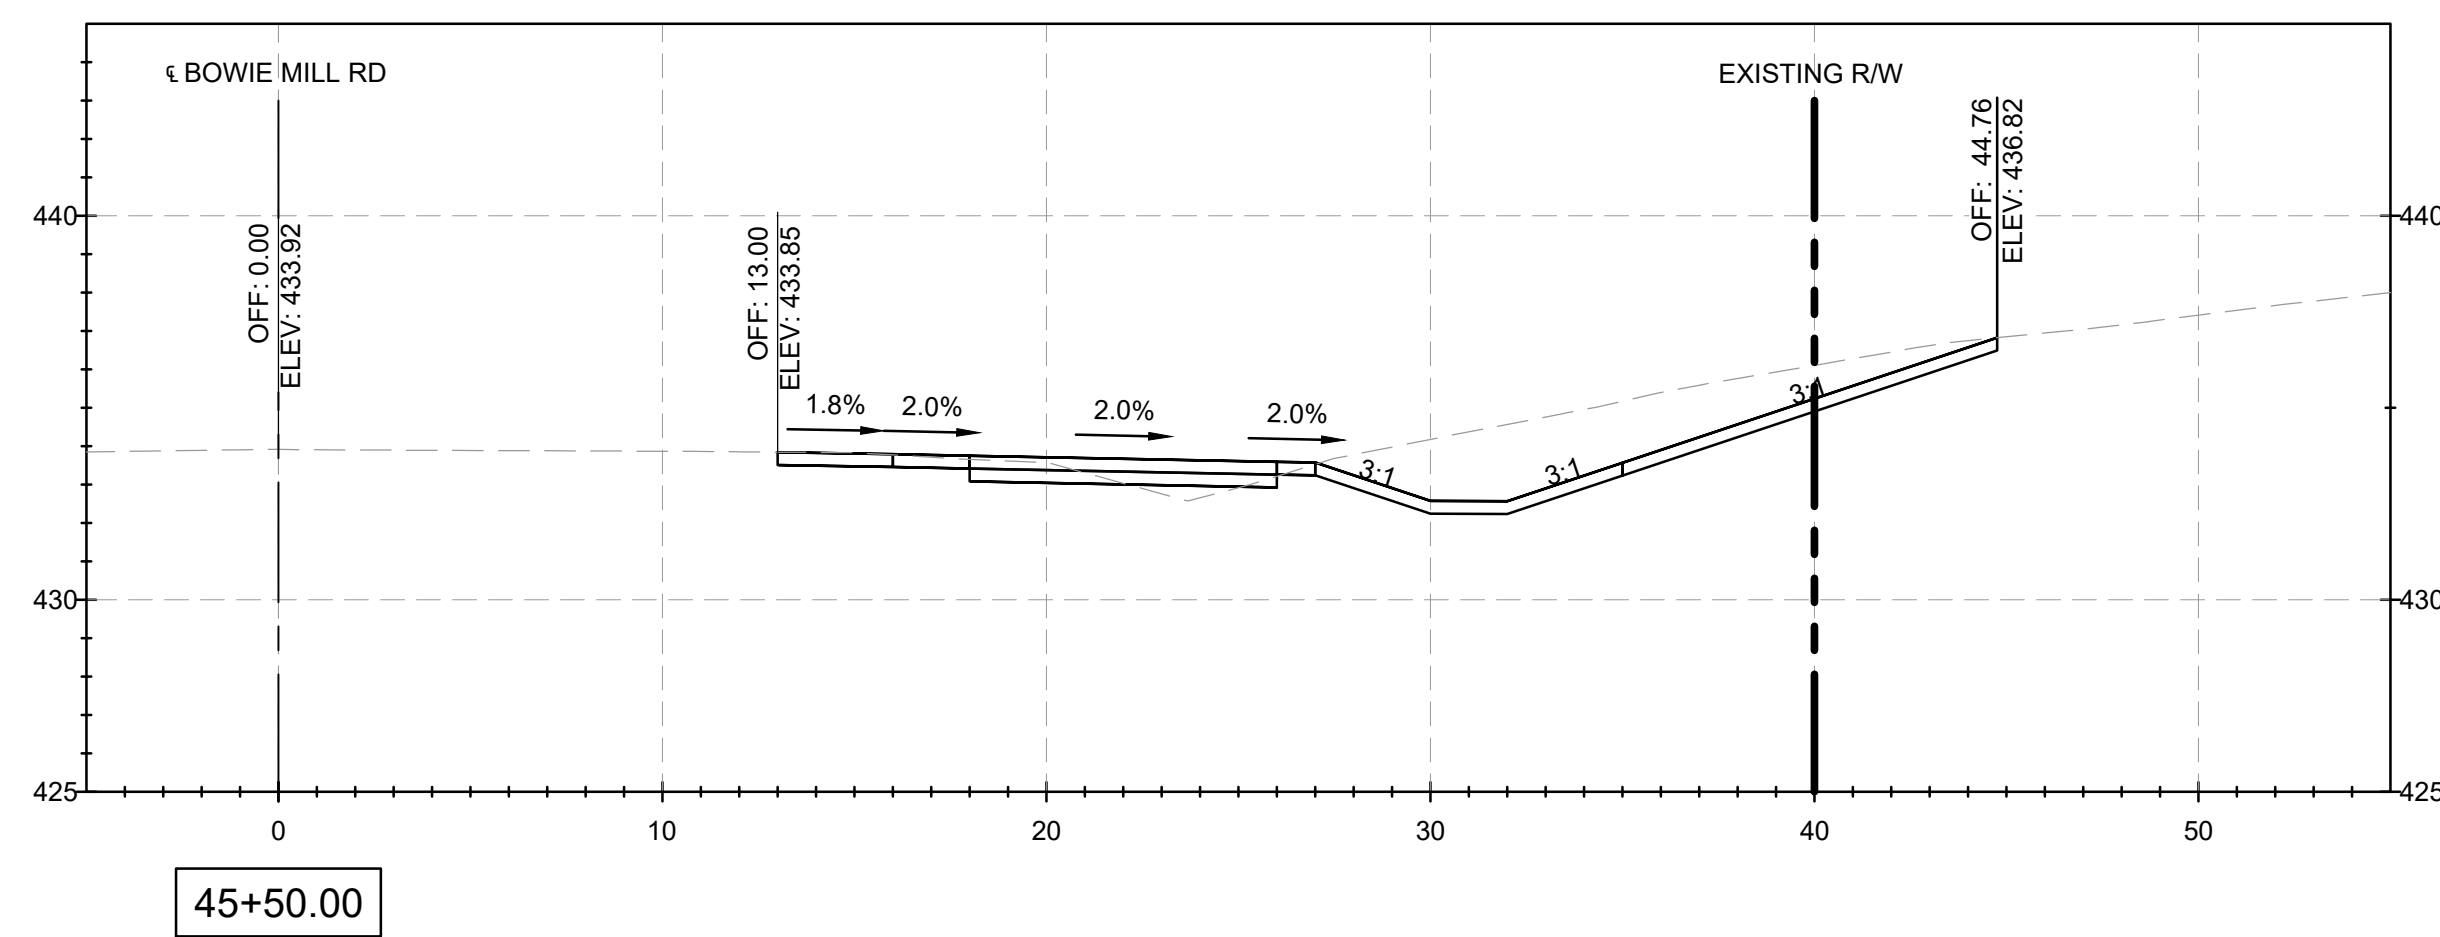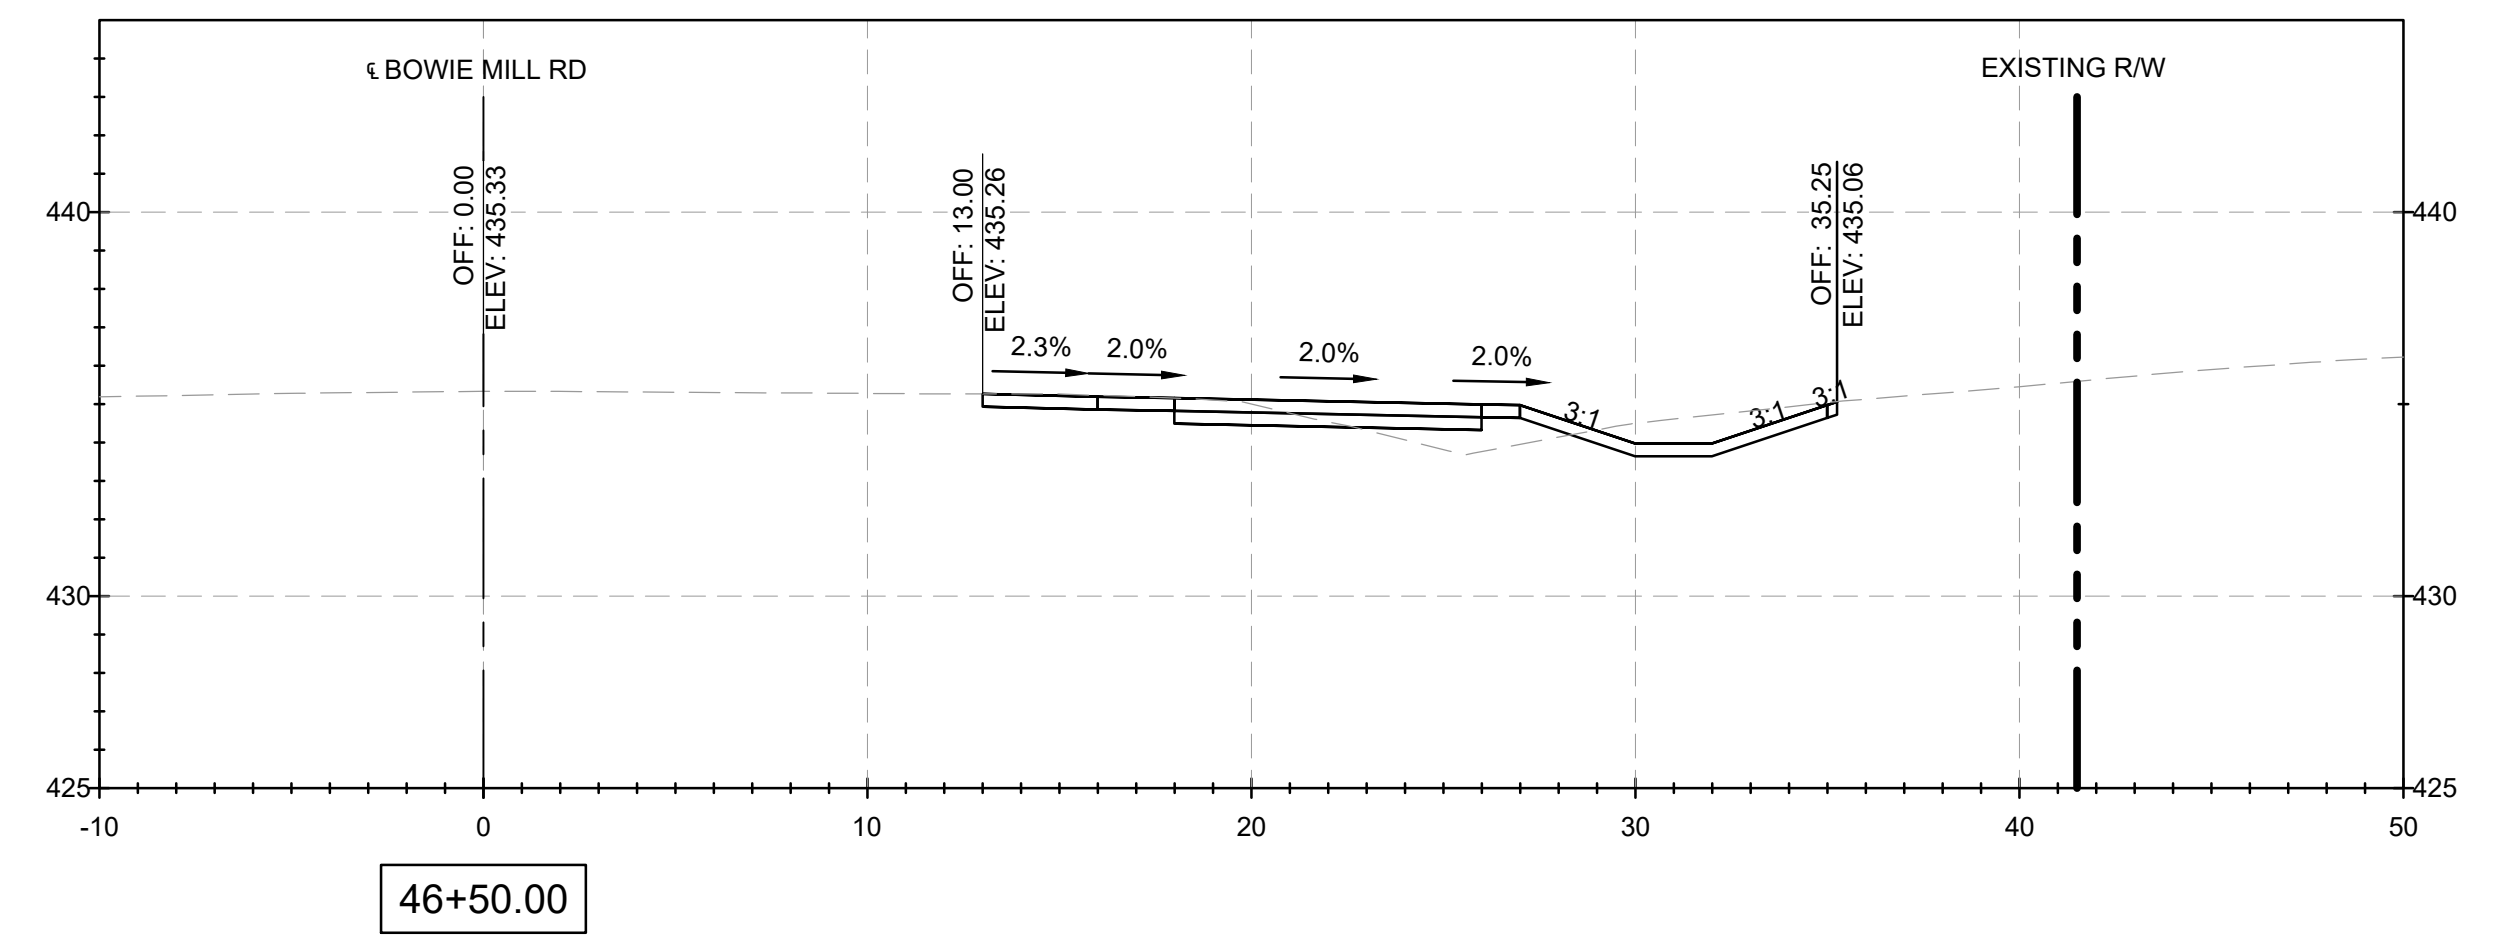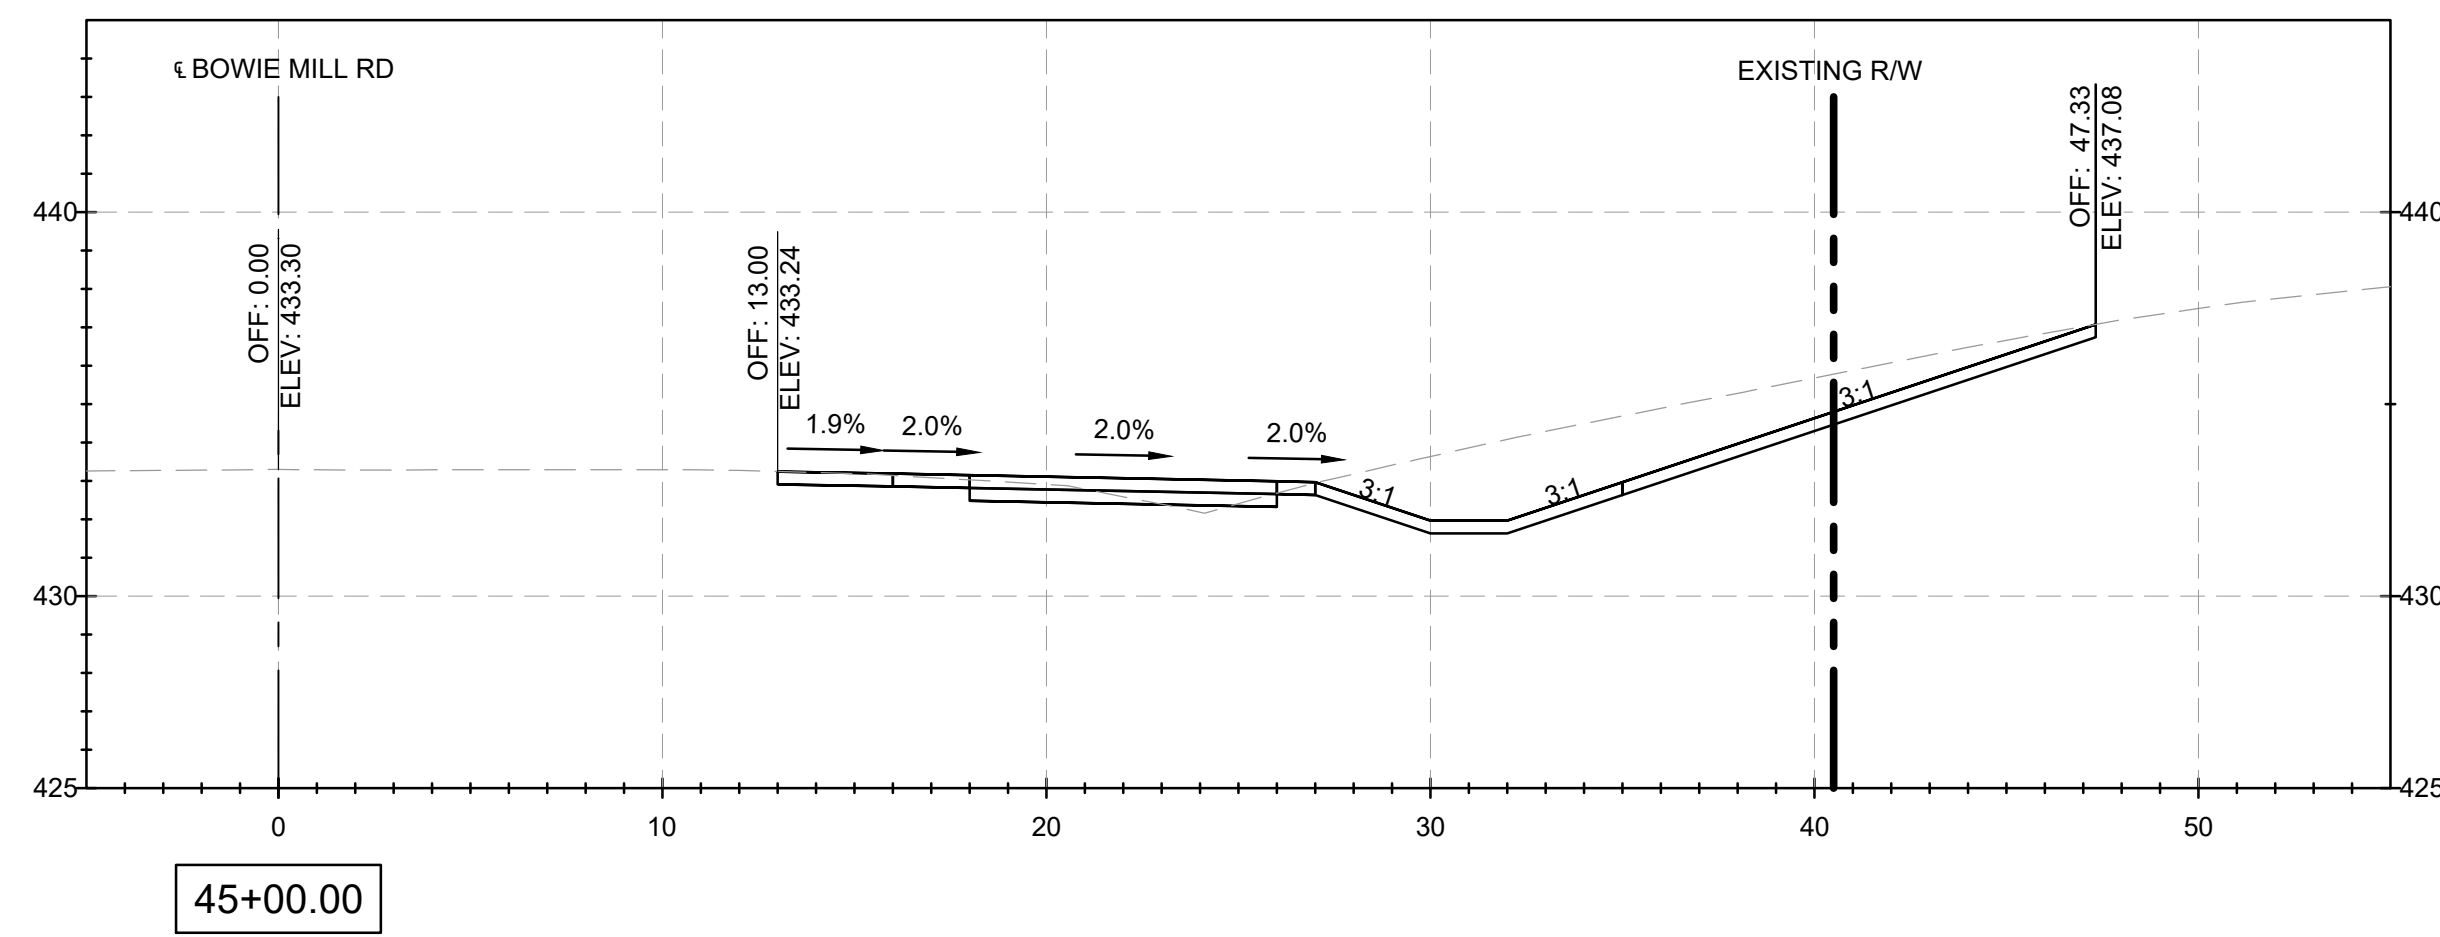

NOTES:

1. CROSS SECTION STATIONS FOLLOW THE ROAD WAY CENTERLINES OF MUNCASTER MILL ROAD AND BOWIE MILL ROAD.

90% DESIGN
NOT FOR CONSTRUCTION

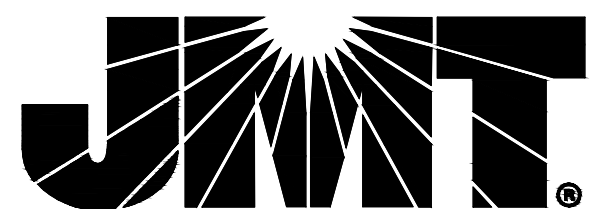[illegible]

MONTGOMERY COUNTY
DEPARTMENT OF TRANSPORTATION
GAITHERSBURG, MARYLAND

RECOMMENDED FOR APPROVAL

Chief, Design Section	Date
APPROVED	

Date _____

 Chief, Division of Transportation Engineering Date

Date _____

Designed by: ADH Drawn by: TMB Checked by: JJR

XS-16
CROSS SECTIONS
BOWIE MILL ROAD
BIKEWAY







M-NCPPC PERMIT NO. MR2023016 SHA TRACKING NO. 24APMO039XX



SCALE: 1"=5'

DATE: APRIL 2025







Project No. : 502108 Sheet 352 of 393

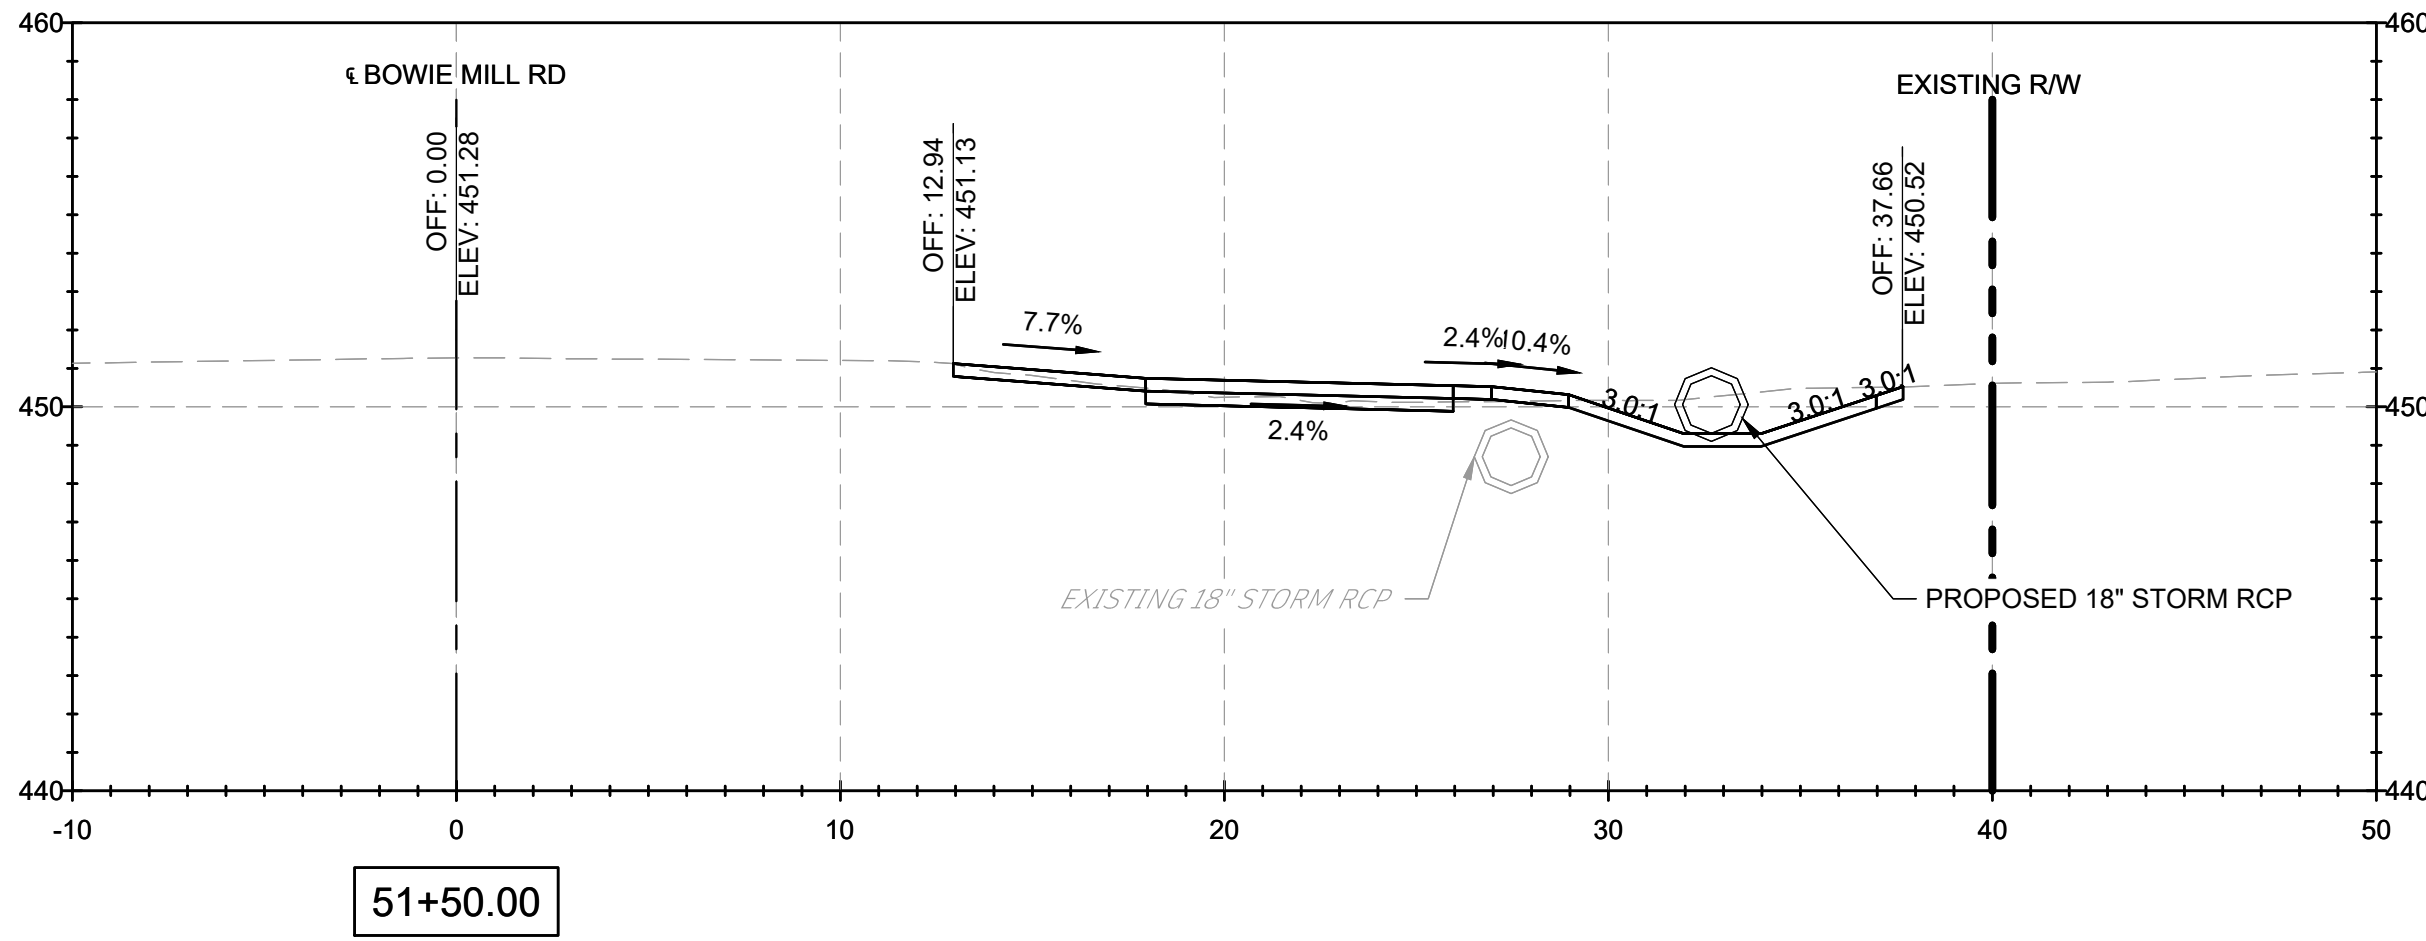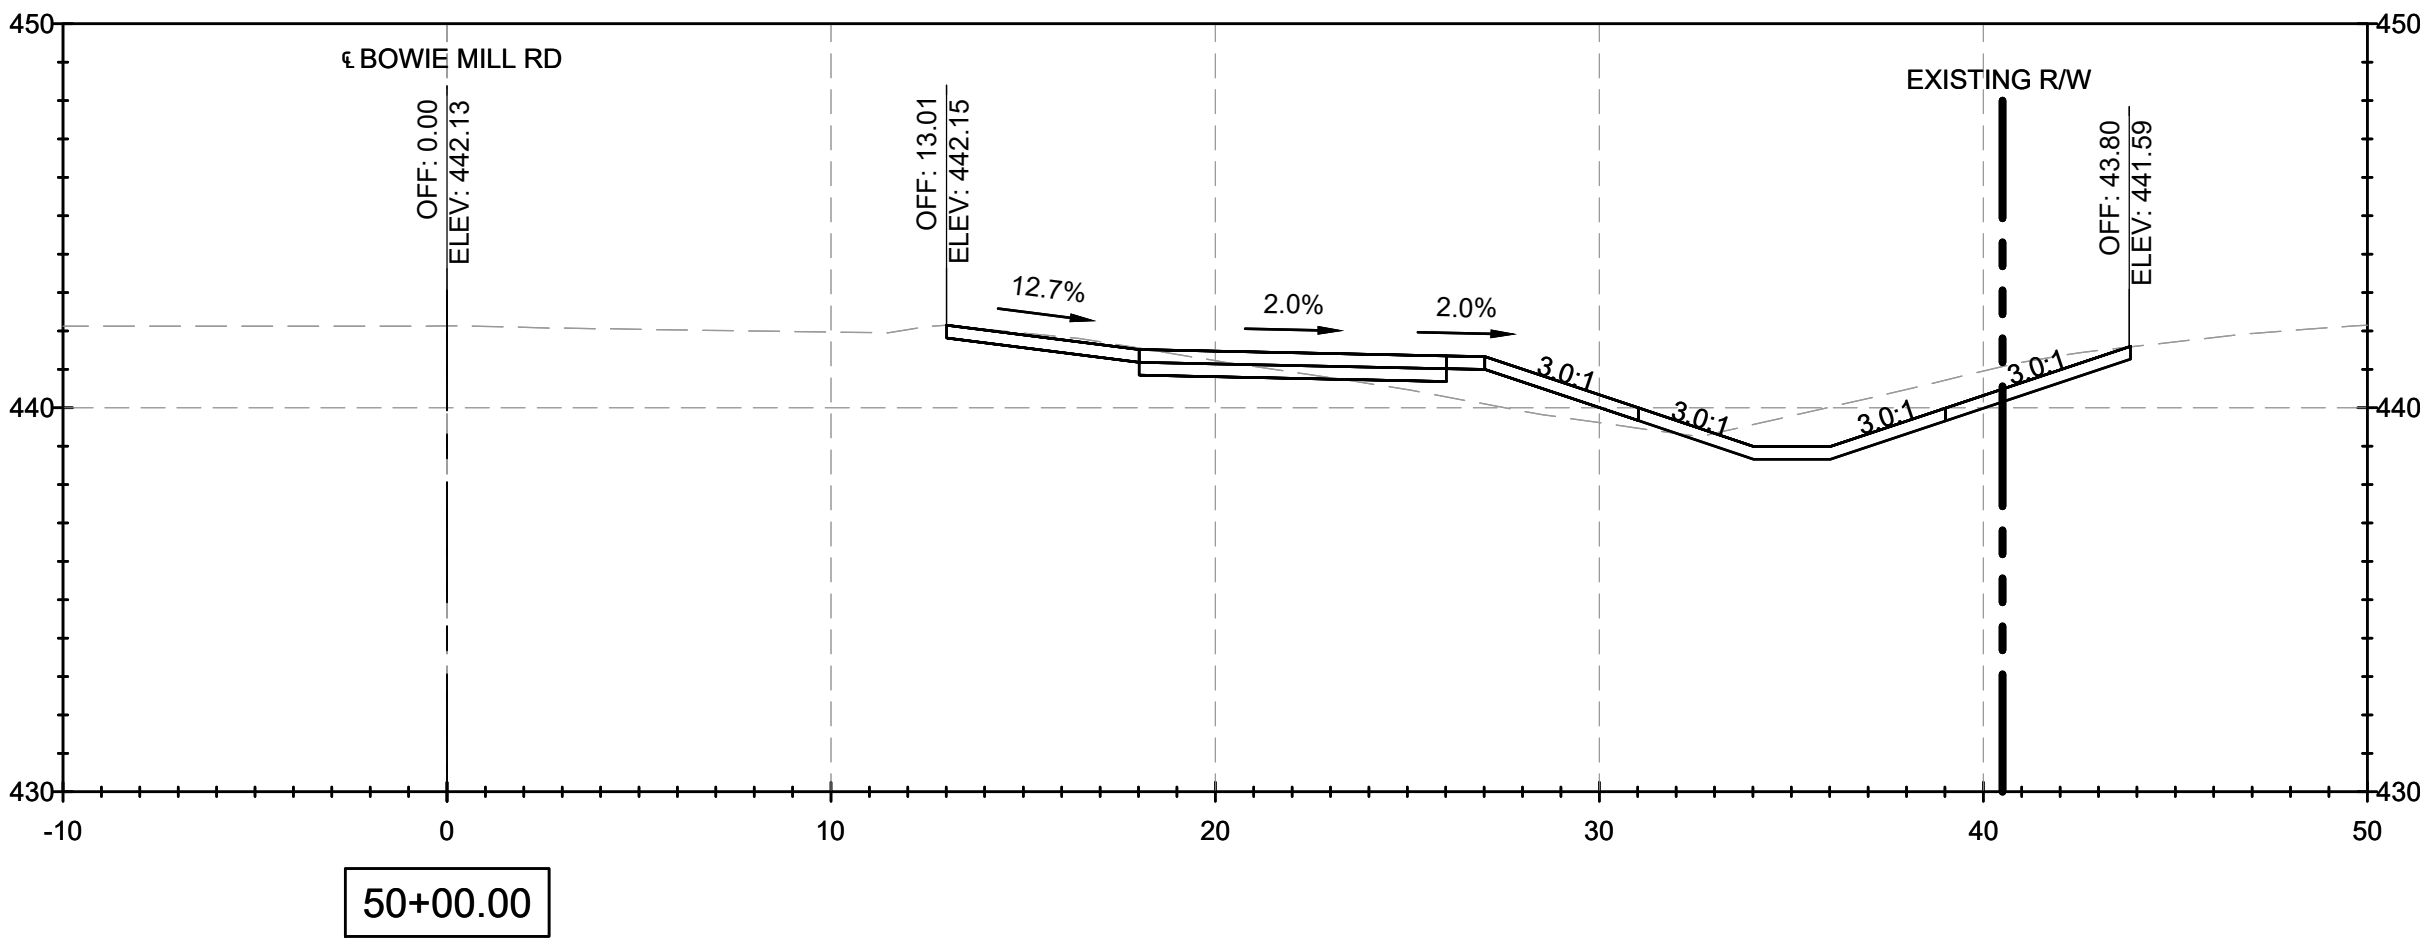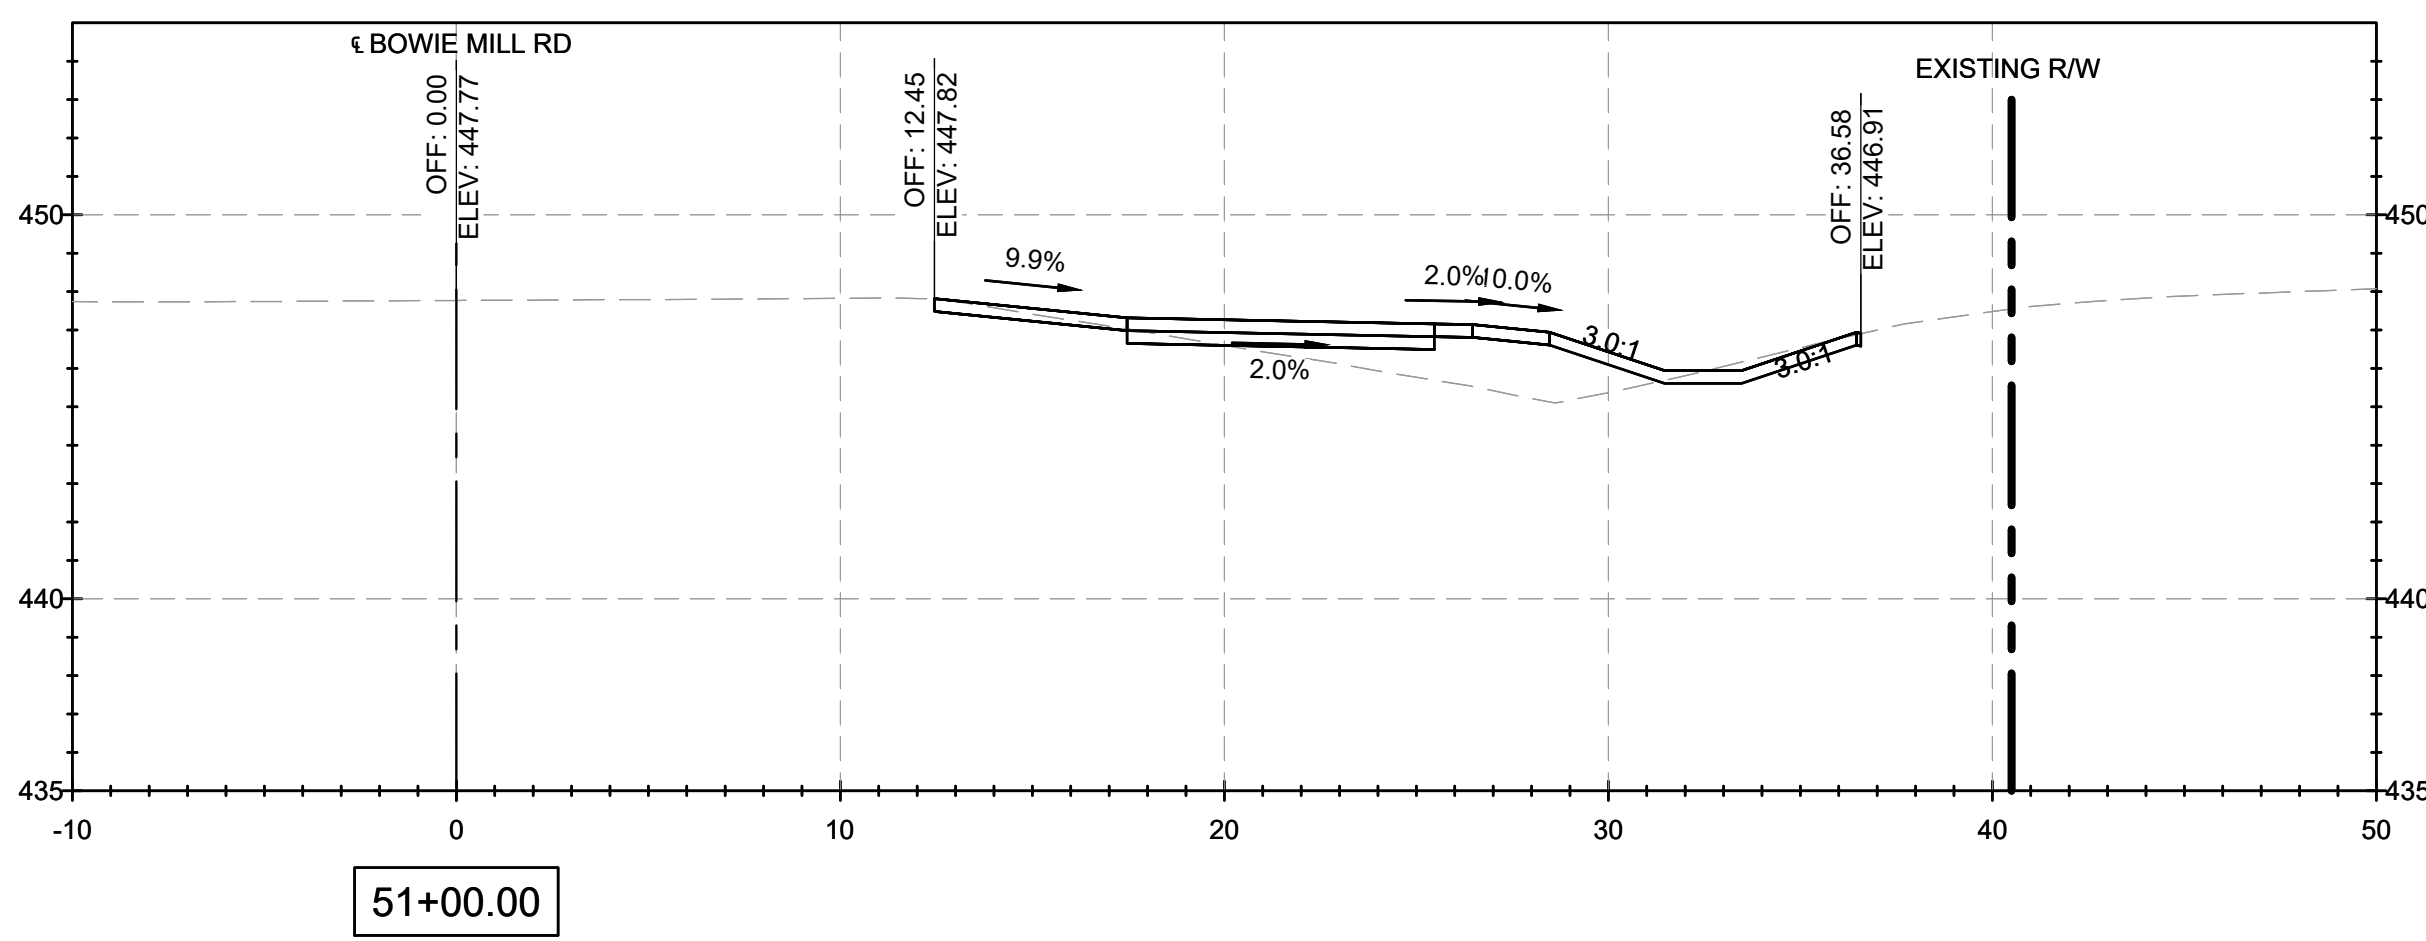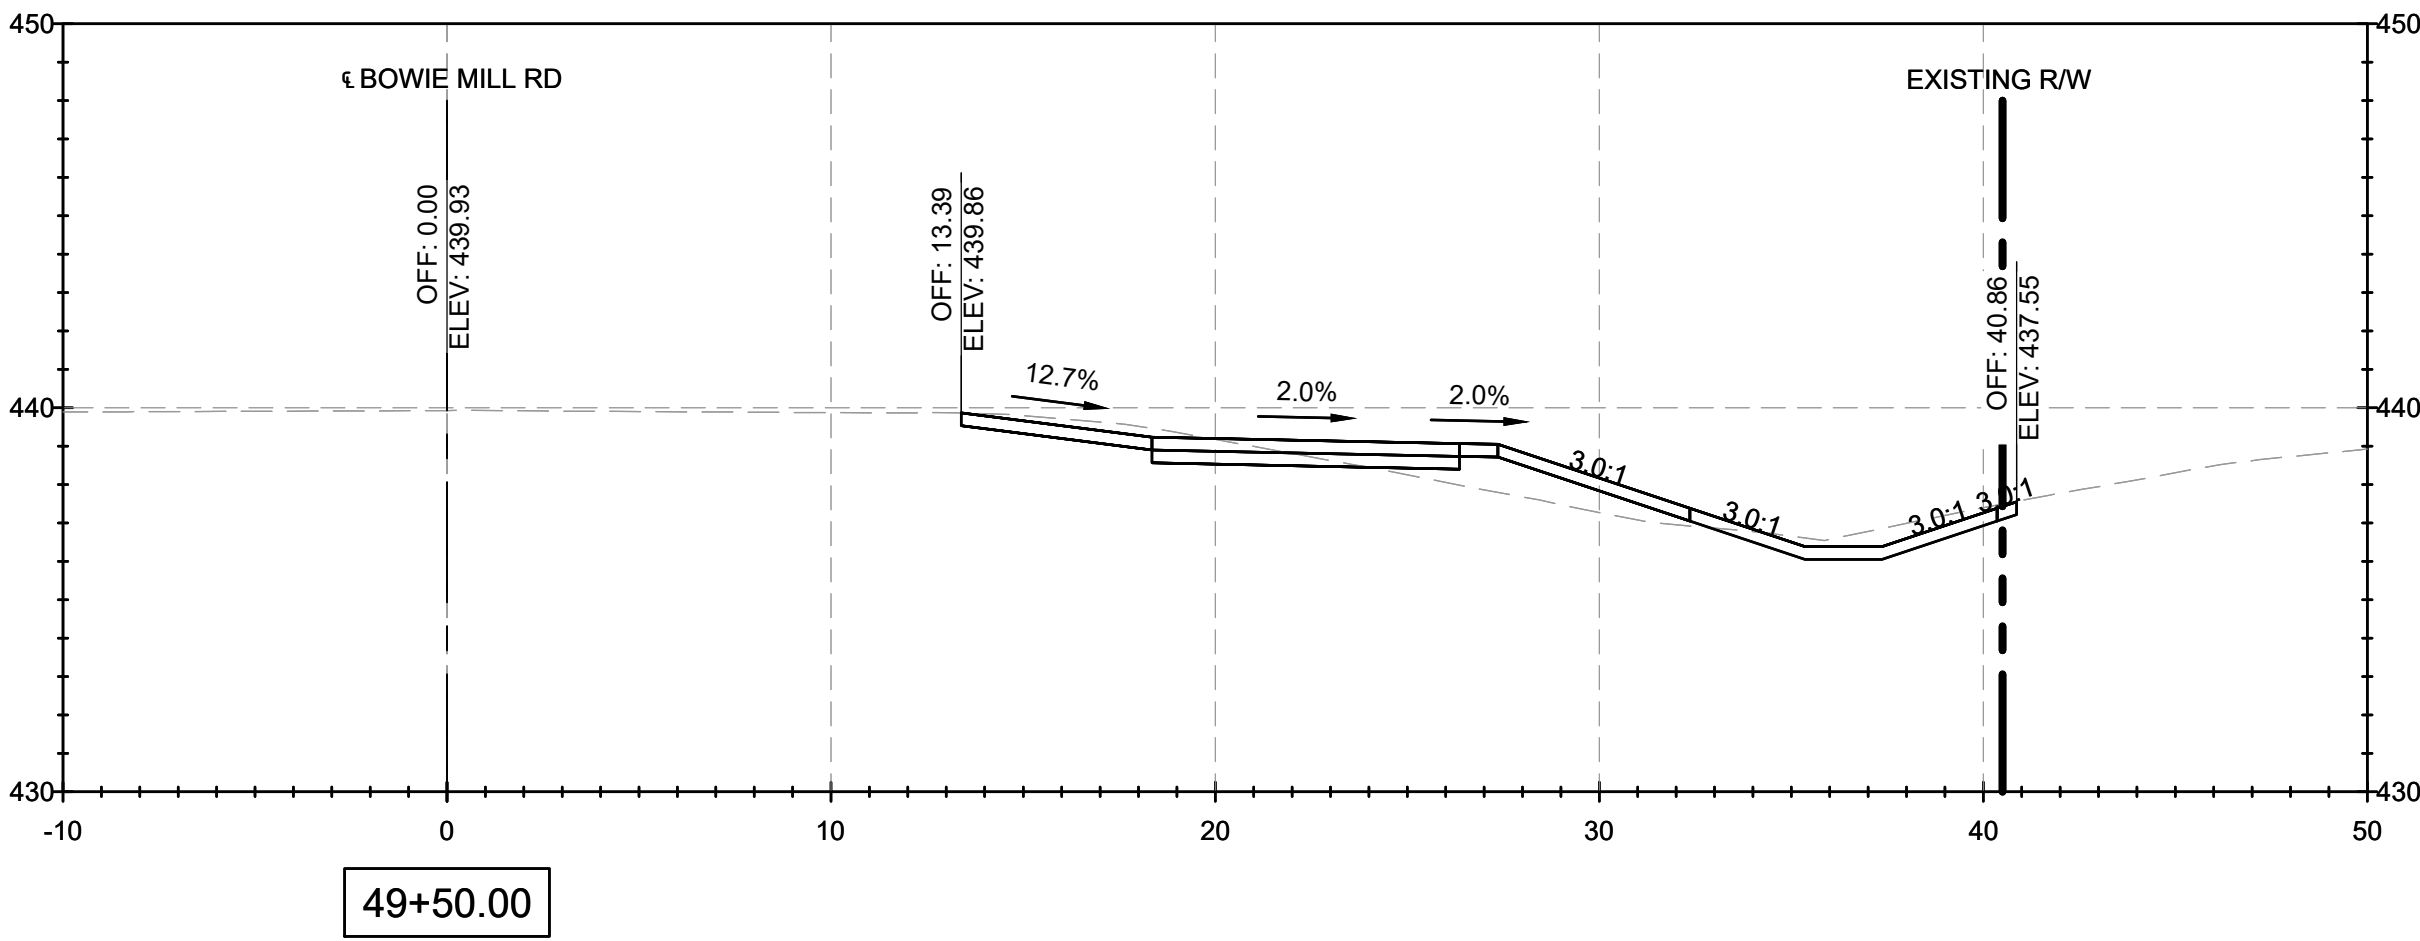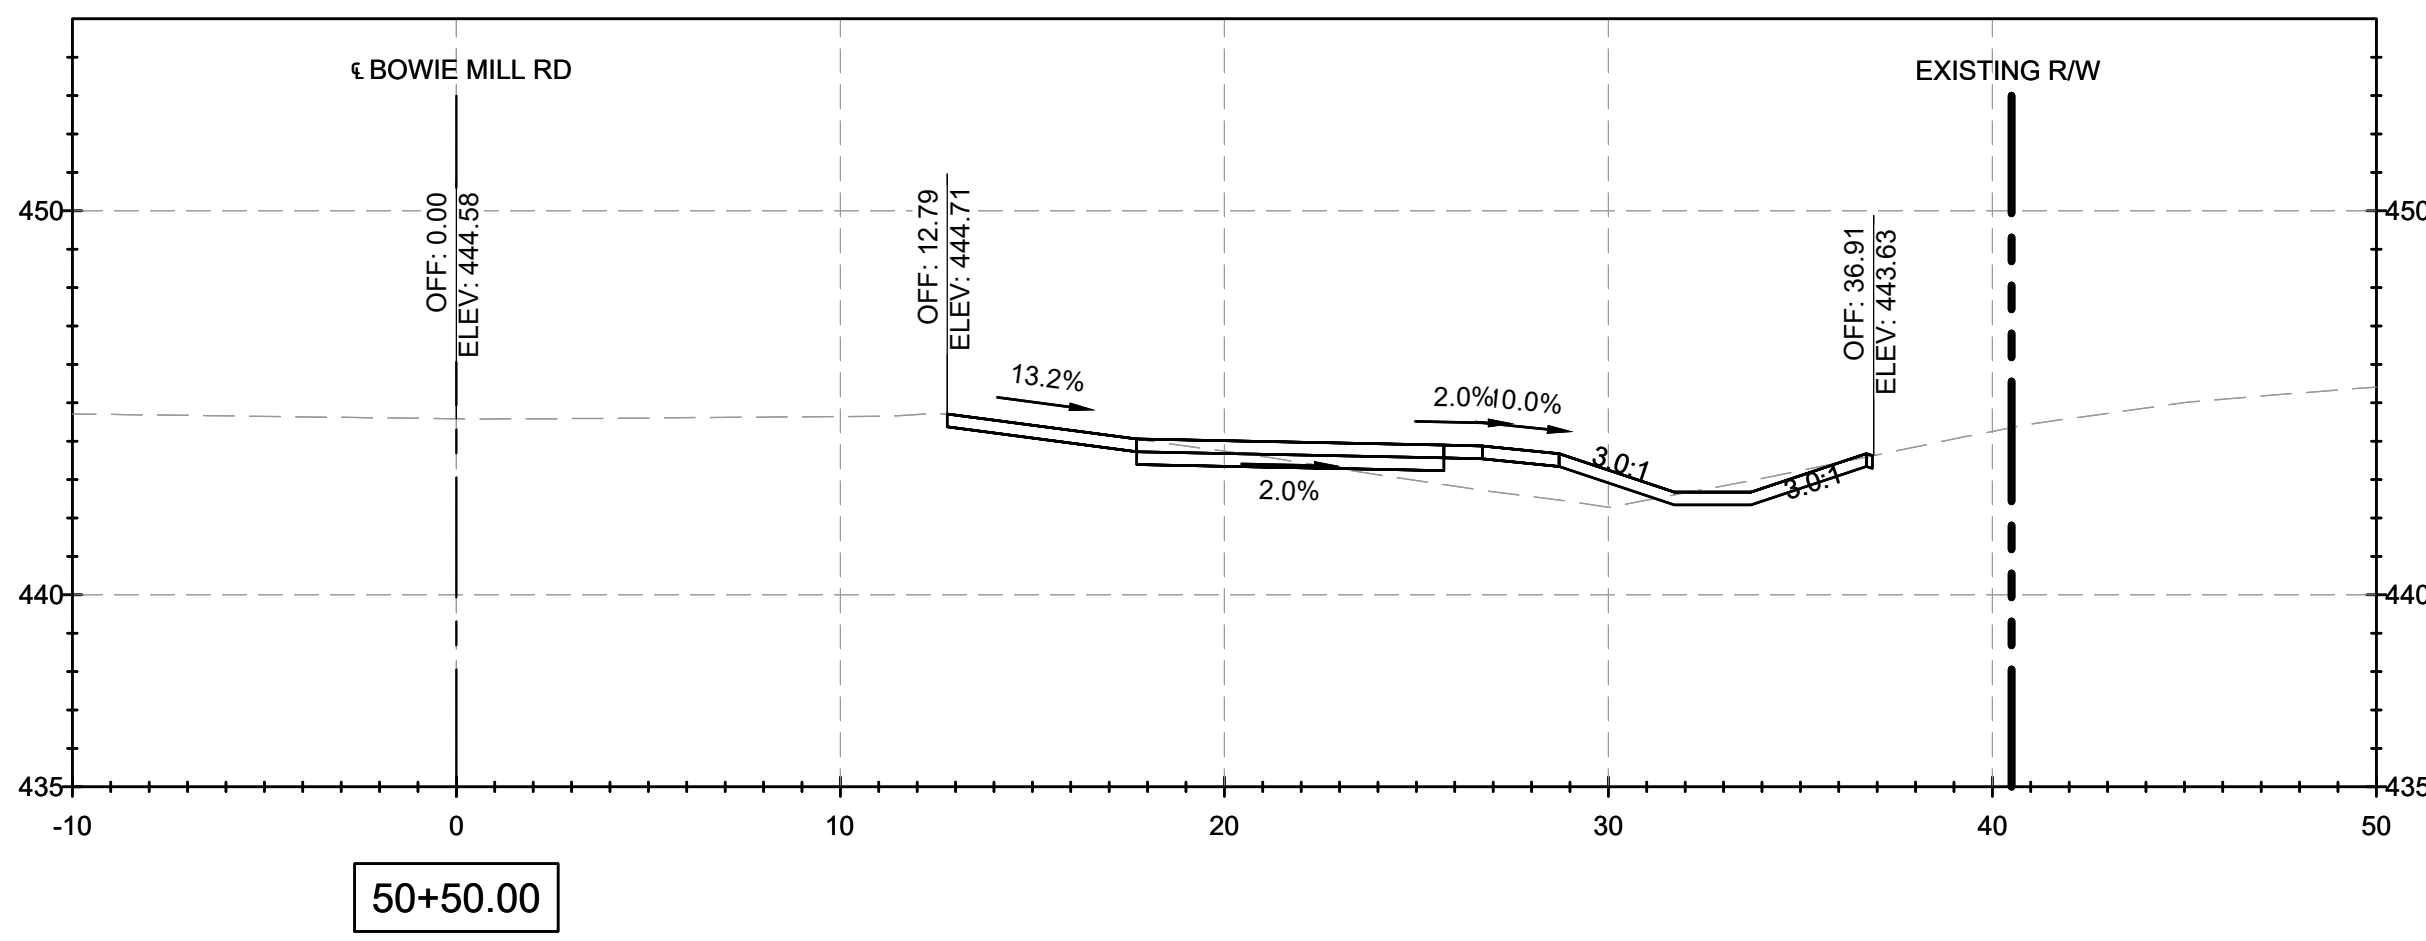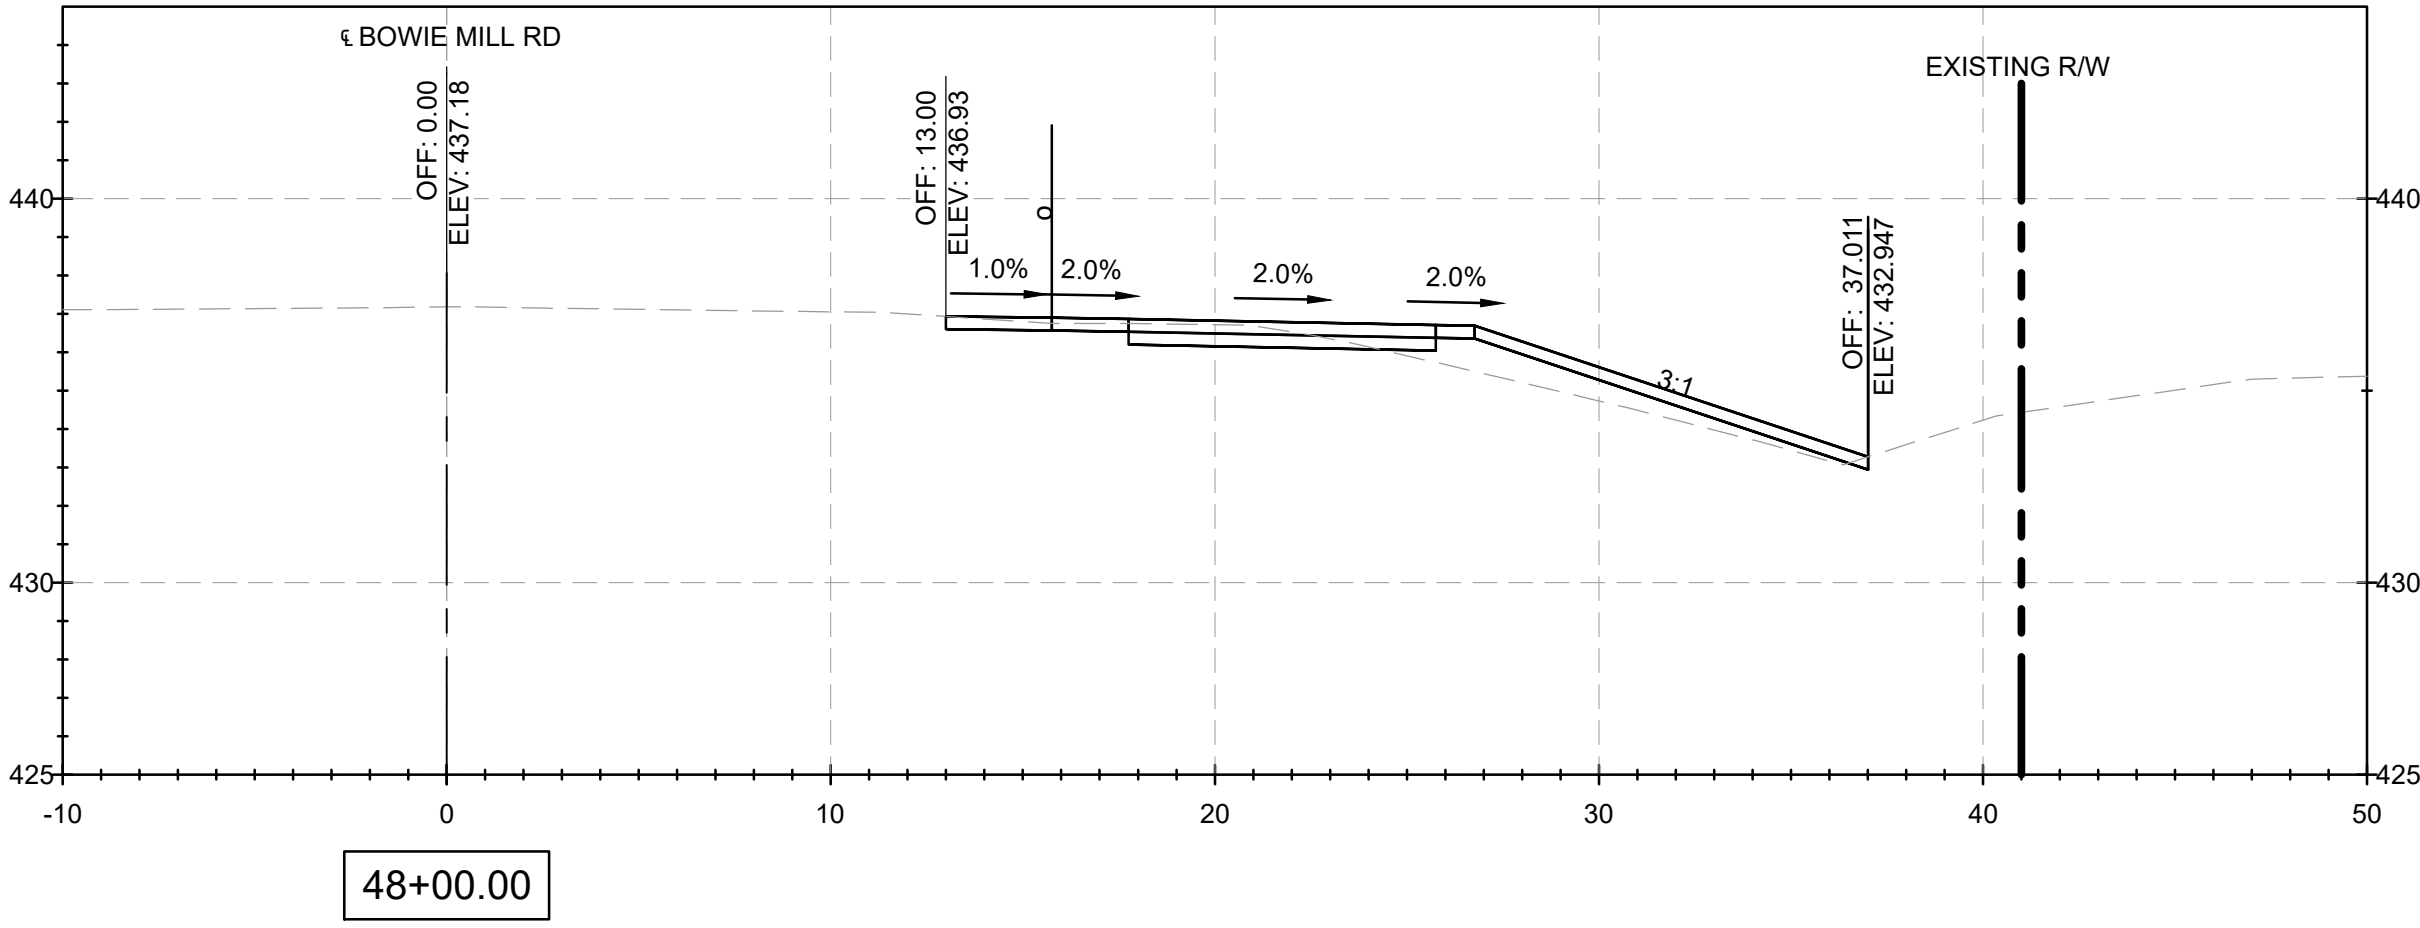

NOTES:

1. CROSS SECTION STATIONS FOLLOW THE ROAD WAY CENTERLINES OF MUNCASTER MILL ROAD AND BOWIE MILL ROAD.

90% DESIGN NOT FOR CONSTRUCTION		MONTGOMERY COUNTY DEPARTMENT OF TRANSPORTATION GAITHERSBURG, MARYLAND		XS-17 CROSS SECTIONS BOWIE MILL ROAD BIKEWAY M-NCPPC PERMIT NO. <u>MR2023016</u> SHA TRACKING NO. <u>24APMO039XX</u> 0 5' 10' SCALE: 1"=5' DATE: APRIL 2025
		RECOMMENDED FOR APPROVAL		
		Chief, Design Section APPROVED	Date	
		Chief, Division of Transportation Engineering	Date	
NO. REVISION DATE BY		Designed by: <u>ADH</u> Drawn by: <u>TMB</u> Checked by: <u>JJR</u>		Project No.: <u>502108</u> Sheet <u>353</u> of <u>393</u>

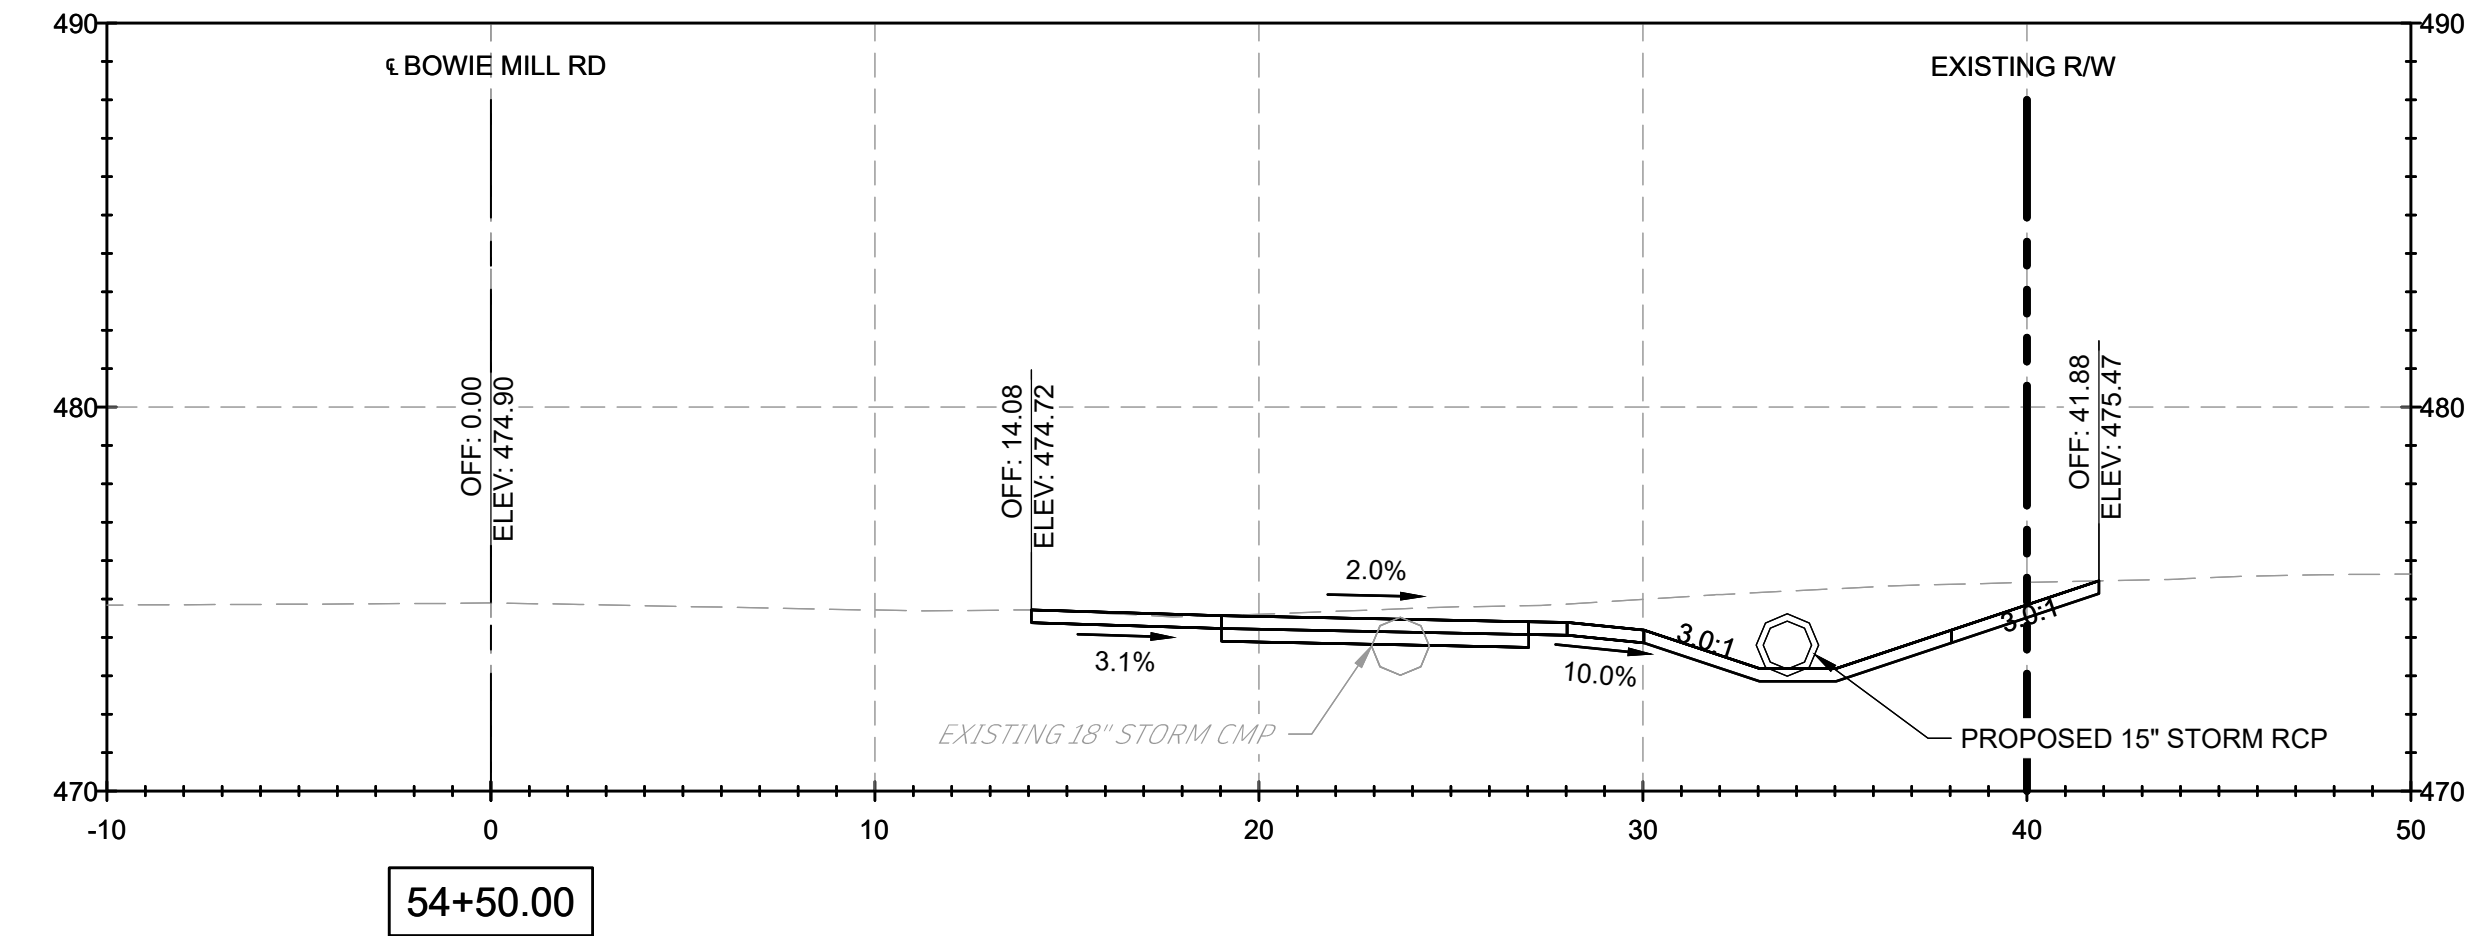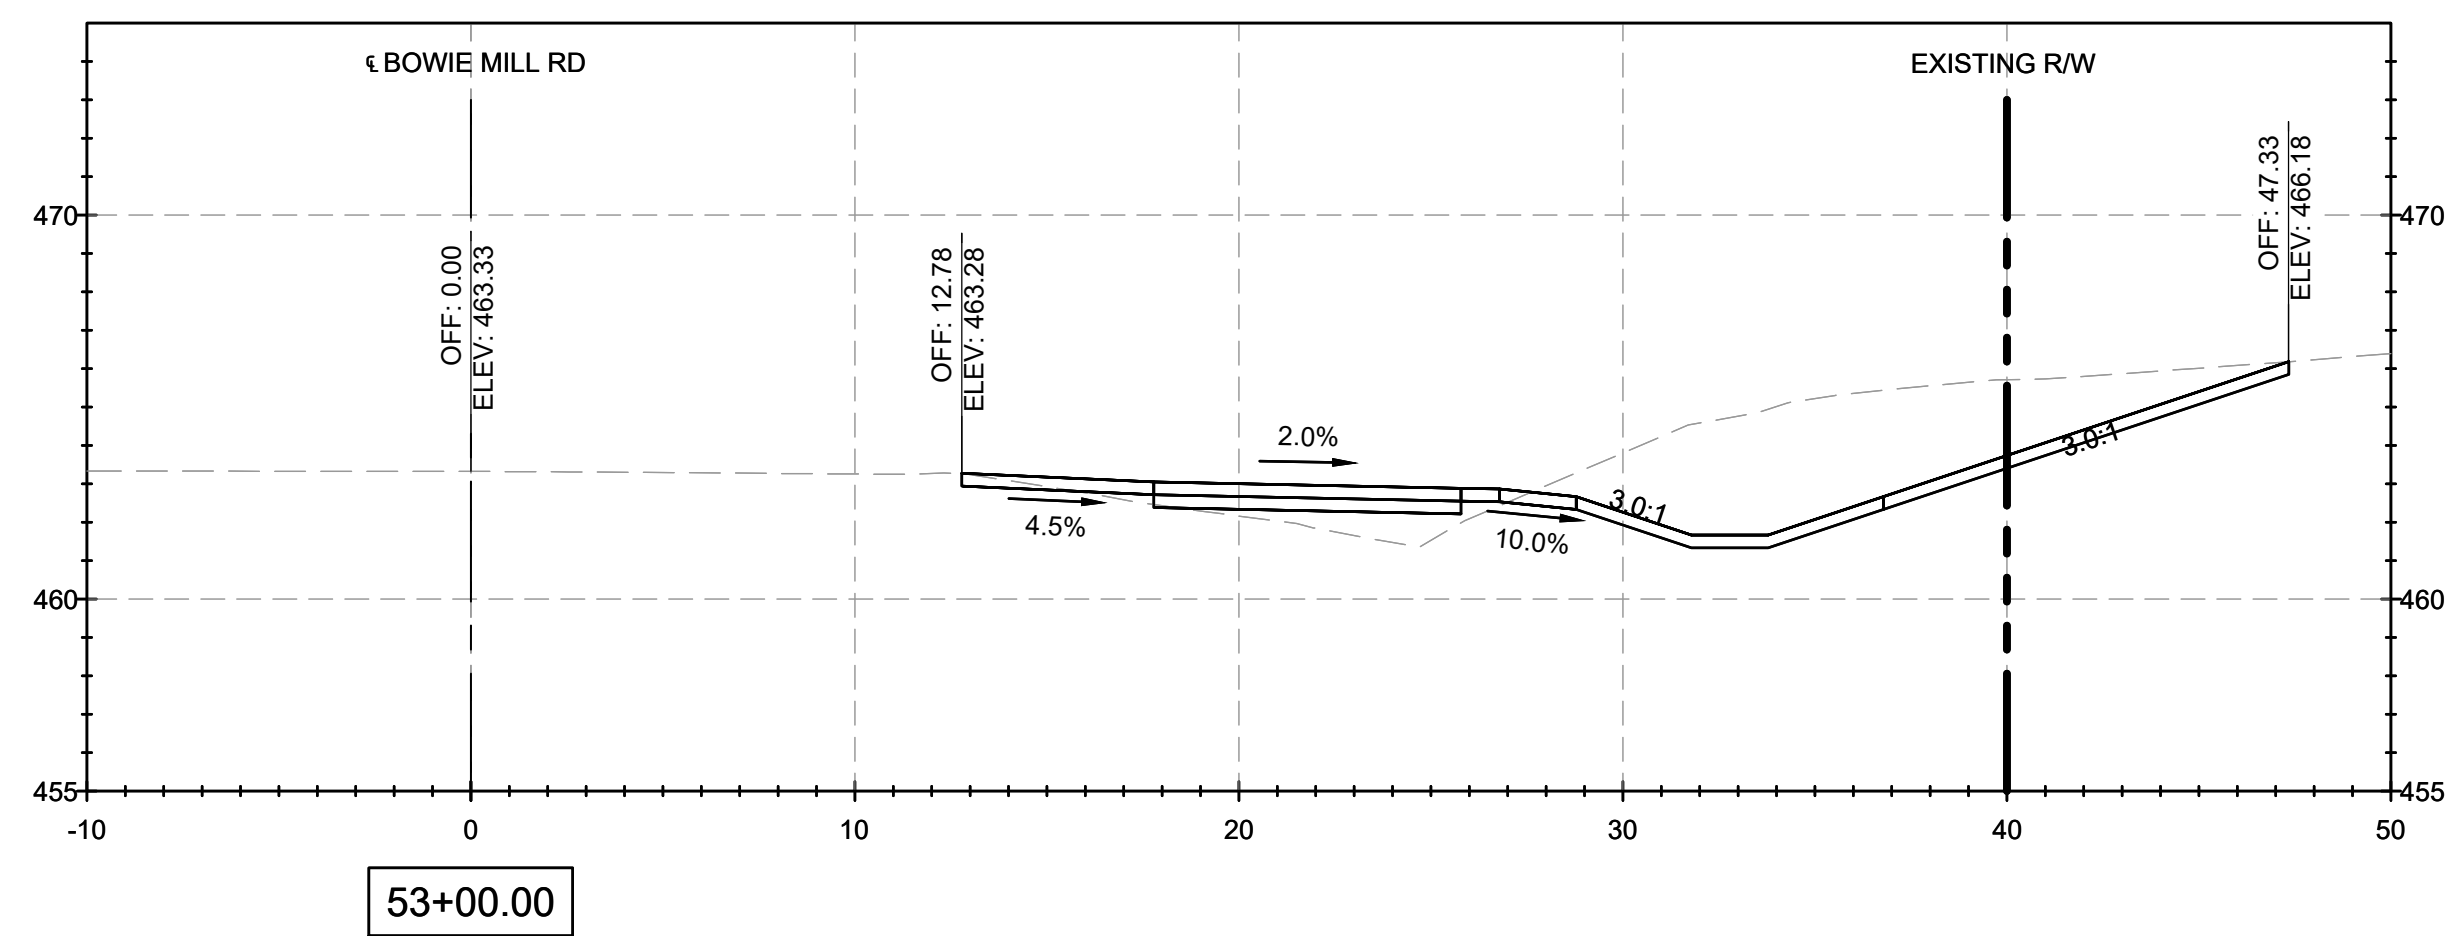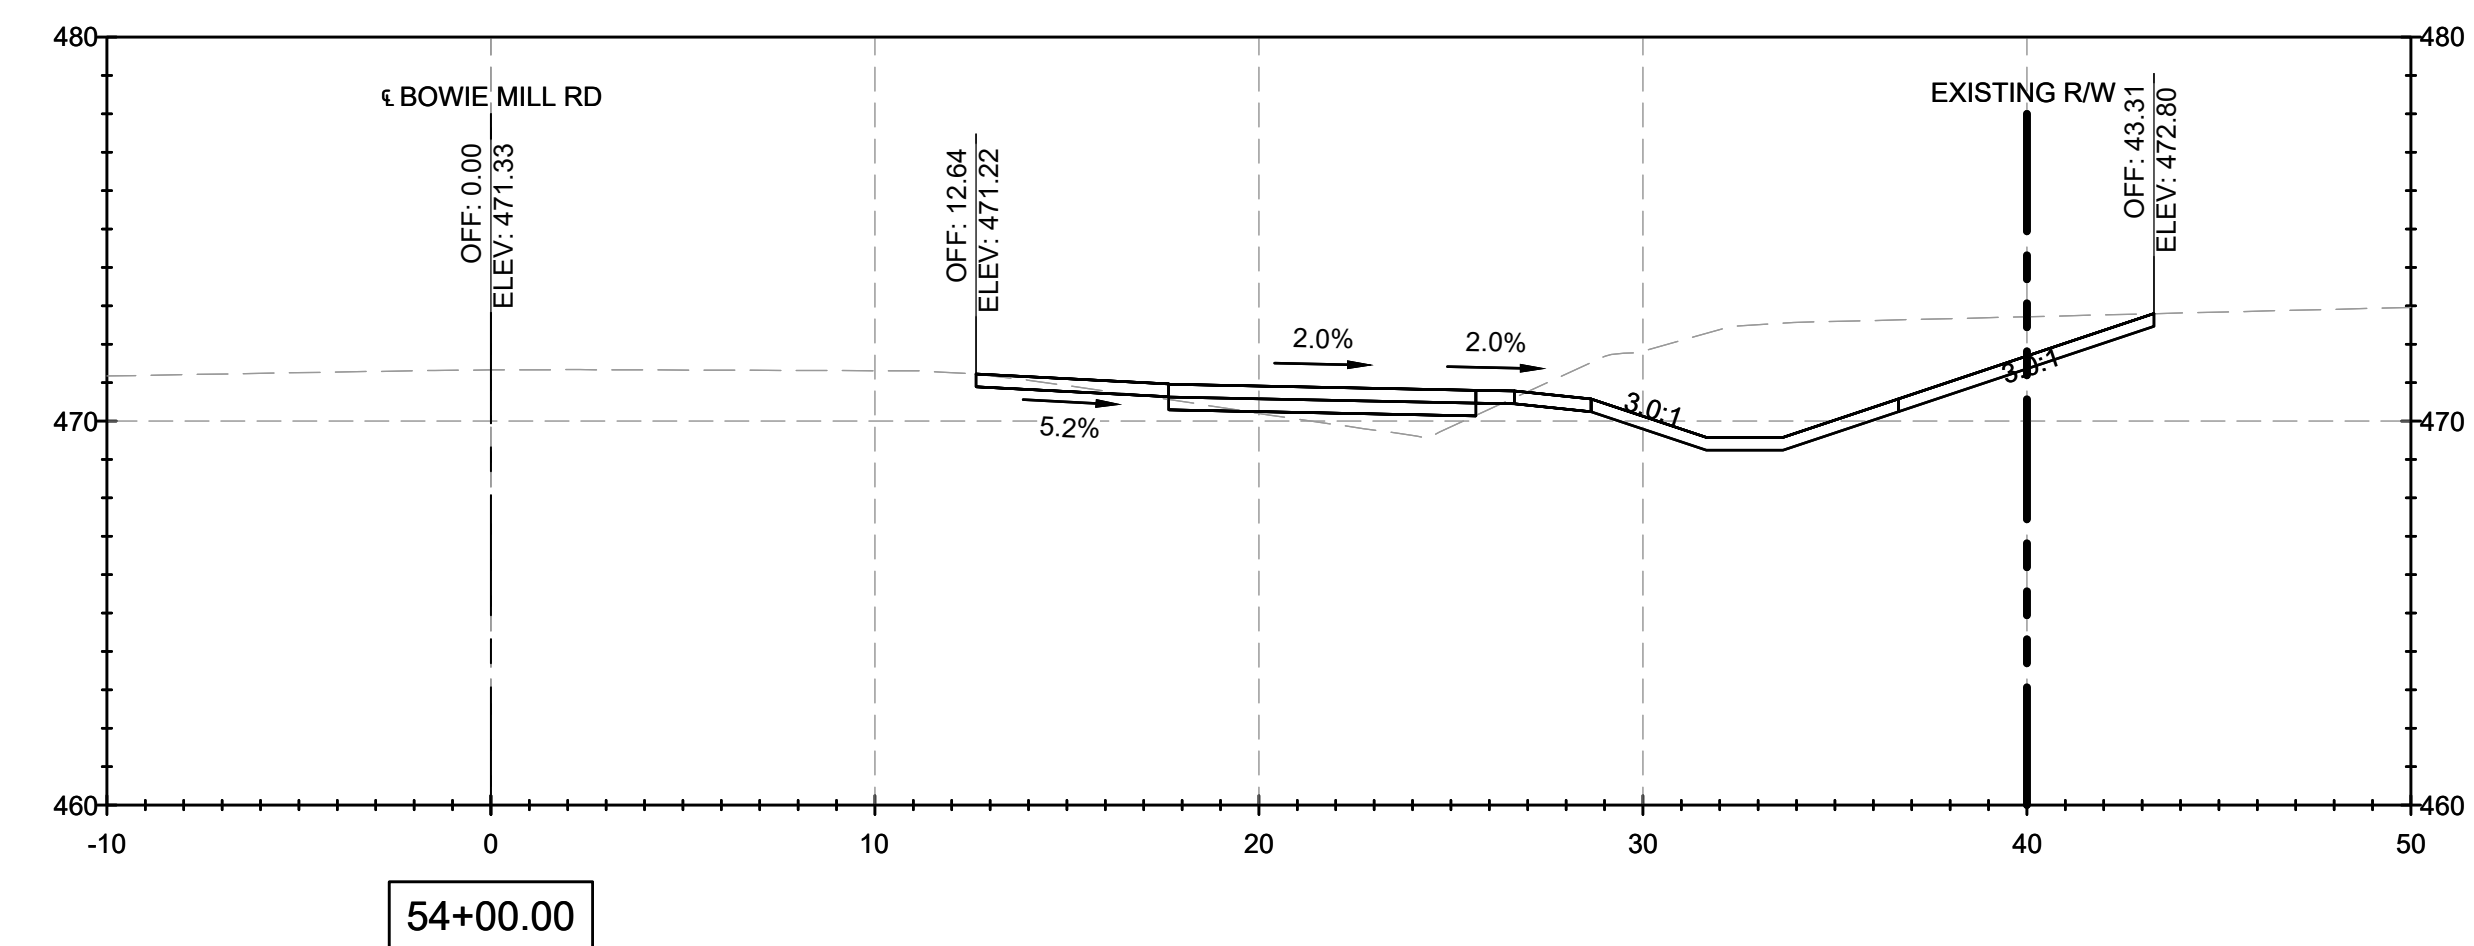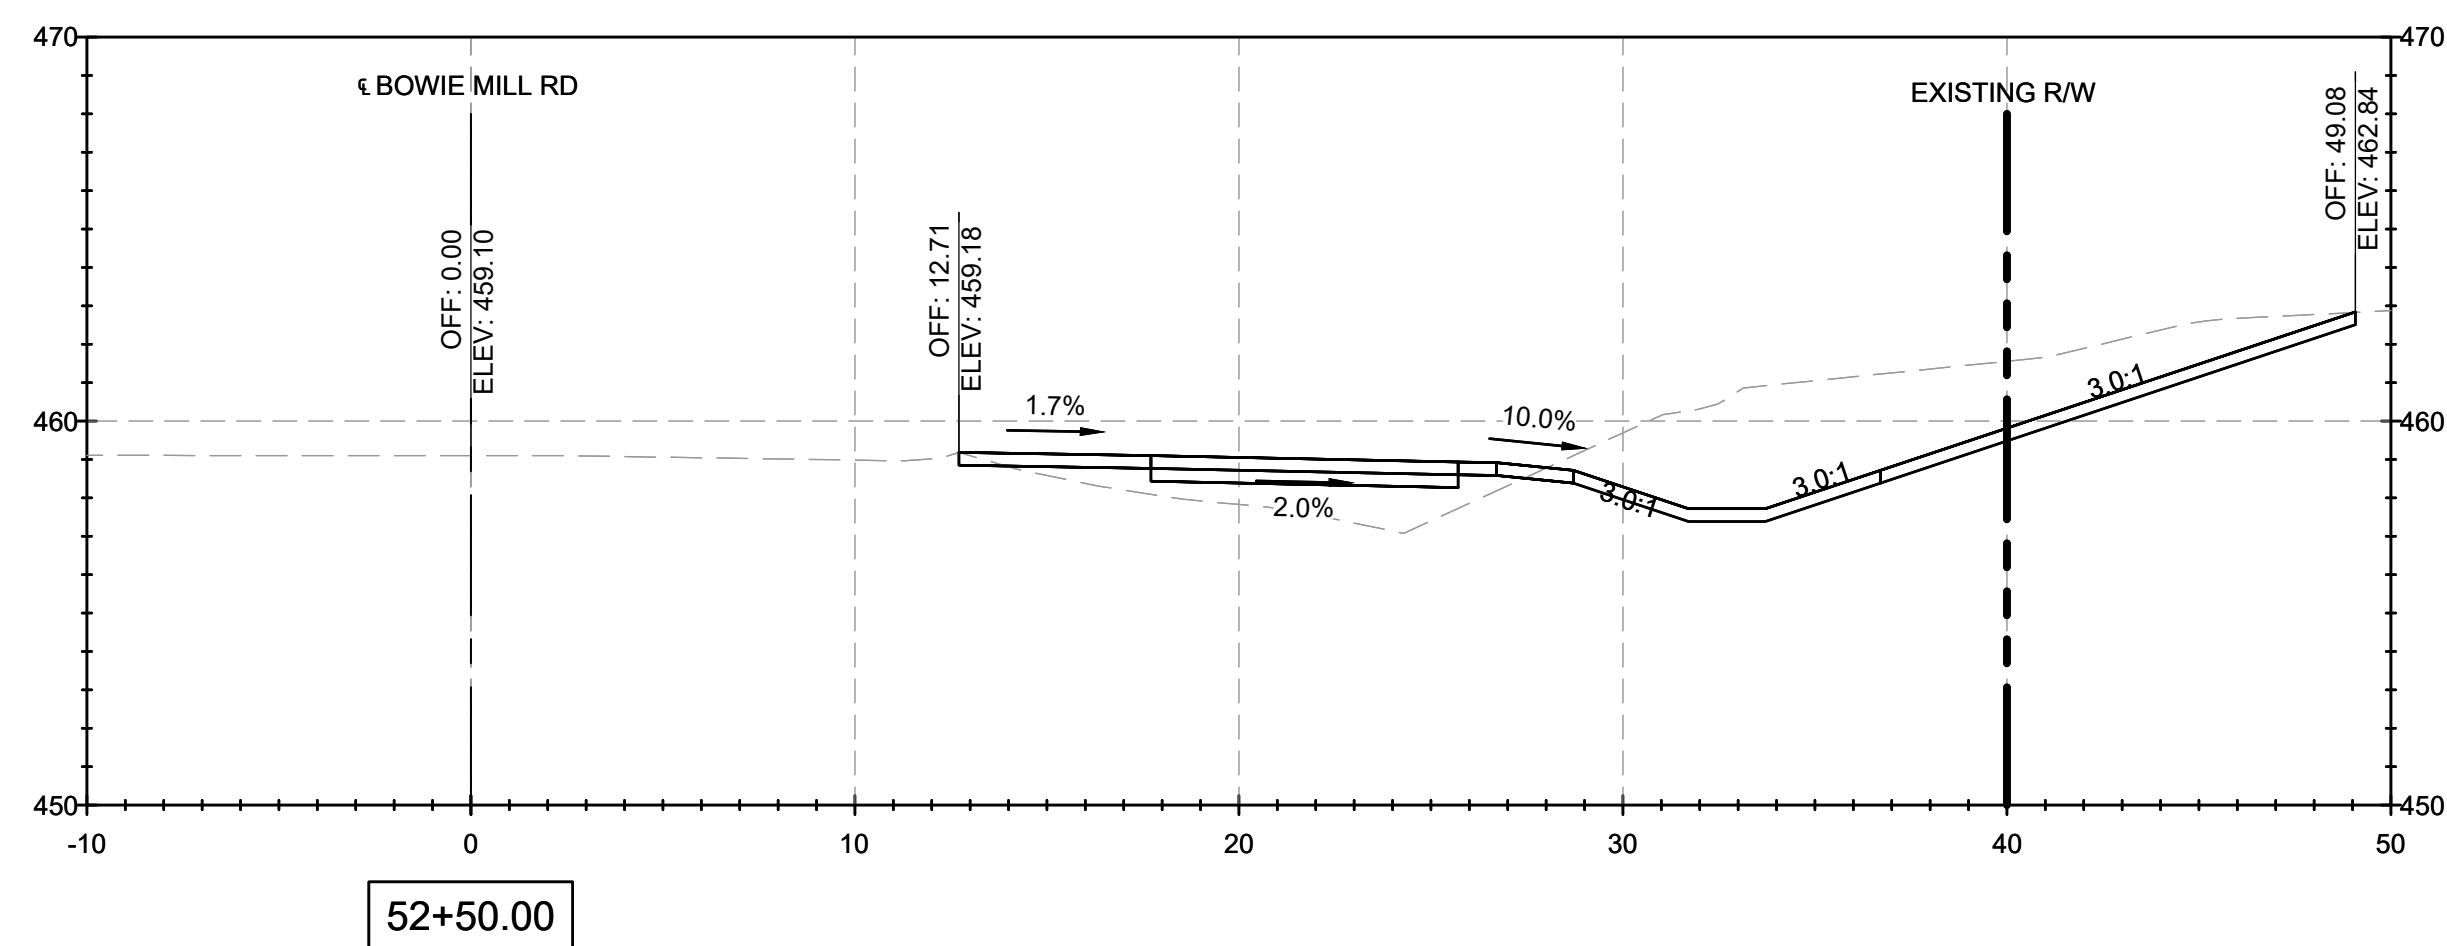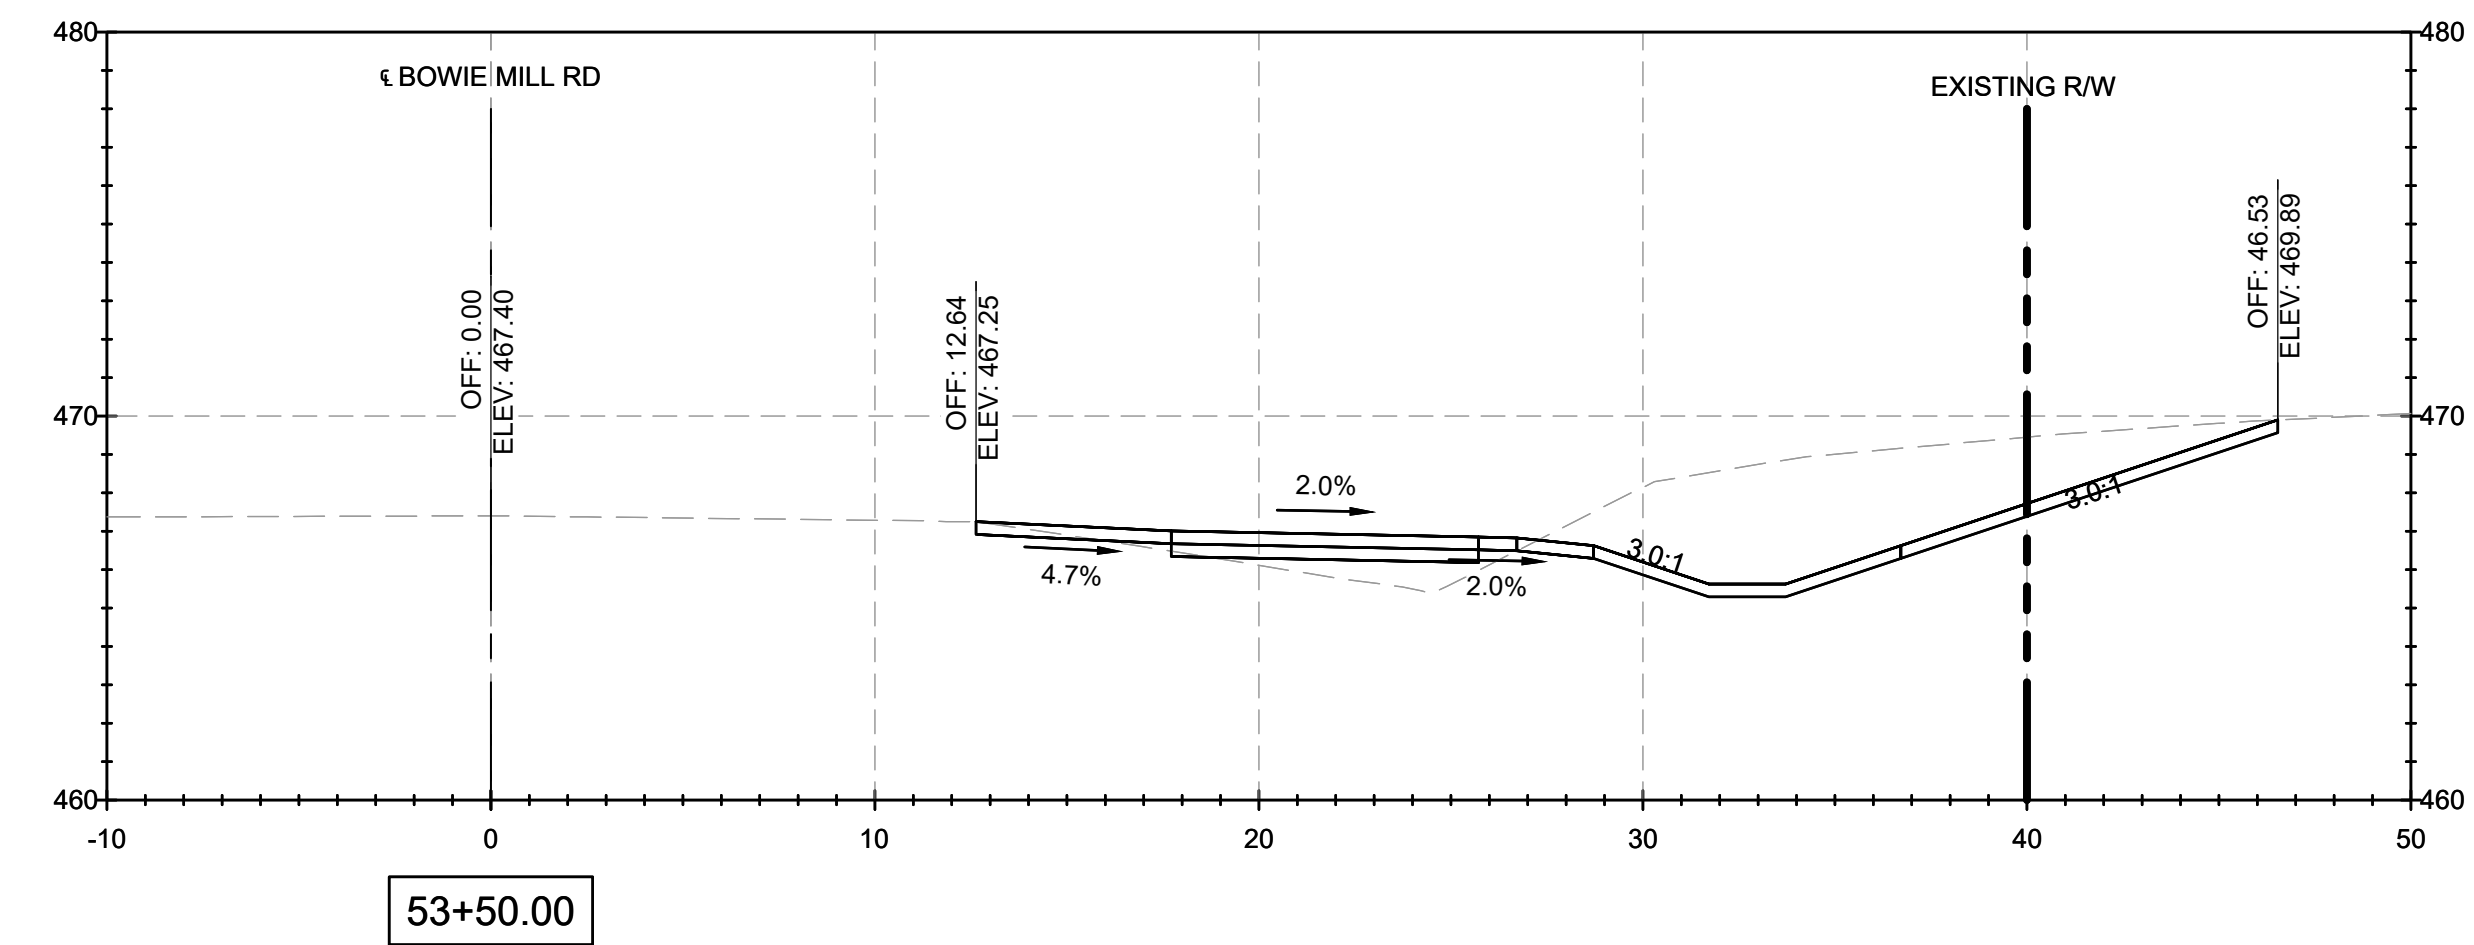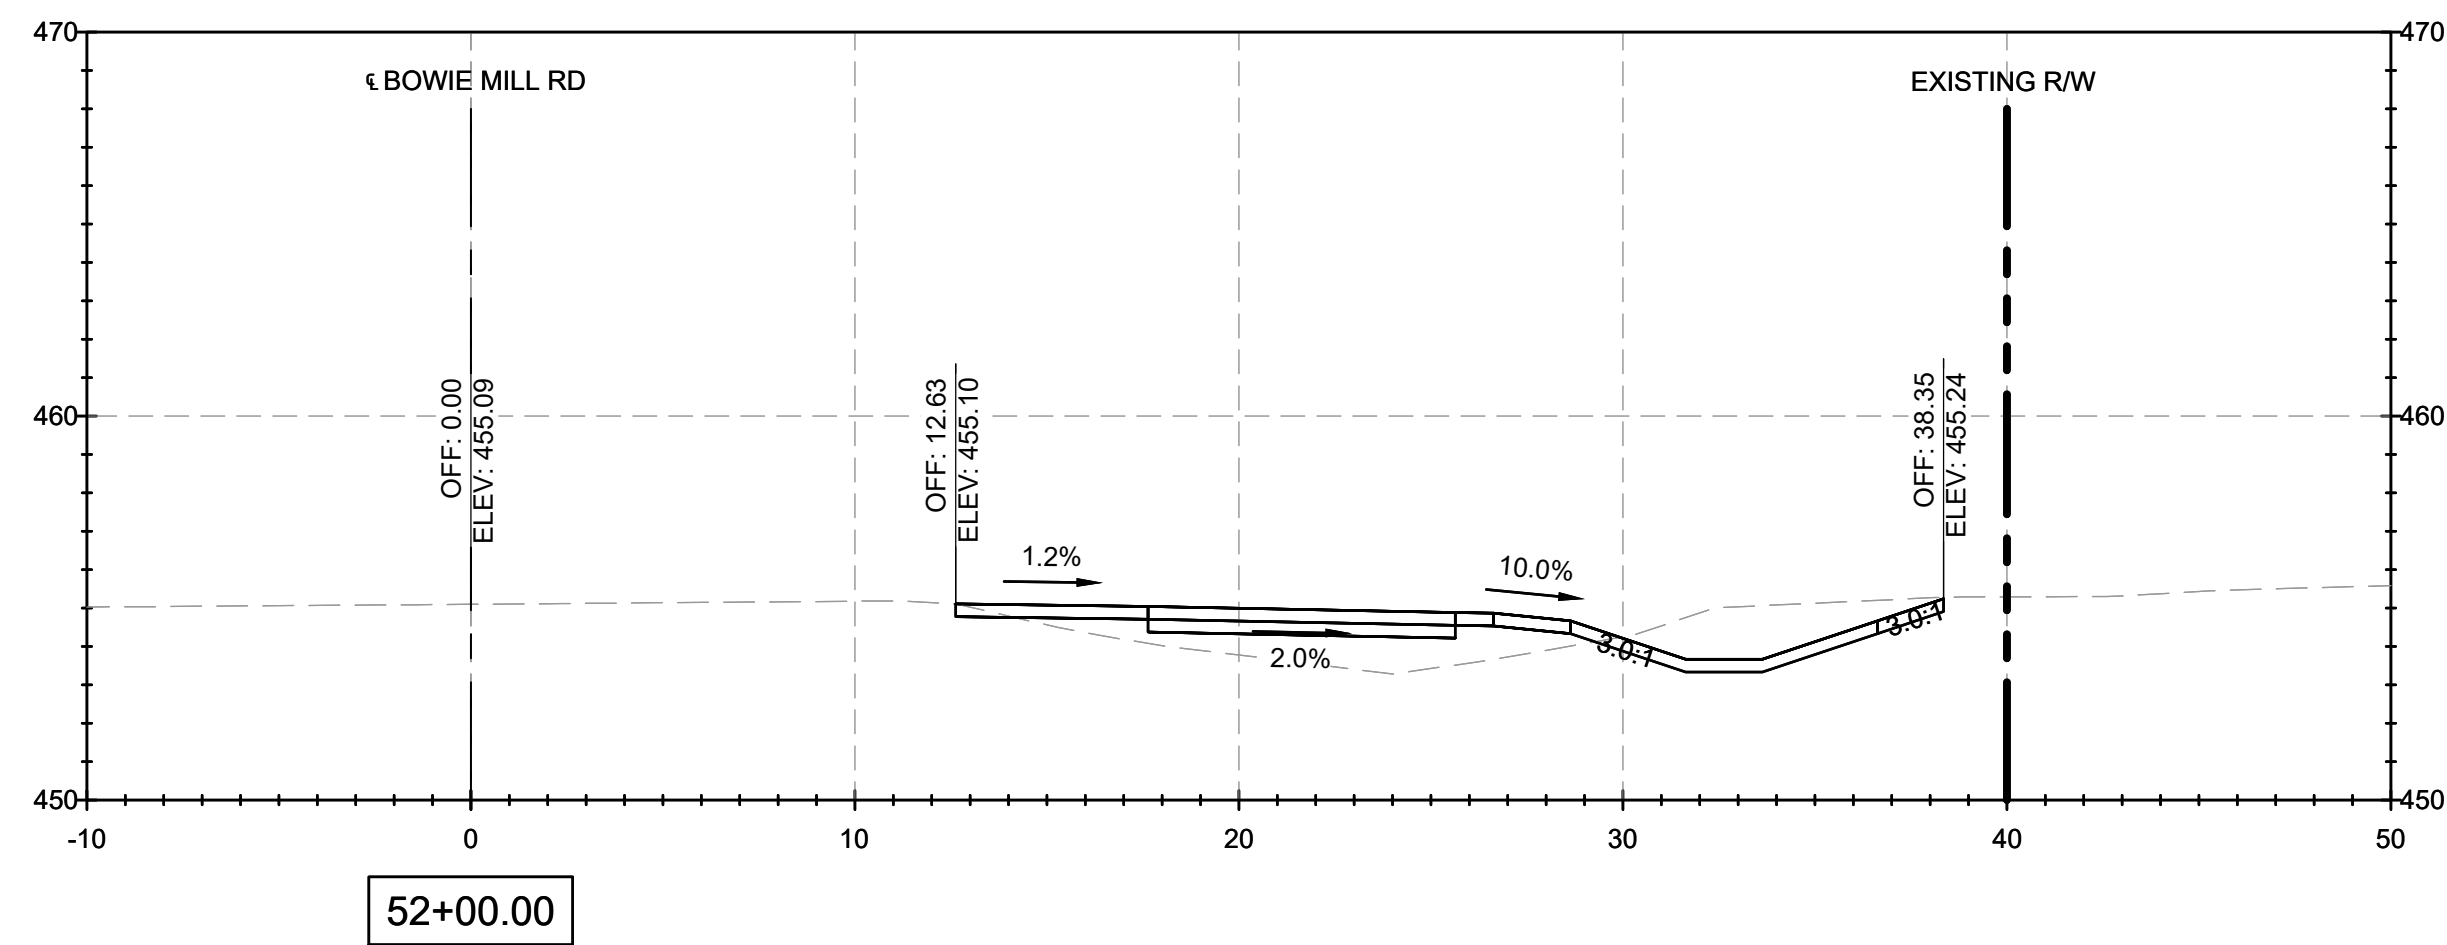


NOTES:

1. CROSS SECTION STATIONS FOLLOW THE ROAD WAY CENTERLINES OF MUNCASTER MILL ROAD AND BOWIE MILL ROAD.

FILE NAME: C:\pwworking\jmt\0642115\pHD_Bowie Mill Road_XSections.dwg LAYOUT NAME: XS-18 PLOTTED: Friday, April 04, 2025 - 9:41pm USER: AHavener

90% DESIGN
NOT FOR CONSTRUCTION

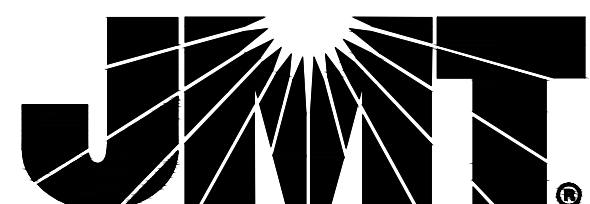

MONTGOMERY COUNTY
DEPARTMENT OF TRANSPORTATION
GAITHERSBURG, MARYLAND

RECOMMENDED FOR APPROVAL

Chief, Design Section _____ Date _____
APPROVED

 Chief, Division of Transportation Engineering Date

Designed by: ADH Drawn by: TMB Checked by: JJR

XS-18
CROSS SECTIONS
BOWIE MILL ROAD
BIKEWAY







M-NCPPC PERMIT NO. MR2023016 SHA TRACKING NO. 24APMO039XX



SCALE: 1"=5'

DATE: APRIL 2025

Project No. : 502108 Sheet 354 of 393

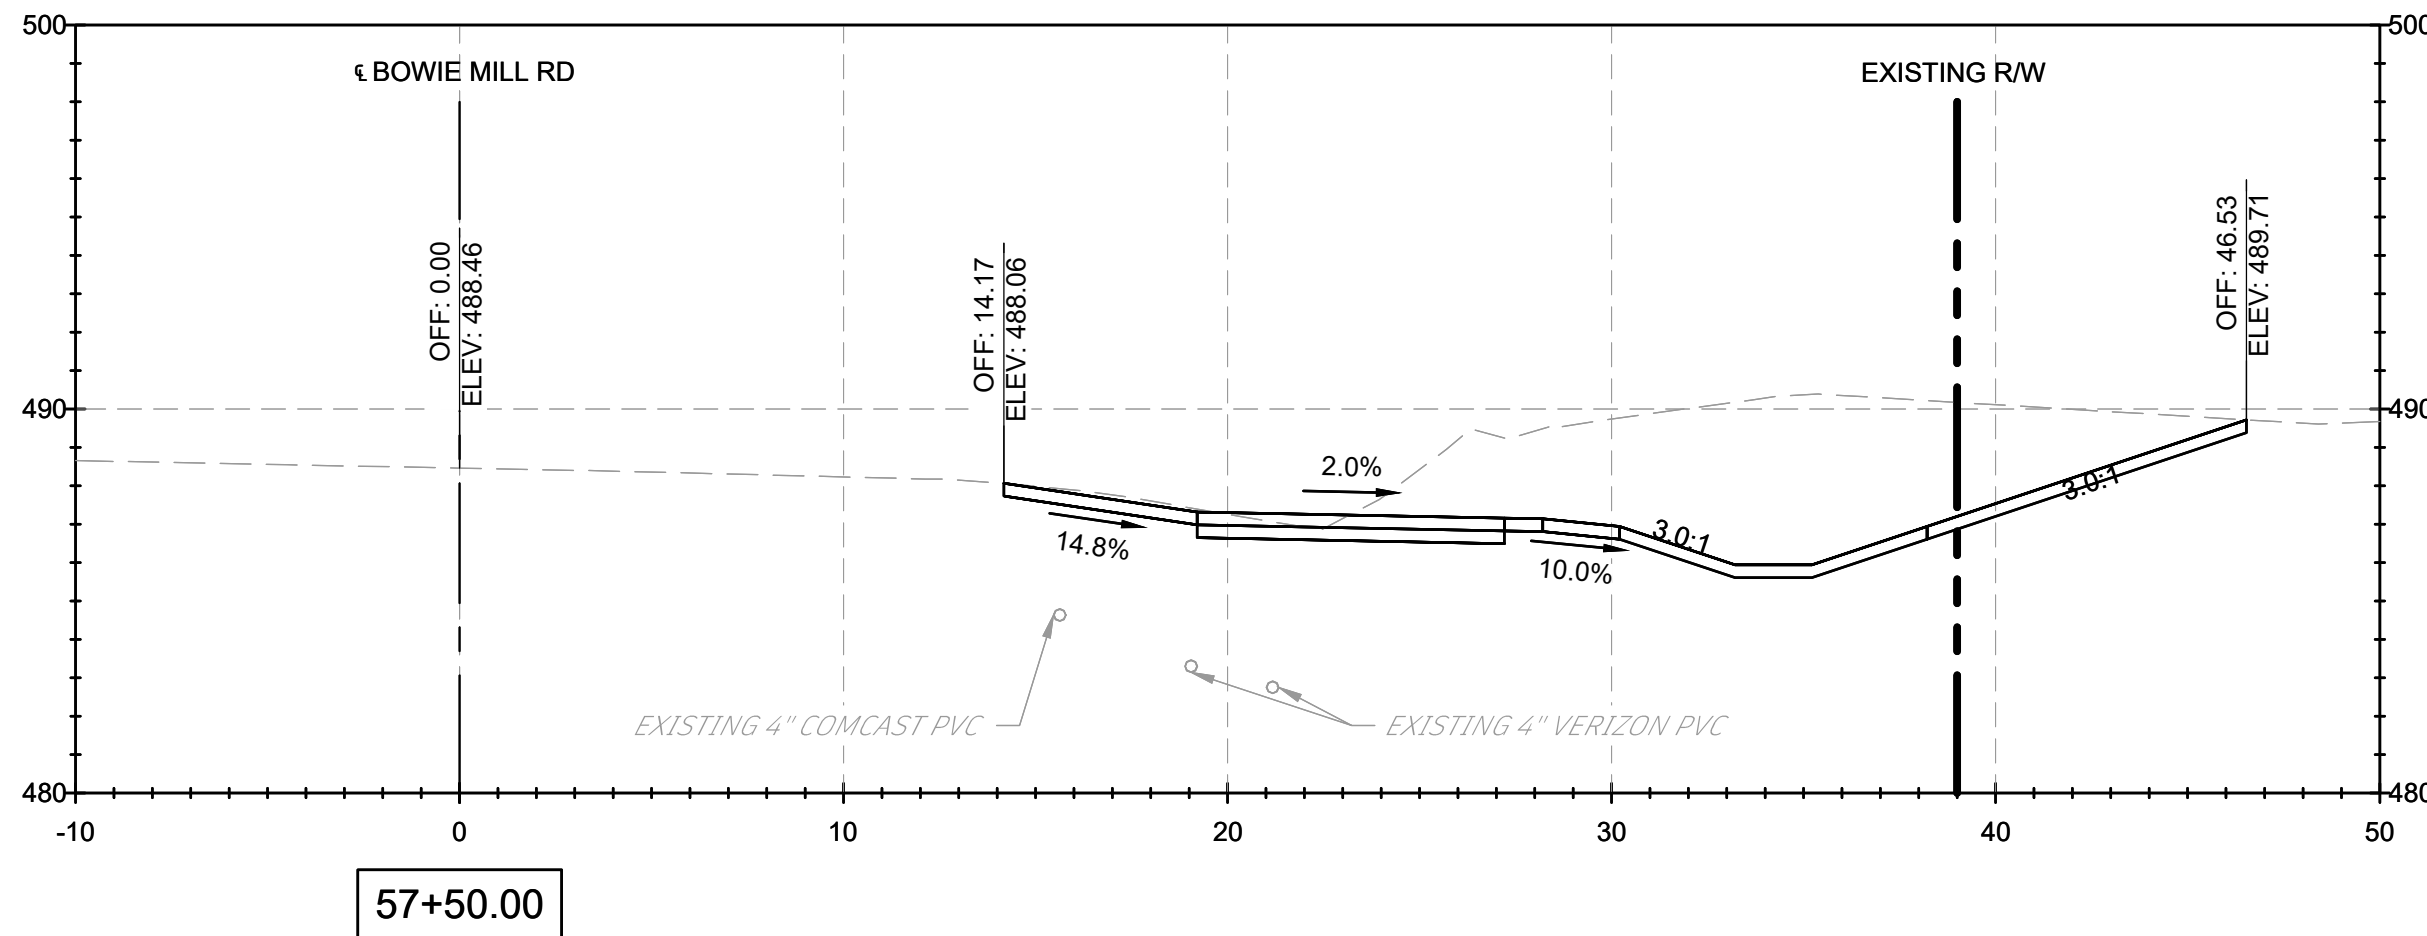
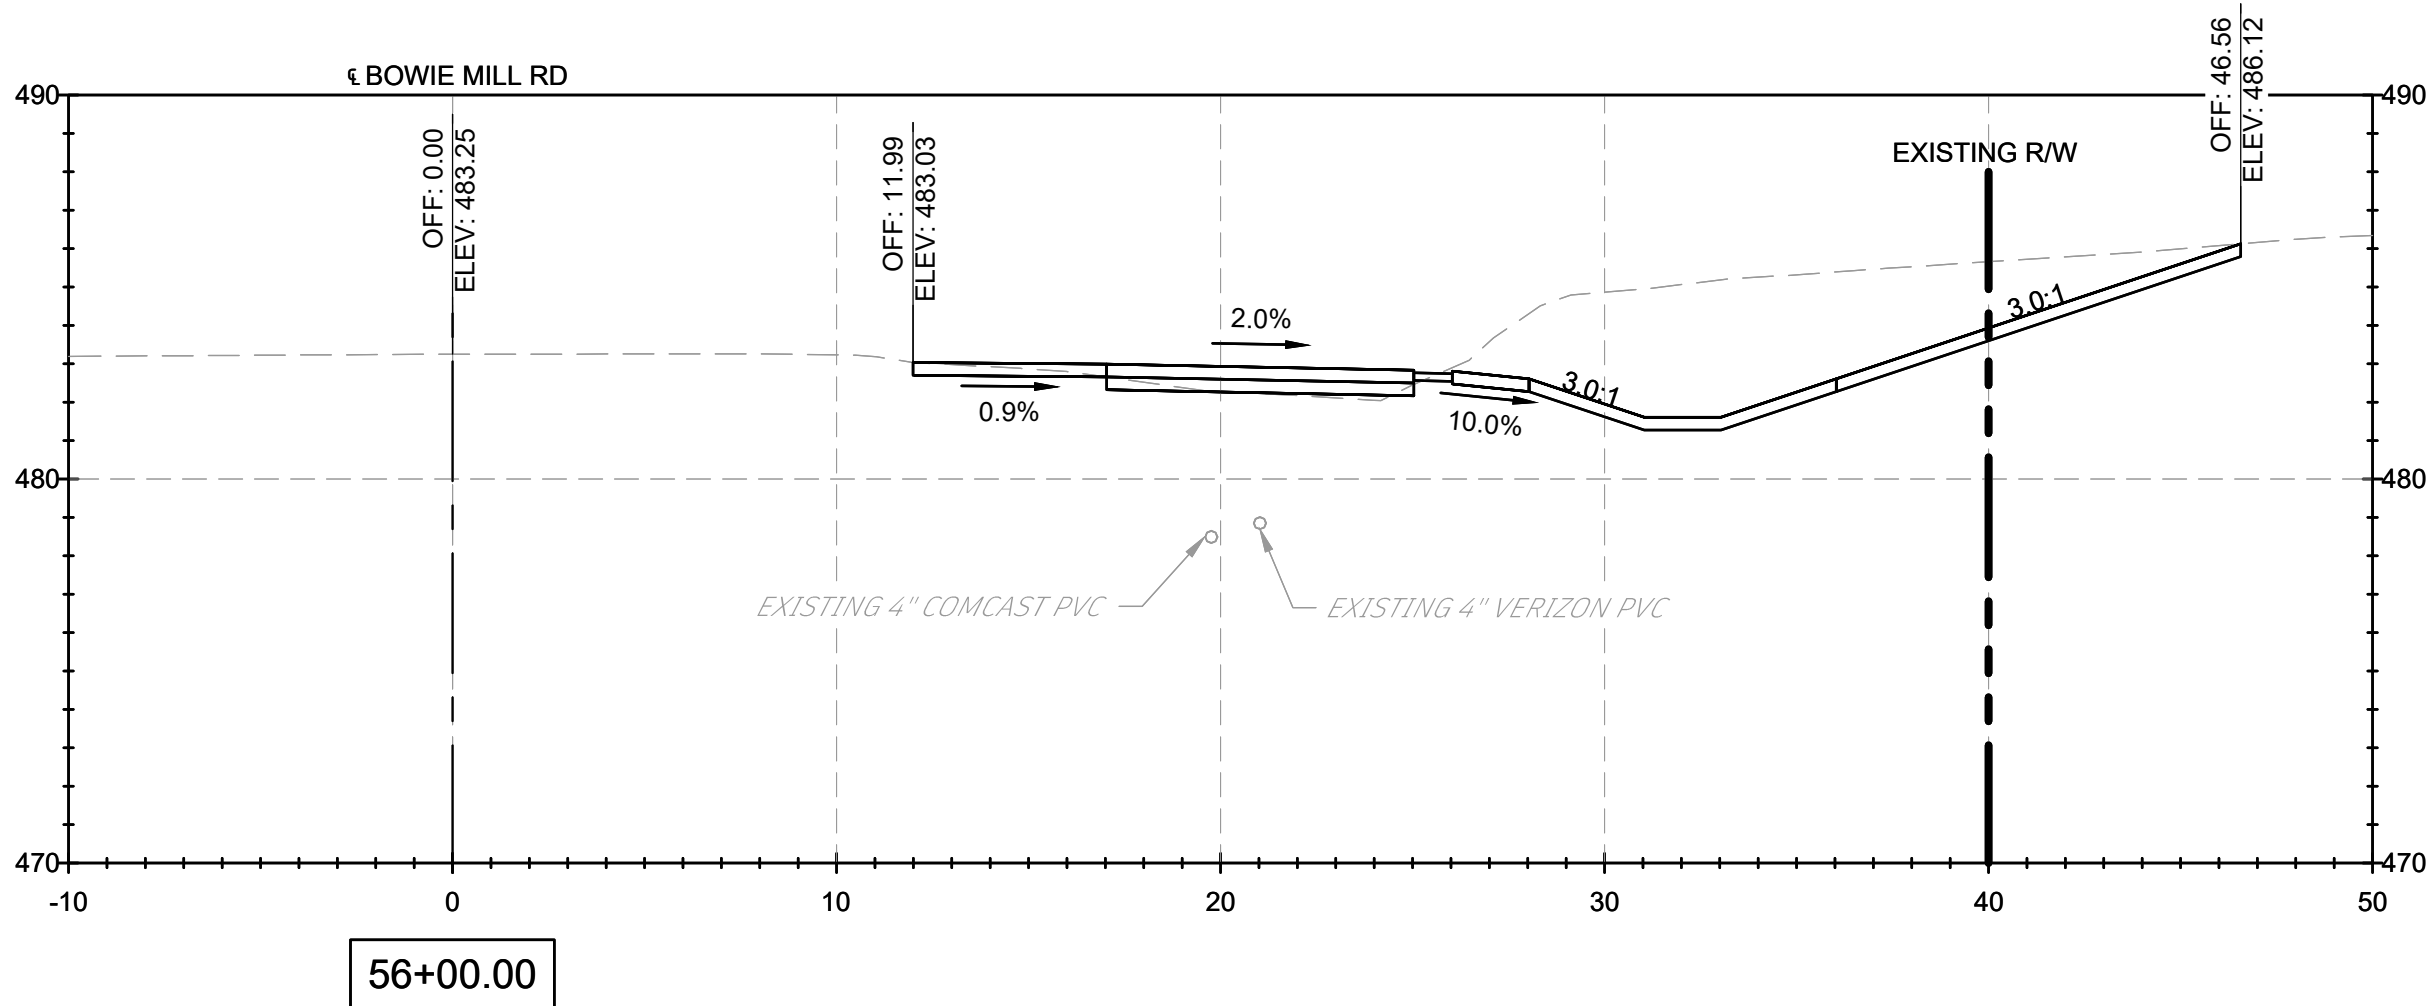
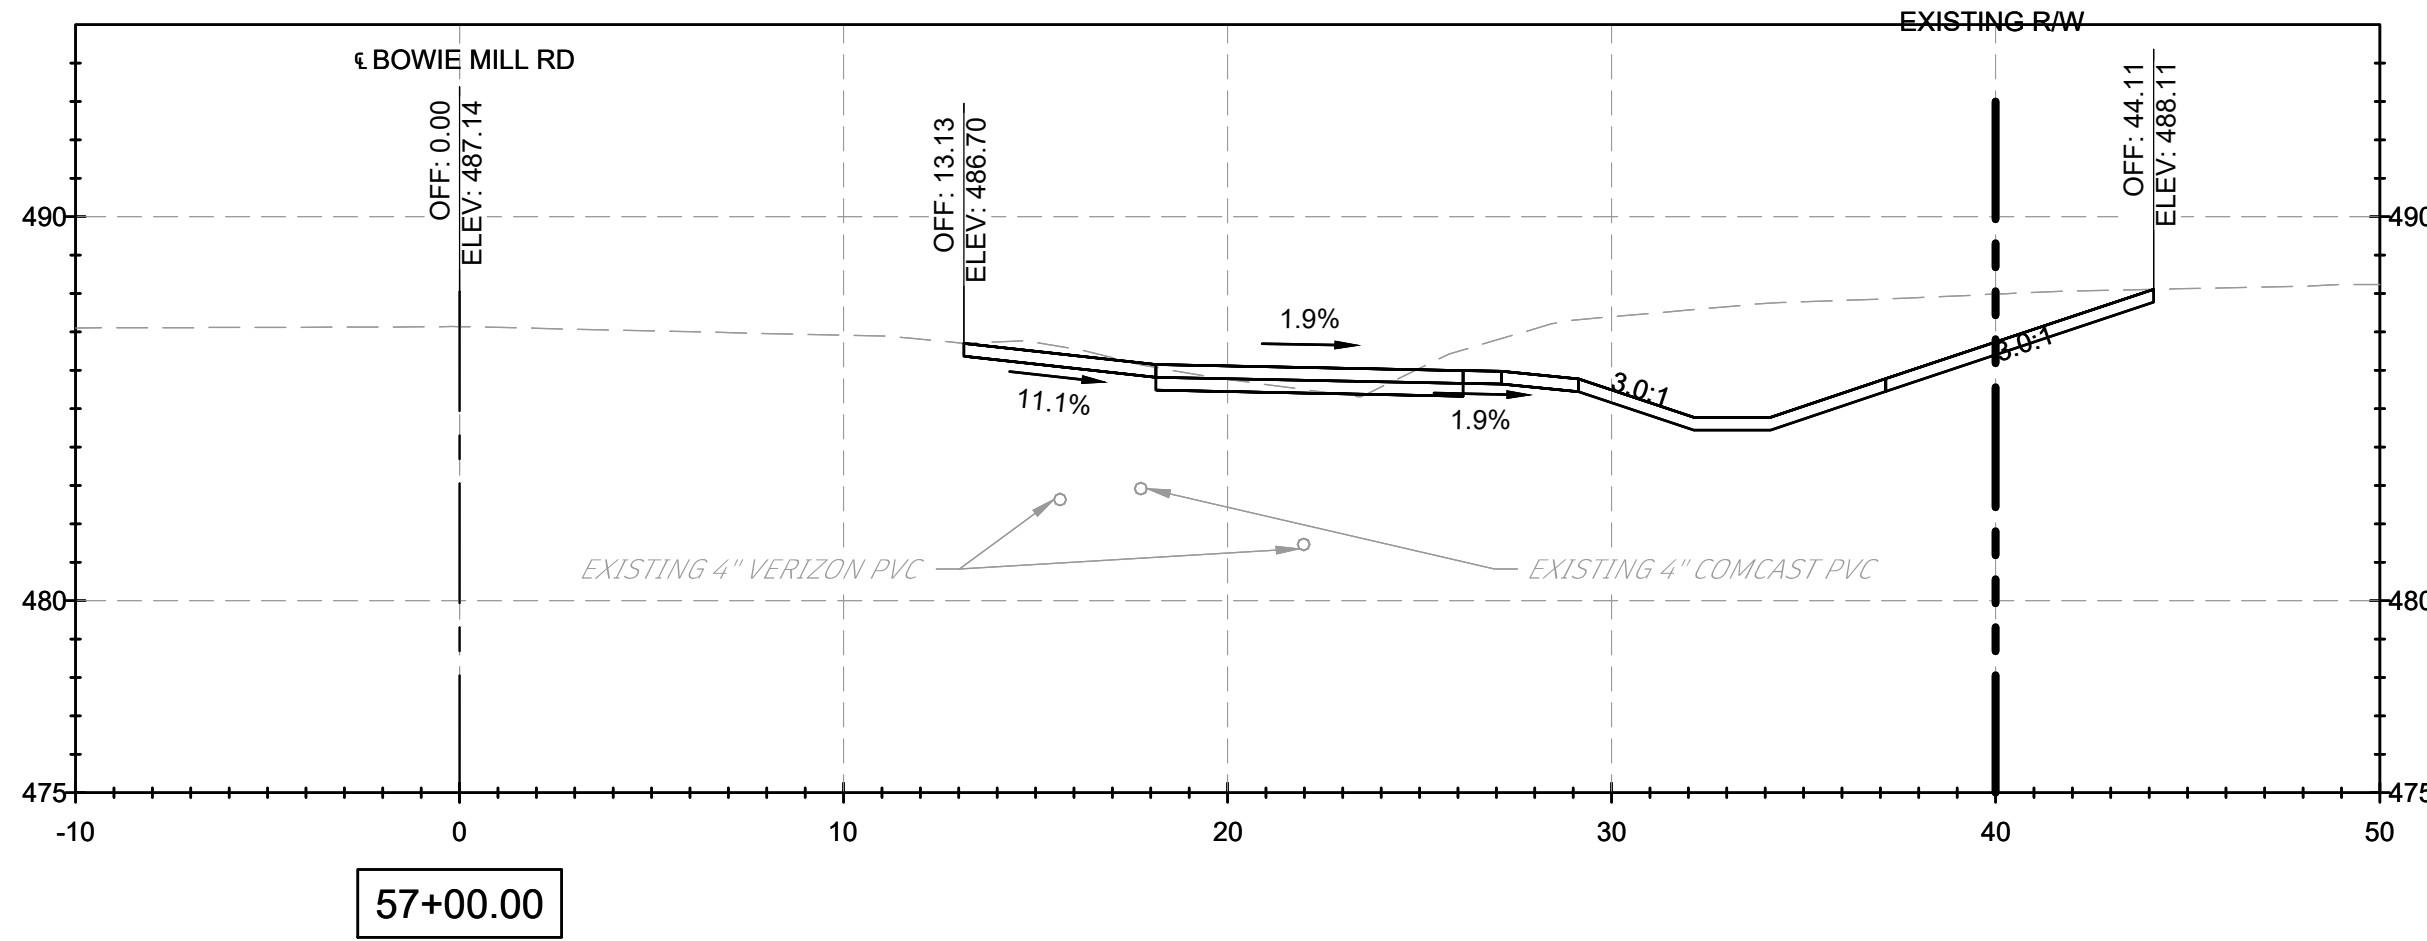
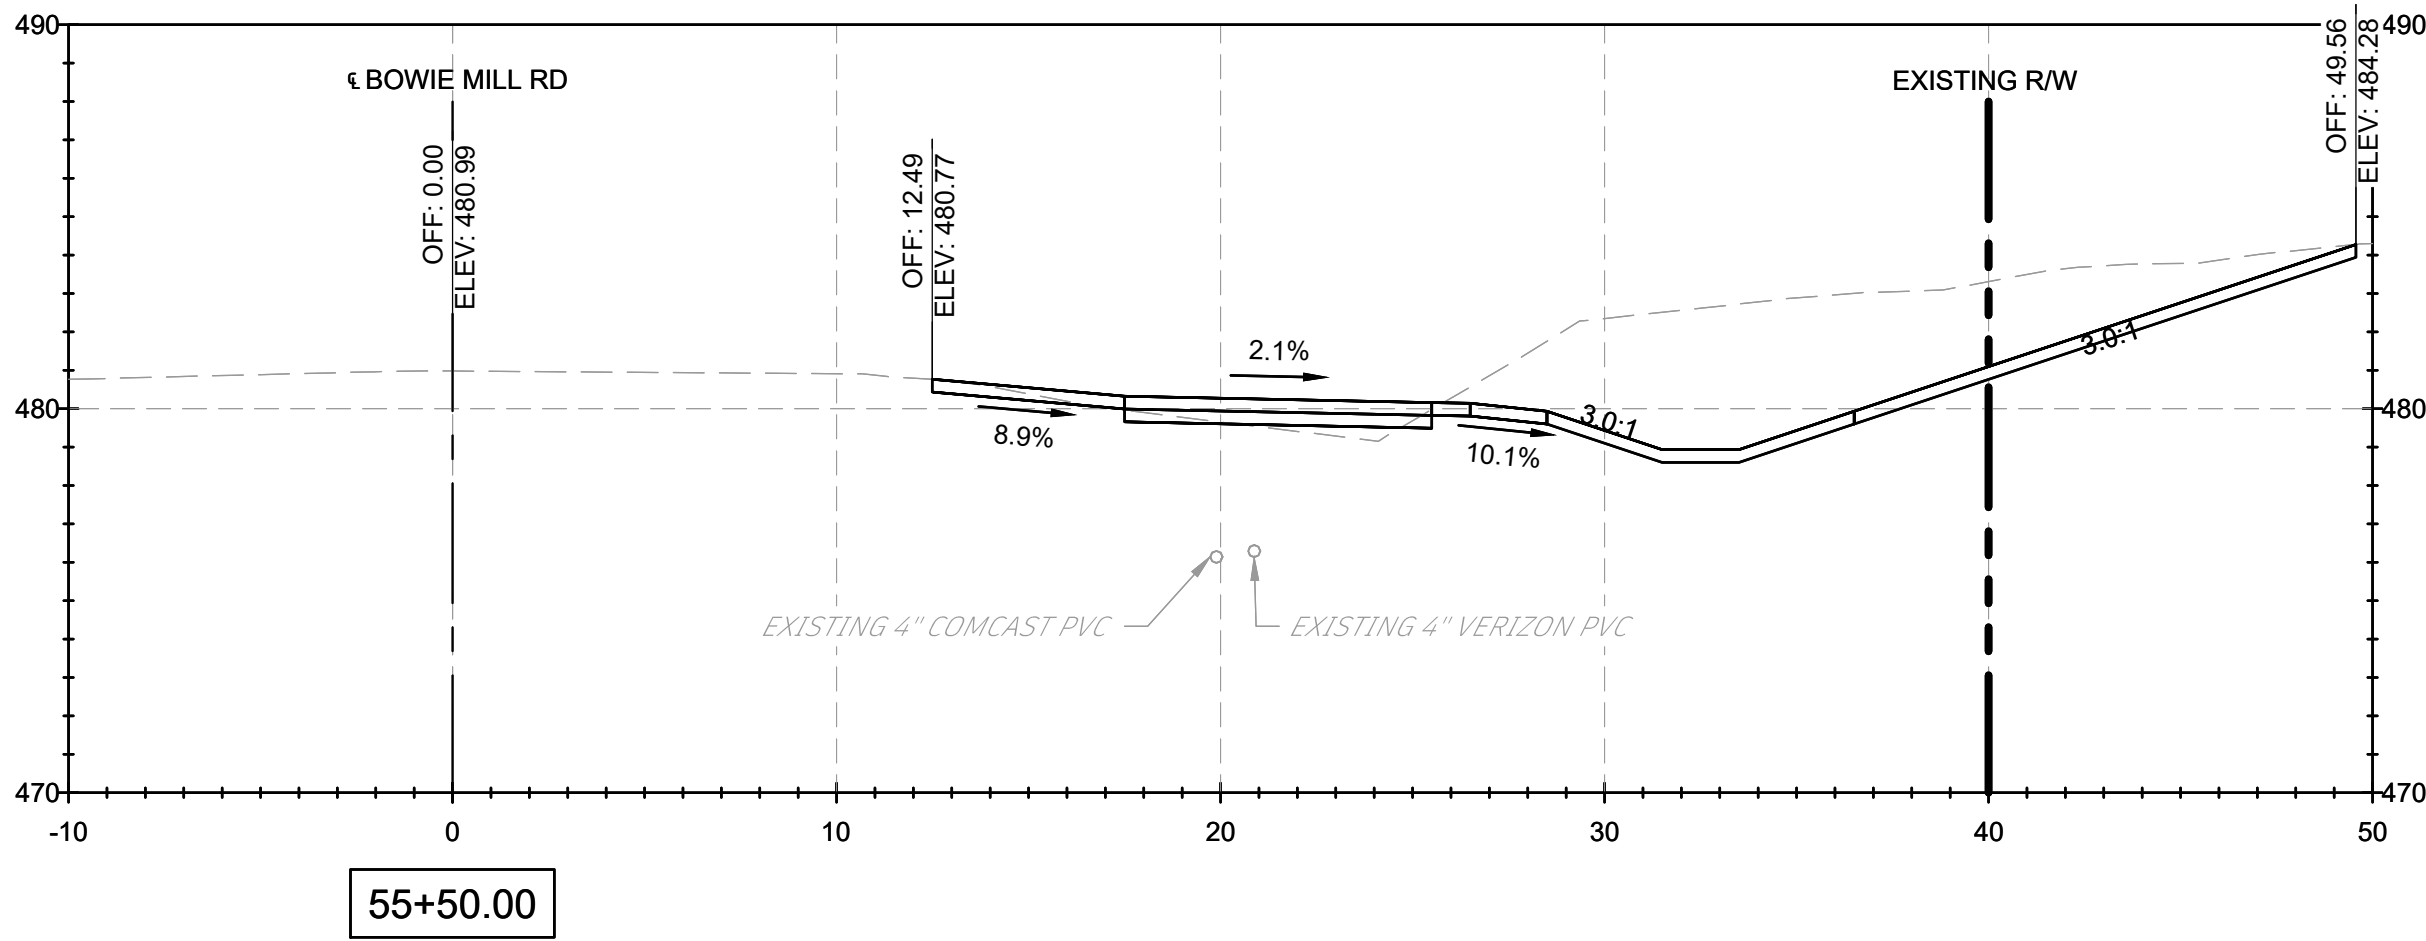
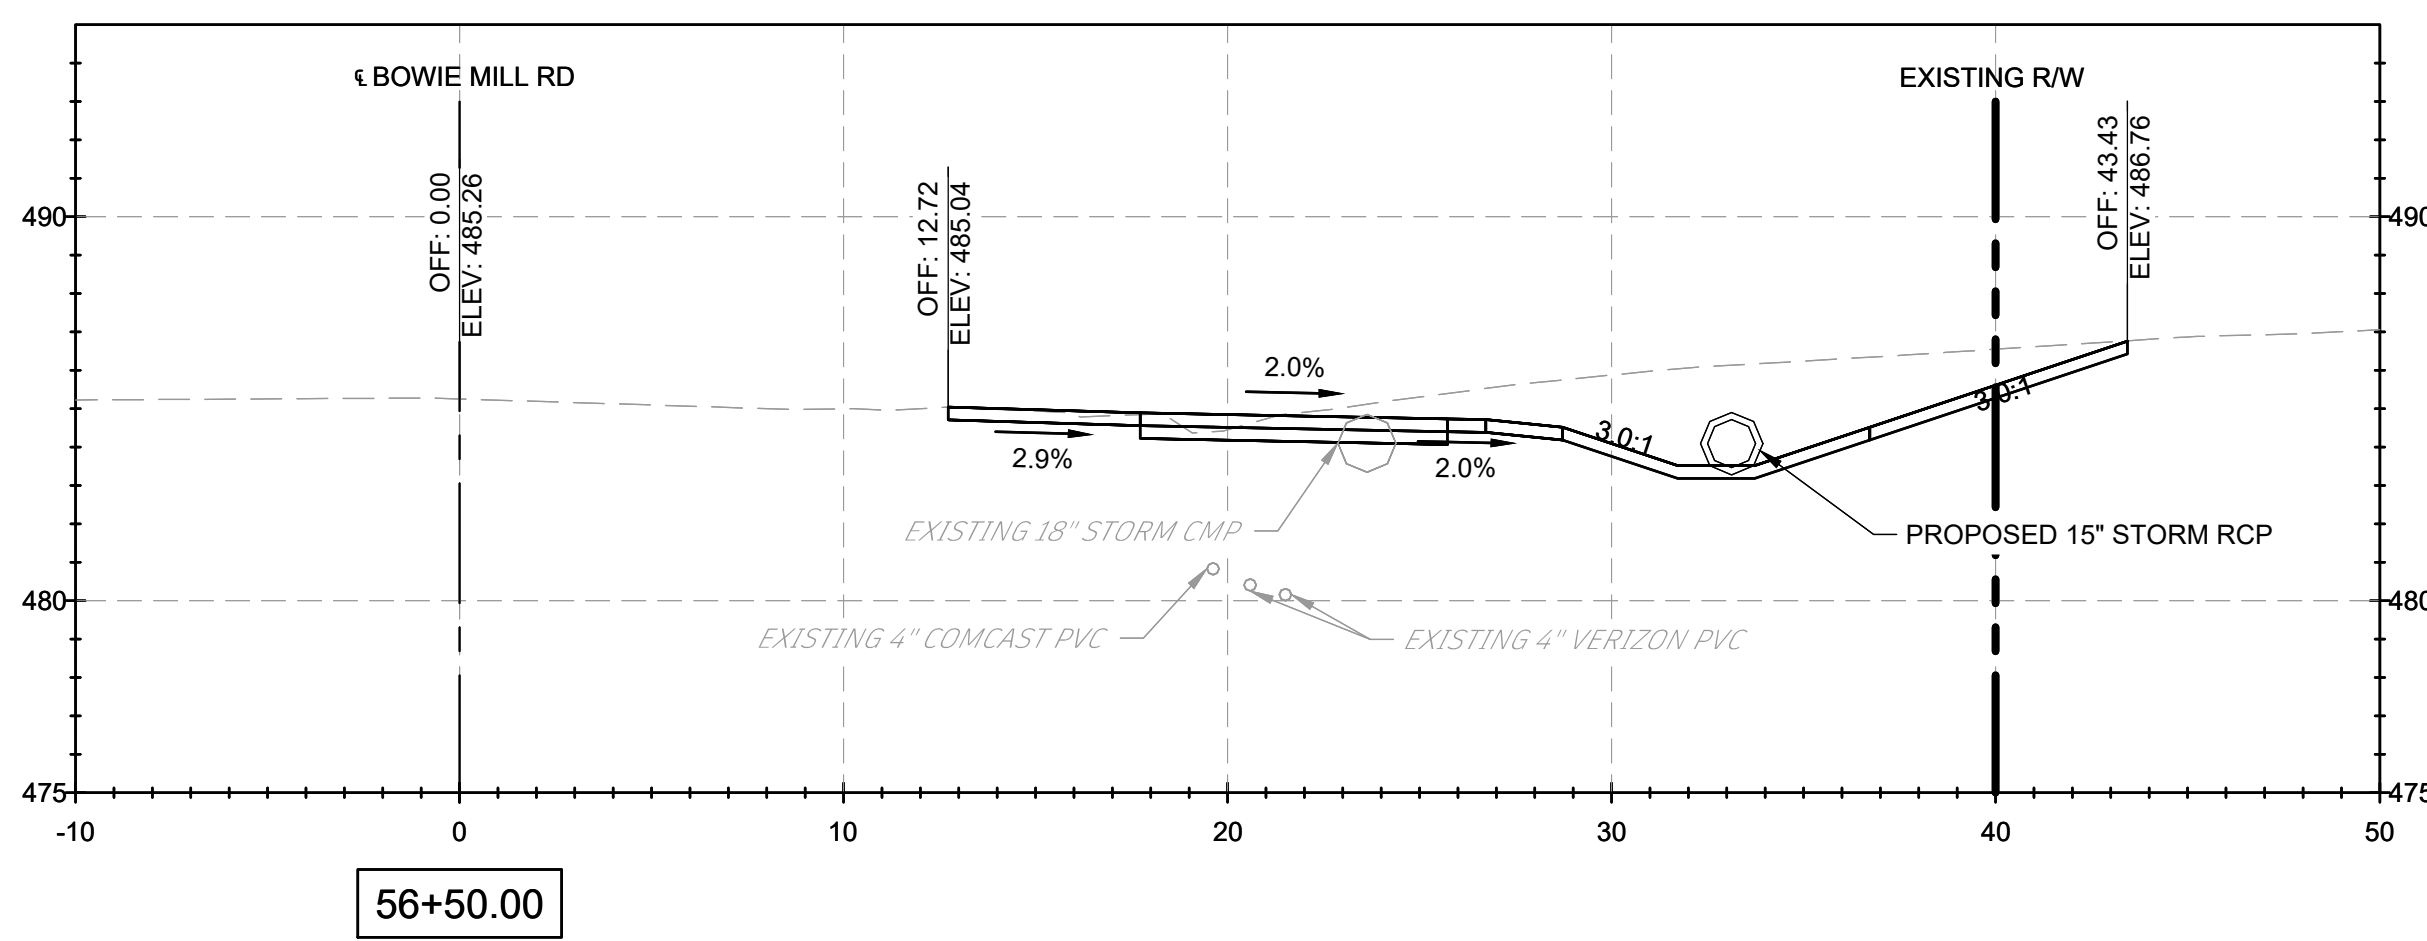
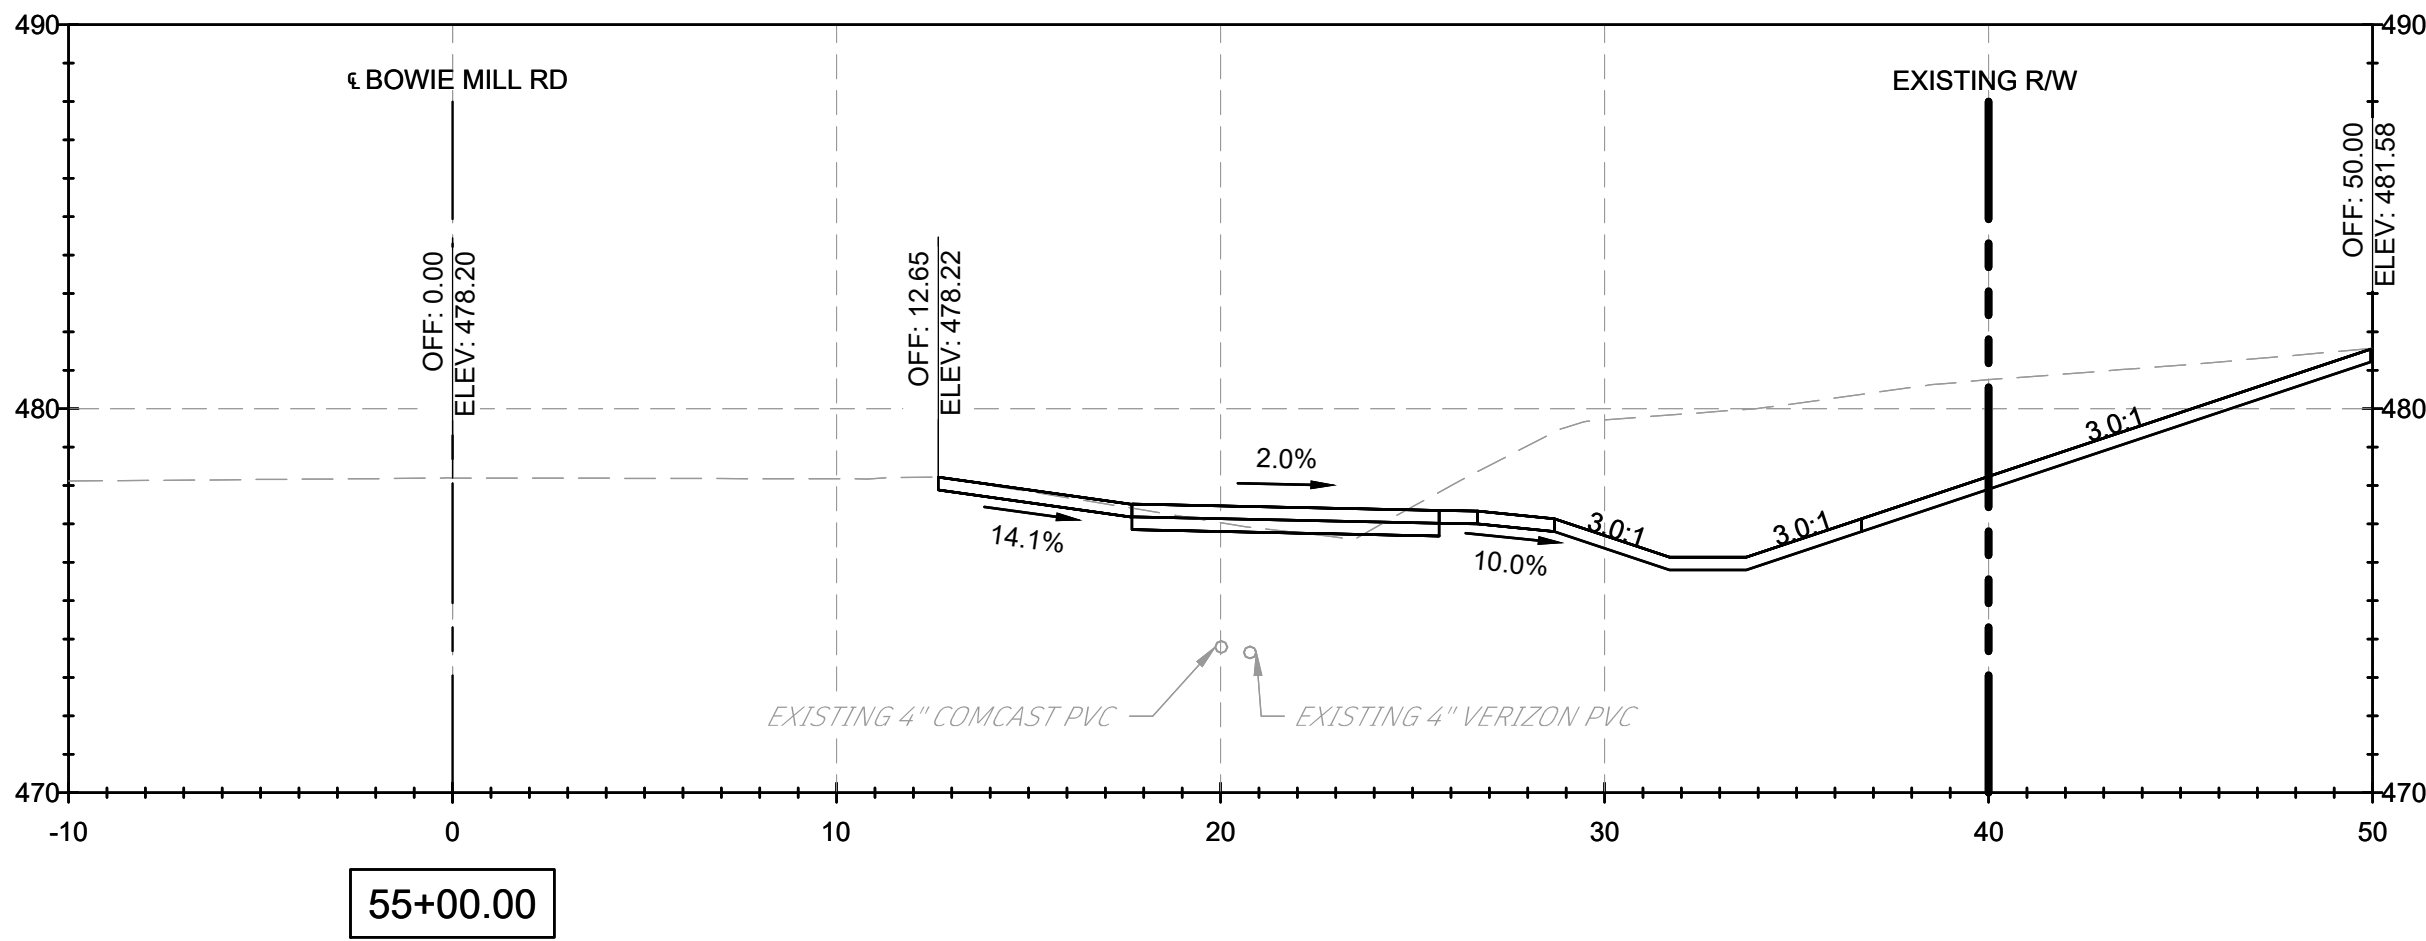


NOTES:

1. CROSS SECTION STATIONS FOLLOW THE ROAD WAY CENTERLINES OF MUNCASTER MILL ROAD AND BOWIE MILL ROAD.

90% DESIGN NOT FOR CONSTRUCTION		MONTGOMERY COUNTY DEPARTMENT OF TRANSPORTATION GAITHERSBURG, MARYLAND		XS-19 CROSS SECTIONS BOWIE MILL ROAD BIKEWAY	
		RECOMMENDED FOR APPROVAL			
		Chief, Design Section APPROVED	Date		
		Chief, Division of Transportation Engineering	Date		
		Designed by: <u>ADH</u>	Drawn by: <u>TMB</u>	Checked by: <u>JJR</u>	

M-NCPPC PERMIT NO. <u>MR2023016</u>		SHA TRACKING NO. <u>24APM0039XX</u>	
		DATE: APRIL 2025	
SCALE: 1"=5'		Project No. : <u>502108</u>	
		Sheet <u>355</u> of <u>393</u>	

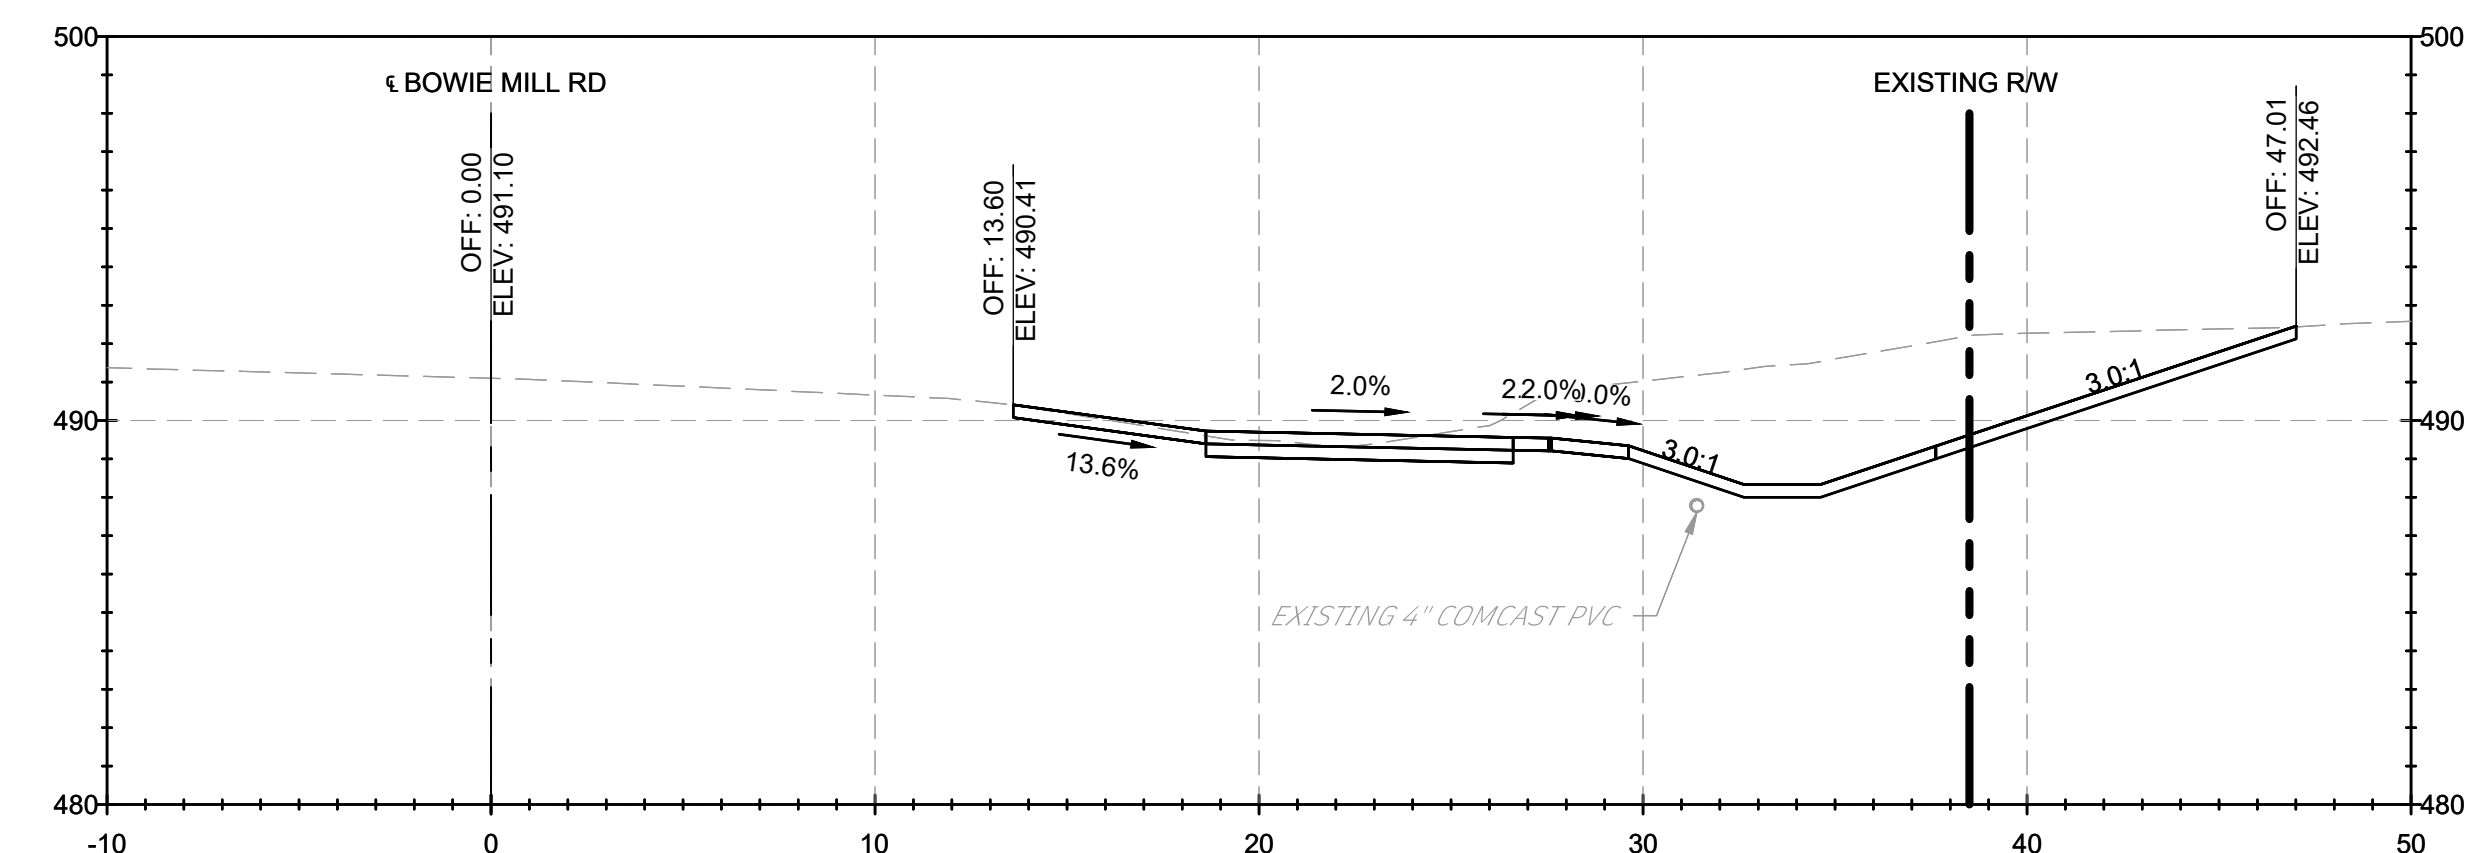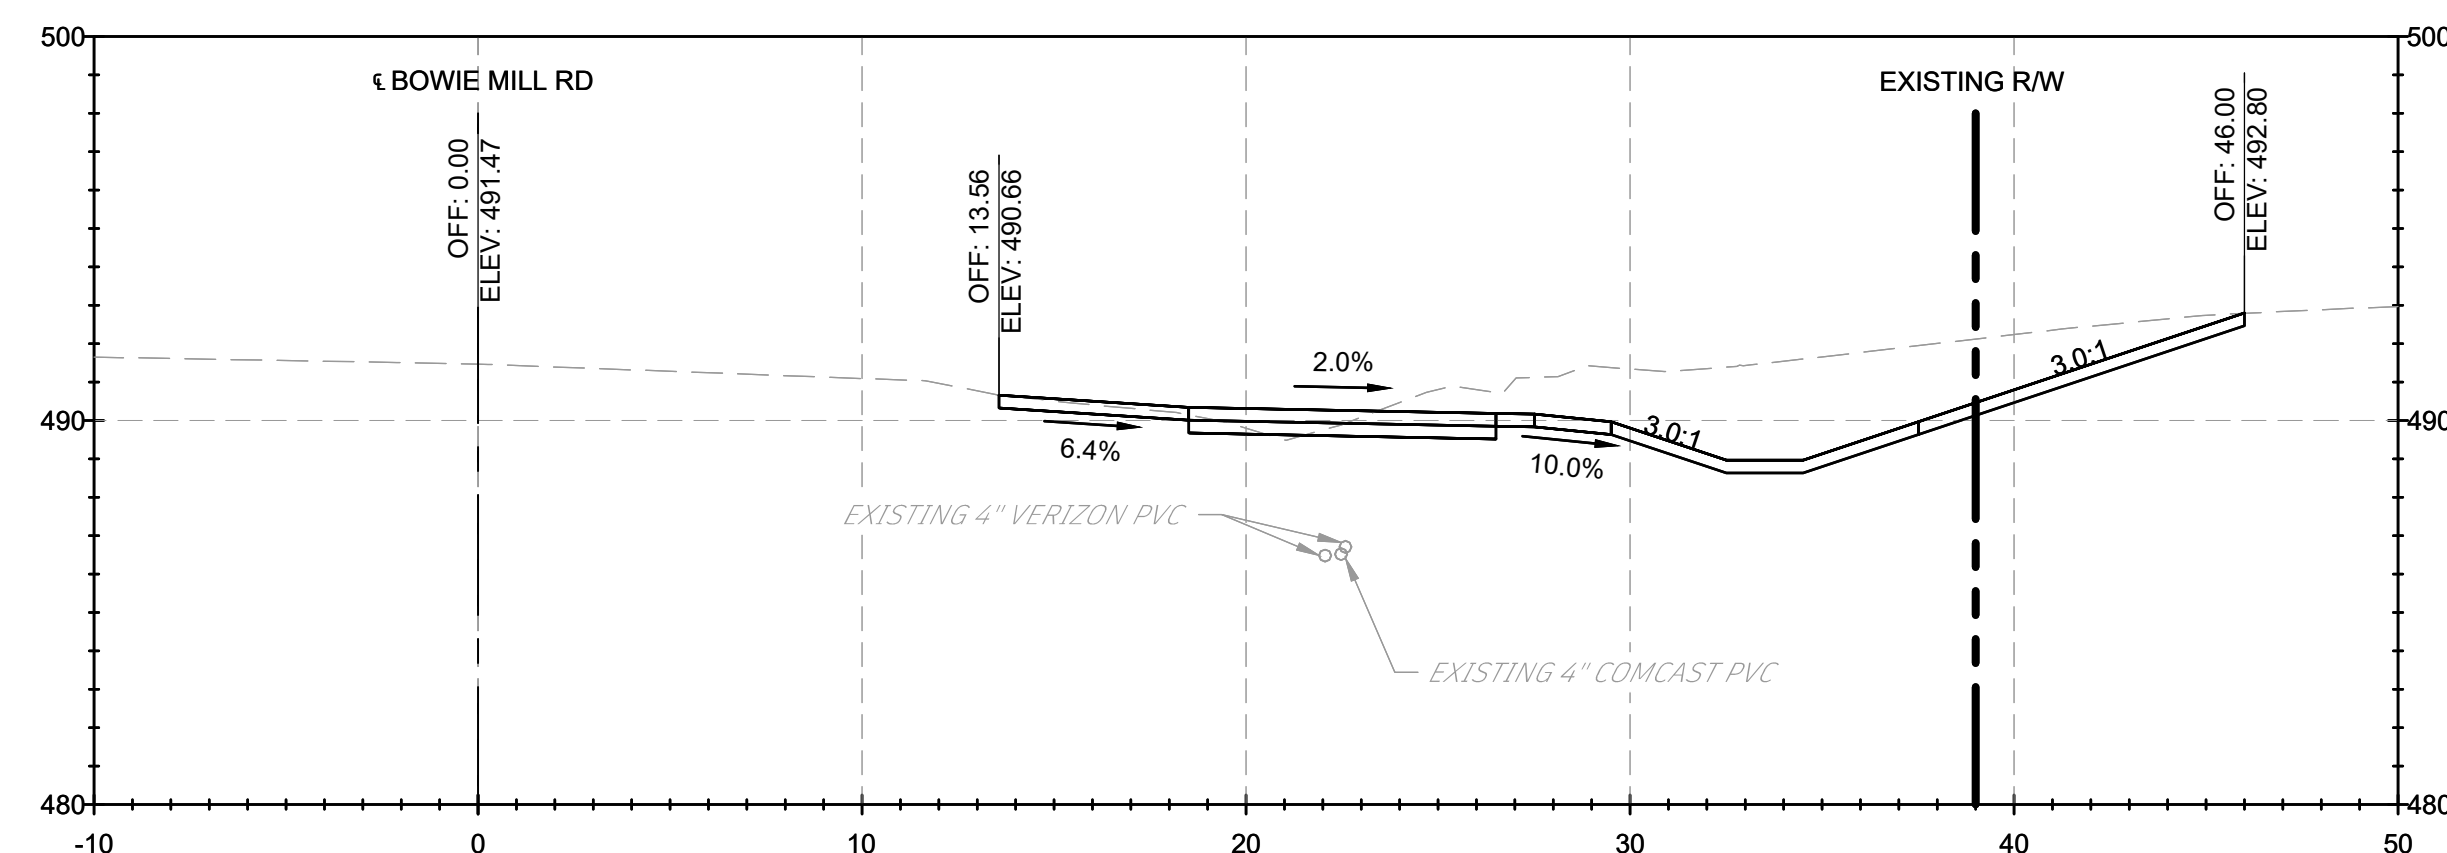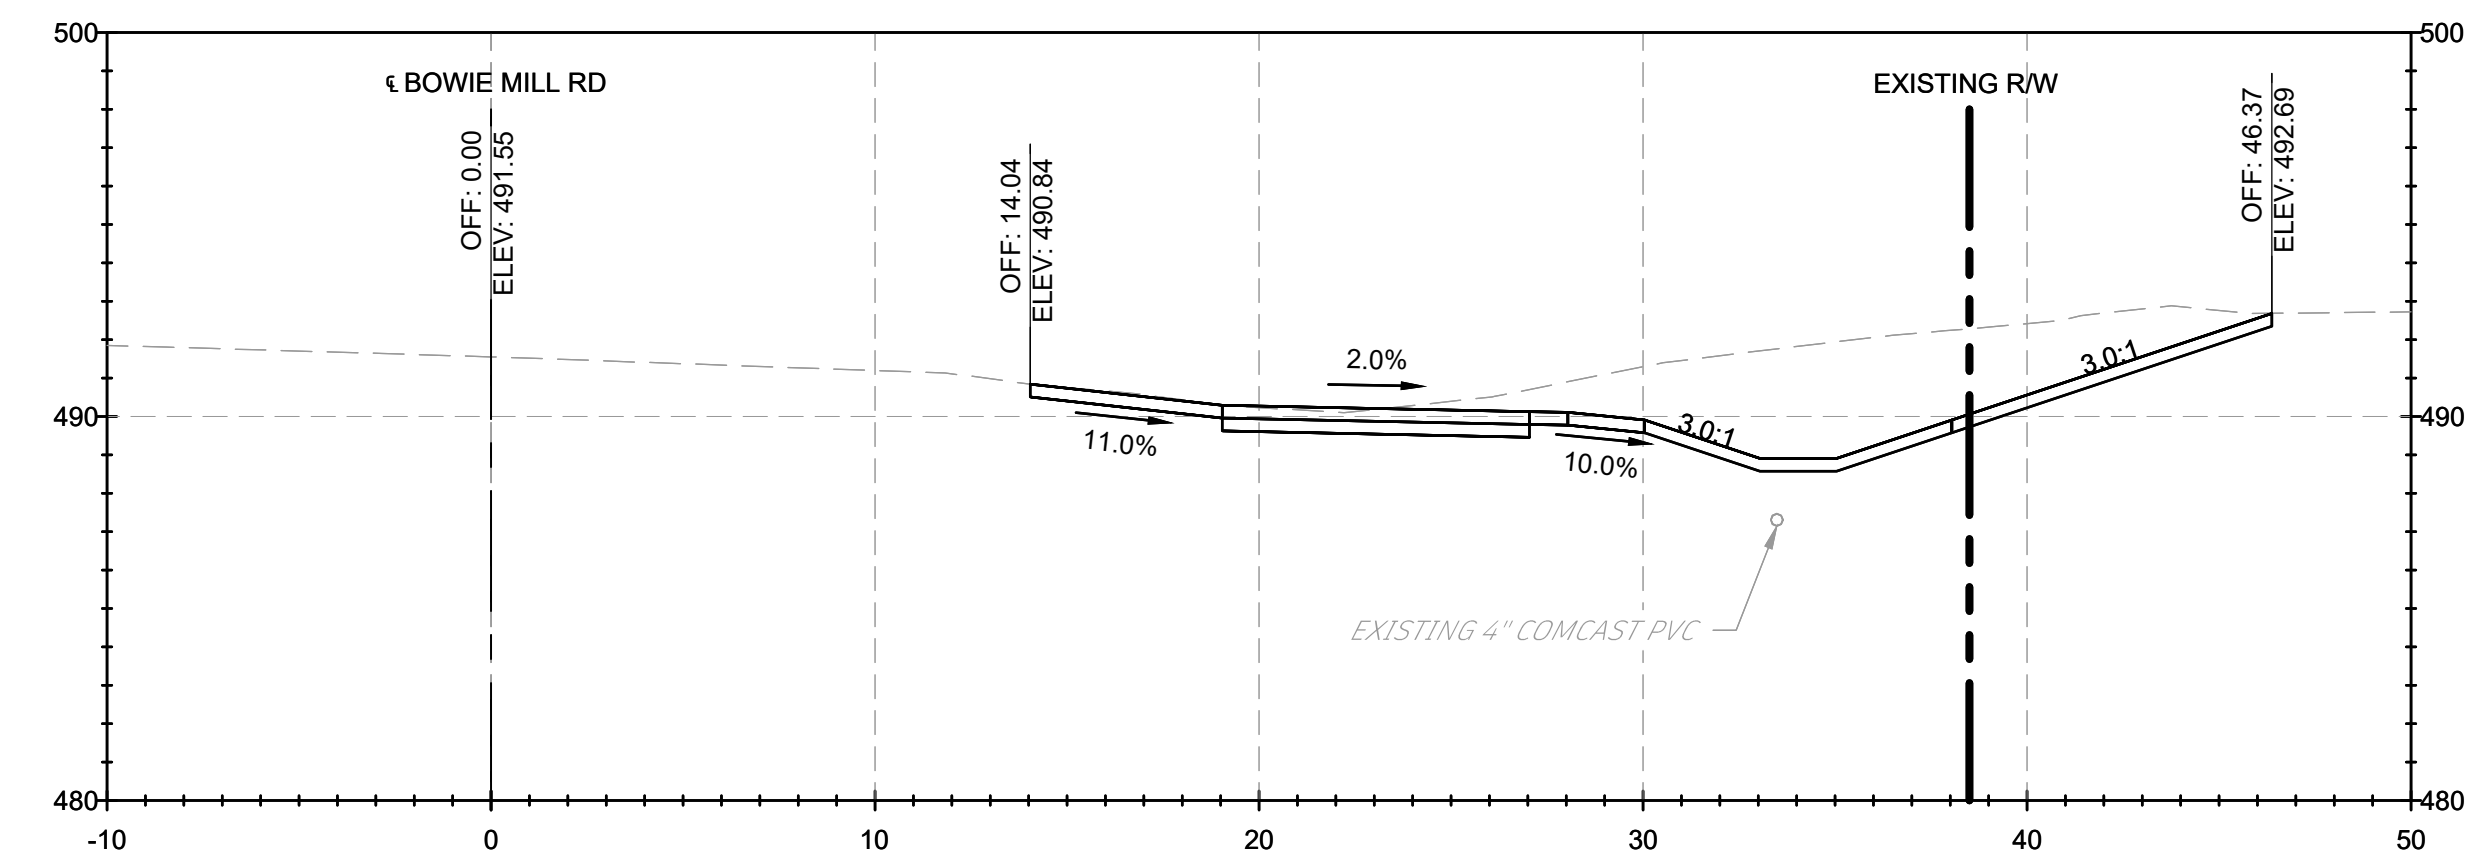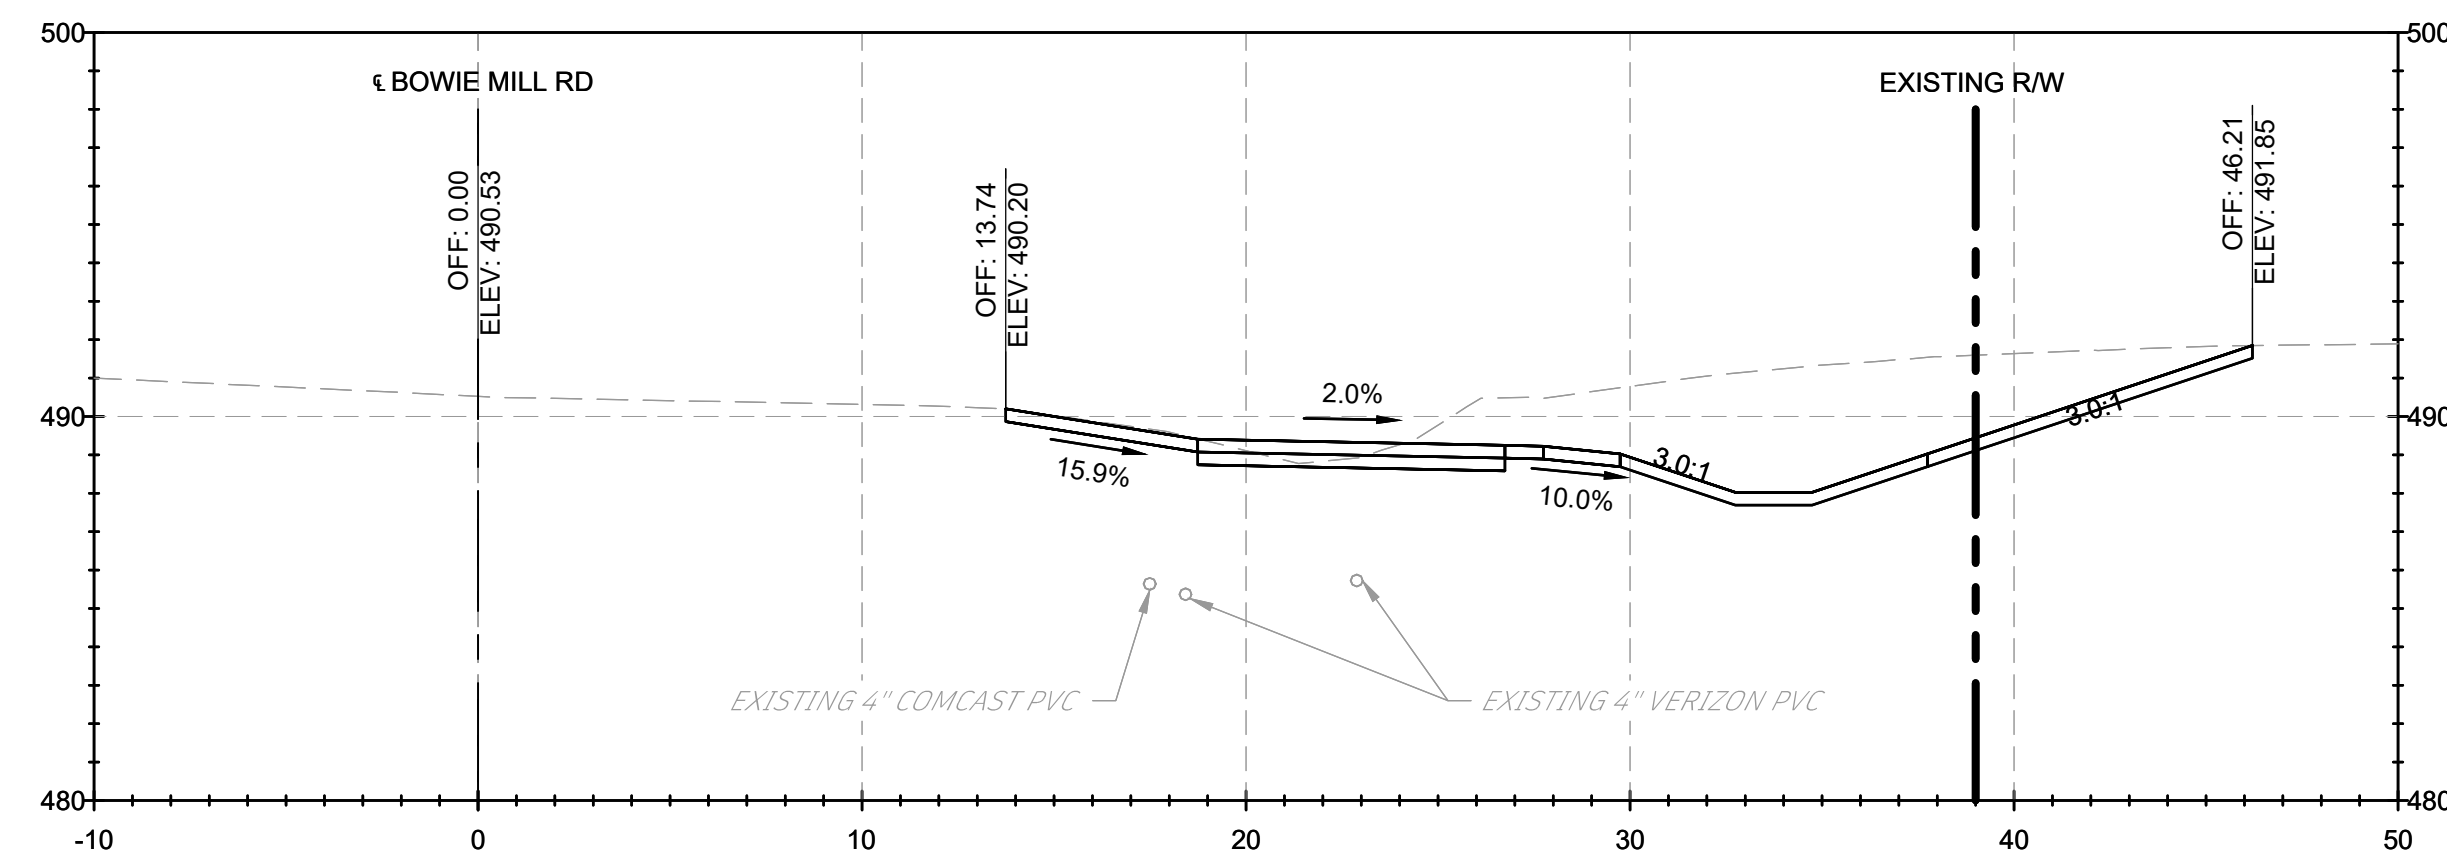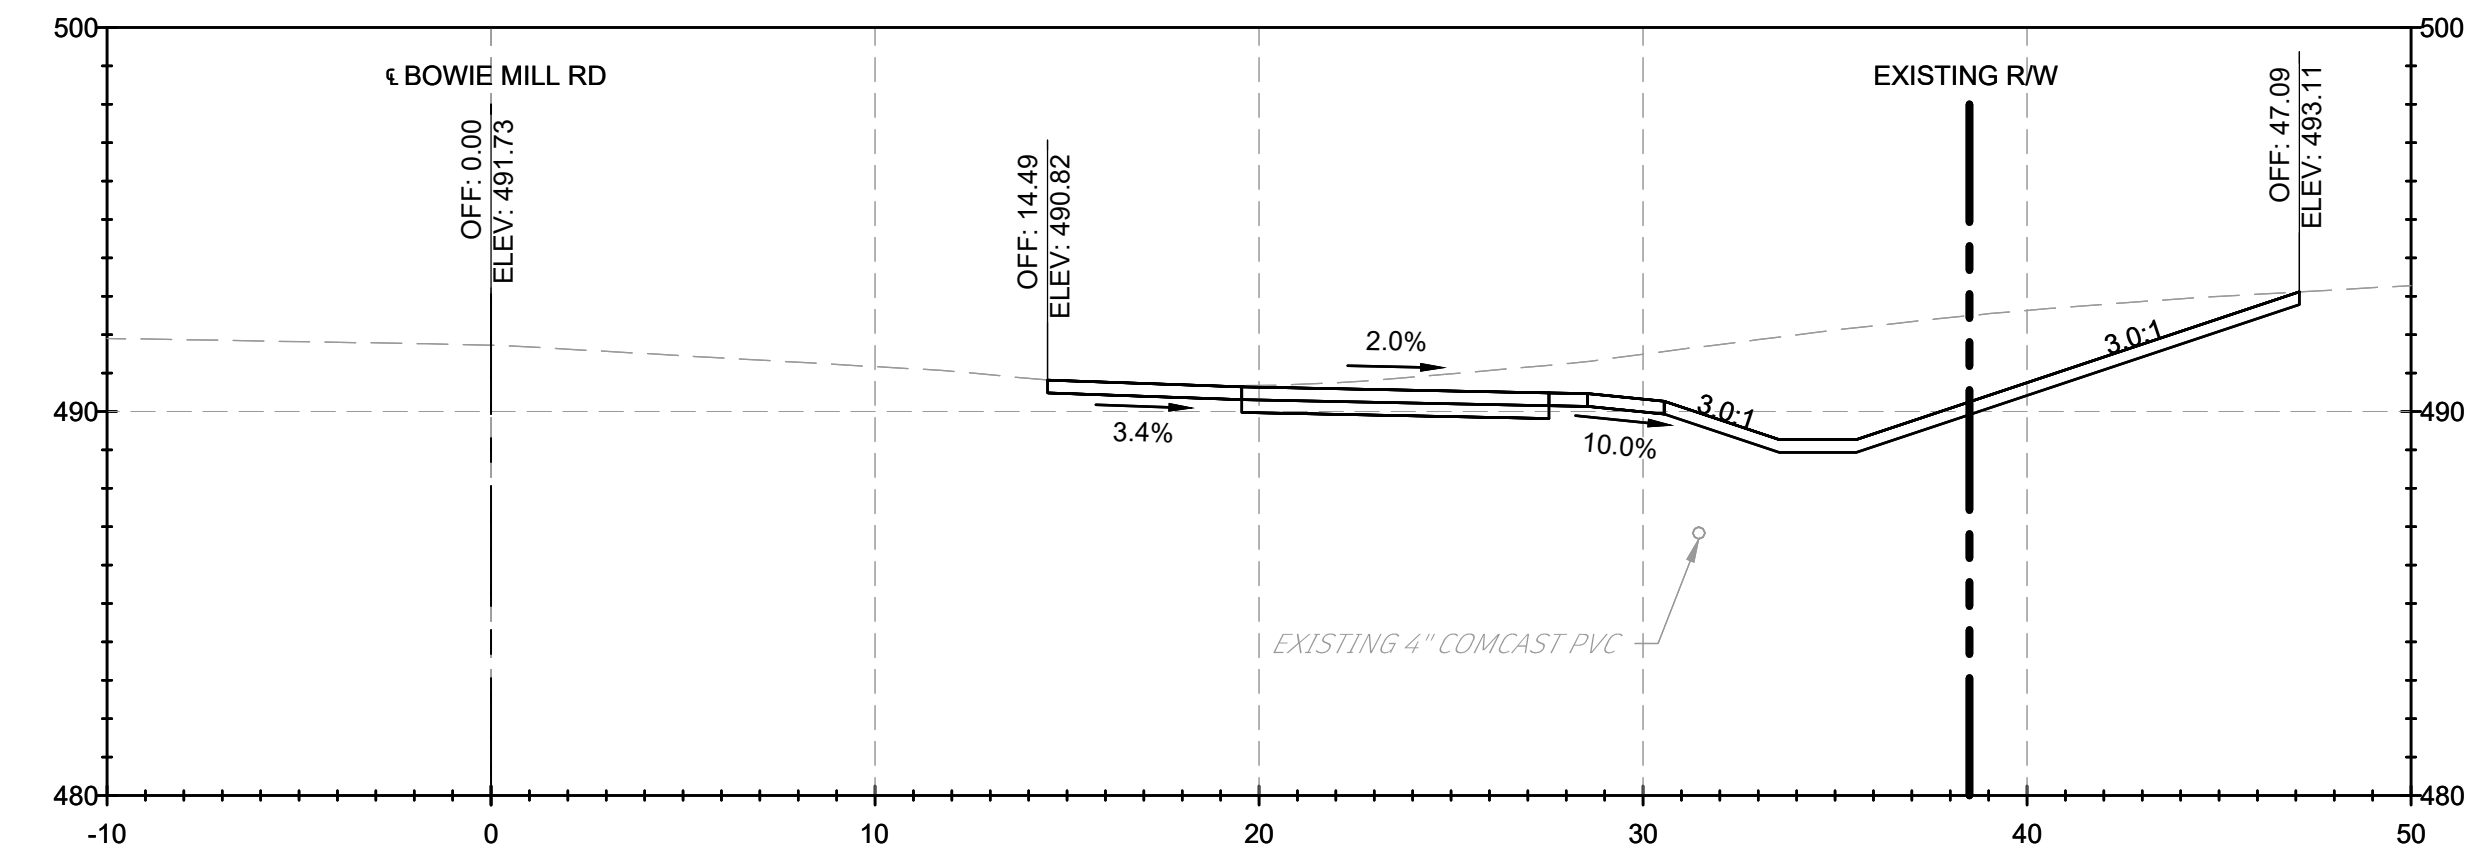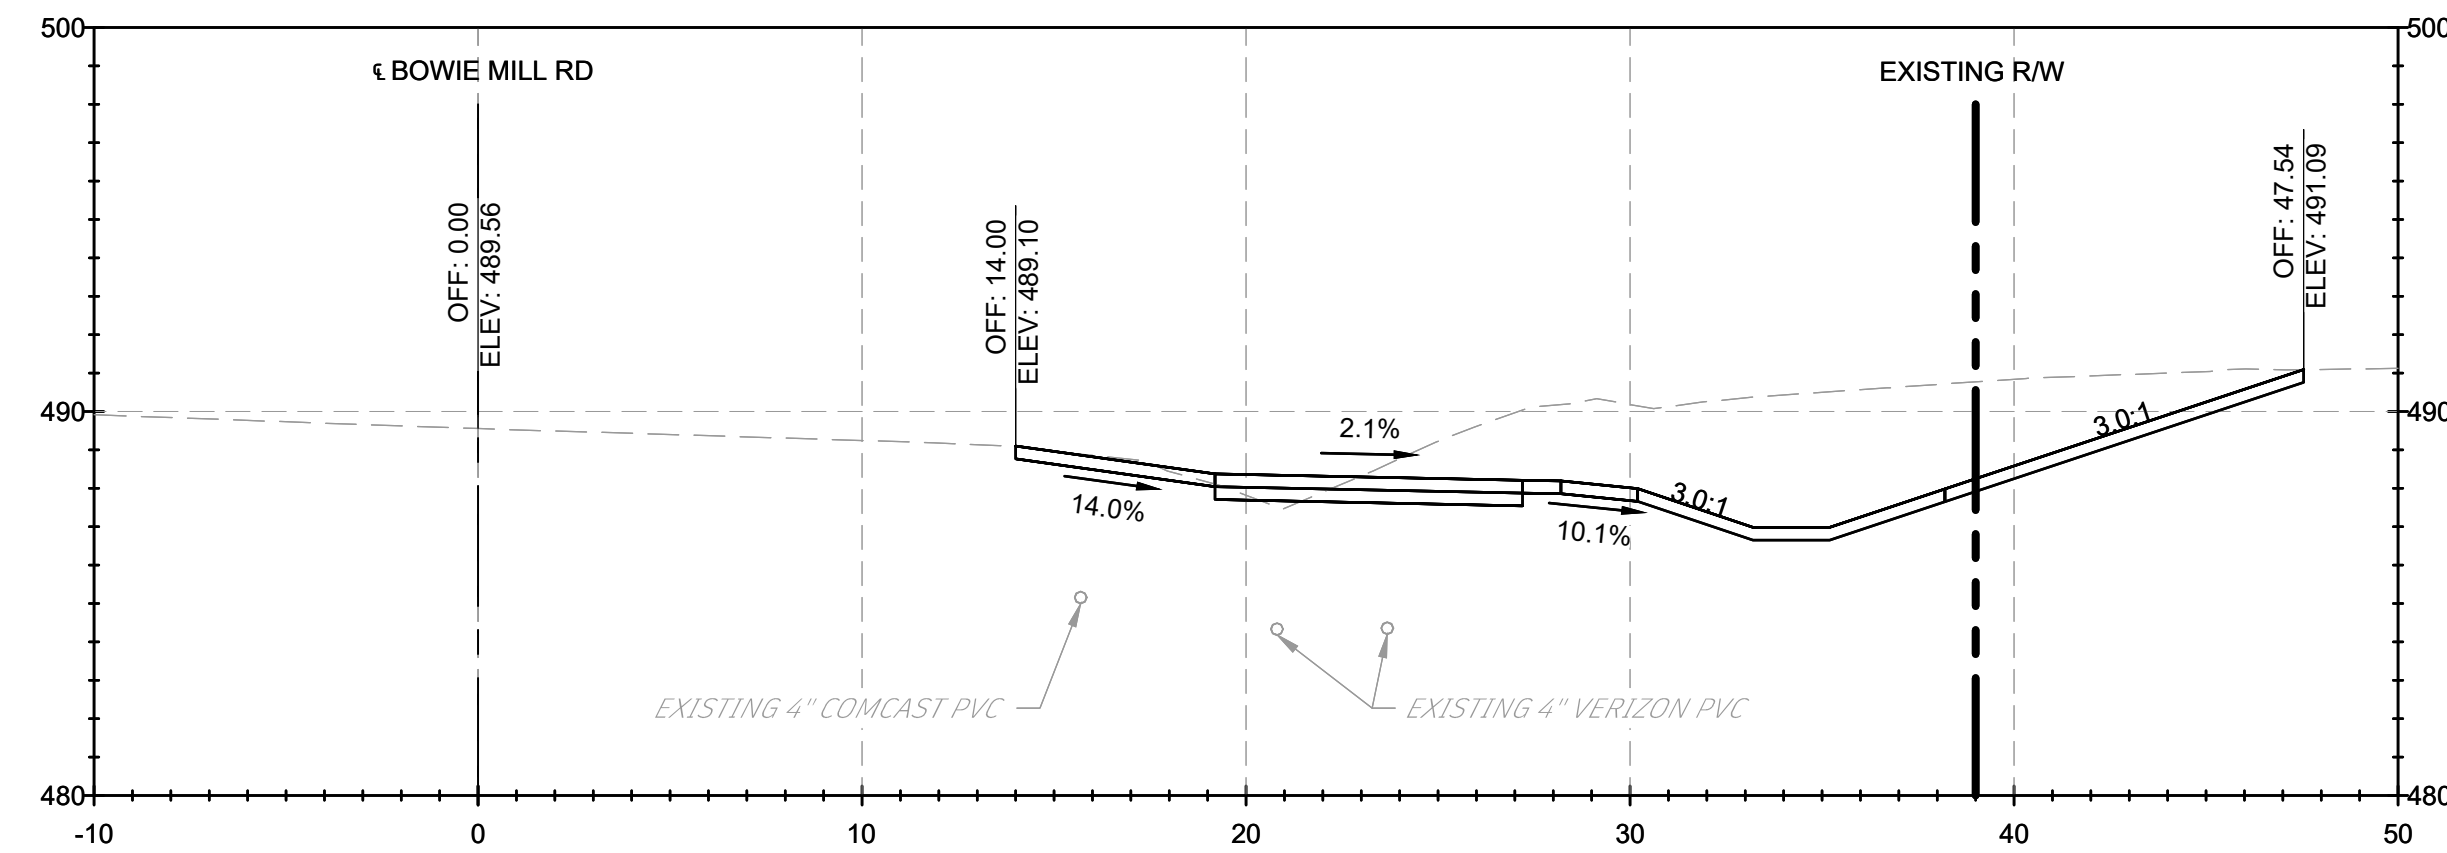


NOTES:

1. CROSS SECTION STATIONS FOLLOW THE ROAD WAY CENTERLINES OF MUNCASTER MILL ROAD AND BOWIE MILL ROAD.

FILE NAME: C:\pwworking\mtd0642115\pHD_Bowie Mill Road_XSections.dwg LAYOUT NAME: XS-20 PLOTTED: Friday, April 04, 2025 - 9:43pm USER: AHavener

90% DESIGN
NOT FOR CONSTRUCTION

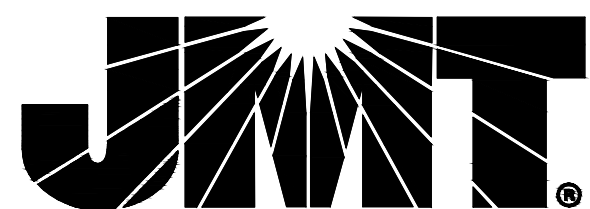[illegible]

MONTGOMERY COUNTY
DEPARTMENT OF TRANSPORTATION
GAITHERSBURG, MARYLAND

RECOMMENDED FOR APPROVAL

Chief, Design Section
APPROVED

Date _____

Chief, Division of Transportation Engineering

Date _____


Designed by: ADH

Drawn by: TME

Checked by: JJR







XS-20
CROSS SECTIONS
BOWIE MILL ROAD
BIKEWAY

M-NCPPC PERMIT NO. MR2023016 SHA TRACKING NO. 24APMO039XX

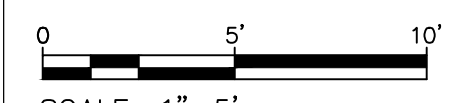

DATE: APRIL 2025

Project No. : 502108Sheet 356 of 393

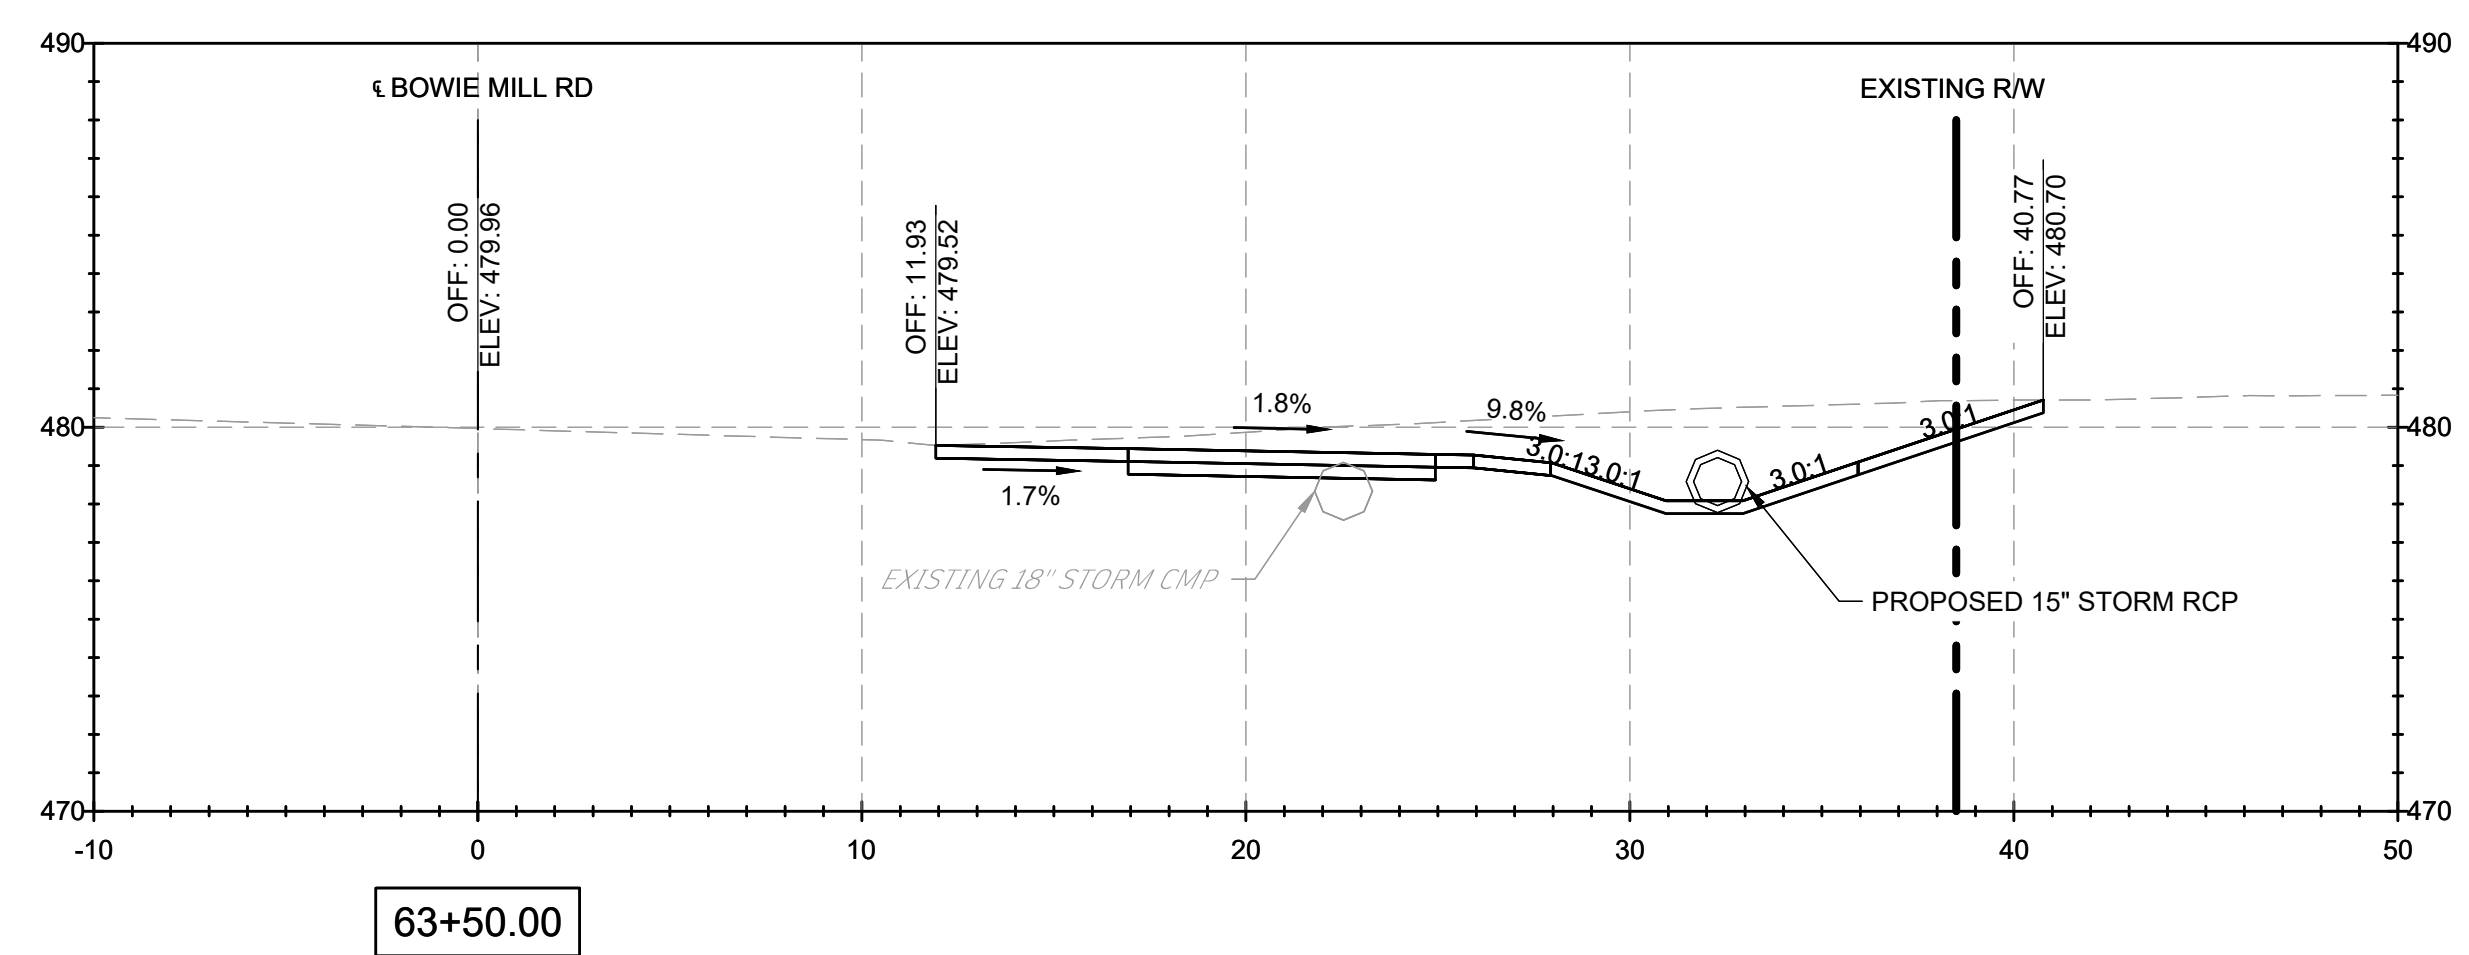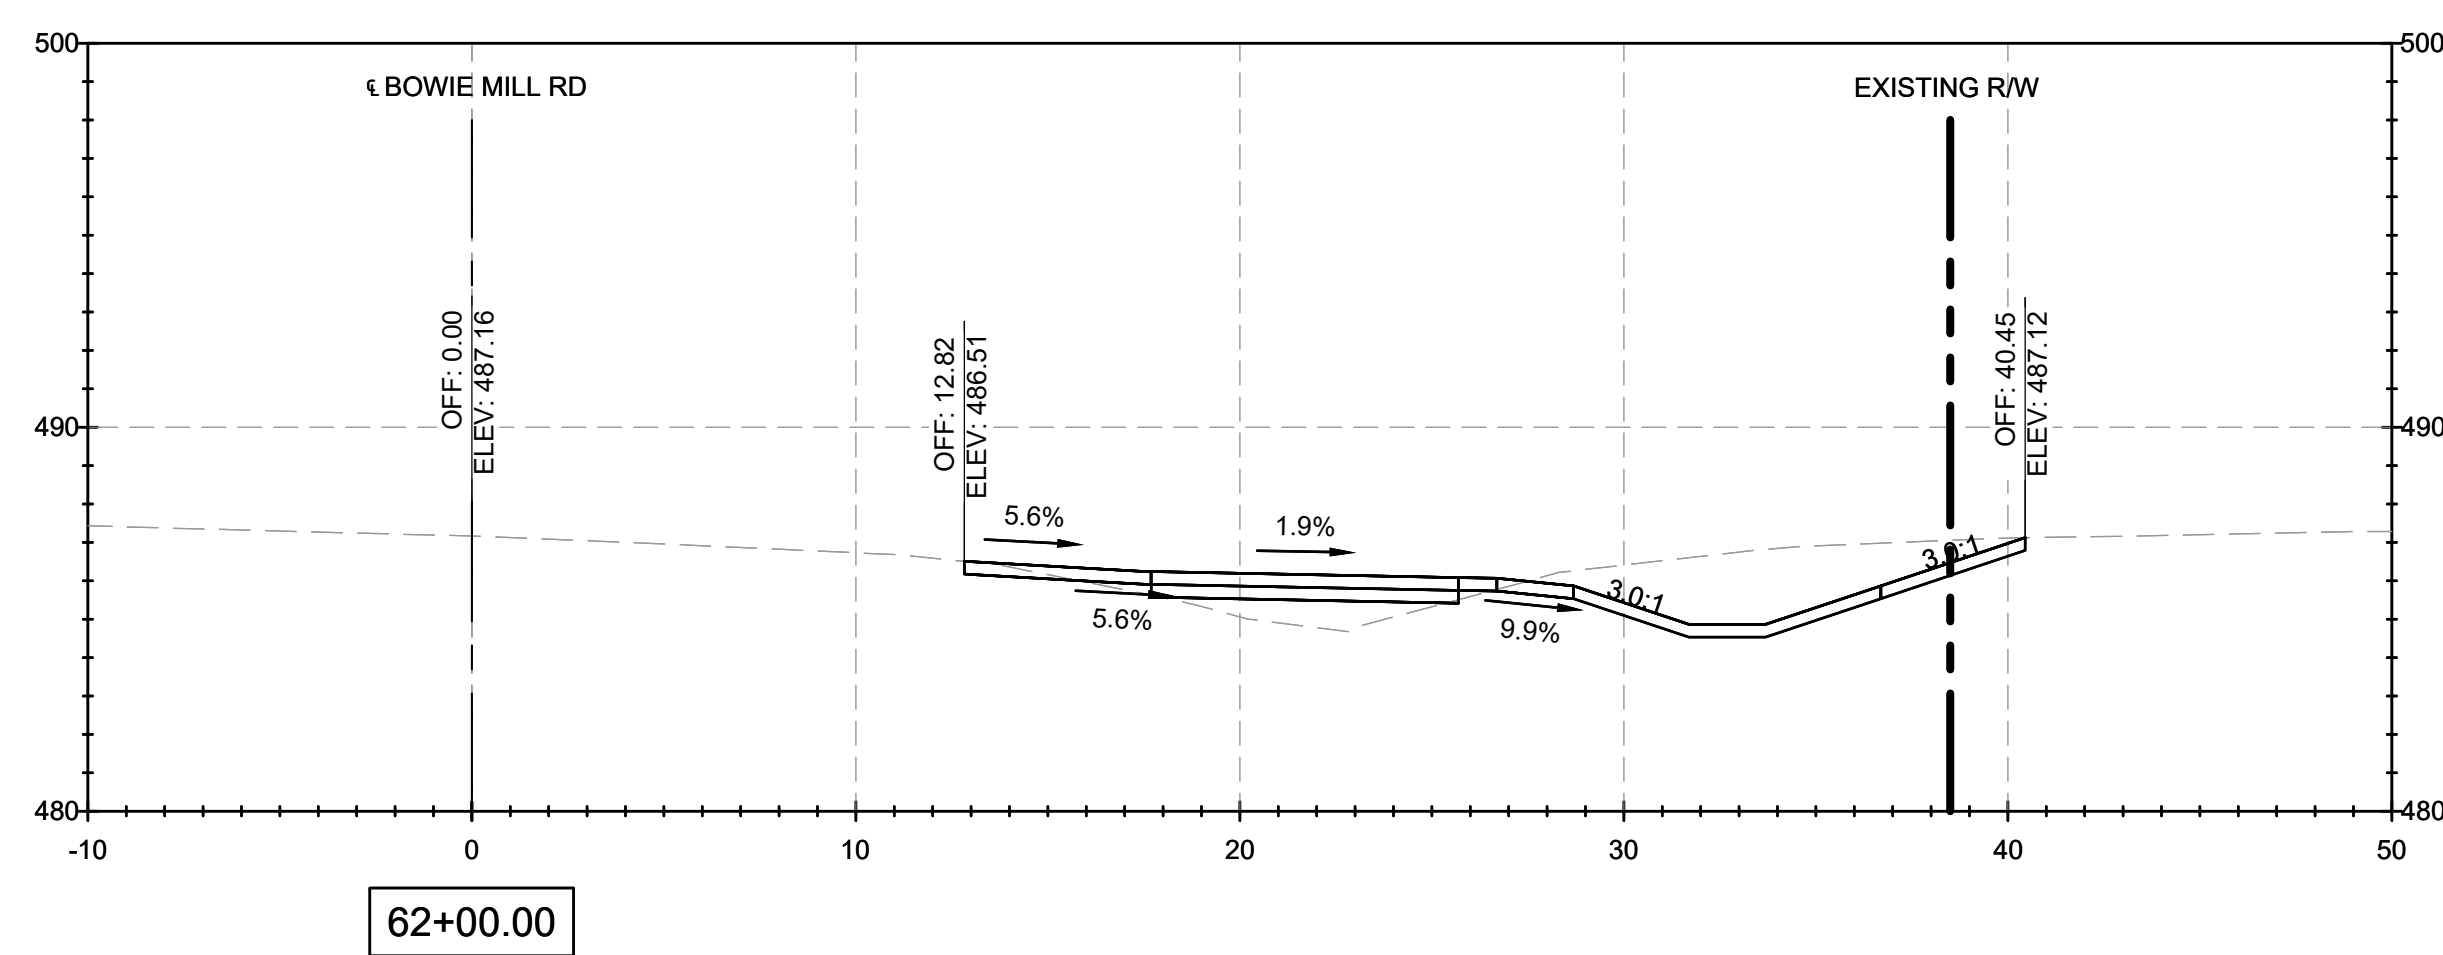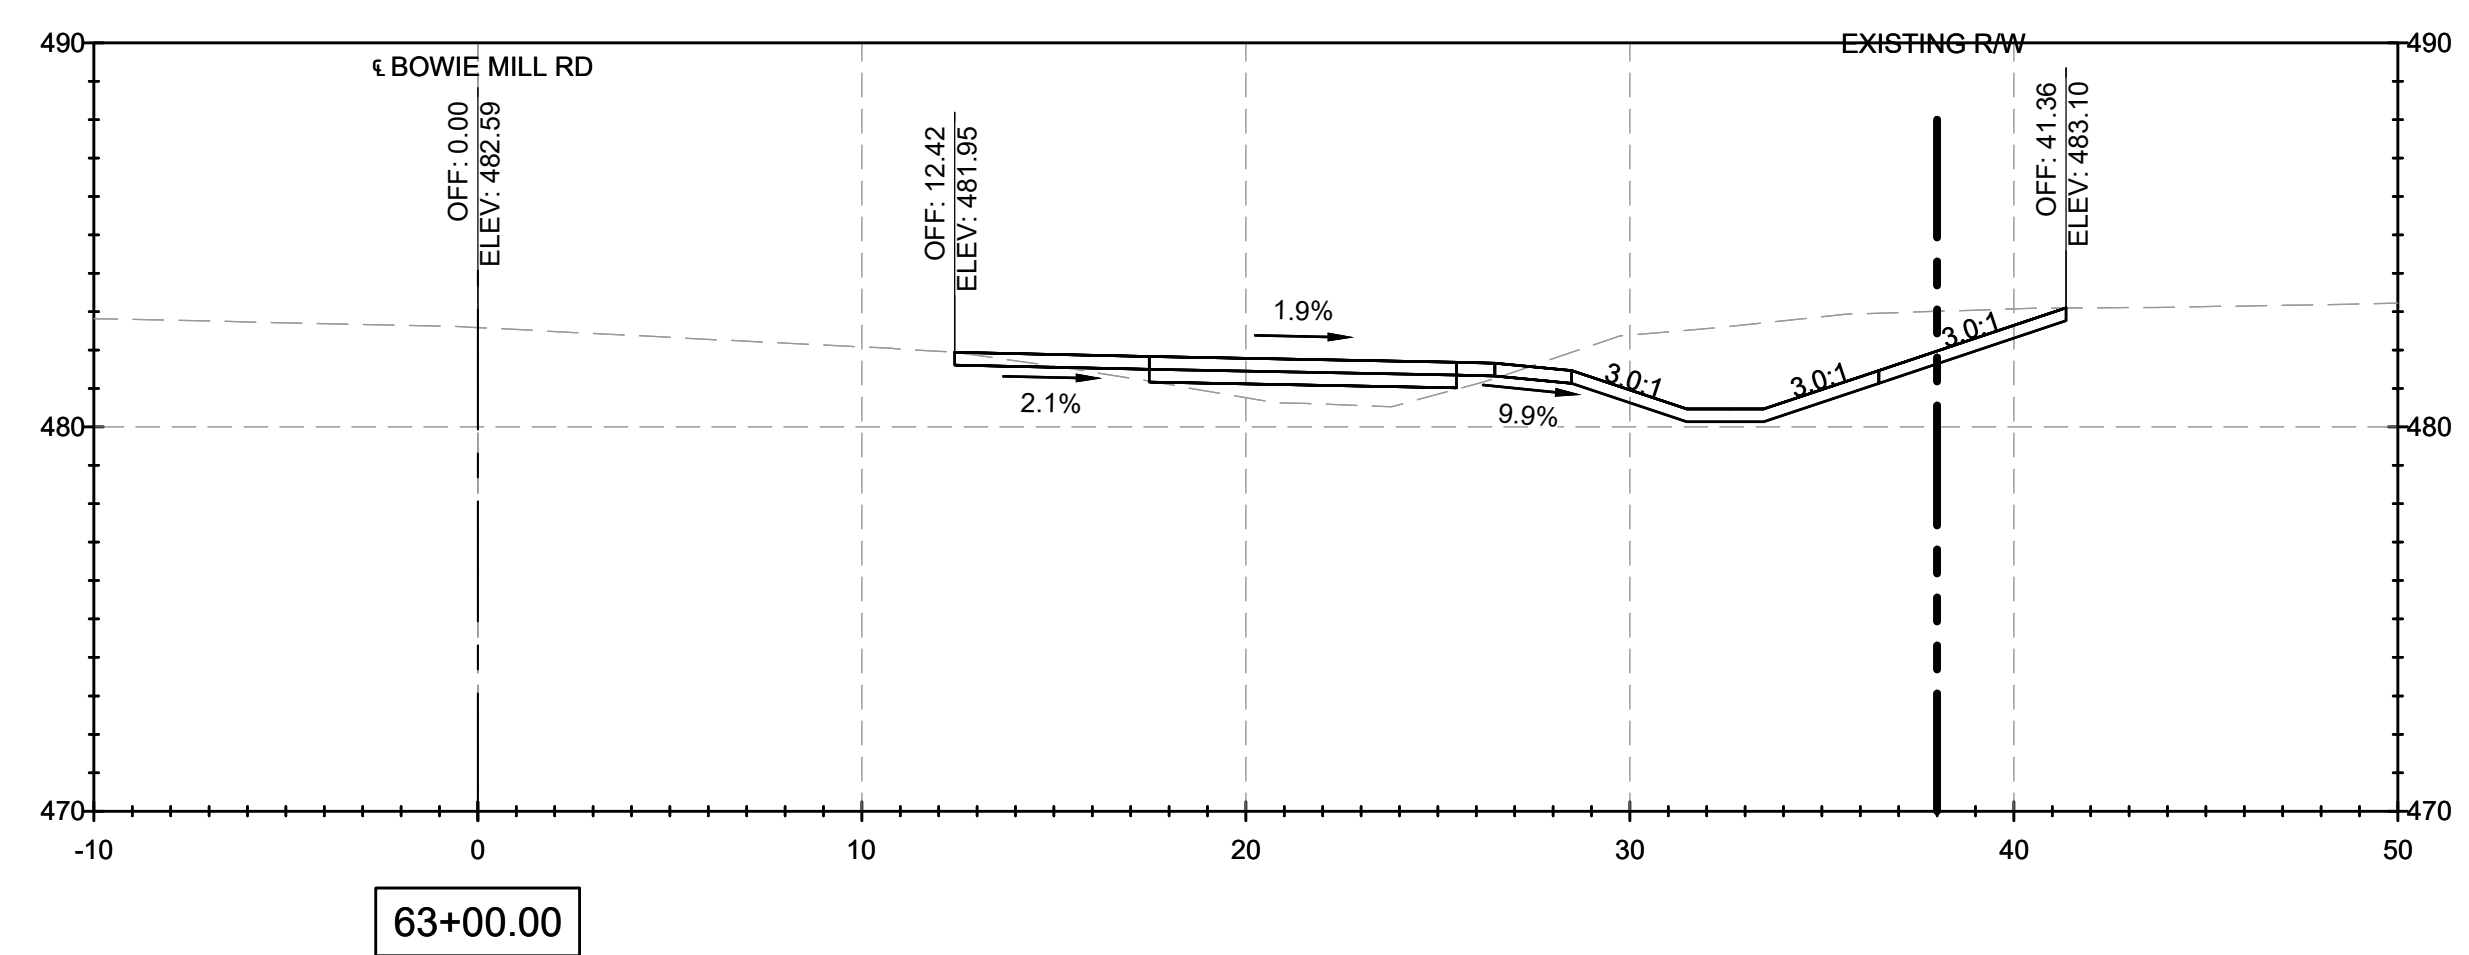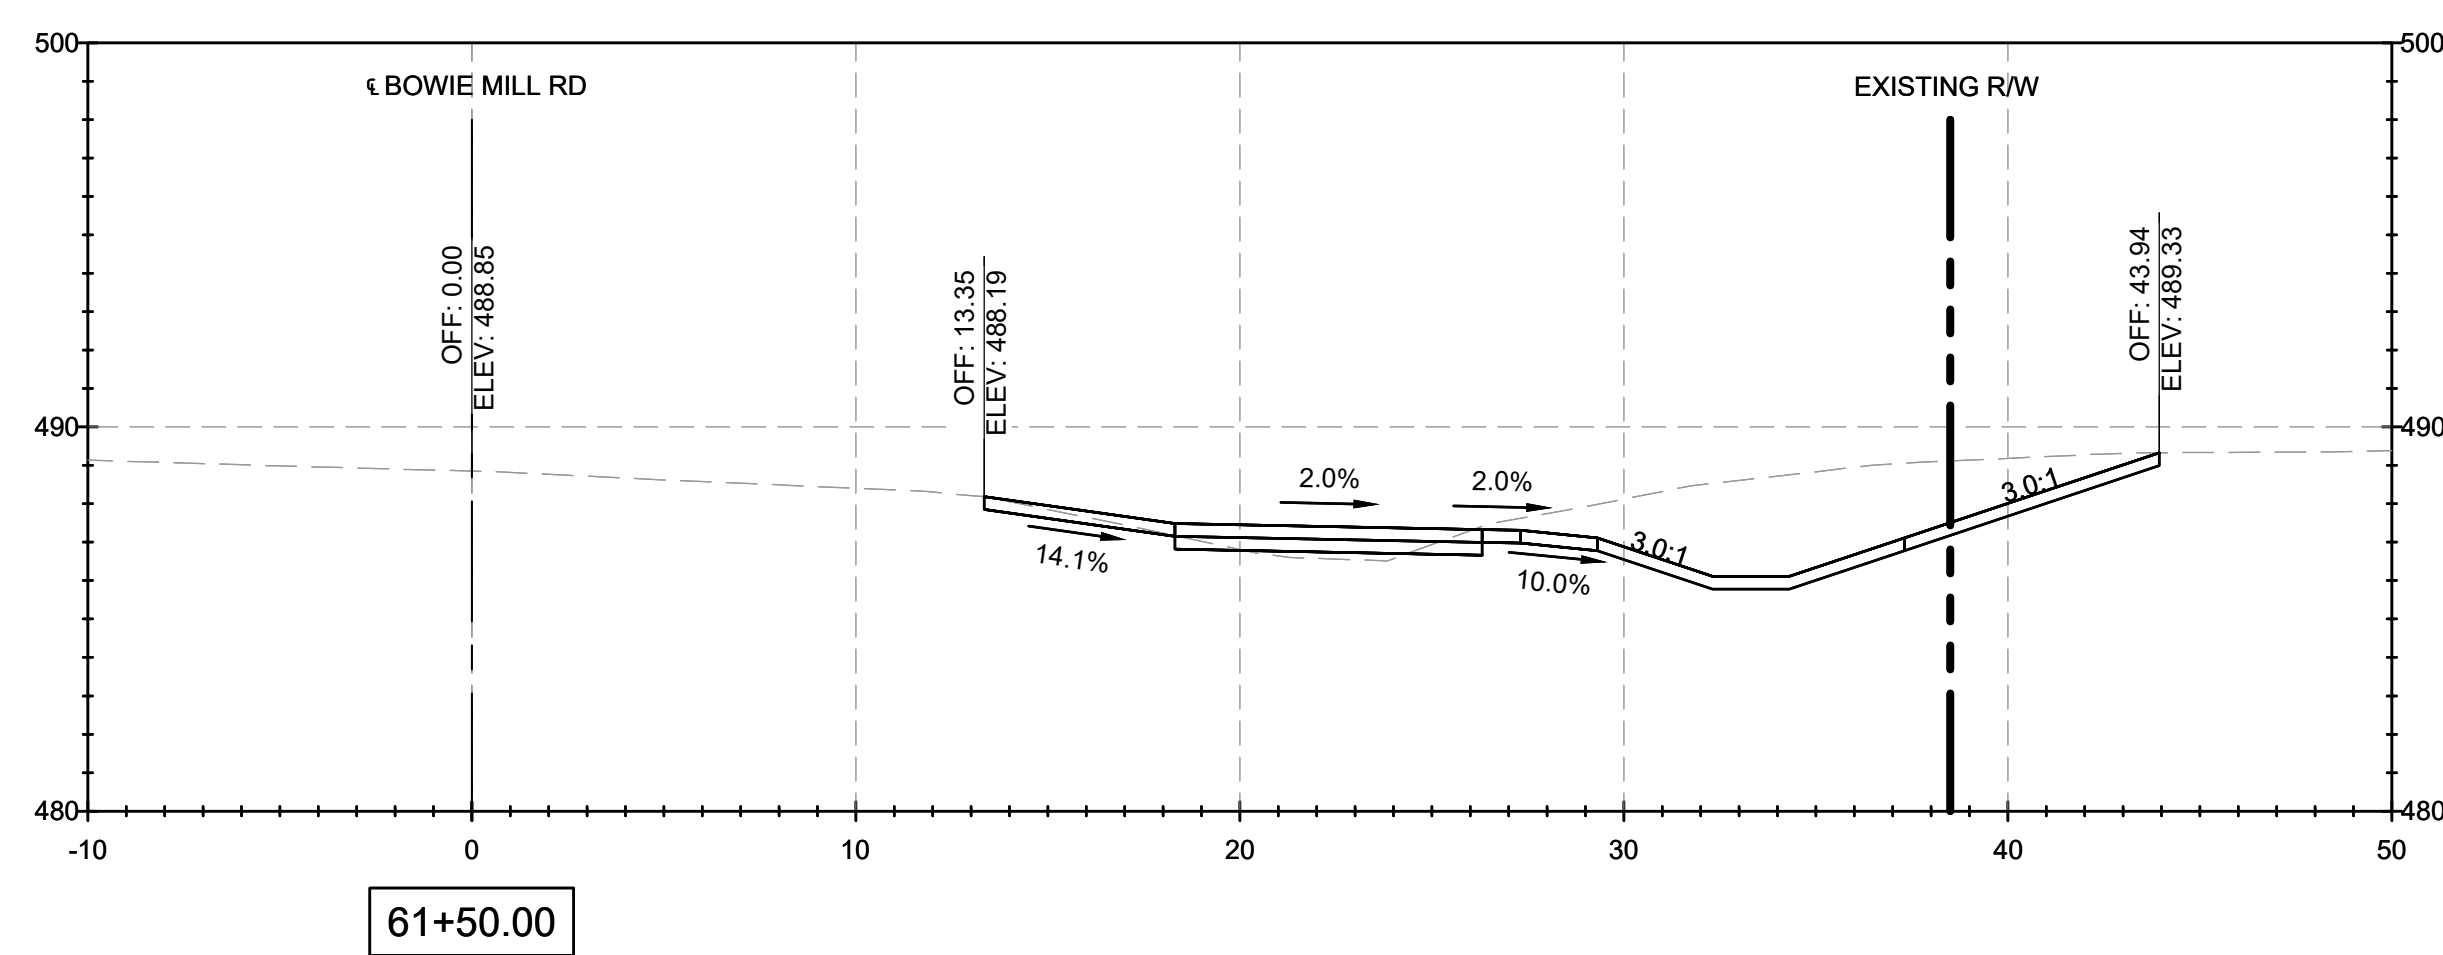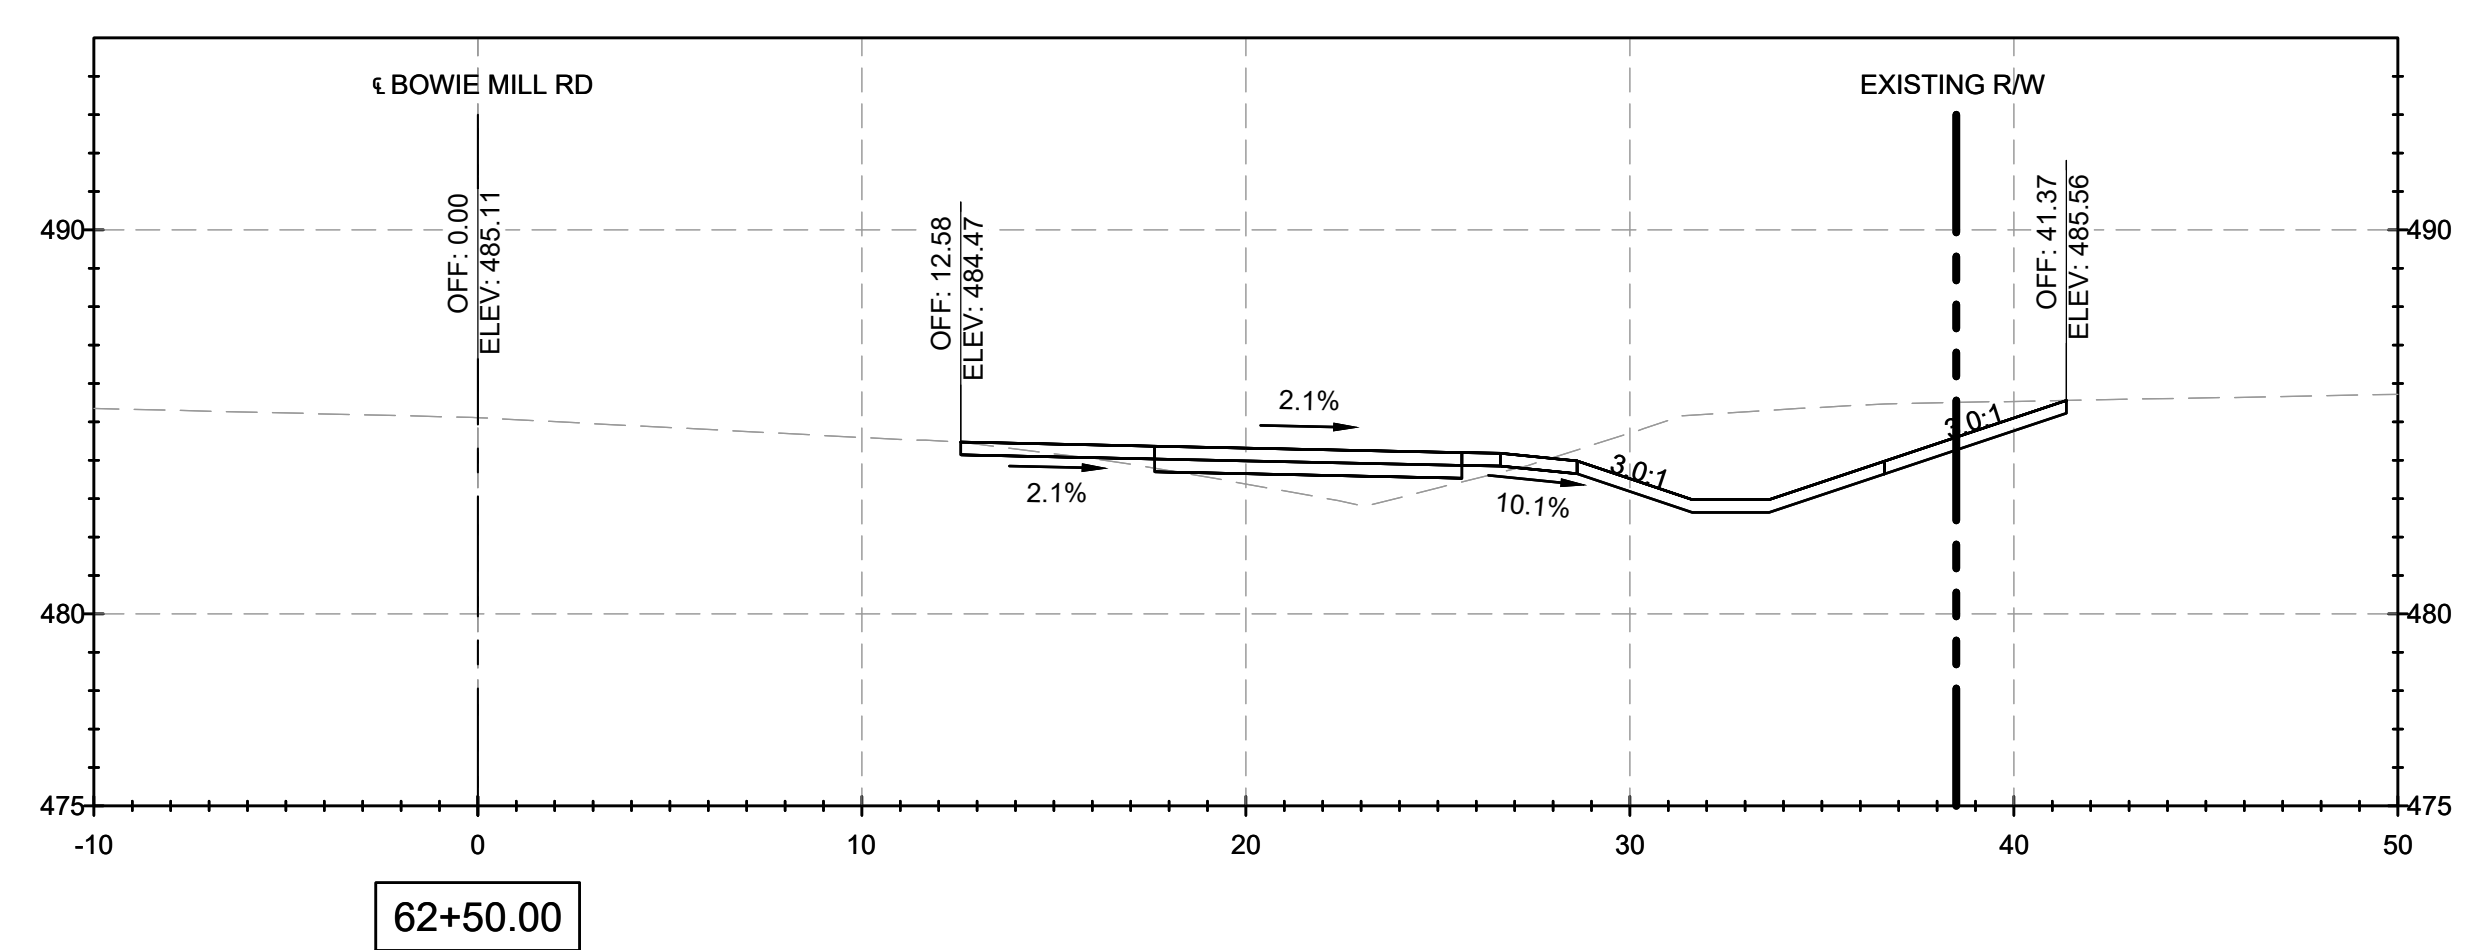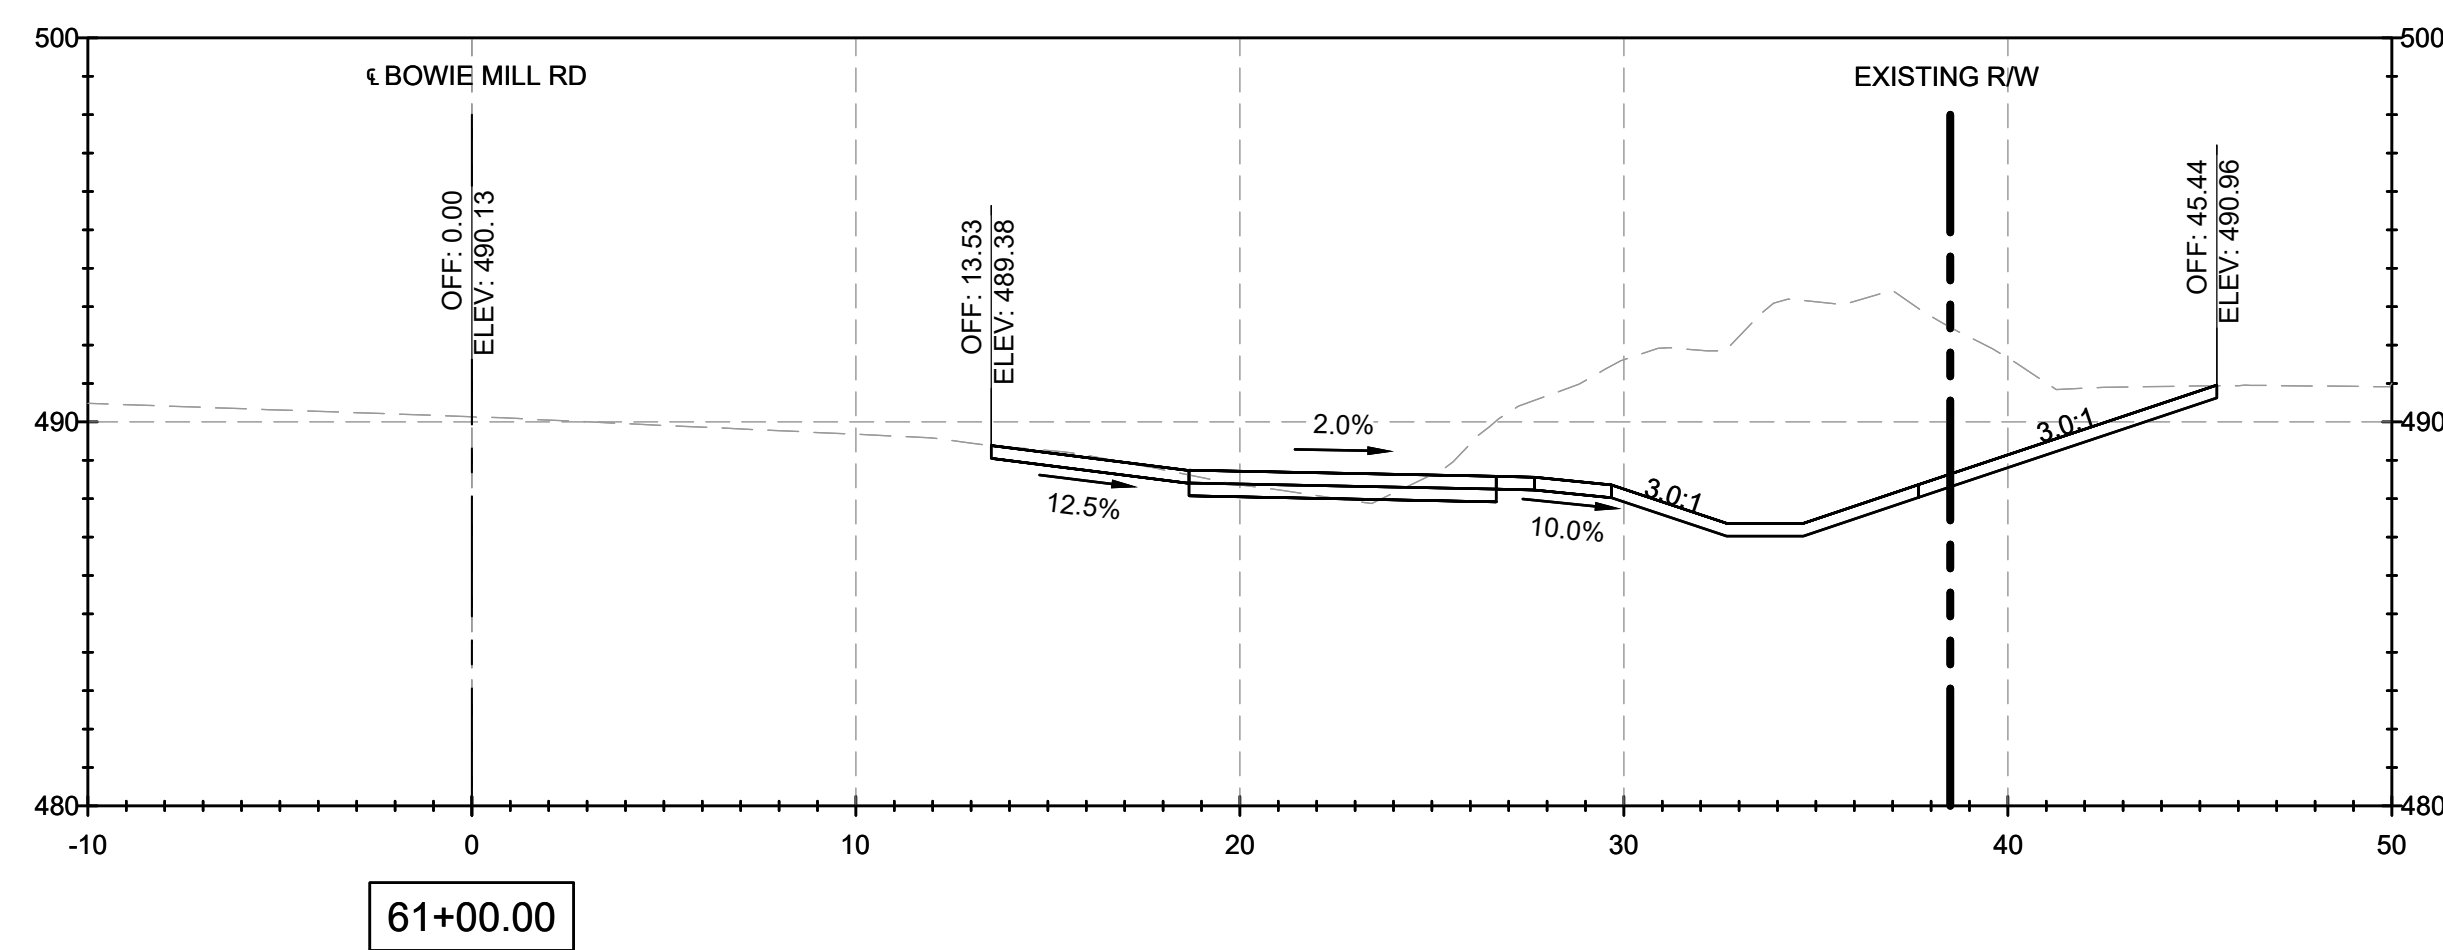


NOTES:

1. CROSS SECTION STATIONS FOLLOW THE ROAD WAY CENTERLINES OF MUNCASTER MILL ROAD AND BOWIE MILL ROAD.

FILE NAME: C:\pwworking\jmfld0642115\pHD_Bowie Mill Road_XSections.dwg LAYOUT NAME: XS-21 PLOTTED: Friday, April 04, 2025 - 9:45pm USER: AHavener

90% DESIGN
NOT FOR CONSTRUCTION

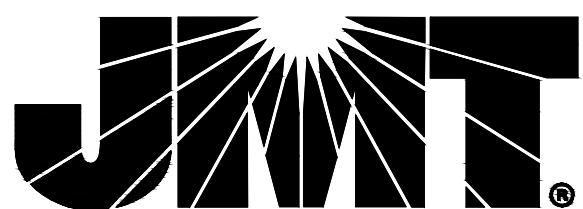

MONTGOMERY COUNTY
DEPARTMENT OF TRANSPORTATION
GAITHERSBURG, MARYLAND

RECOMMENDED FOR APPROVAL

Chief, Design Section _____ Date _____
APPROVED

Date _____


Chief, Division of Transportation Engineering _____ Date _____

Date _____

Designed by: ADH Drawn by: TMB Checked by: JJR

XS-21
CROSS SECTIONS
BOWIE MILL ROAD
BIKEWAY







M-NCPPC PERMIT NO. MR2023016 SHA TRACKING NO. 24APMO039XX

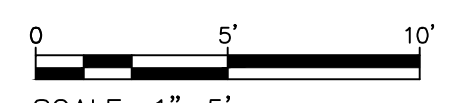

SCALE: 1"=5'

DATE: APRIL 2025

Project No. : 502108 Sheet 357 of 393

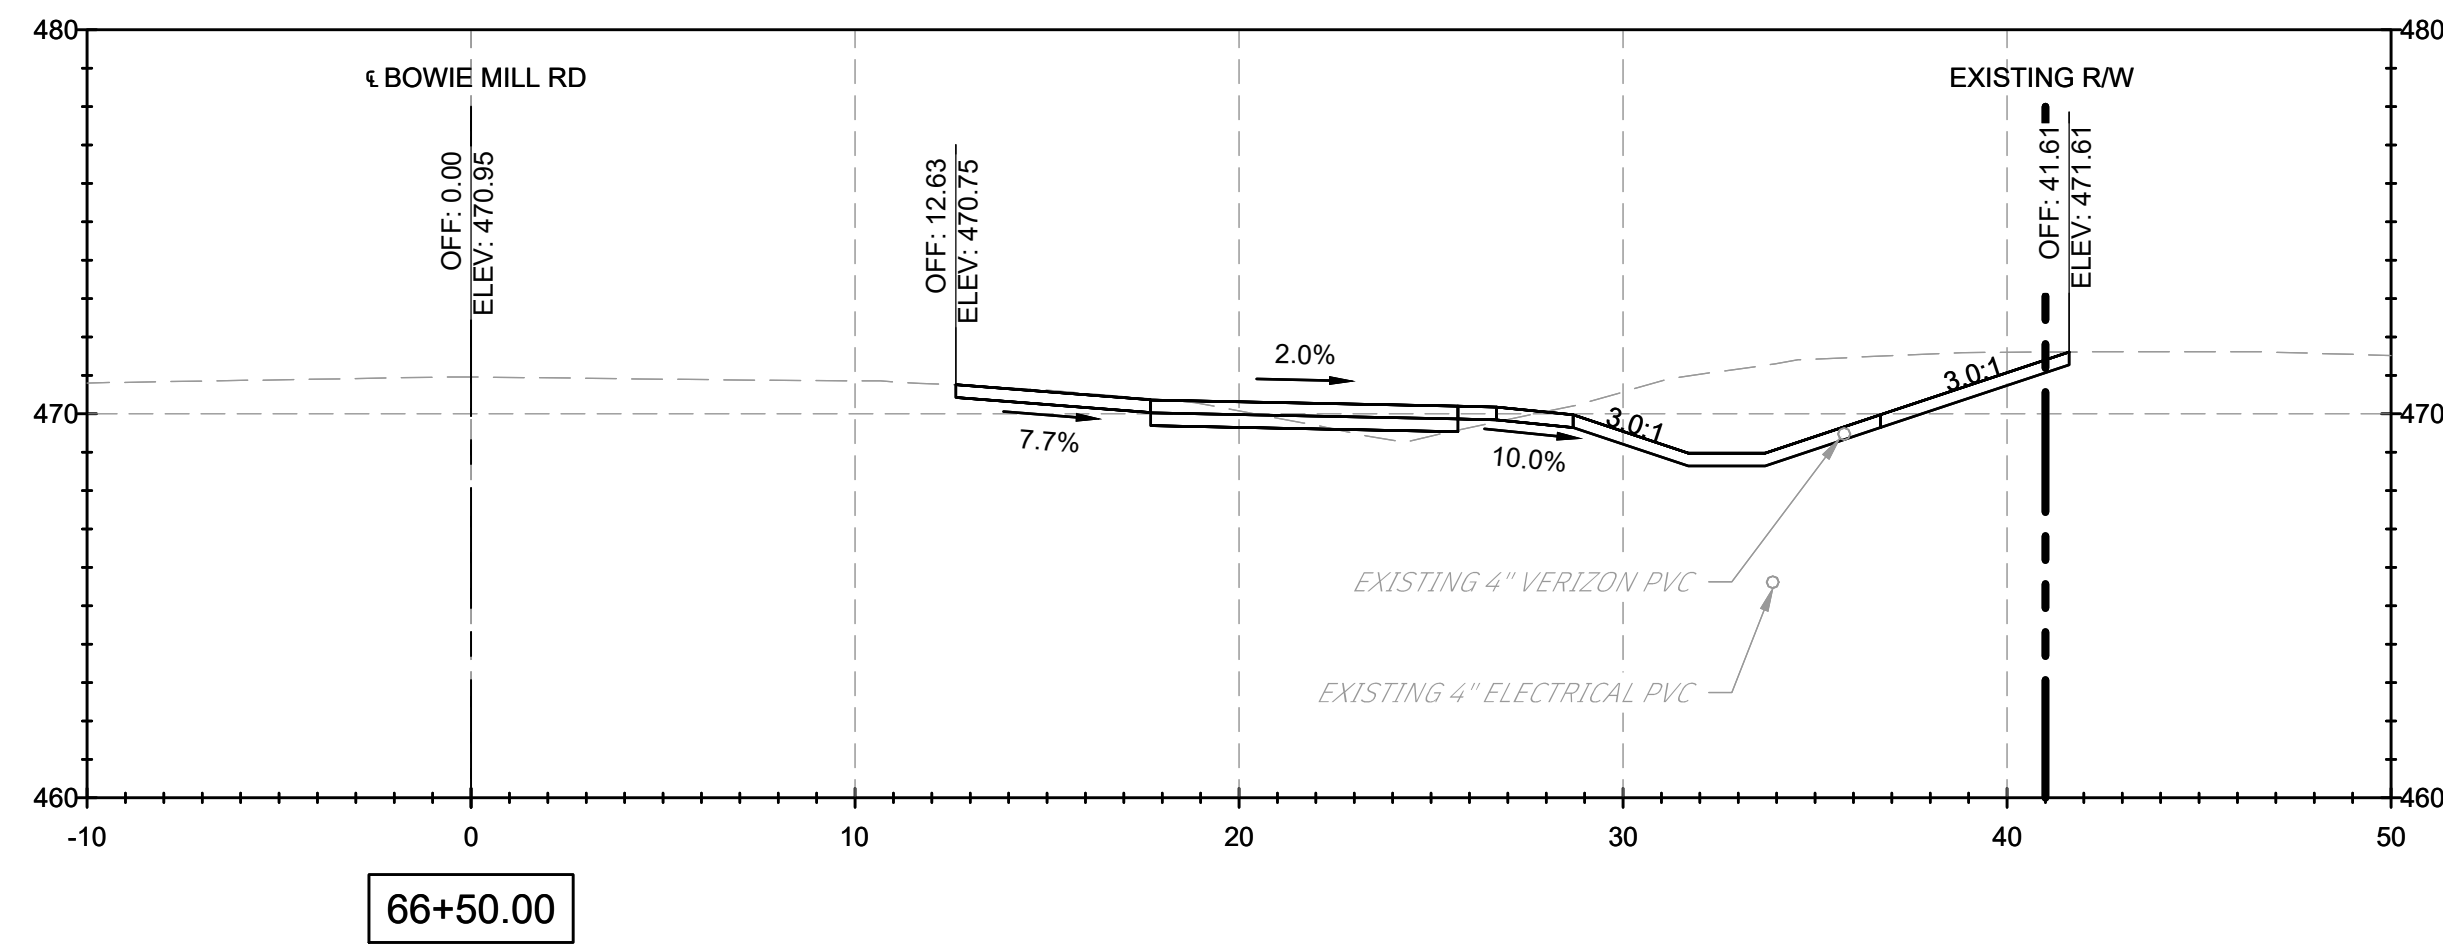
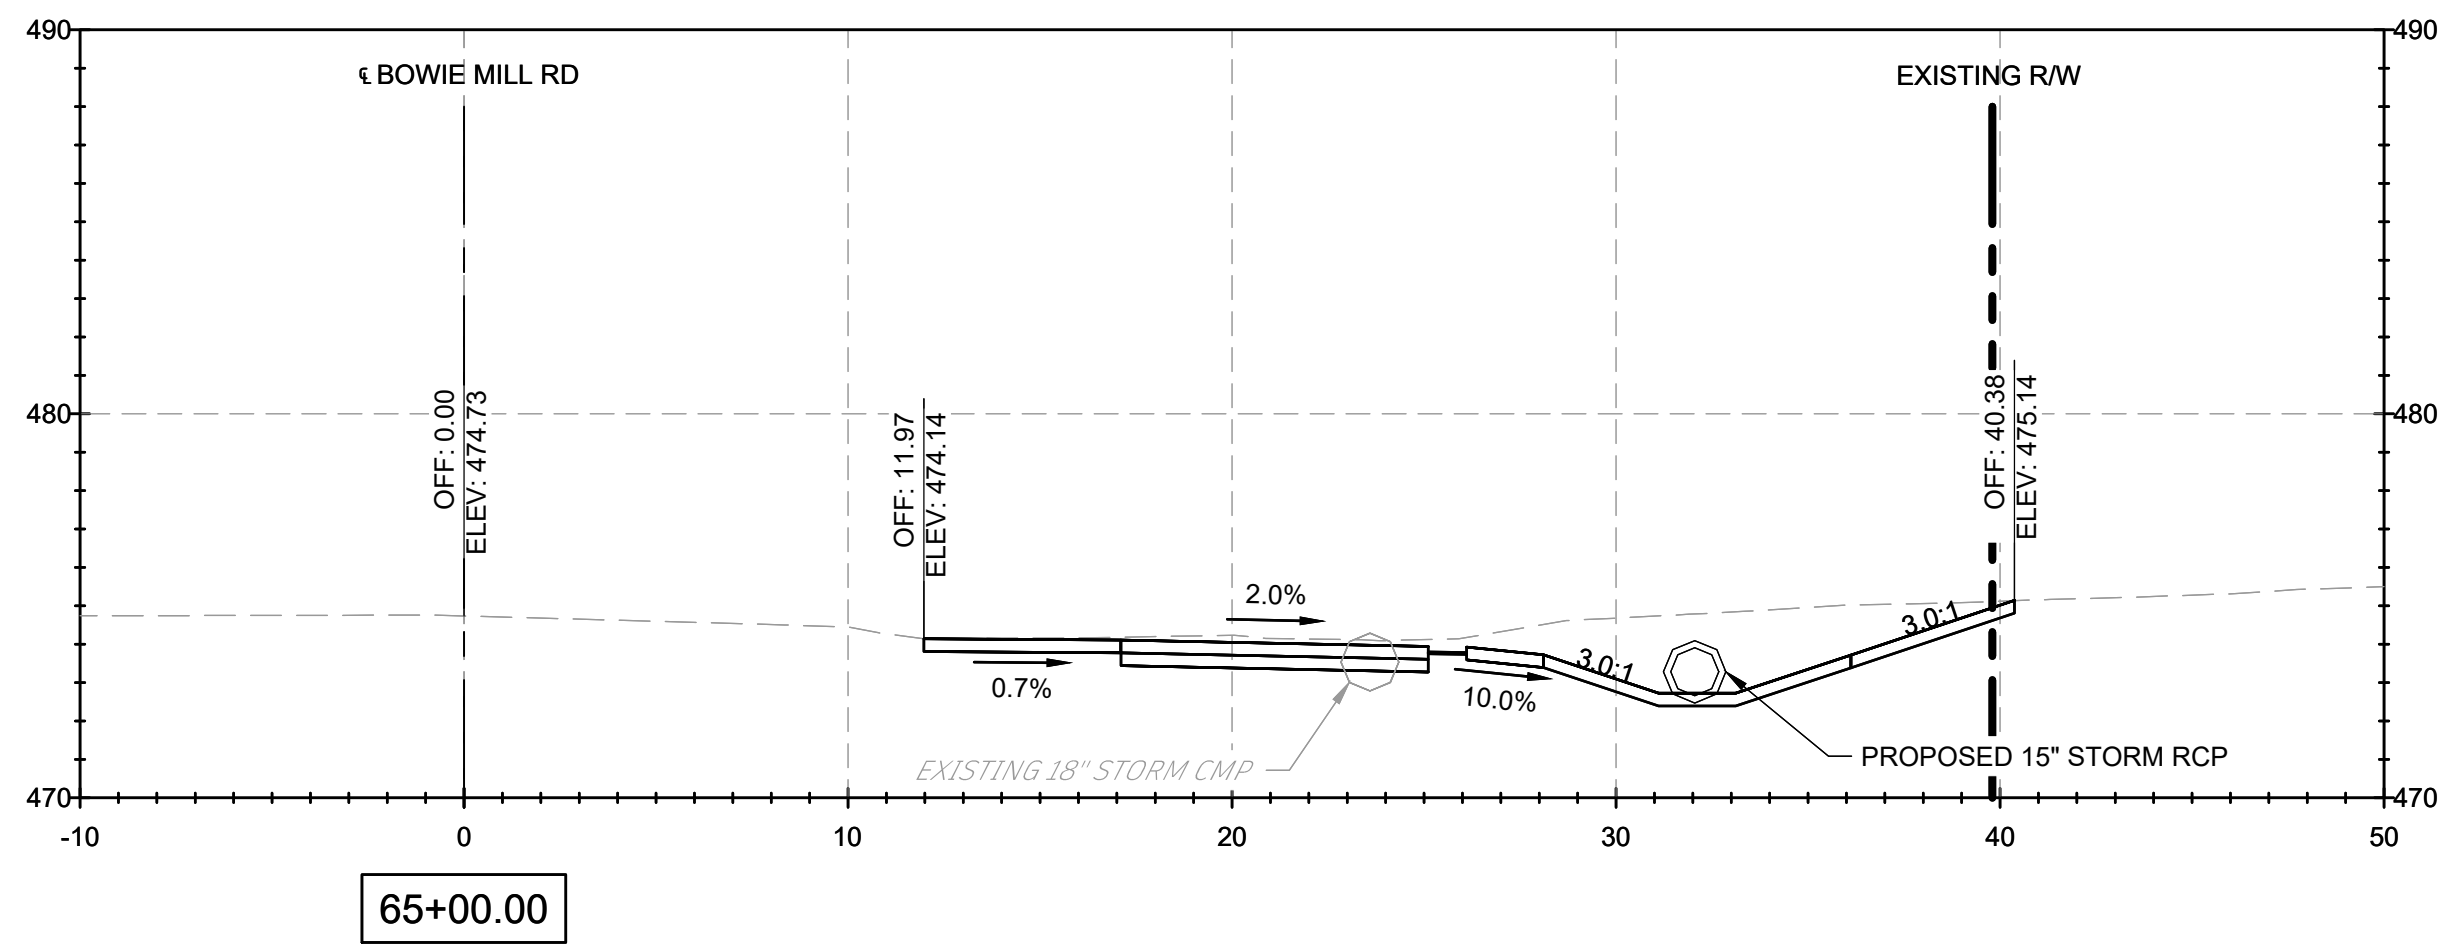
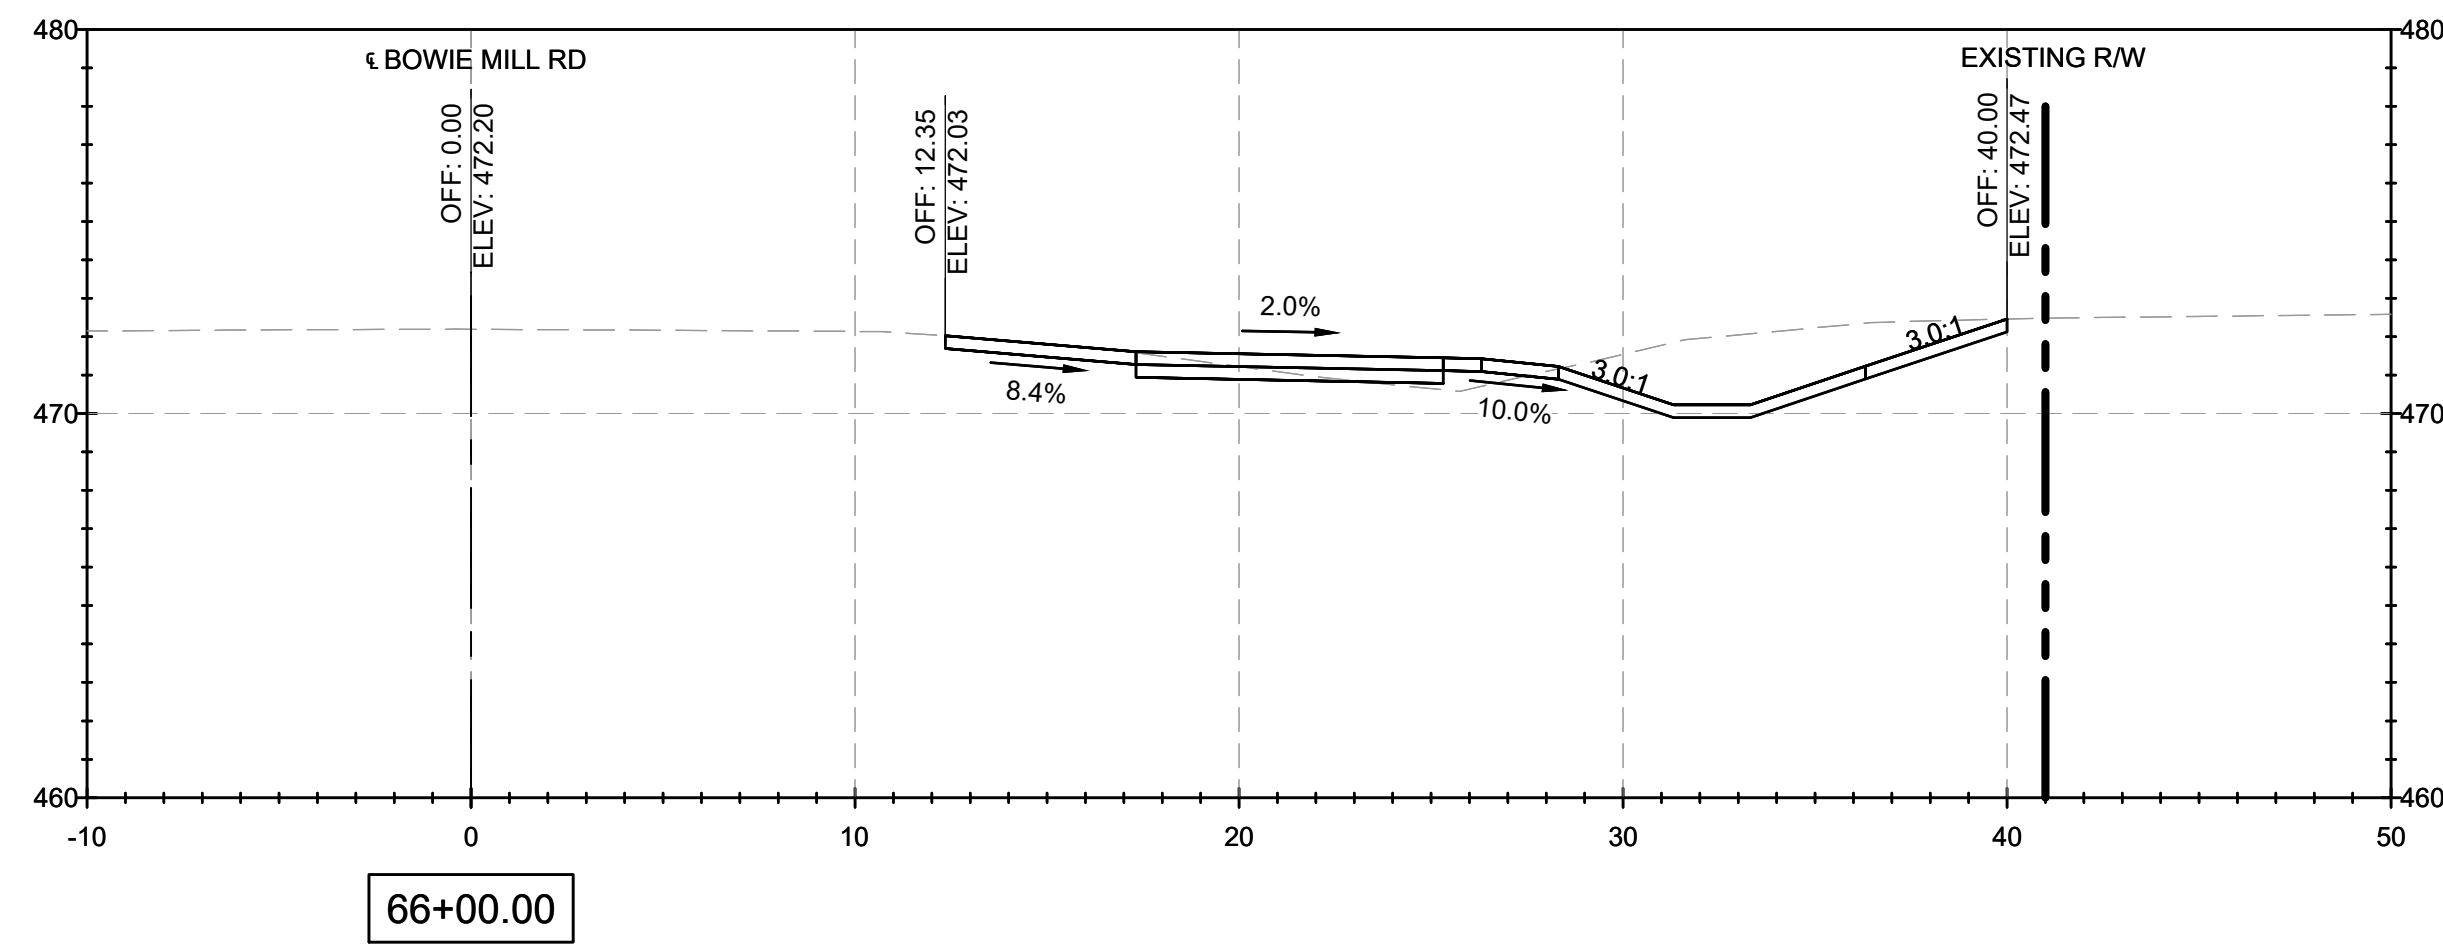
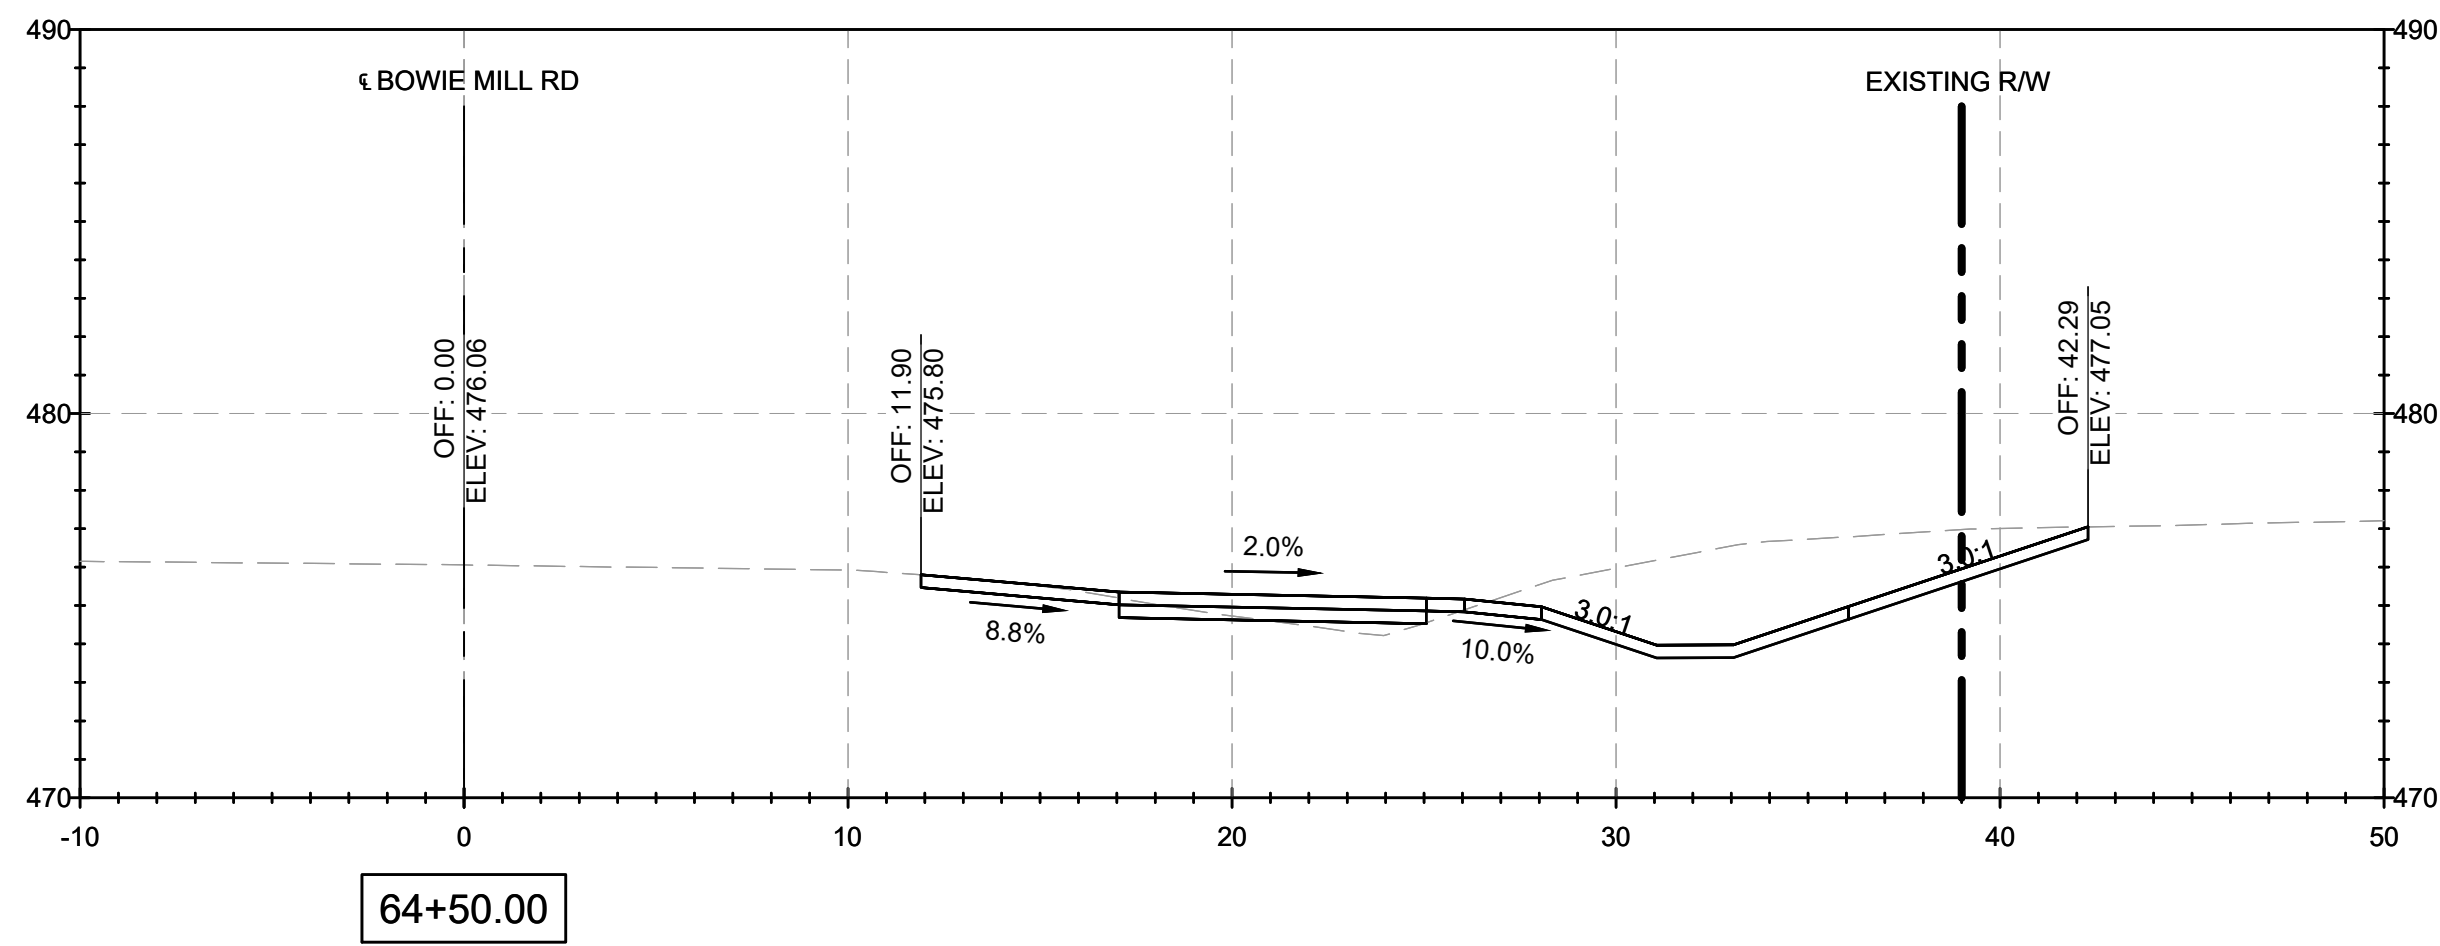
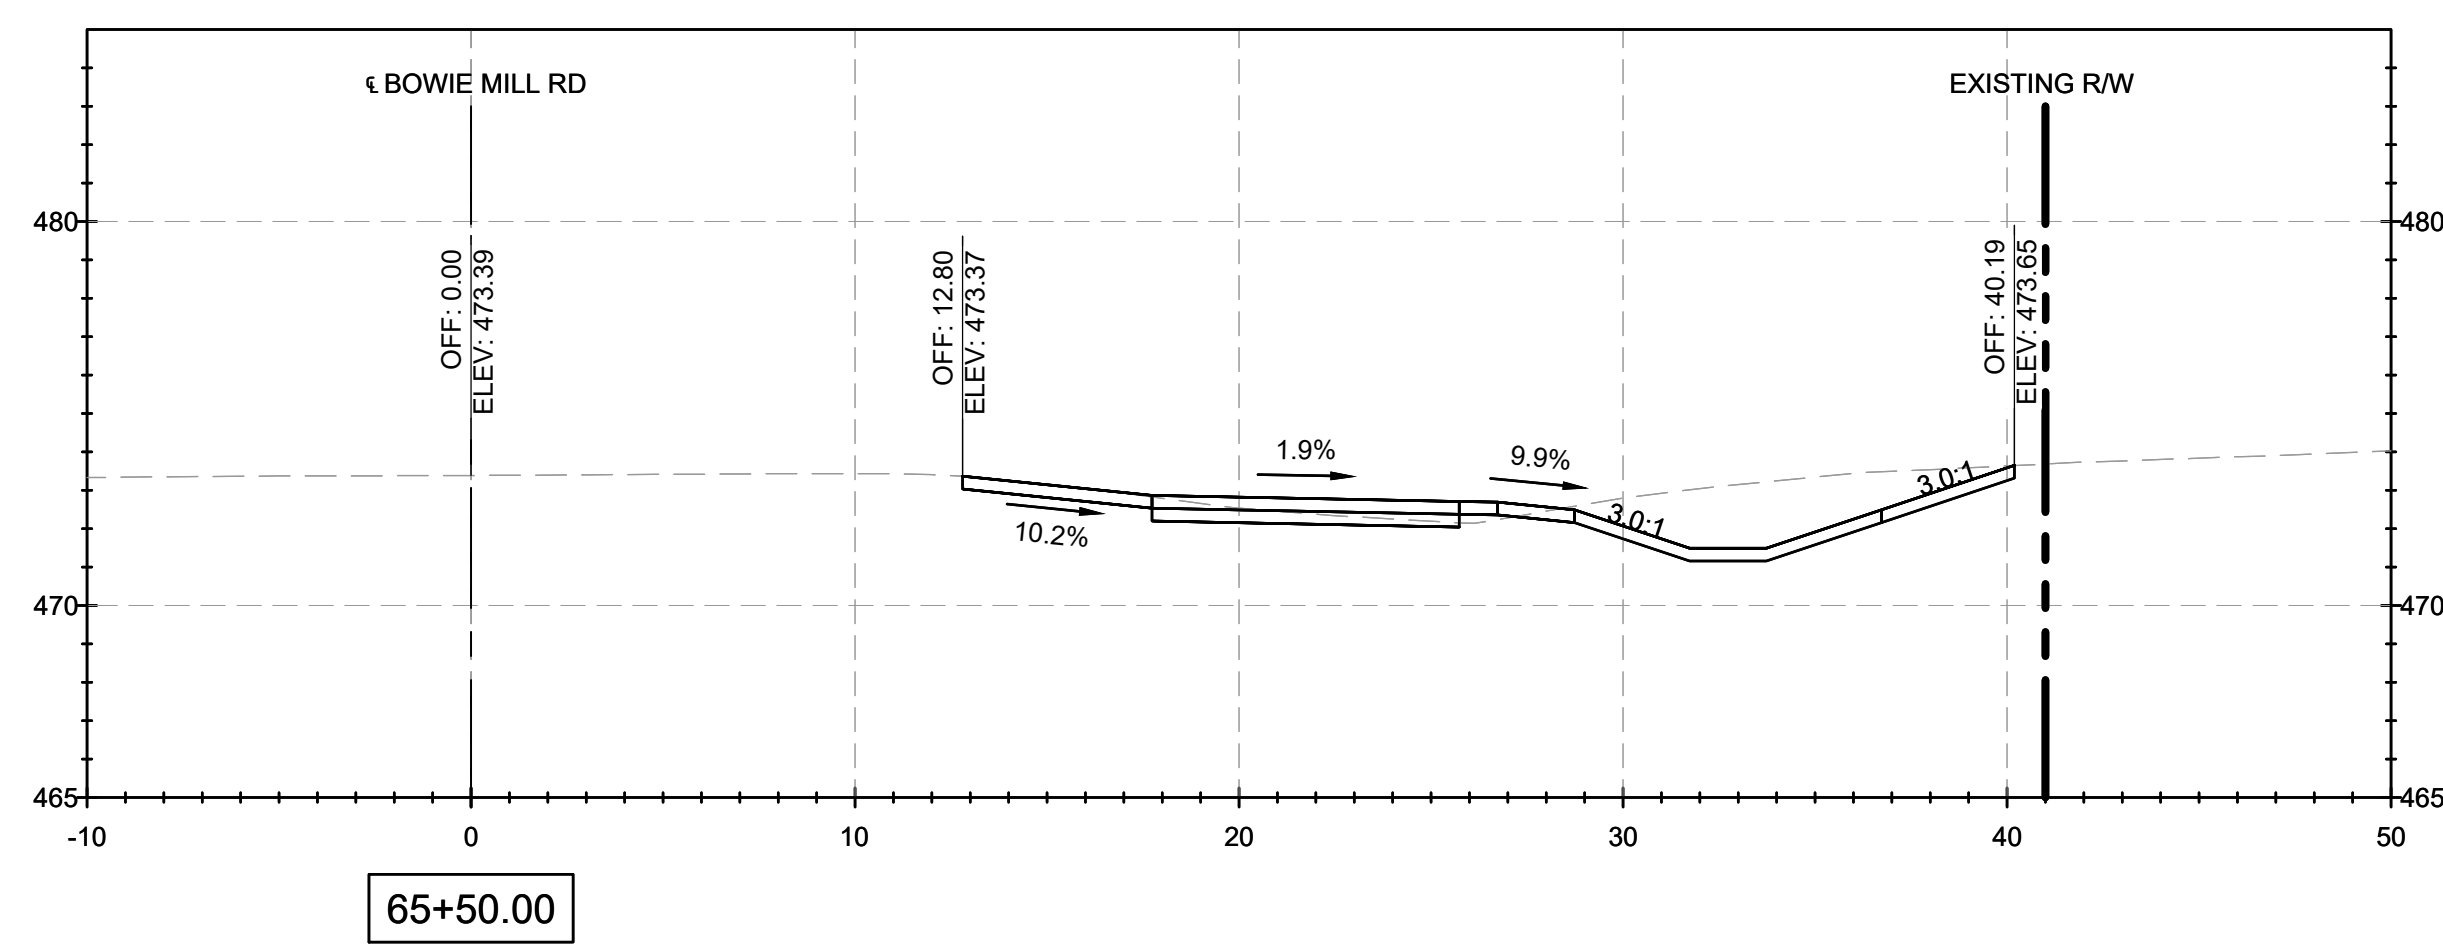
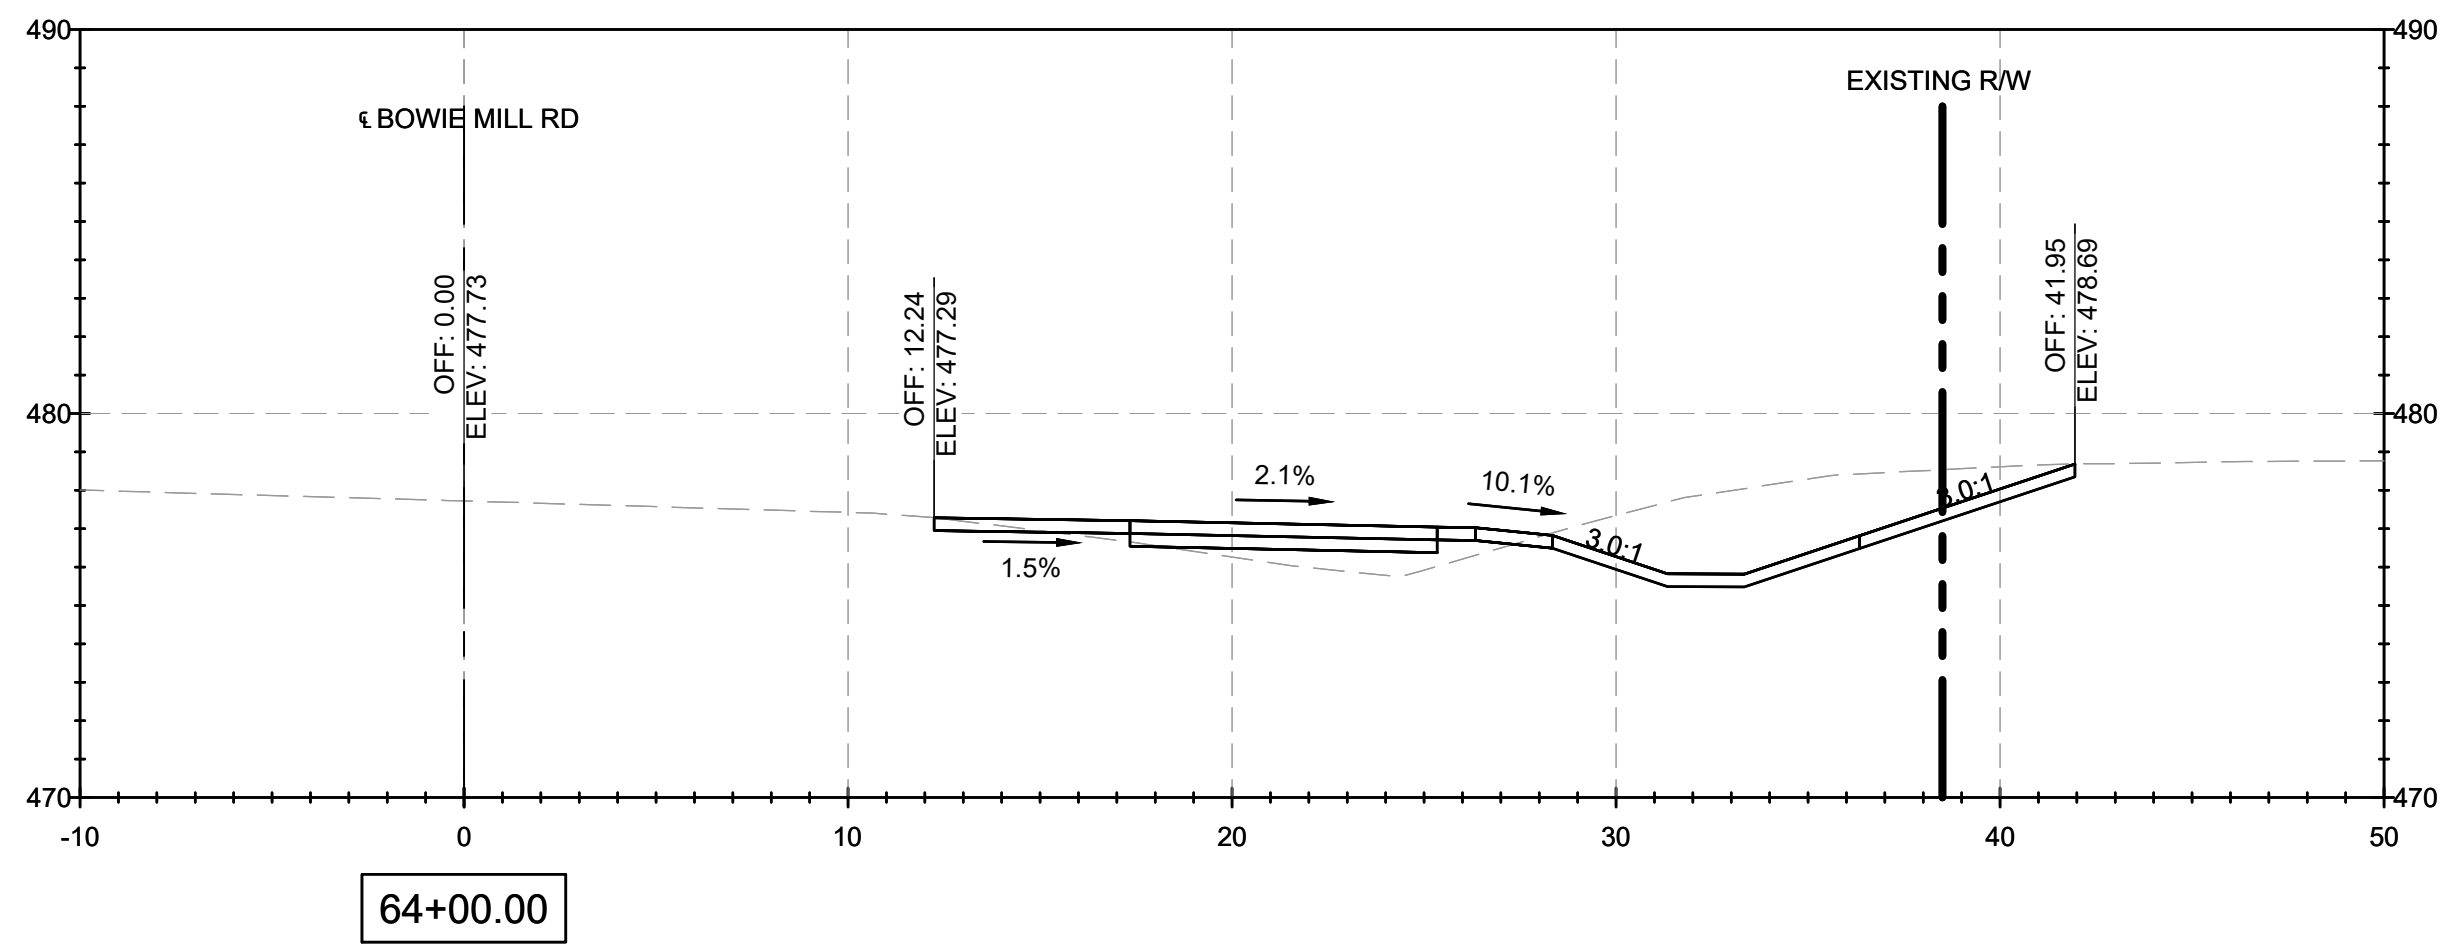


NOTES:

1. CROSS SECTION STATIONS FOLLOW THE ROAD WAY CENTERLINES OF MUNCASTER MILL ROAD AND BOWIE MILL ROAD.

FILE NAME: C:\pwworking\jmt\0642115\pHD_Bowie Mill Road_XSections.dwg LAYOUT NAME: XS-22 PLOTTED: Friday, April 04, 2025 - 9:46pm USER: AHavener


90% DESIGN NOT FOR CONSTRUCTION		MONTGOMERY COUNTY DEPARTMENT OF TRANSPORTATION GAITHERSBURG, MARYLAND				XS-22 CROSS SECTIONS BOWIE MILL ROAD BIKEWAY M-NCPPC PERMIT NO. <u>MR2023016</u> SHA TRACKING NO. <u>24APMO039XX</u> 0 5' 10' SCALE: 1"=5' DATE: APRIL 2025 Project No. : <u>502108</u> Sheet <u>358</u> of <u>393</u>
		RECOMMENDED FOR APPROVAL				
		Chief, Design Section		Date		
		Chief, Division of Transportation Engineering		Date		
NO.	REVISION	DATE	BY	Designed by: <u>ADH</u>	Drawn by: <u>TMB</u>	Checked by: <u>JJR</u>

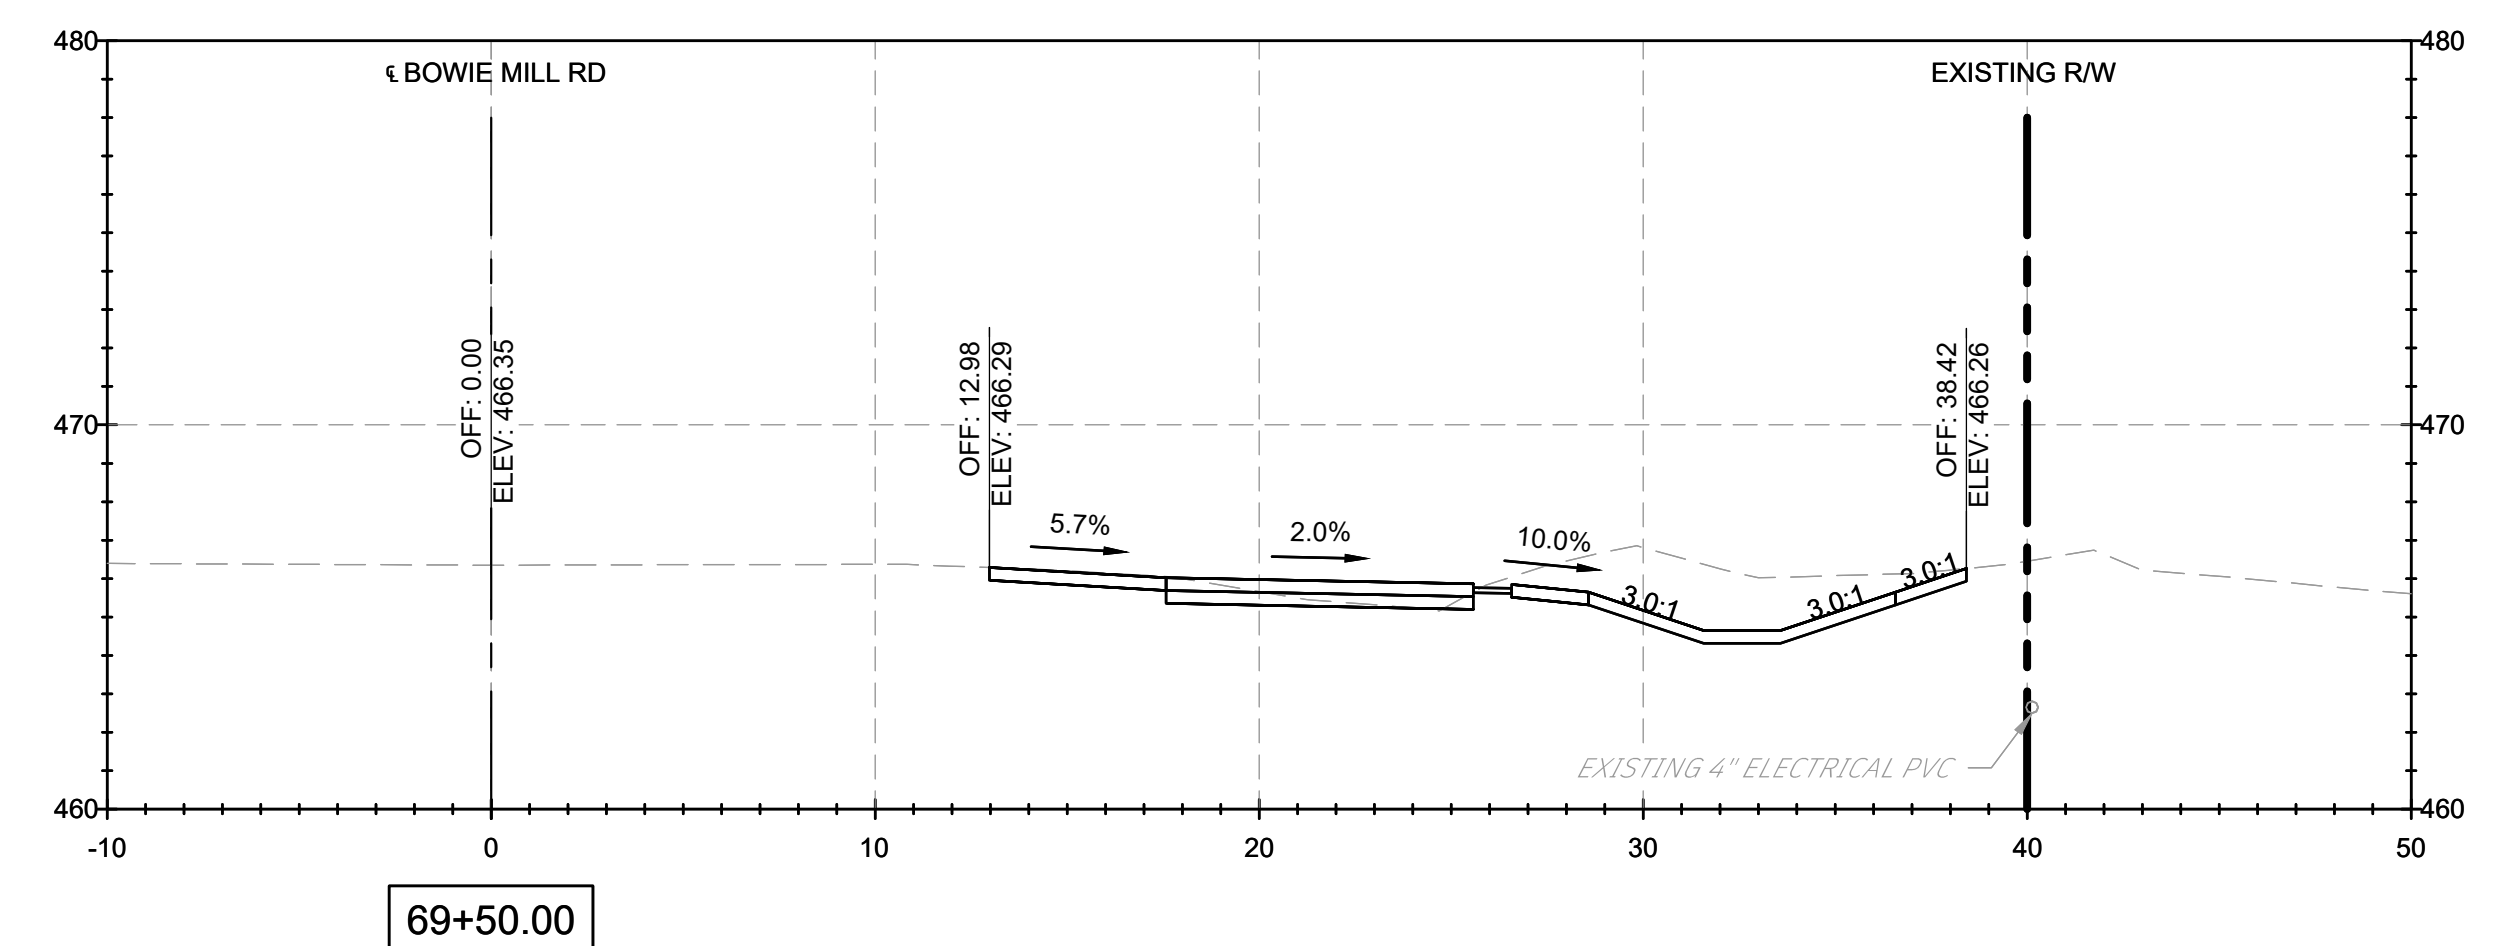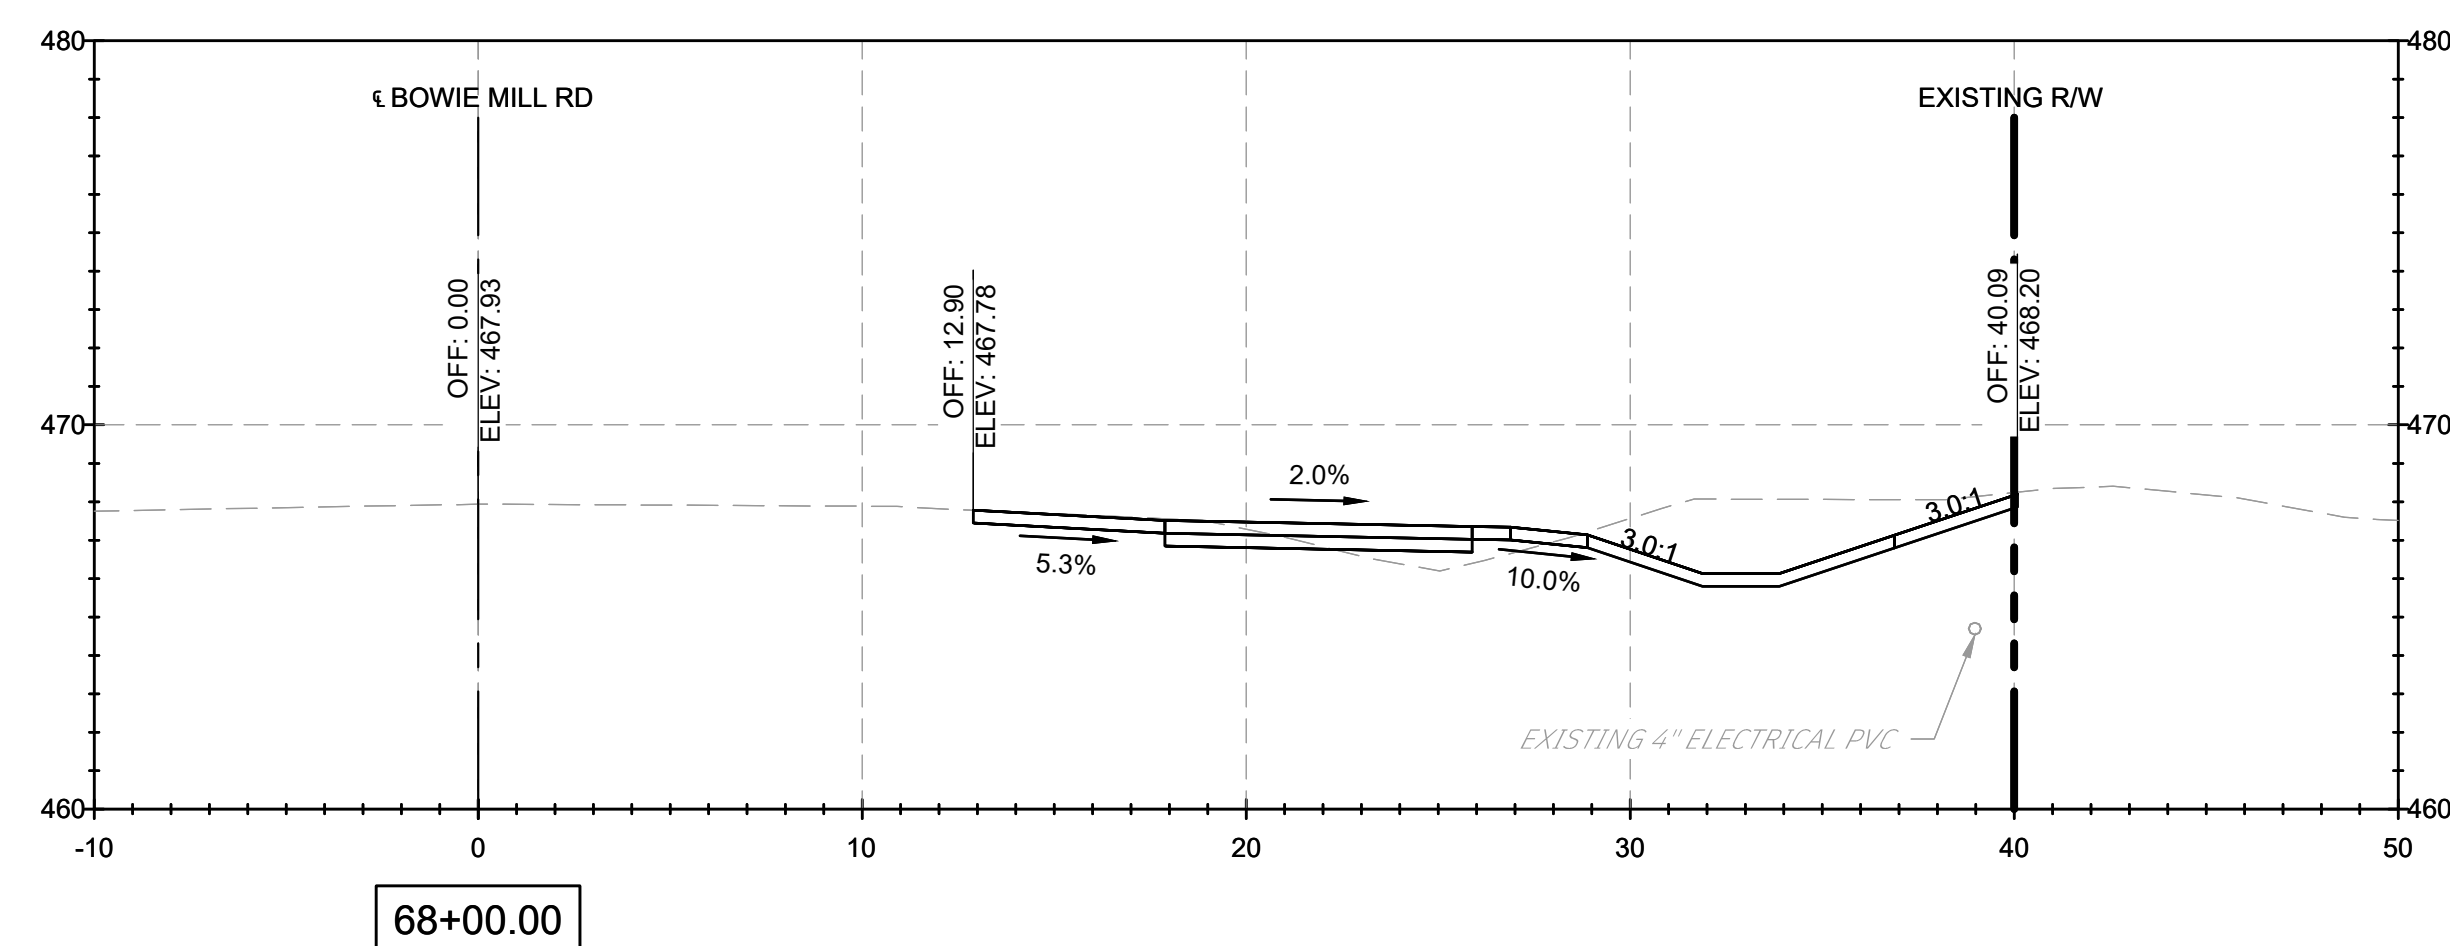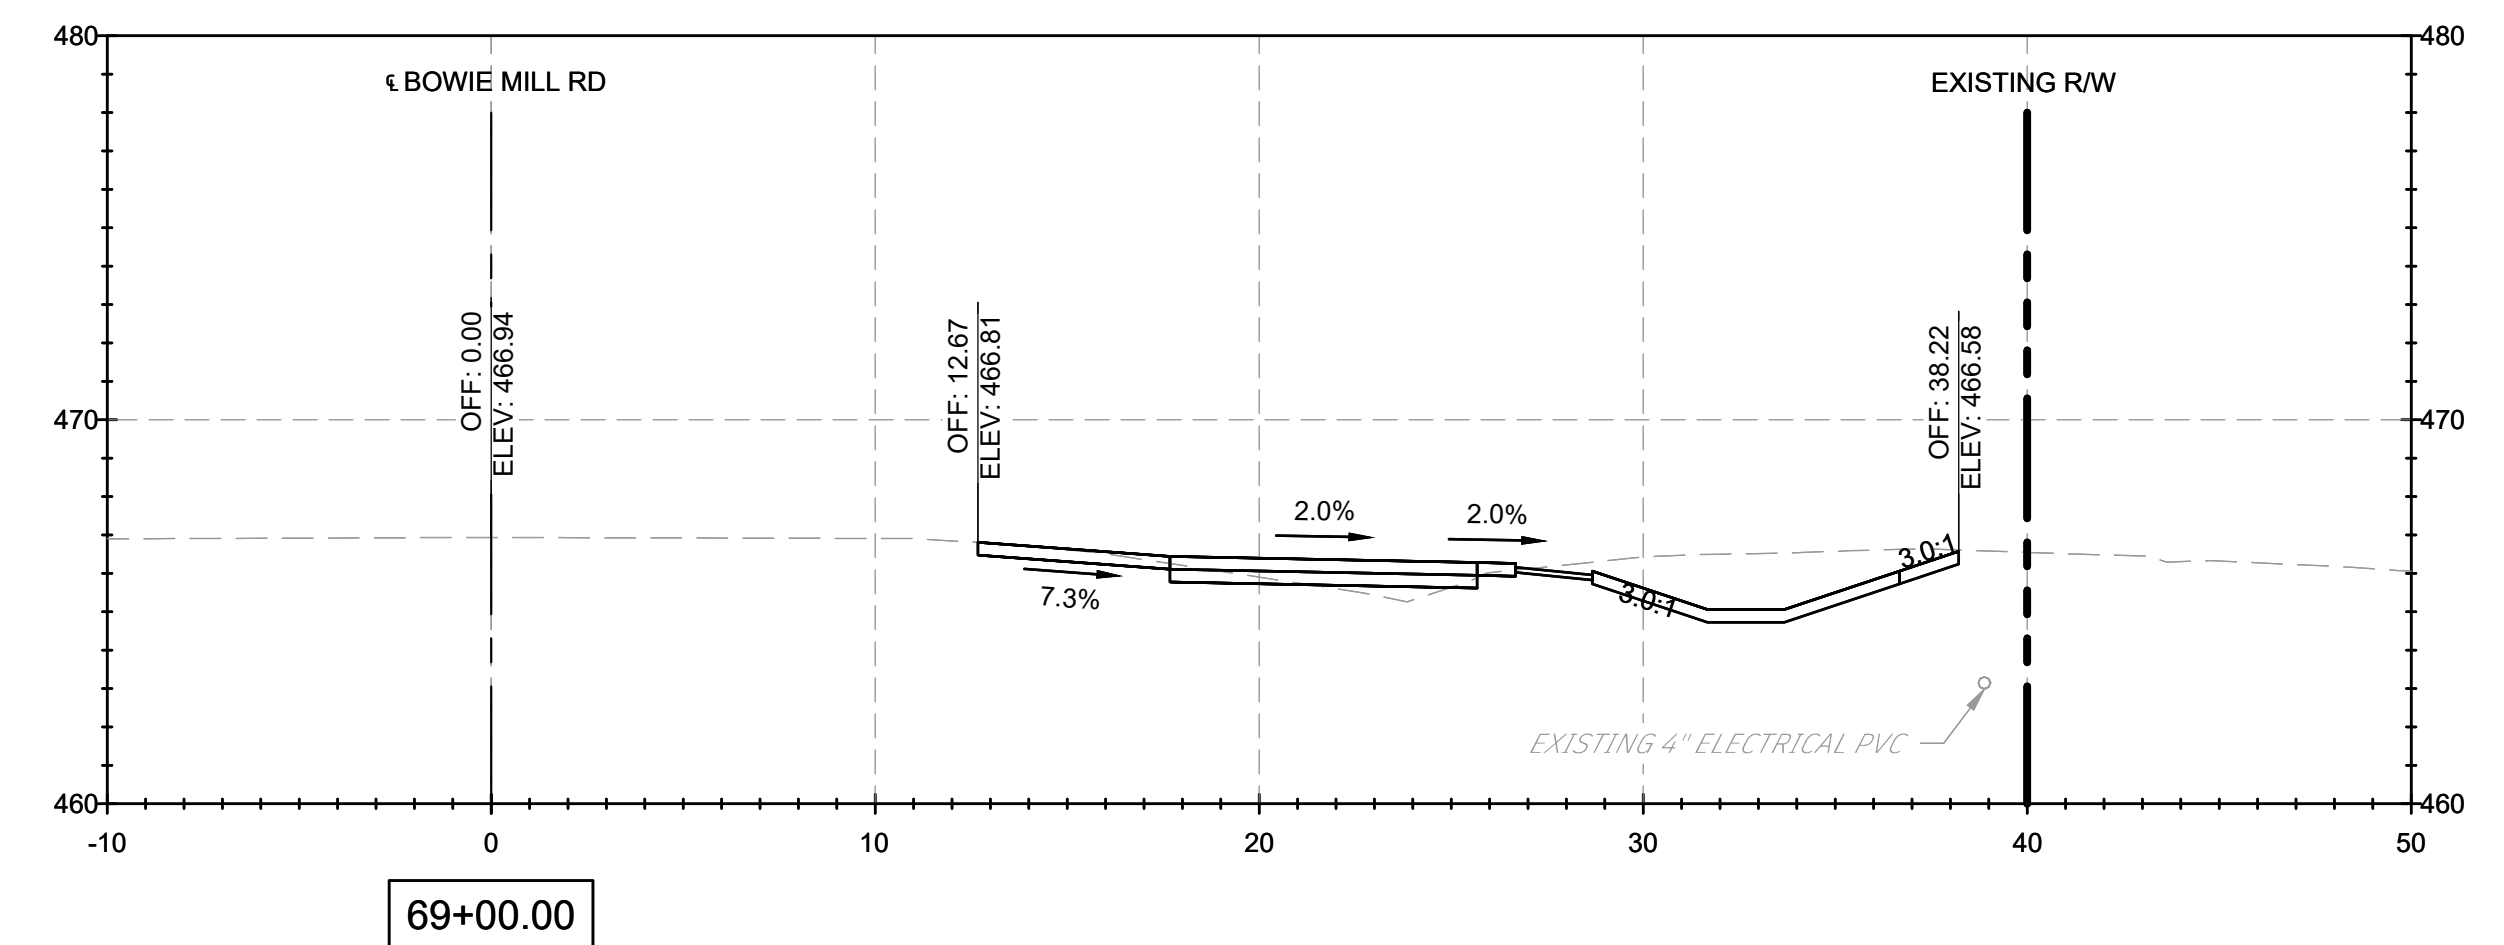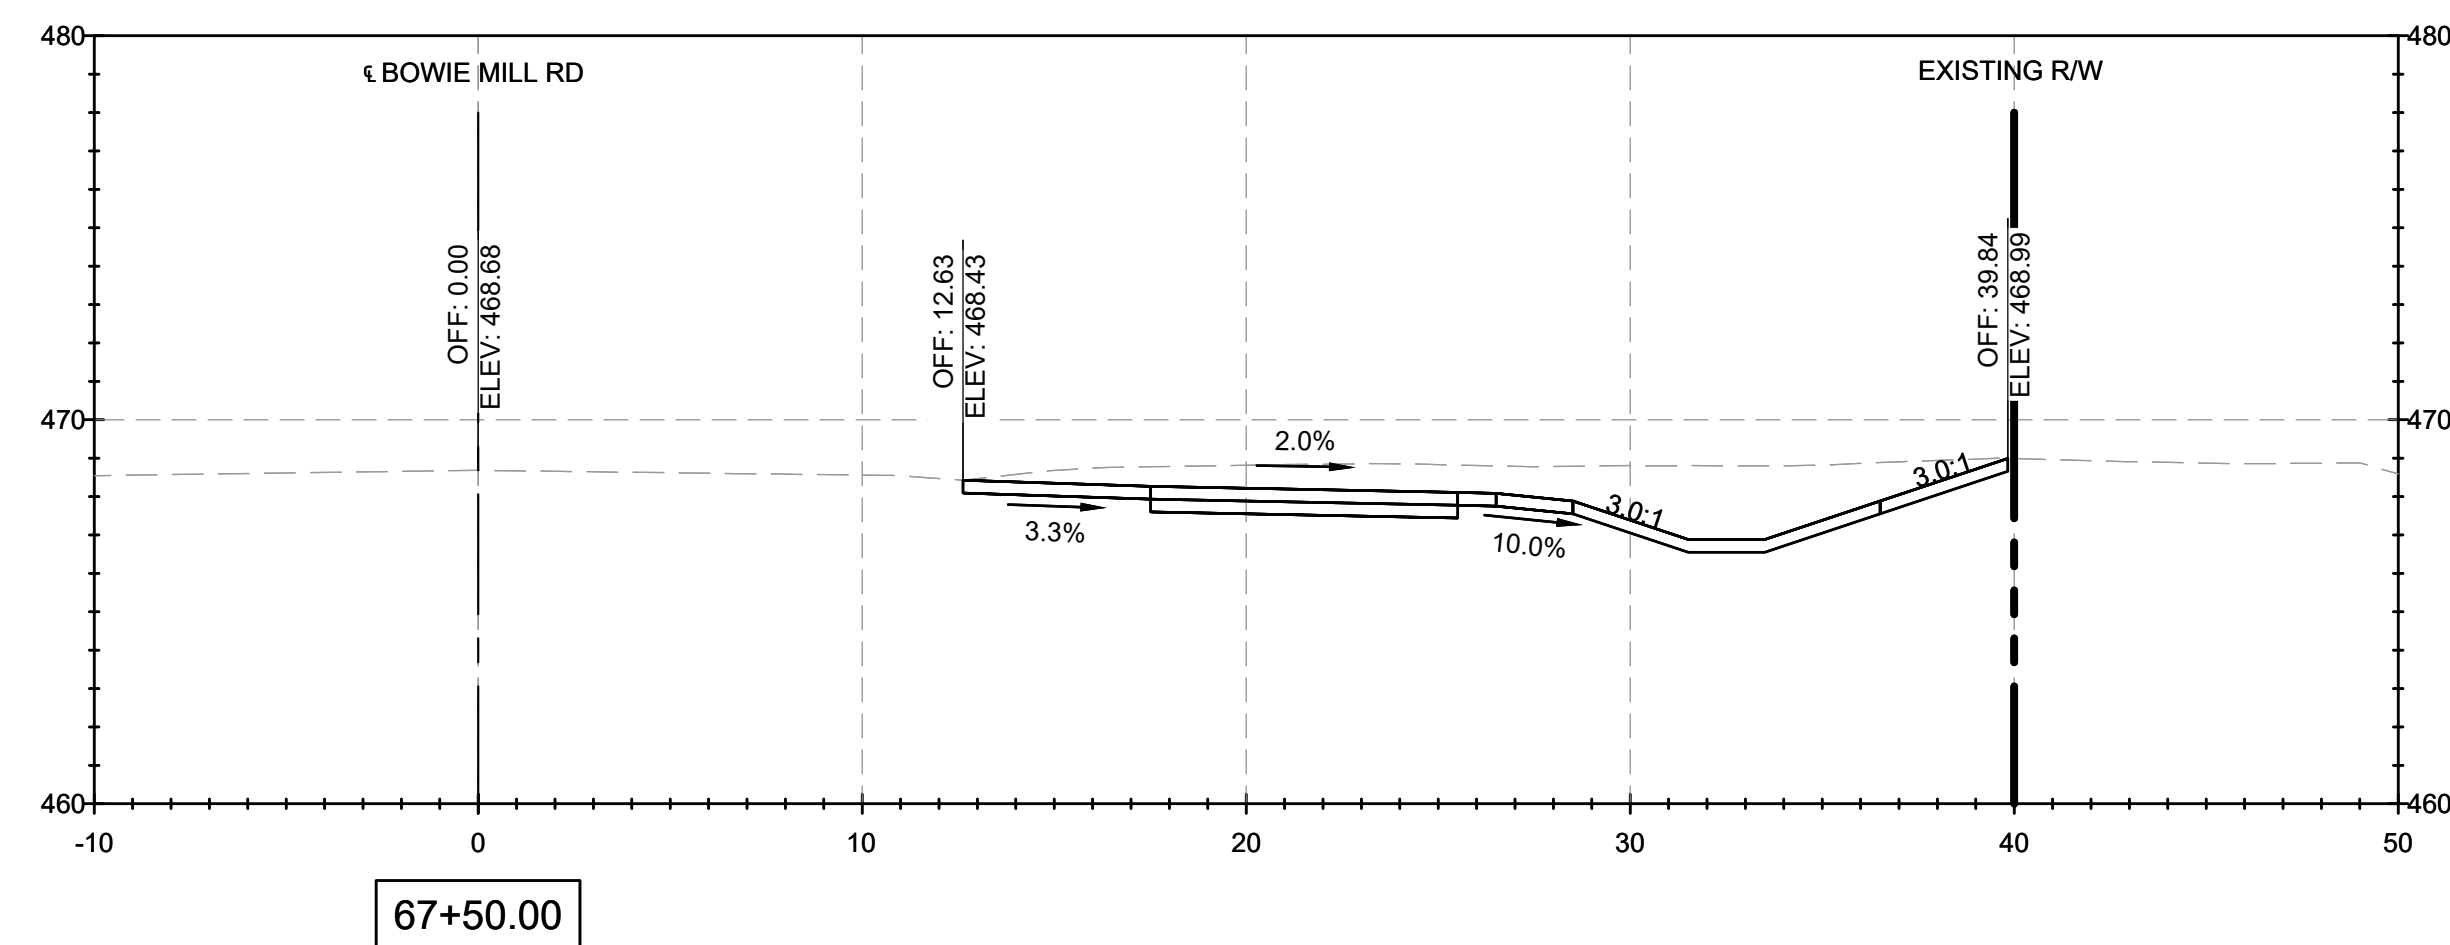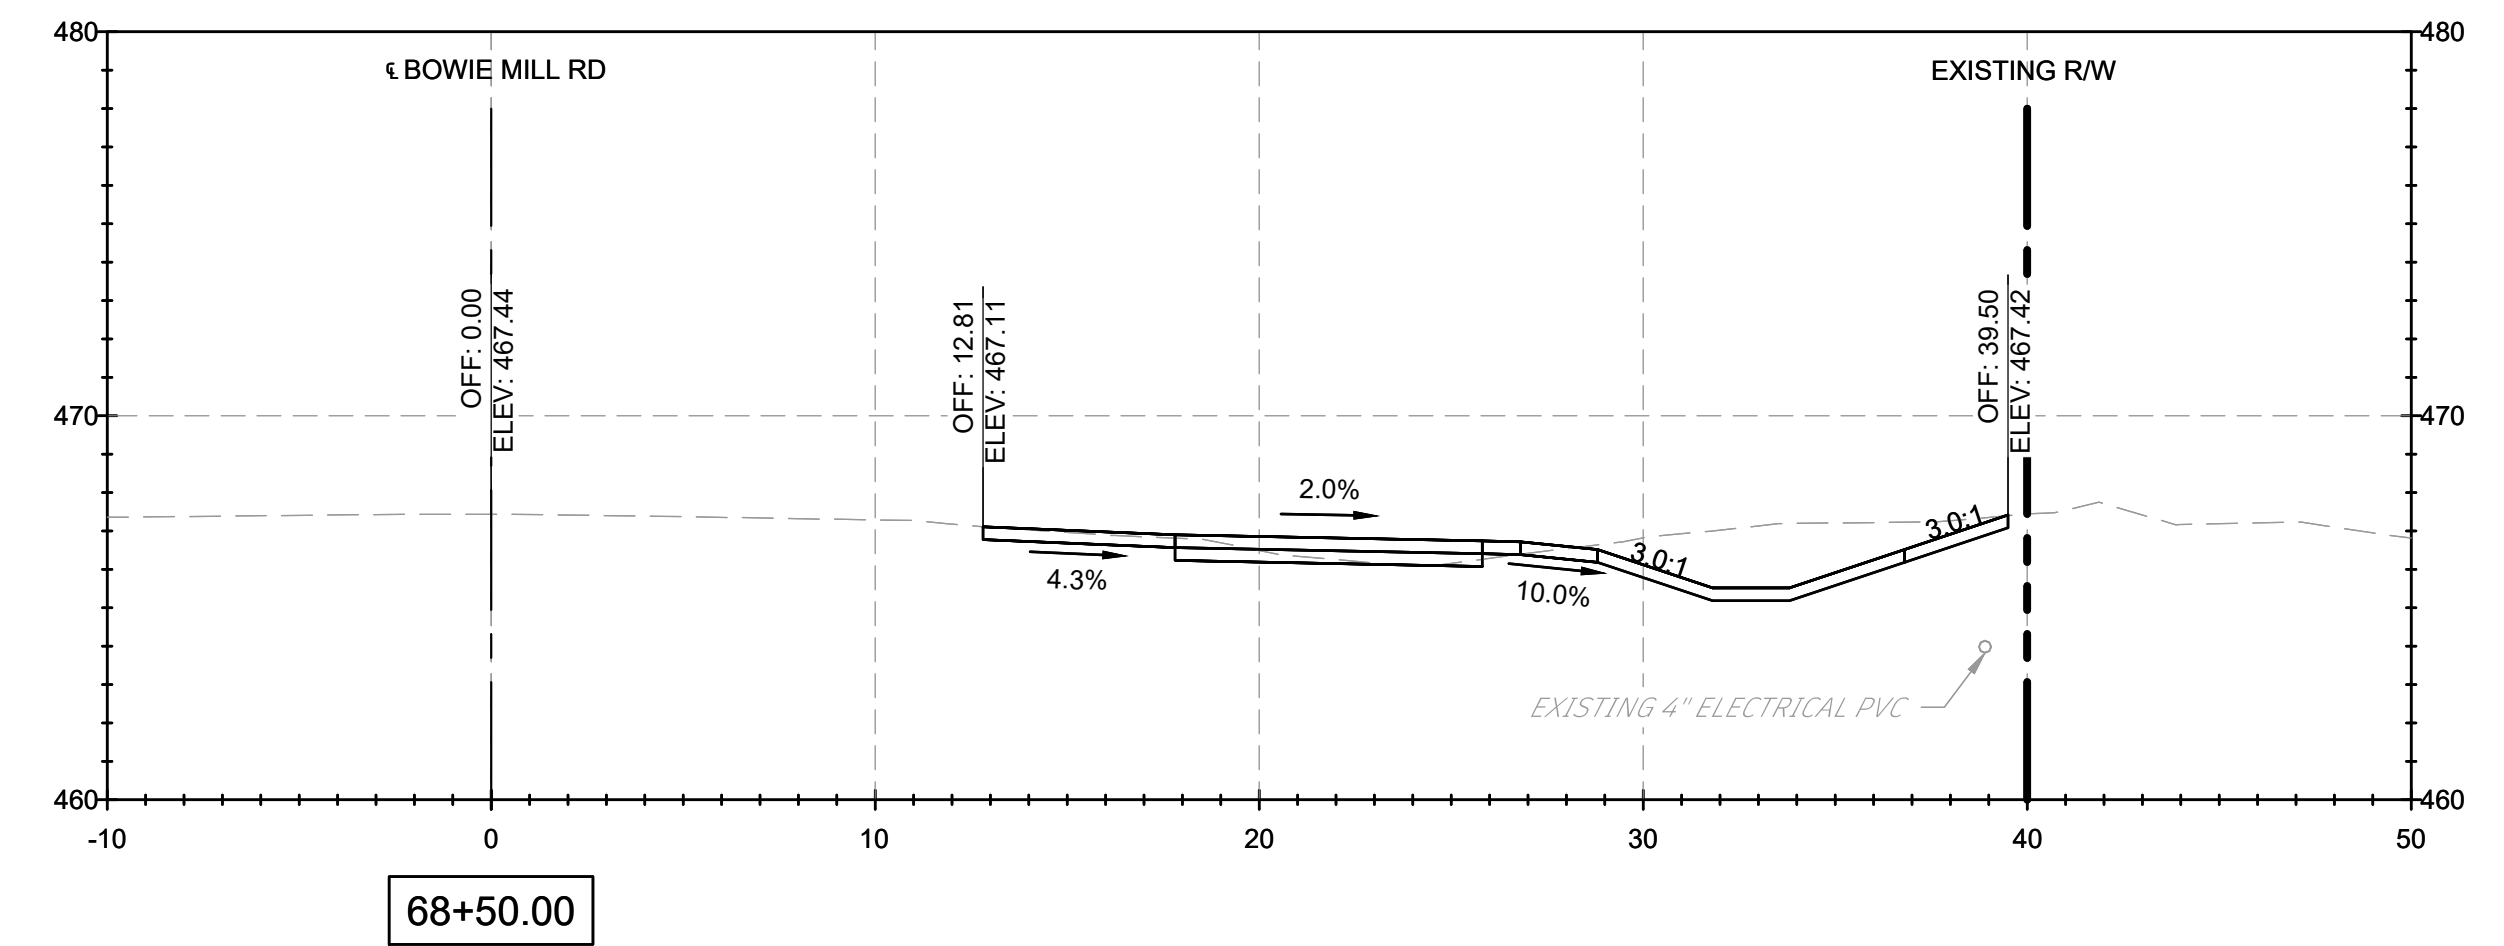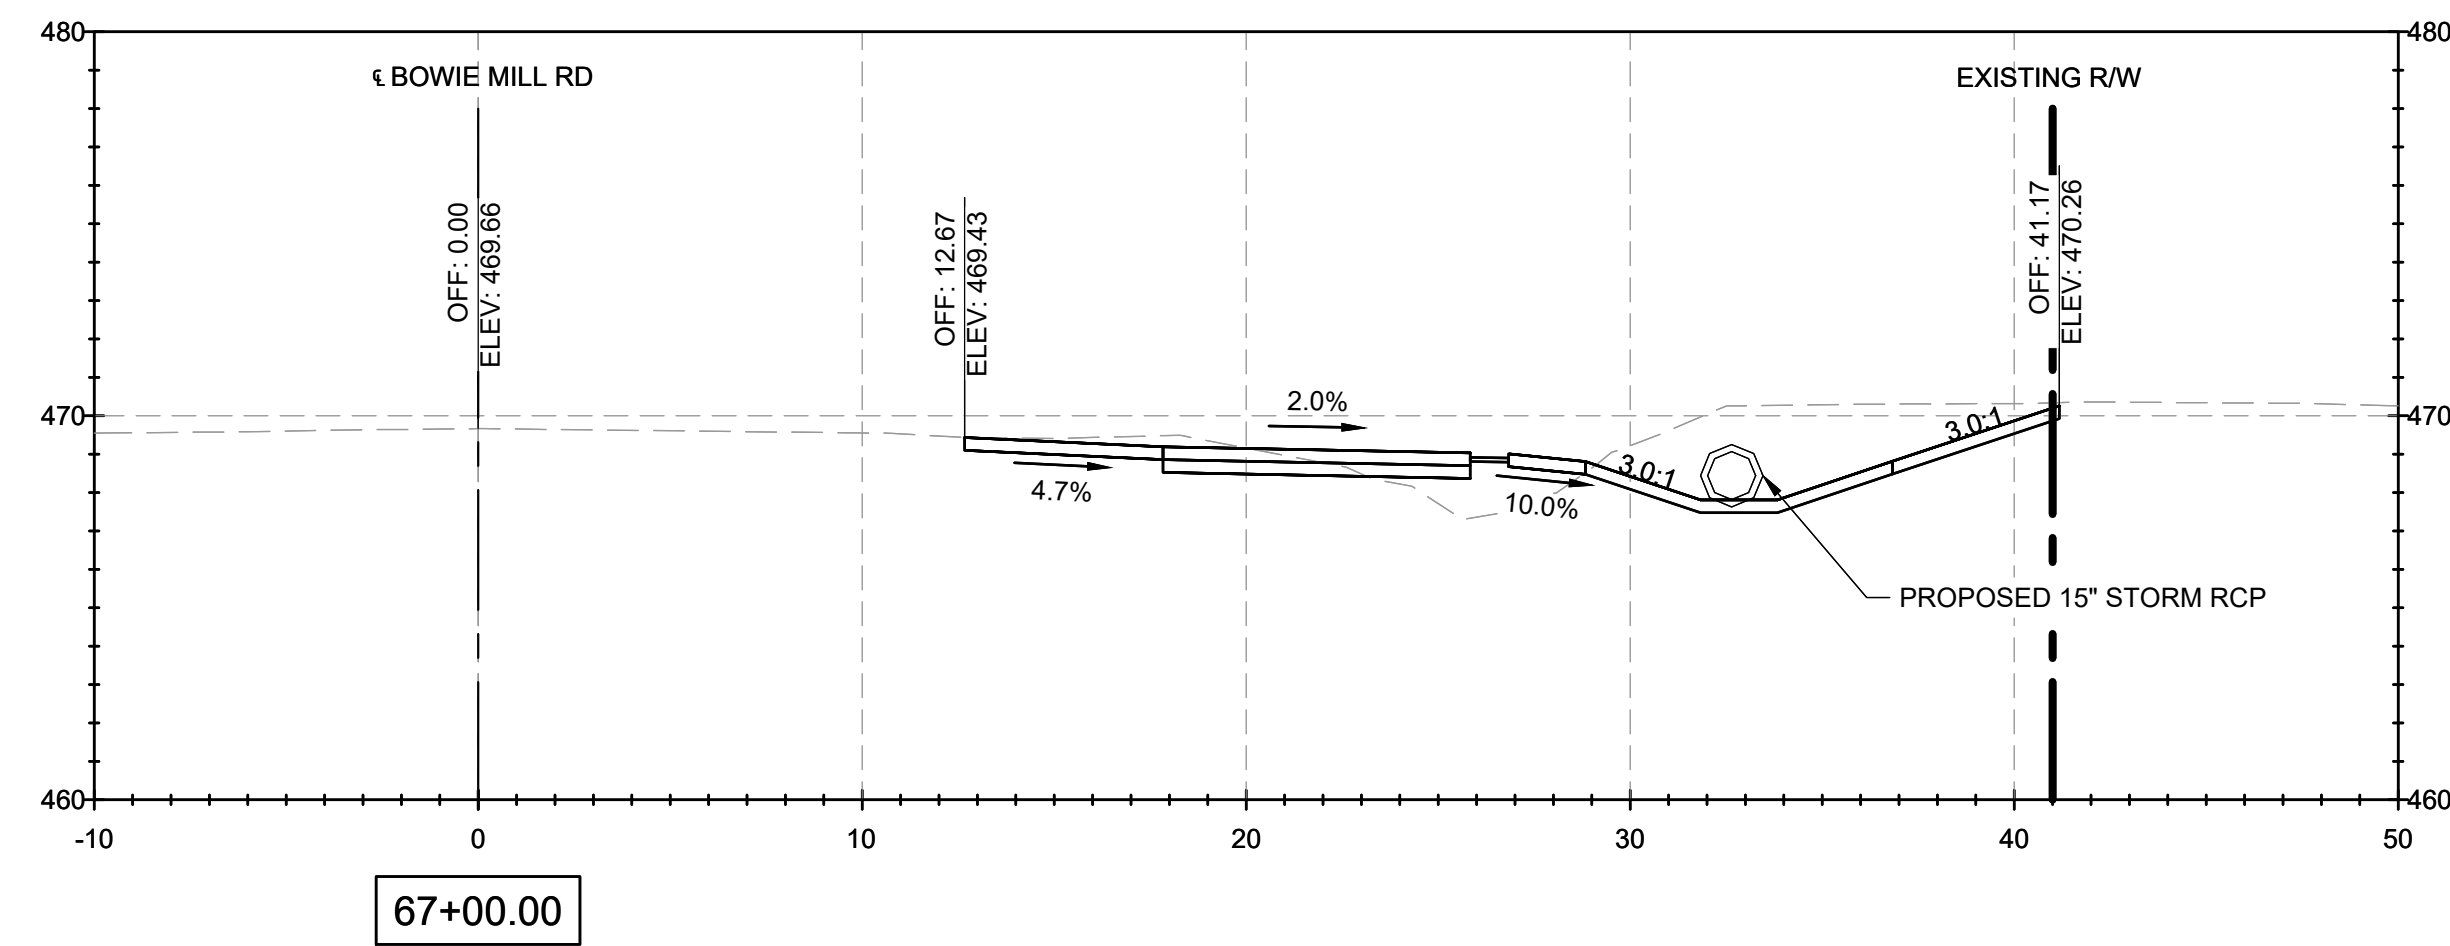

NOTES:

1. CROSS SECTION STATIONS FOLLOW THE ROAD WAY CENTERLINES OF MUNCASTER MILL ROAD AND BOWIE MILL ROAD.

90% DESIGN
NOT FOR CONSTRUCTION

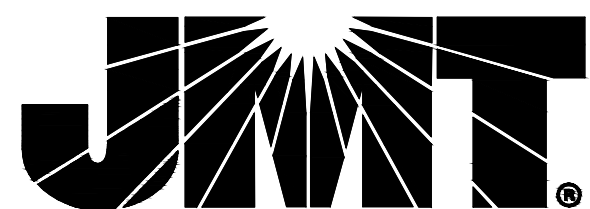[illegible]

MONTGOMERY COUNTY
DEPARTMENT OF TRANSPORTATION
GAITHERSBURG, MARYLAND

RECOMMENDED FOR APPROVAL


Chief, Design Section	Date
APPROVED	

 Chief, Division of Transportation Engineering Date _____

Designed by: ADH Drawn by: TMB Checked by: JJR

XS-23
CROSS SECTIONS
BOWIE MILL ROAD
BIKEWAY







M-NCPPC PERMIT NO. MR2023016 SHA TRACKING NO. 24APMO039XX

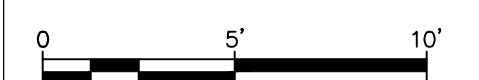

SCALE: 1"=5'

DATE: APRIL 2025

Project No. : 502108 Sheet 359 of 393

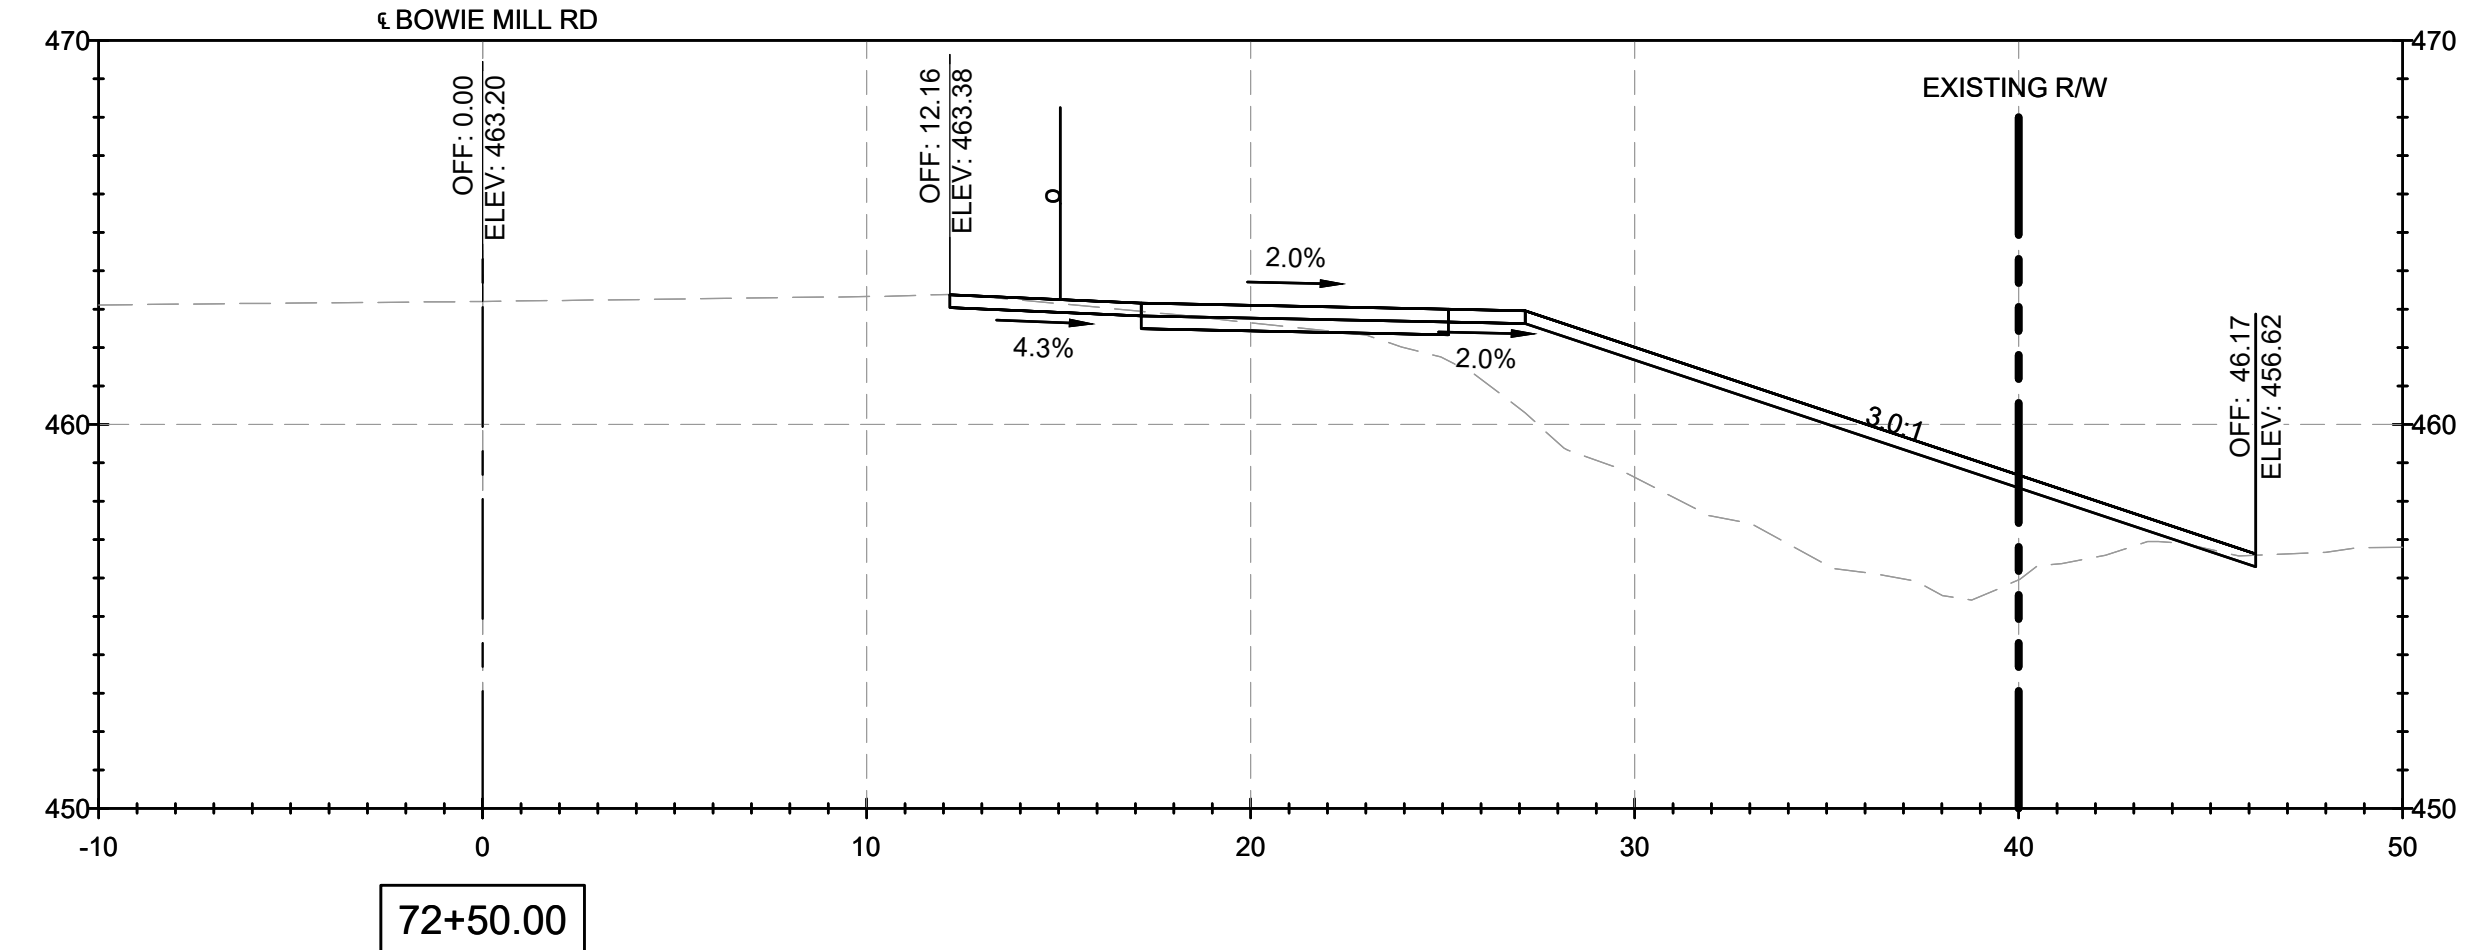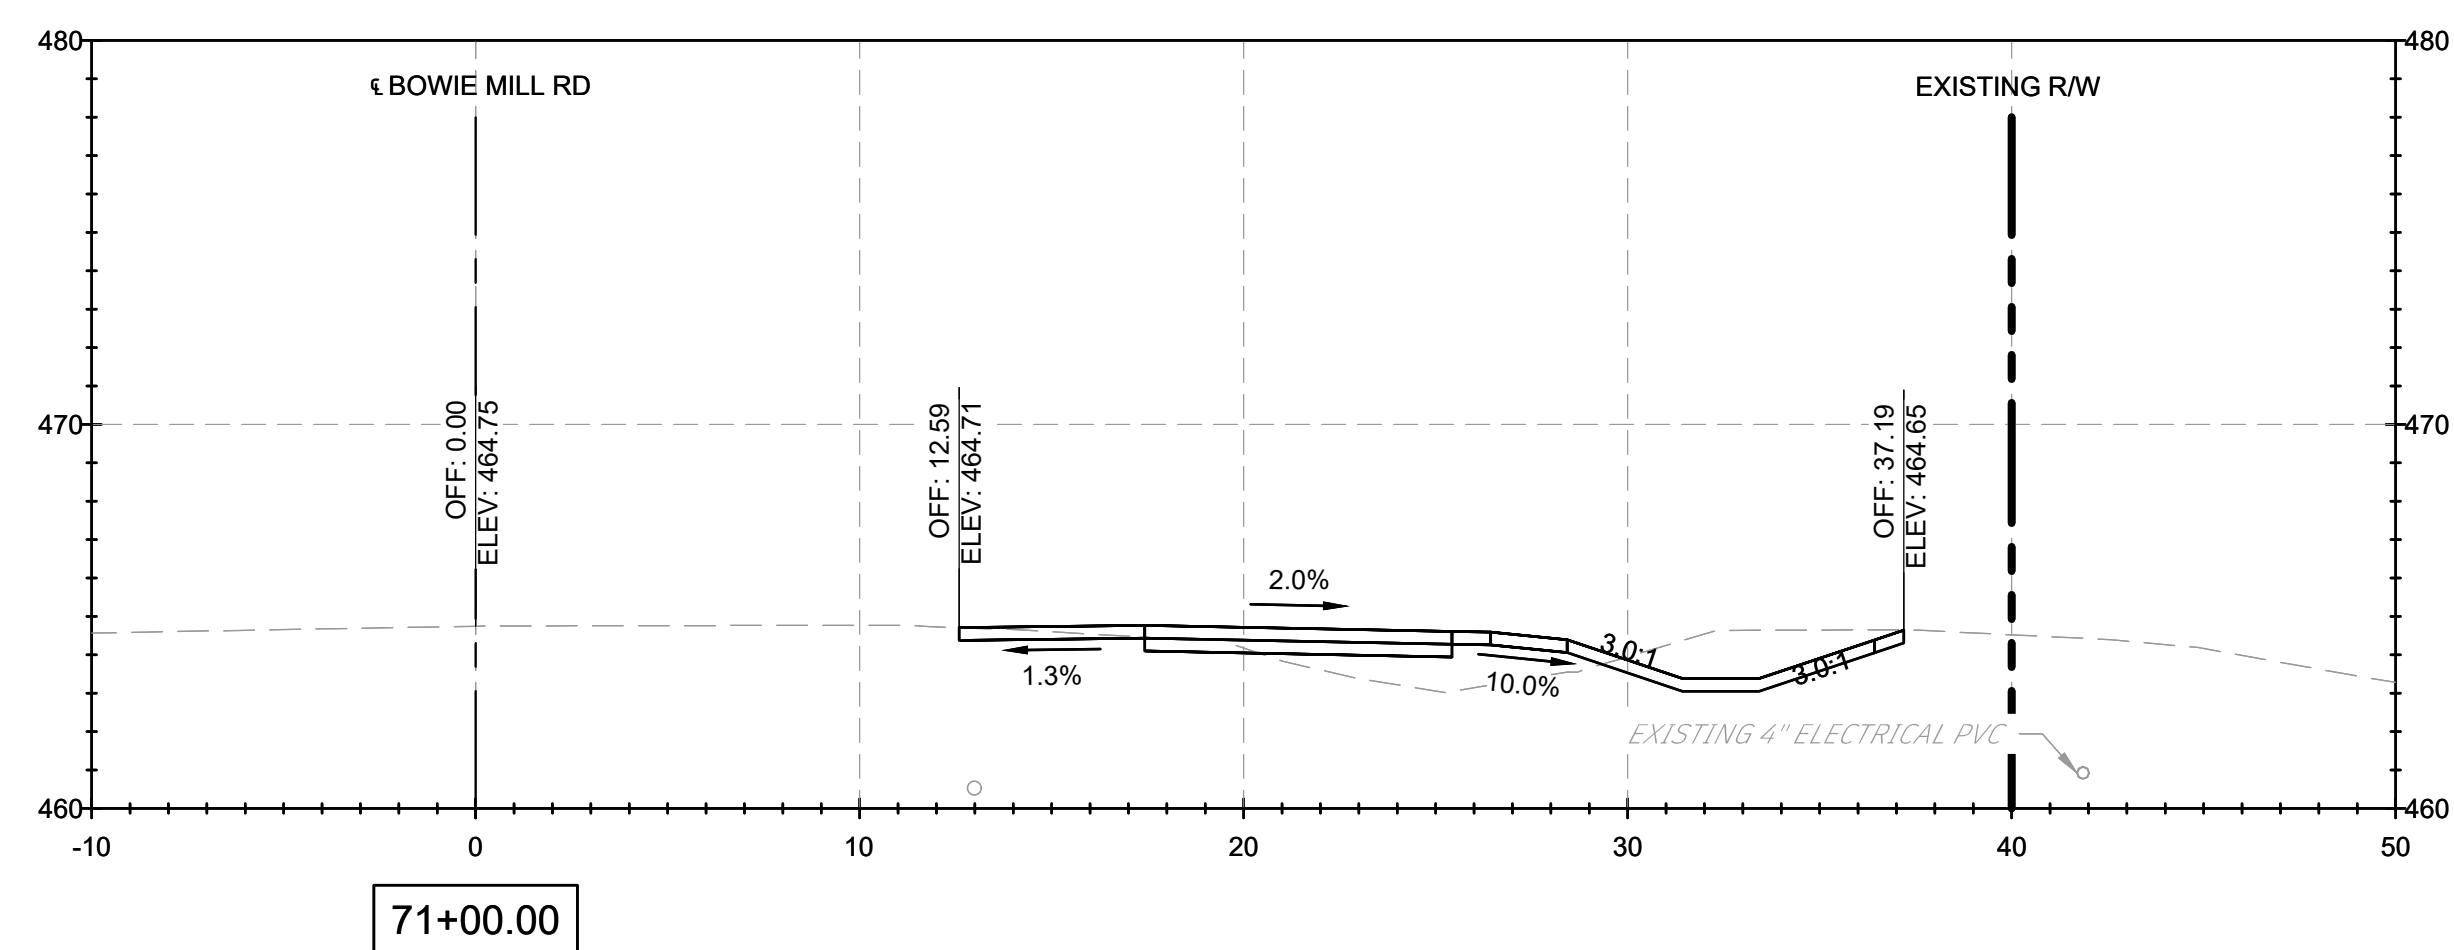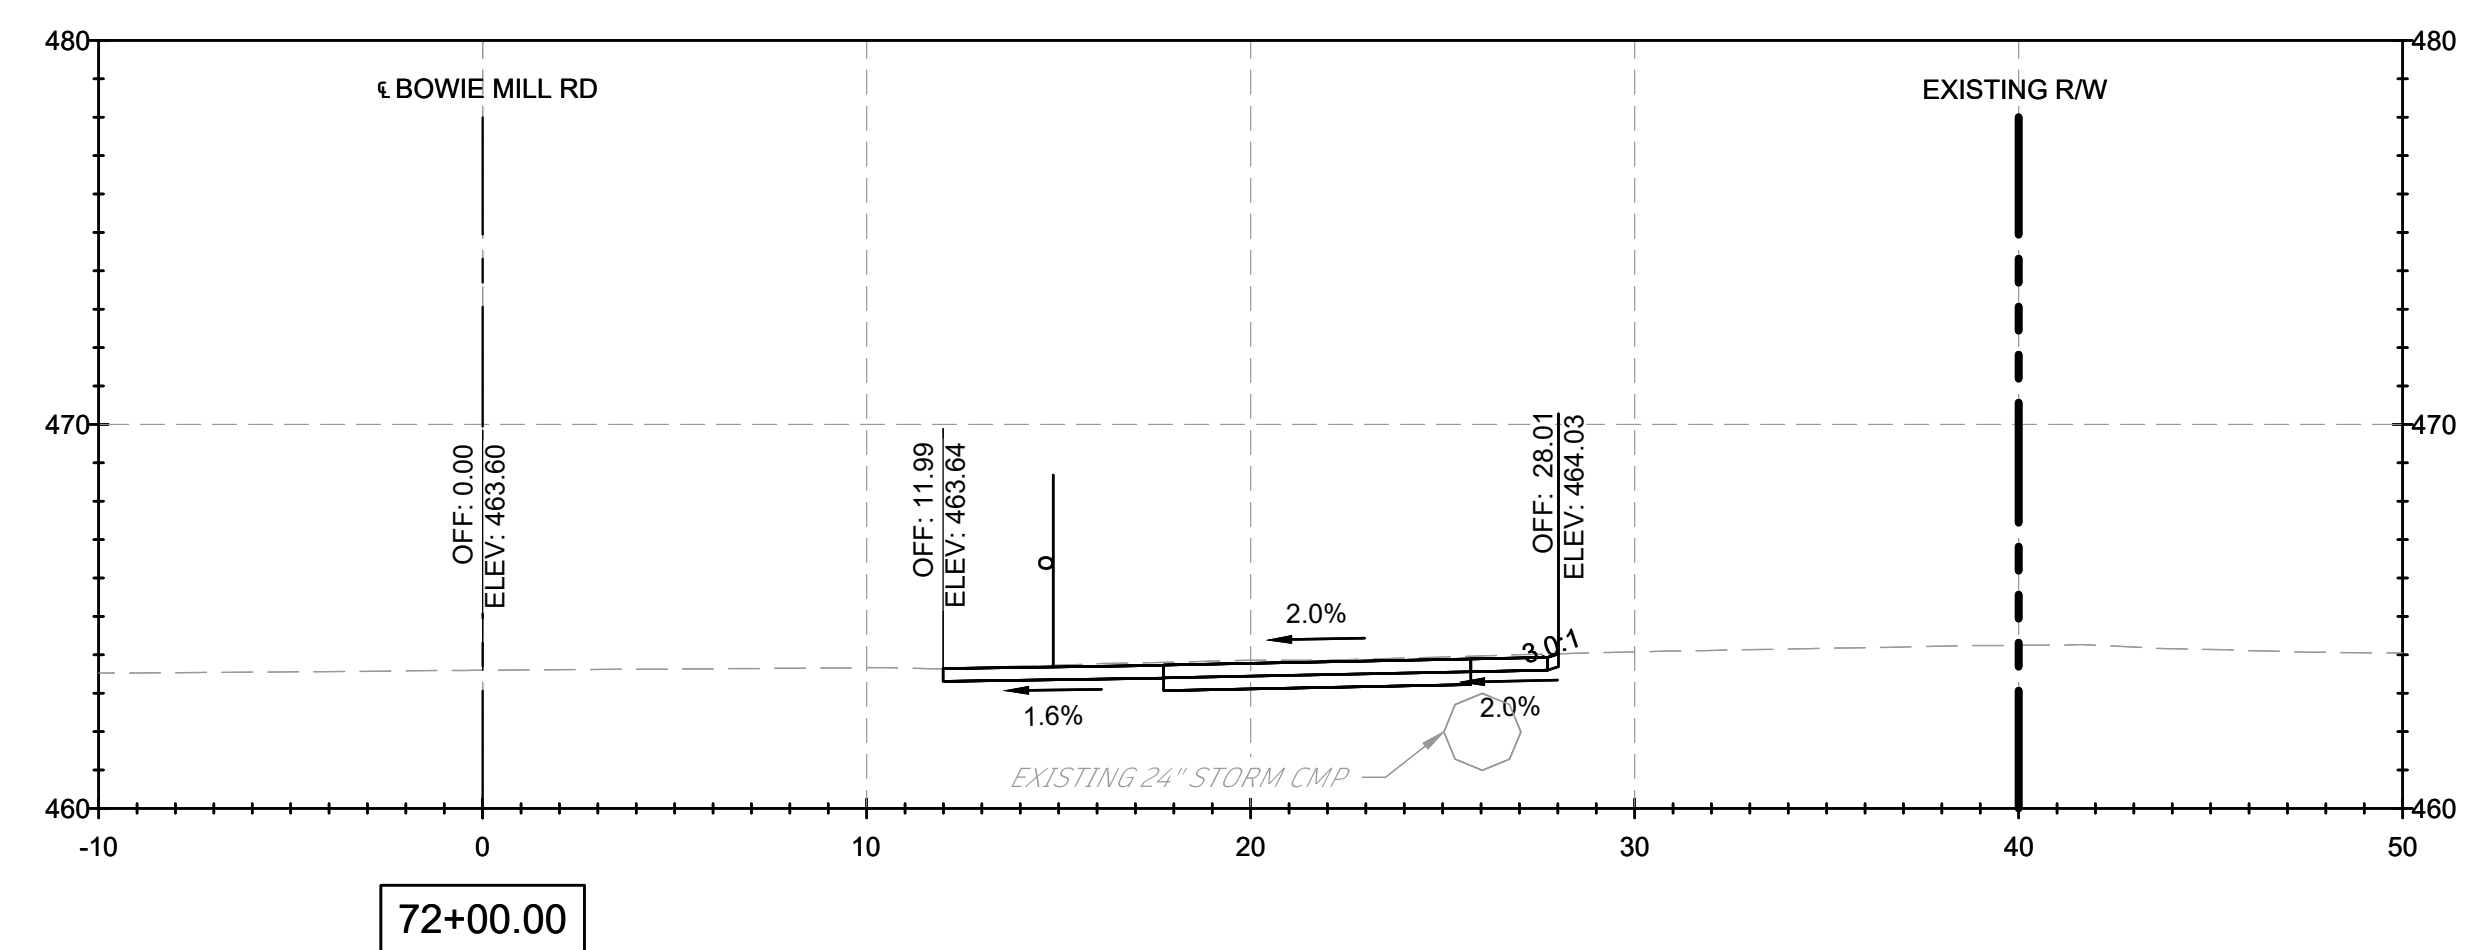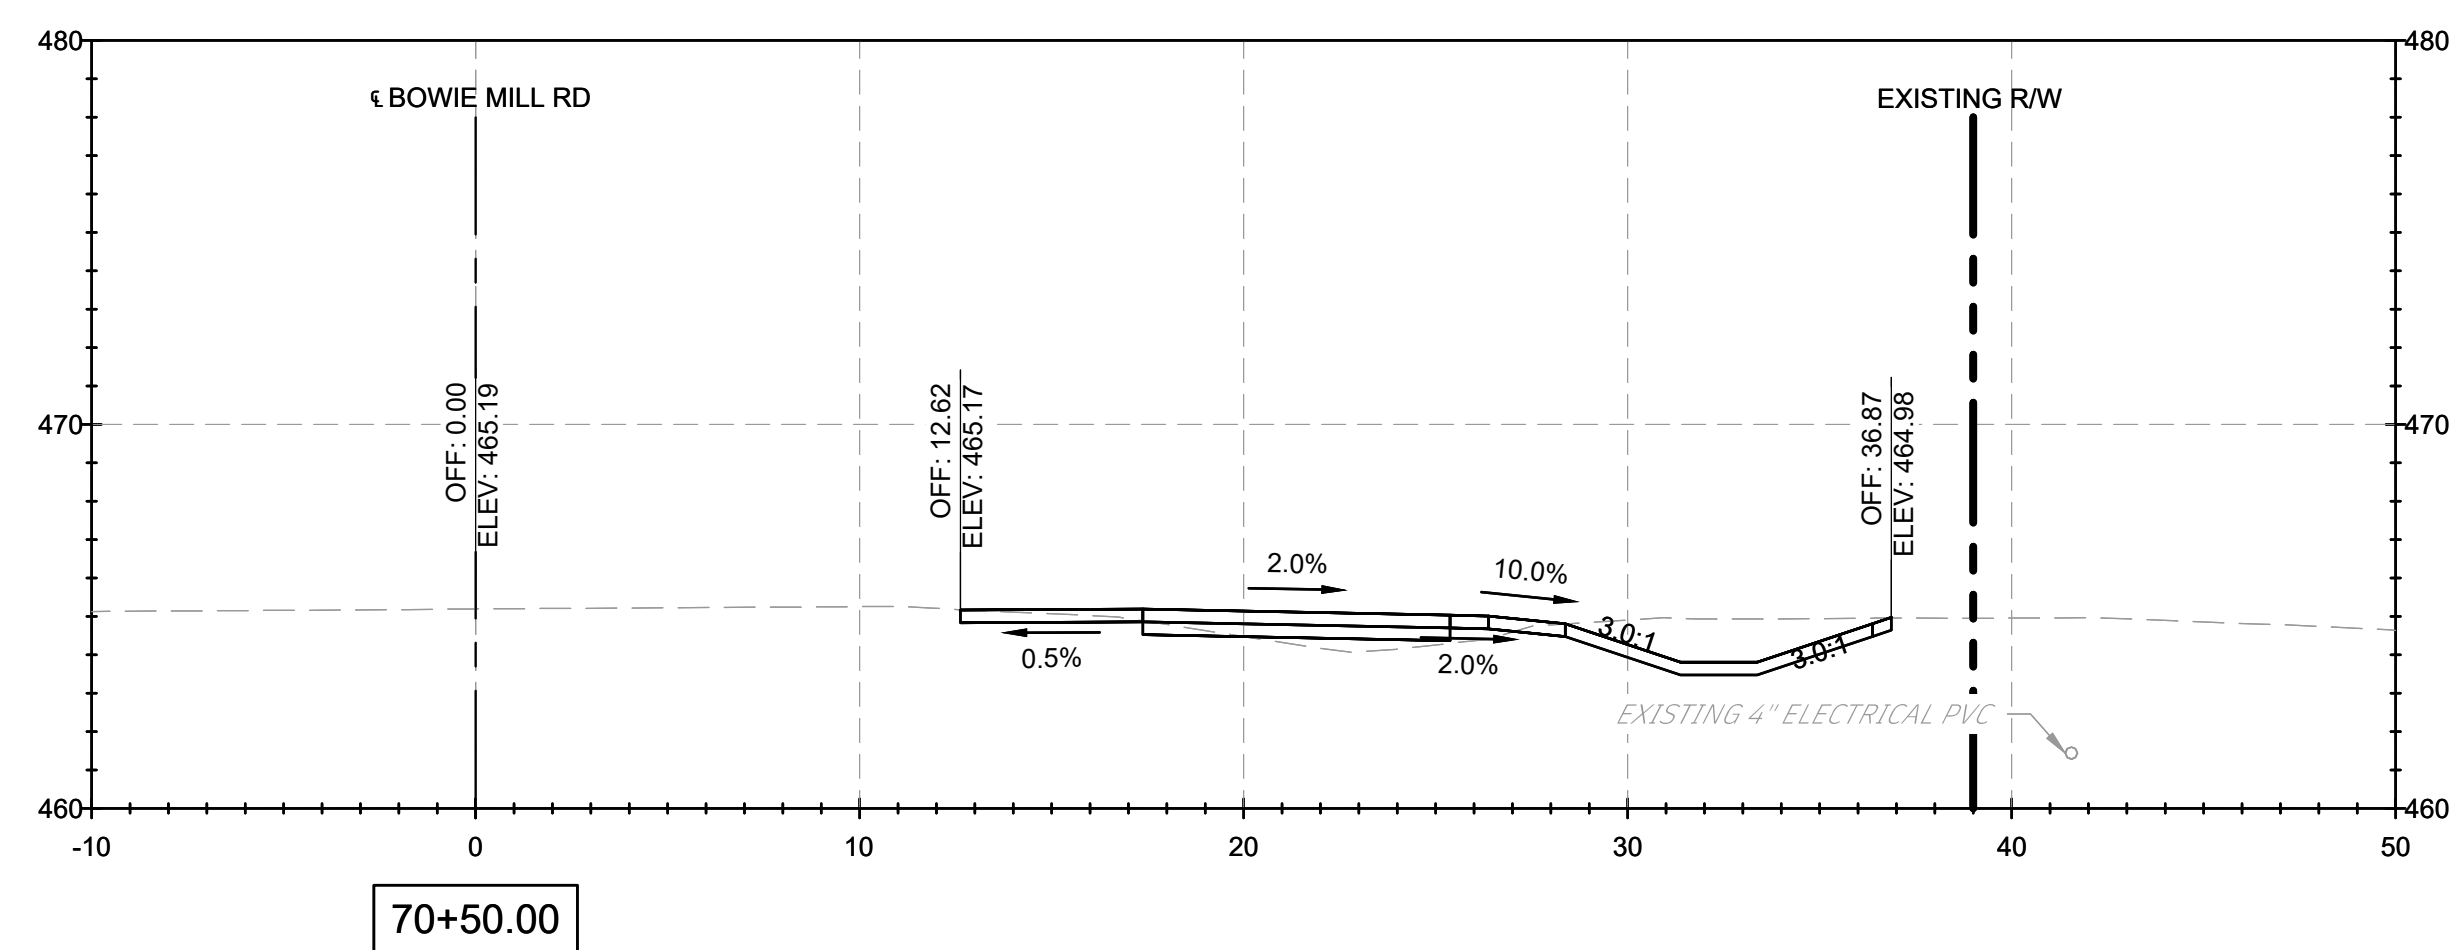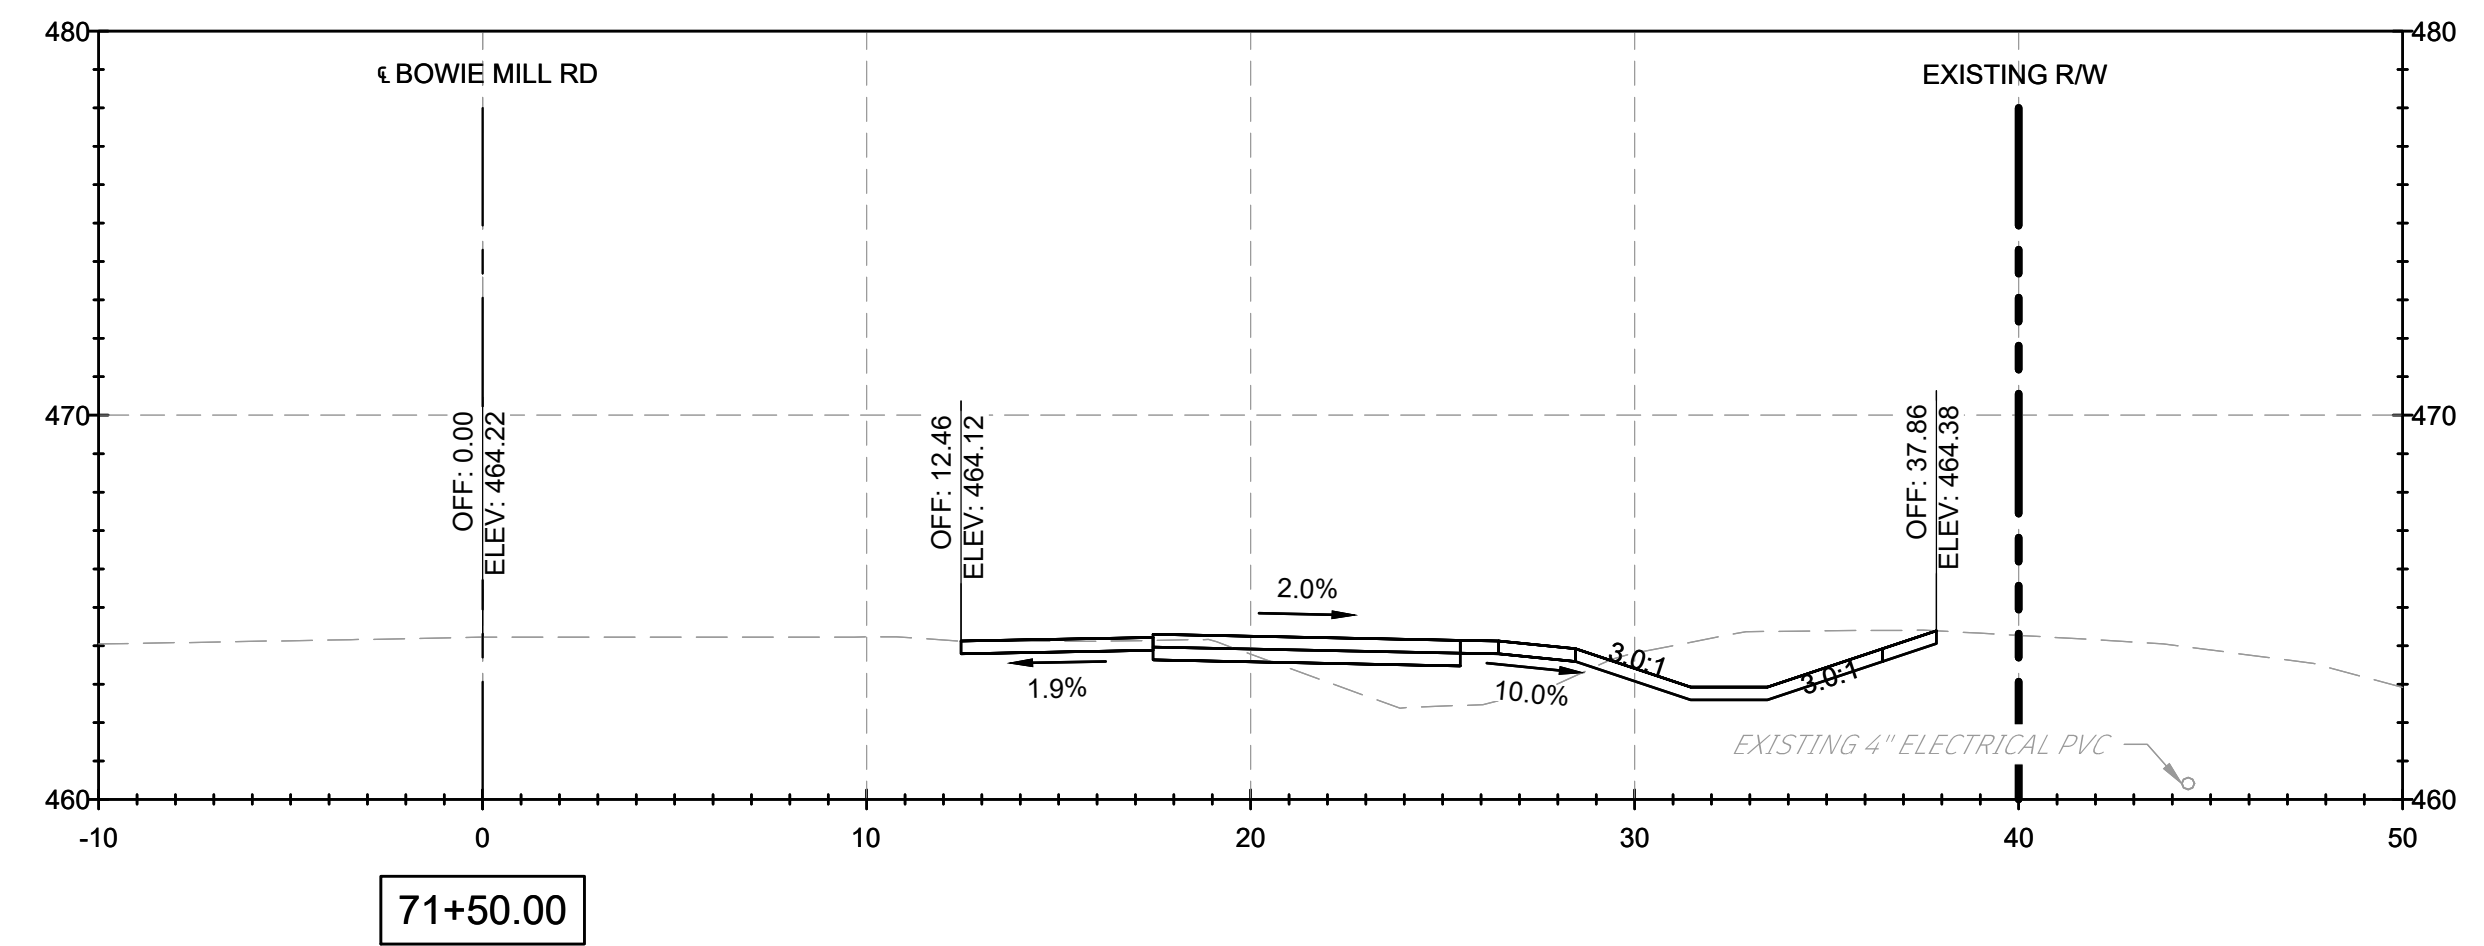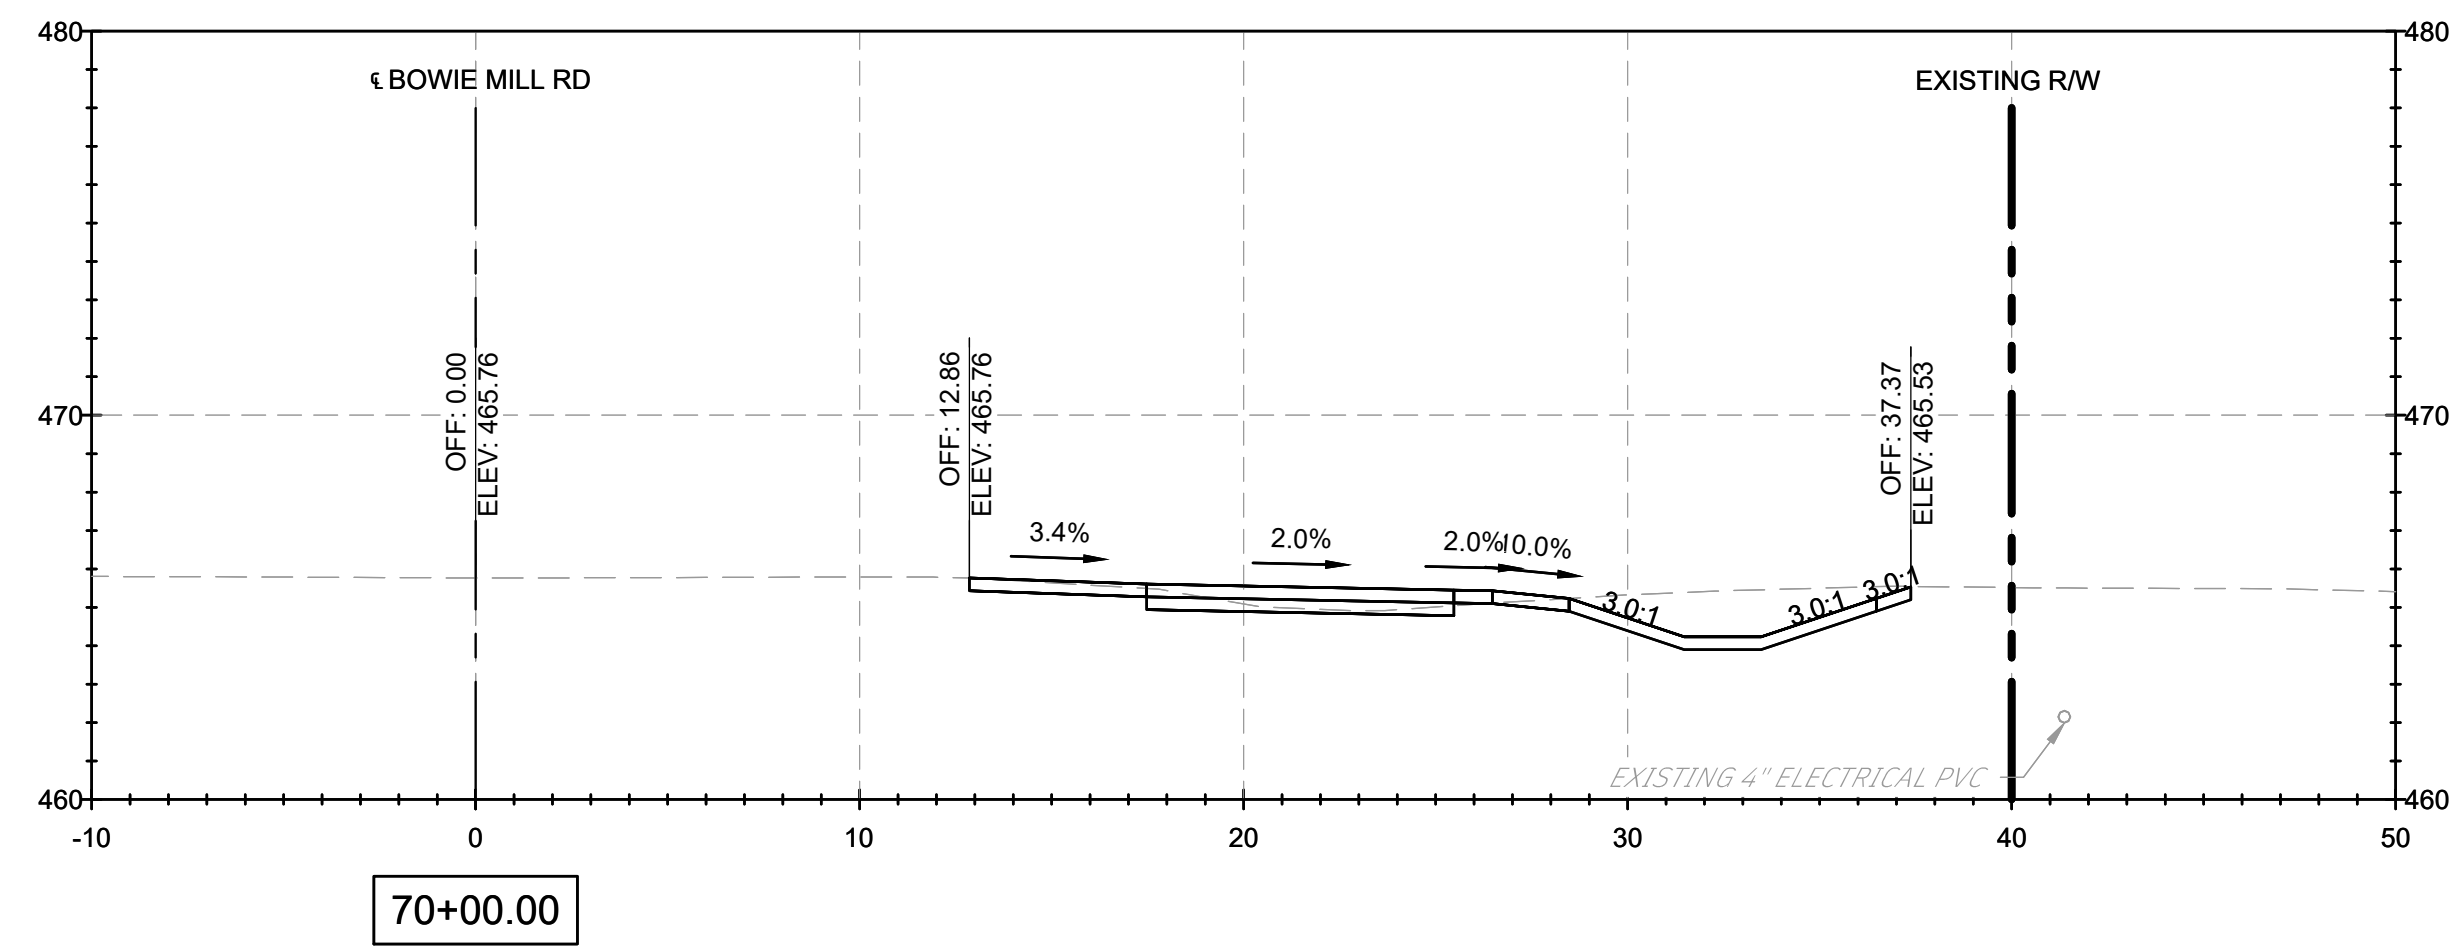


NOTES:

1. CROSS SECTION STATIONS FOLLOW THE ROAD WAY CENTERLINES OF MUNCASTER MILL ROAD AND BOWIE MILL ROAD.

FILE NAME: C:\pwworking\jmt\d0642115\pHD_Bowie Mill Road_XSections.dwg LAYOUT NAME: XS-24 PLOTTED: Friday, April 04, 2025 - 9:48pm USER: AHavener

90% DESIGN
NOT FOR CONSTRUCTION

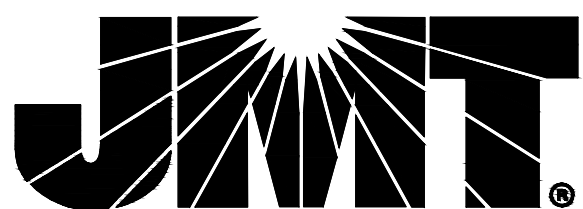[illegible]

MONTGOMERY COUNTY
DEPARTMENT OF TRANSPORTATION
GAITHERSBURG, MARYLAND

RECOMMENDED FOR APPROVAL

Chief, Design Section _____ Date _____
 APPROVED

Date _____


 Chief, Division of Transportation Engineering Date

Date _____

Designed by: ADH Drawn by: TMB Checked by: JJR

XS-24
CROSS SECTIONS
BOWIE MILL ROAD
BIKEWAY


M-NCPPC PERMIT NO. MR2023016 SHA TRACKING NO. 24APMO039XX

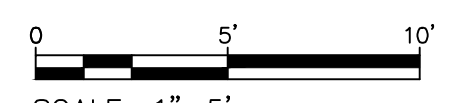


SCALE: 1"=5'

DATE: APRIL 2025


Project No. : 502108 Sheet 360 of 393

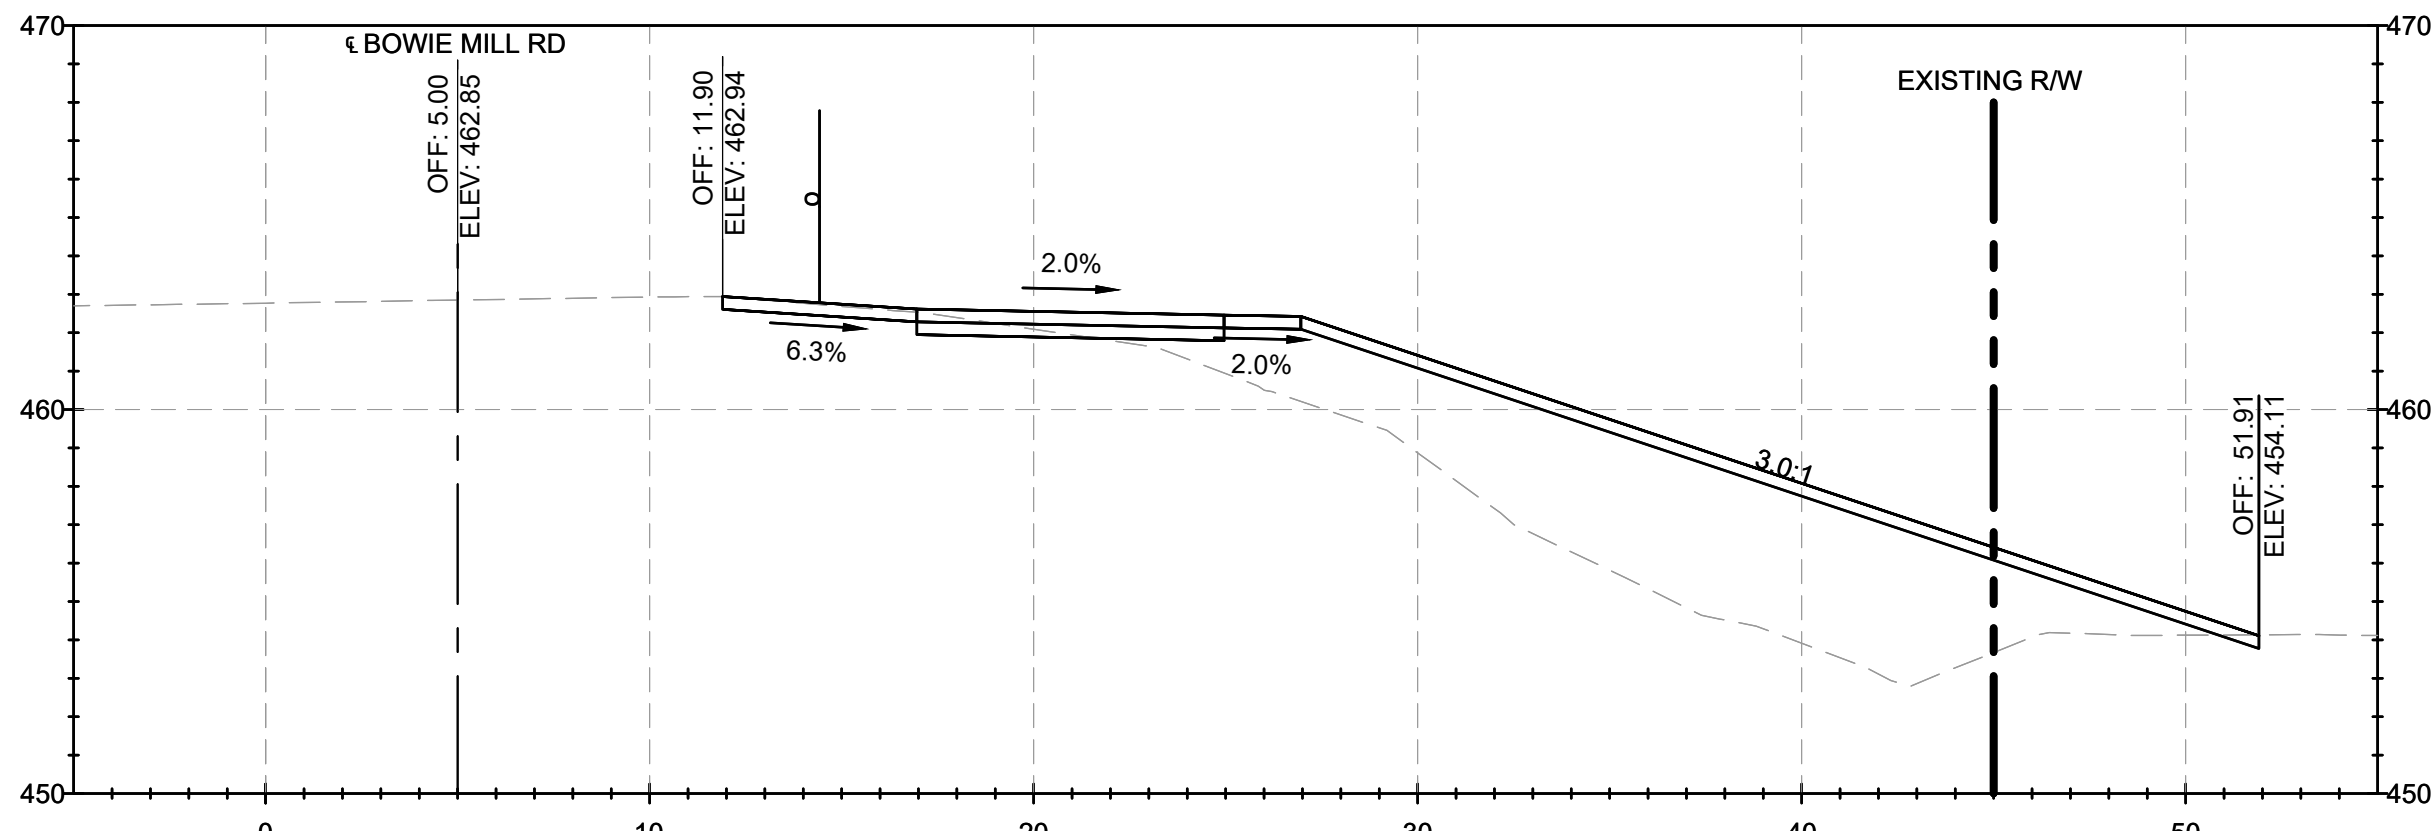


73+00.00

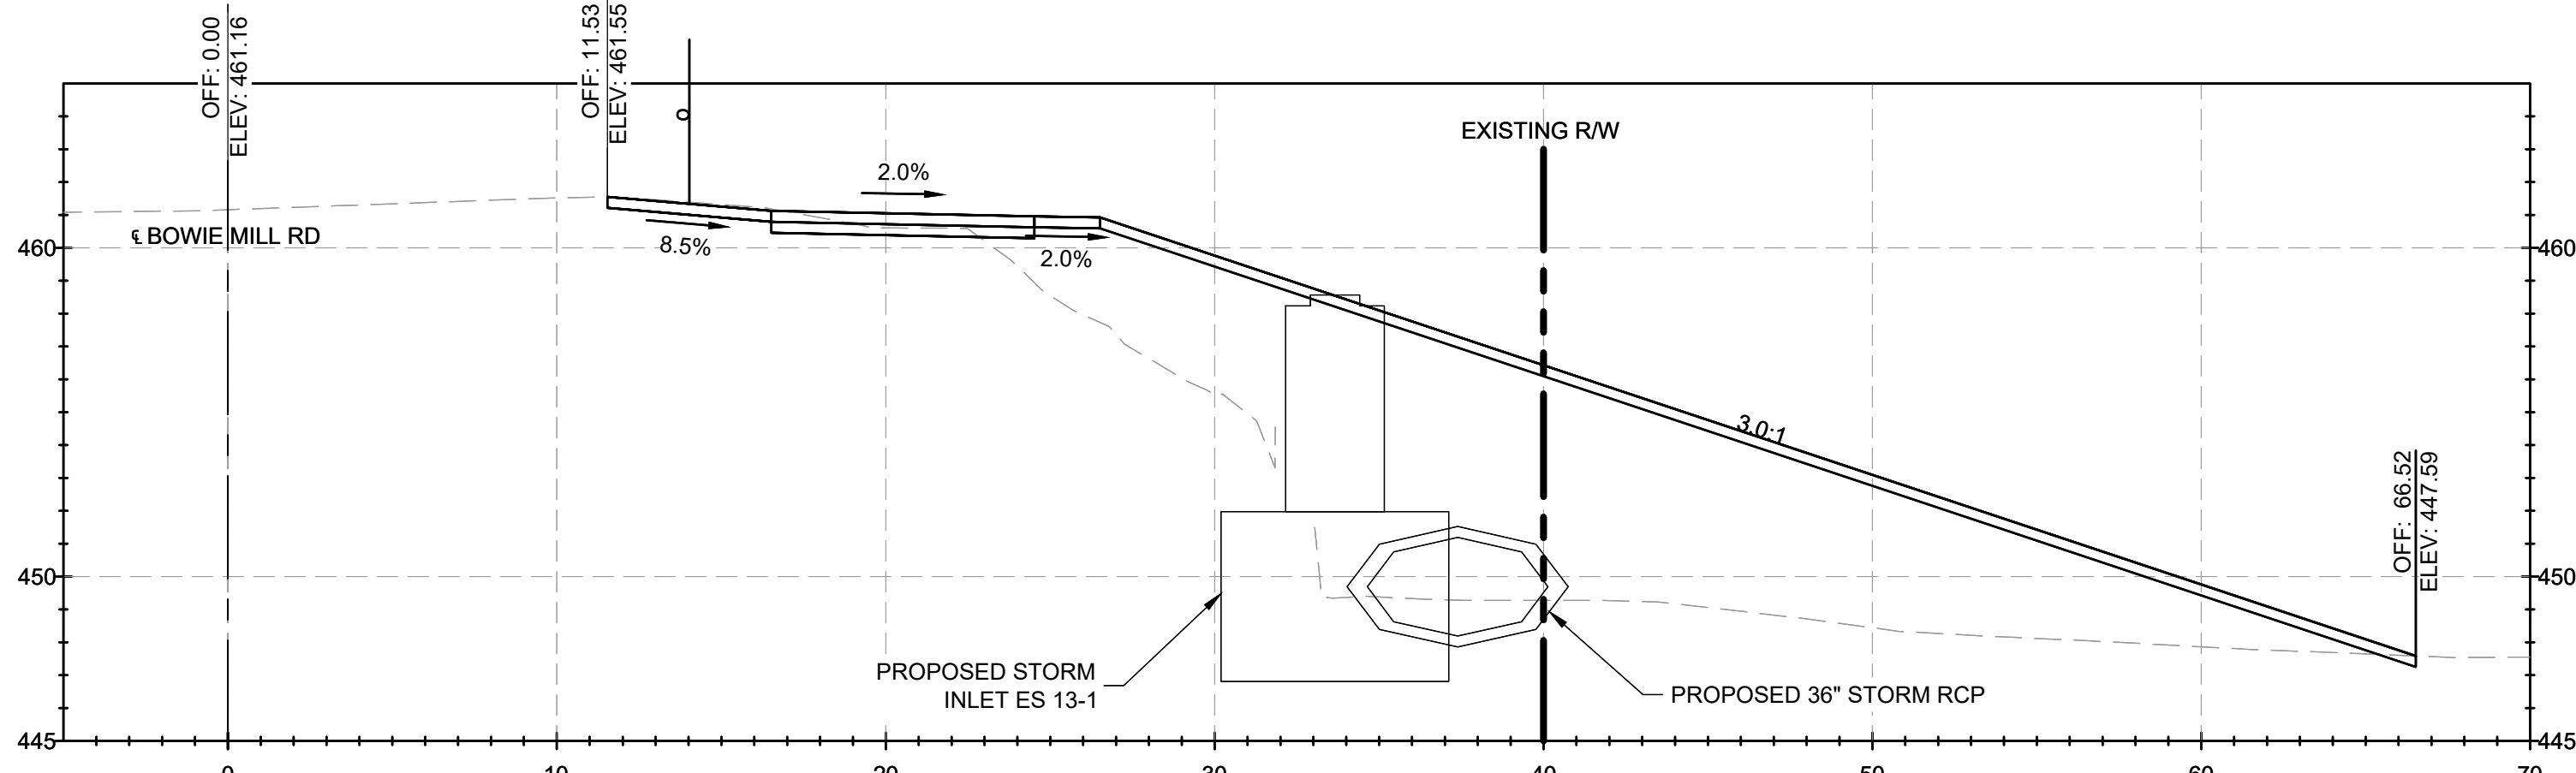


74+50.00

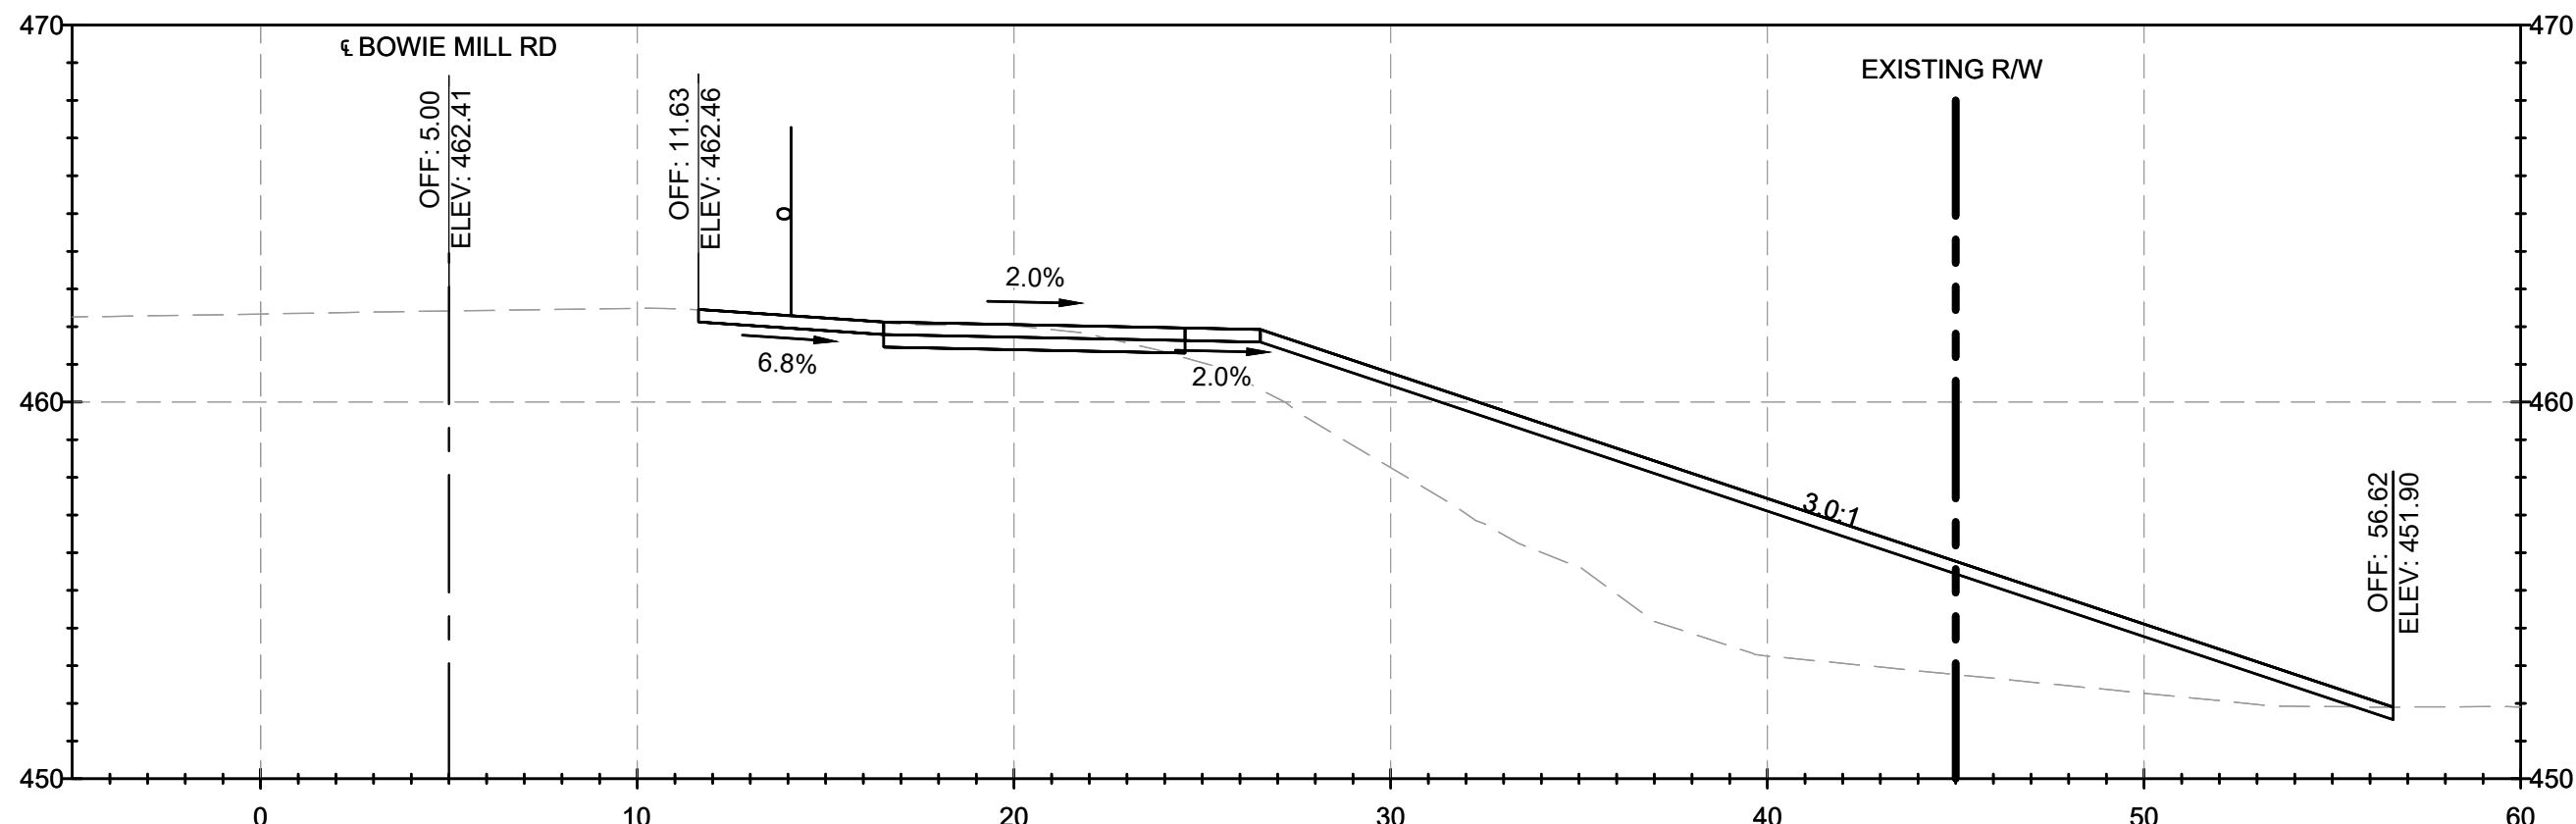


73+50.00

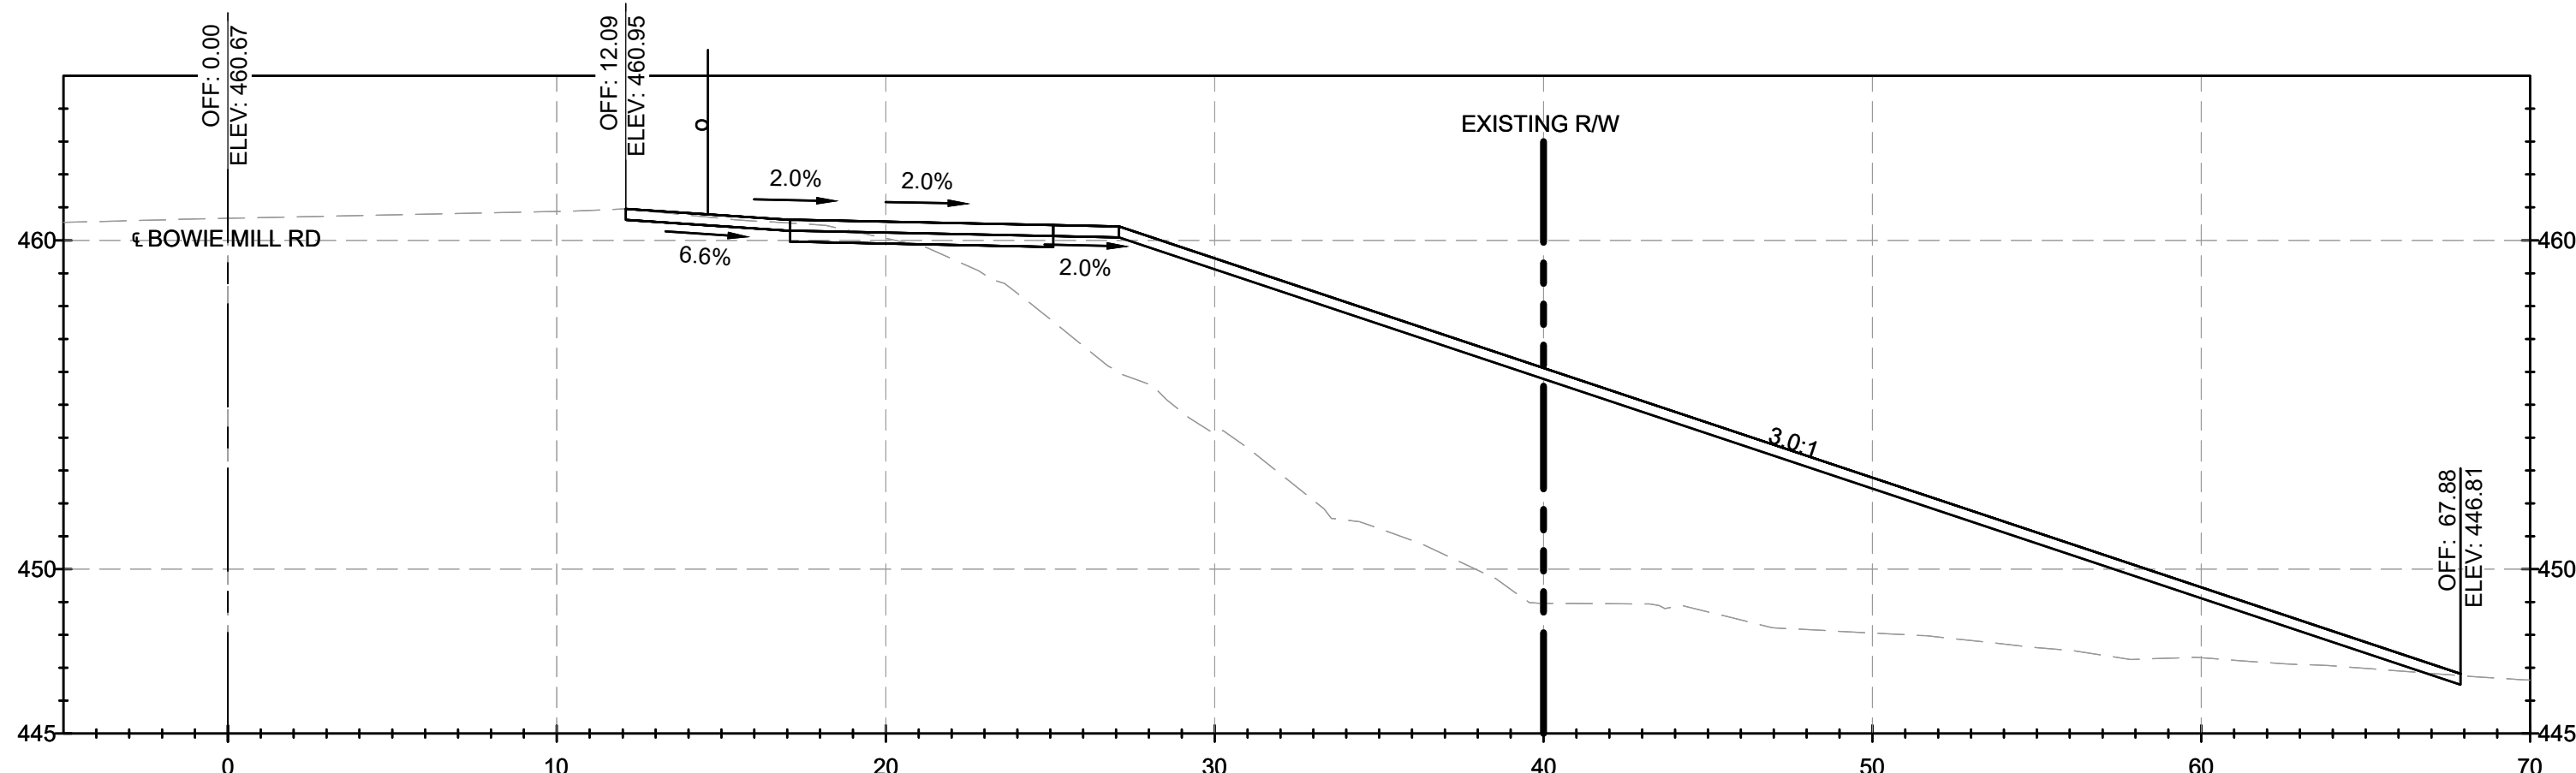

75+00.00

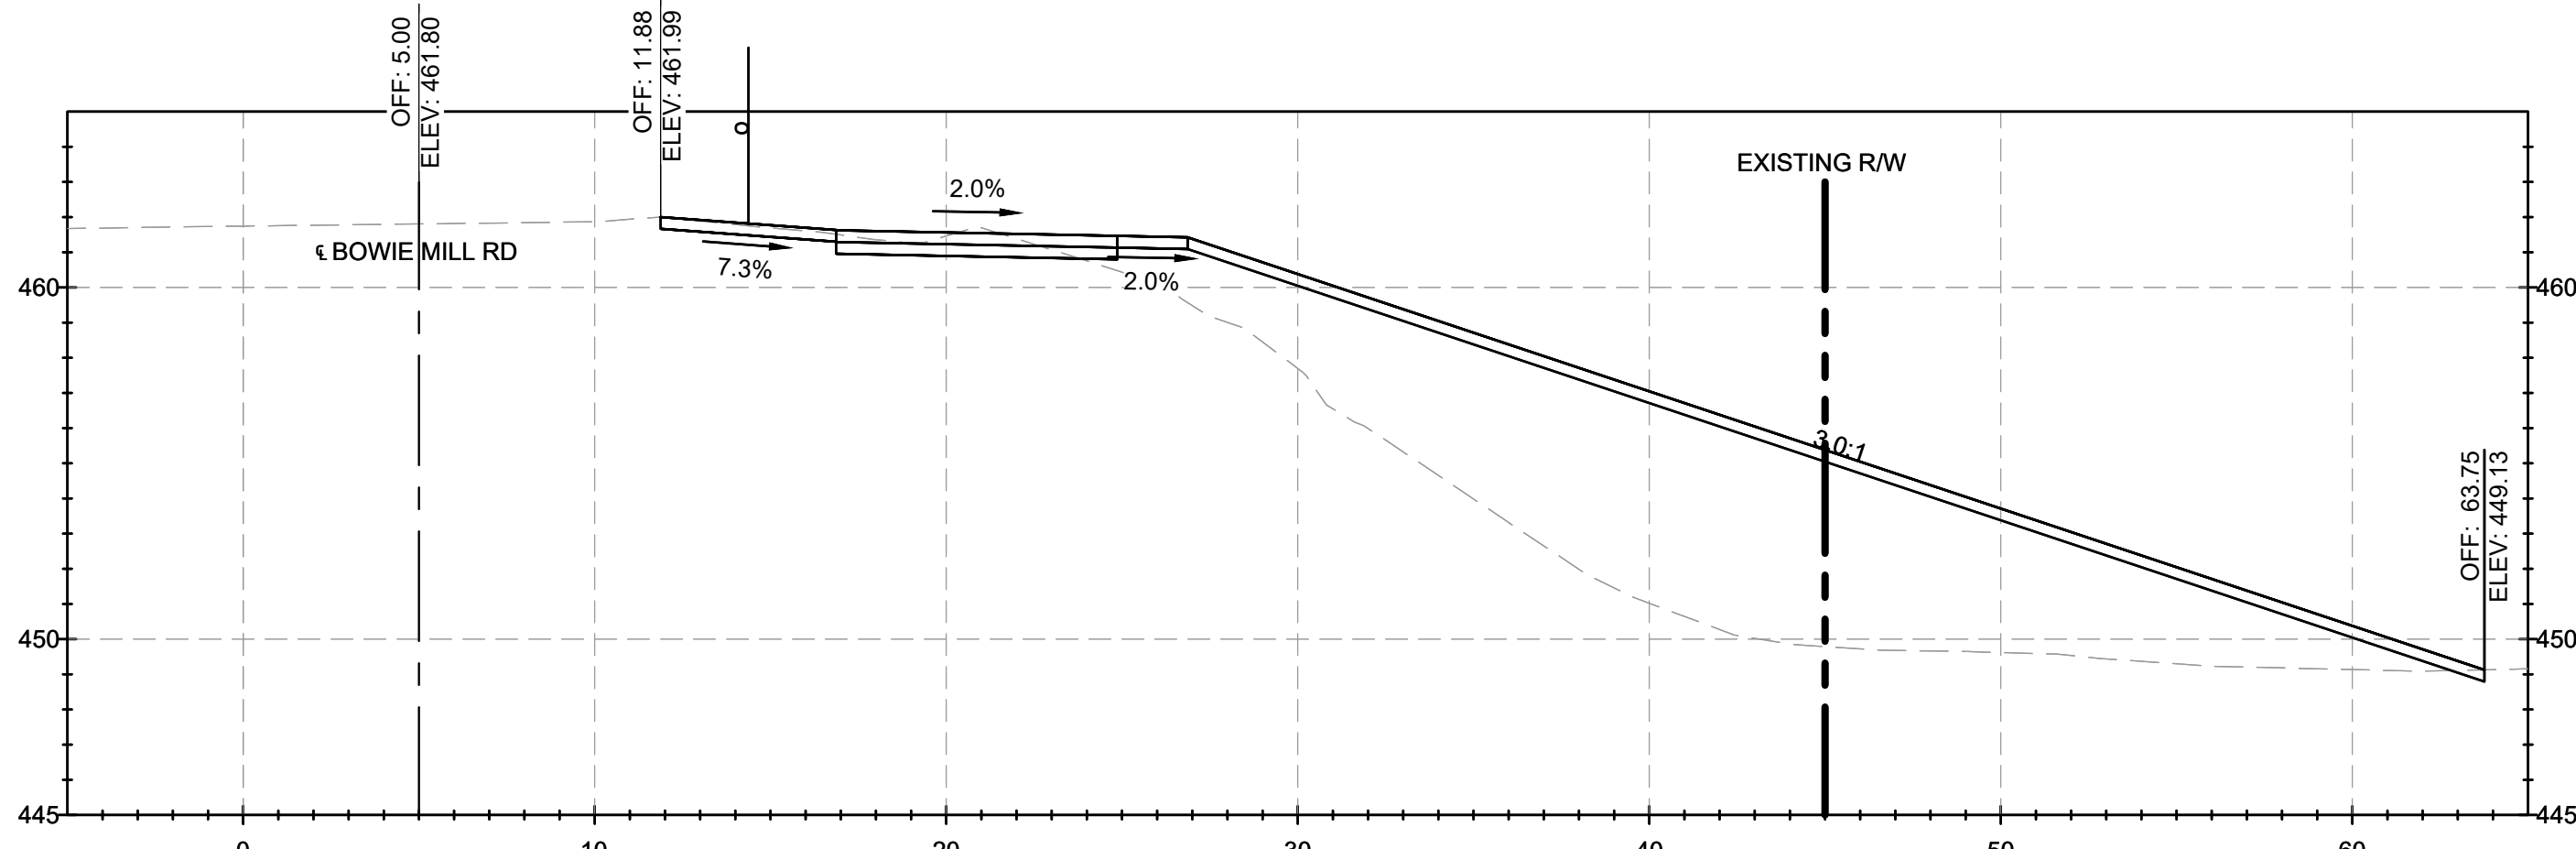

74+00.00






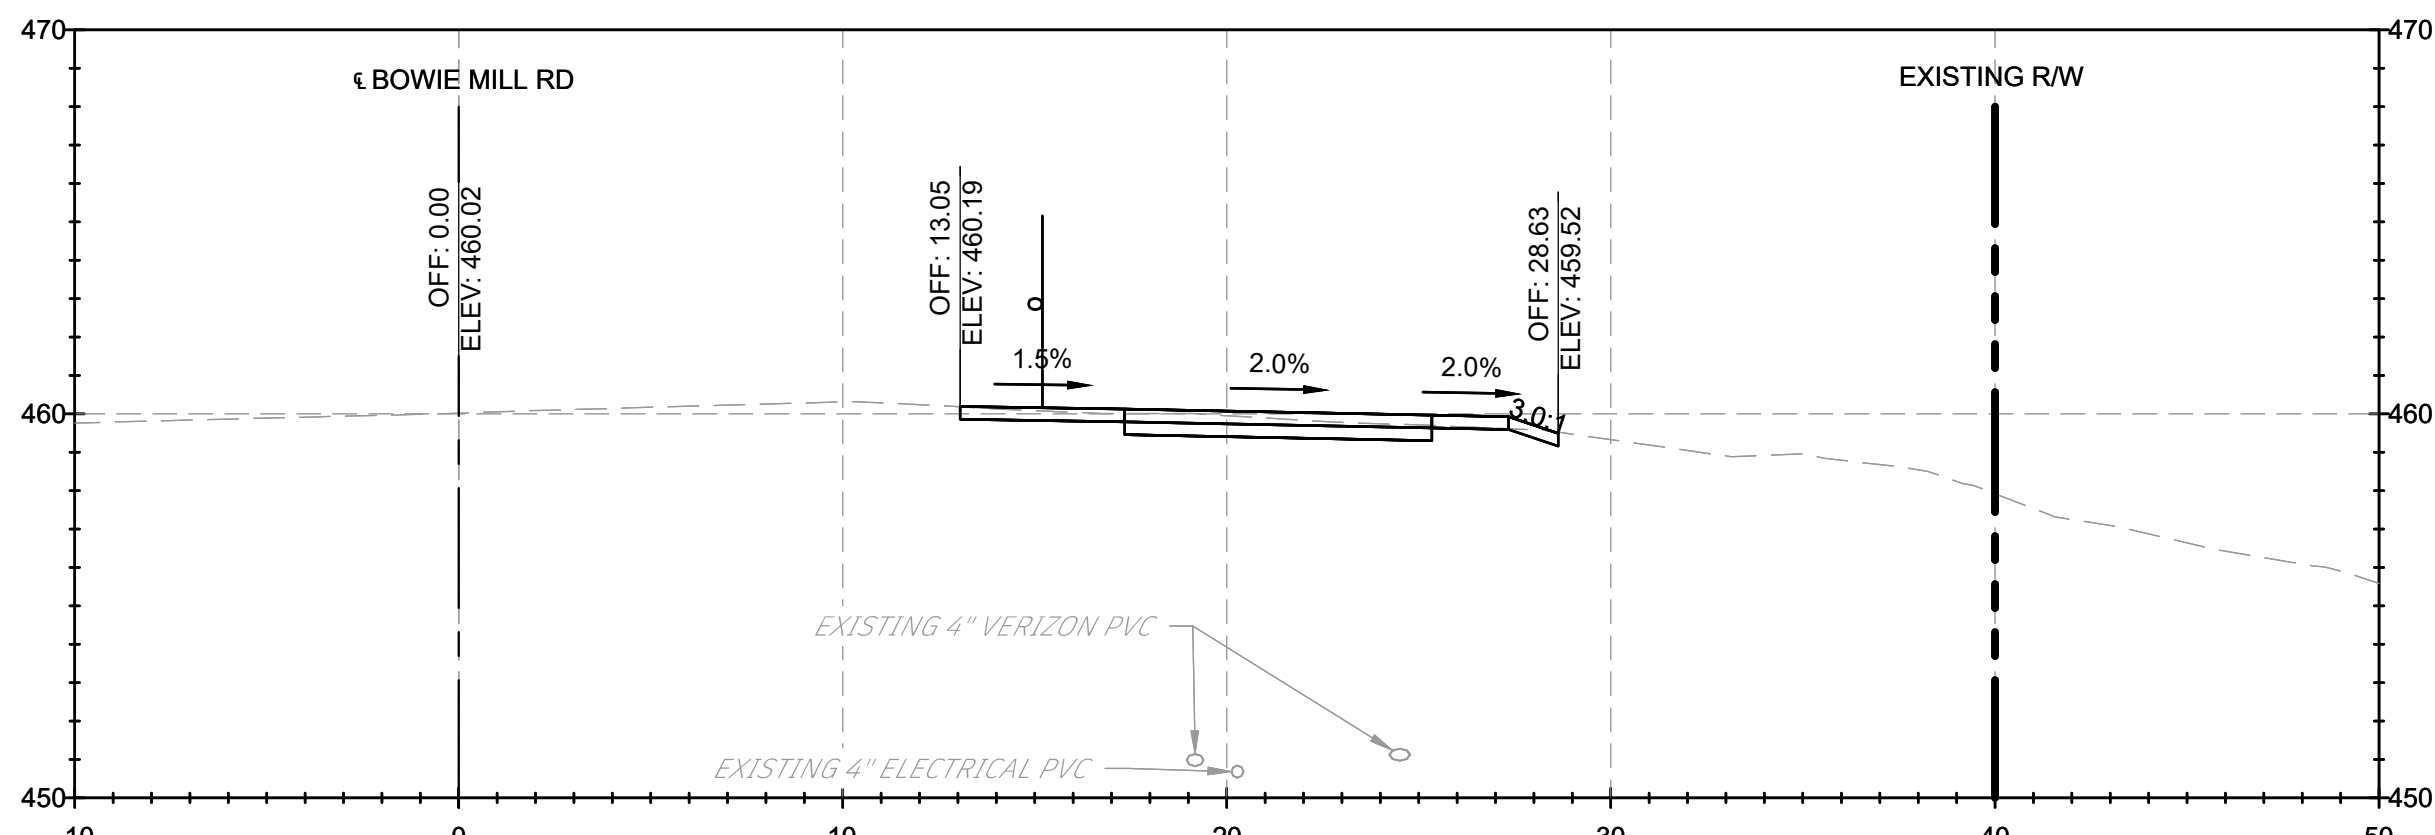


75+50.00

NOTES:
1. CROSS SECTION STATIONS FOLLOW THE ROAD WAY CENTERLINES OF MUNCASTER MILL ROAD AND BOWIE MILL ROAD.

FILE NAME: C:\pwworking\jmt\0642115\pHD_Bowie Mill Road_XSections.dwg LAYOUT NAME: XS-25 PLOTTED: Friday, April 04, 2025 - 9:50pm USER: AHavener


90% DESIGN NOT FOR CONSTRUCTION		MONTGOMERY COUNTY DEPARTMENT OF TRANSPORTATION GAITHERSBURG, MARYLAND		XS-25 CROSS SECTIONS BOWIE MILL ROAD BIKEWAY M-NCPPC PERMIT NO. <u>MR2023016</u> SHA TRACKING NO. <u>24APM0039XX</u> 0 5' 10' SCALE: 1"=5' DATE: APRIL 2025 Project No. : <u>502108</u> Sheet <u>361</u> of <u>393</u>	
		RECOMMENDED FOR APPROVAL			
		Chief, Design Section APPROVED	Date		
		Chief, Division of Transportation Engineering	Date		
		Designed by: <u>ADH</u>	Drawn by: <u>TMB</u>	Checked by: <u>JJR</u>	
NO.	REVISION	DATE	BY		

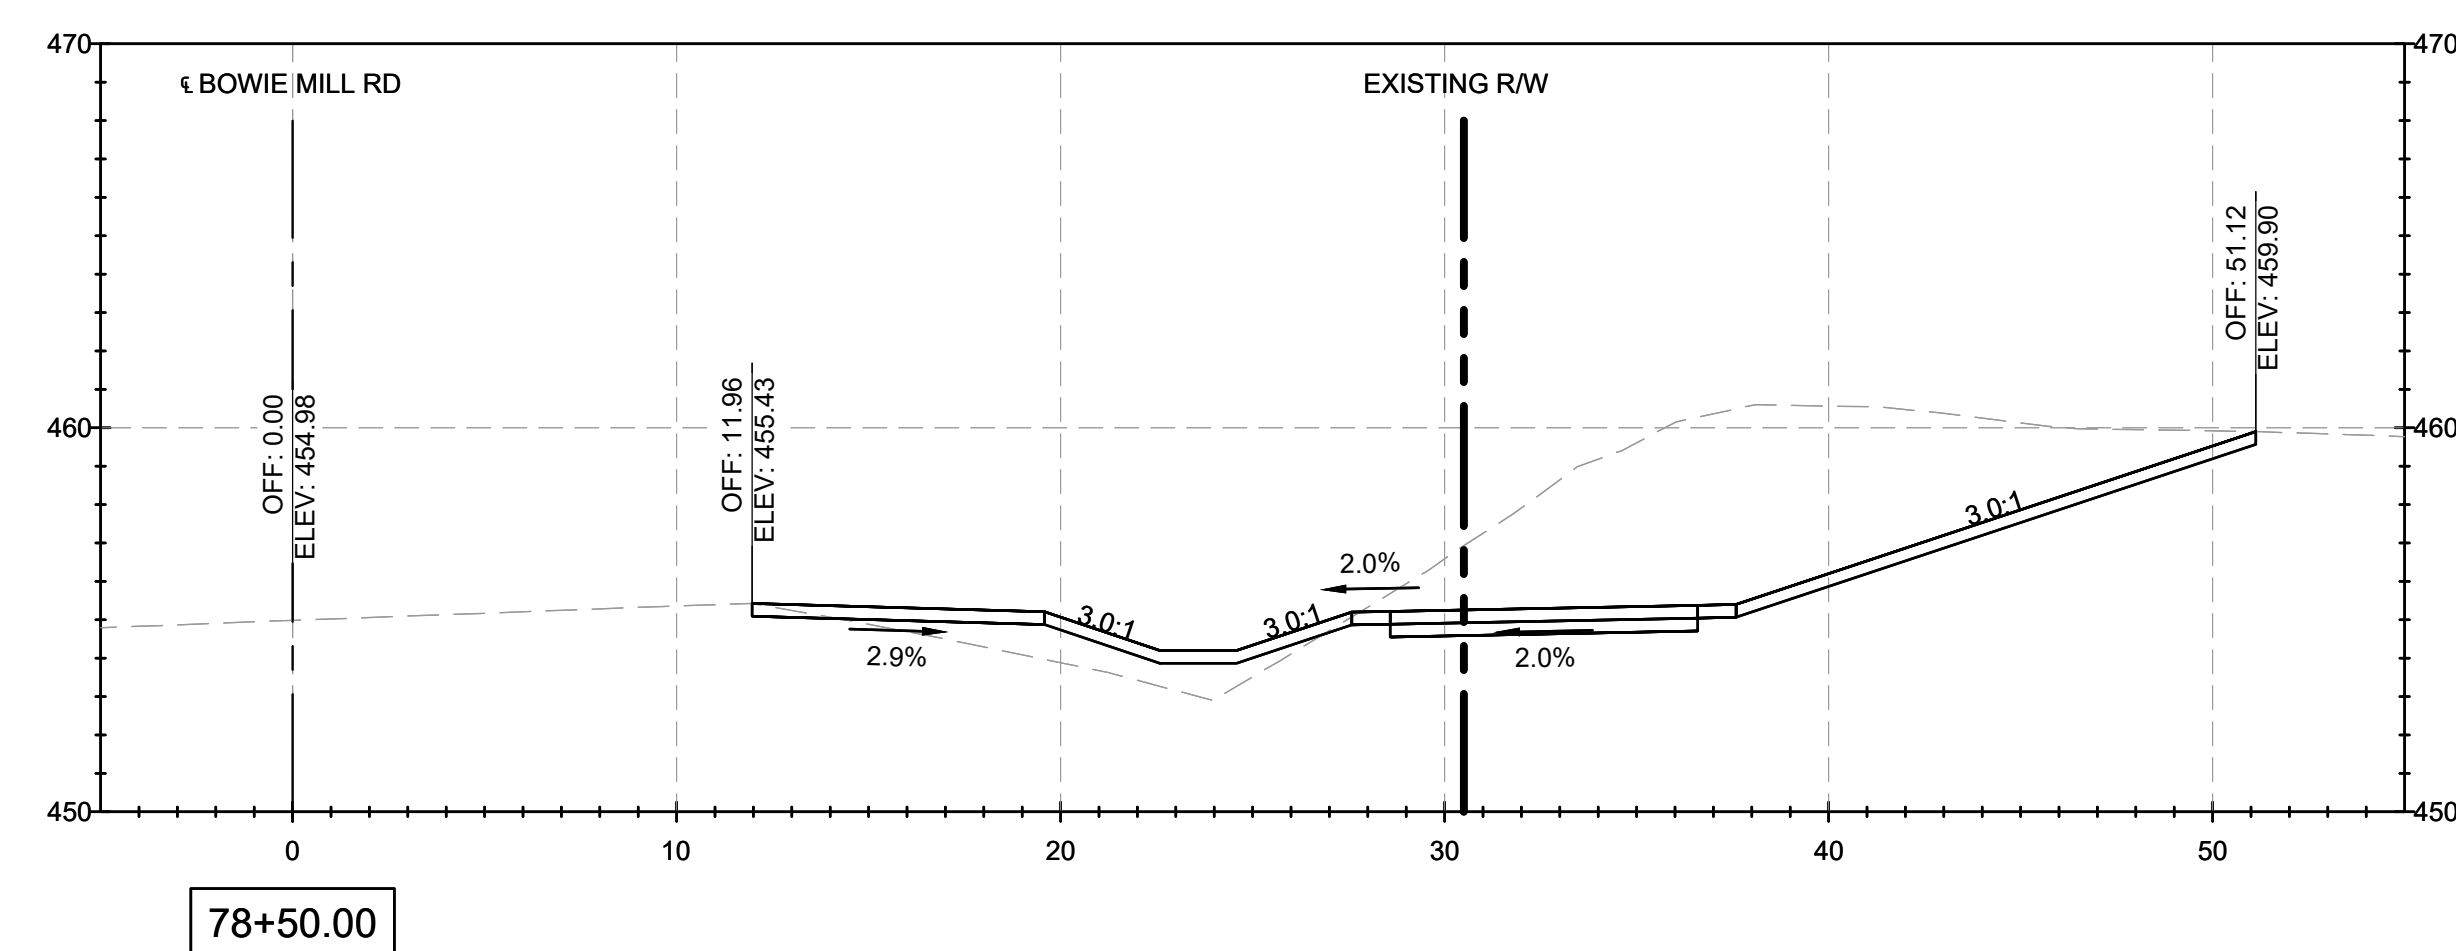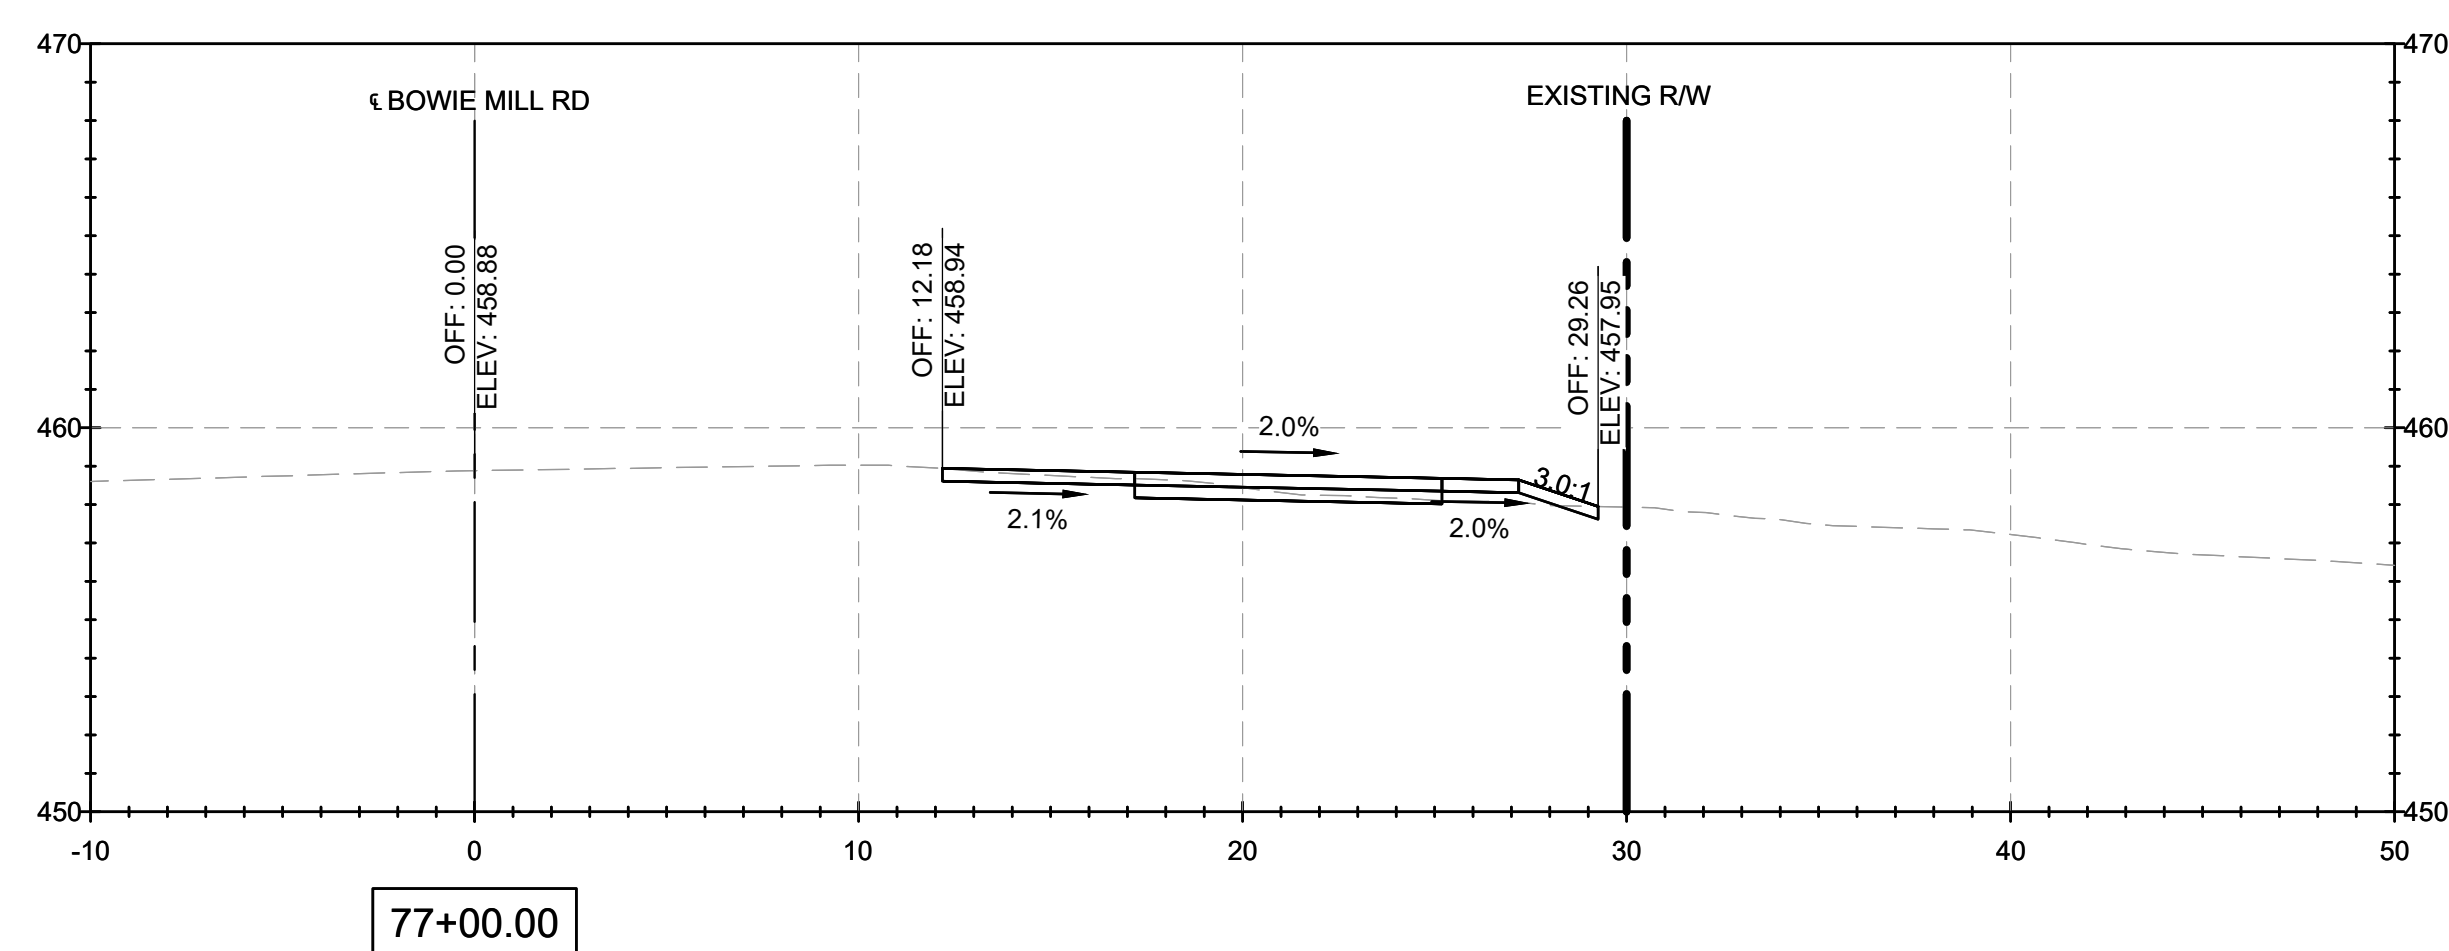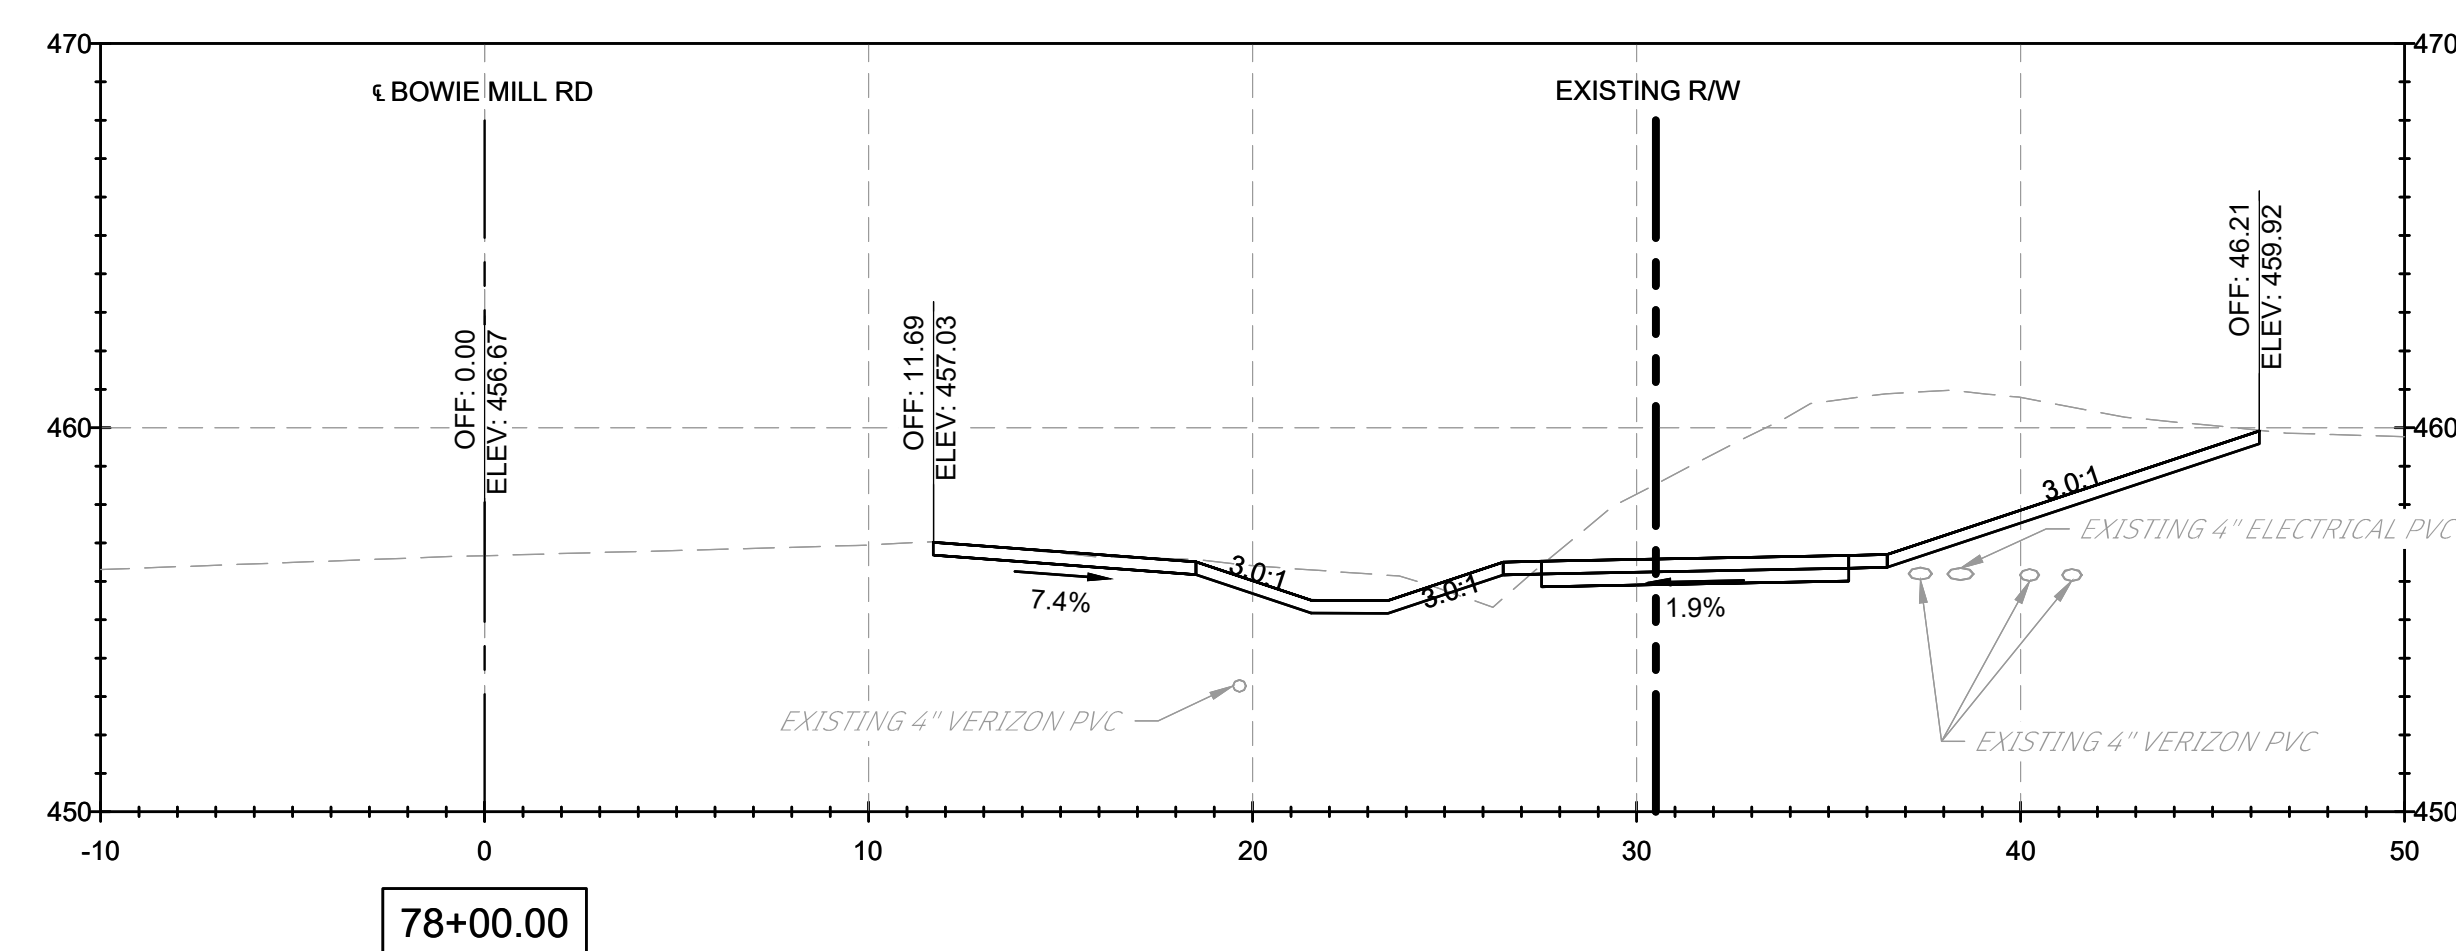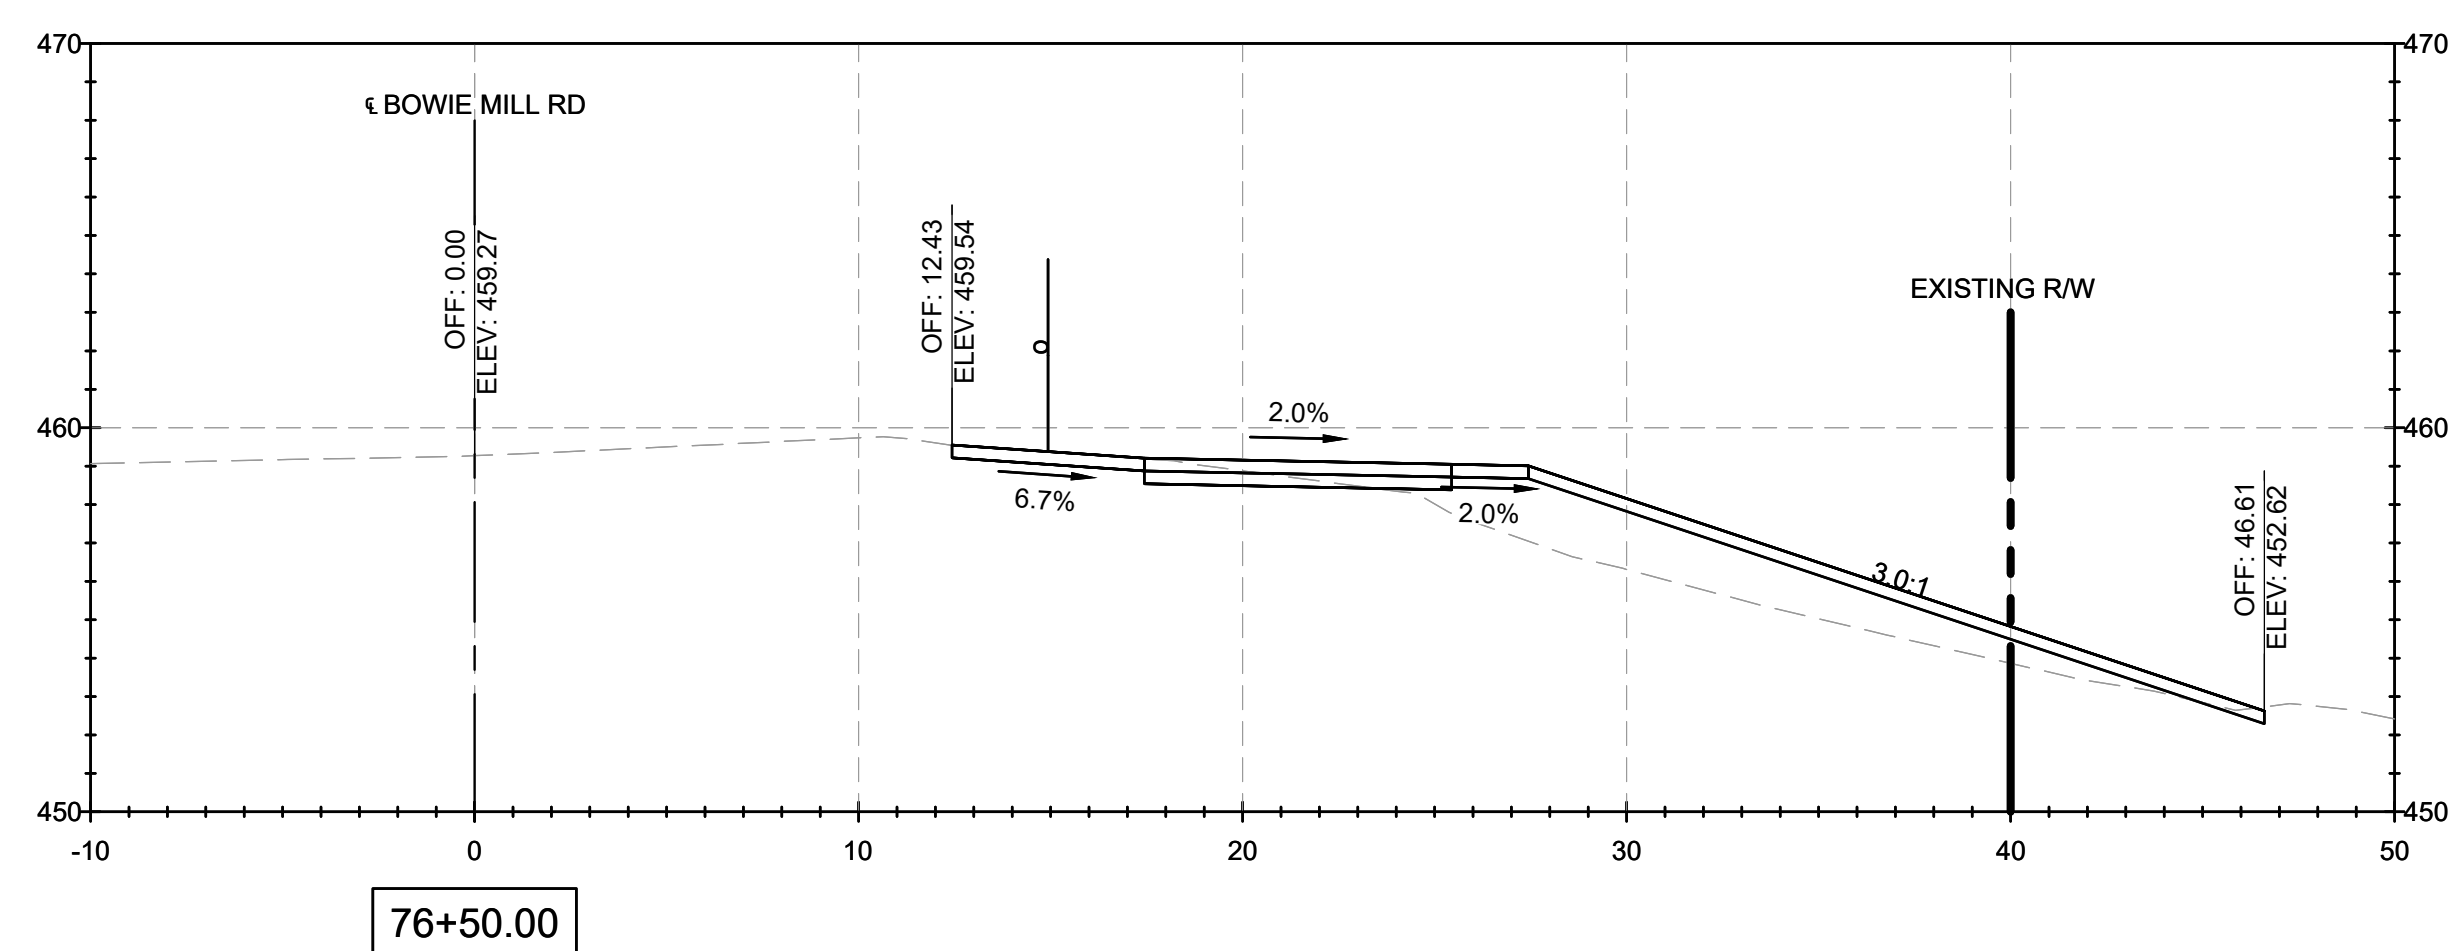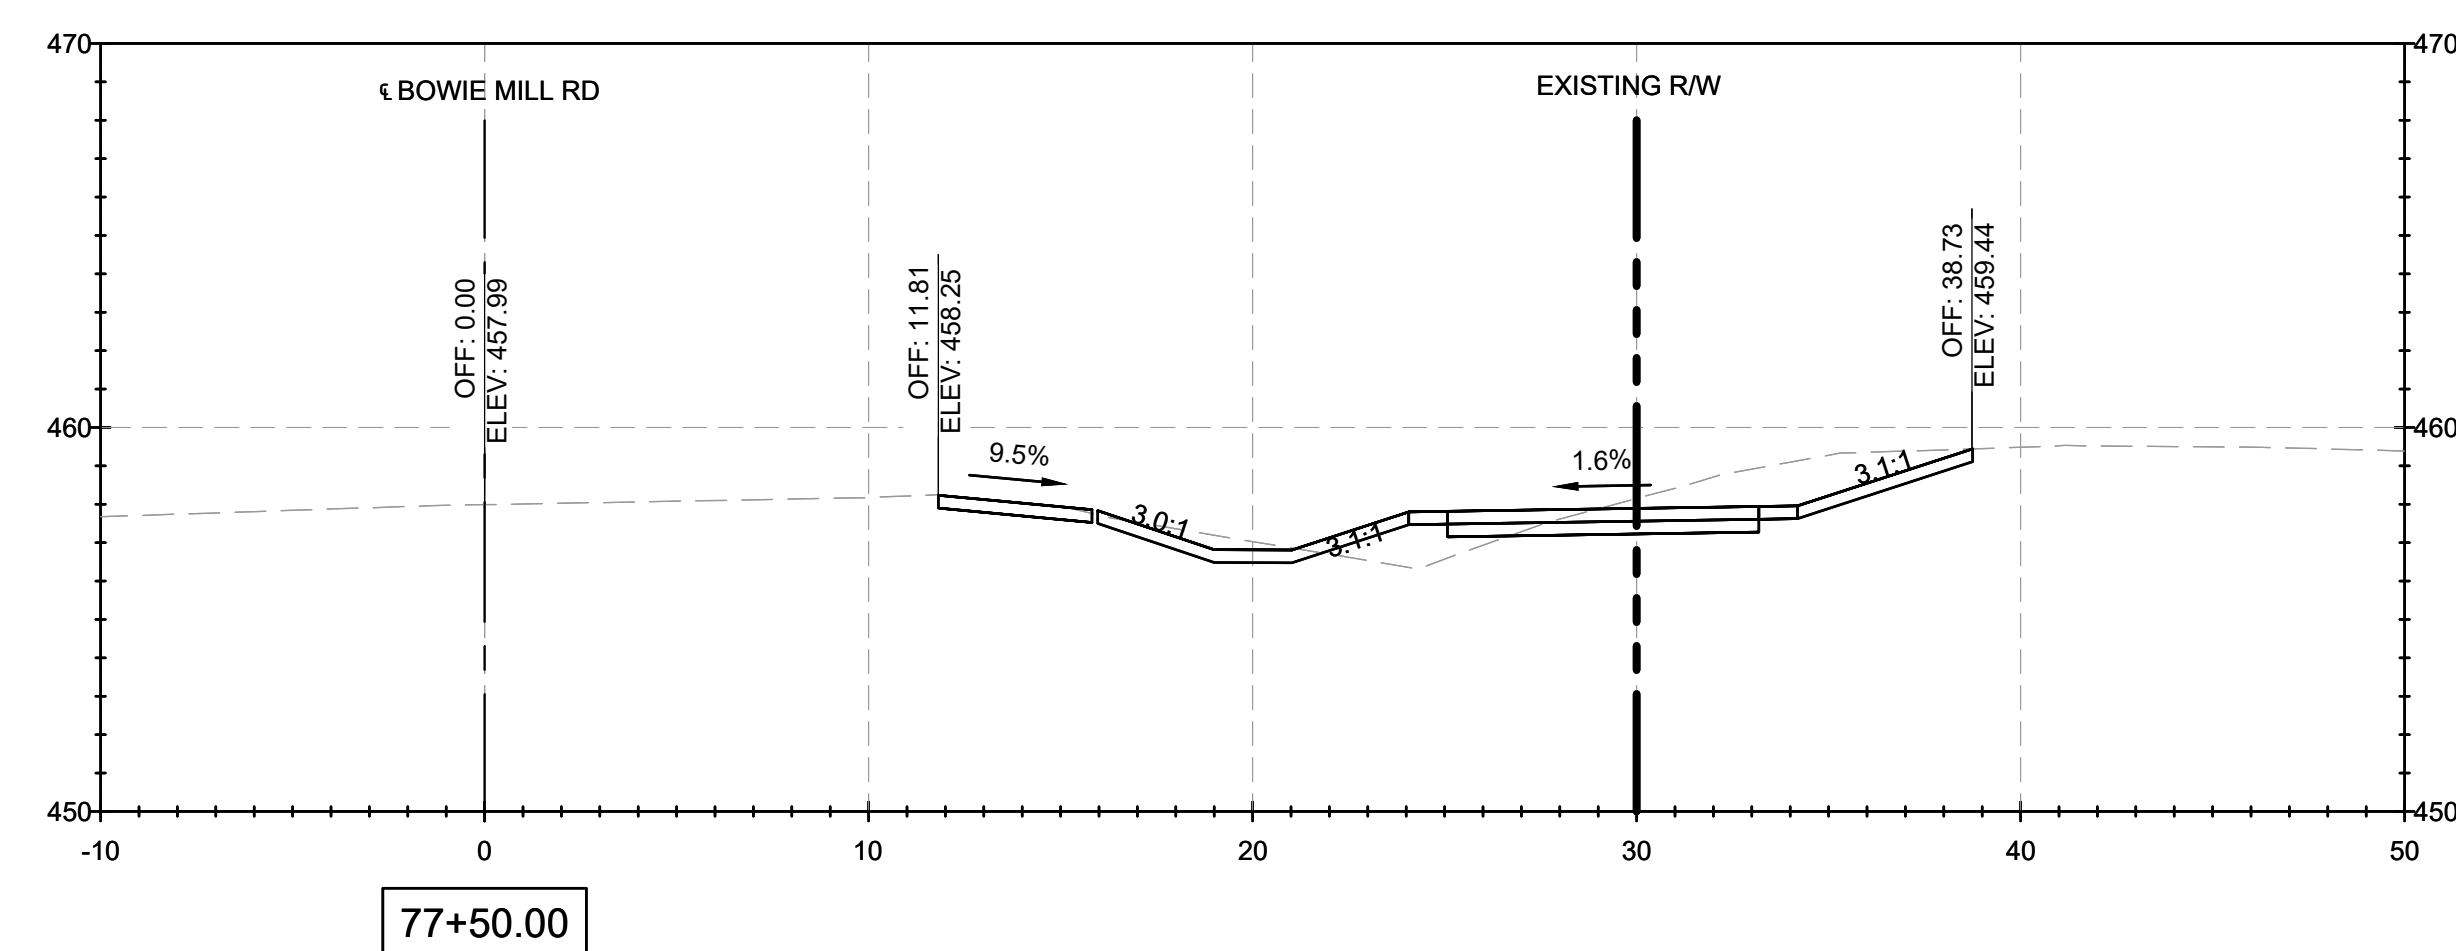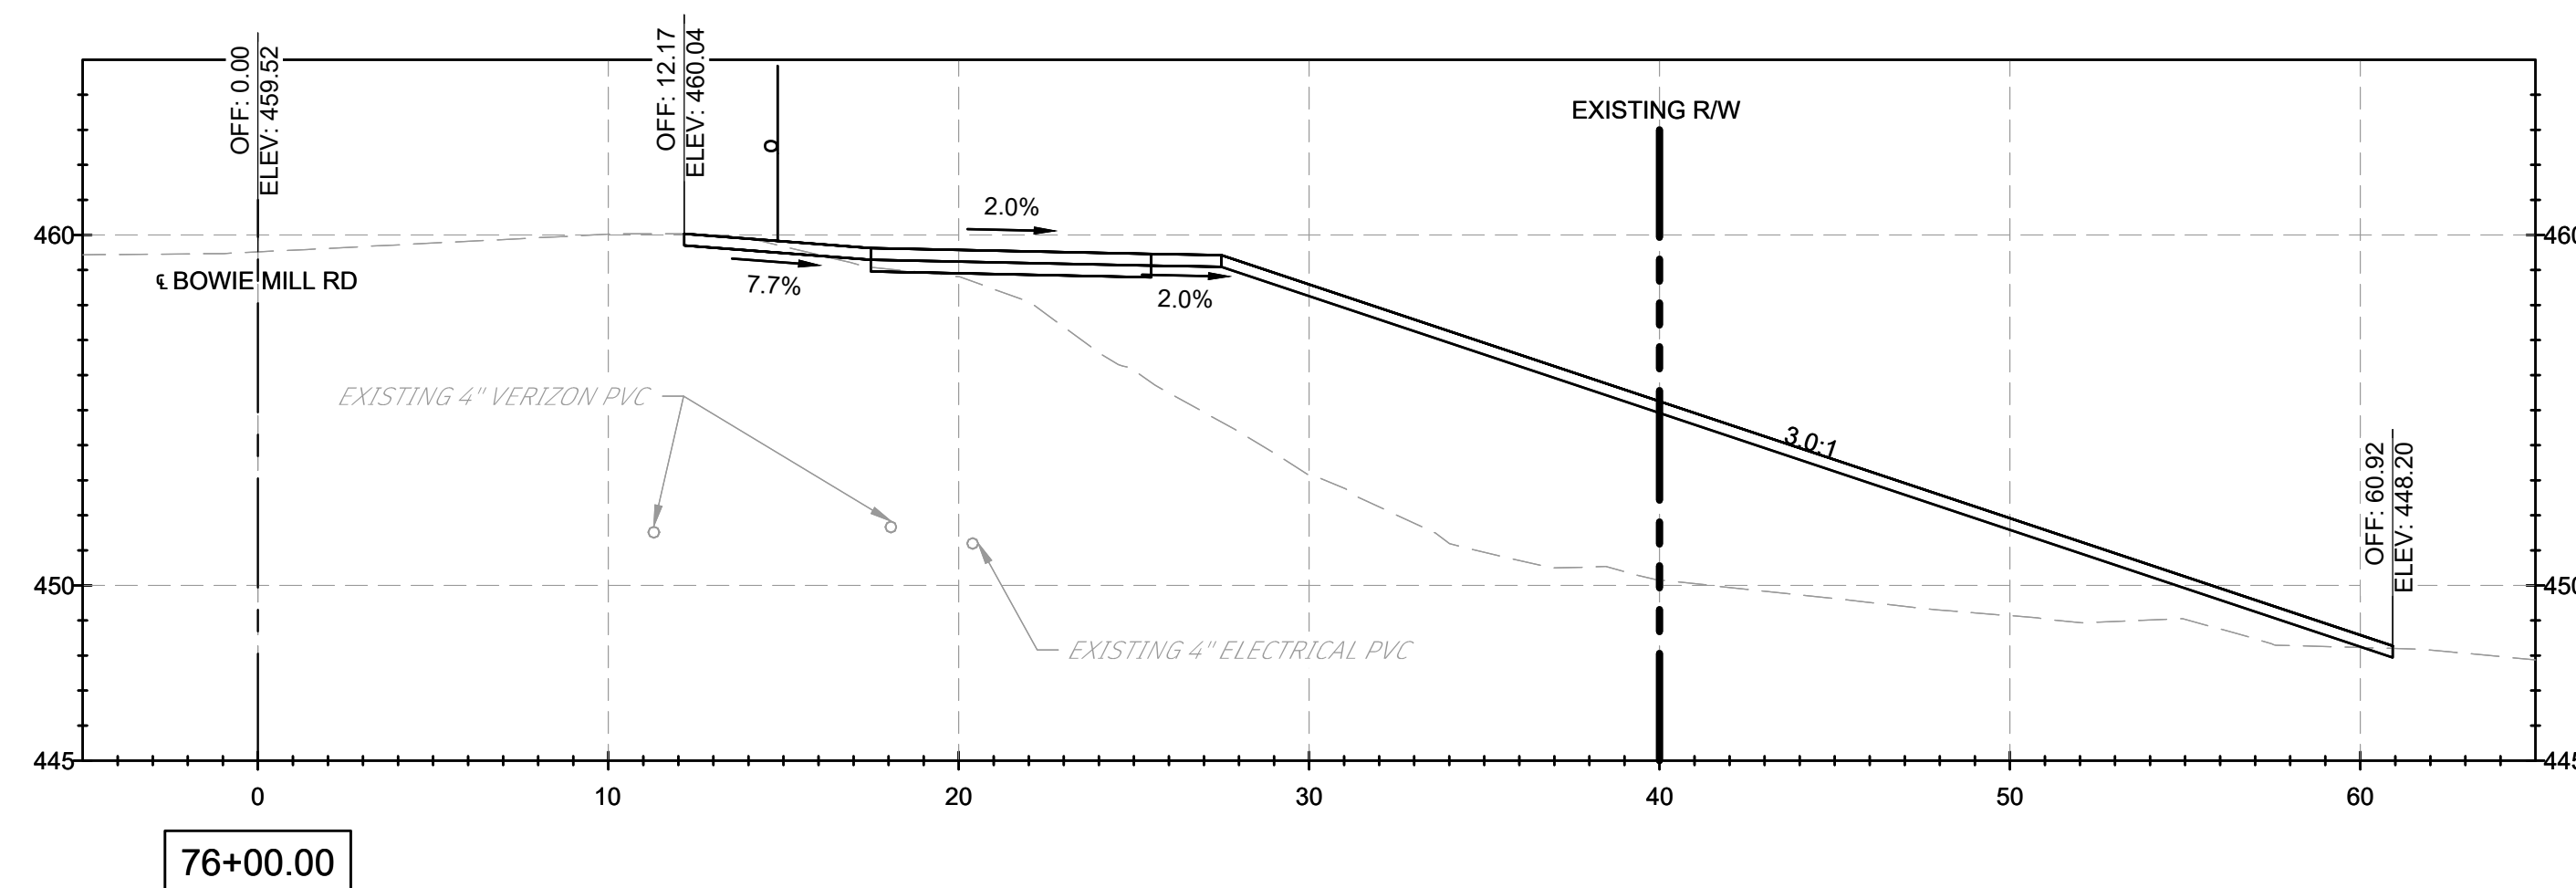

NOTES:

1. CROSS SECTION STATIONS FOLLOW THE ROAD WAY CENTERLINES OF MUNCASTER MILL ROAD AND BOWIE MILL ROAD.

90% DESIGN
NOT FOR CONSTRUCTION

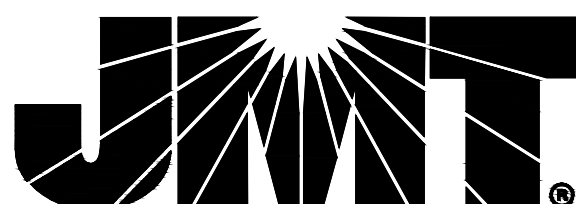[illegible]

MONTGOMERY COUNTY
DEPARTMENT OF TRANSPORTATION
GAITHERSBURG, MARYLAND

RECOMMENDED FOR APPROVAL

Chief, Design Section _____ Date _____
 APPROVED

Chief, Division of Transportation Engineering _____ Date _____

Designed by: ADH Drawn by: TMB Checked by: JJR

XS-26
CROSS SECTIONS
BOWIE MILL ROAD
BIKEWAY

M-NCPPC PERMIT NO. MR2023016 SHA TRACKING NO. 24APMO039XX









SCALE: 1"=5'

DATE: APRIL 2025

Project No. : 502108

Sheet 362 of 393

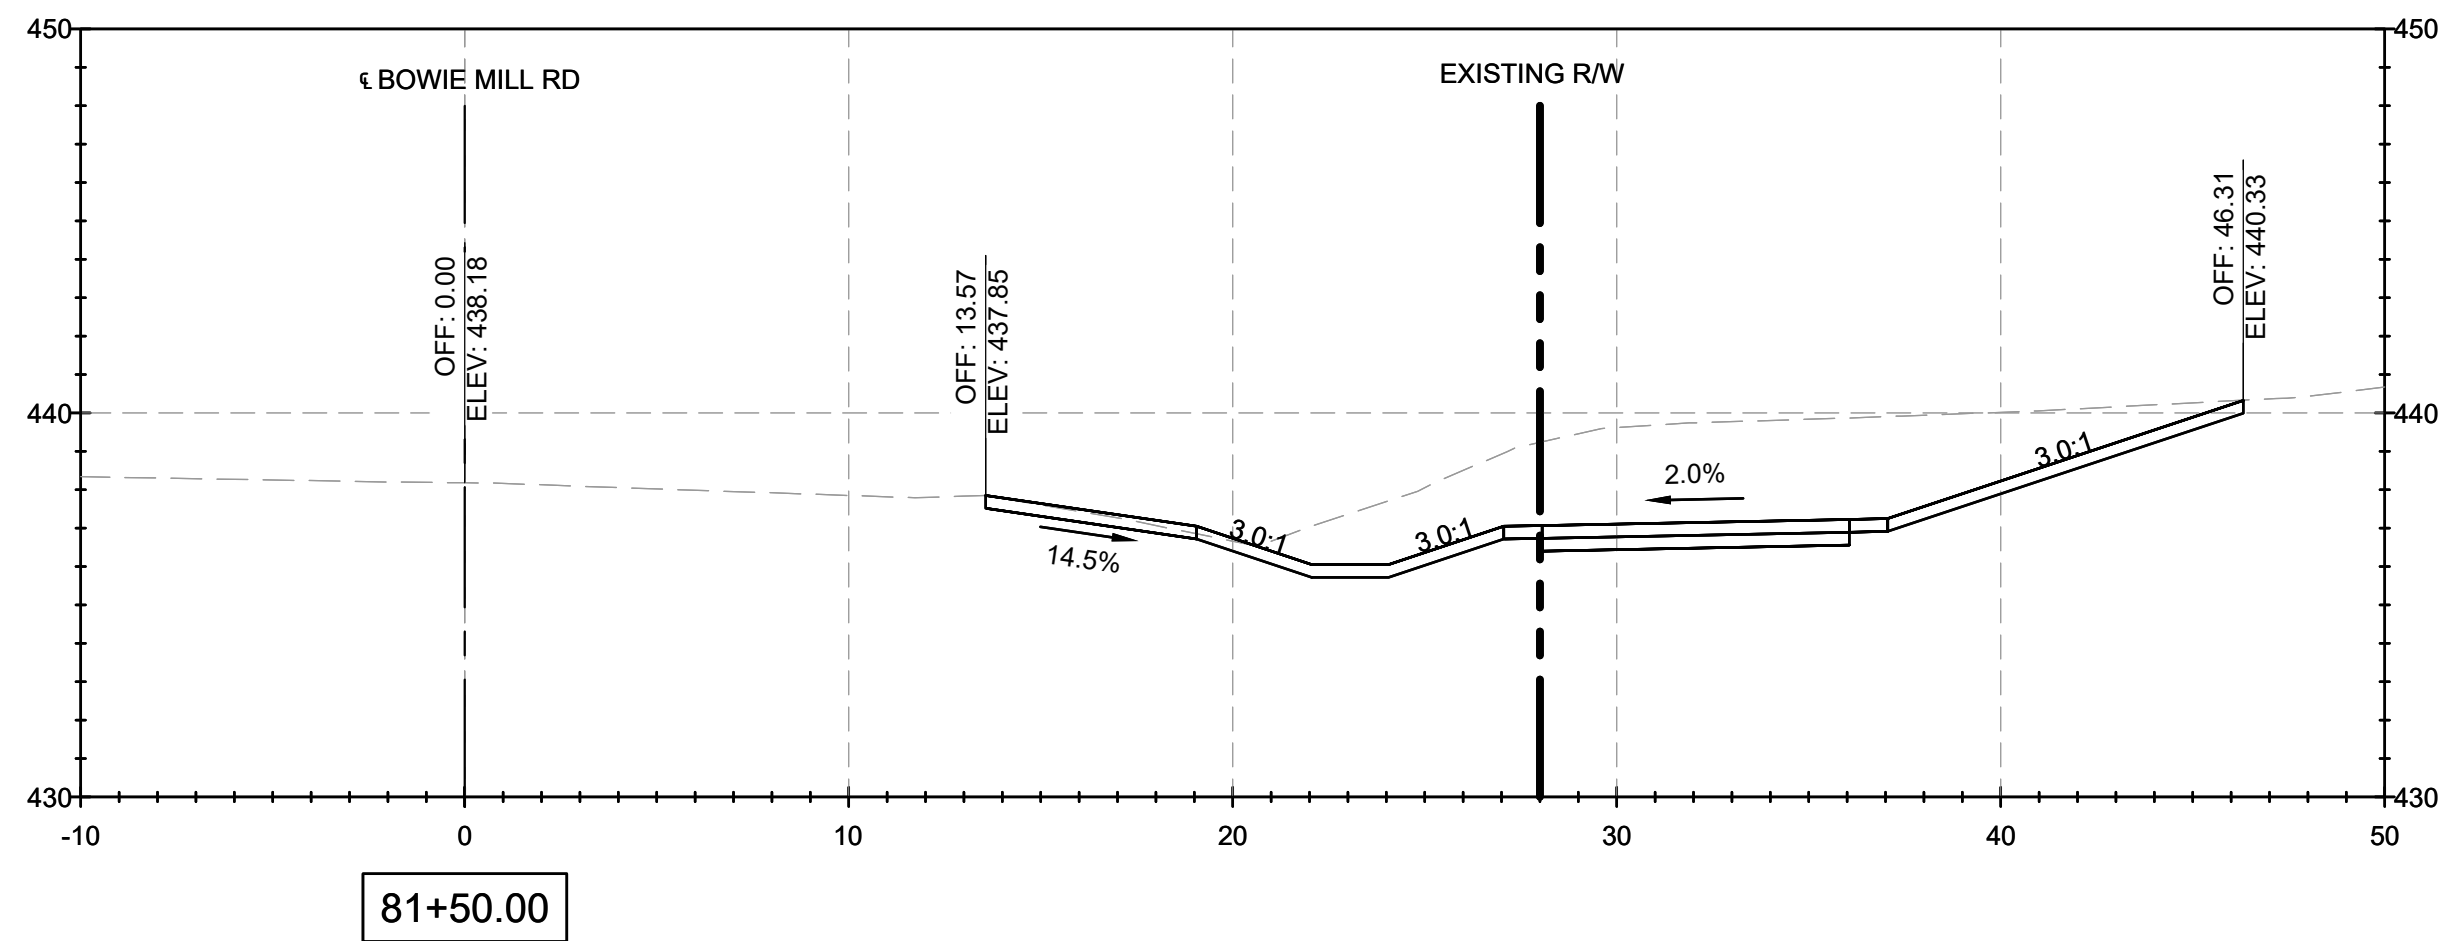
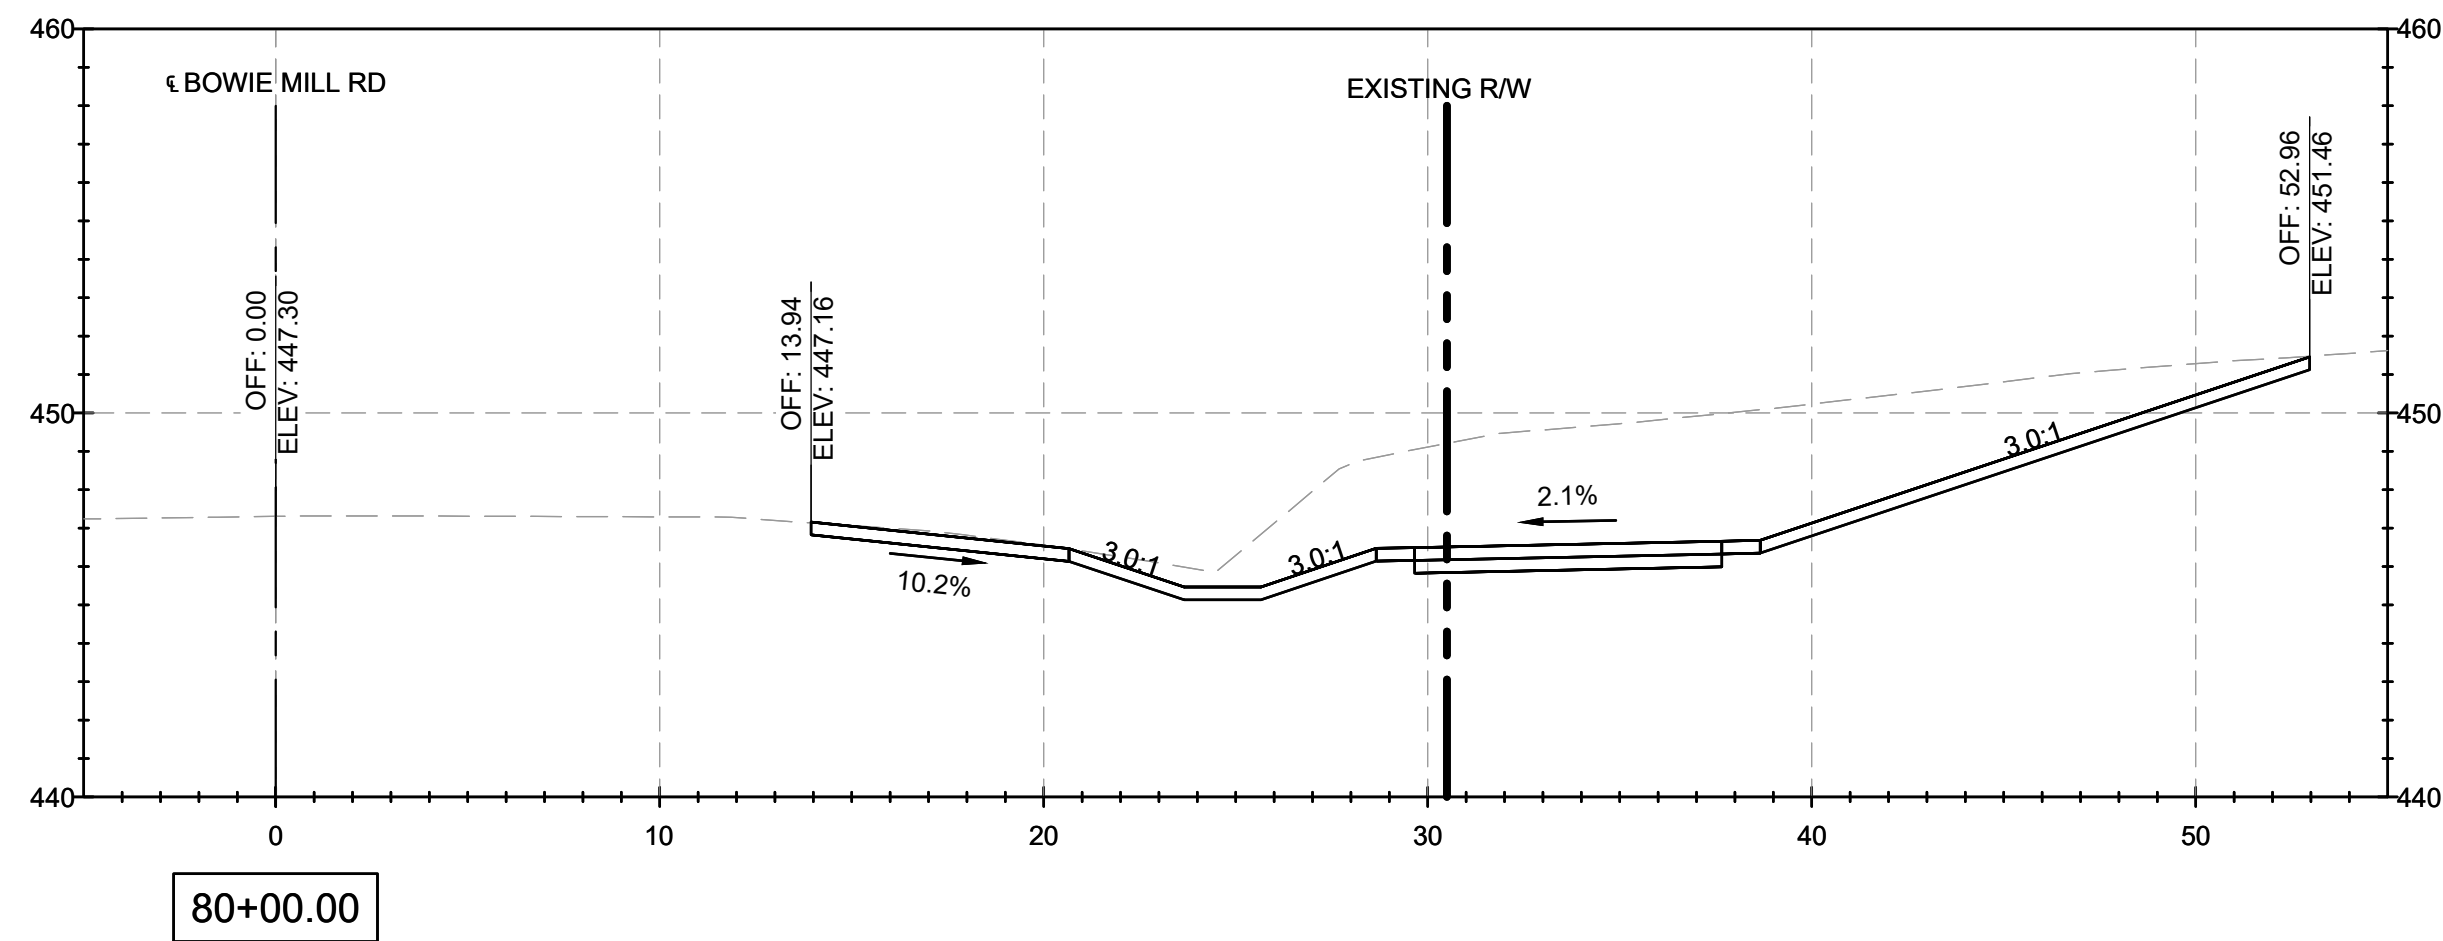
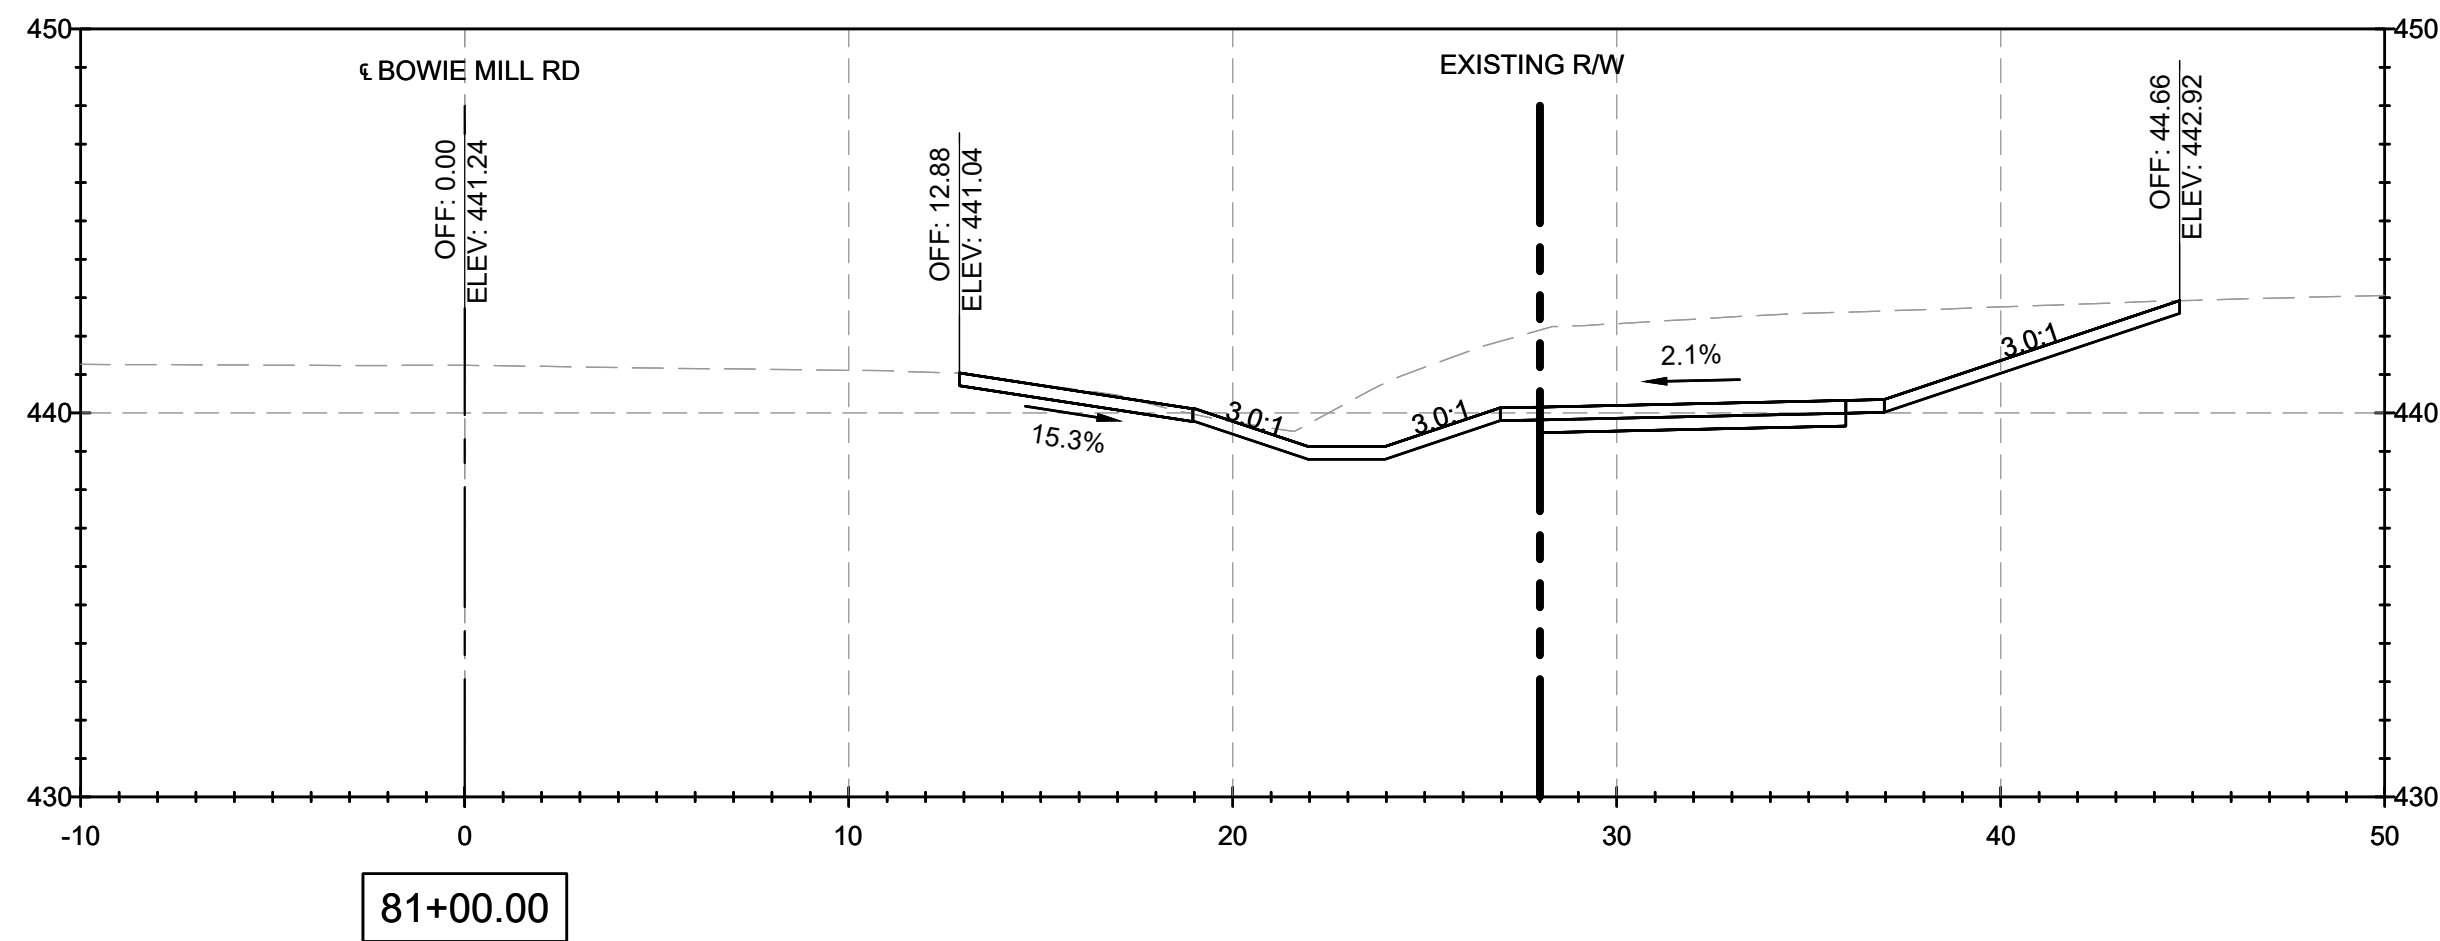
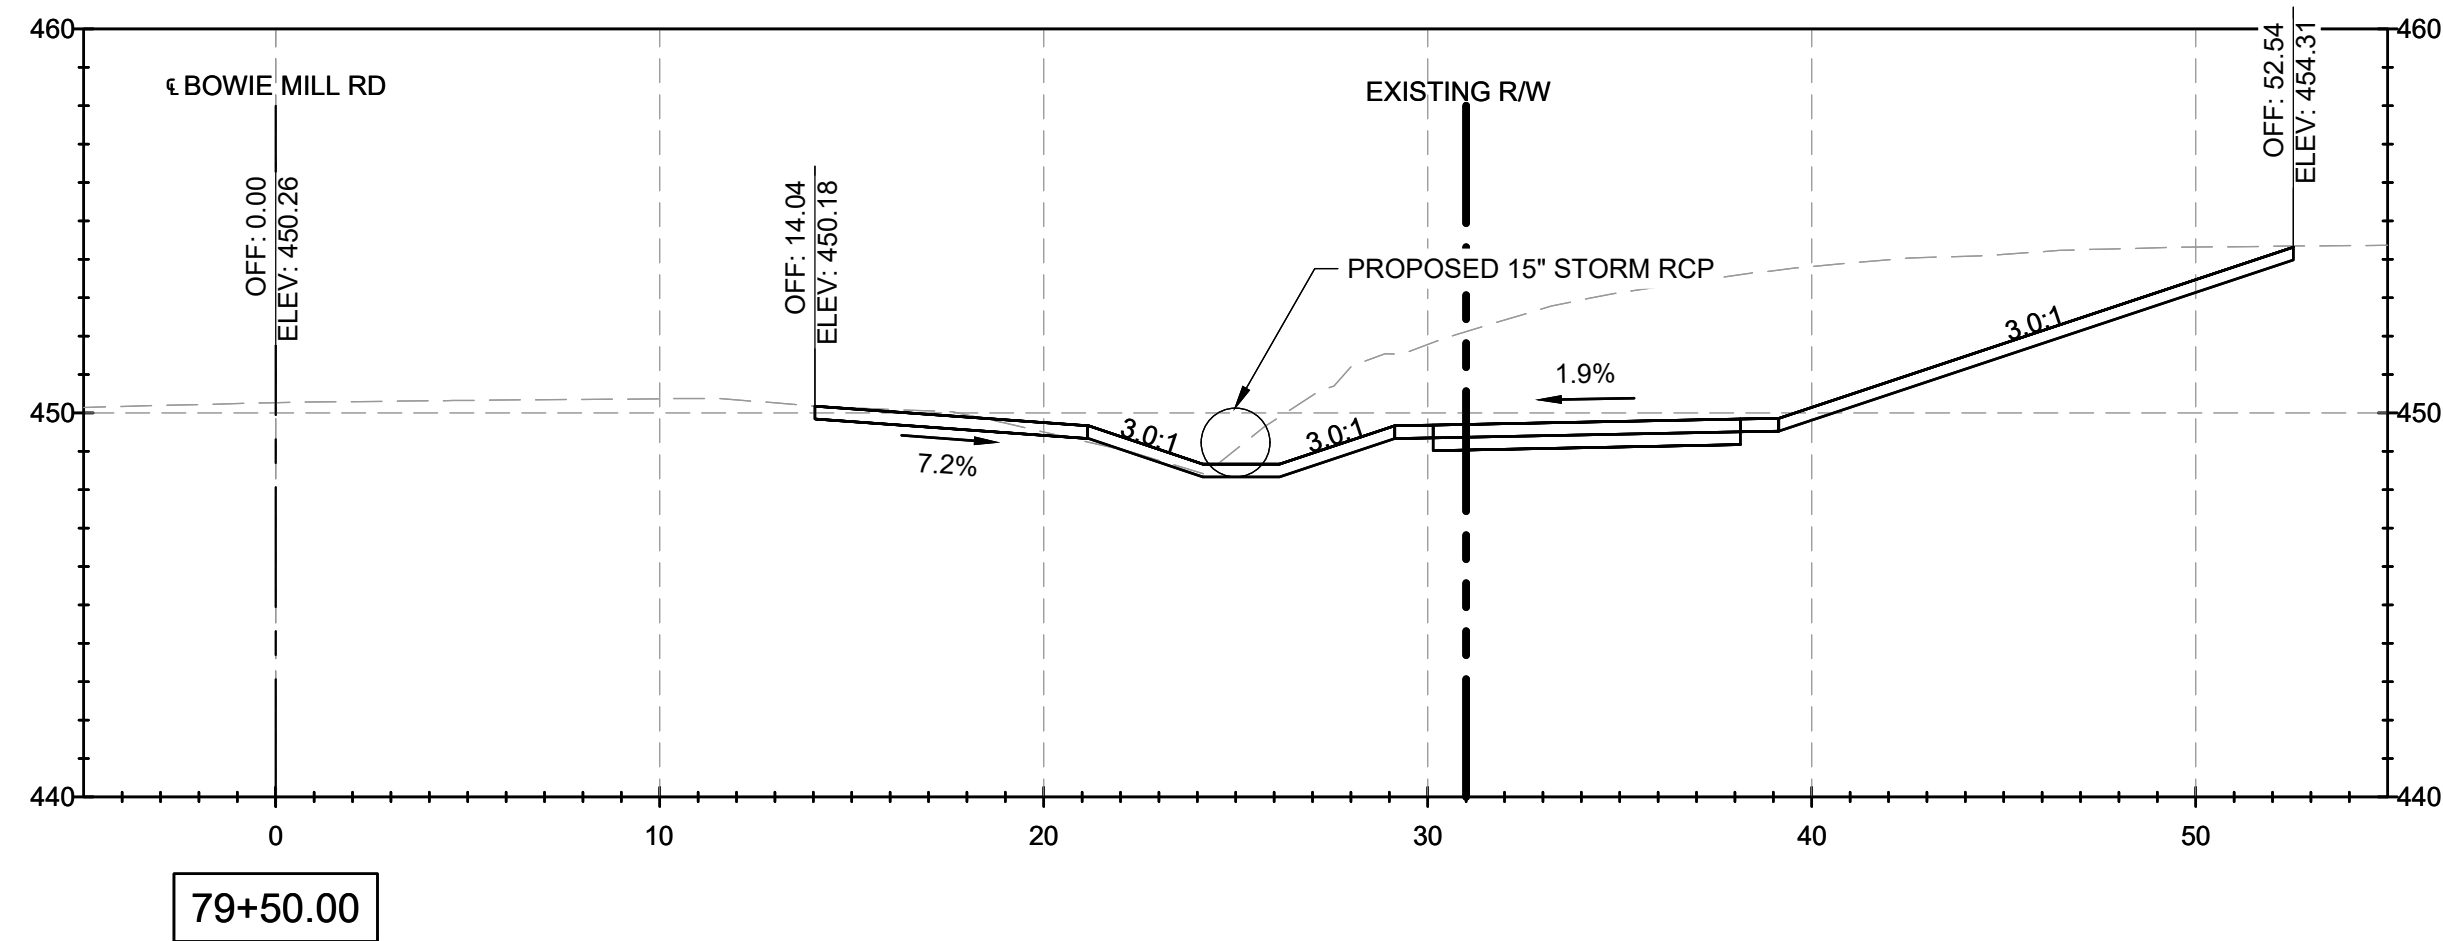
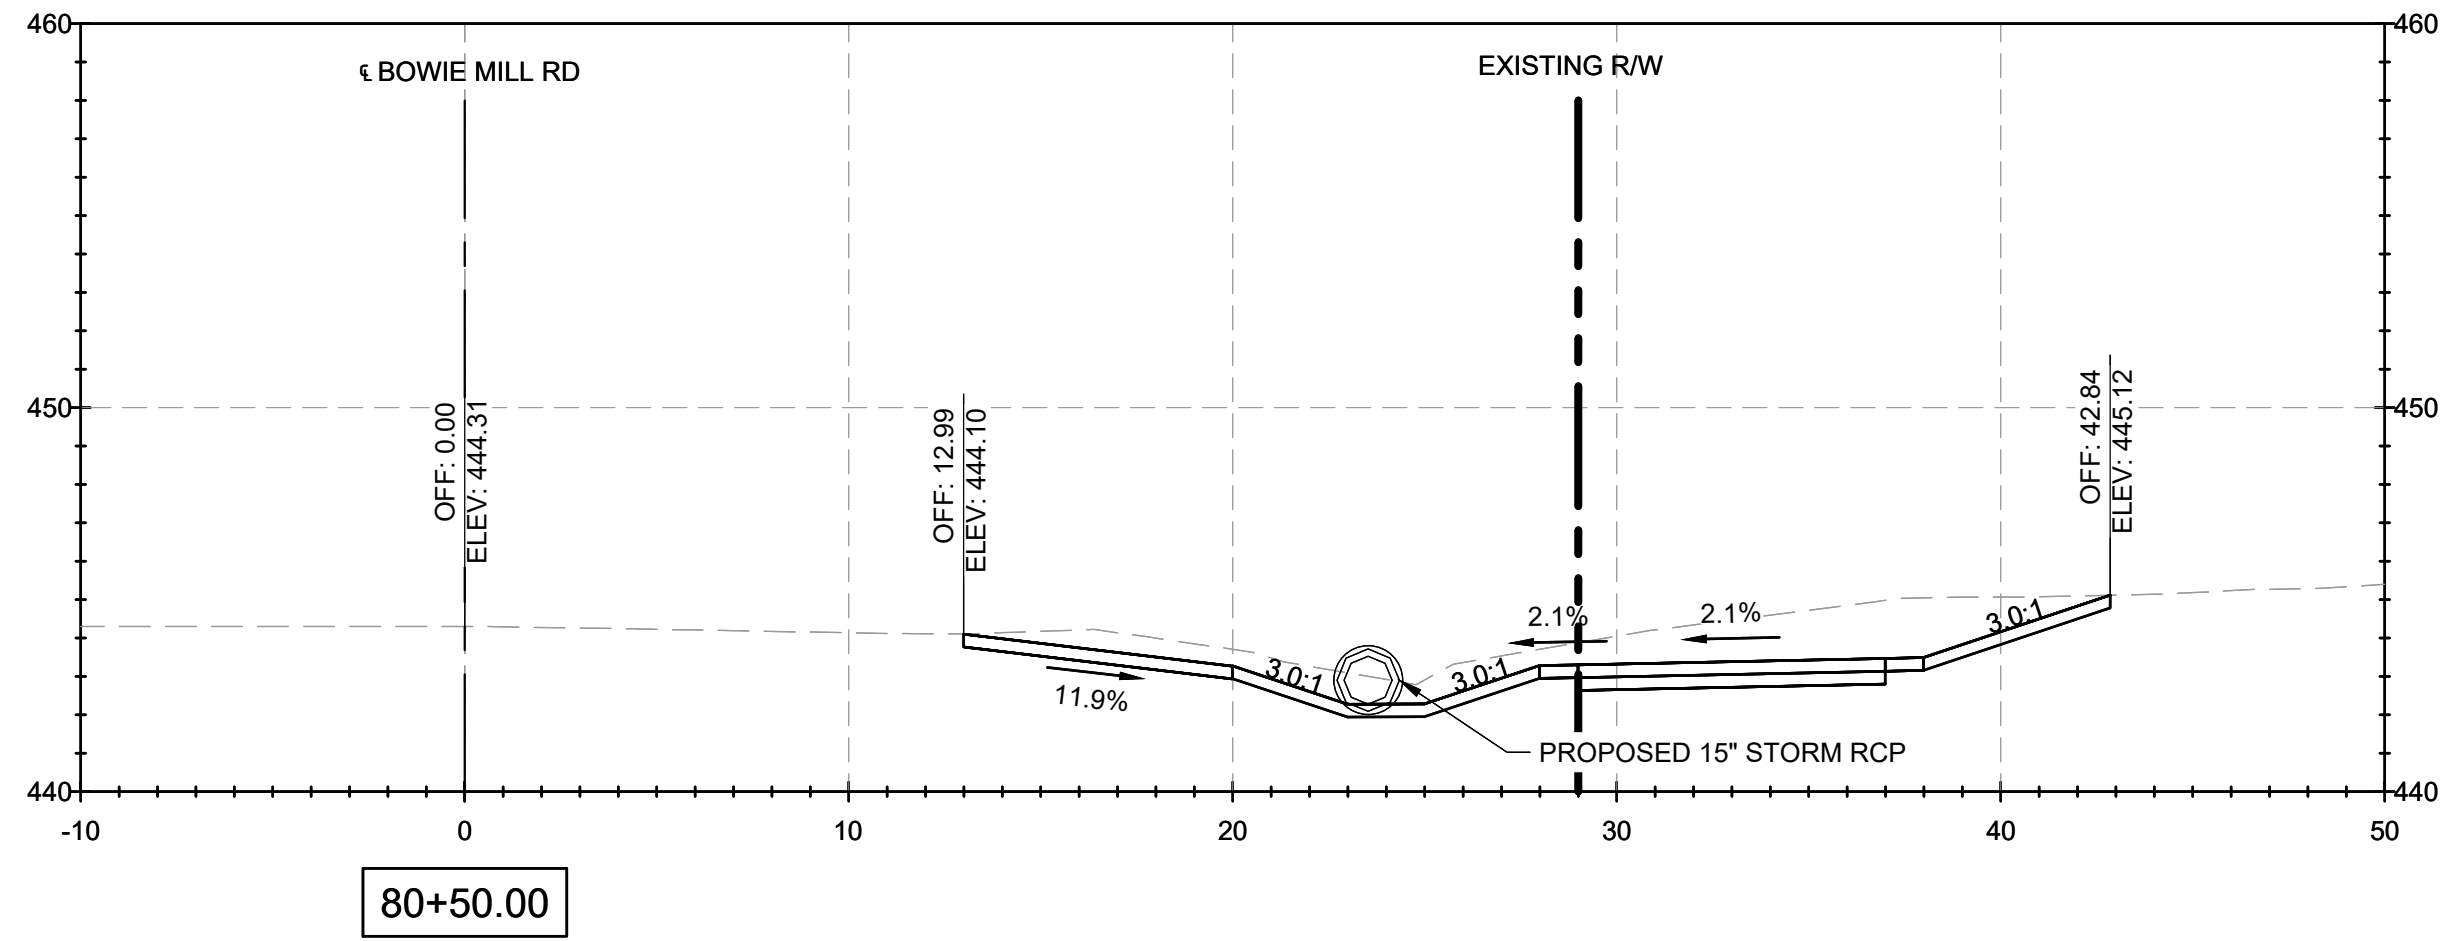
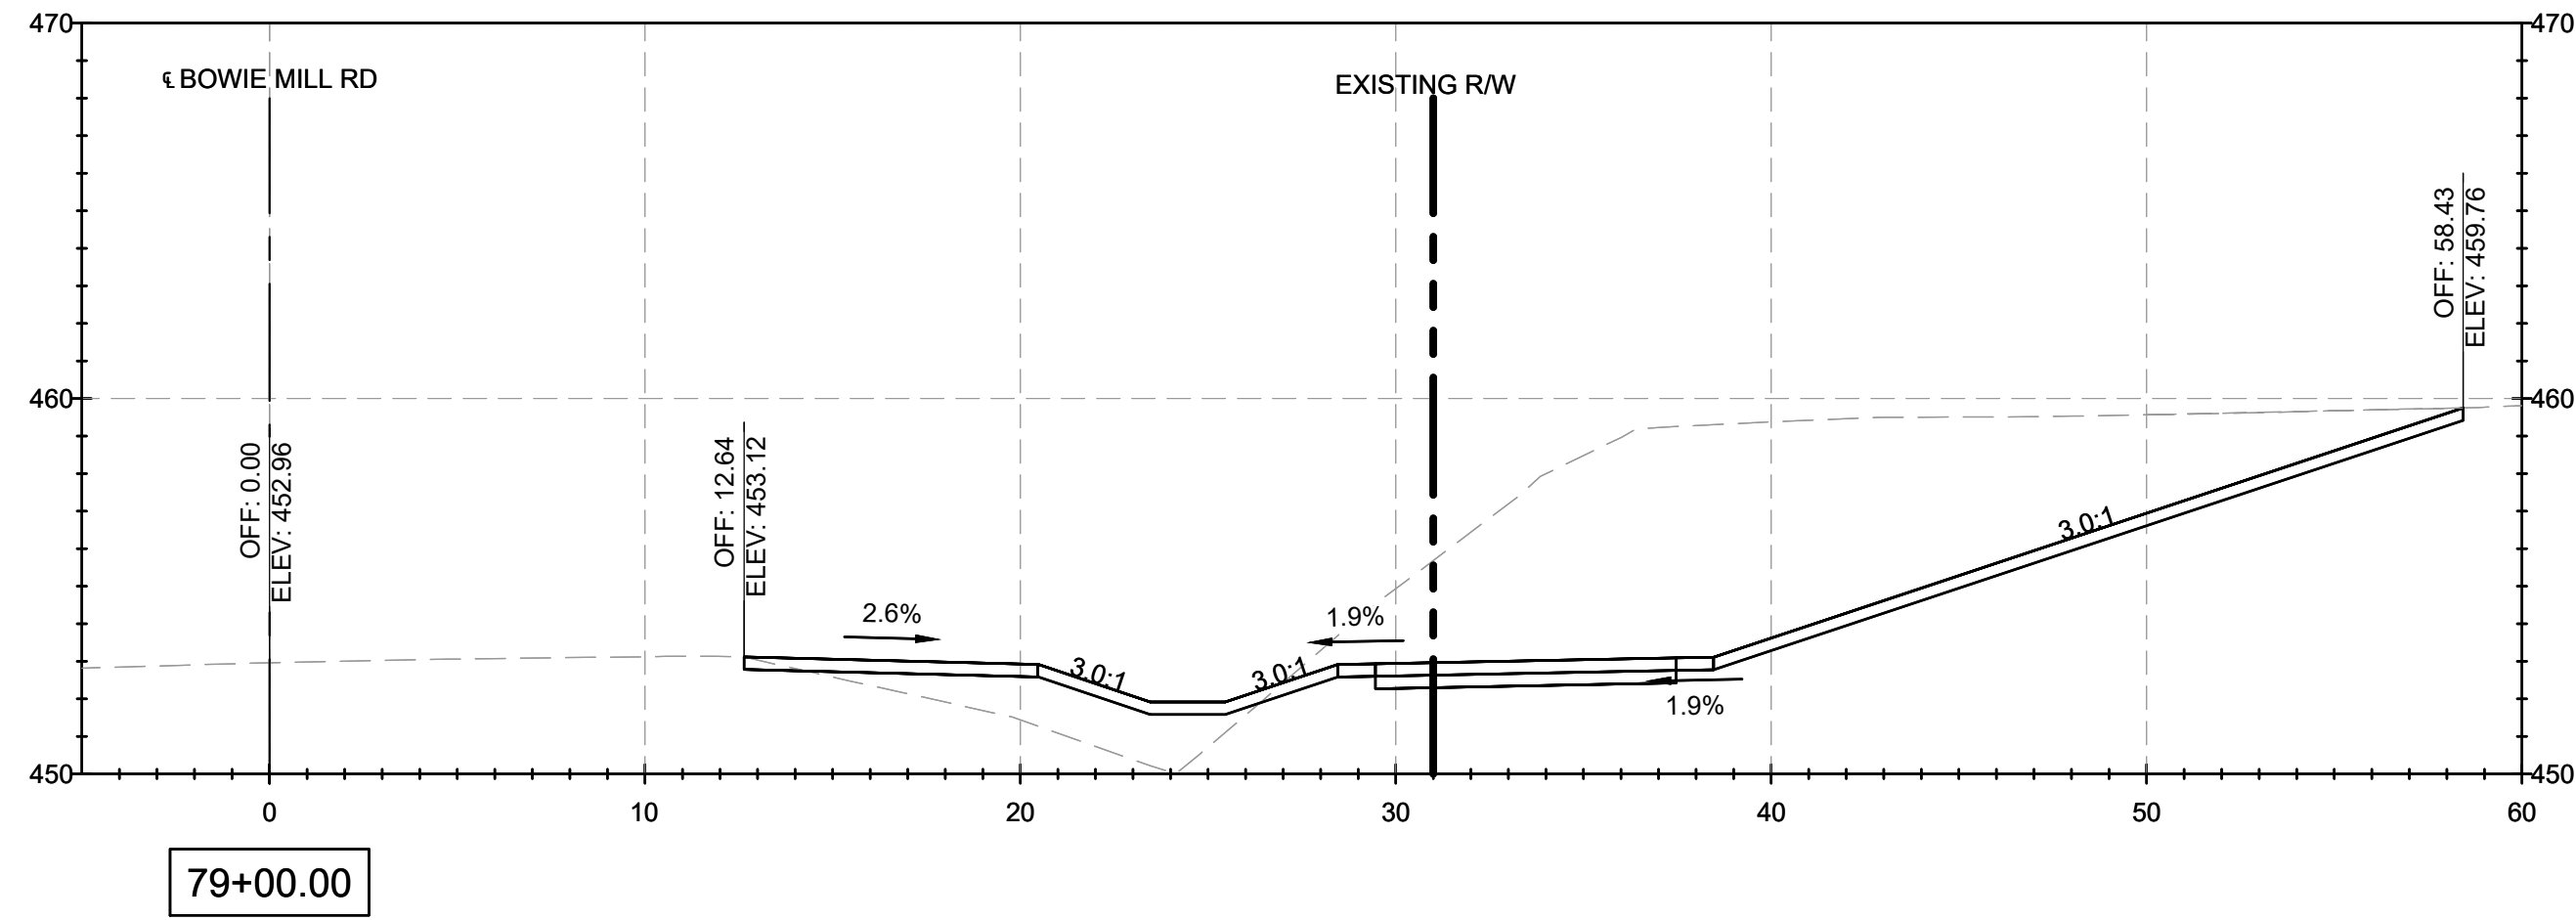


NOTES:

1. CROSS SECTION STATIONS FOLLOW THE ROAD WAY CENTERLINES OF MUNCASTER MILL ROAD AND BOWIE MILL ROAD.

FILE NAME: C:\pwworking\jmt\0642115\pHD_Bowie Mill Road_XSections.dwg LAYOUT NAME: XS-27 PLOTTED: Friday, April 04, 2025 - 9:52pm USER: AHavener

90% DESIGN NOT FOR CONSTRUCTION				MONTGOMERY COUNTY DEPARTMENT OF TRANSPORTATION GAITHERSBURG, MARYLAND		XS-27 CROSS SECTIONS BOWIE MILL ROAD BIKEWAY							
				RECOMMENDED FOR APPROVAL		M-NCPPC PERMIT NO. <u>MR2023016</u> SHA TRACKING NO. <u>24APMO039XX</u>							
				Chief, Design Section APPROVED		Date							
				Chief, Division of Transportation Engineering		Date							
		NO.		REVISION		DATE		BY		Designed by: <u>ADH</u> Drawn by: <u>TMB</u> Checked by: <u>JJR</u>		Project No.: <u>502108</u> Sheet <u>363</u> of <u>393</u>	

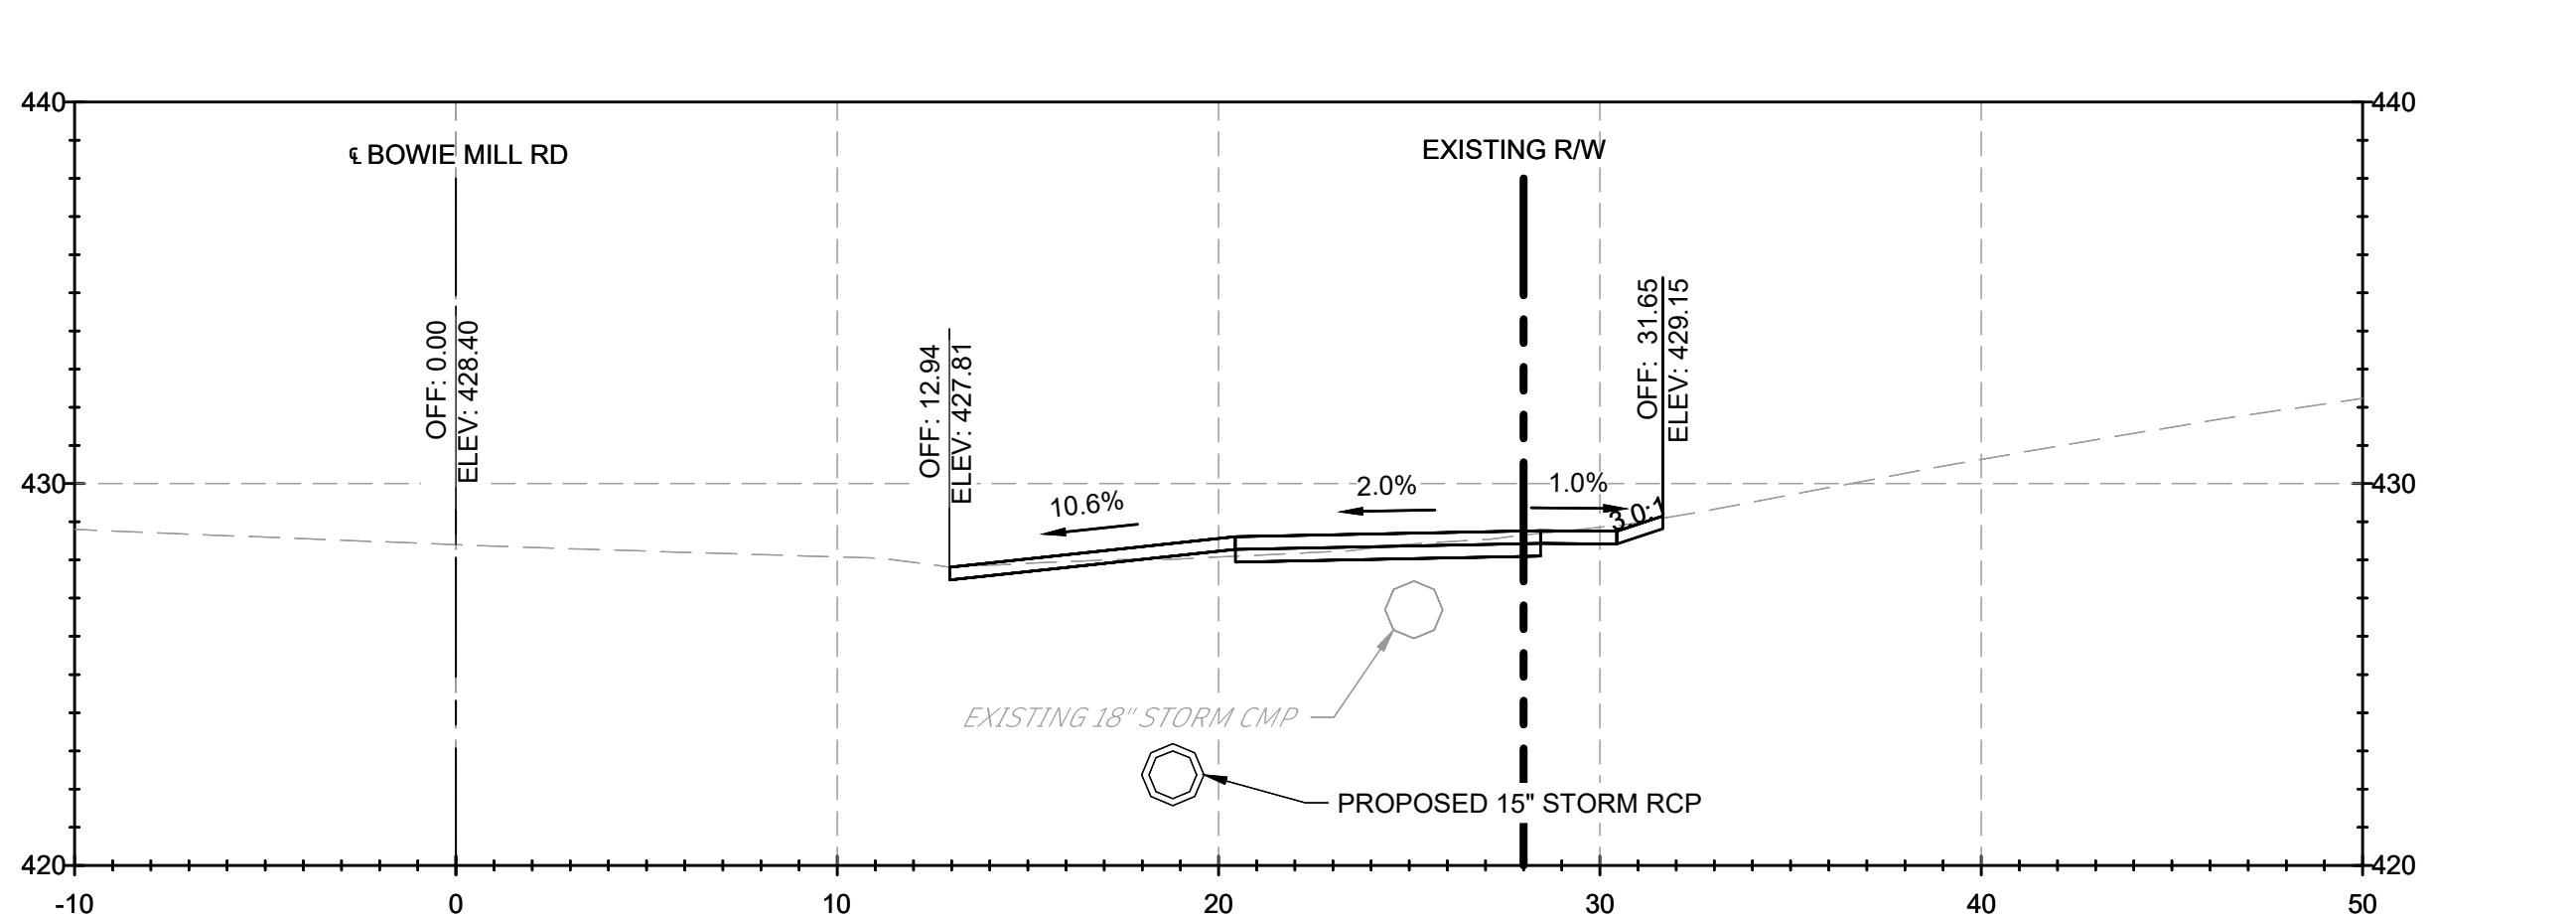
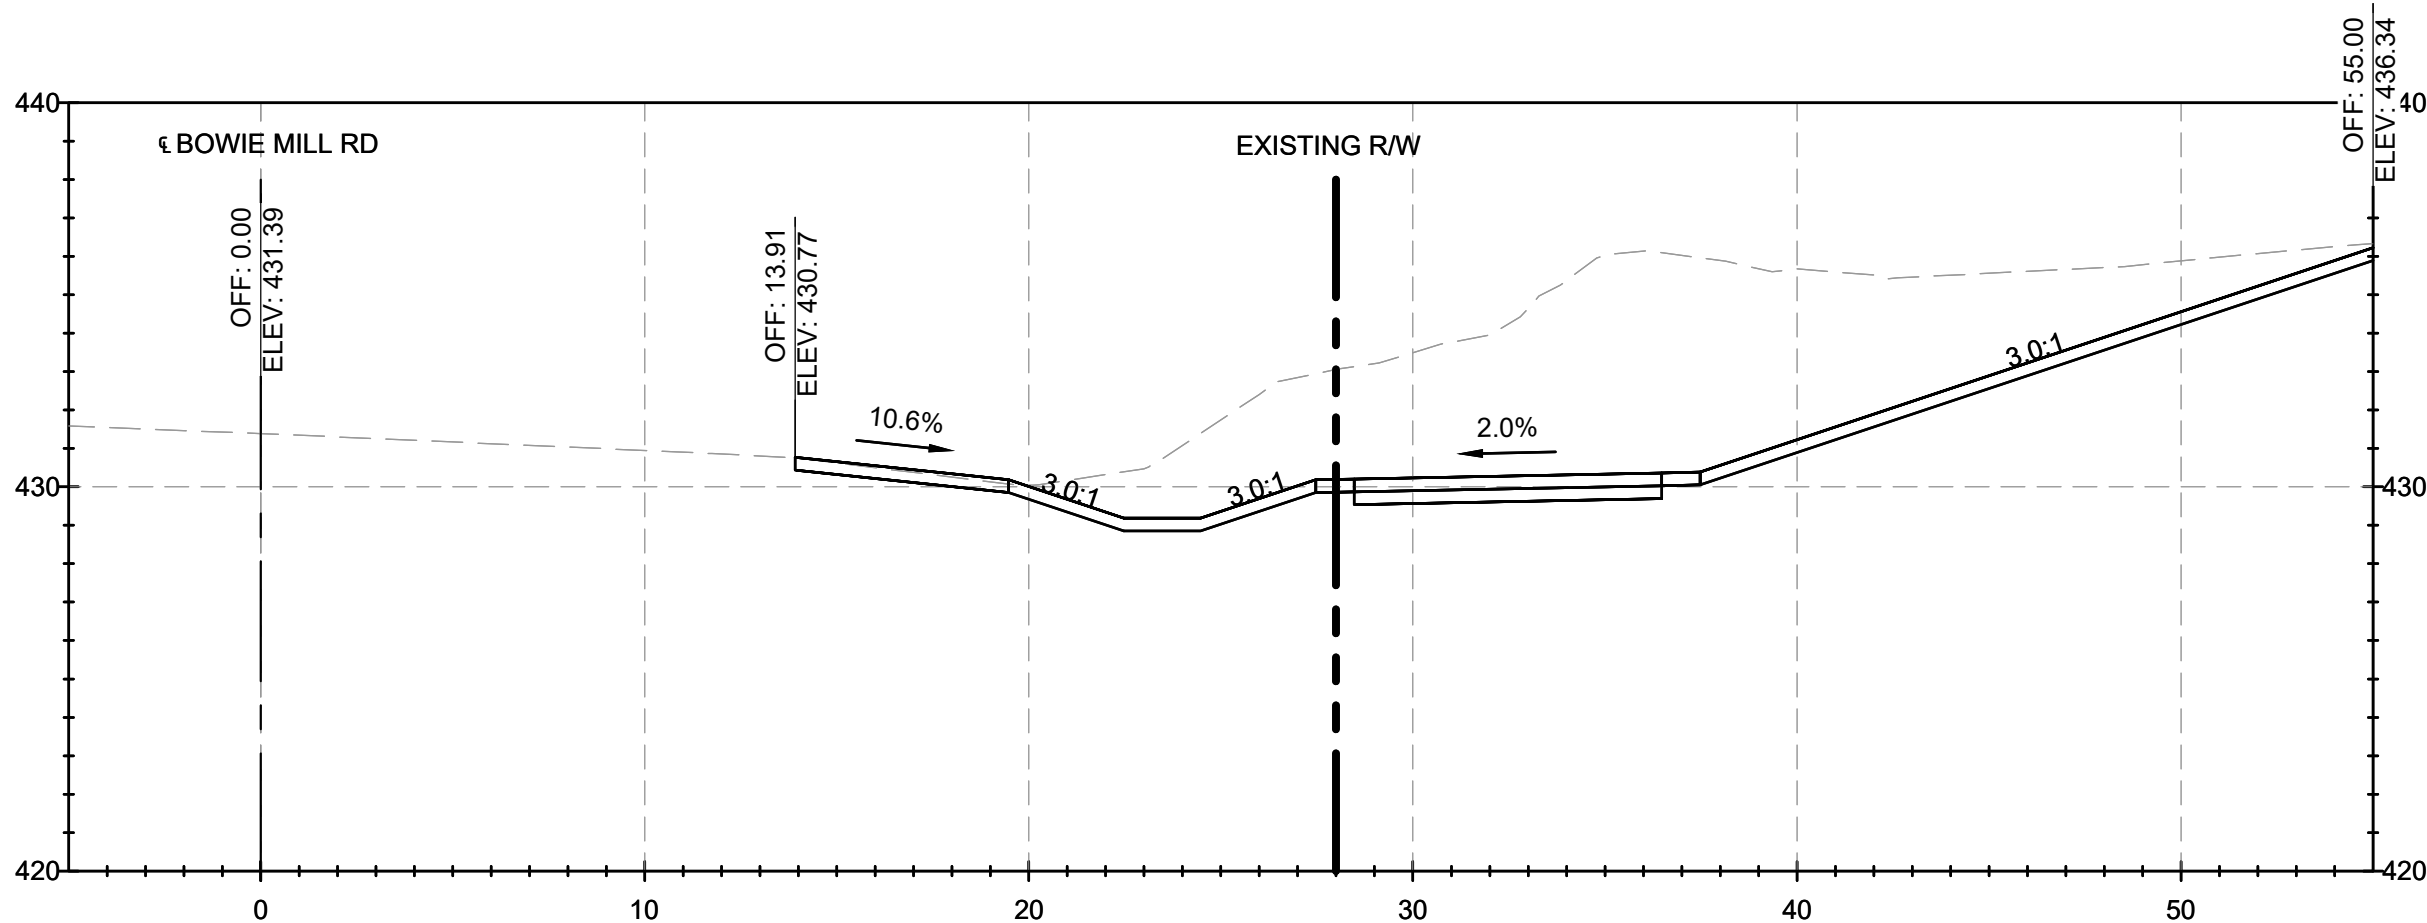
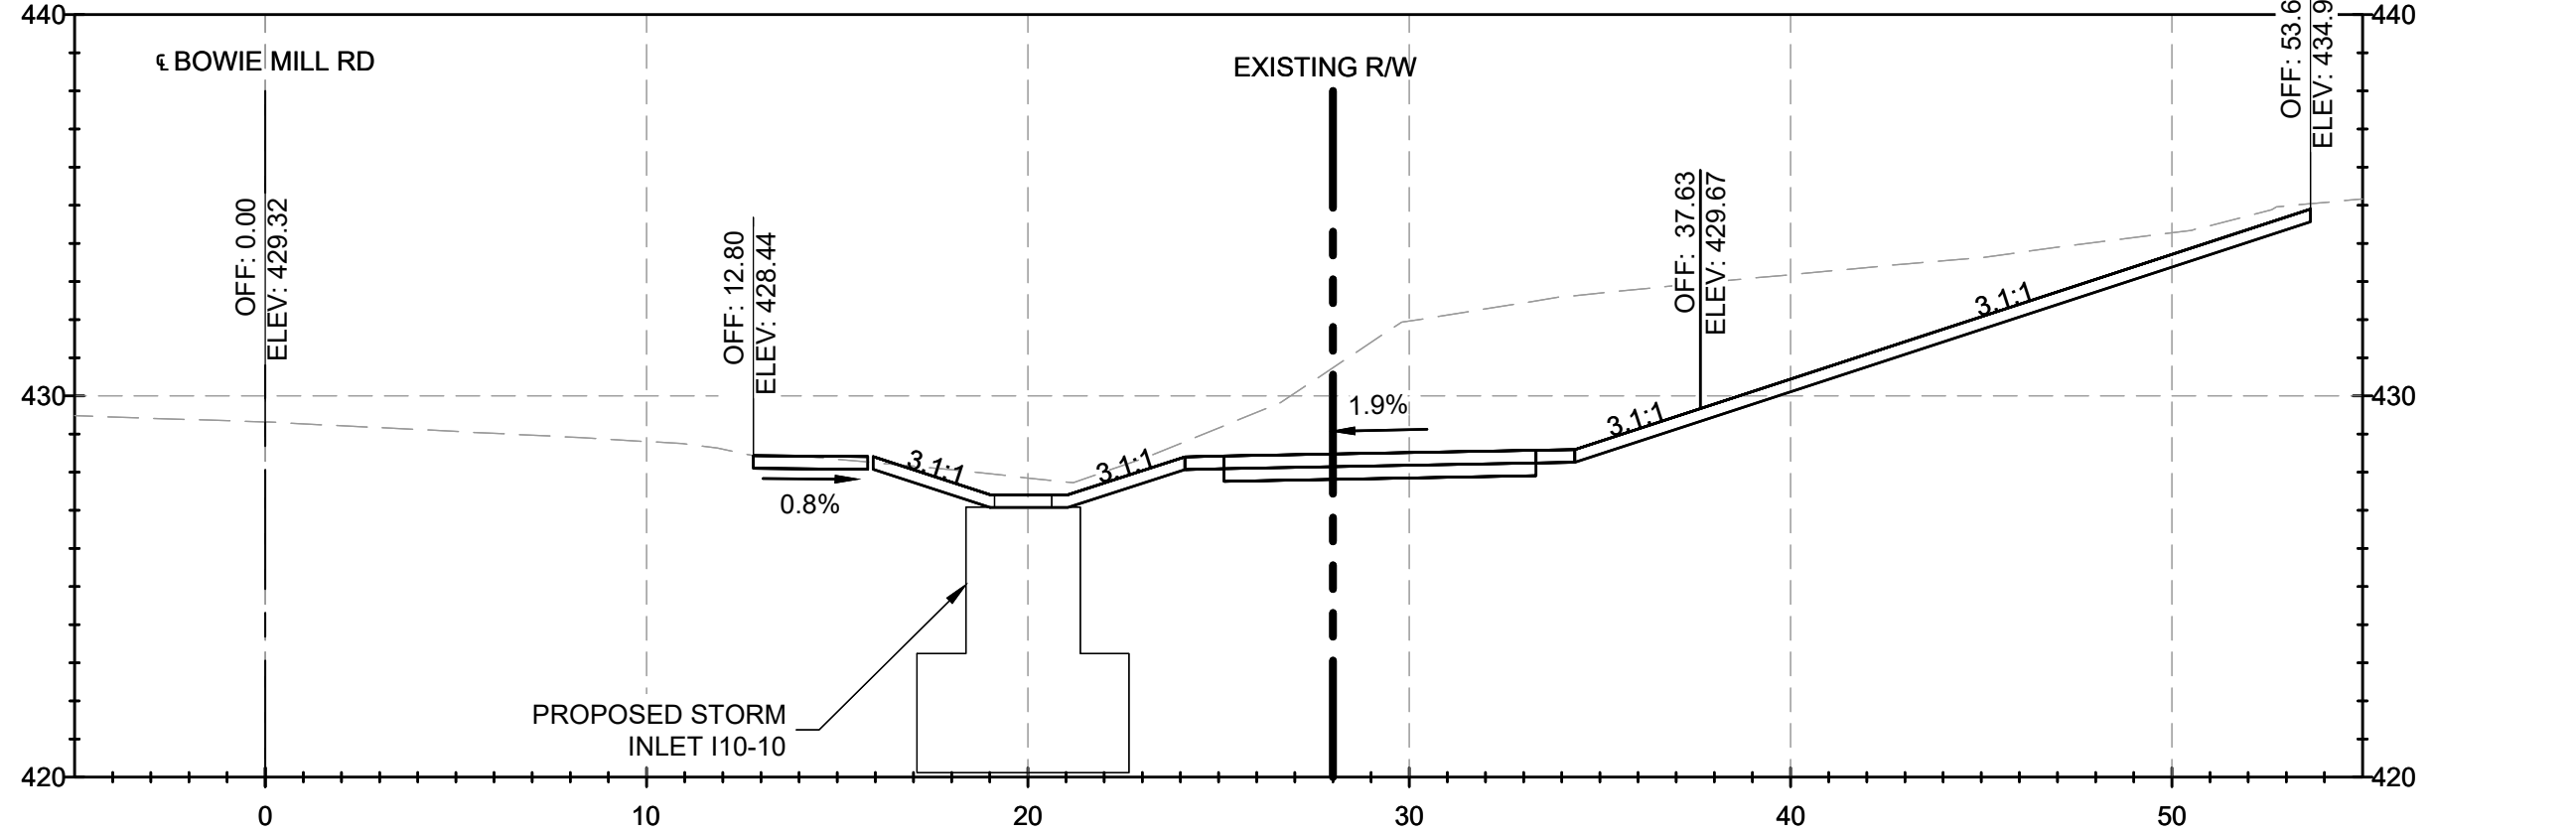
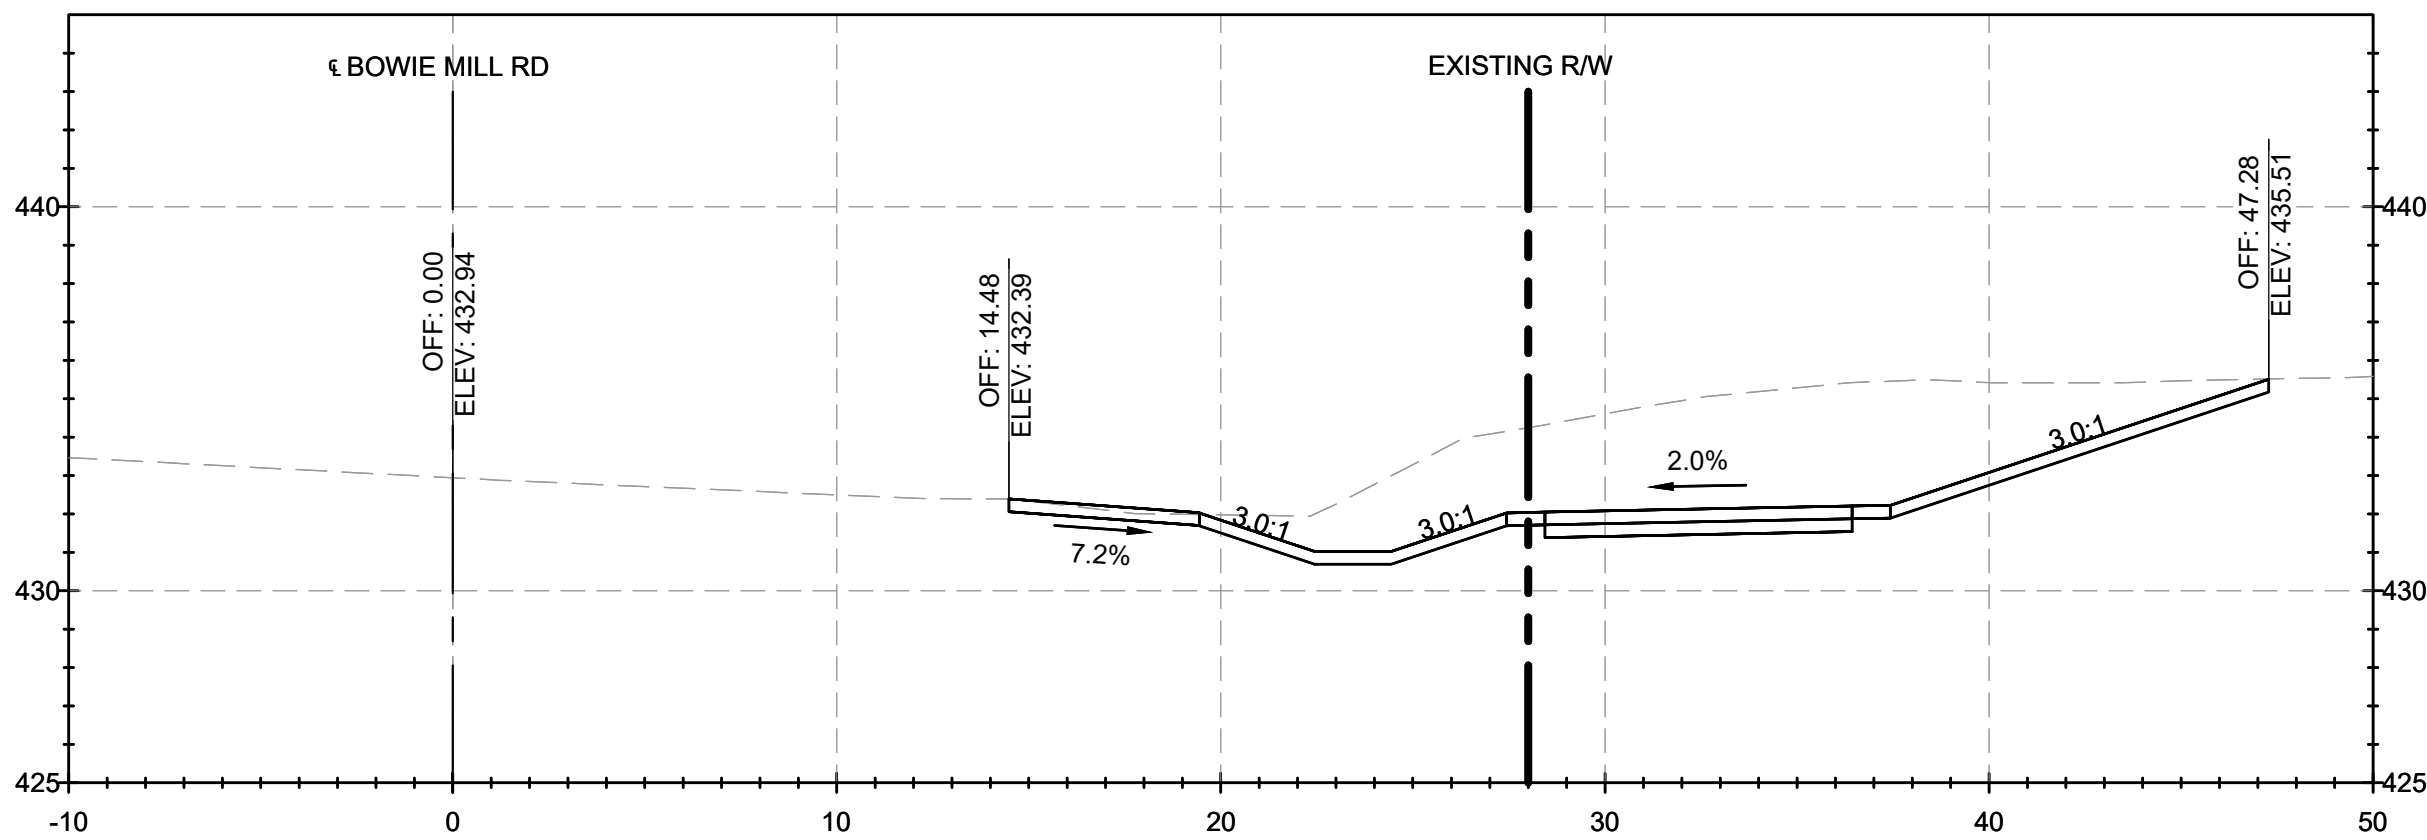
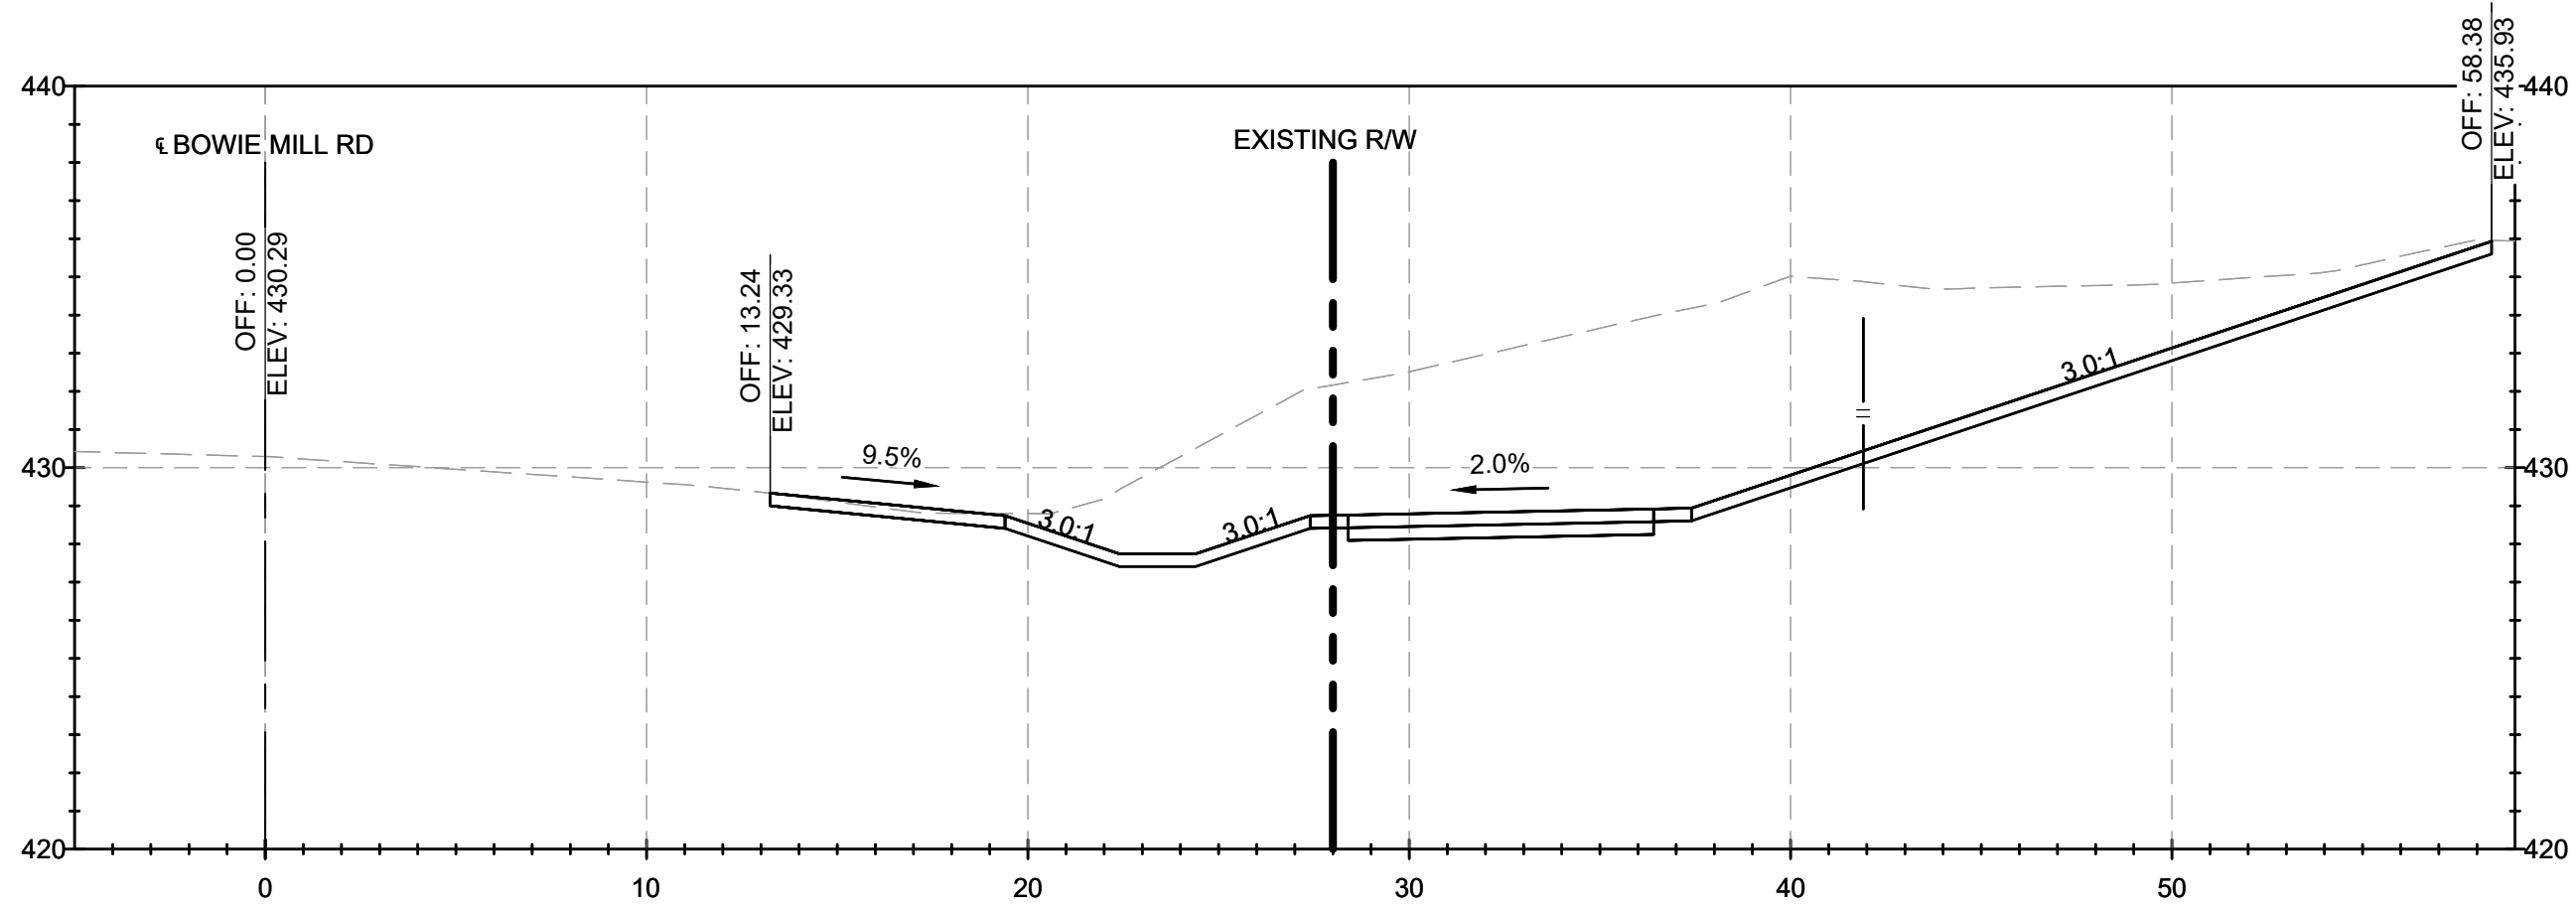
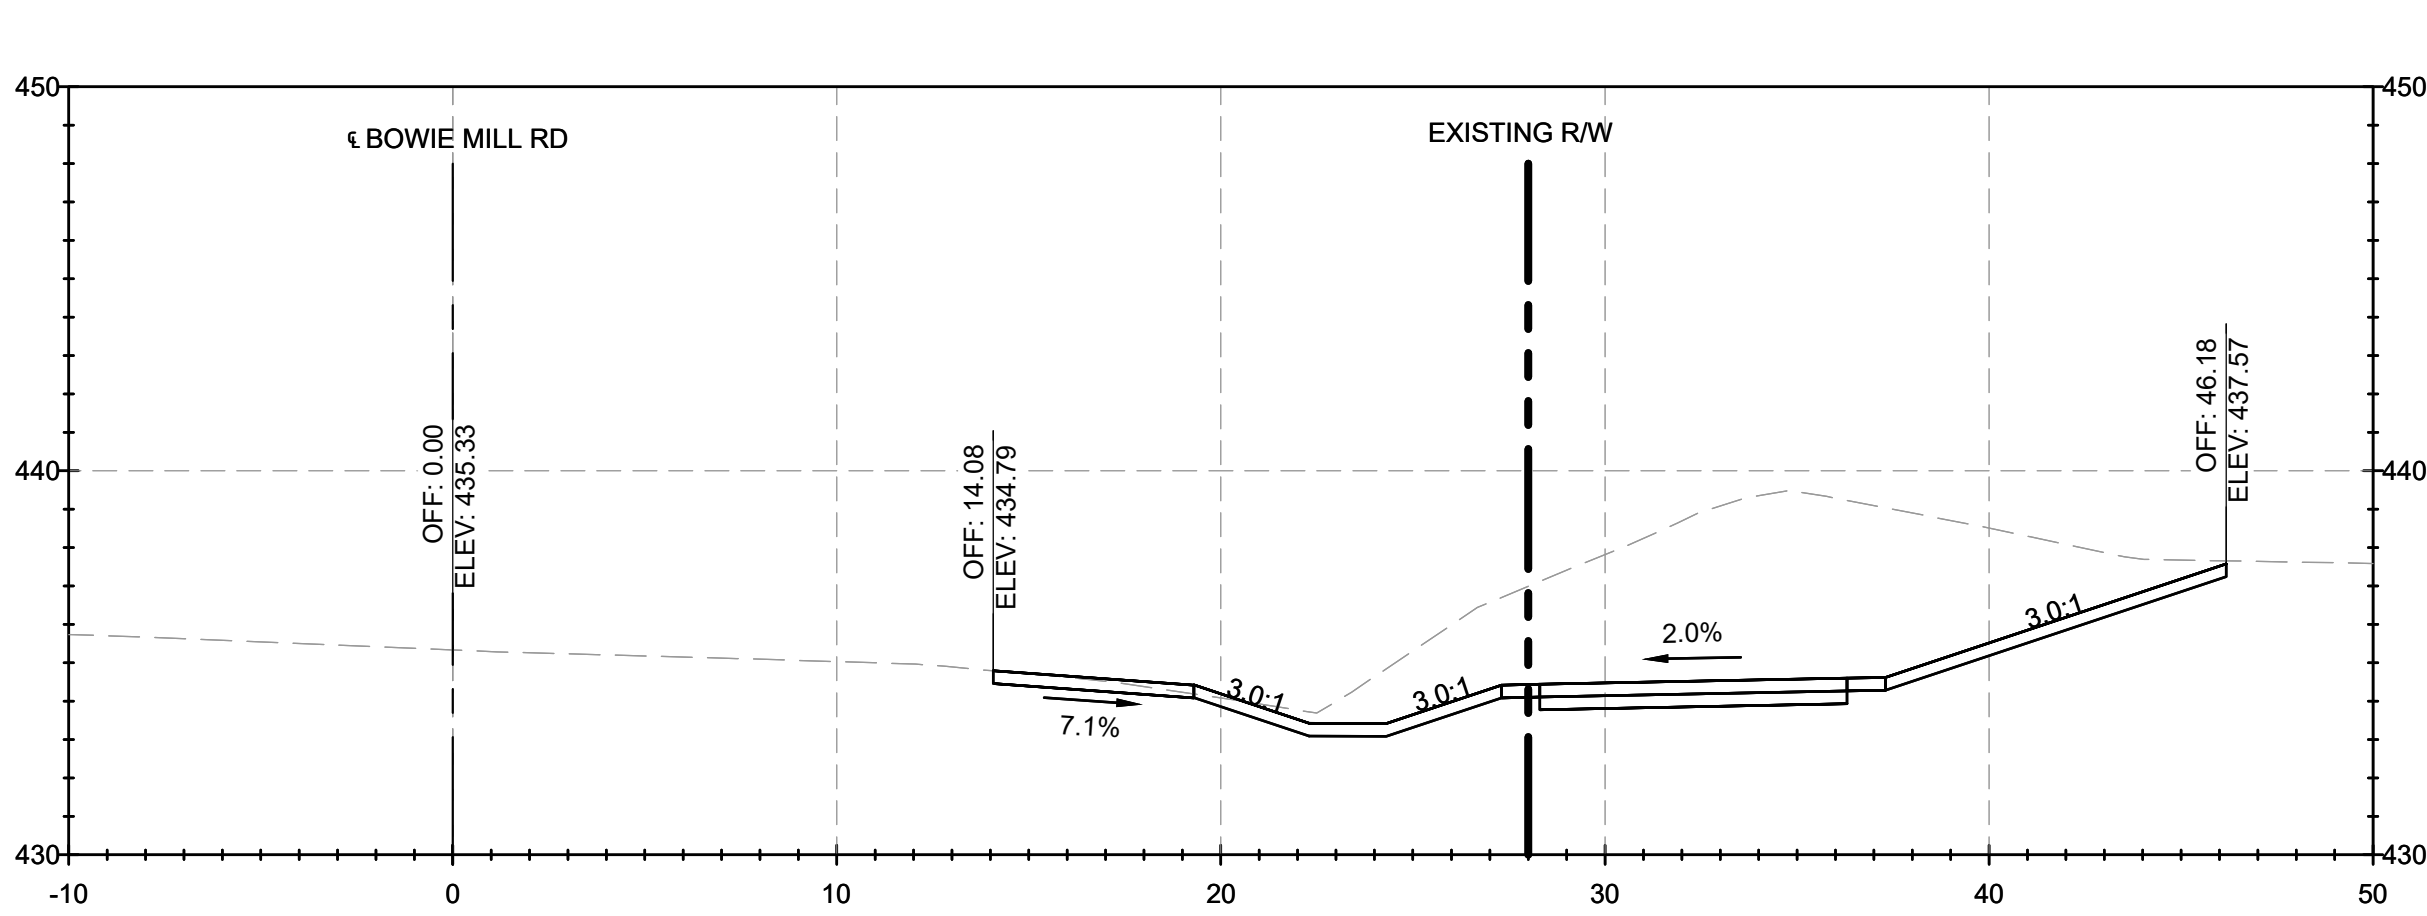


NOTES:

1. CROSS SECTION STATIONS FOLLOW THE ROAD WAY CENTERLINES OF MUNCASTER MILL ROAD AND BOWIE MILL ROAD.

FILE NAME: C:\pwworking\jmt\0642115\pHD_Bowie Mill Road_XSections.dwg LAYOUT NAME: XS-28 PLOTTED: Friday, April 04, 2025 - 9:53pm USER: AHavener

90% DESIGN NOT FOR CONSTRUCTION		MONTGOMERY COUNTY DEPARTMENT OF TRANSPORTATION GAITHERSBURG, MARYLAND		XS-28 CROSS SECTIONS BOWIE MILL ROAD BIKEWAY	
		RECOMMENDED FOR APPROVAL			
		Chief, Design Section APPROVED	Date		
		Chief, Division of Transportation Engineering	Date		
		Designed by: <u>ADH</u>	Drawn by: <u>TMB</u>	Checked by: <u>JJR</u>	
		Project No. : <u>502108</u>			Sheet <u>364</u> of <u>393</u>

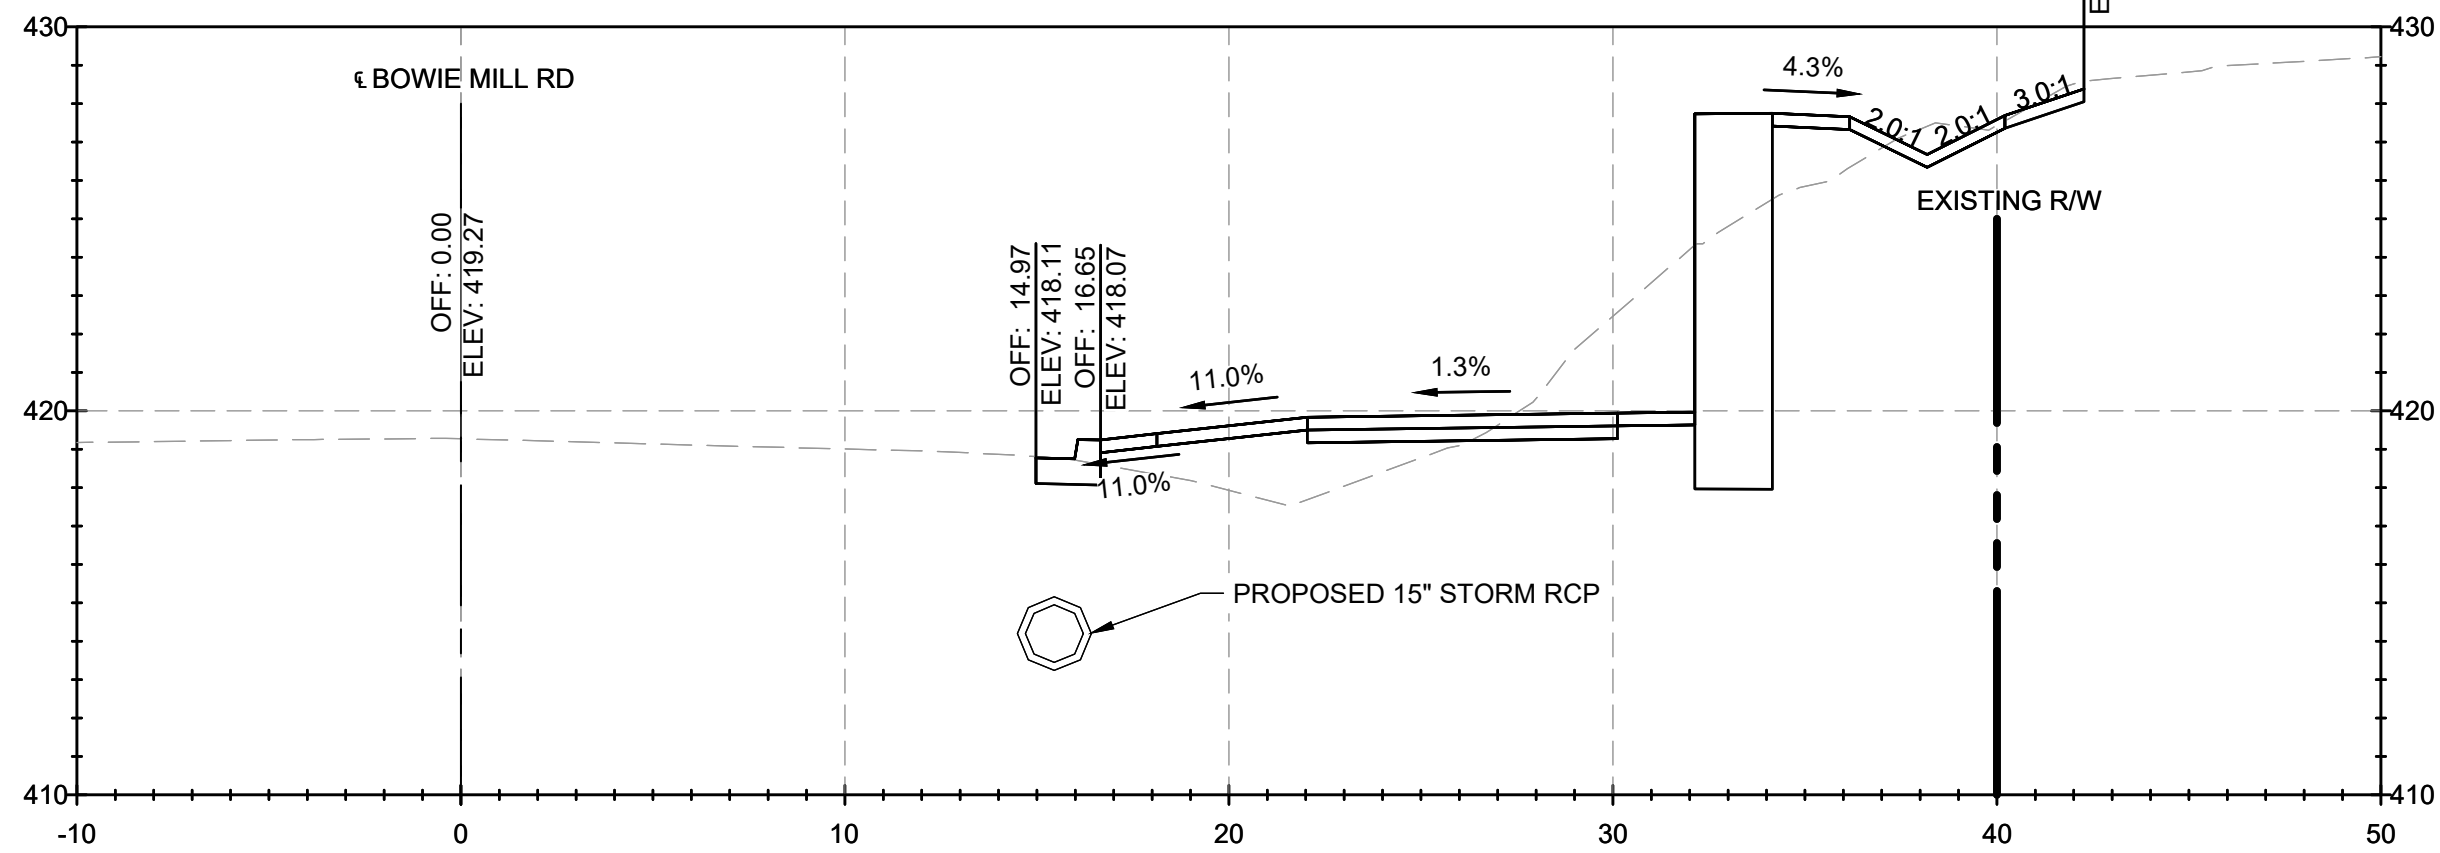
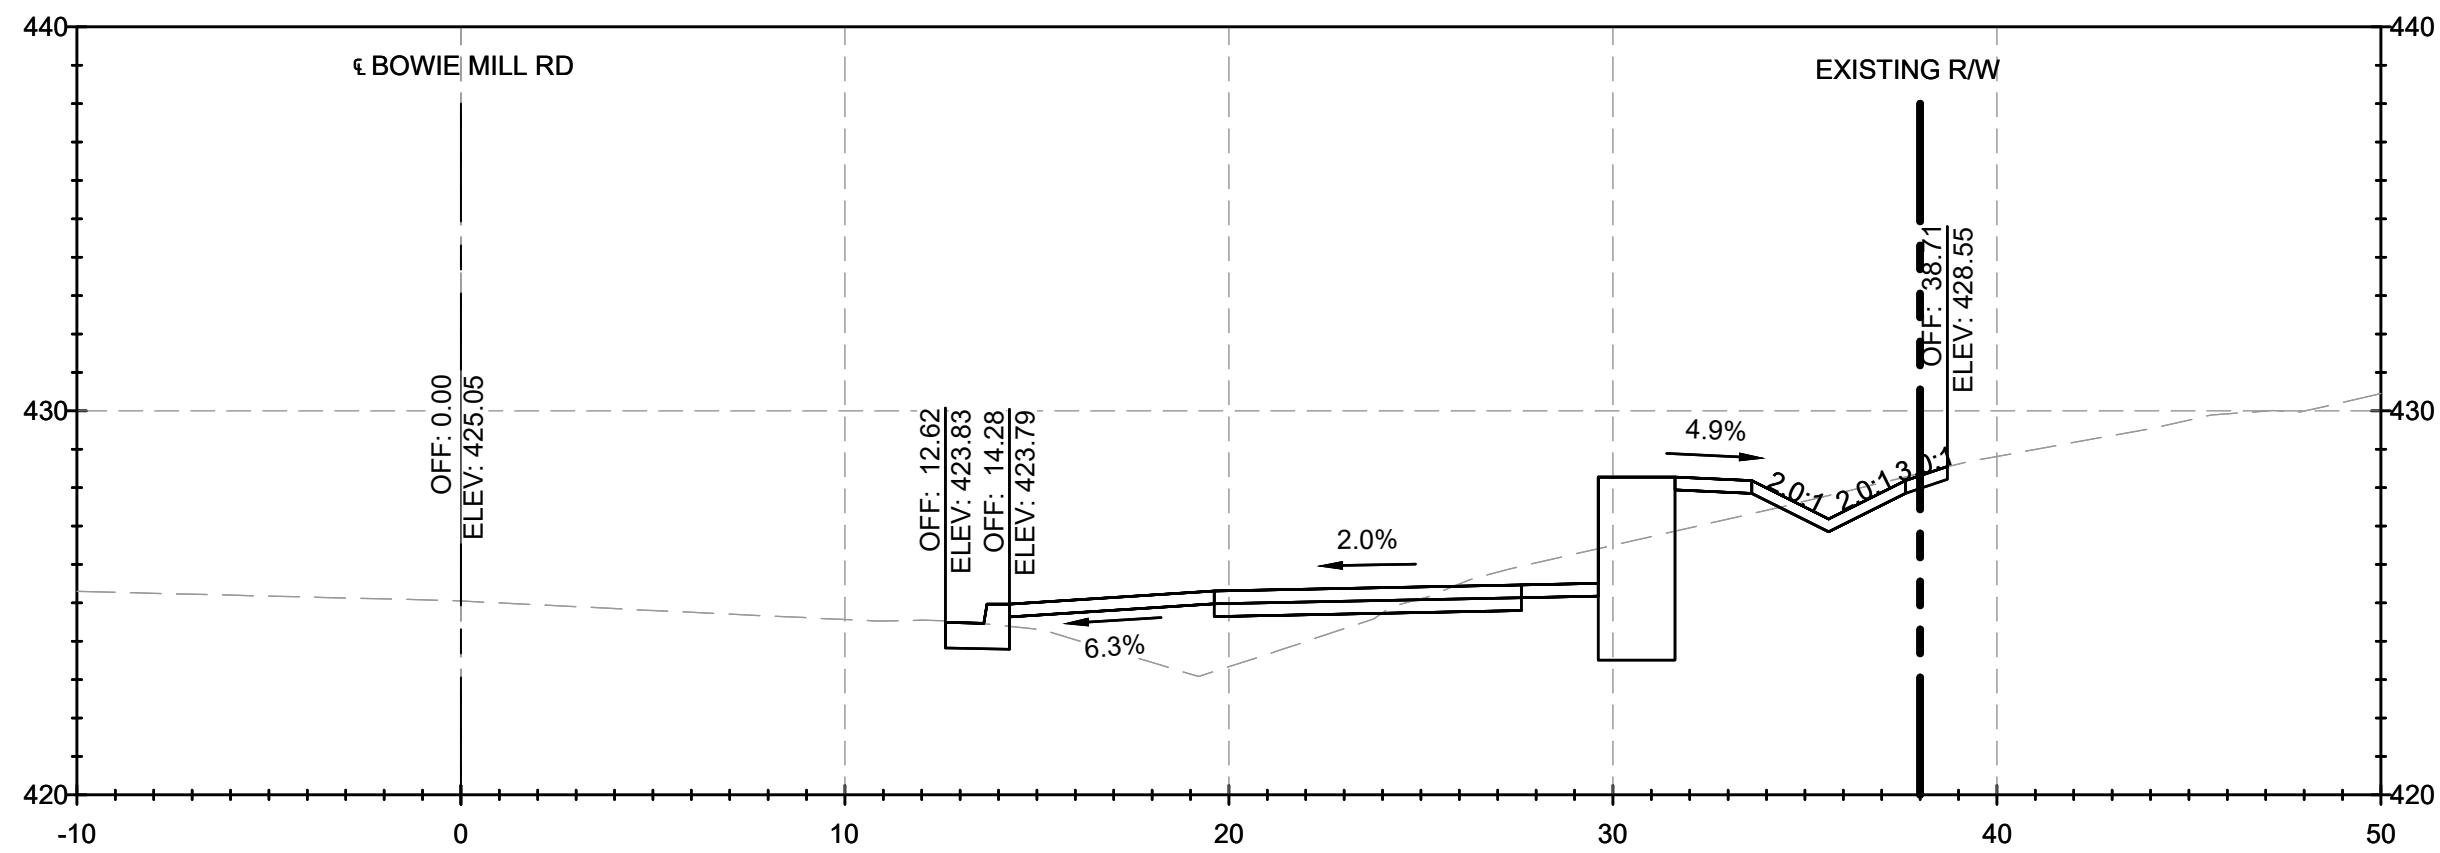
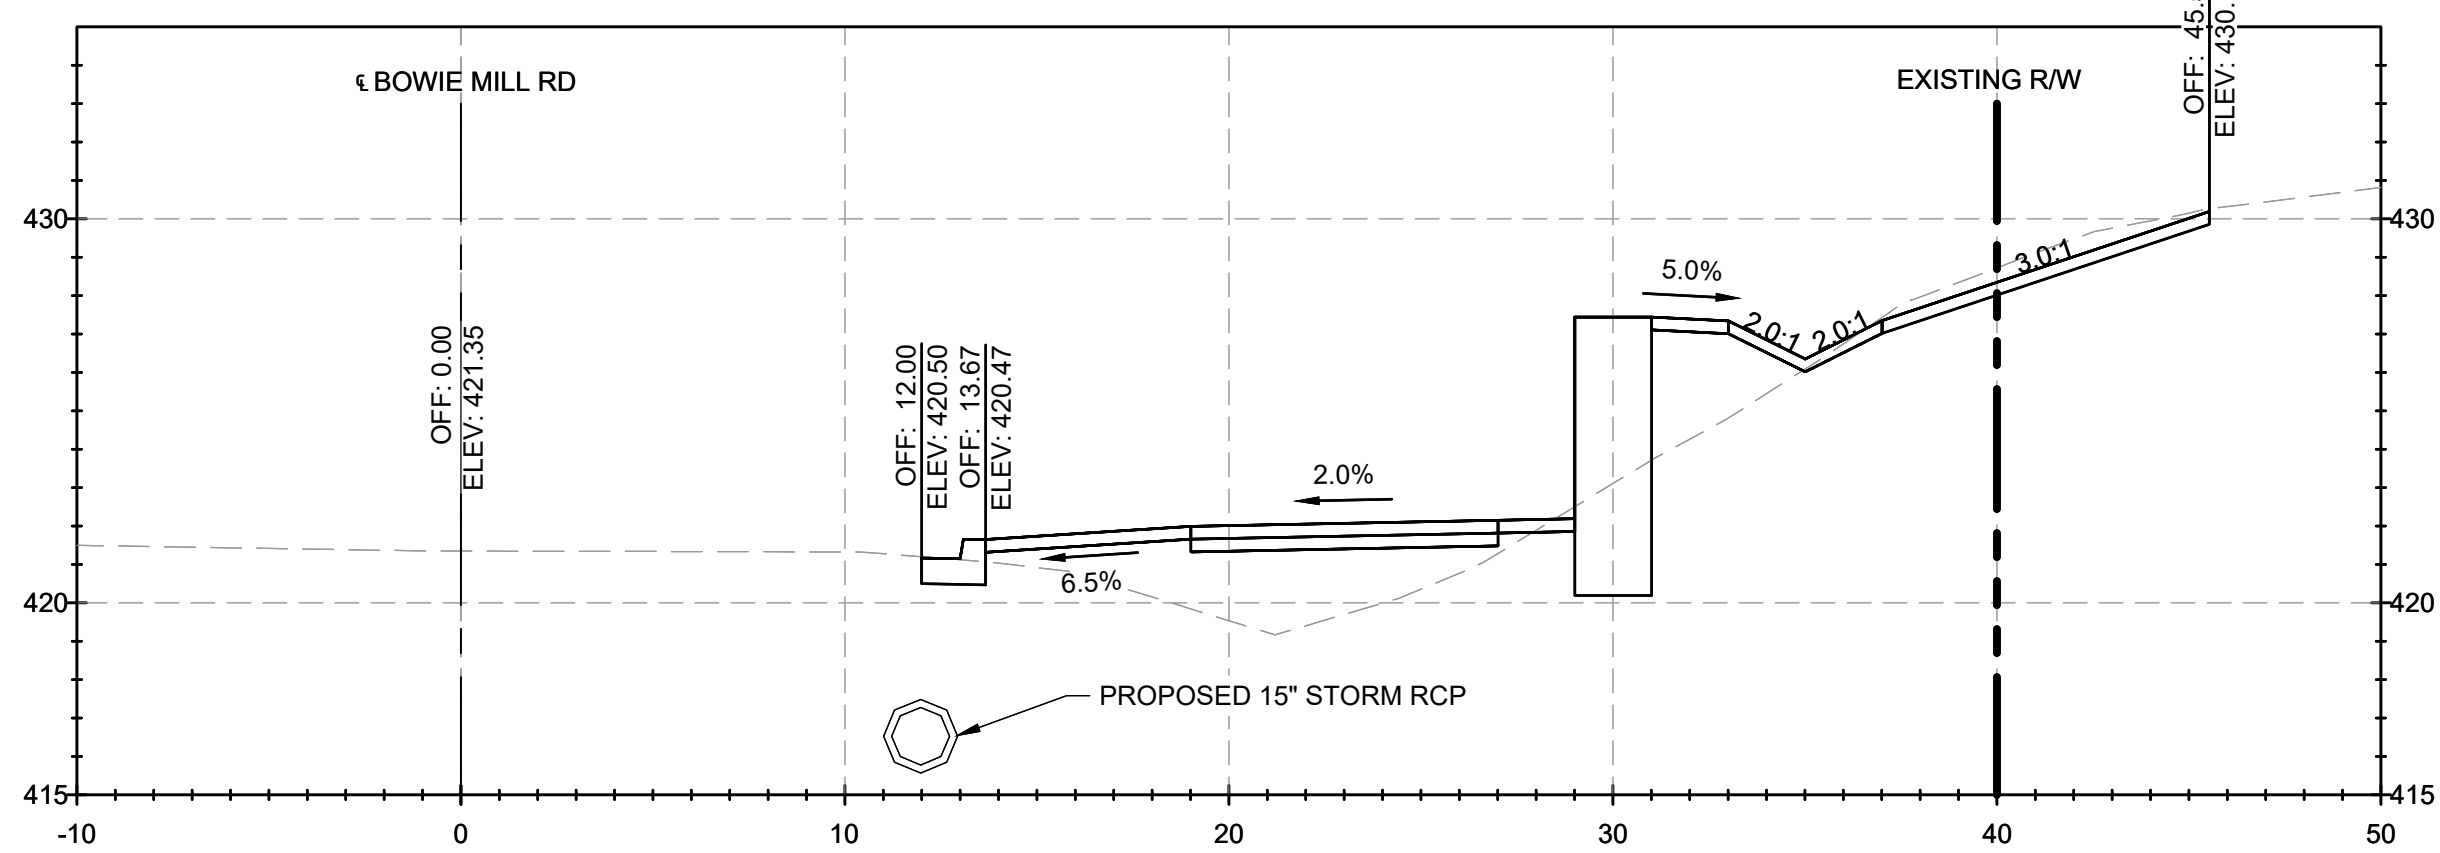
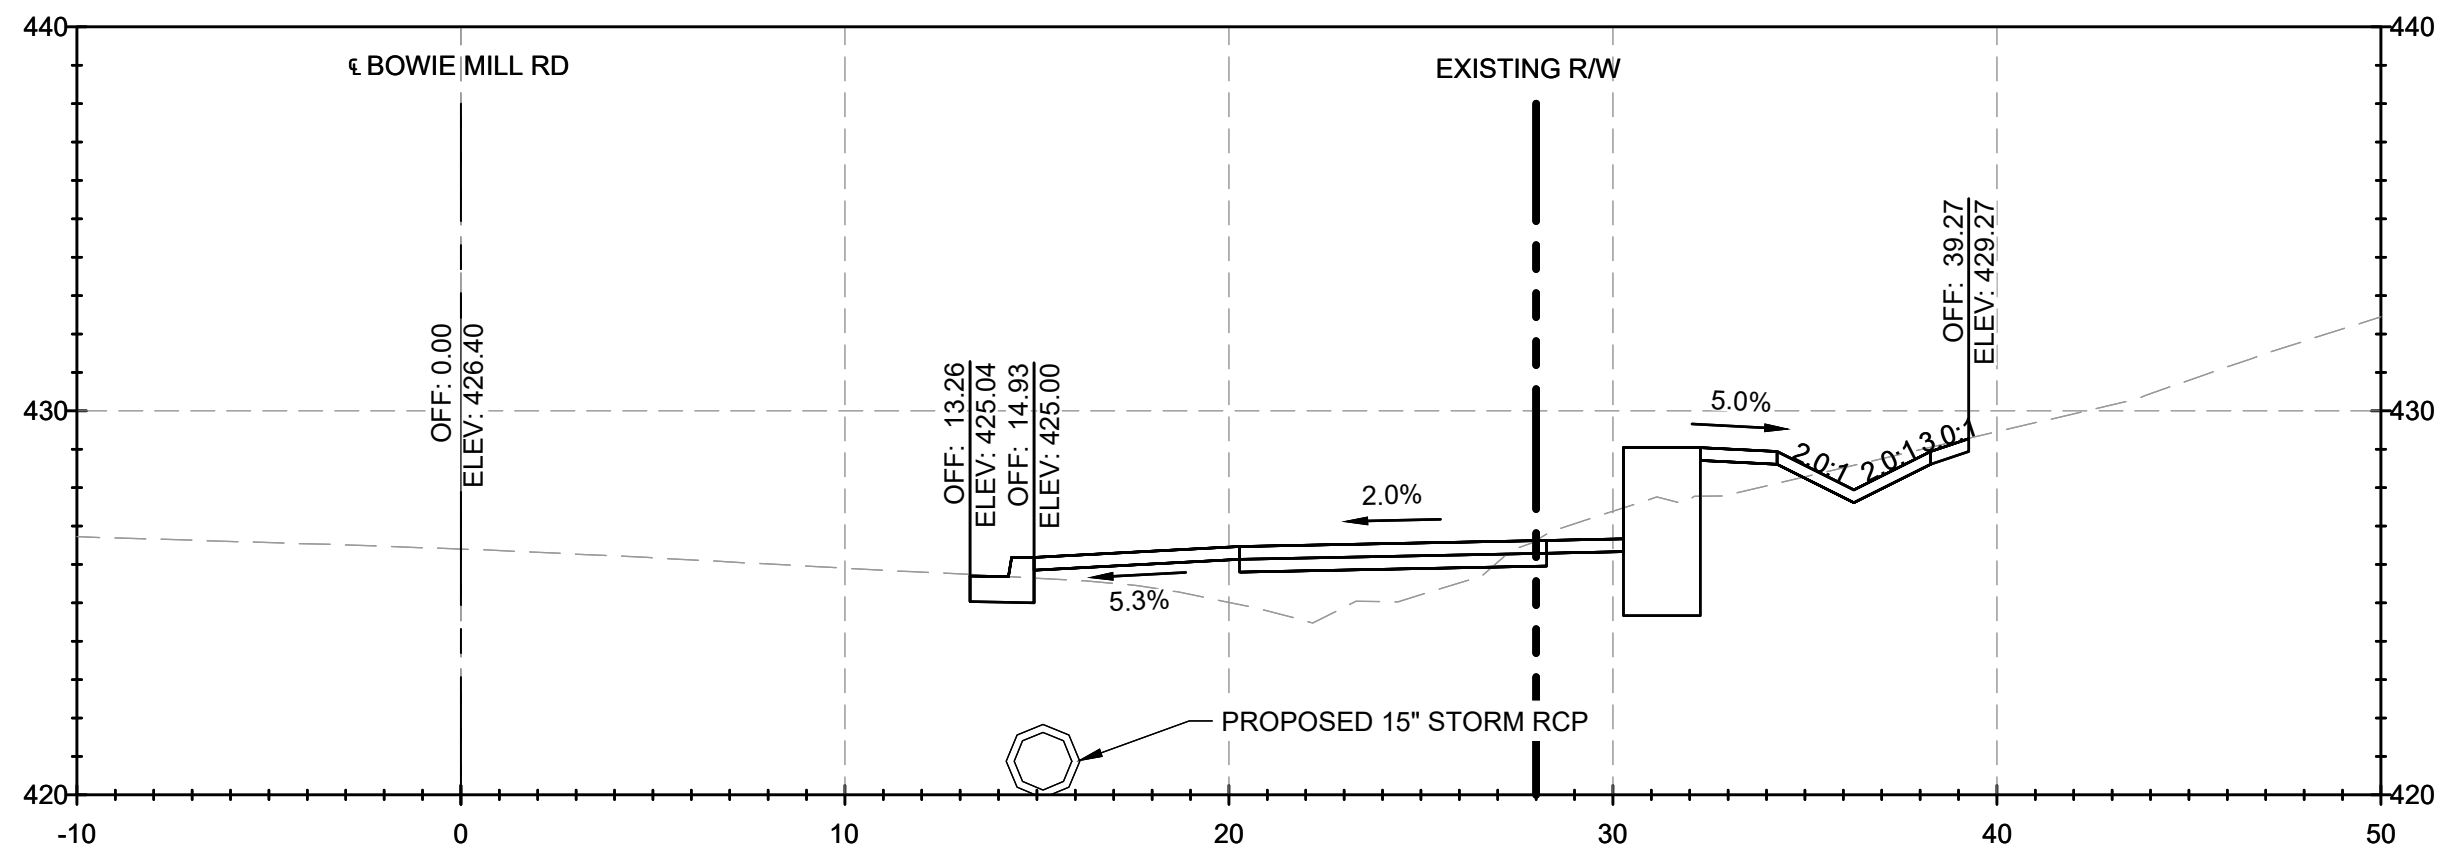
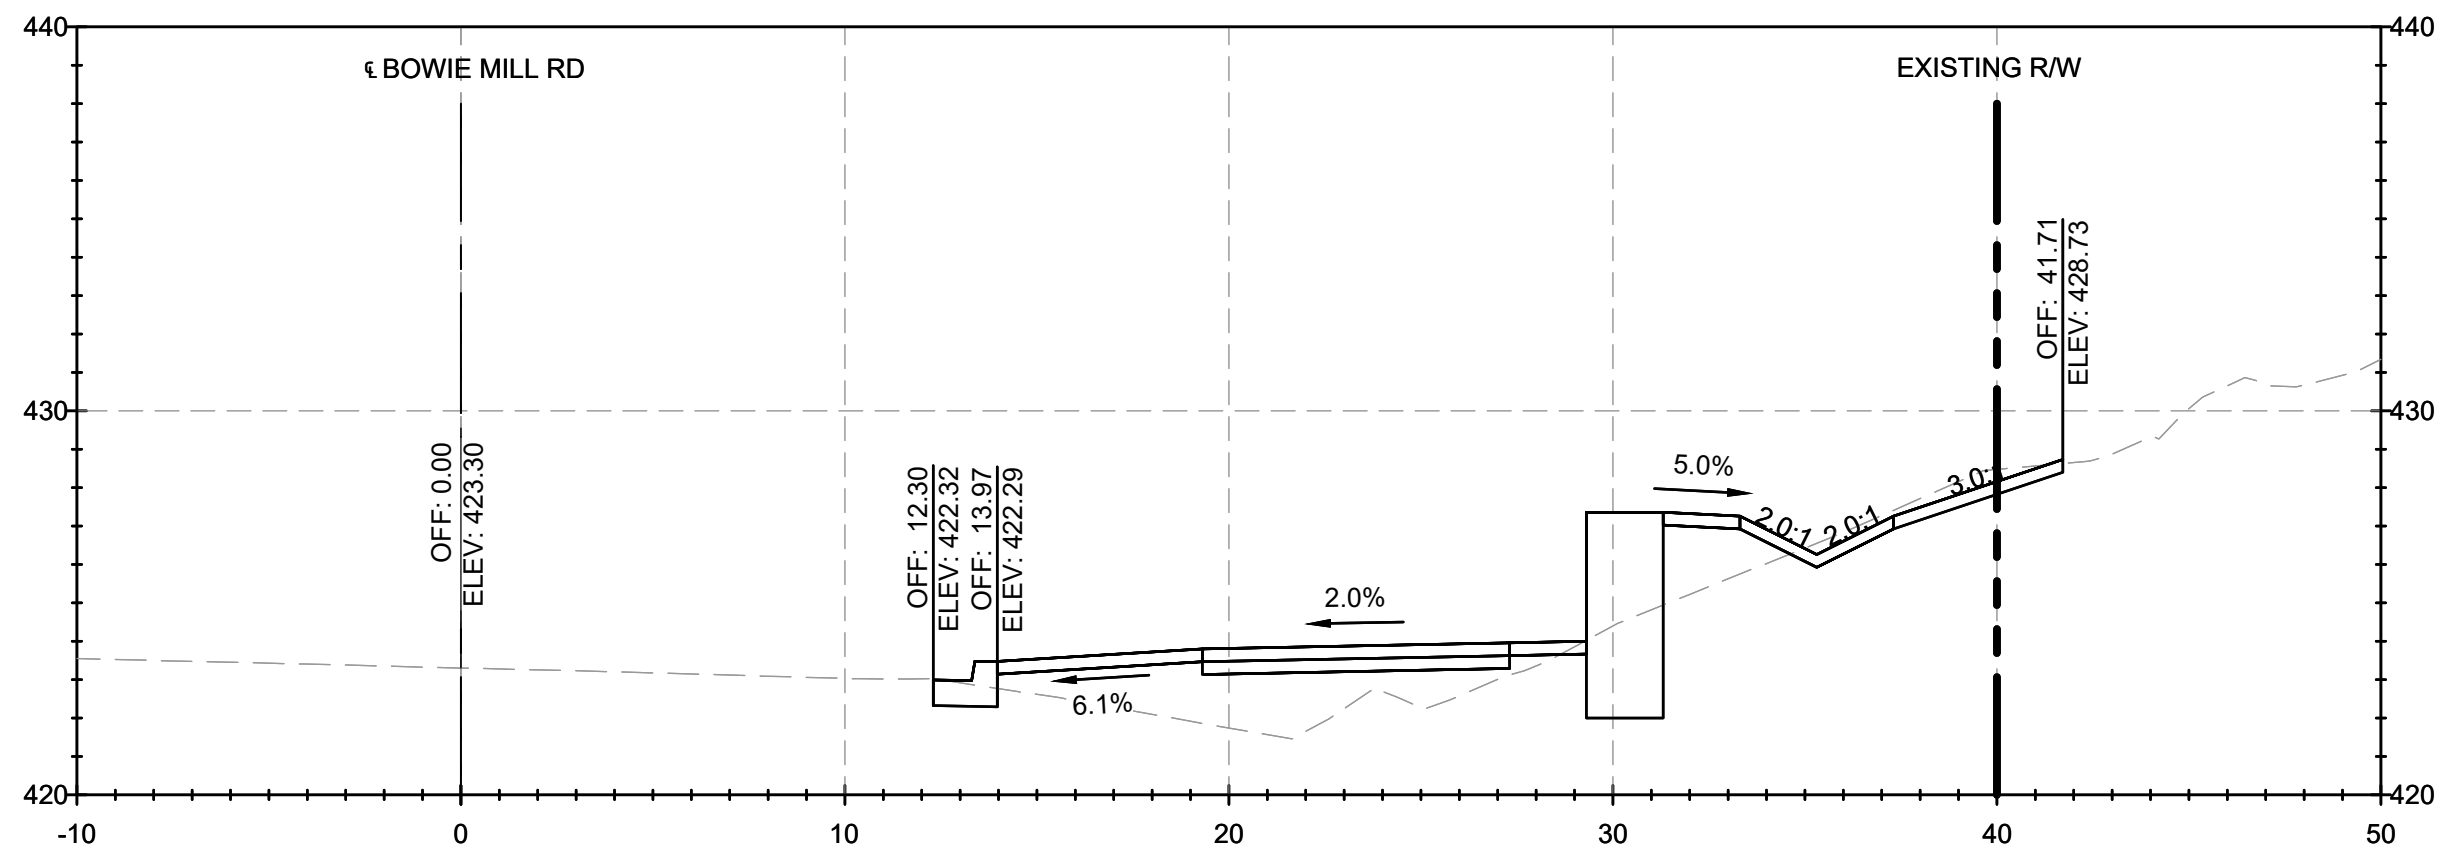
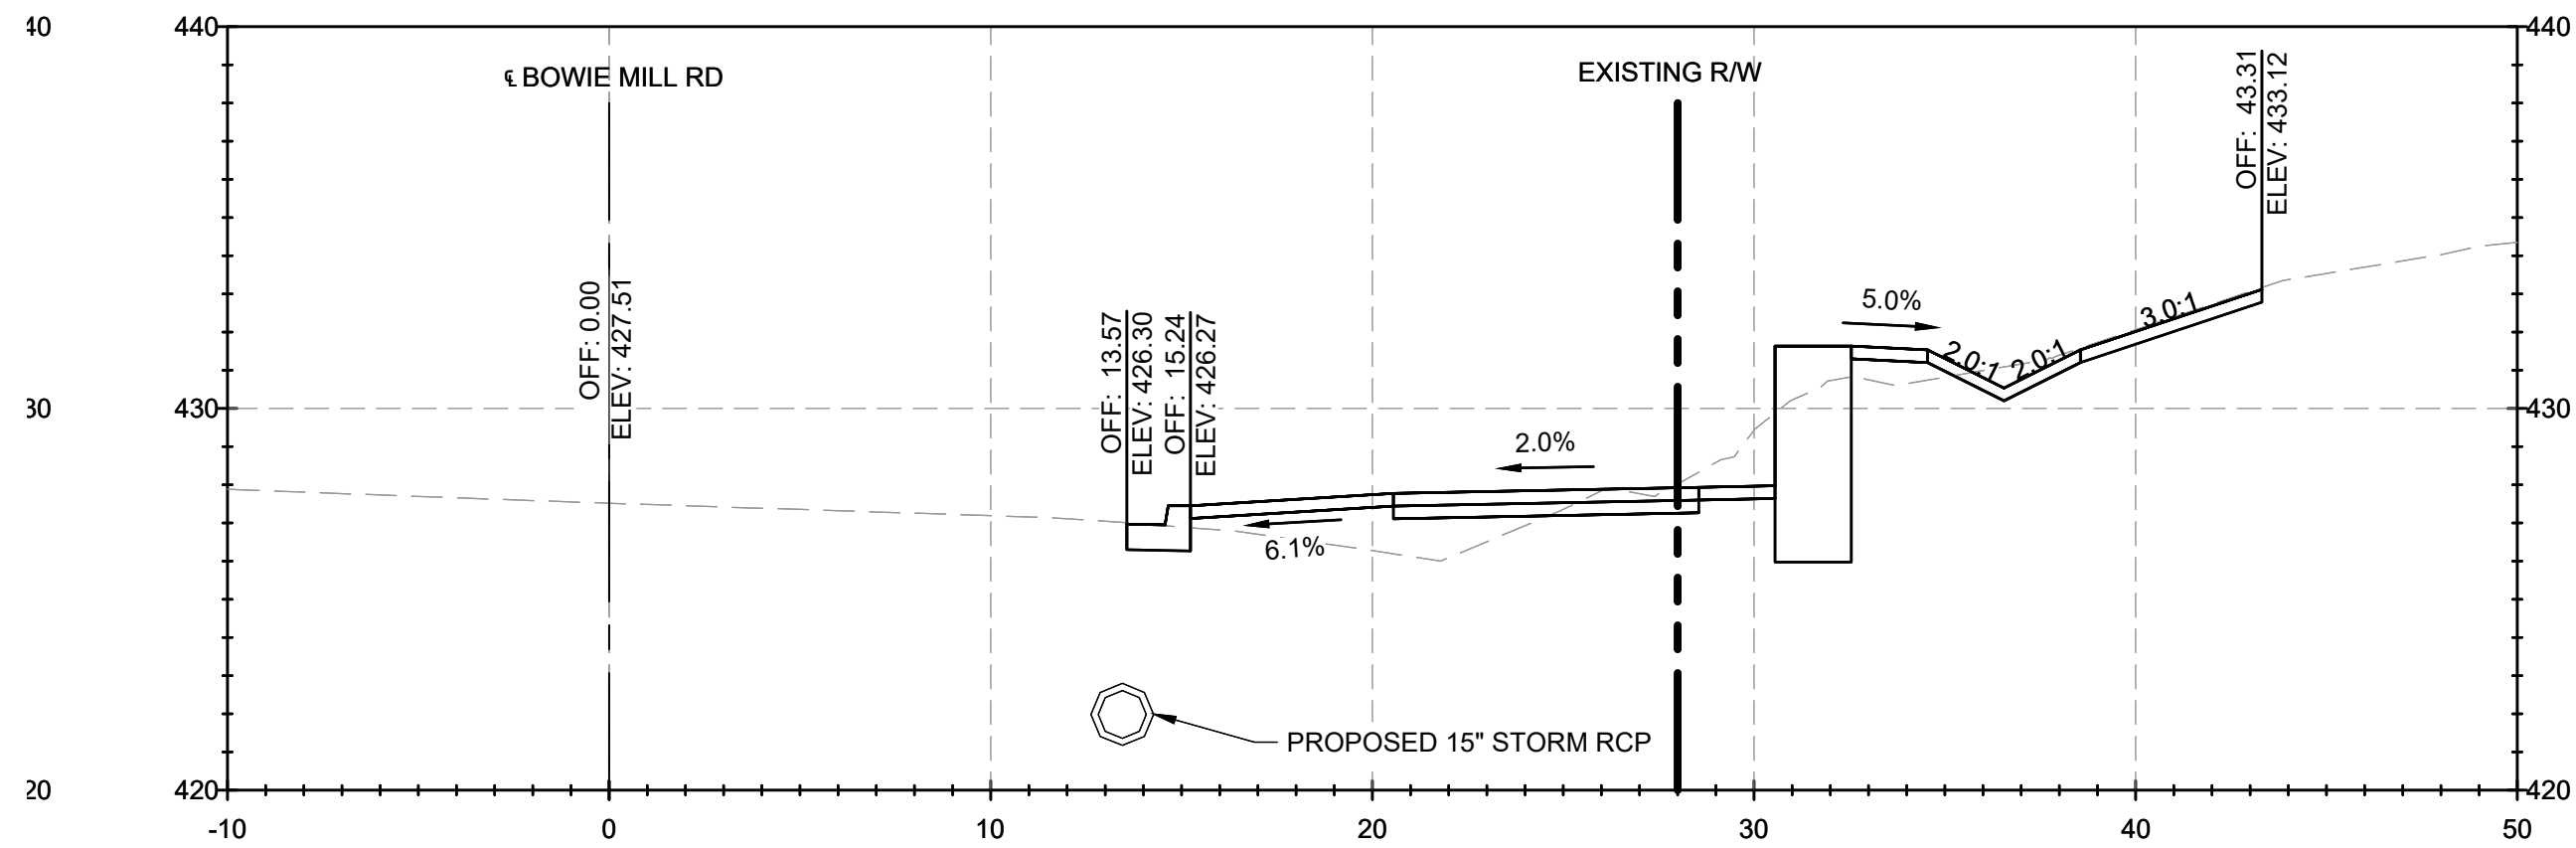


NOTES:

1. CROSS SECTION STATIONS FOLLOW THE ROAD WAY CENTERLINES OF MUNCASTER MILL ROAD AND BOWIE MILL ROAD.

FILE NAME: C:\pwworking\jmt\0642115\pHD_Bowie Mill Road_XSections.dwg LAYOUT NAME: XS-29 PLOTTED: Friday, April 04, 2025 - 9:55pm USER: AHavener


90% DESIGN NOT FOR CONSTRUCTION		MONTGOMERY COUNTY DEPARTMENT OF TRANSPORTATION GAITHERSBURG, MARYLAND		XS-29 CROSS SECTIONS BOWIE MILL ROAD BIKEWAY M-NCPPC PERMIT NO. <u>MR2023016</u> SHA TRACKING NO. <u>24APMO039XX</u> 0 5' 10' SCALE: 1"=5' DATE: APRIL 2025 Project No. : <u>502108</u> Sheet <u>365</u> of <u>393</u>
		RECOMMENDED FOR APPROVAL		
		Chief, Design Section APPROVED	Date	
		Chief, Division of Transportation Engineering	Date	
		Designed by: <u>ADH</u> Drawn by: <u>TMB</u> Checked by: <u>JJR</u>		
NO.	REVISION	DATE	BY	

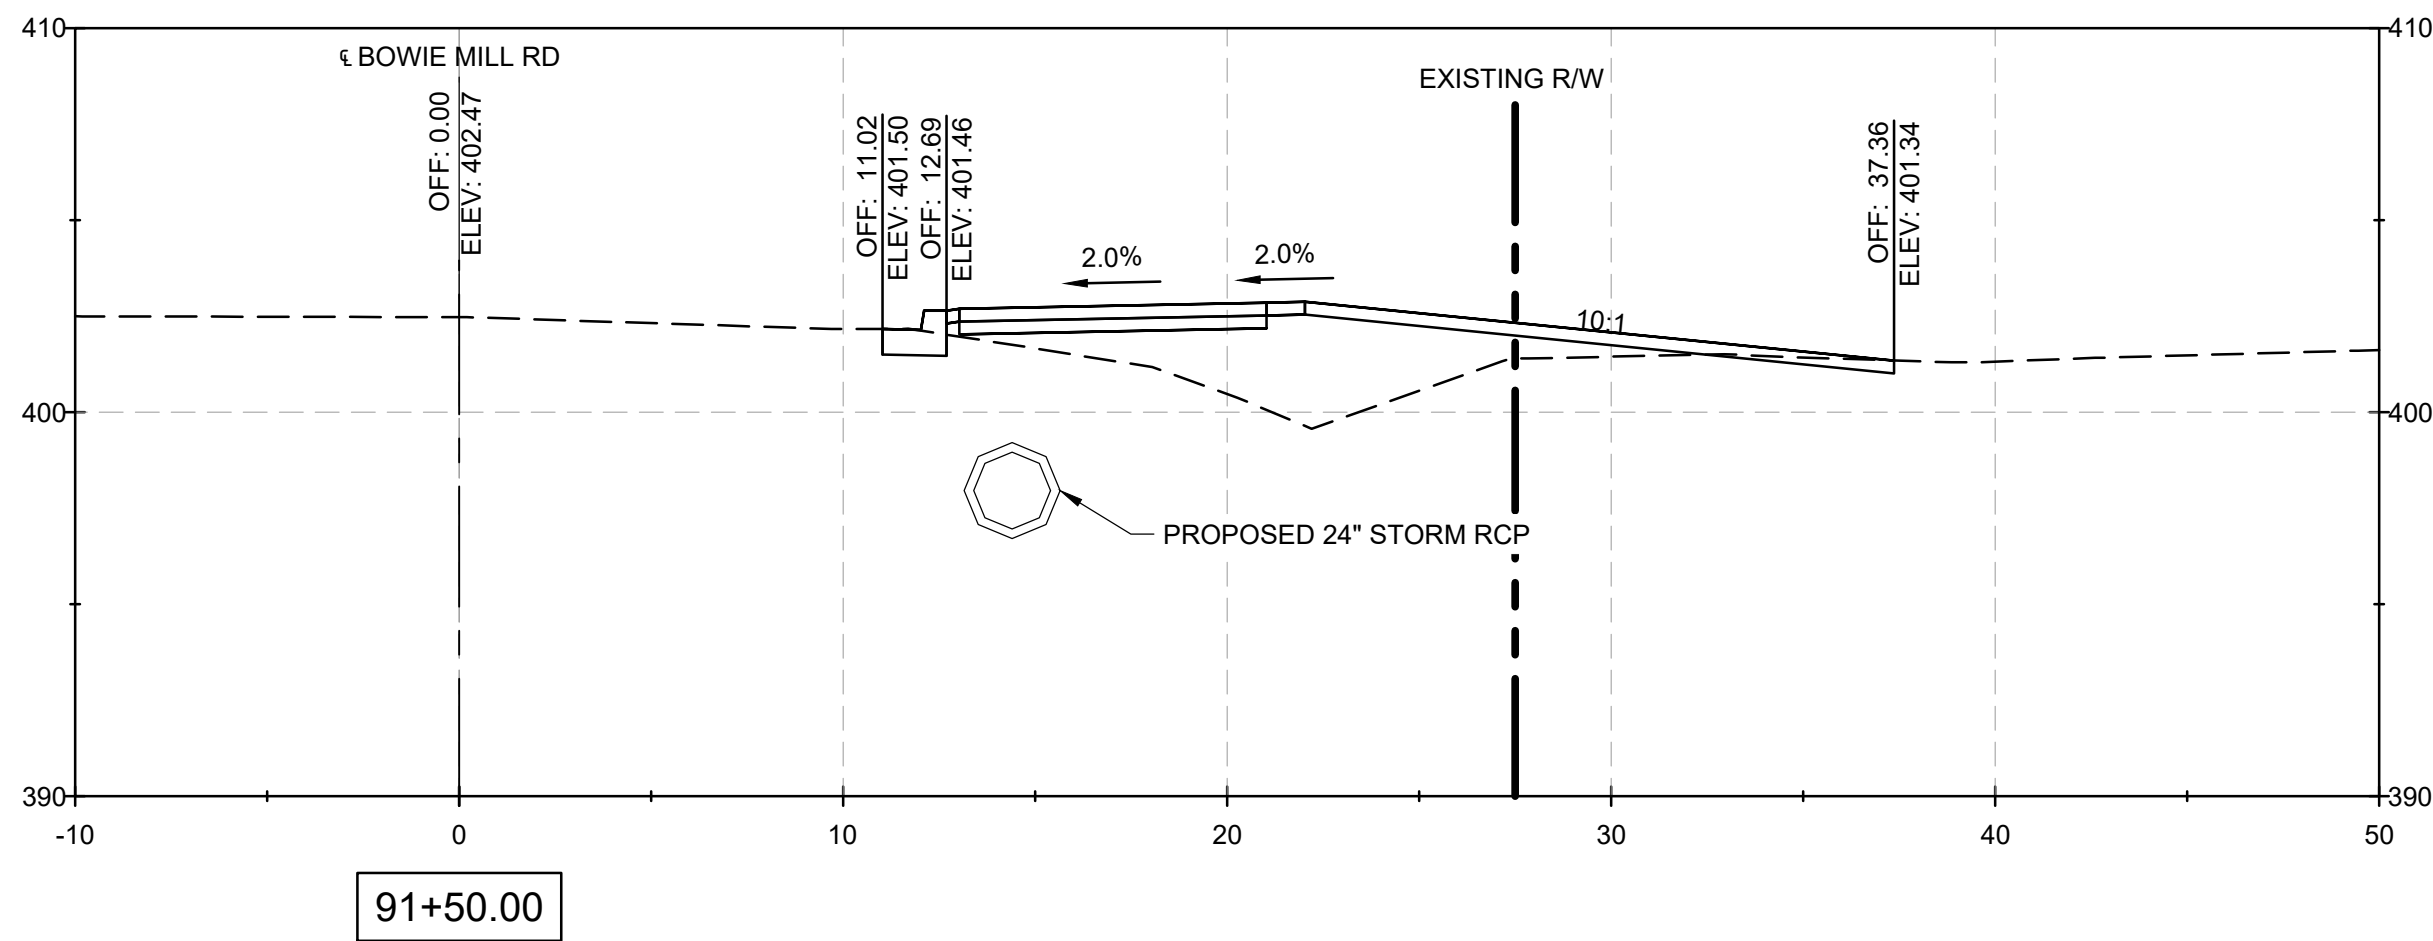
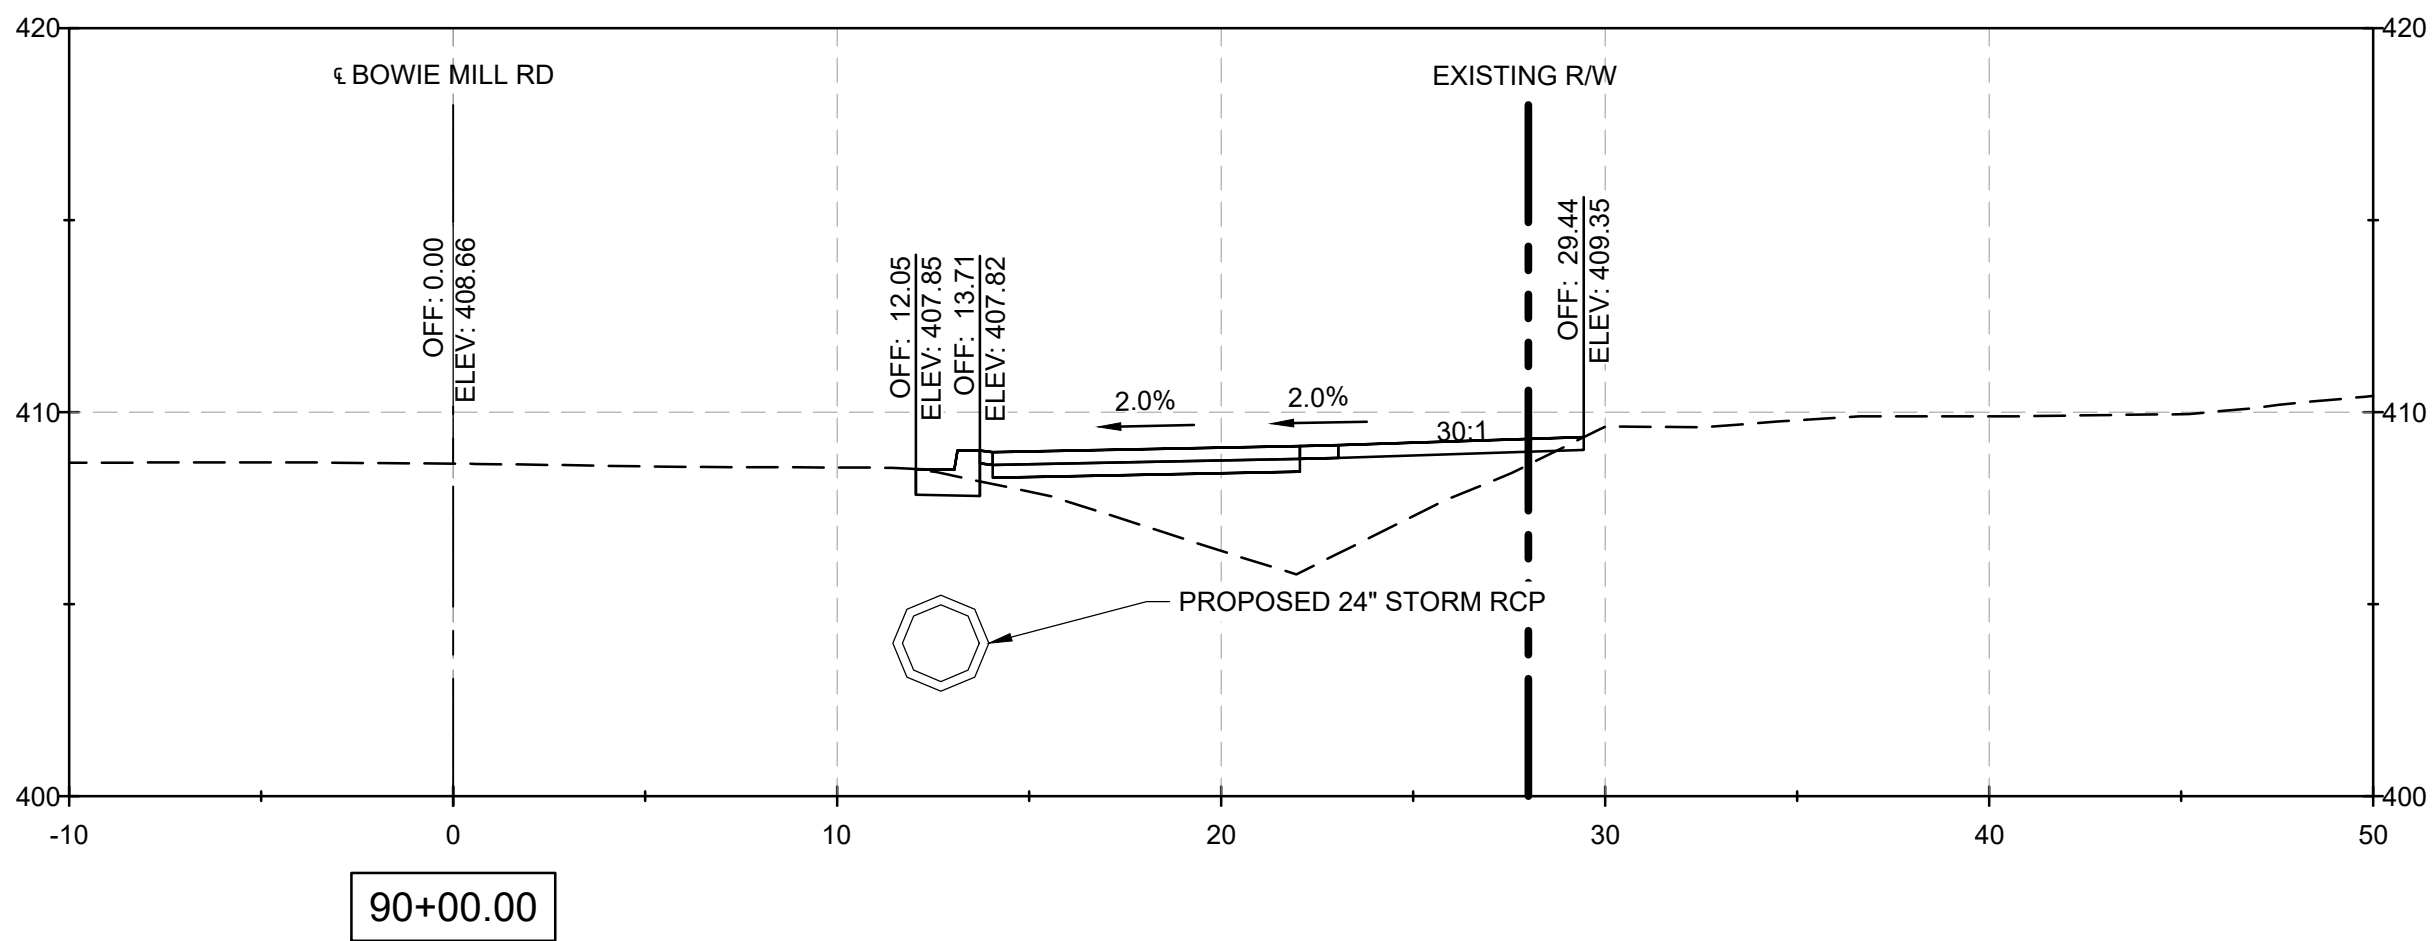
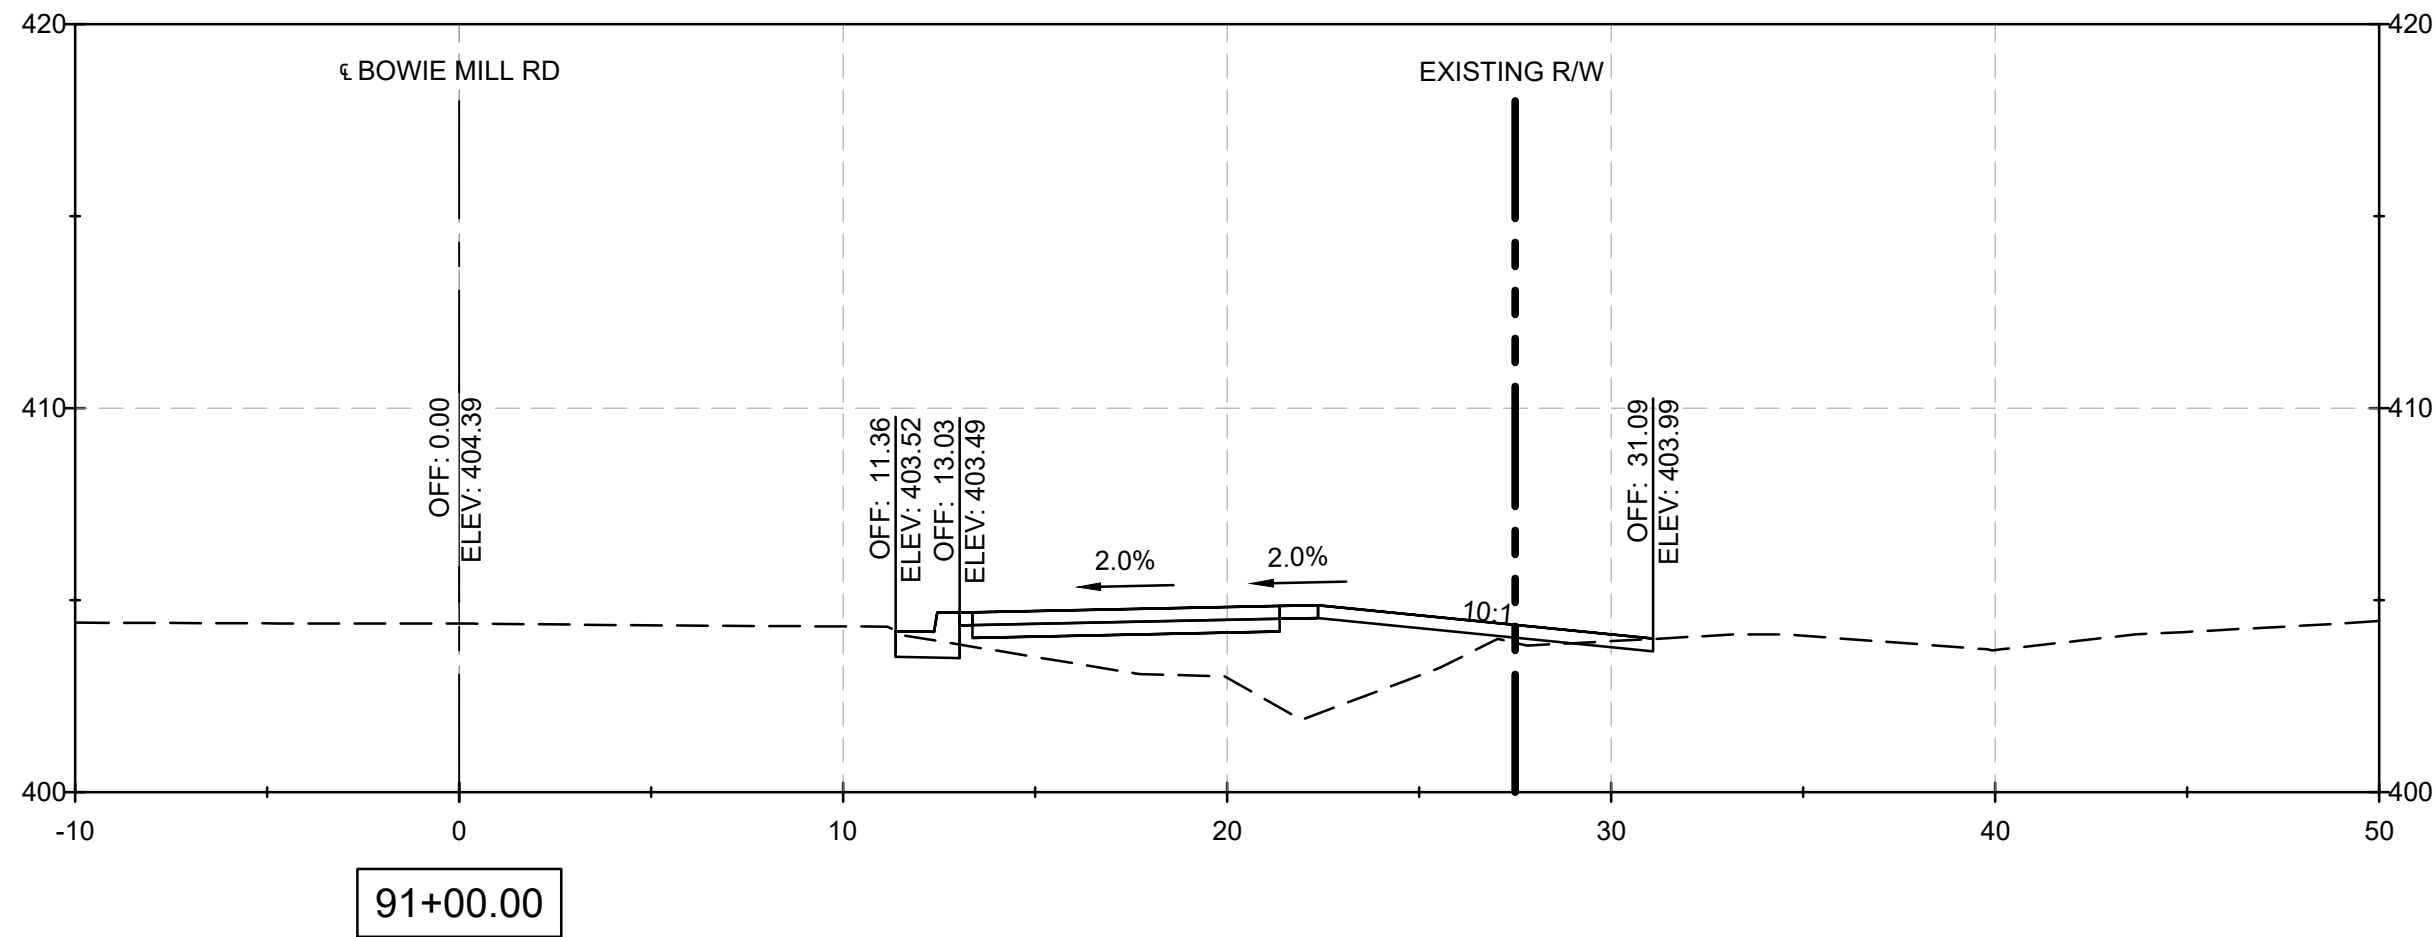
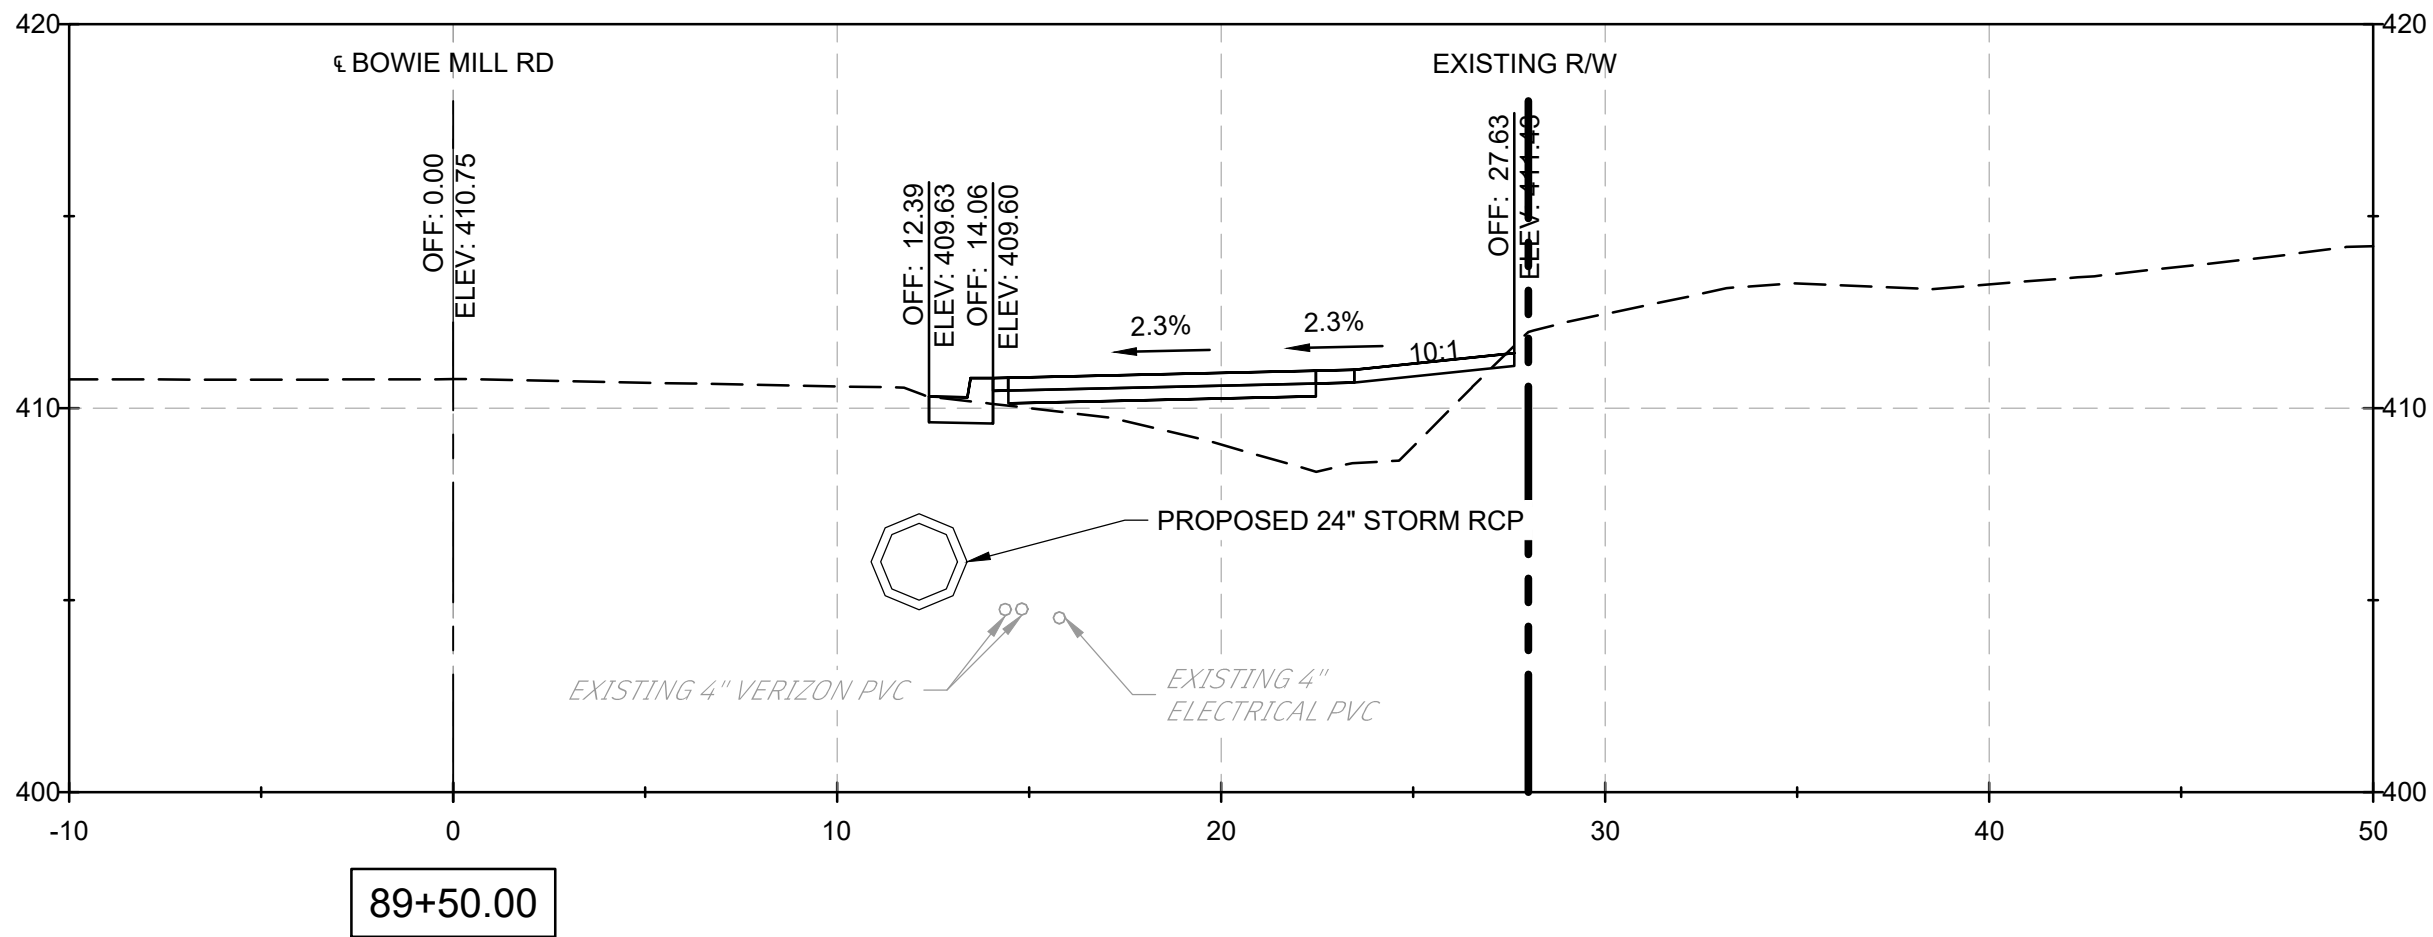
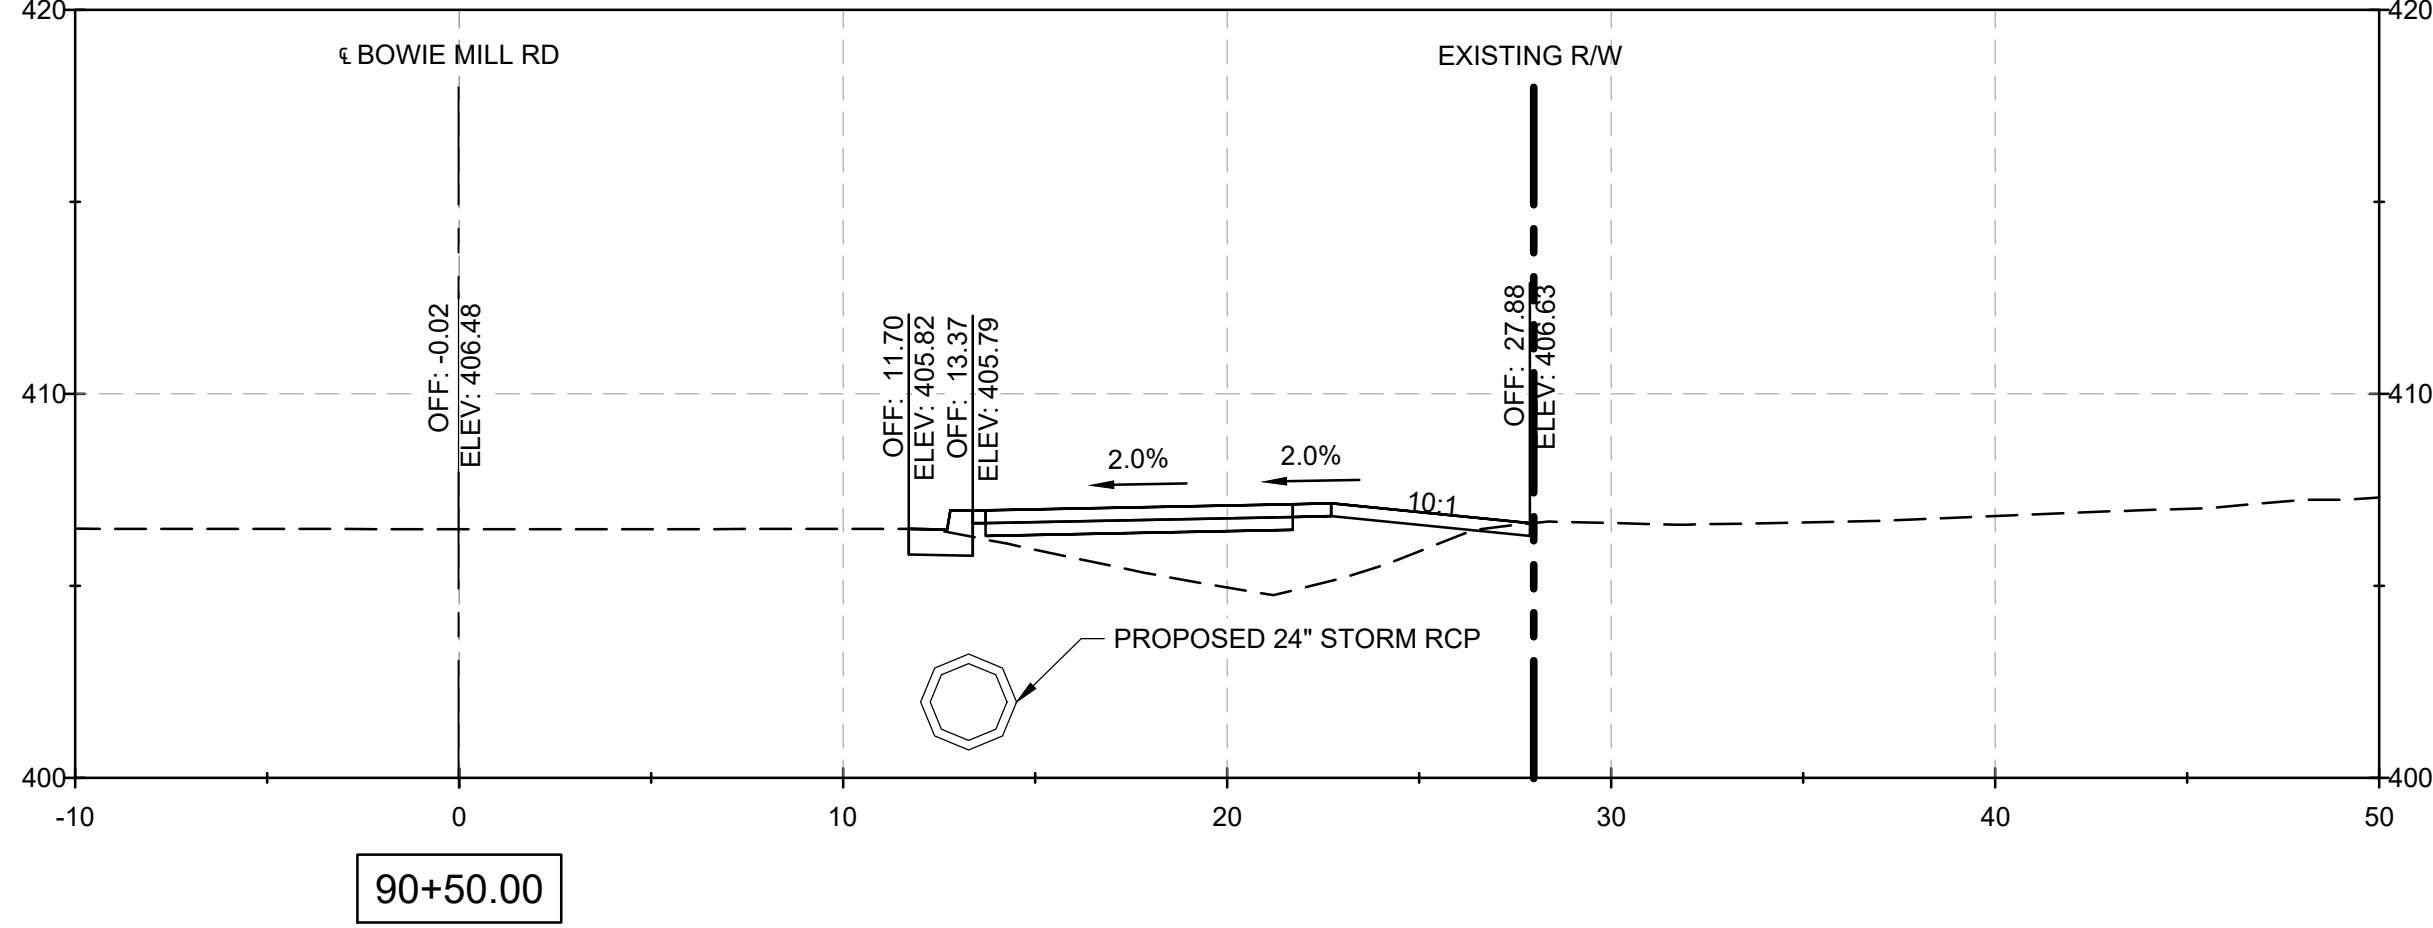
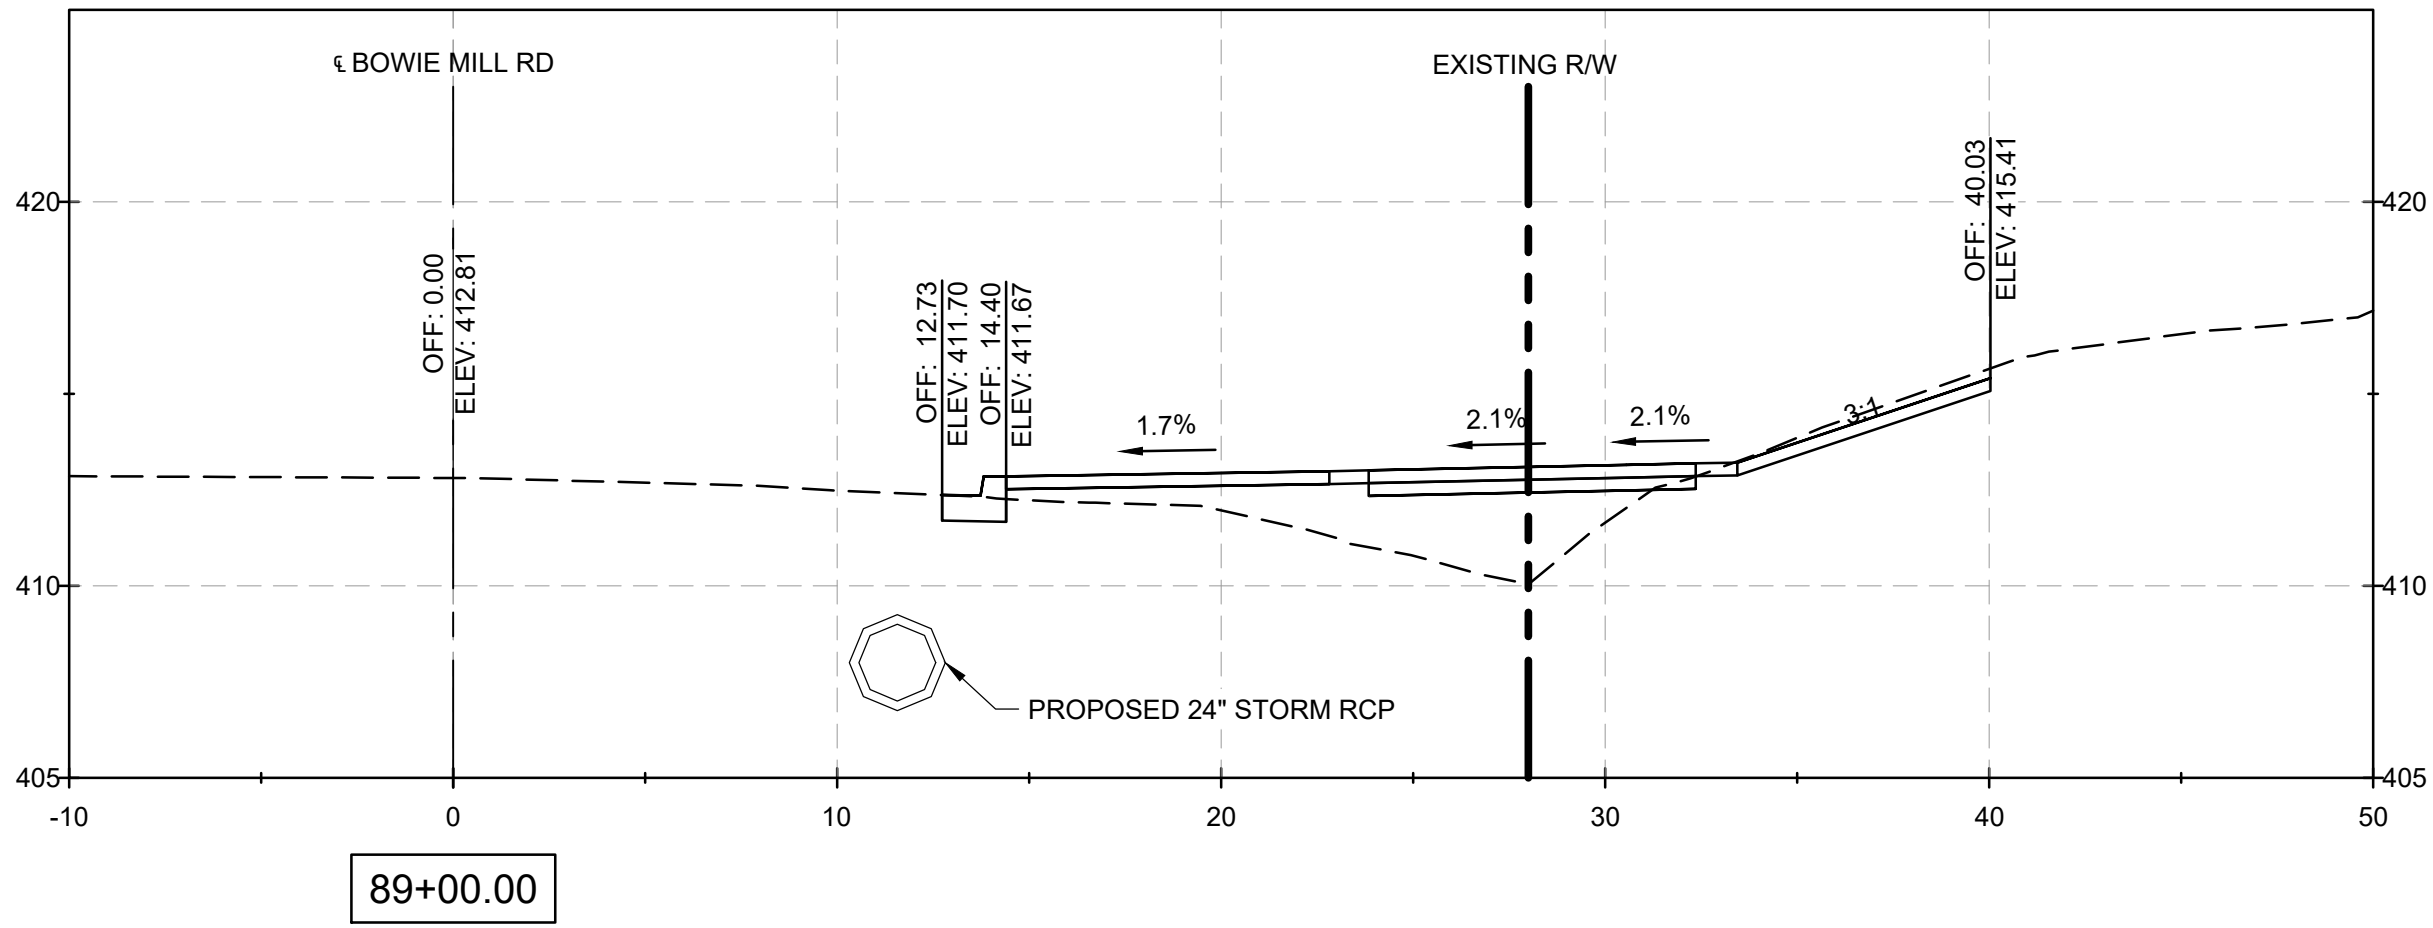


NOTES:

1. CROSS SECTION STATIONS FOLLOW THE ROAD WAY CENTERLINES OF MUNCASTER MILL ROAD AND BOWIE MILL ROAD.

FILE NAME: C:\pwworking\jmt\0642115\pHD_Bowie Mill Road_XSections.dwg LAYOUT NAME: XS-30 PLOTTED: Friday, April 04, 2025 - 9:57pm USER: AHavener

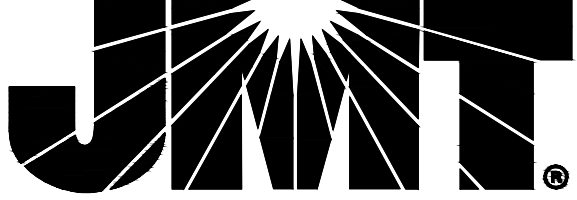90% DESIGN NOT FOR CONSTRUCTION						MONTGOMERY COUNTY DEPARTMENT OF TRANSPORTATION GAITHERSBURG, MARYLAND		XS-30 CROSS SECTIONS BOWIE MILL ROAD BIKEWAY M-NCPPC PERMIT NO. <u>MR2023016</u> SHA TRACKING NO. <u>24APMO039XX</u> 0 5' 10' SCALE: 1"=5' DATE: APRIL 2025 Project No. : <u>502108</u> Sheet <u>366</u> of <u>393</u>
						RECOMMENDED FOR APPROVAL		
						Chief, Design Section APPROVED _____ Date _____ Chief, Division of Transportation Engineering _____ Designed by: <u>ADH</u> Drawn by: <u>TMB</u> Checked by: <u>JJR</u>		

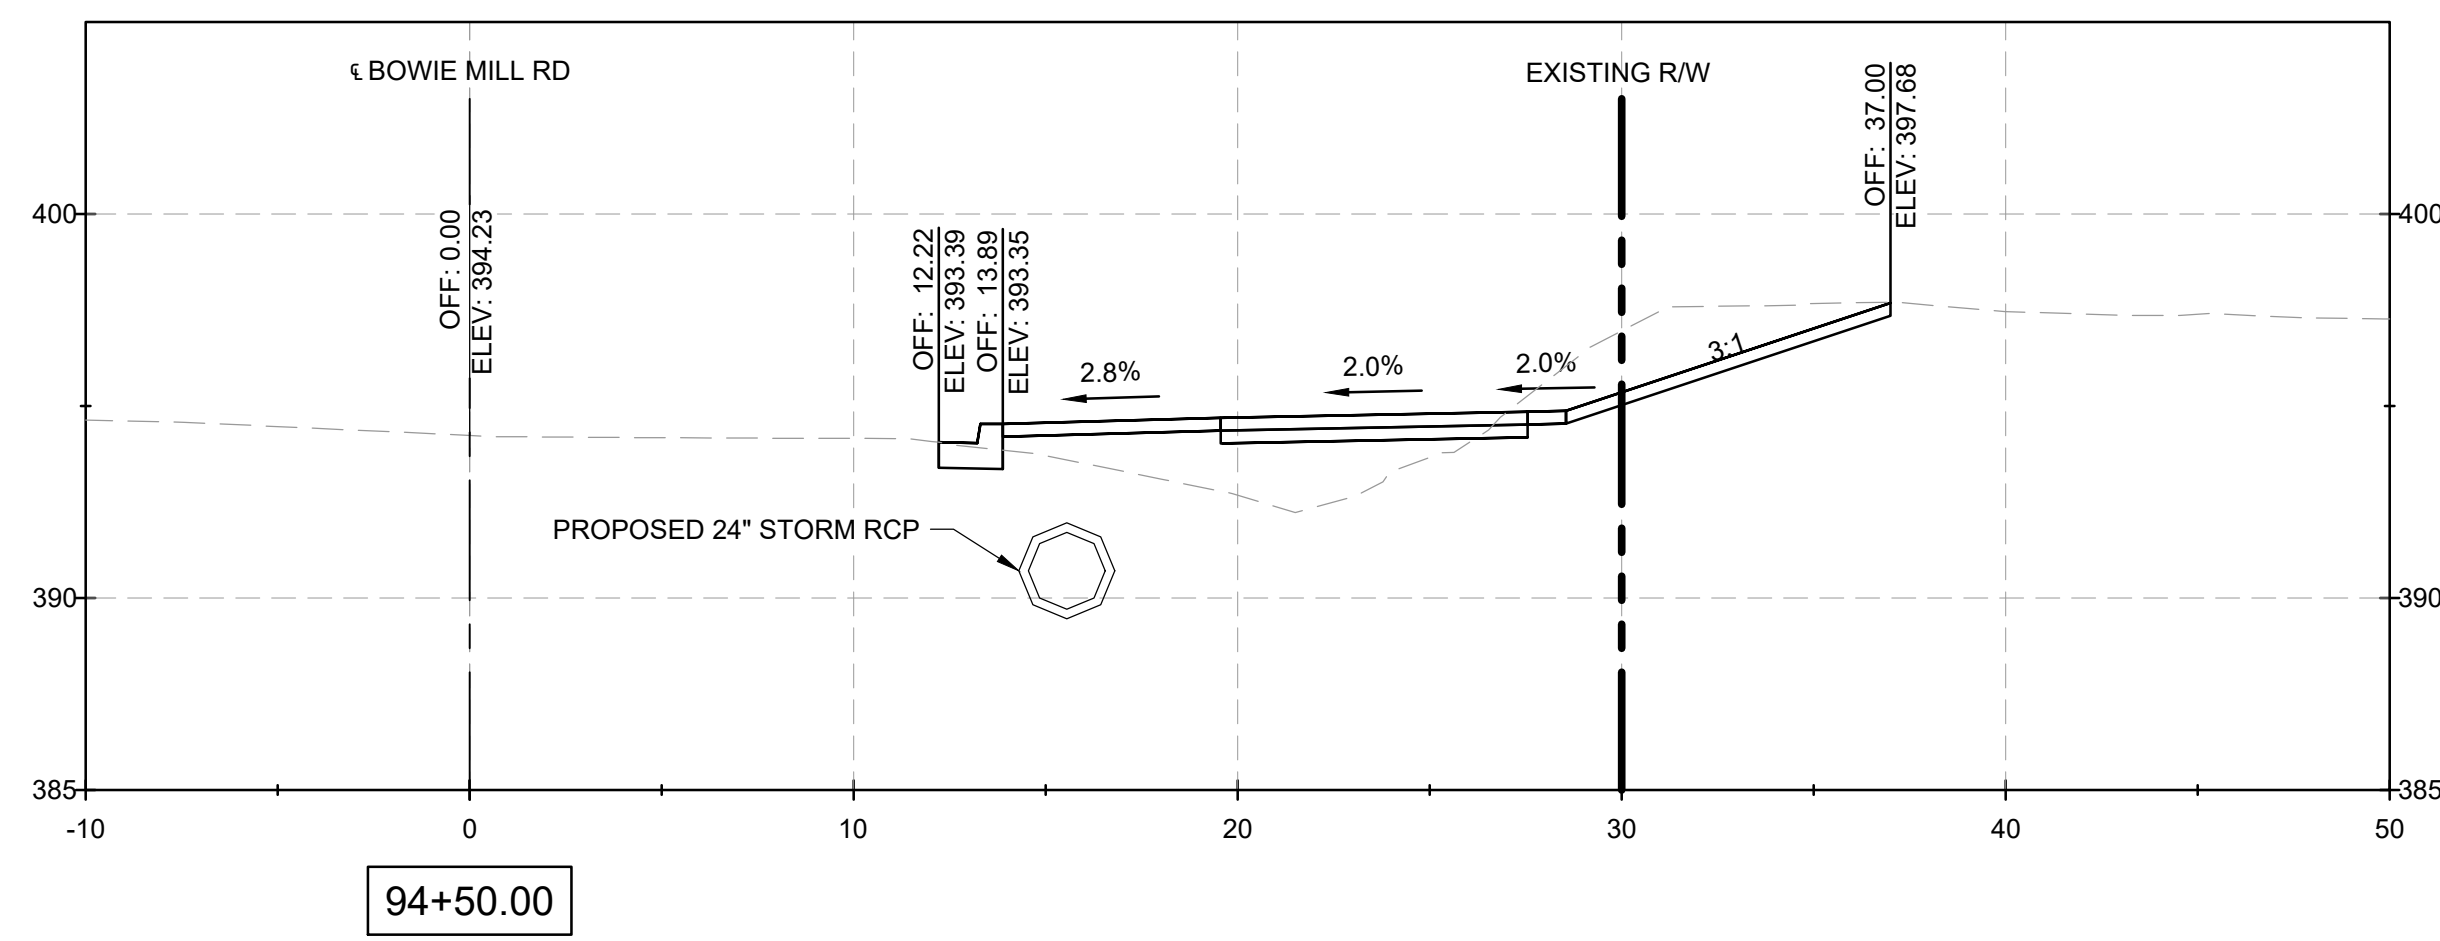
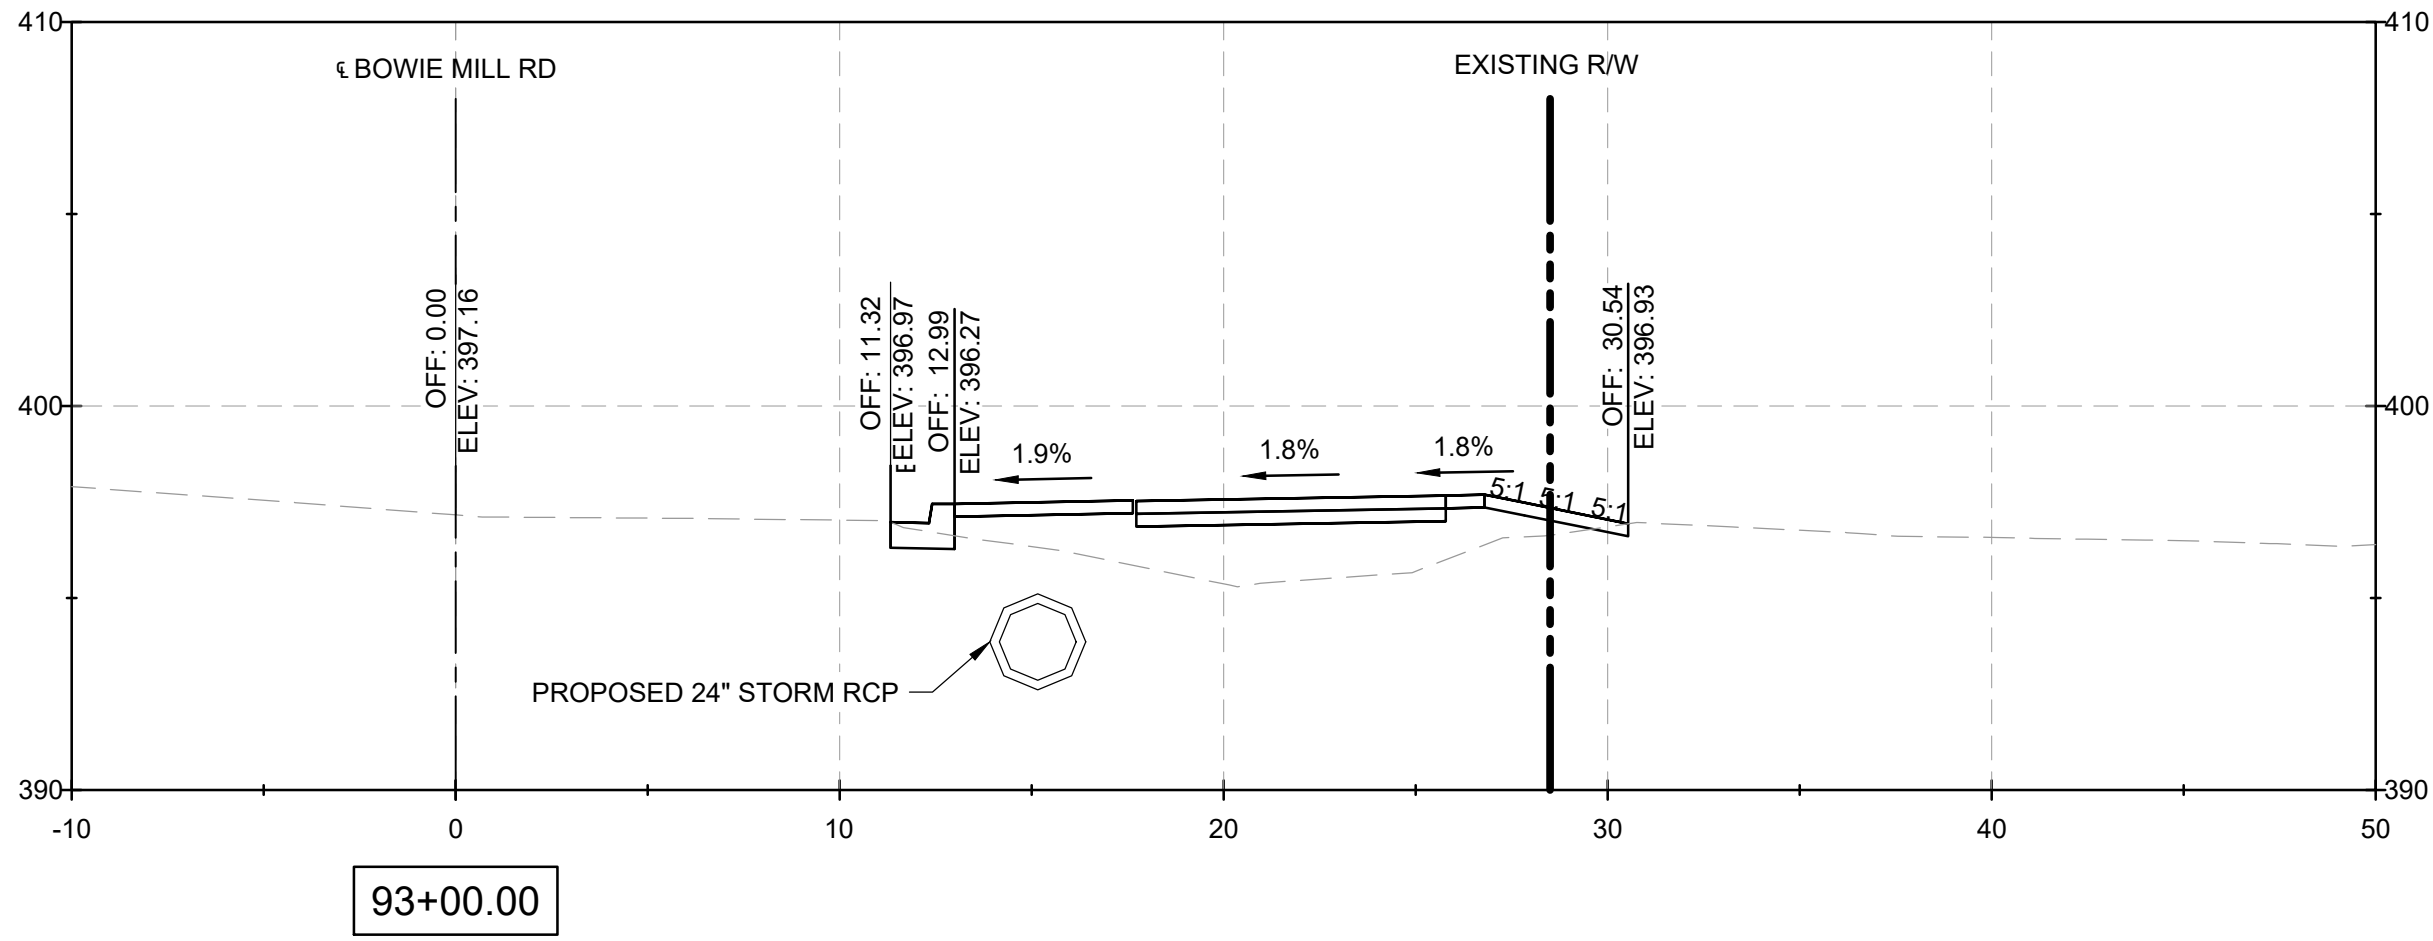
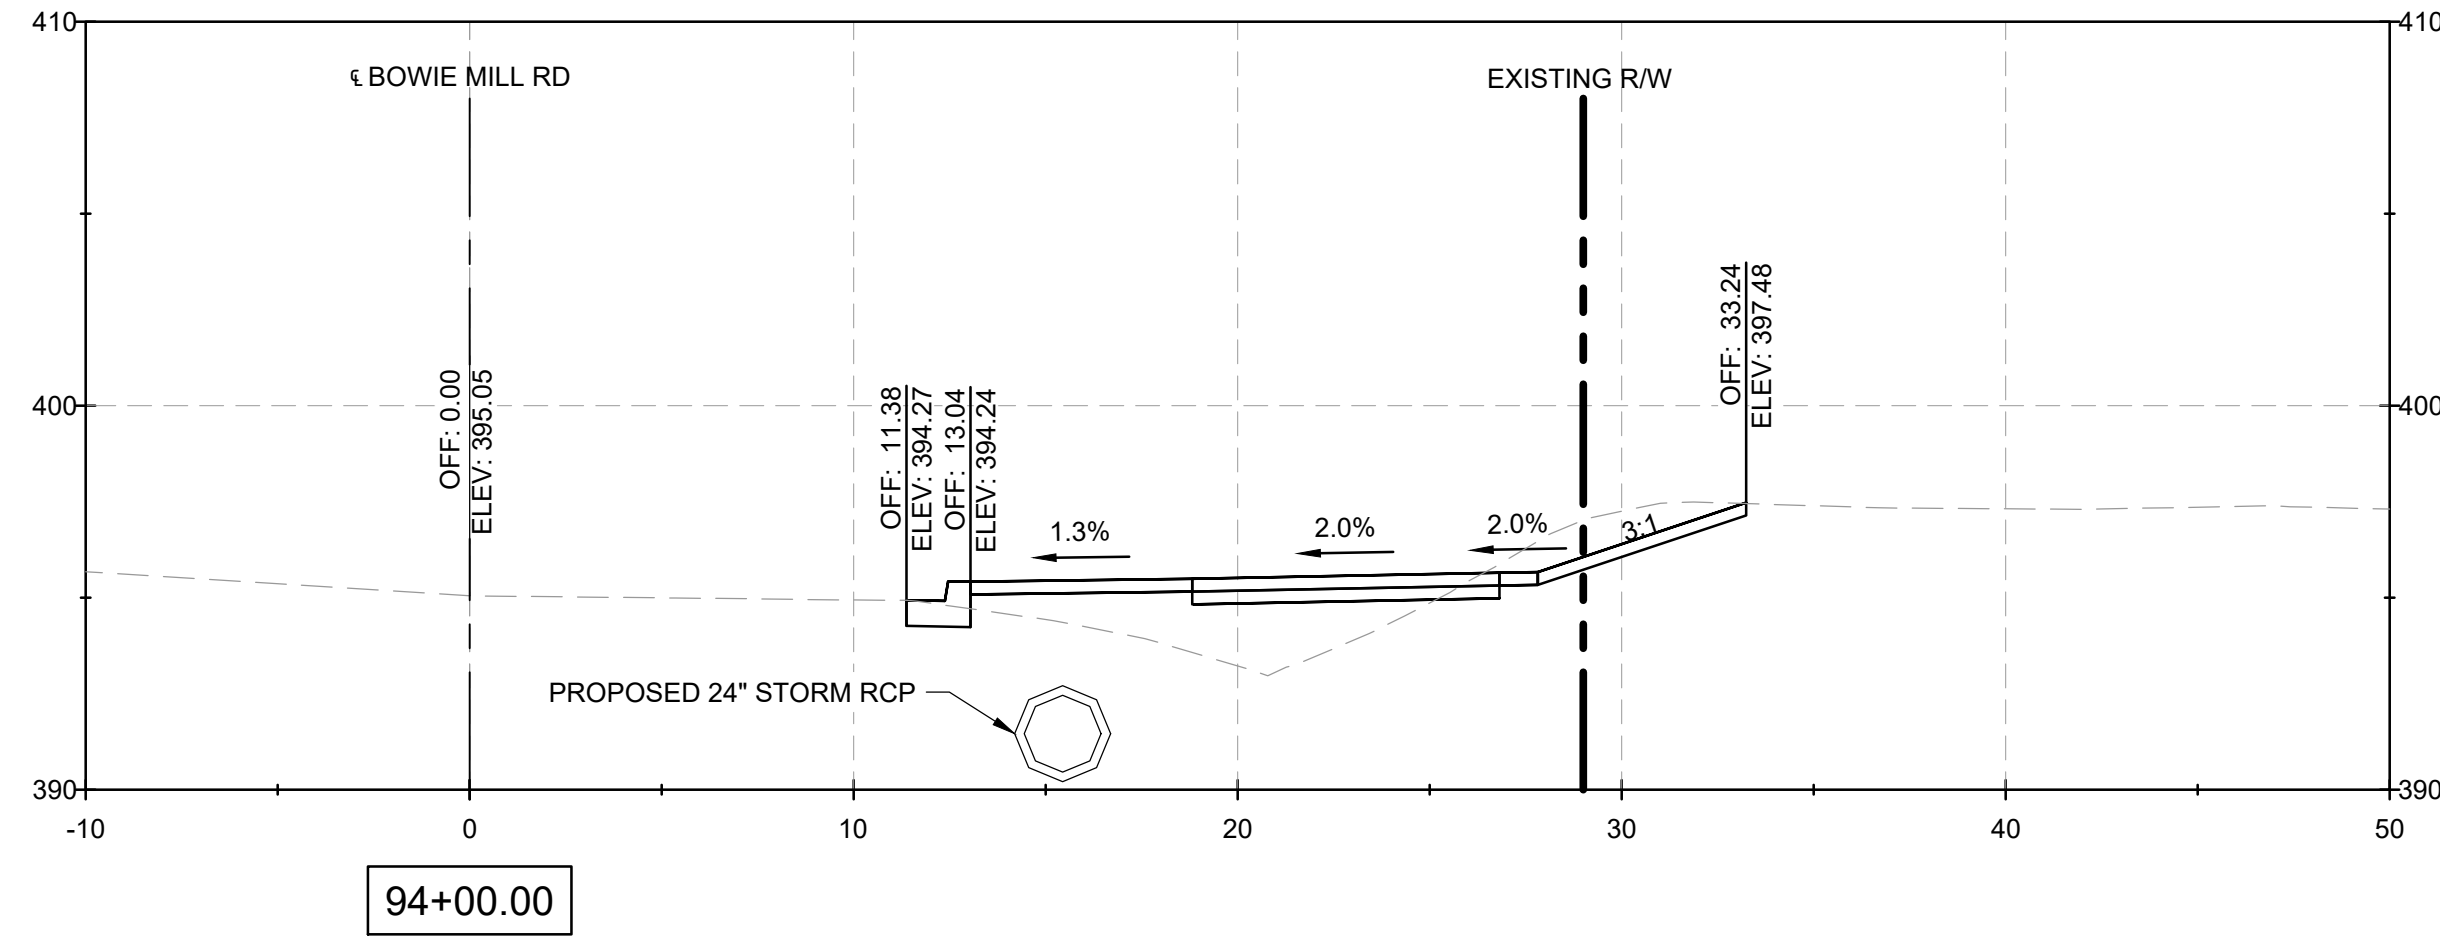
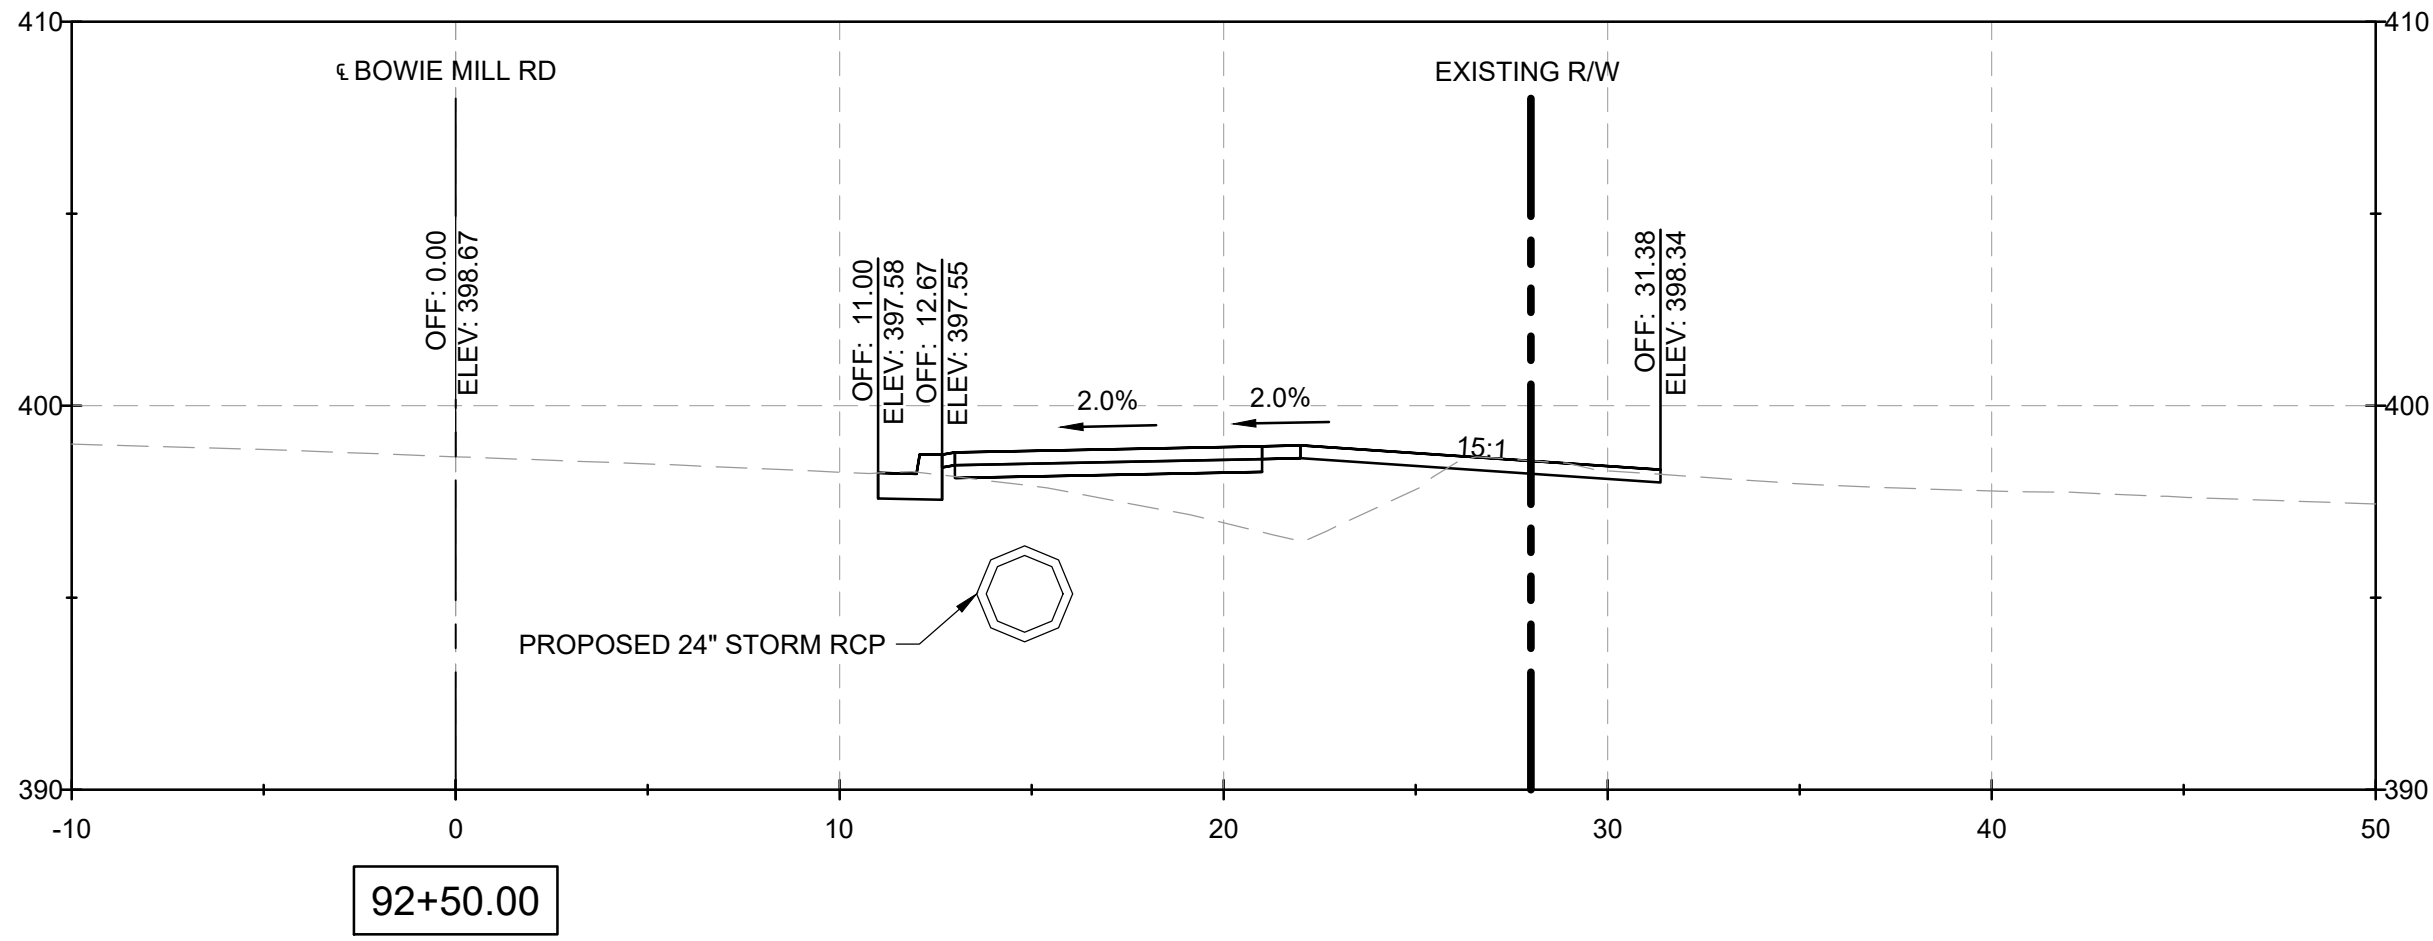
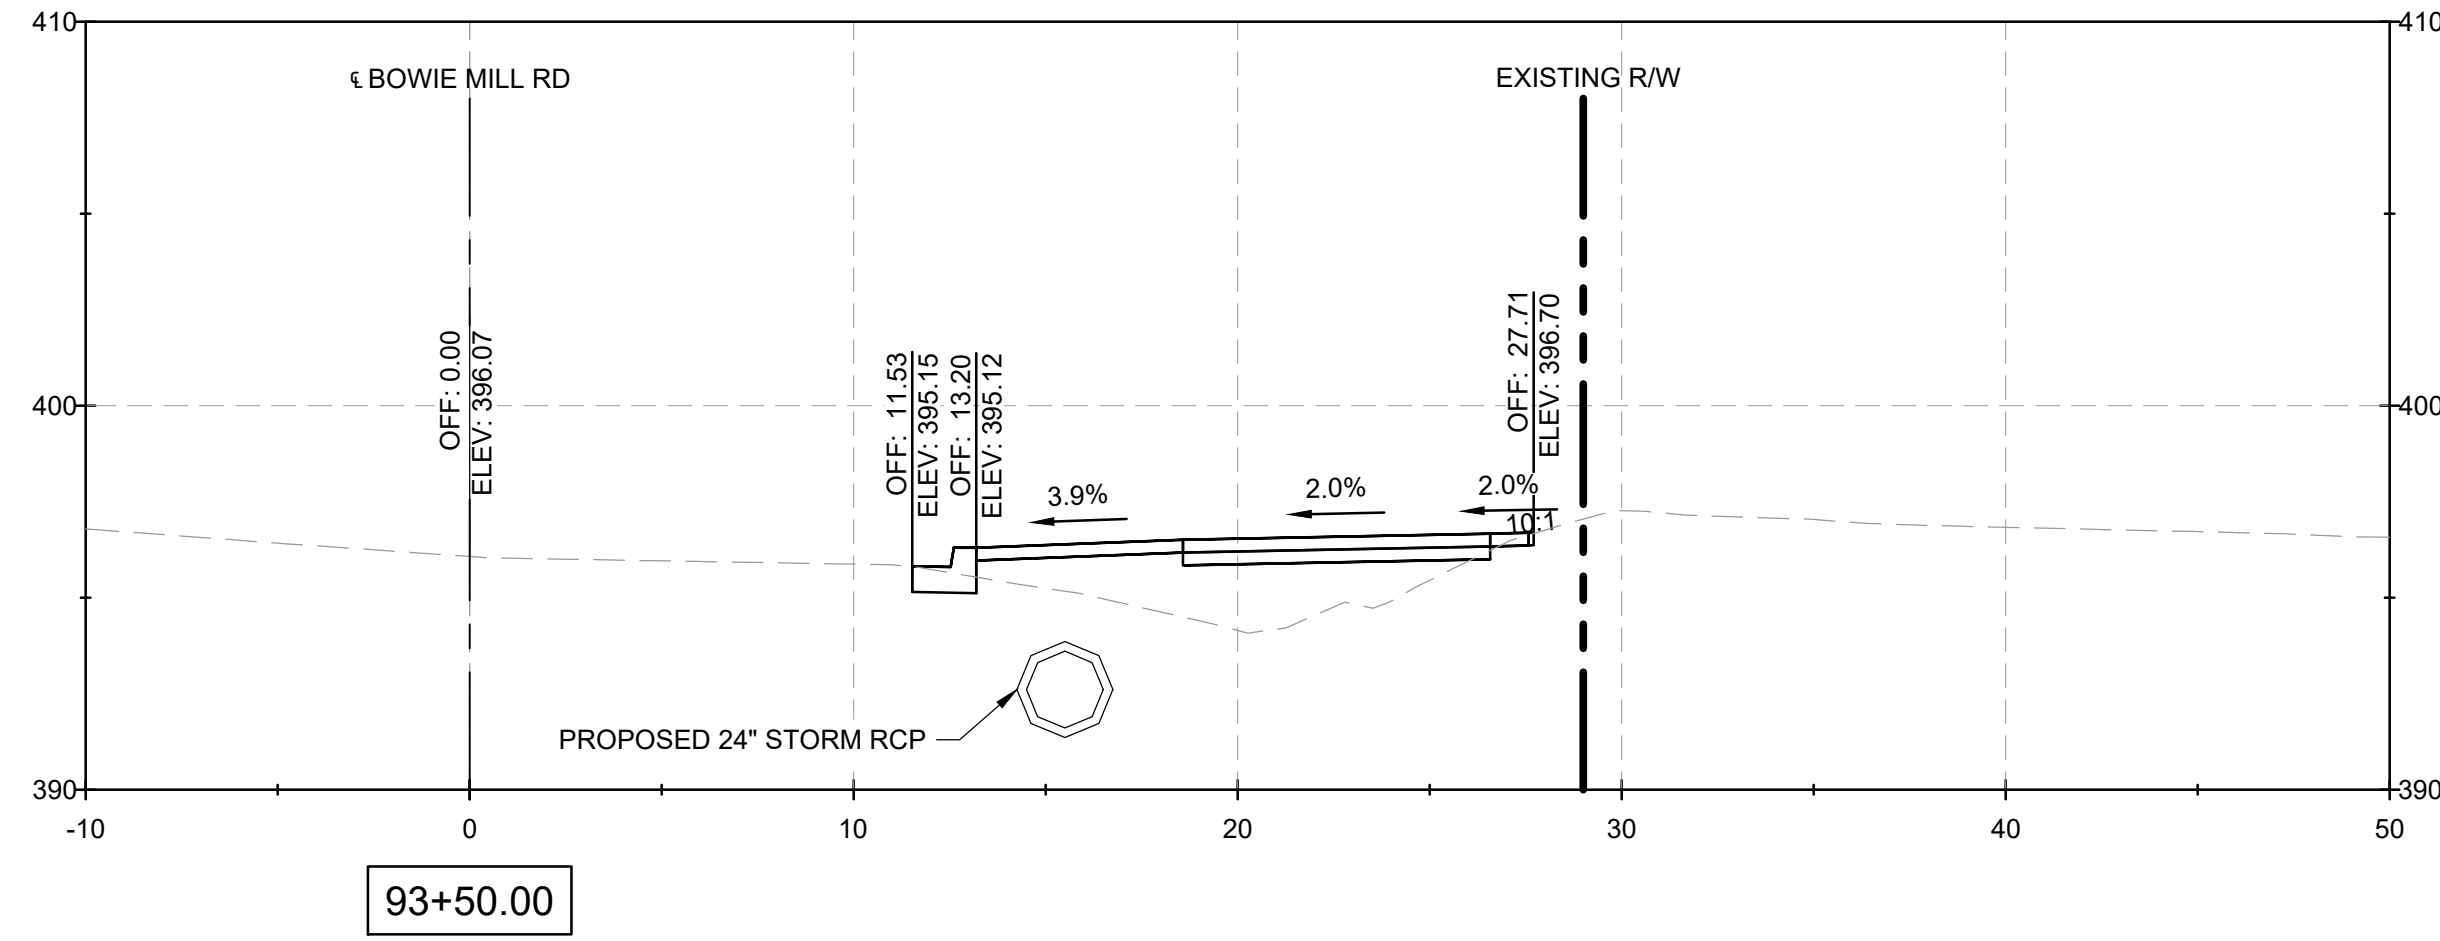
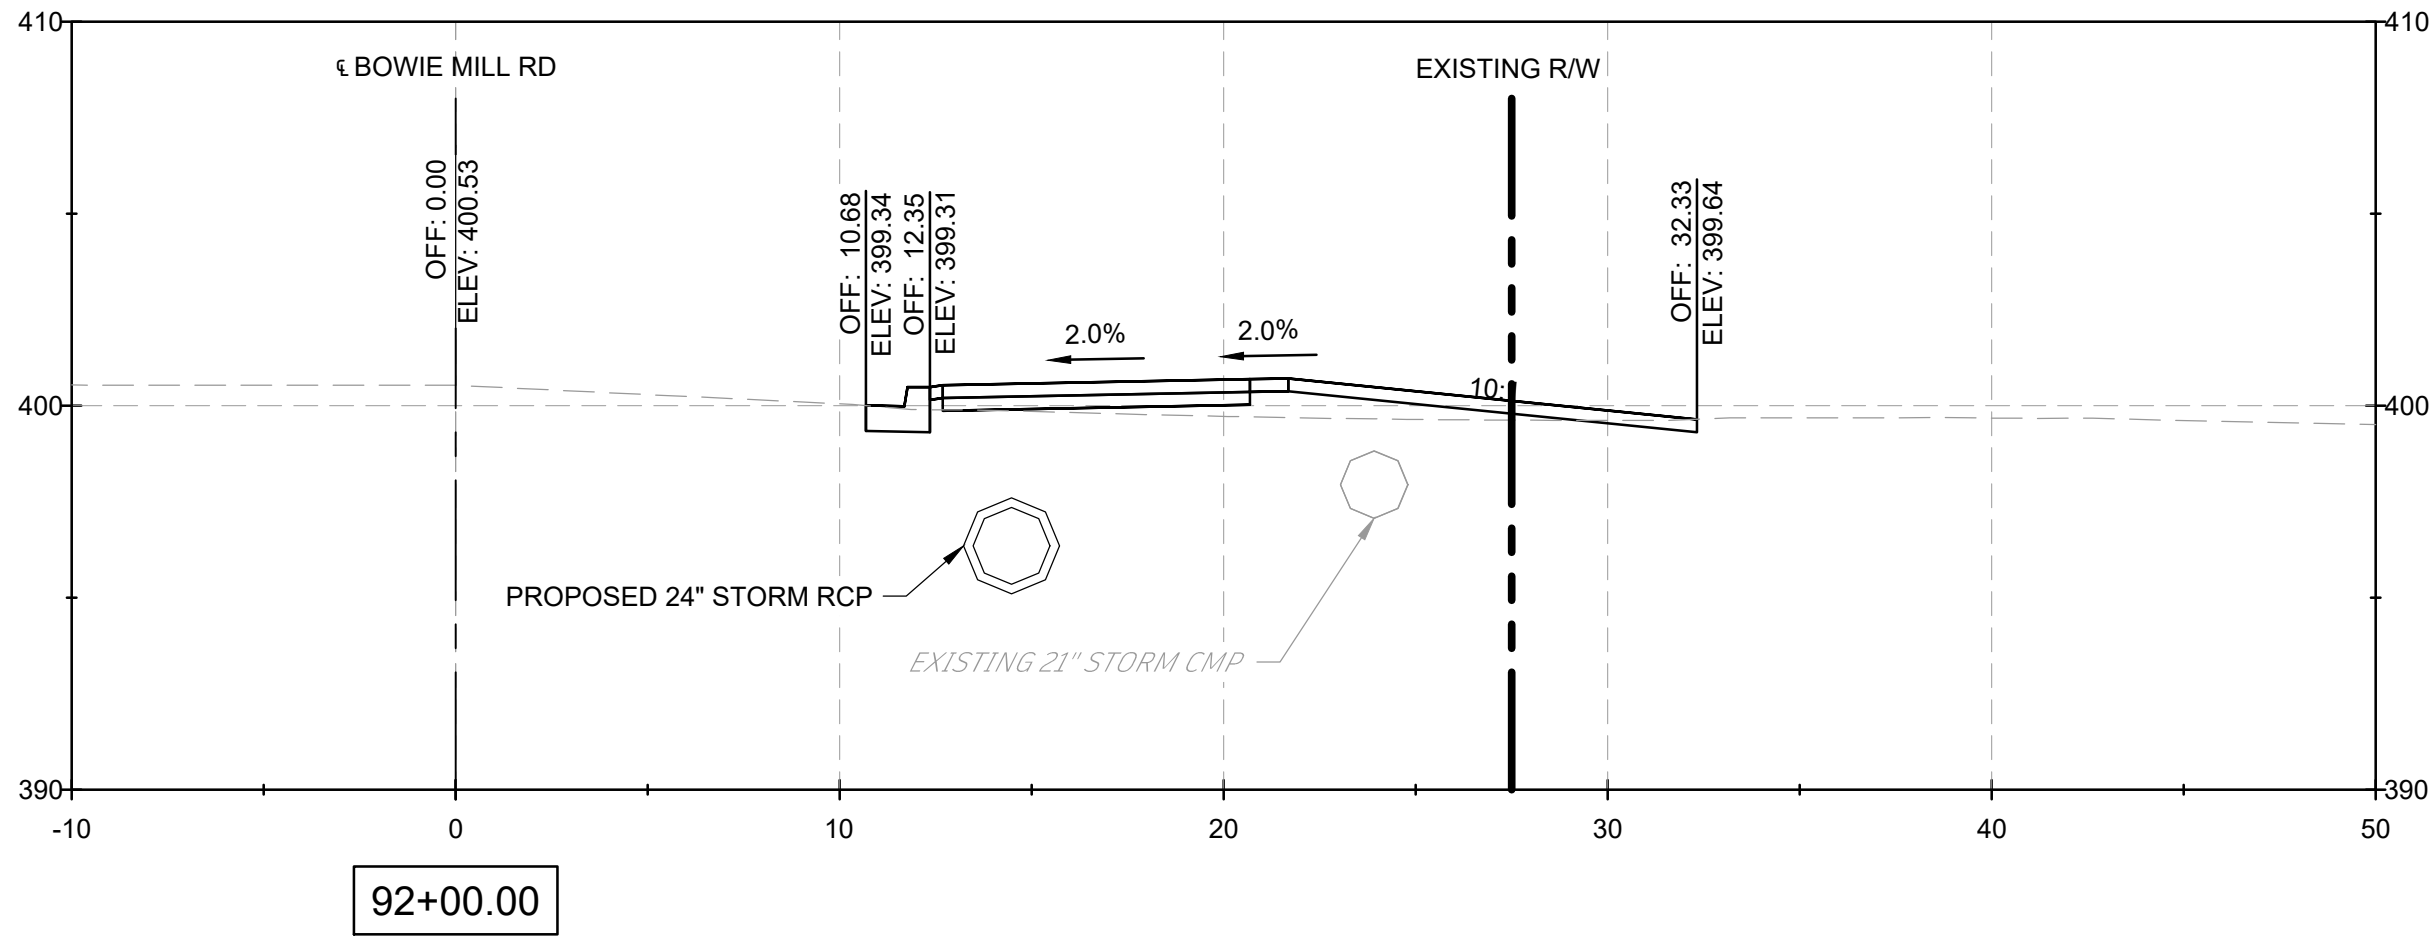


NOTES:

1. CROSS SECTION STATIONS FOLLOW THE ROAD WAY CENTERLINES OF MUNCASTER MILL ROAD AND BOWIE MILL ROAD.

FILE NAME: C:\pwworking\jmt\0642115\pHD_Bowie Mill Road_XSections.dwg LAYOUT NAME: XS-31 PLOTTED: Monday, April 07, 2025 - 4:52pm USER: tboyd-corralliza

90% DESIGN NOT FOR CONSTRUCTION		MONTGOMERY COUNTY DEPARTMENT OF TRANSPORTATION GAITHERSBURG, MARYLAND		XS-31 CROSS SECTIONS BOWIE MILL ROAD BIKEWAY	
		RECOMMENDED FOR APPROVAL			
		Chief, Design Section APPROVED	Date		
		Chief, Division of Transportation Engineering	Date		
		Designed by: <u>ADH</u>	Drawn by: <u>TMB</u>	Checked by: <u>JJR</u>	
		Project No. : <u>502108</u>			Sheet <u>367</u> of <u>393</u>

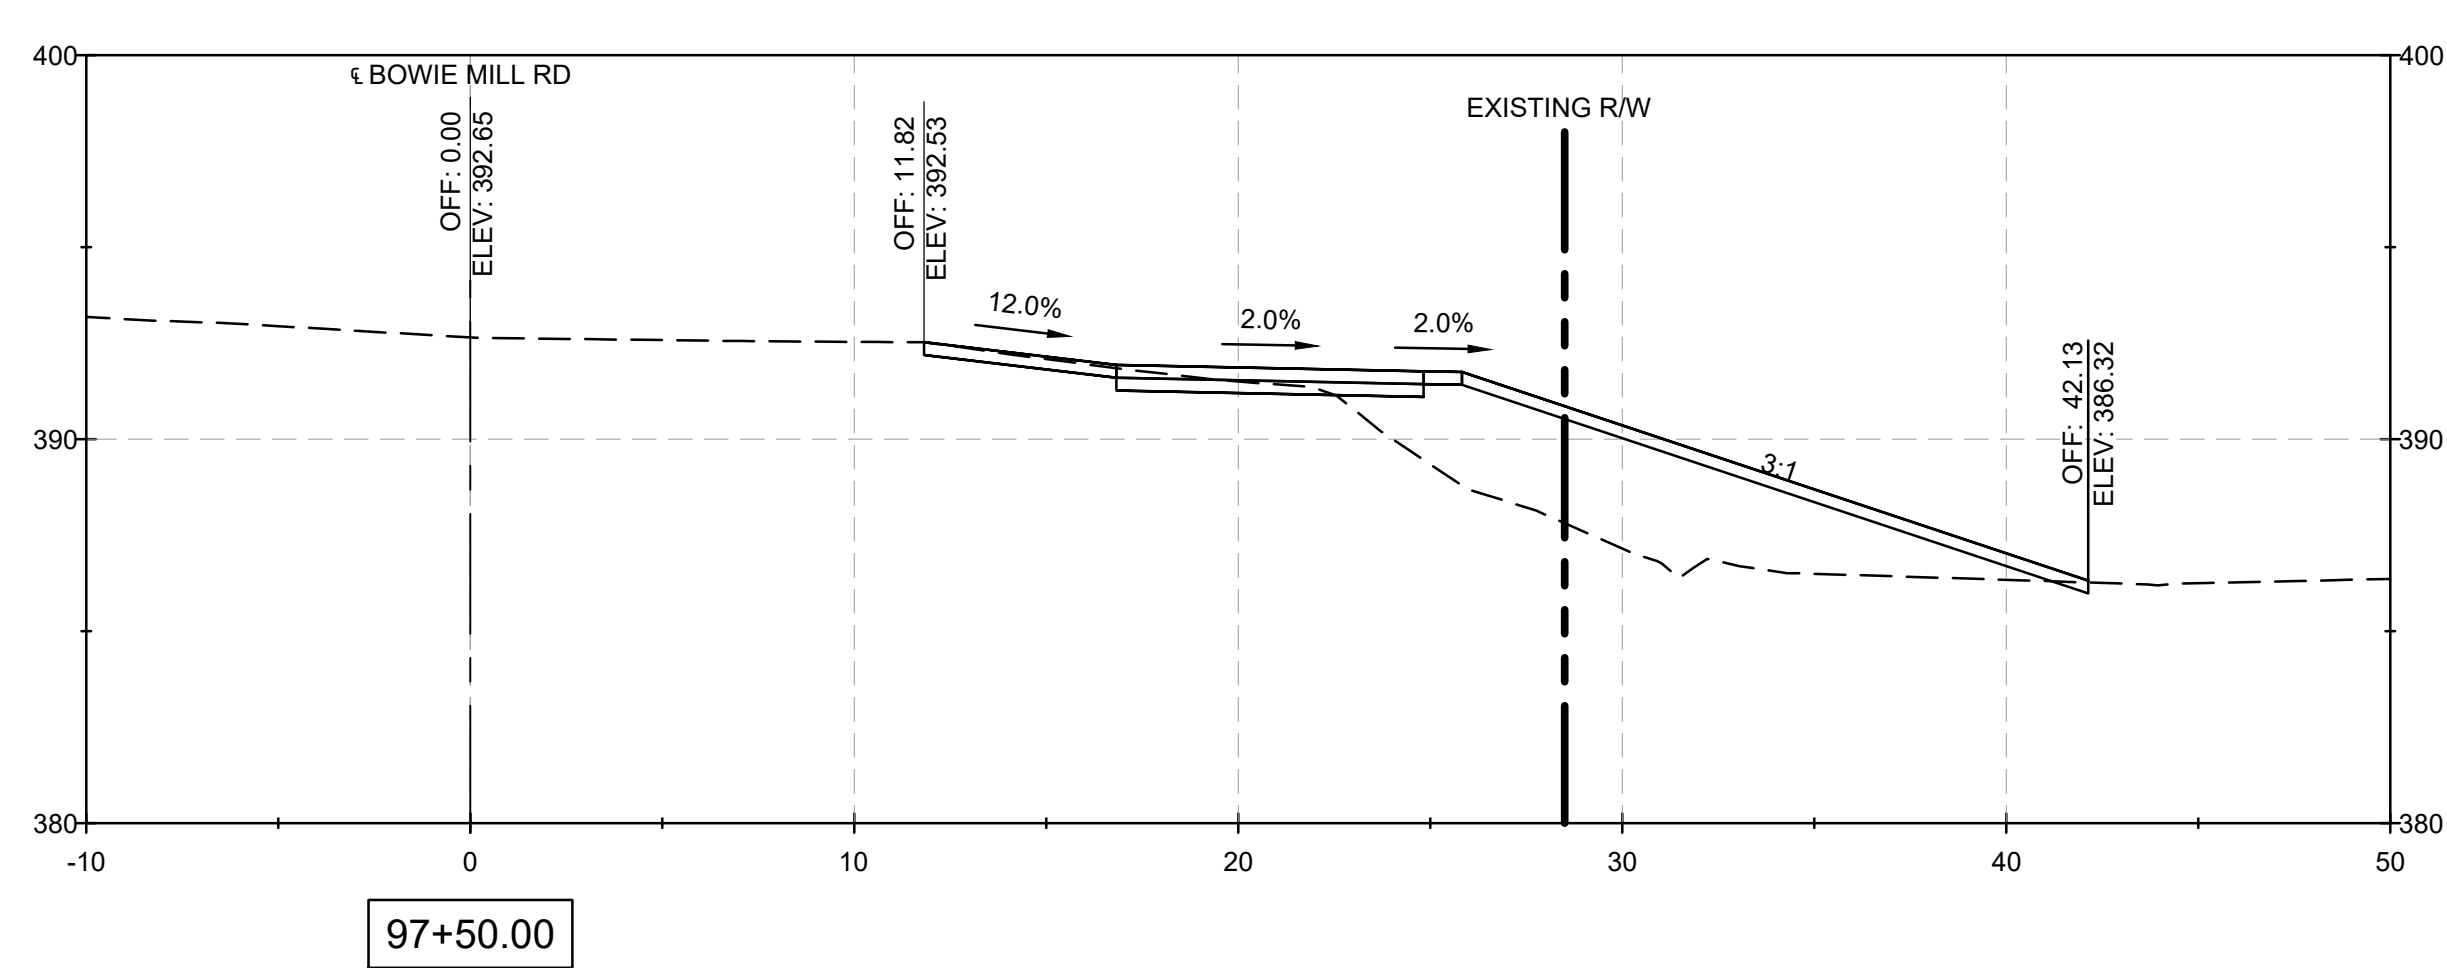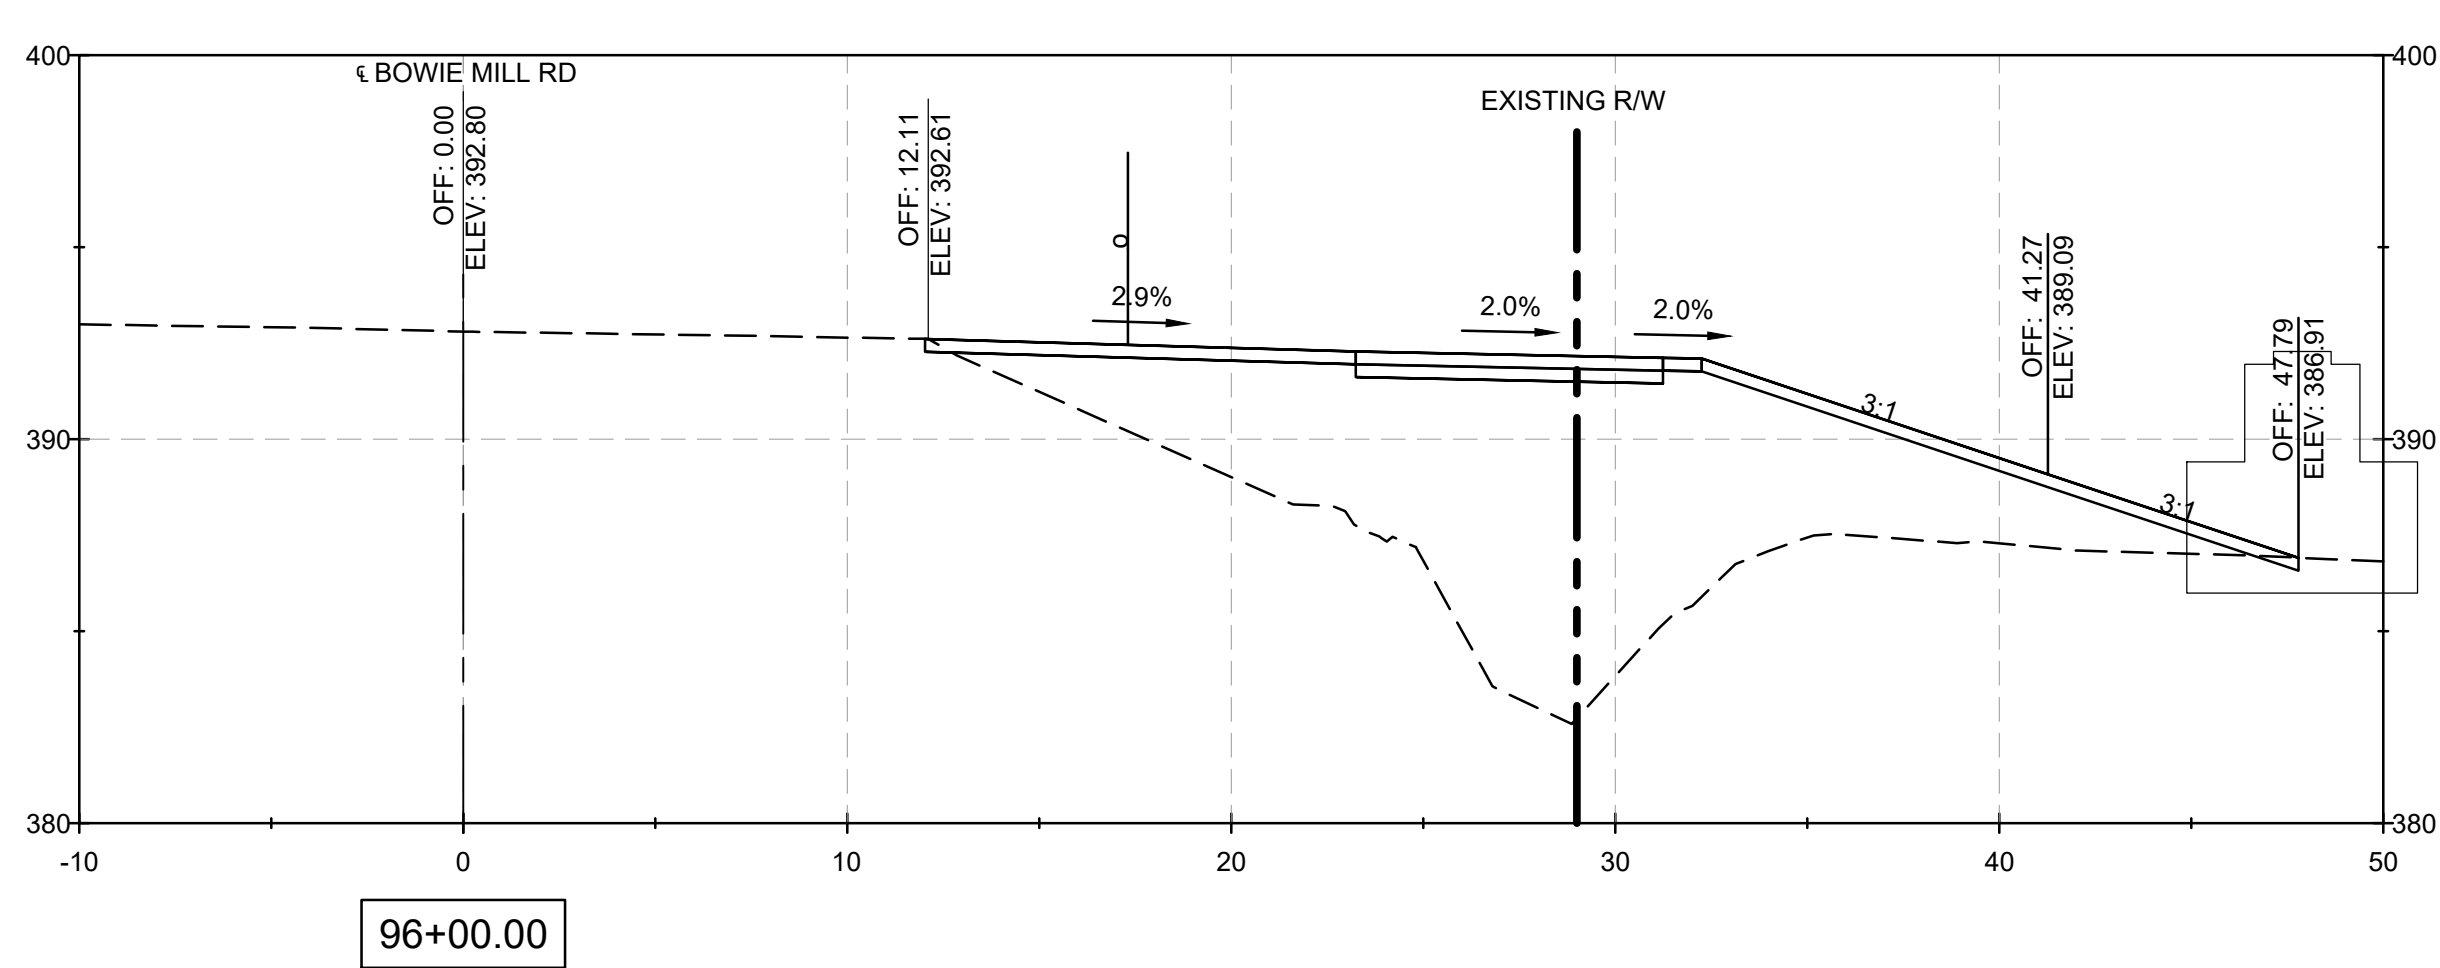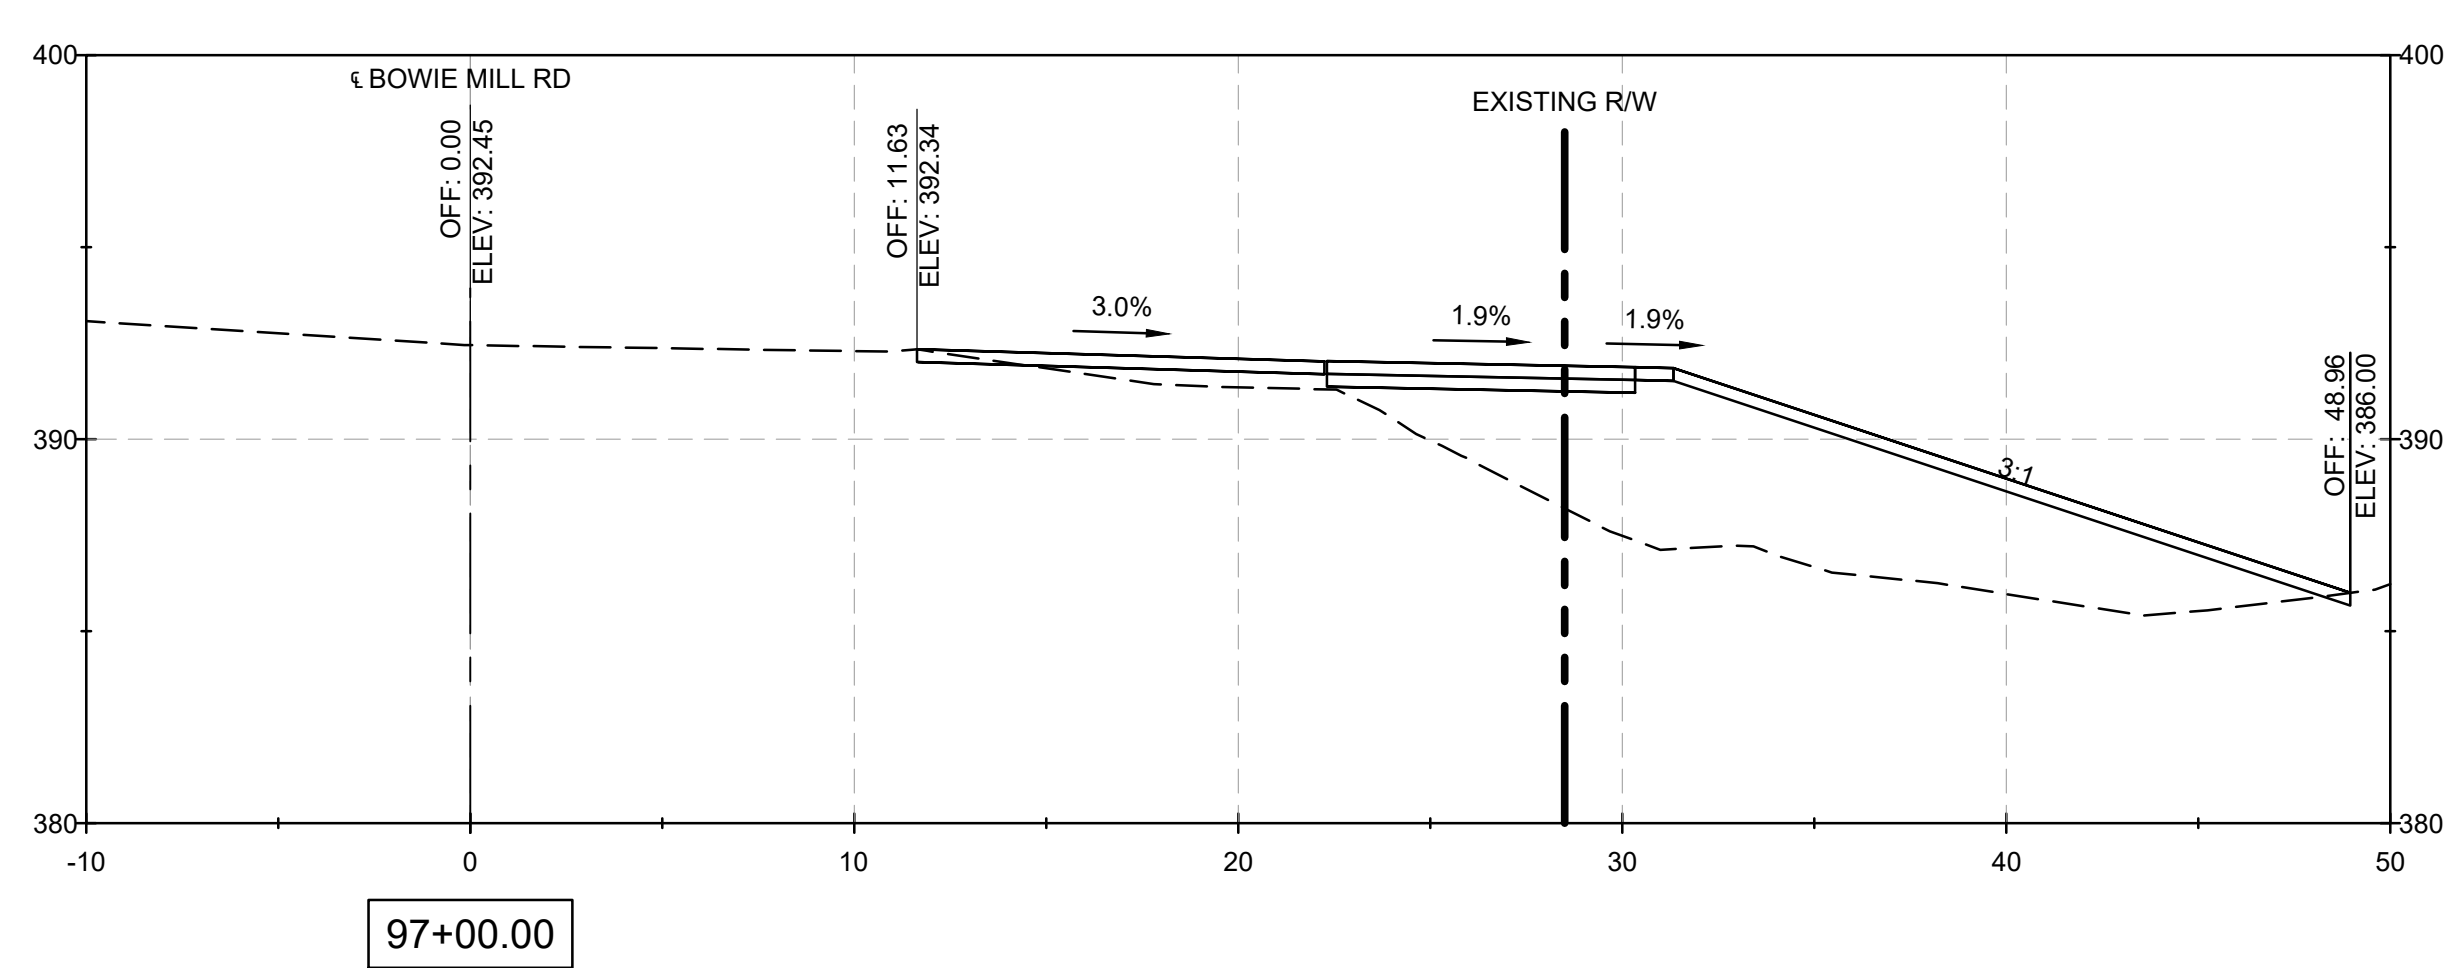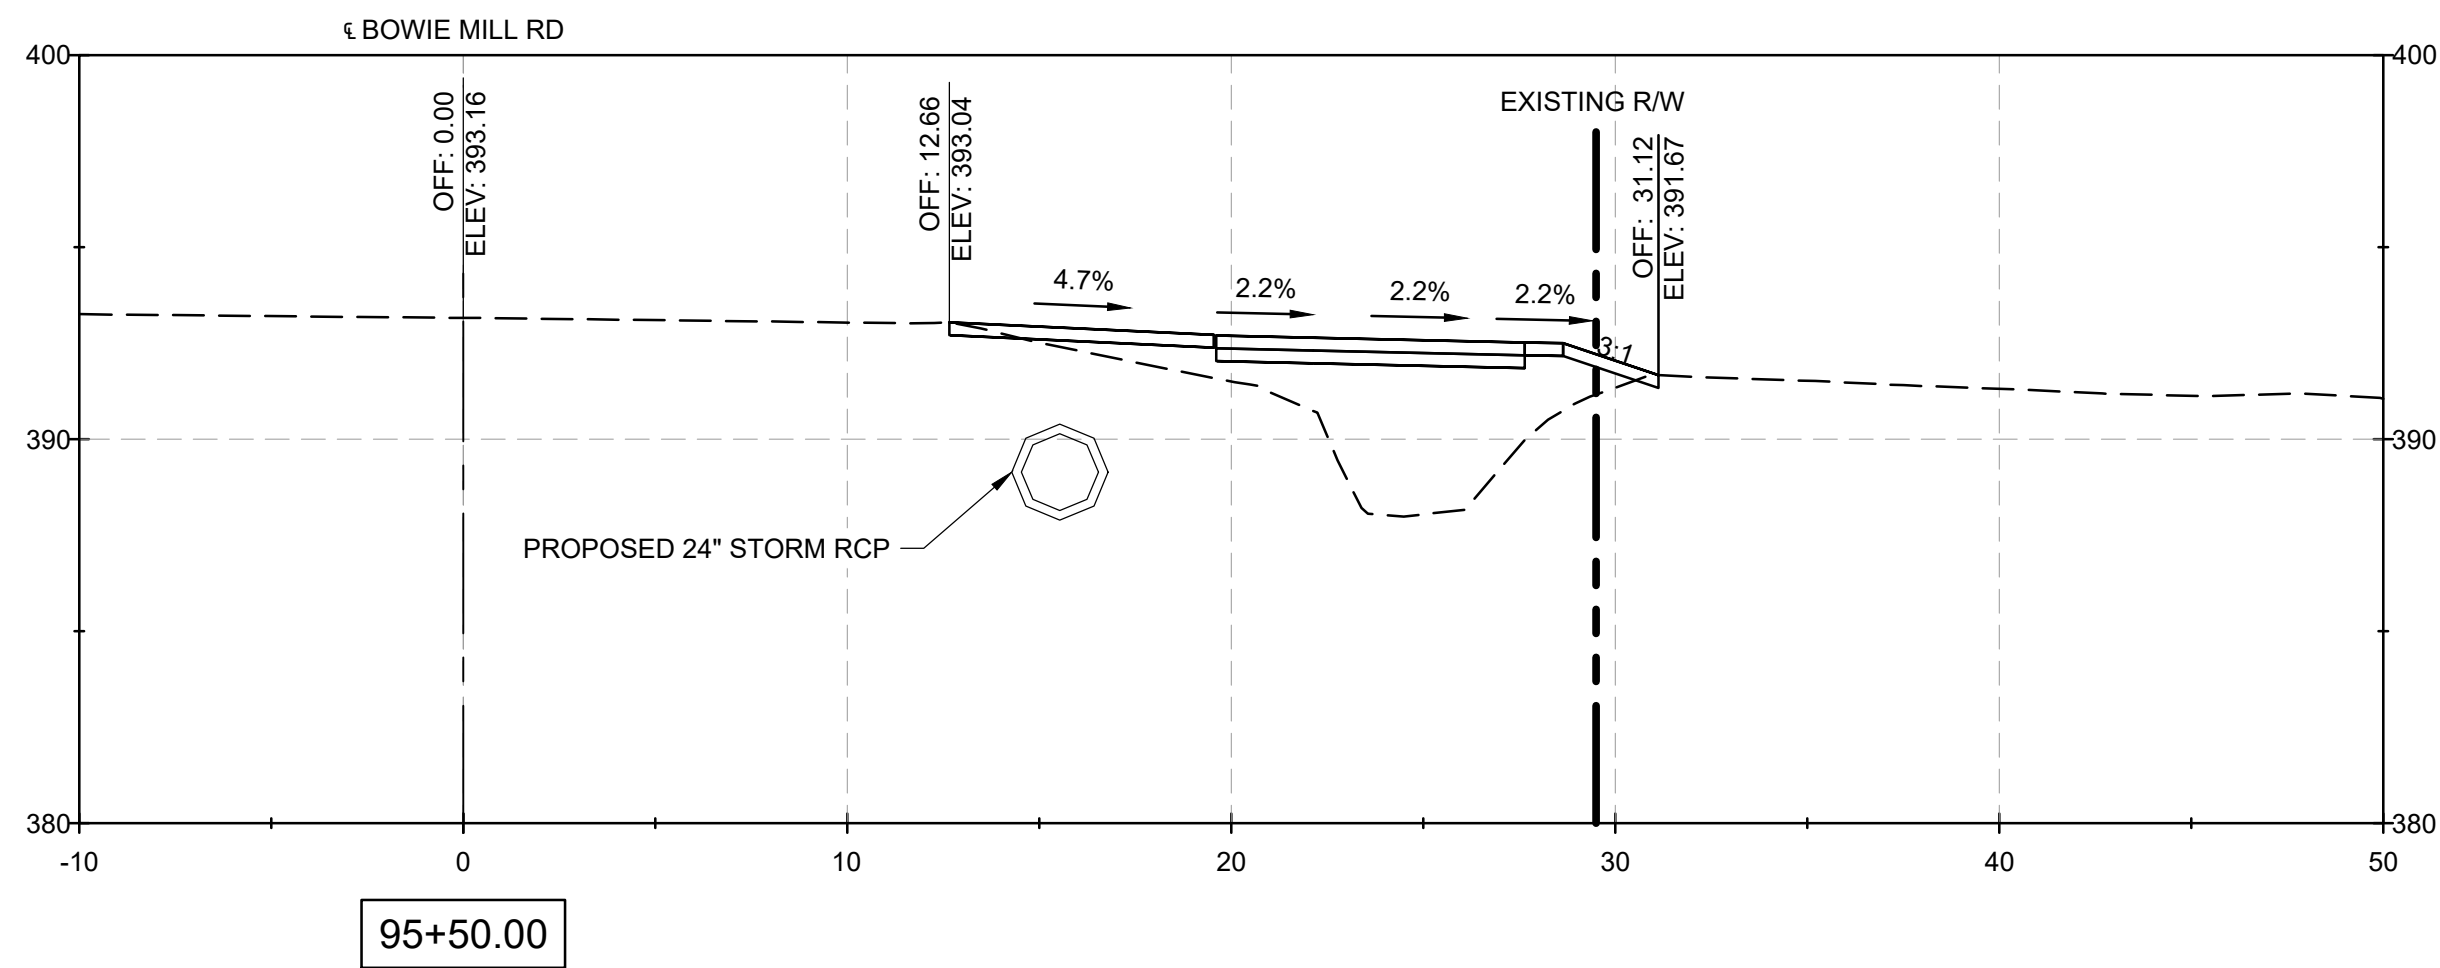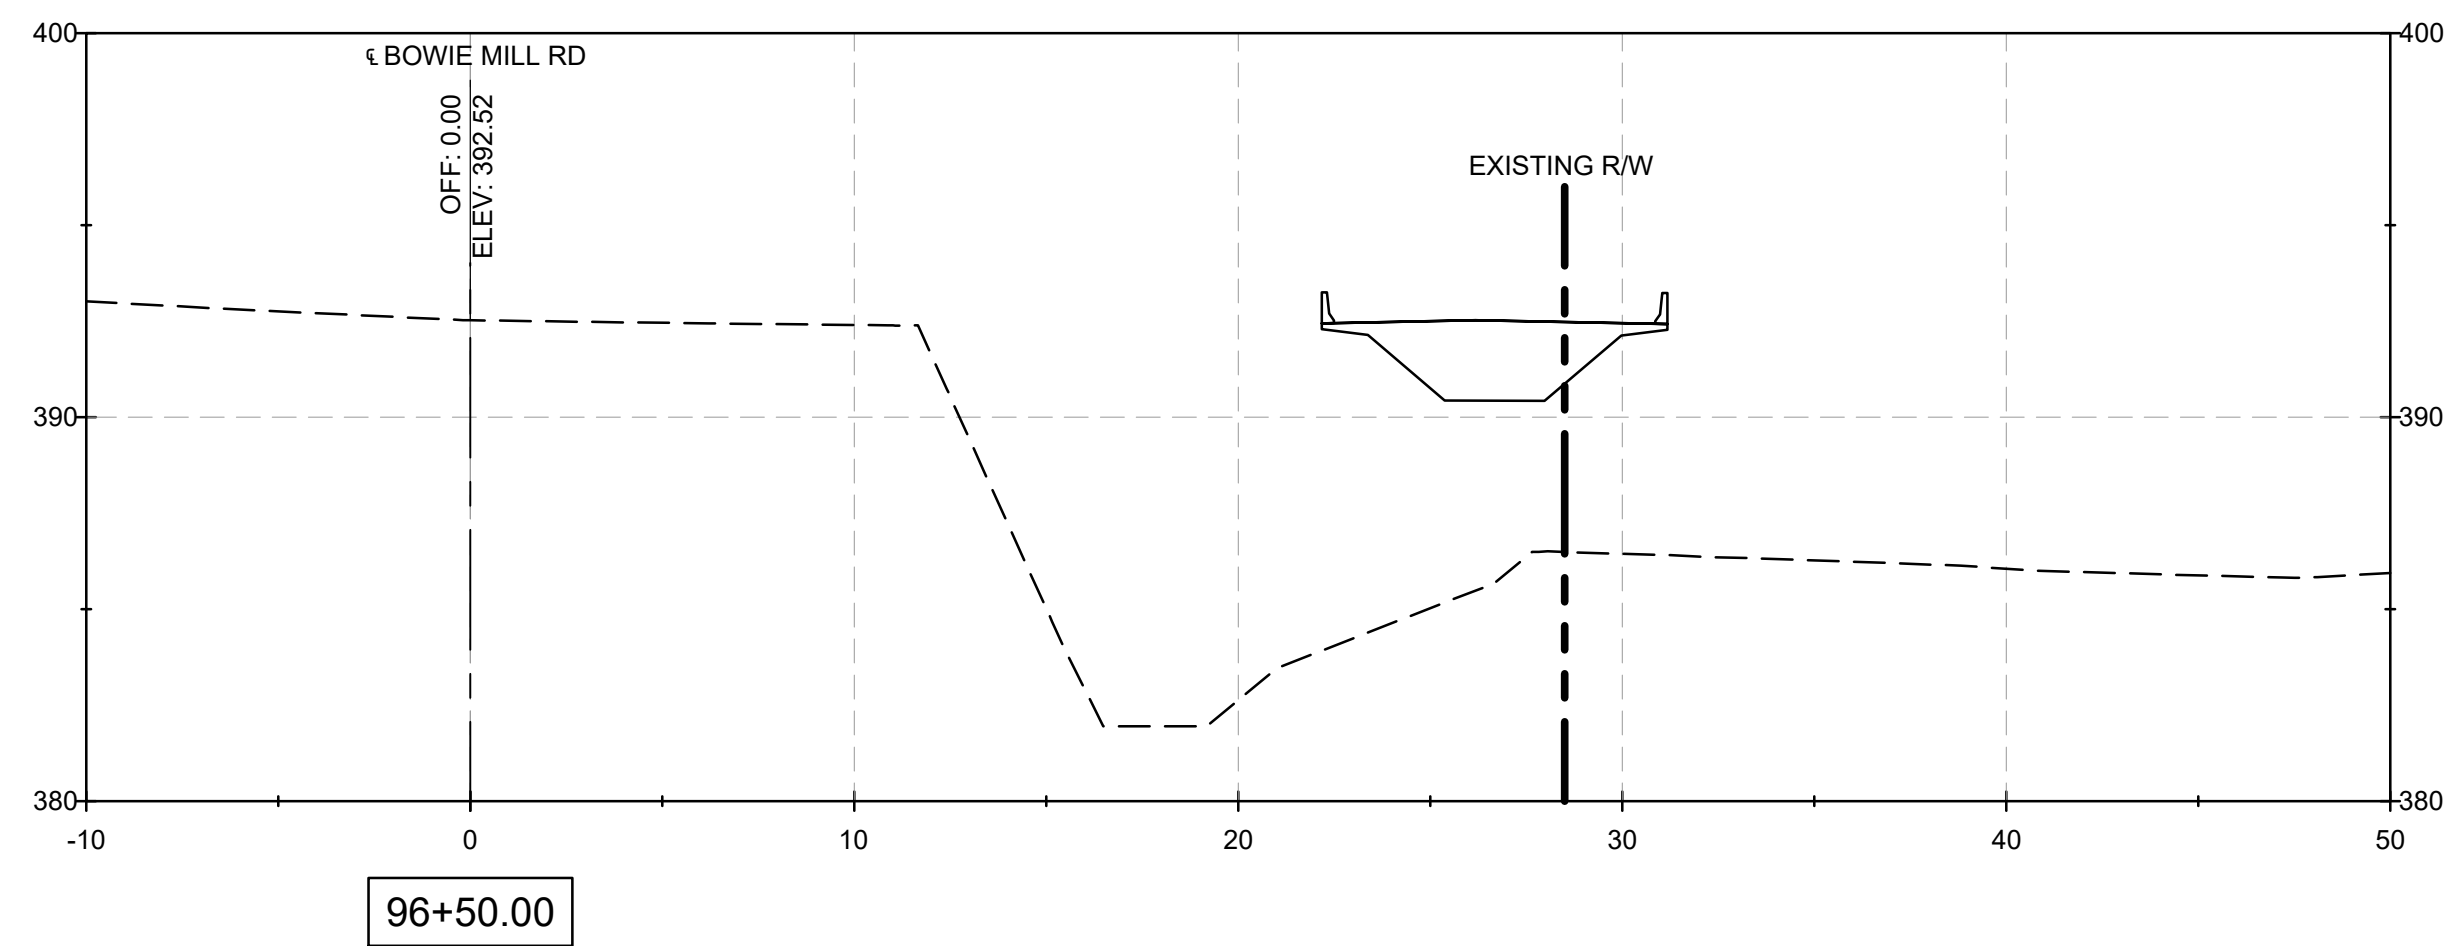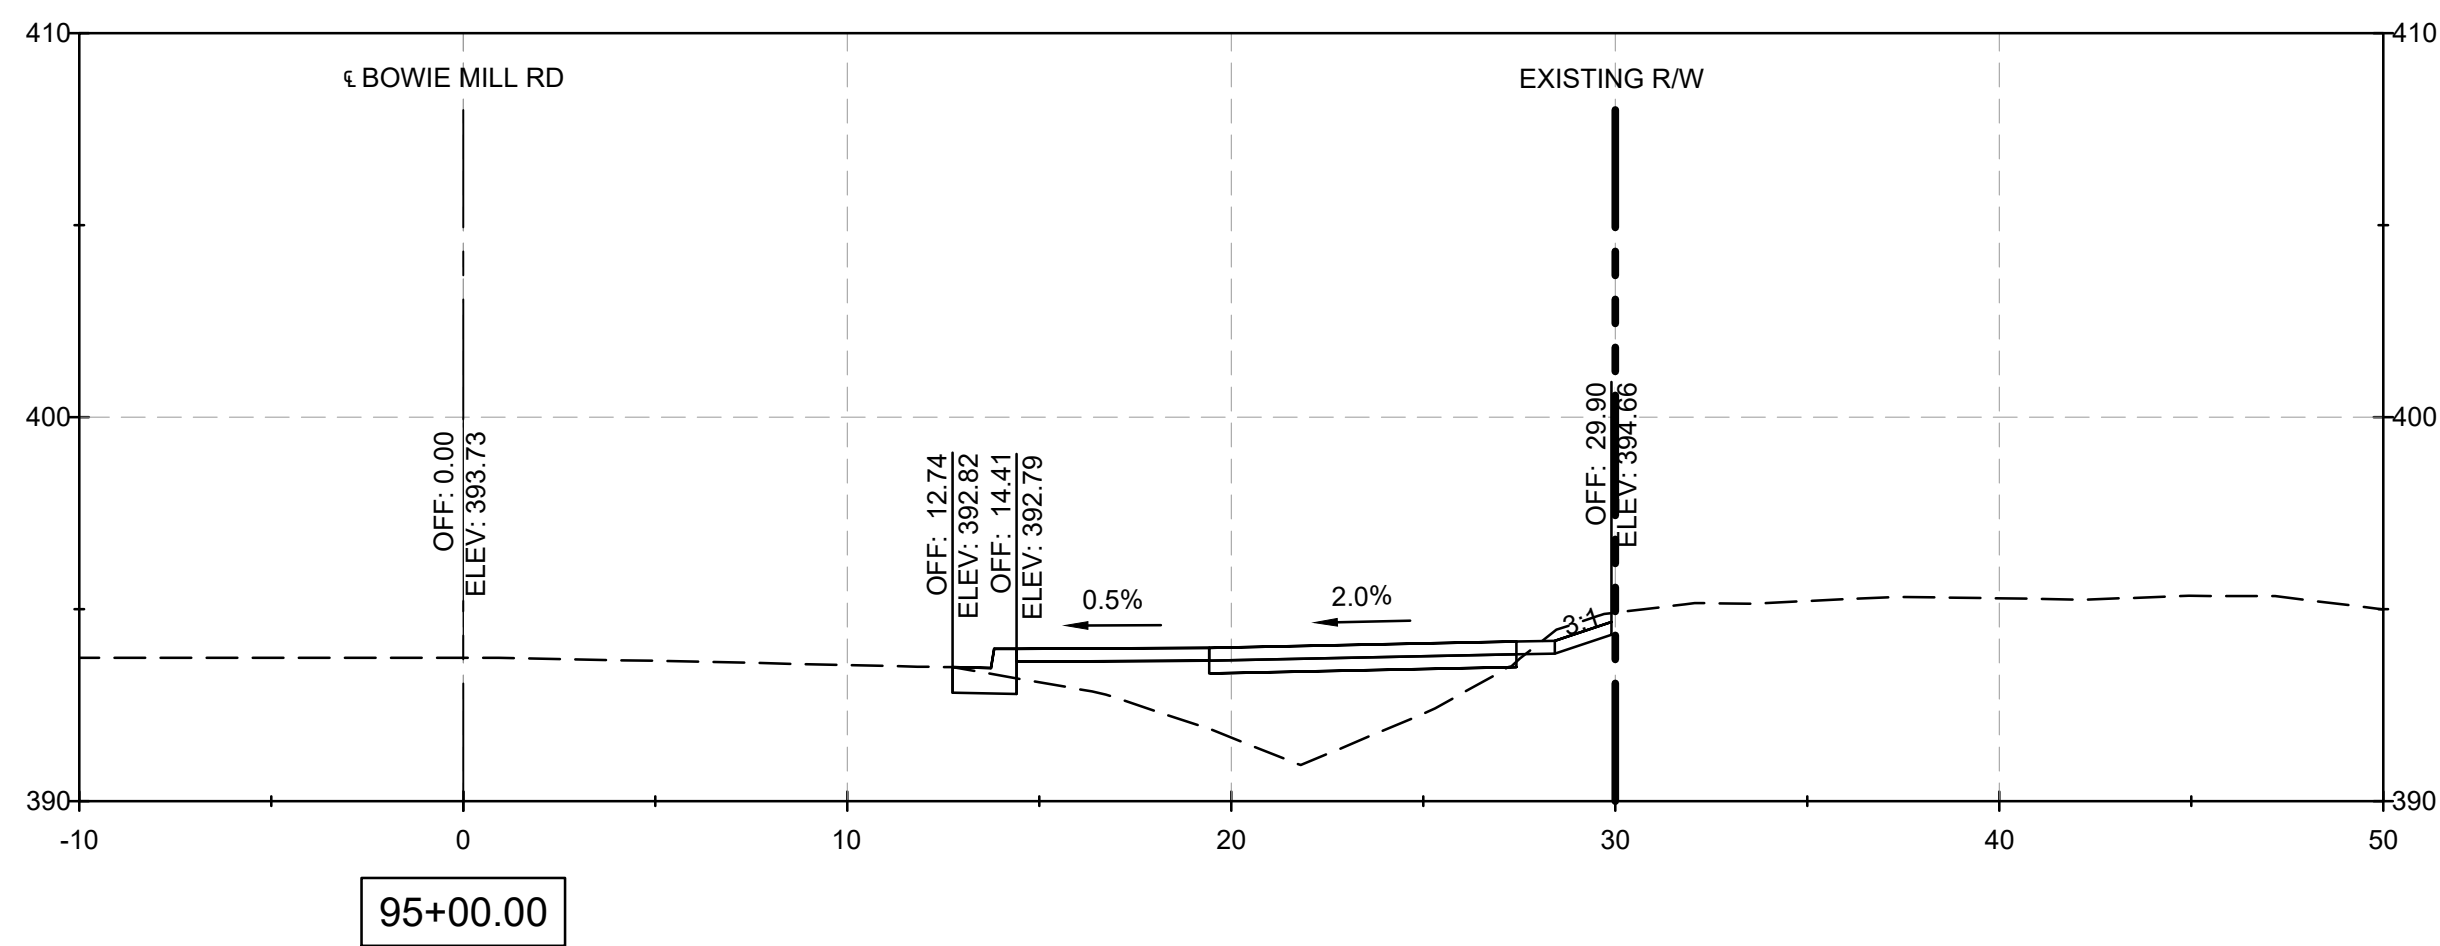


NOTES:


1. CROSS SECTION STATIONS FOLLOW THE ROAD WAY CENTERLINES OF MUNCASTER MILL ROAD AND BOWIE MILL ROAD.

FILE NAME: C:\pwworking\jmt\0642115\pHD_Bowie Mill Road_XSections.dwg LAYOUT NAME: XS-32 PLOTTED: Friday, April 04, 2025 - 10:02pm USER: AHavener


90% DESIGN NOT FOR CONSTRUCTION						MONTGOMERY COUNTY DEPARTMENT OF TRANSPORTATION GAITHERSBURG, MARYLAND		XS-32 CROSS SECTIONS BOWIE MILL ROAD BIKEWAY	
						RECOMMENDED FOR APPROVAL			
						Chief, Design Section APPROVED		Date	
				Chief, Division of Transportation Engineering		Date		M-NCPPC PERMIT NO. <u>MR2023016</u> SHA TRACKING NO. <u>24APMO039XX</u>	
				Designed by: <u>ADH</u> Drawn by: <u>TMB</u> Checked by: <u>JJR</u>		Project No. : <u>502108</u>		DATE: APRIL 2025	
								SCALE: 1"=5'	
								0 5' 10'	
								Sheet <u>368</u> of <u>393</u>	

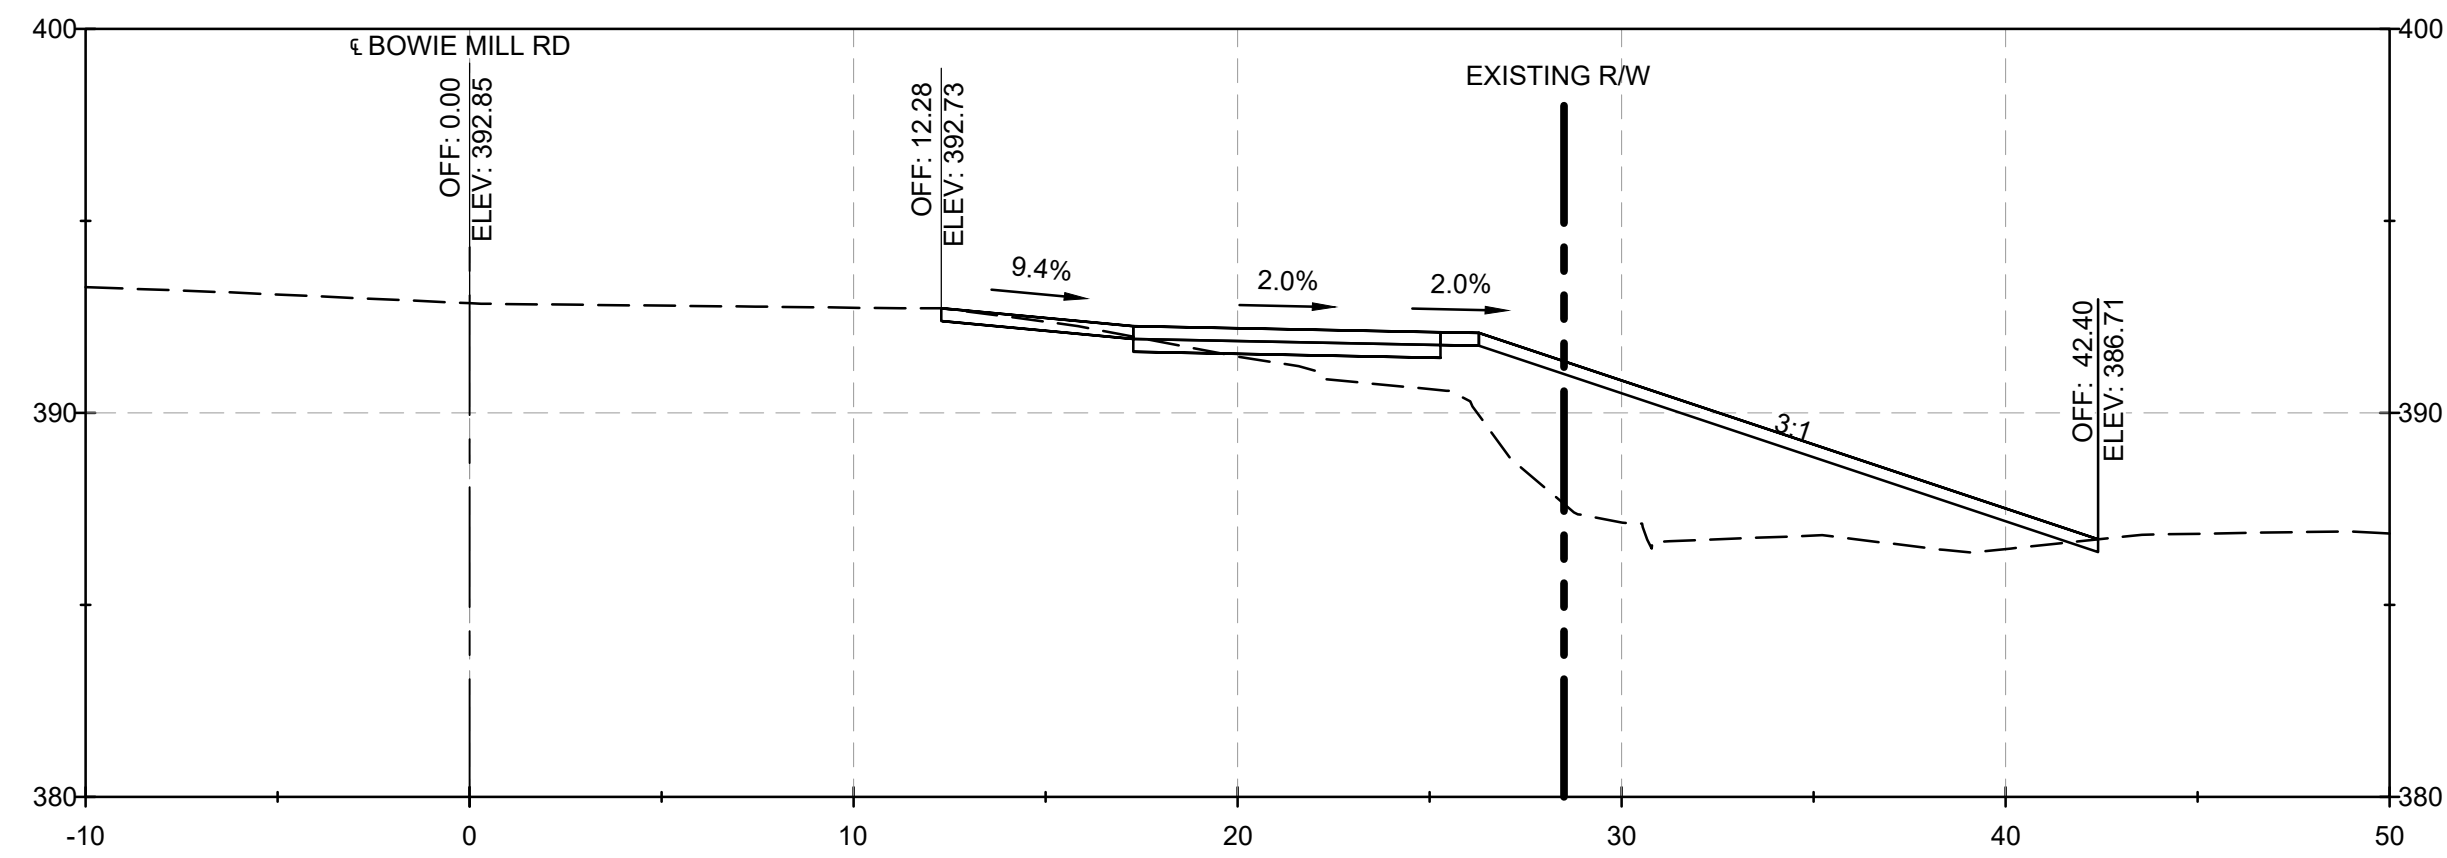


98+00.00

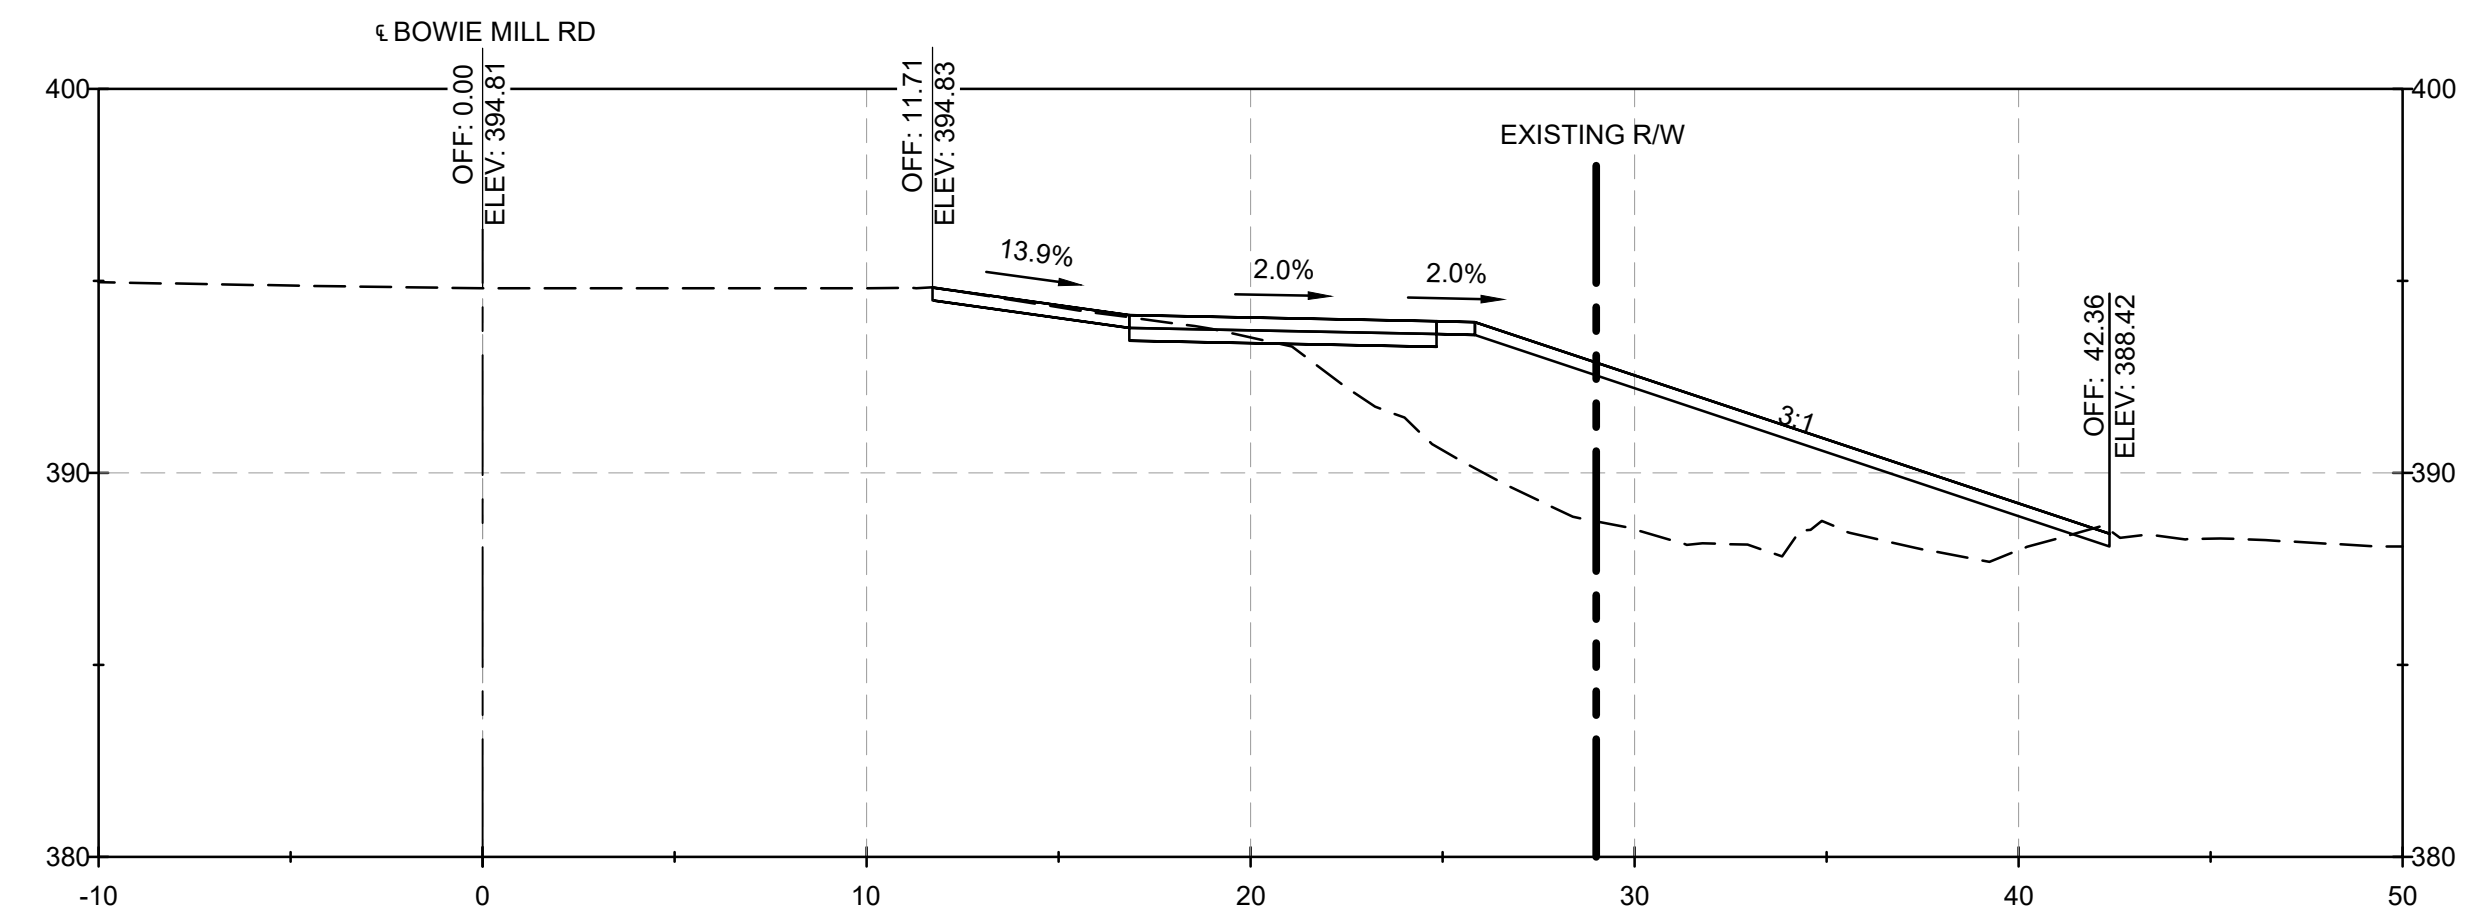


99+50.00

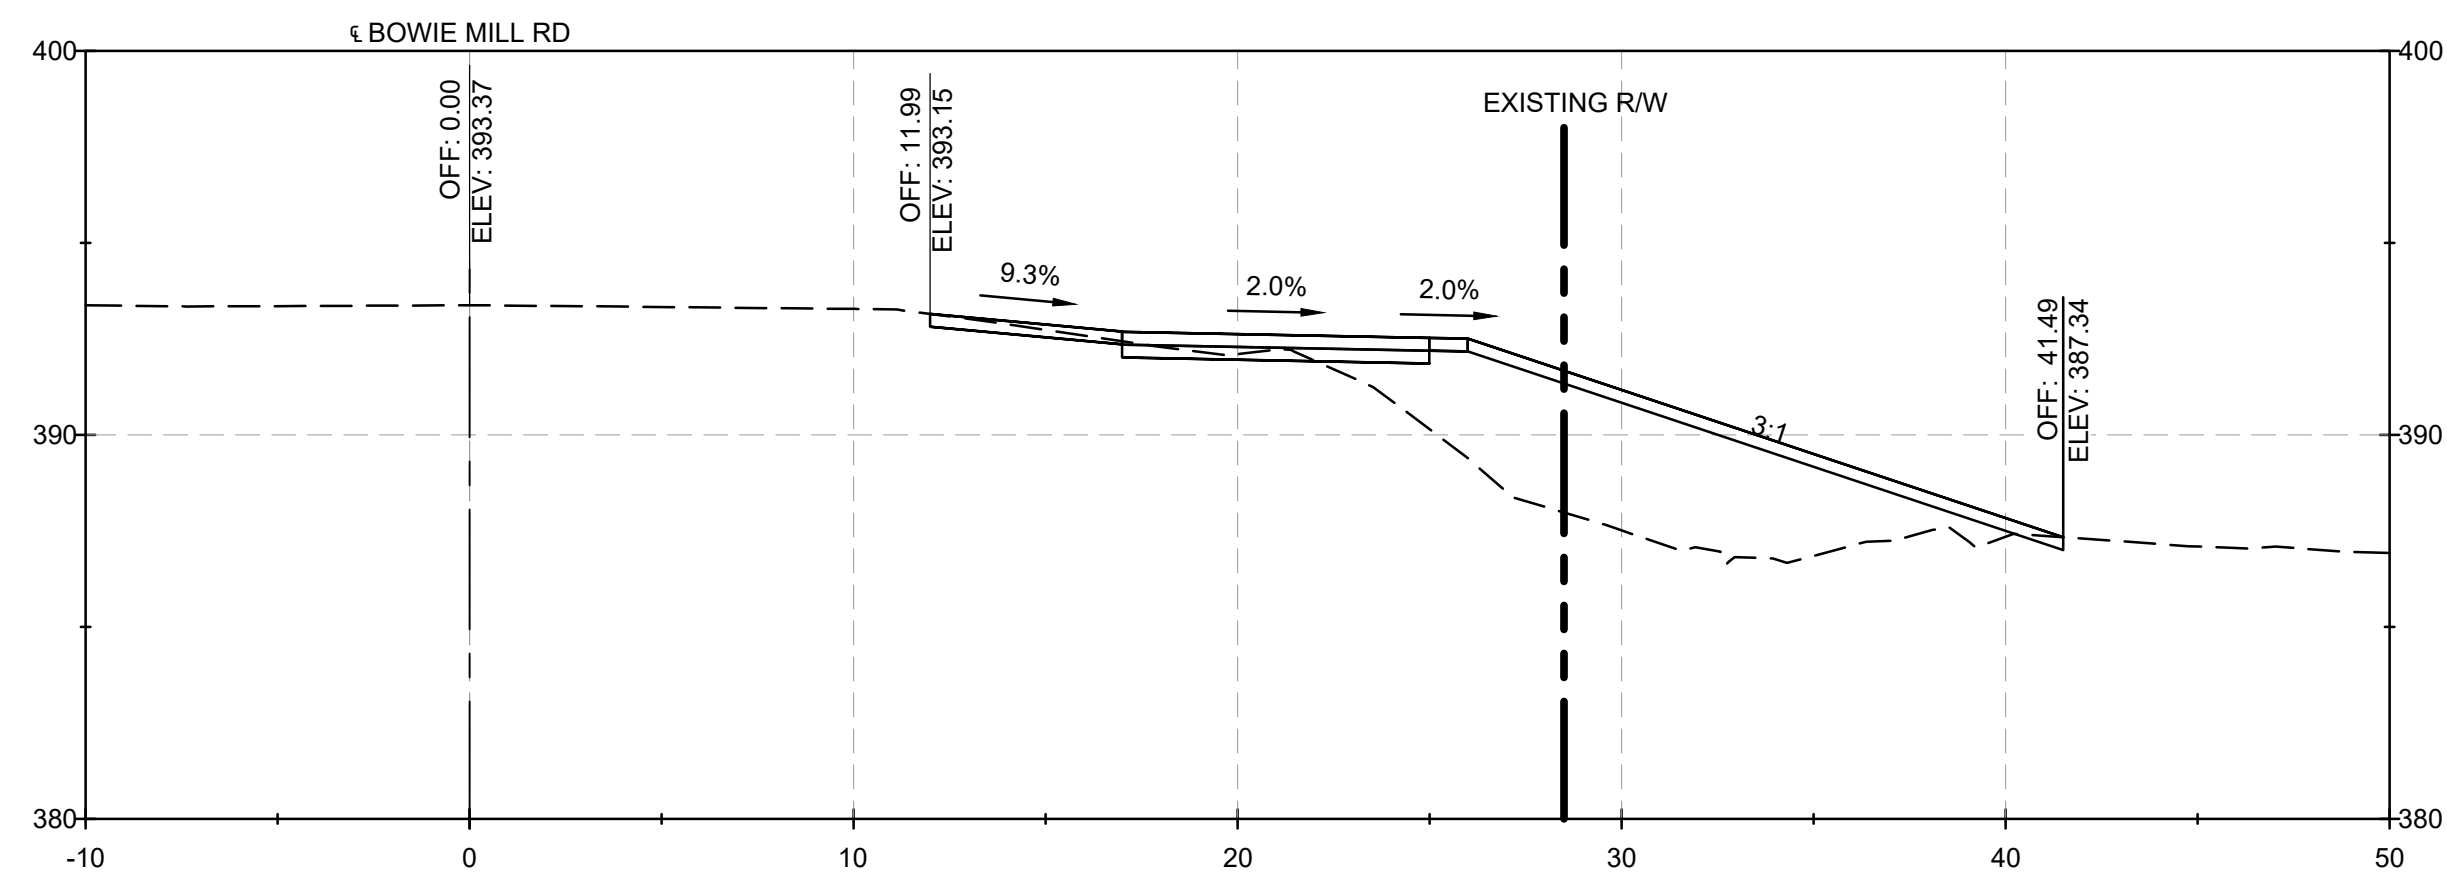


98+50.00

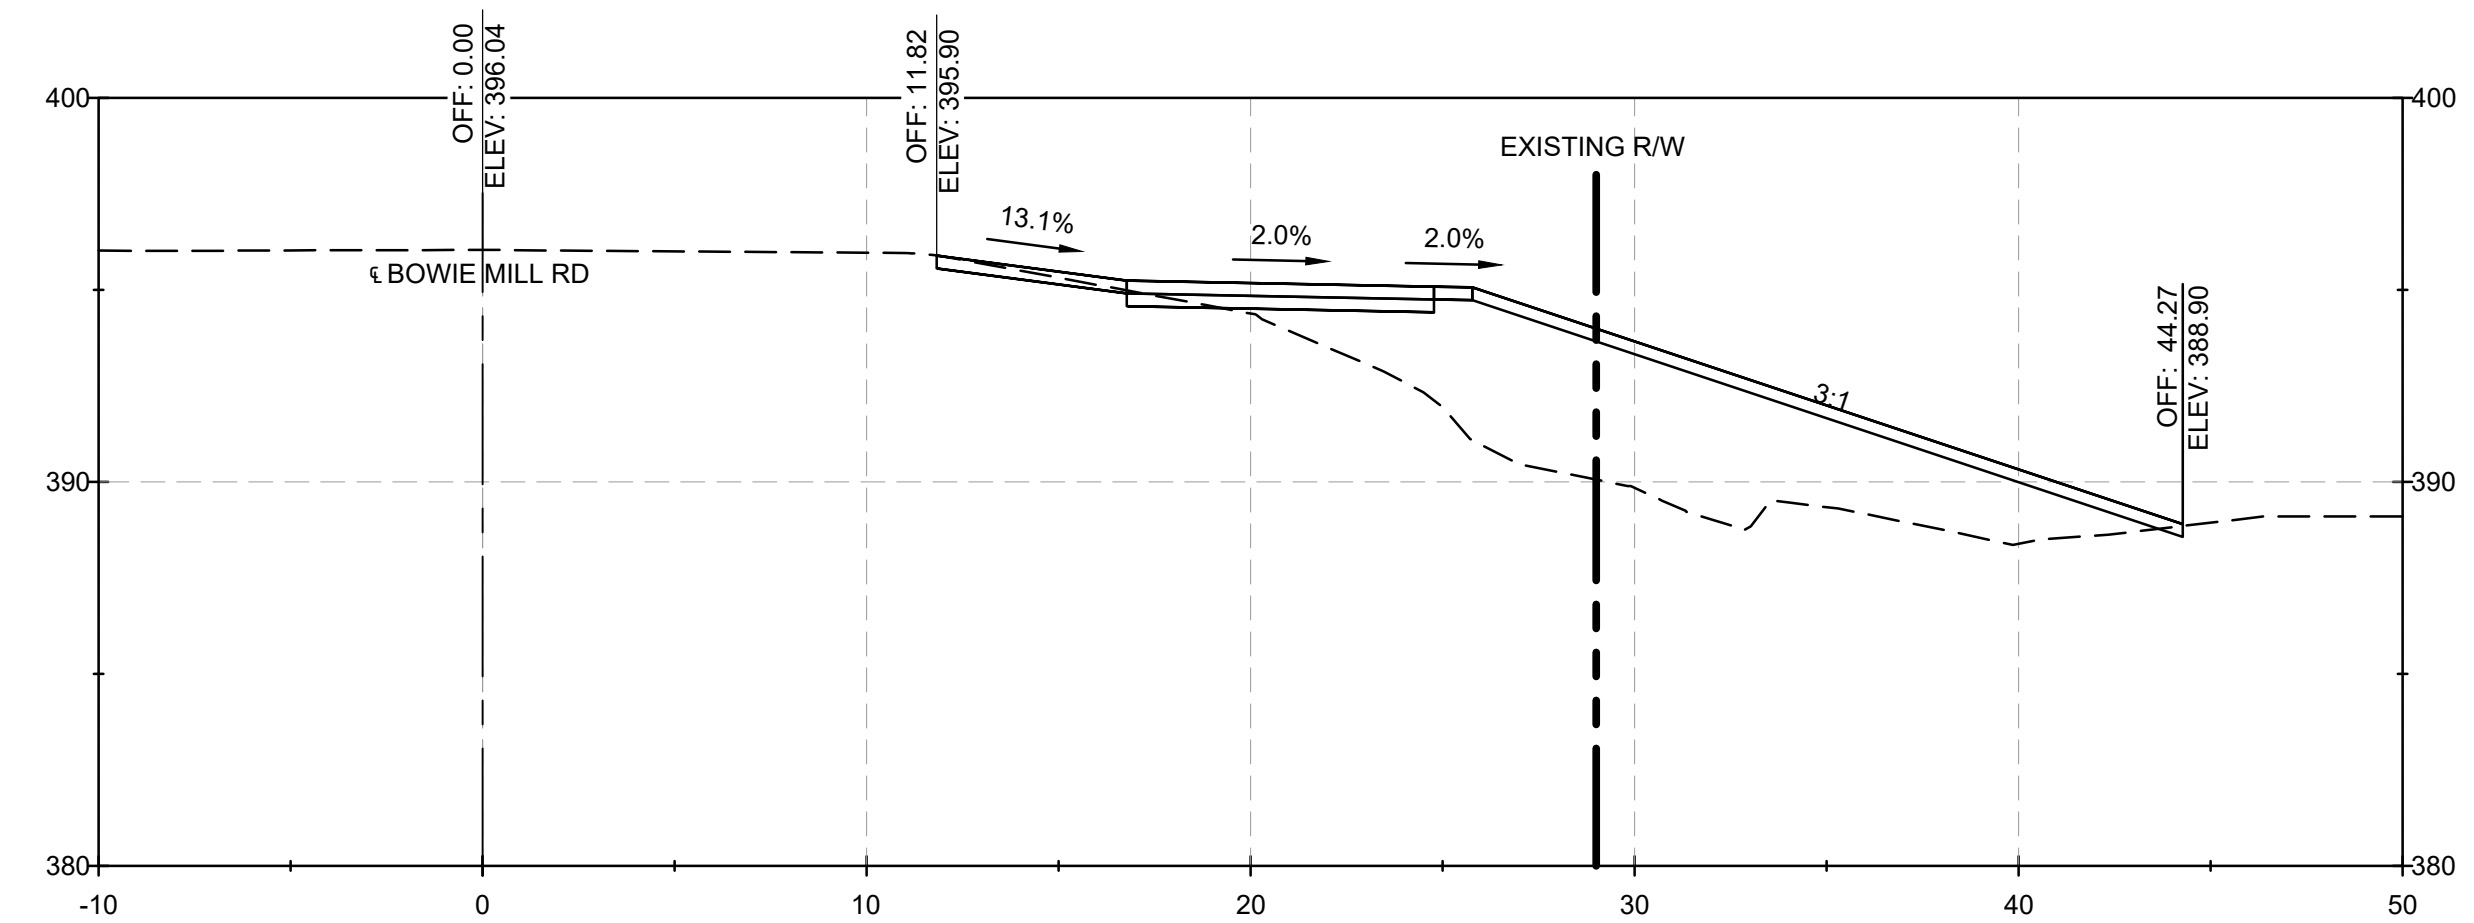

100+00.00

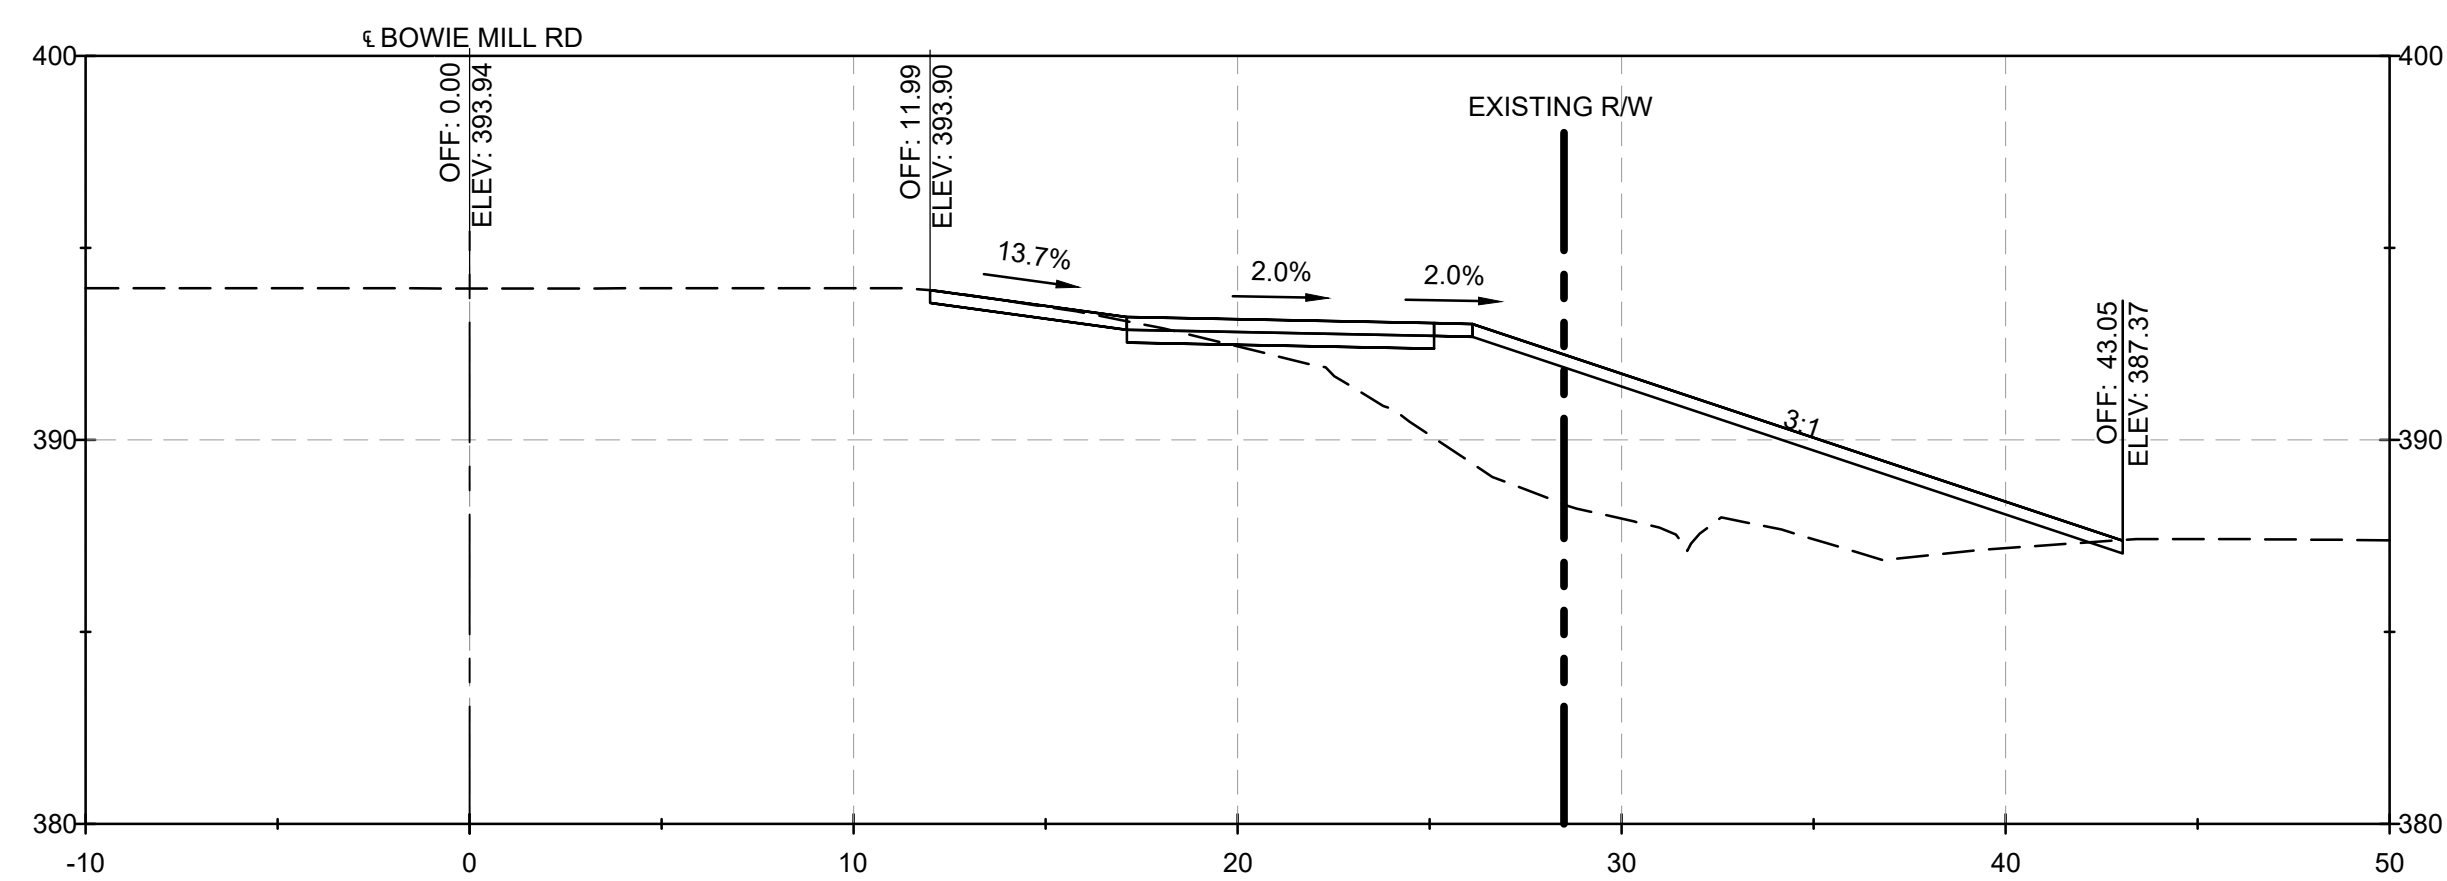

99+00.00

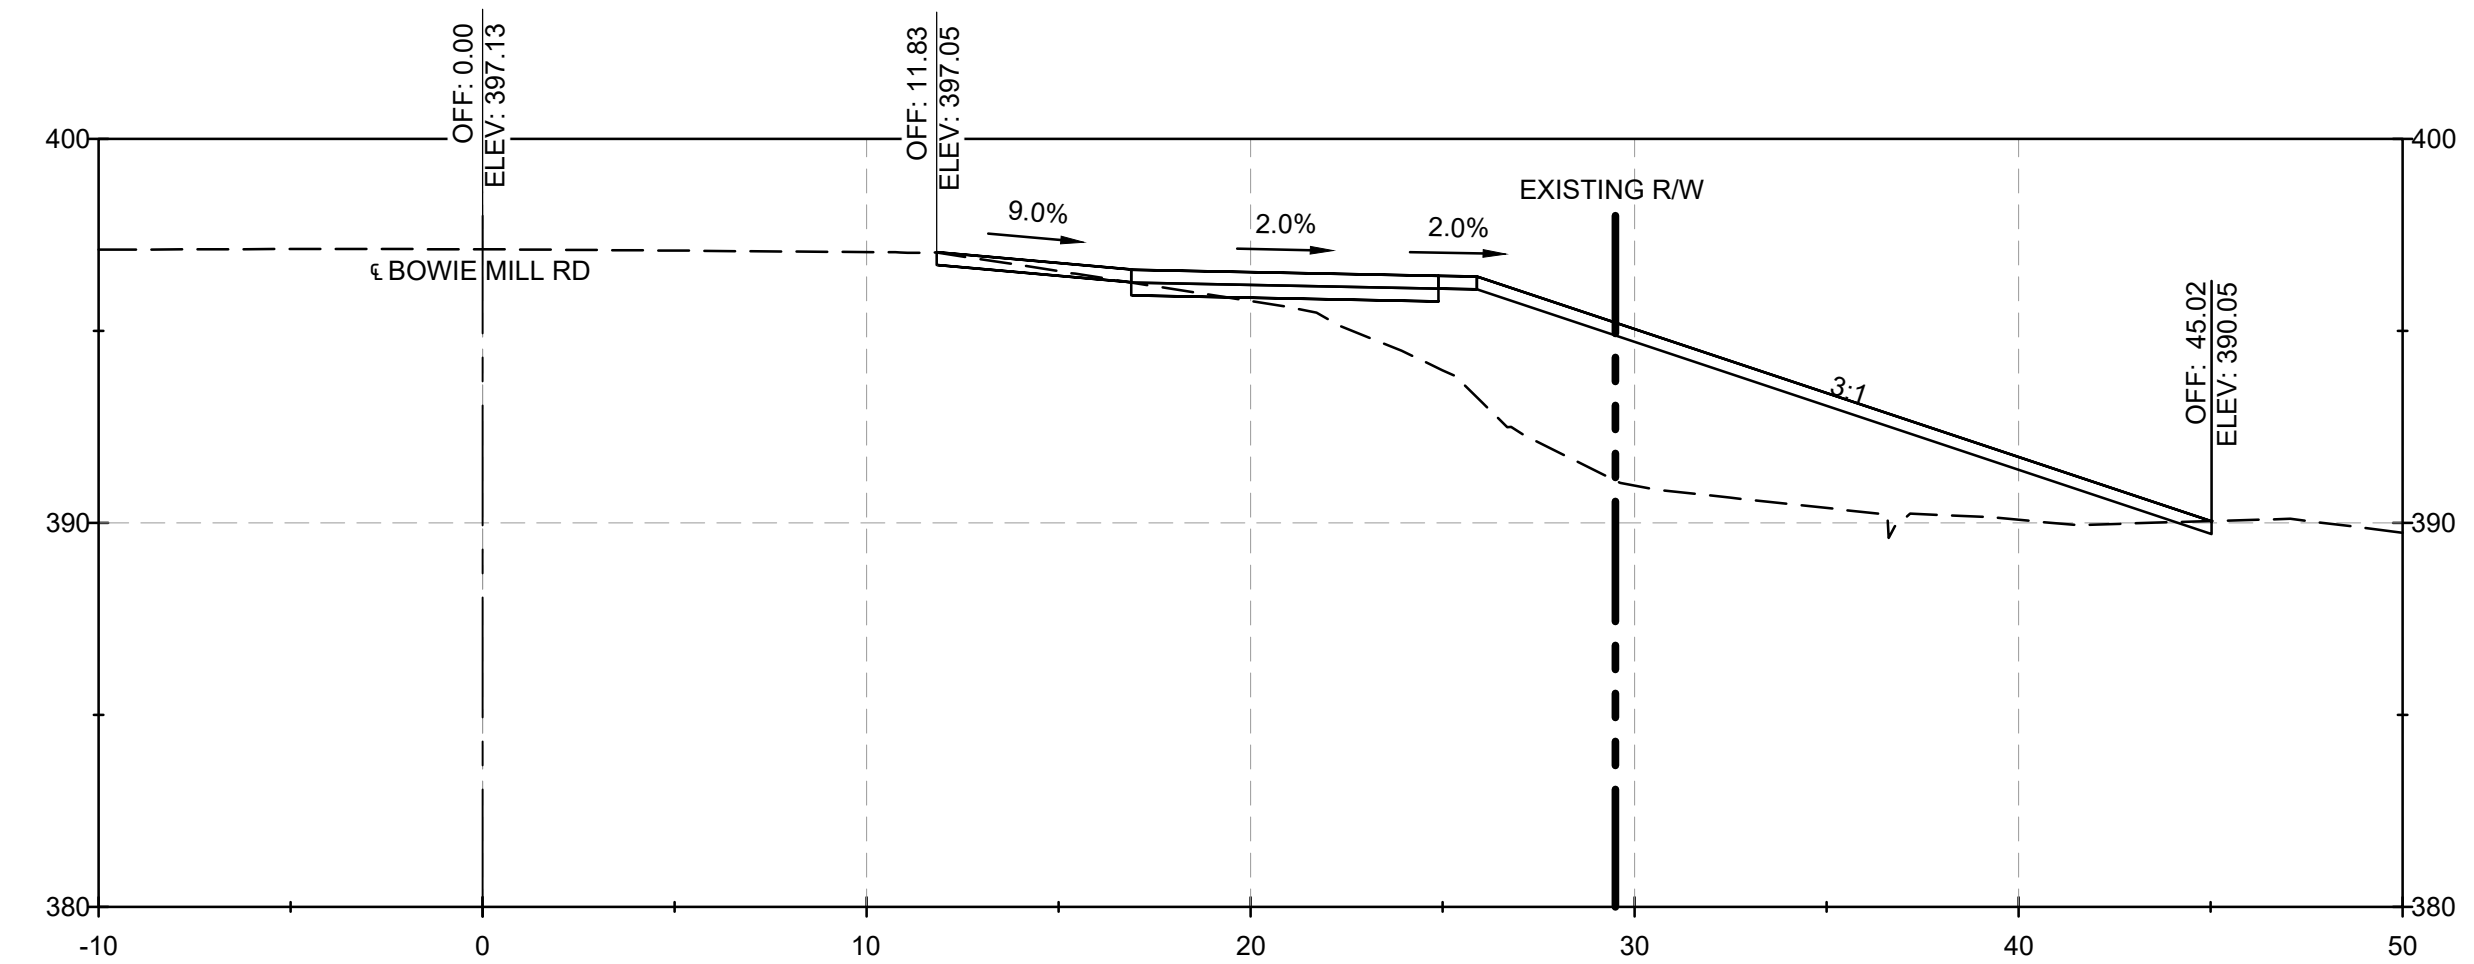


100+50.00

NOTES:

1. CROSS SECTION STATIONS FOLLOW THE ROAD WAY CENTERLINES OF MUNCASTER MILL ROAD AND BOWIE MILL ROAD.

FILE NAME: C:\pwworking\jmtfd0642115\pHD_Bowie Mill Road_XSections.dwg LAYOUT NAME: XS-33 PLOTTED: Friday, April 04, 2025 - 10:04pm USER: AHavener

90% DESIGN
NOT FOR CONSTRUCTION

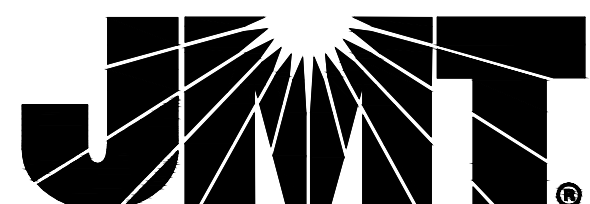[illegible]

MONTGOMERY COUNTY
DEPARTMENT OF TRANSPORTATION
GAITHERSBURG, MARYLAND

RECOMMENDED FOR APPROVAL

Chief, Design Section
APPROVED

Date _____

Chief, Division of Transportation Engineering

Date _____


Designed by: ADH

Drawn by: TME

Checked by: JJR







XS-33
CROSS SECTIONS
BOWIE MILL ROAD
BIKEWAY

M-NCPPC PERMIT NO. MR2023016 SHA TRACKING NO. 24APMO039XX

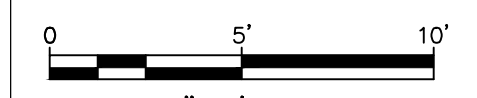

DATE: APRIL 2025

Project No. : 502108Sheet 369 of 393

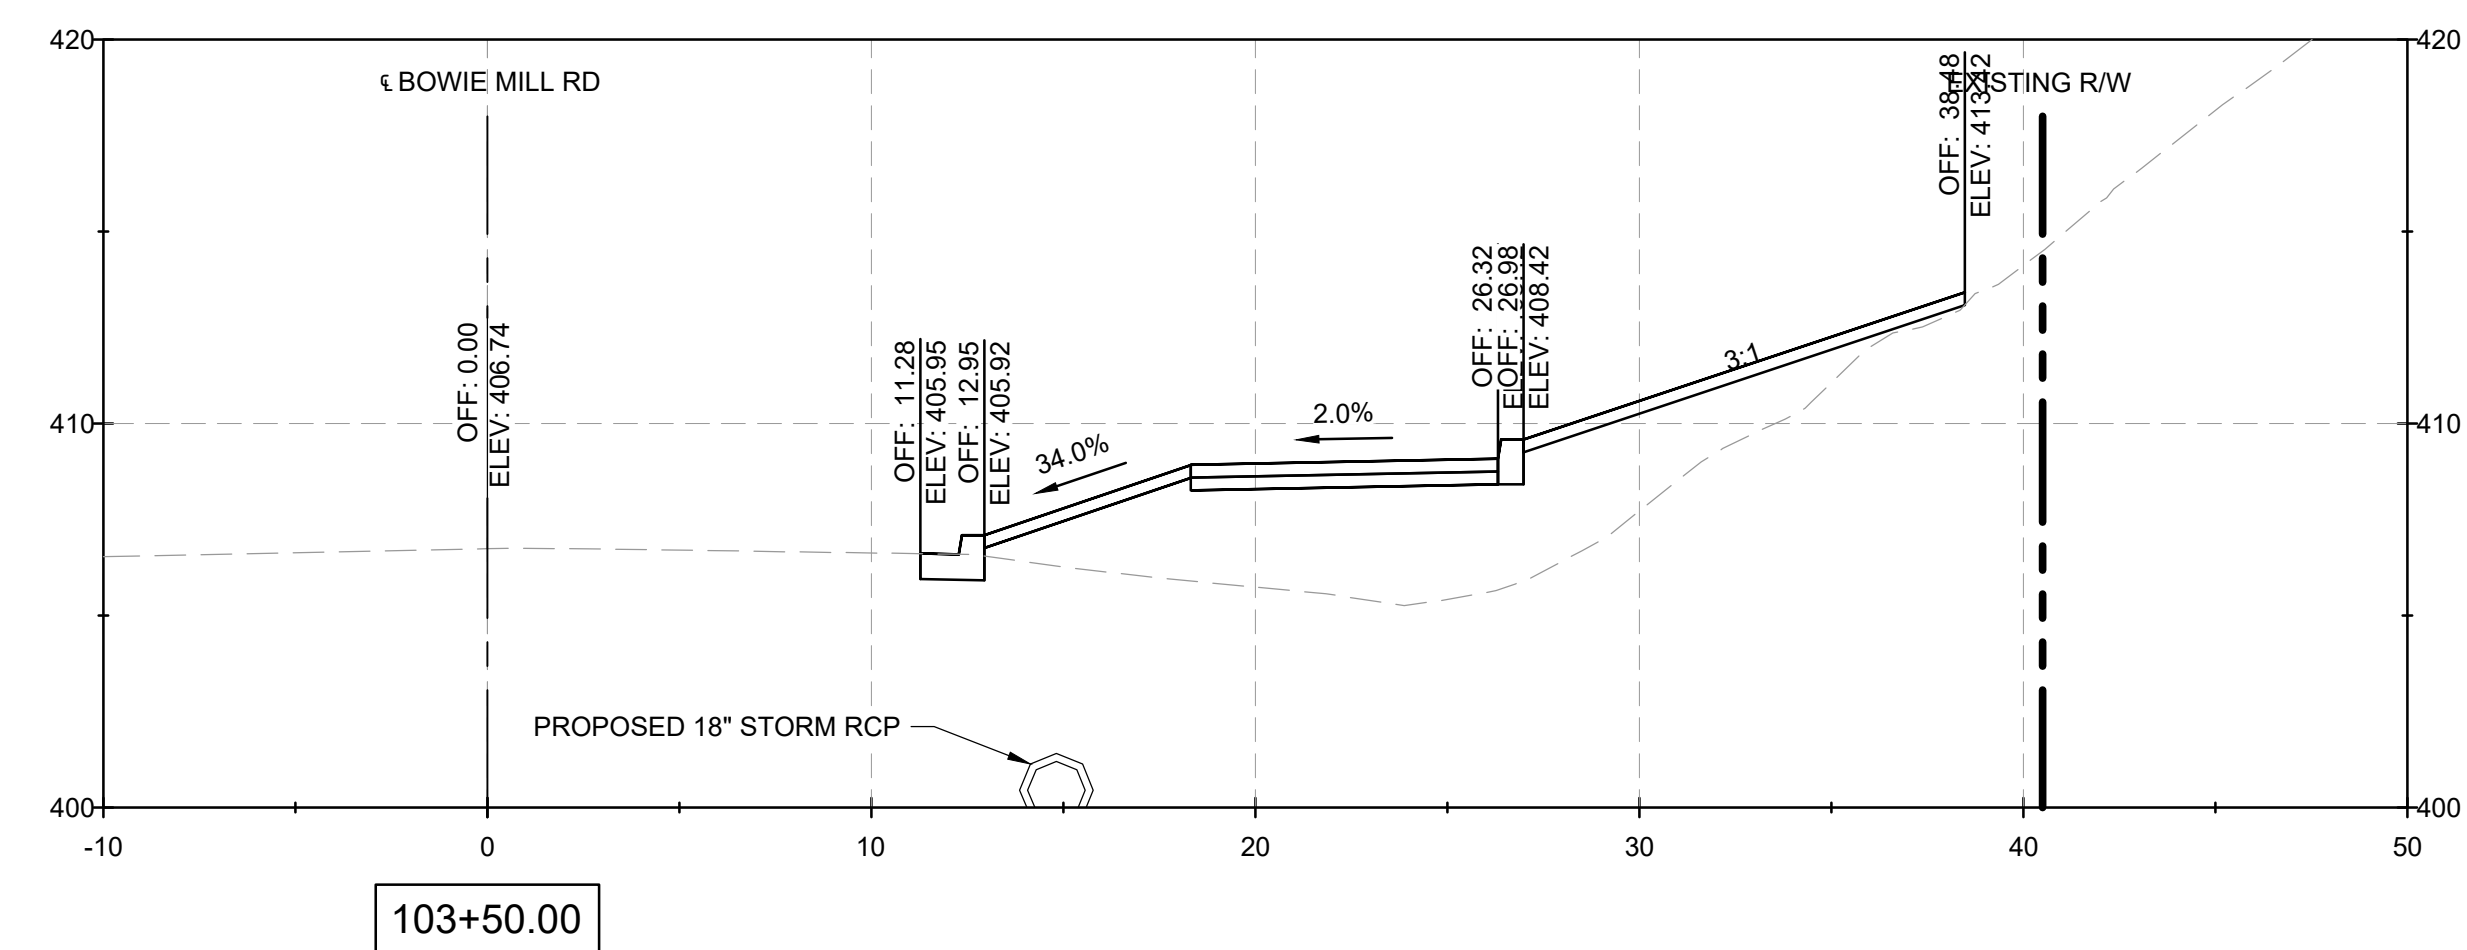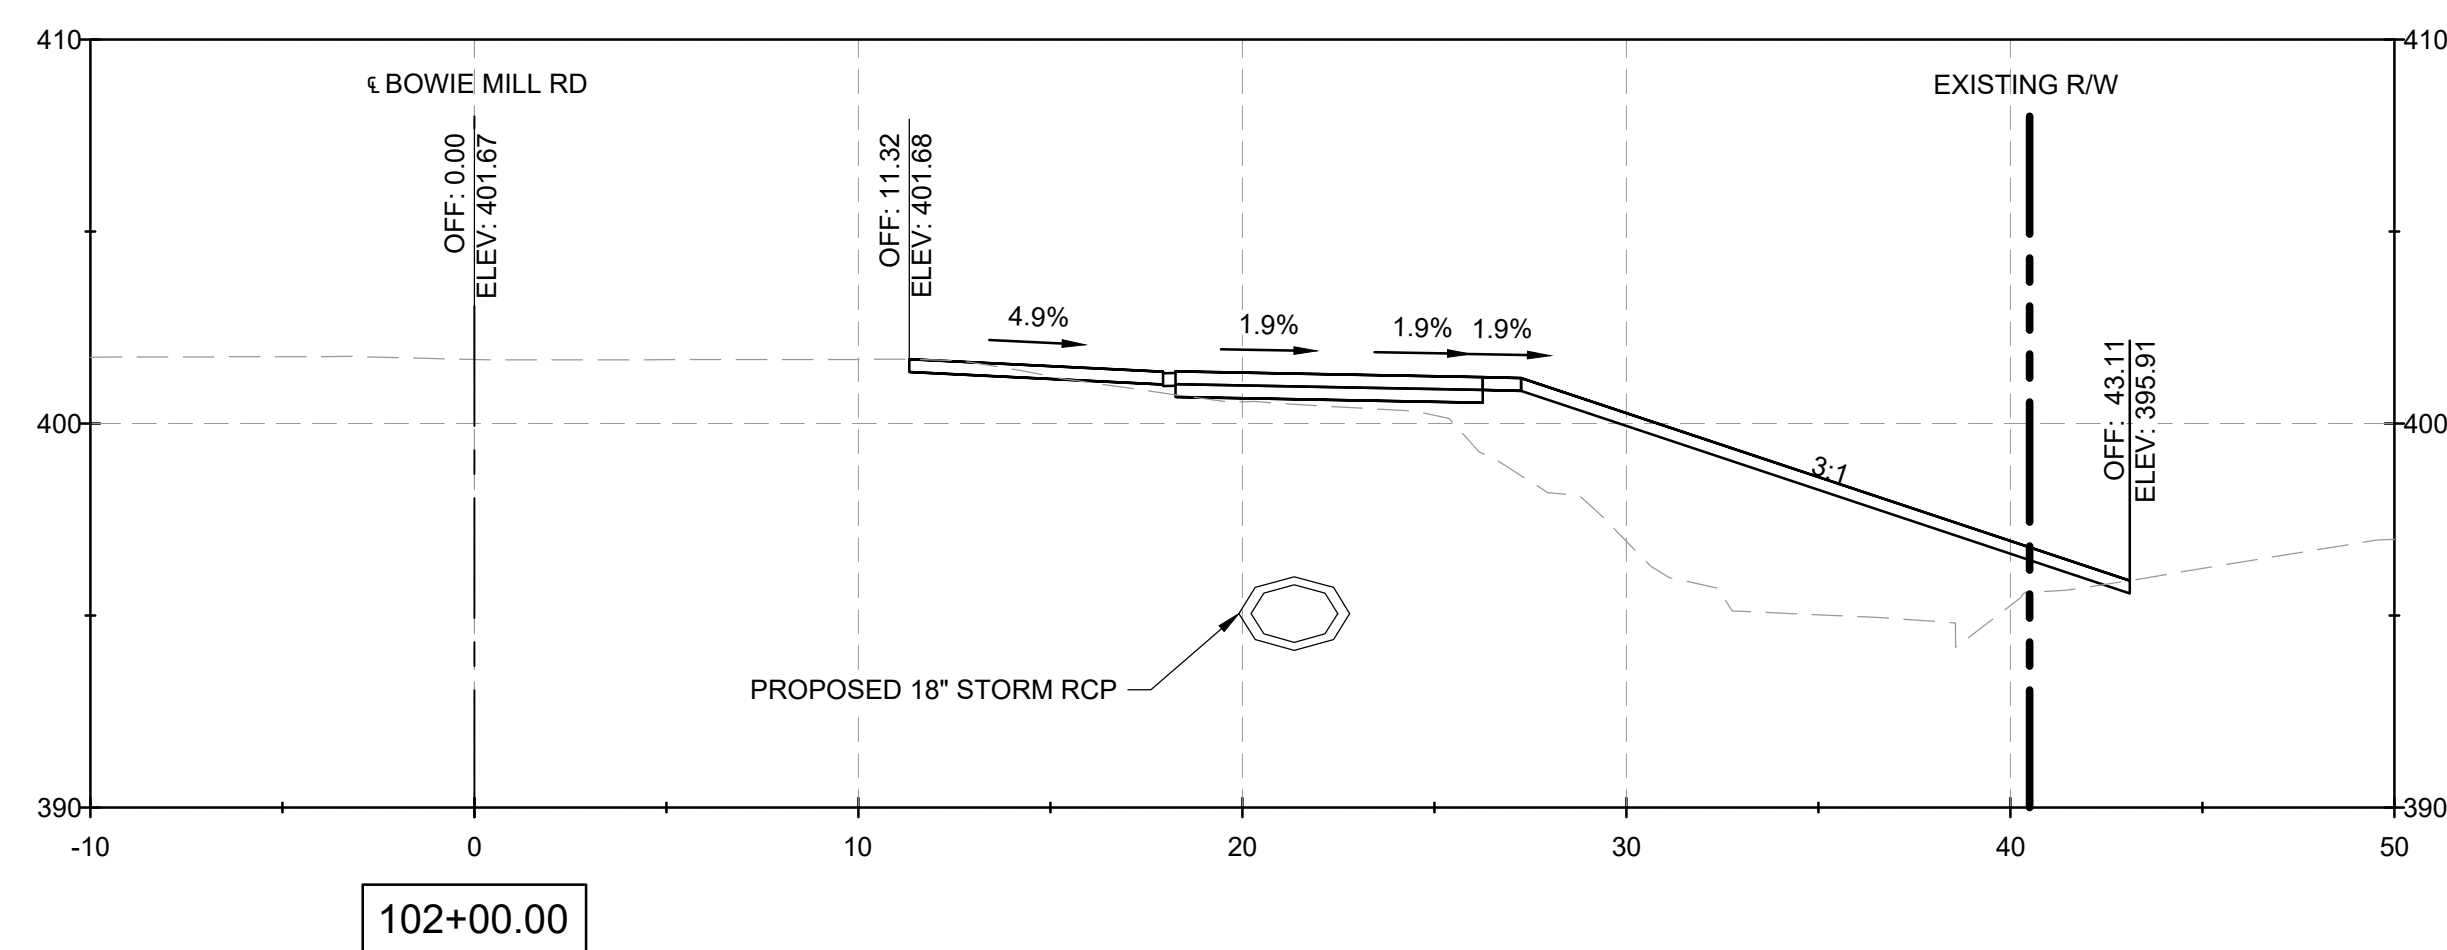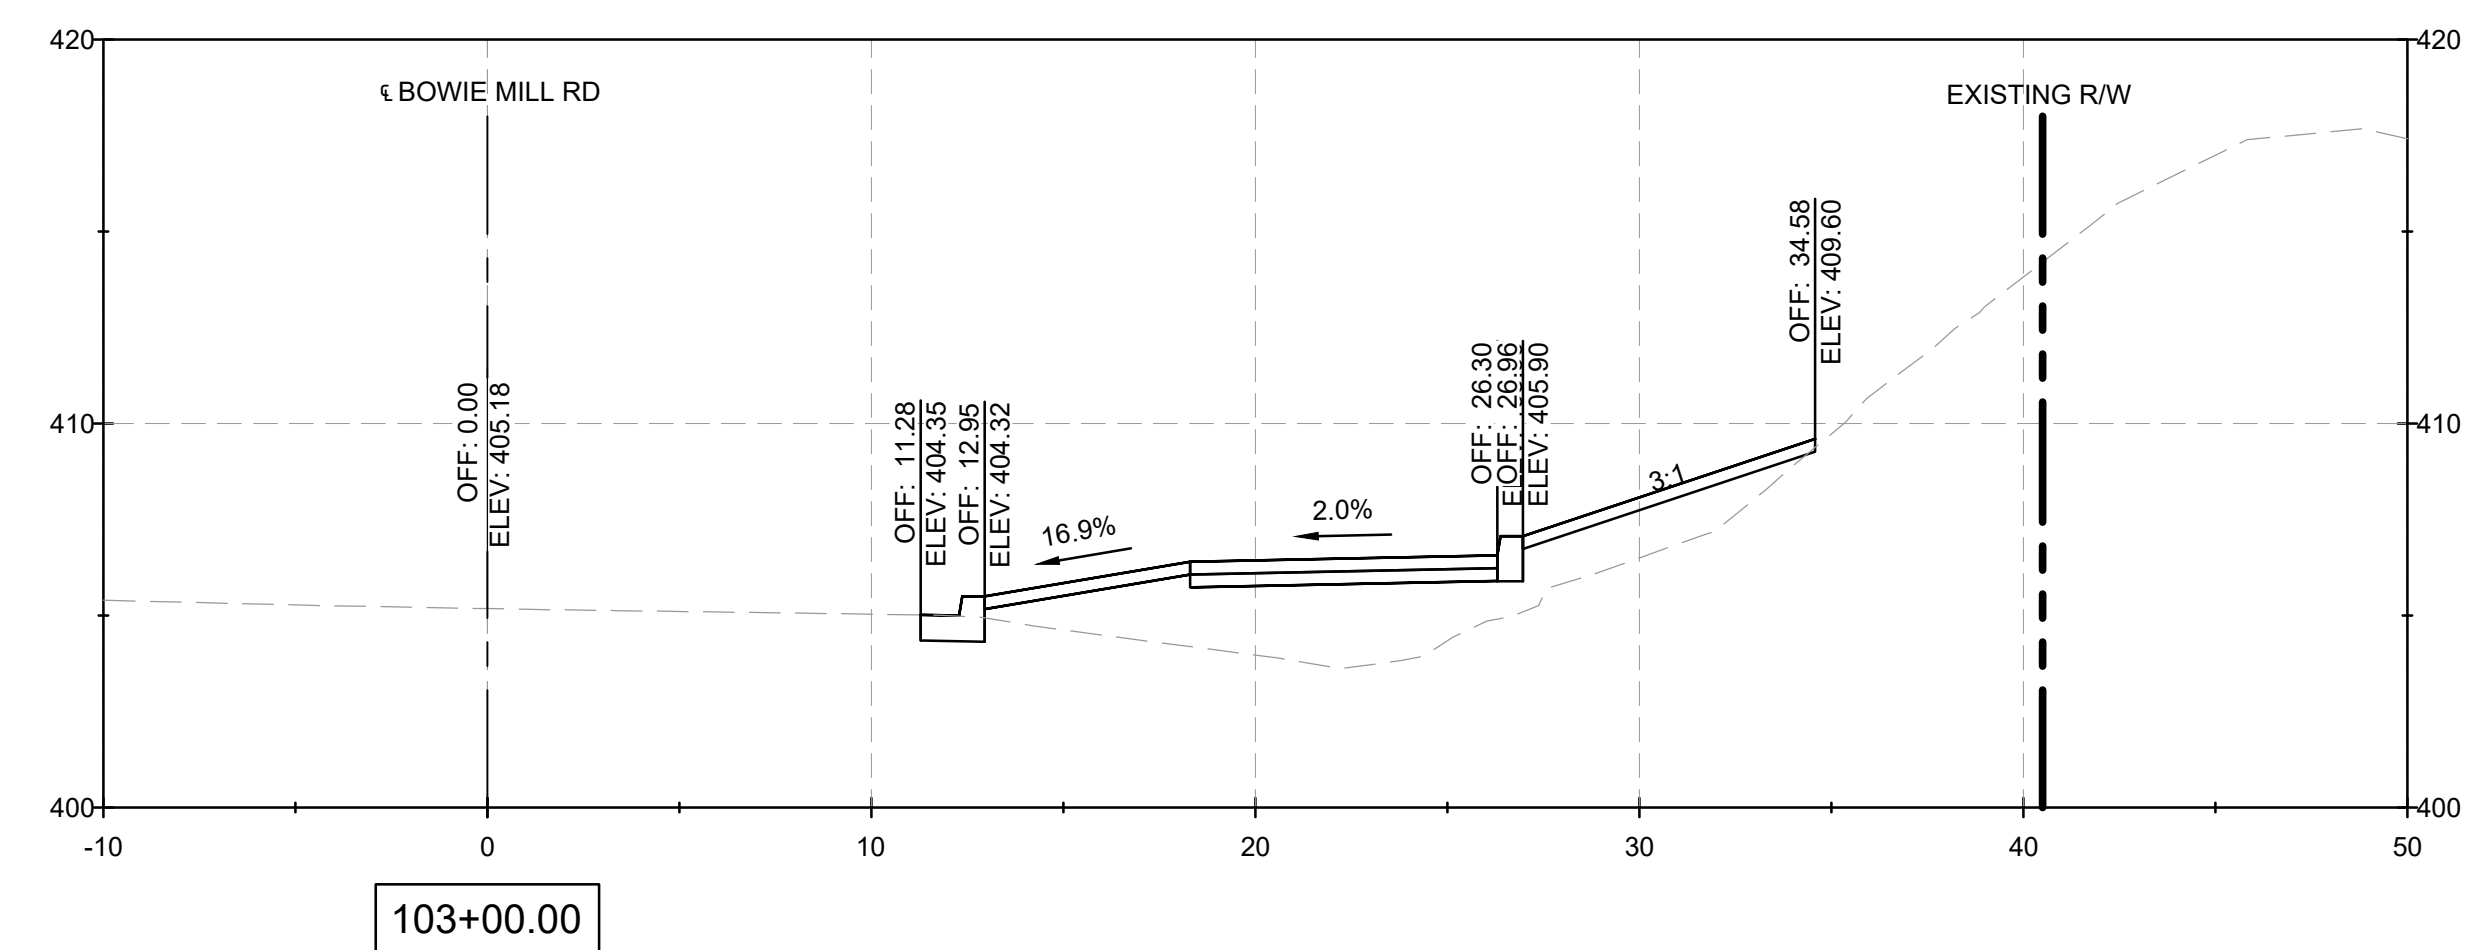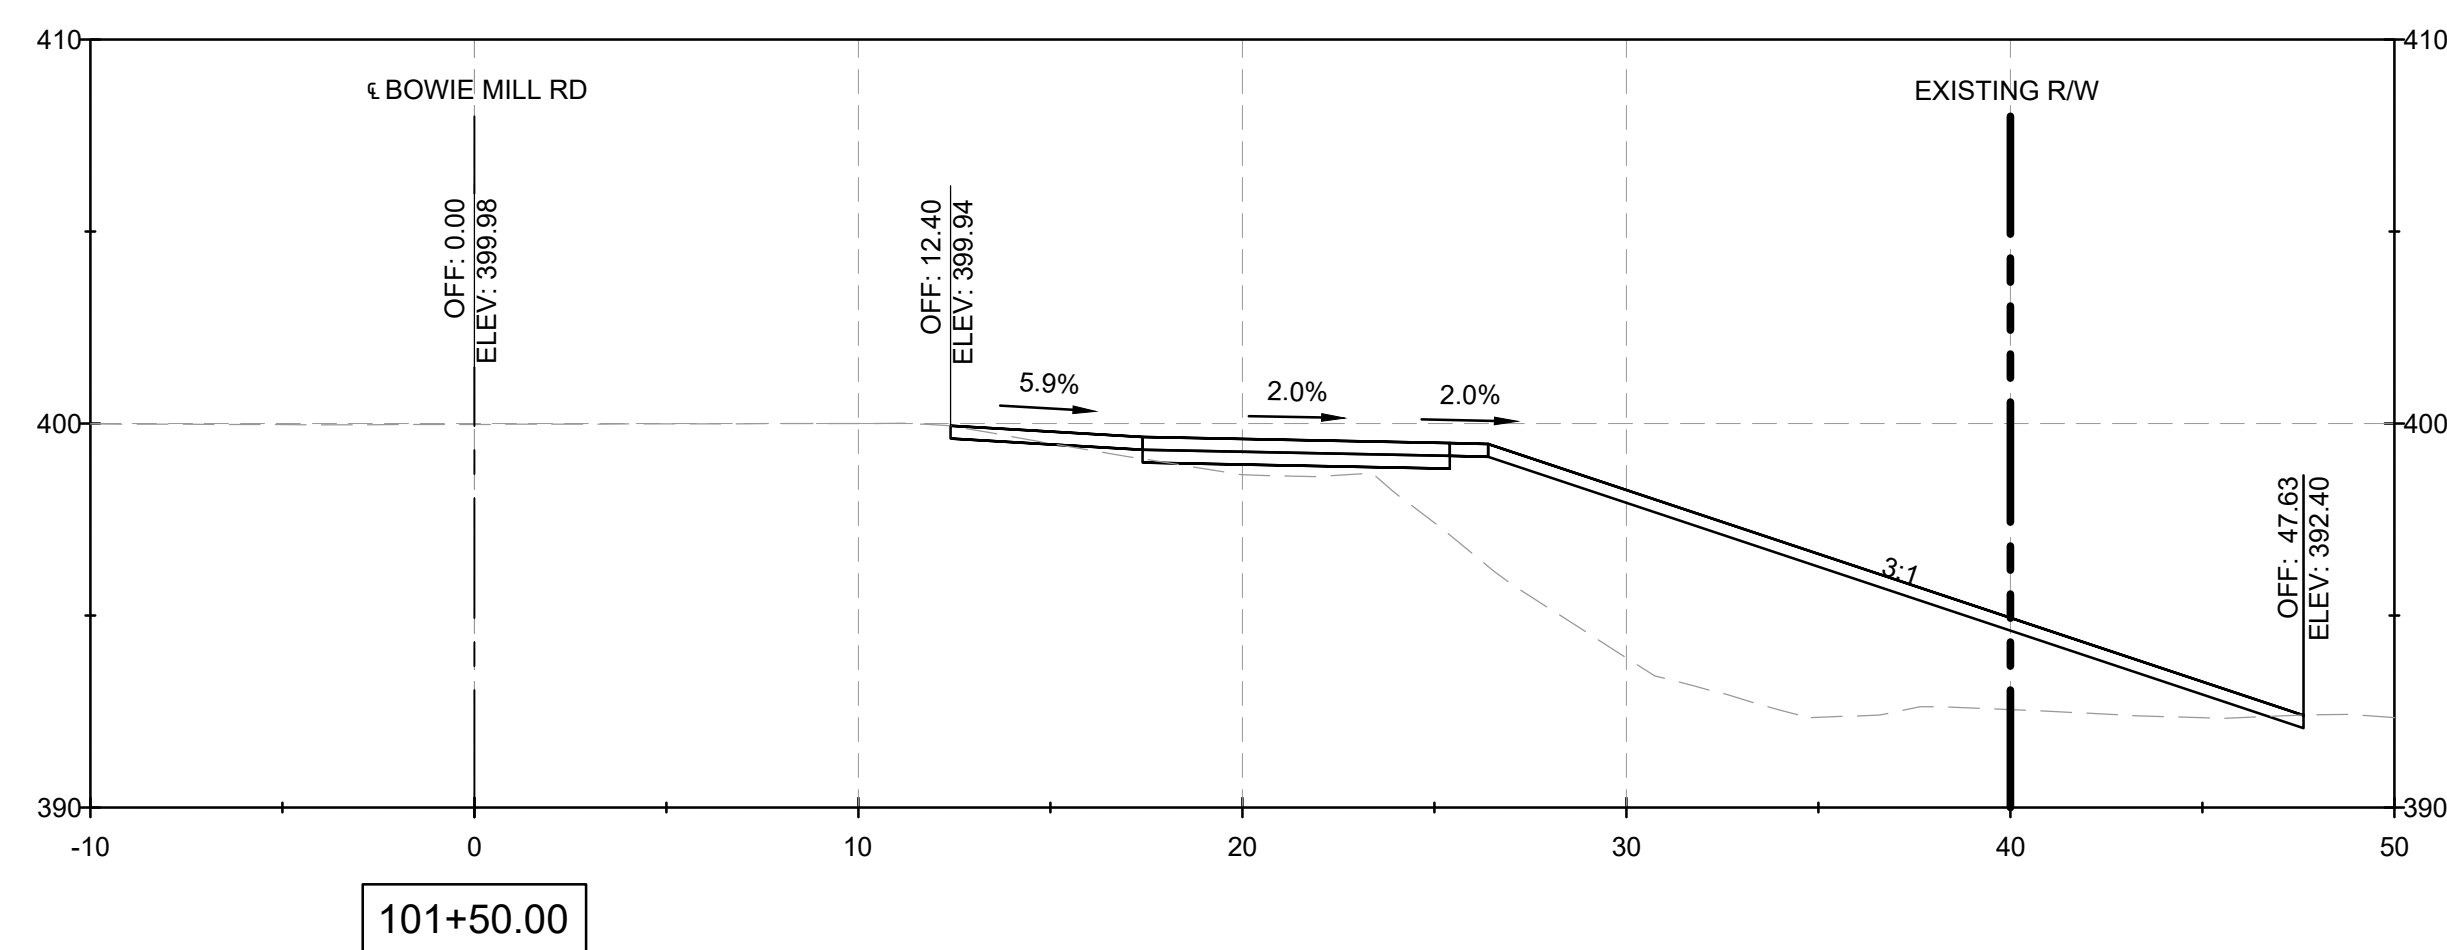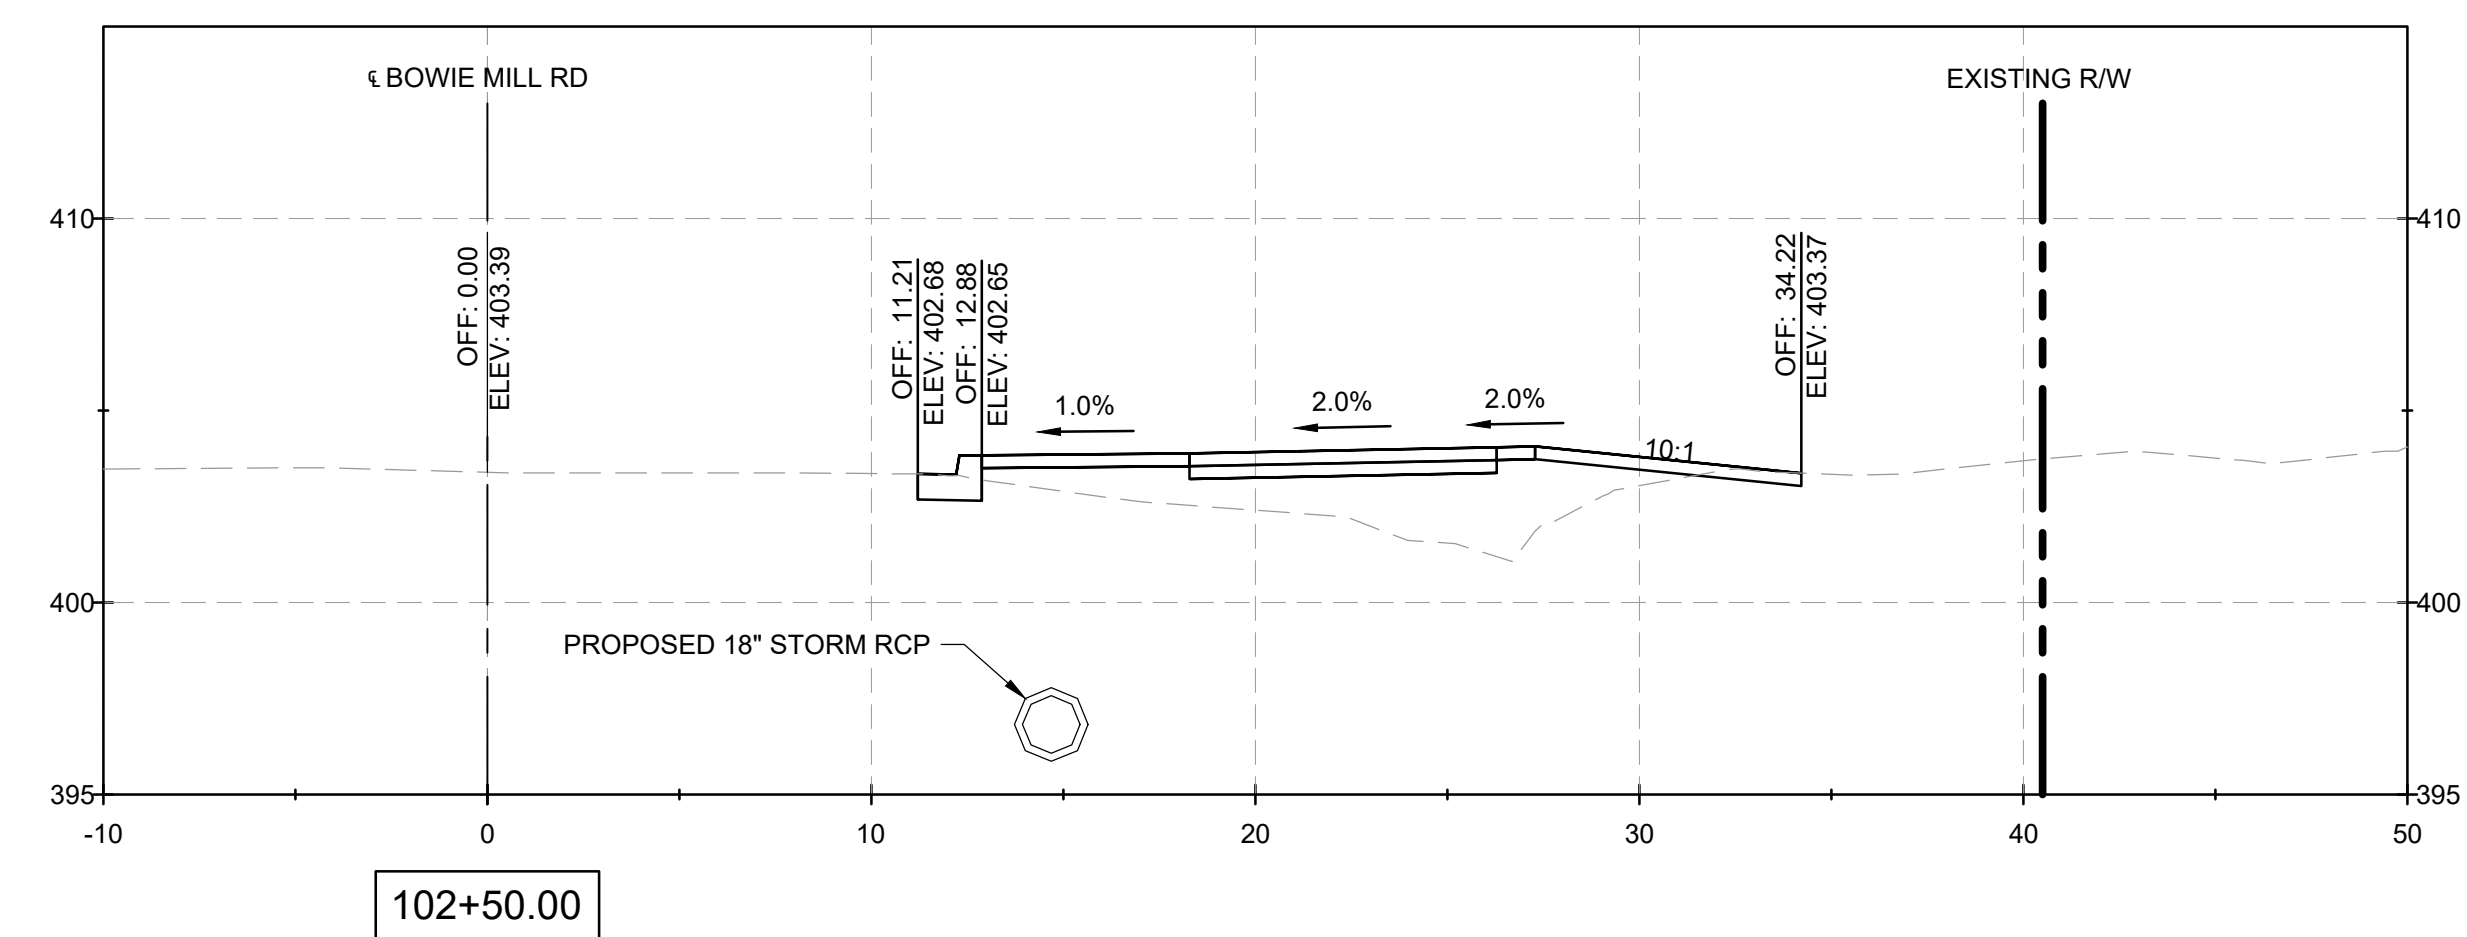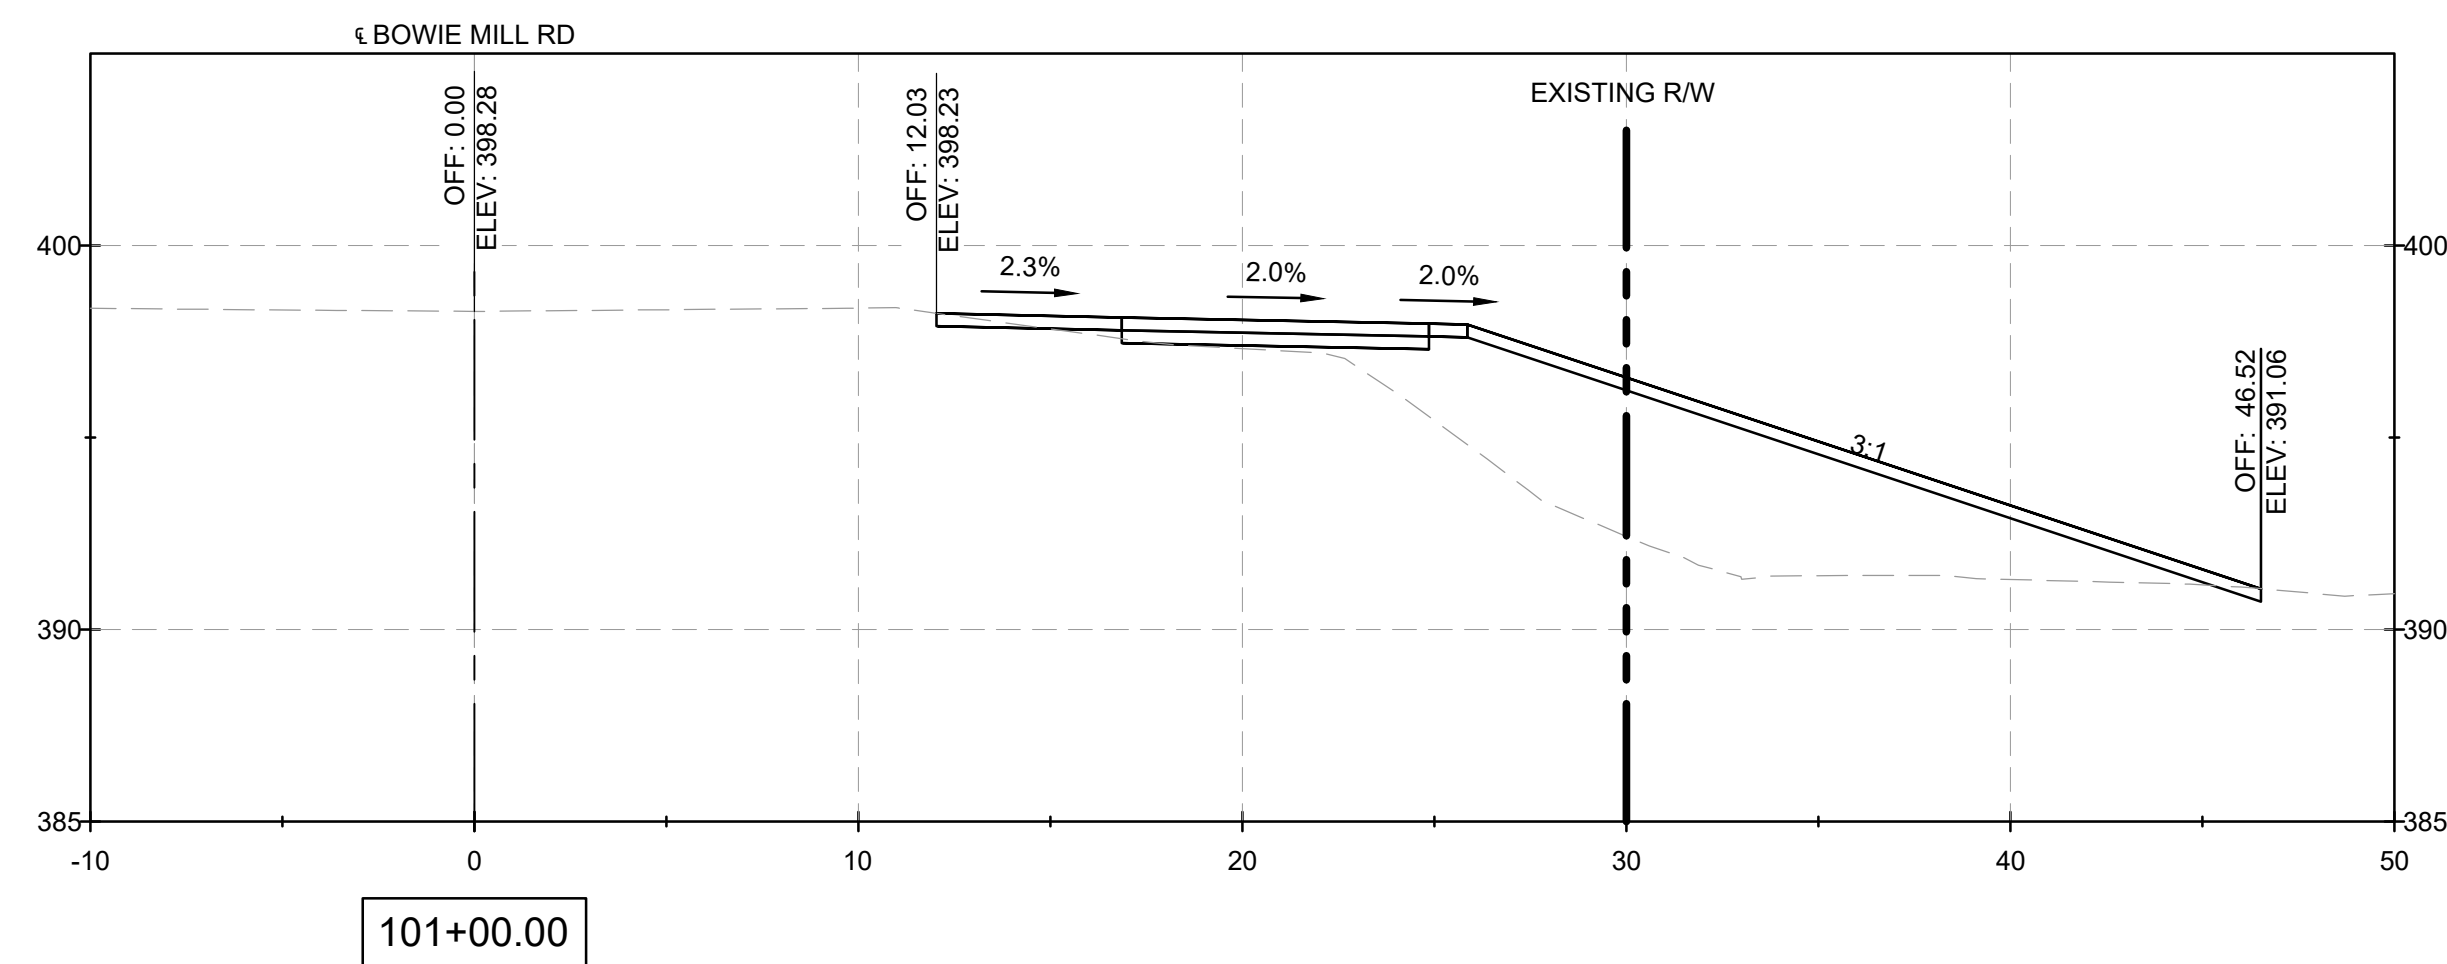


NOTES:

1. CROSS SECTION STATIONS FOLLOW THE ROAD WAY CENTERLINES OF MUNCASTER MILL ROAD AND BOWIE MILL ROAD.

FILE NAME: C:\pwworking\jmt\d0642115\pHD_Bowie Mill Road_XSections.dwg LAYOUT NAME: XS-34 PLOTTED: Monday, April 07, 2025 - 4:55pm USER: tmboyd-corralliza

90% DESIGN
NOT FOR CONSTRUCTION

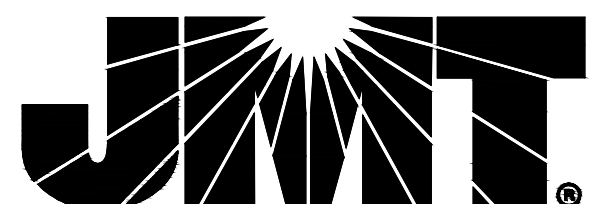

MONTGOMERY COUNTY
DEPARTMENT OF TRANSPORTATION
GAITHERSBURG, MARYLAND

RECOMMENDED FOR APPROVAL

Chief, Design Section
APPROVED

Date _____

Chief, Division of Transportation Engineering

Date _____

Designed by: ADH

Drawn by: TMB

Checked by: JJR

XS-34
CROSS SECTIONS
BOWIE MILL ROAD
BIKEWAY

M-NCPPC PERMIT NO. MR2023016 SHA TRACKING NO. 24APMO039XX









SCALE: 1"=5'

DATE: APRIL 2025

Project No. : 502108

Sheet 370 of 393

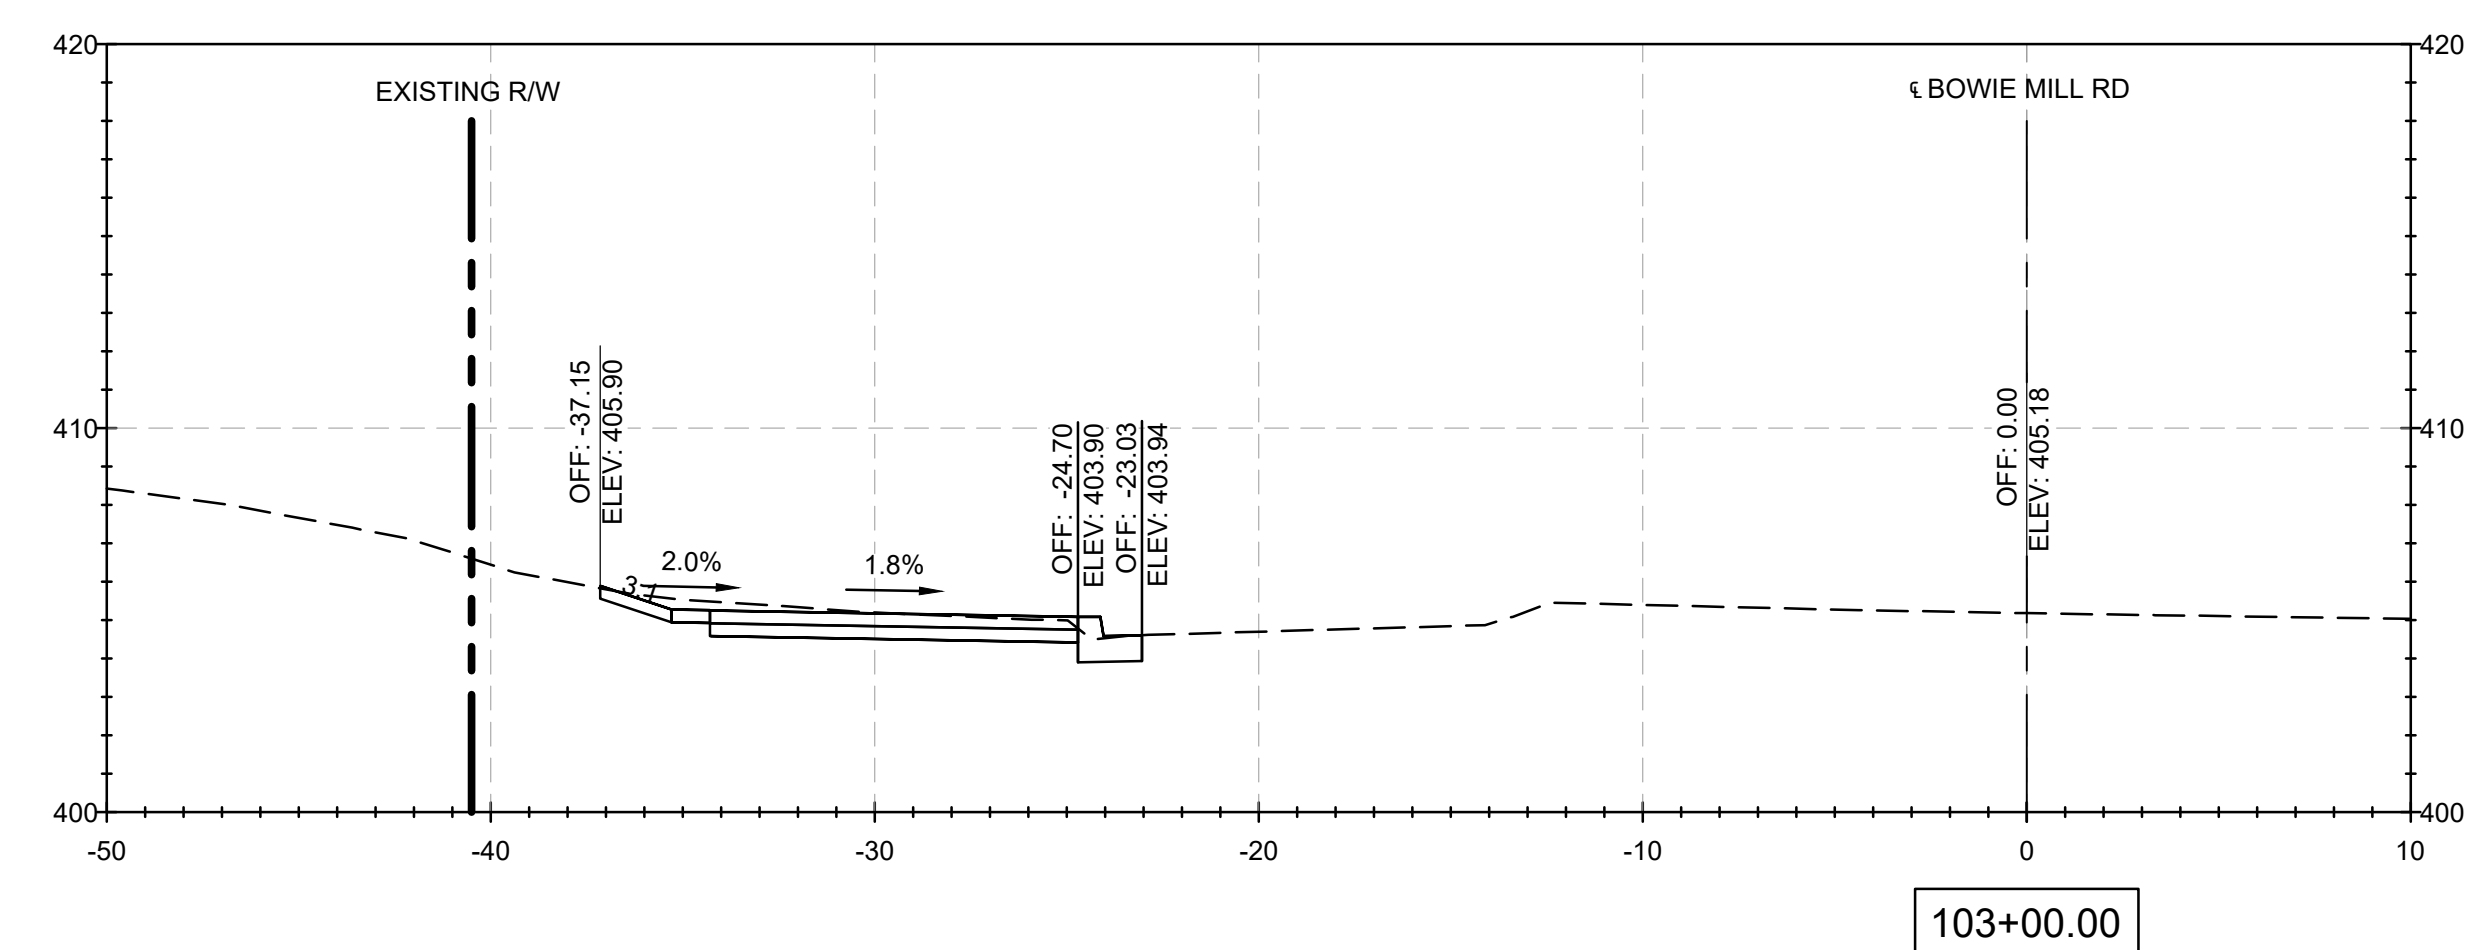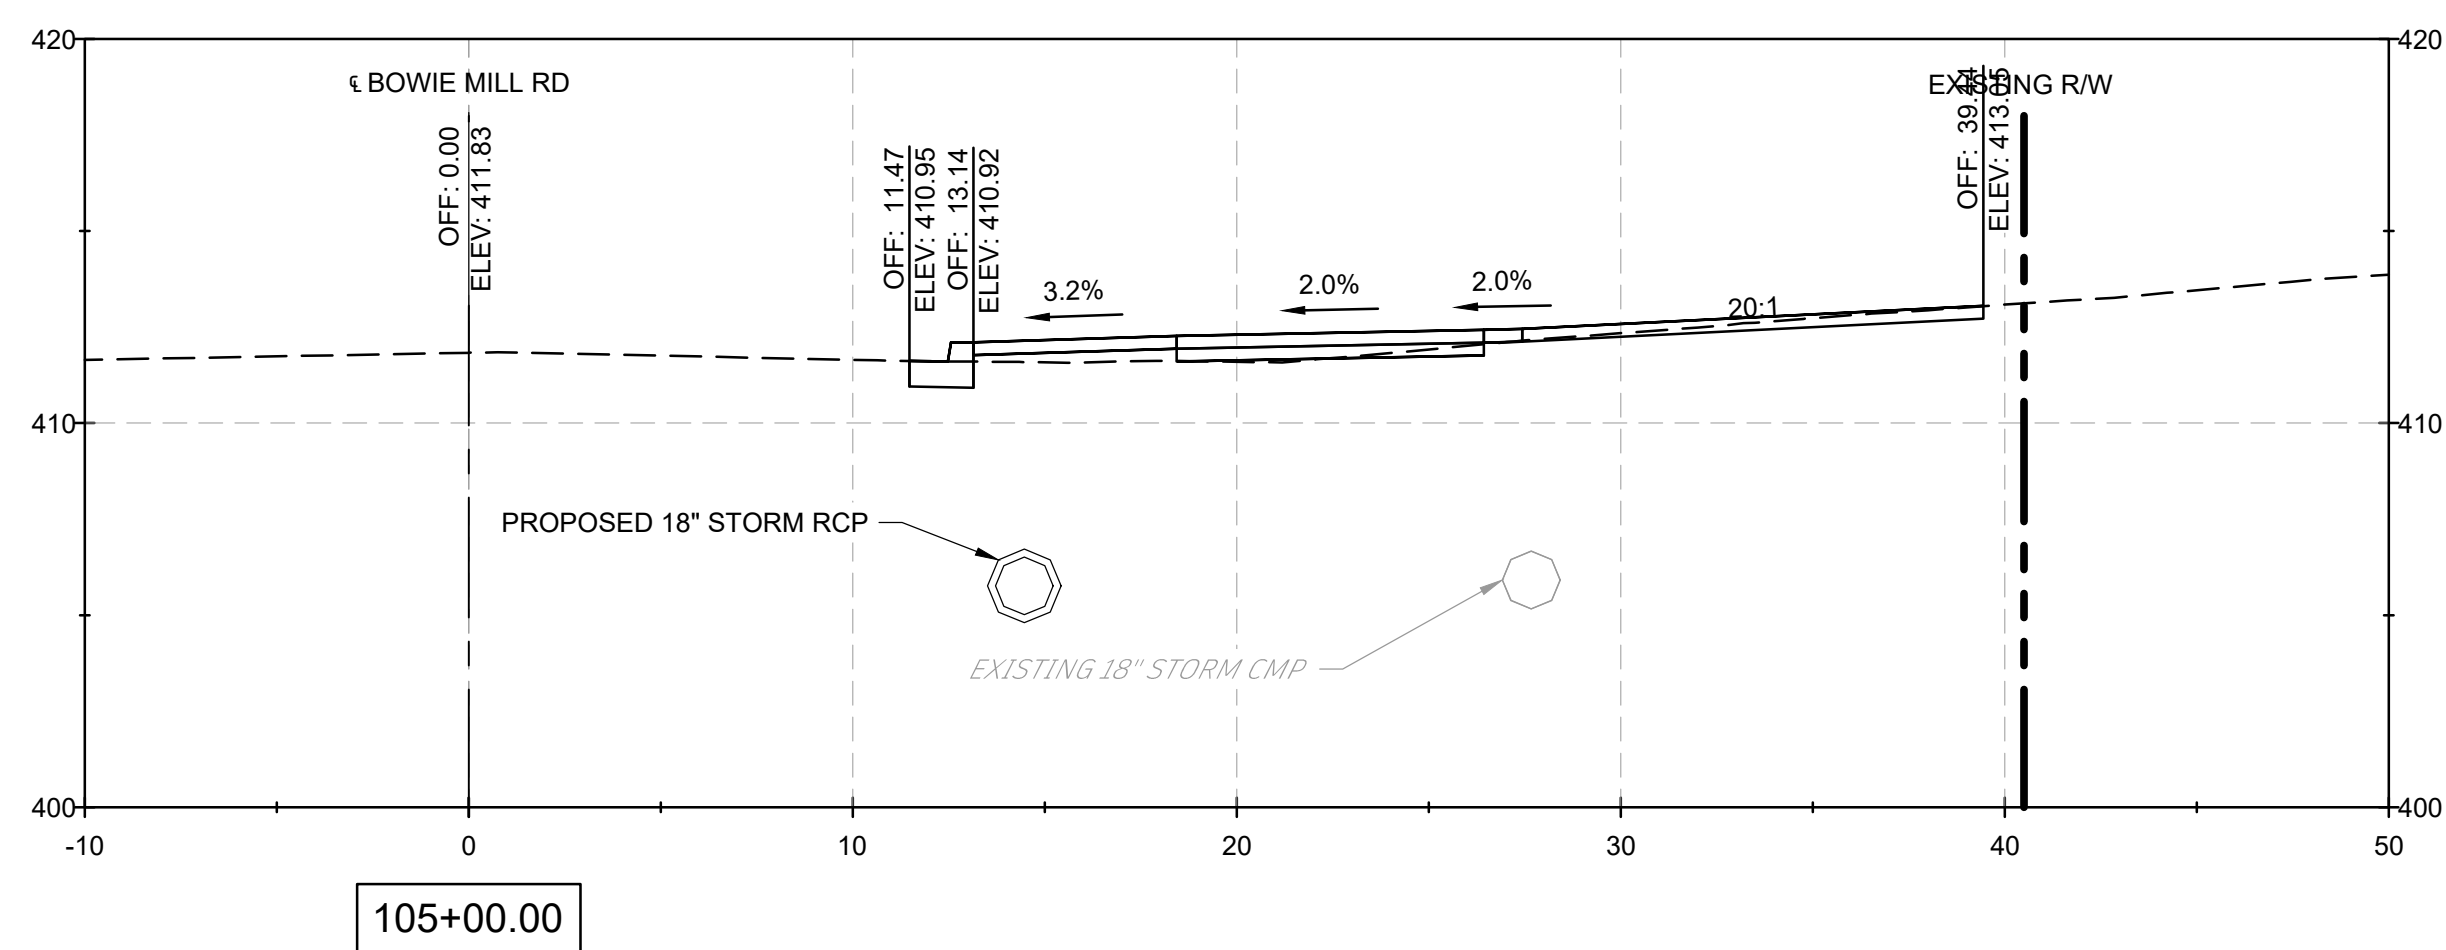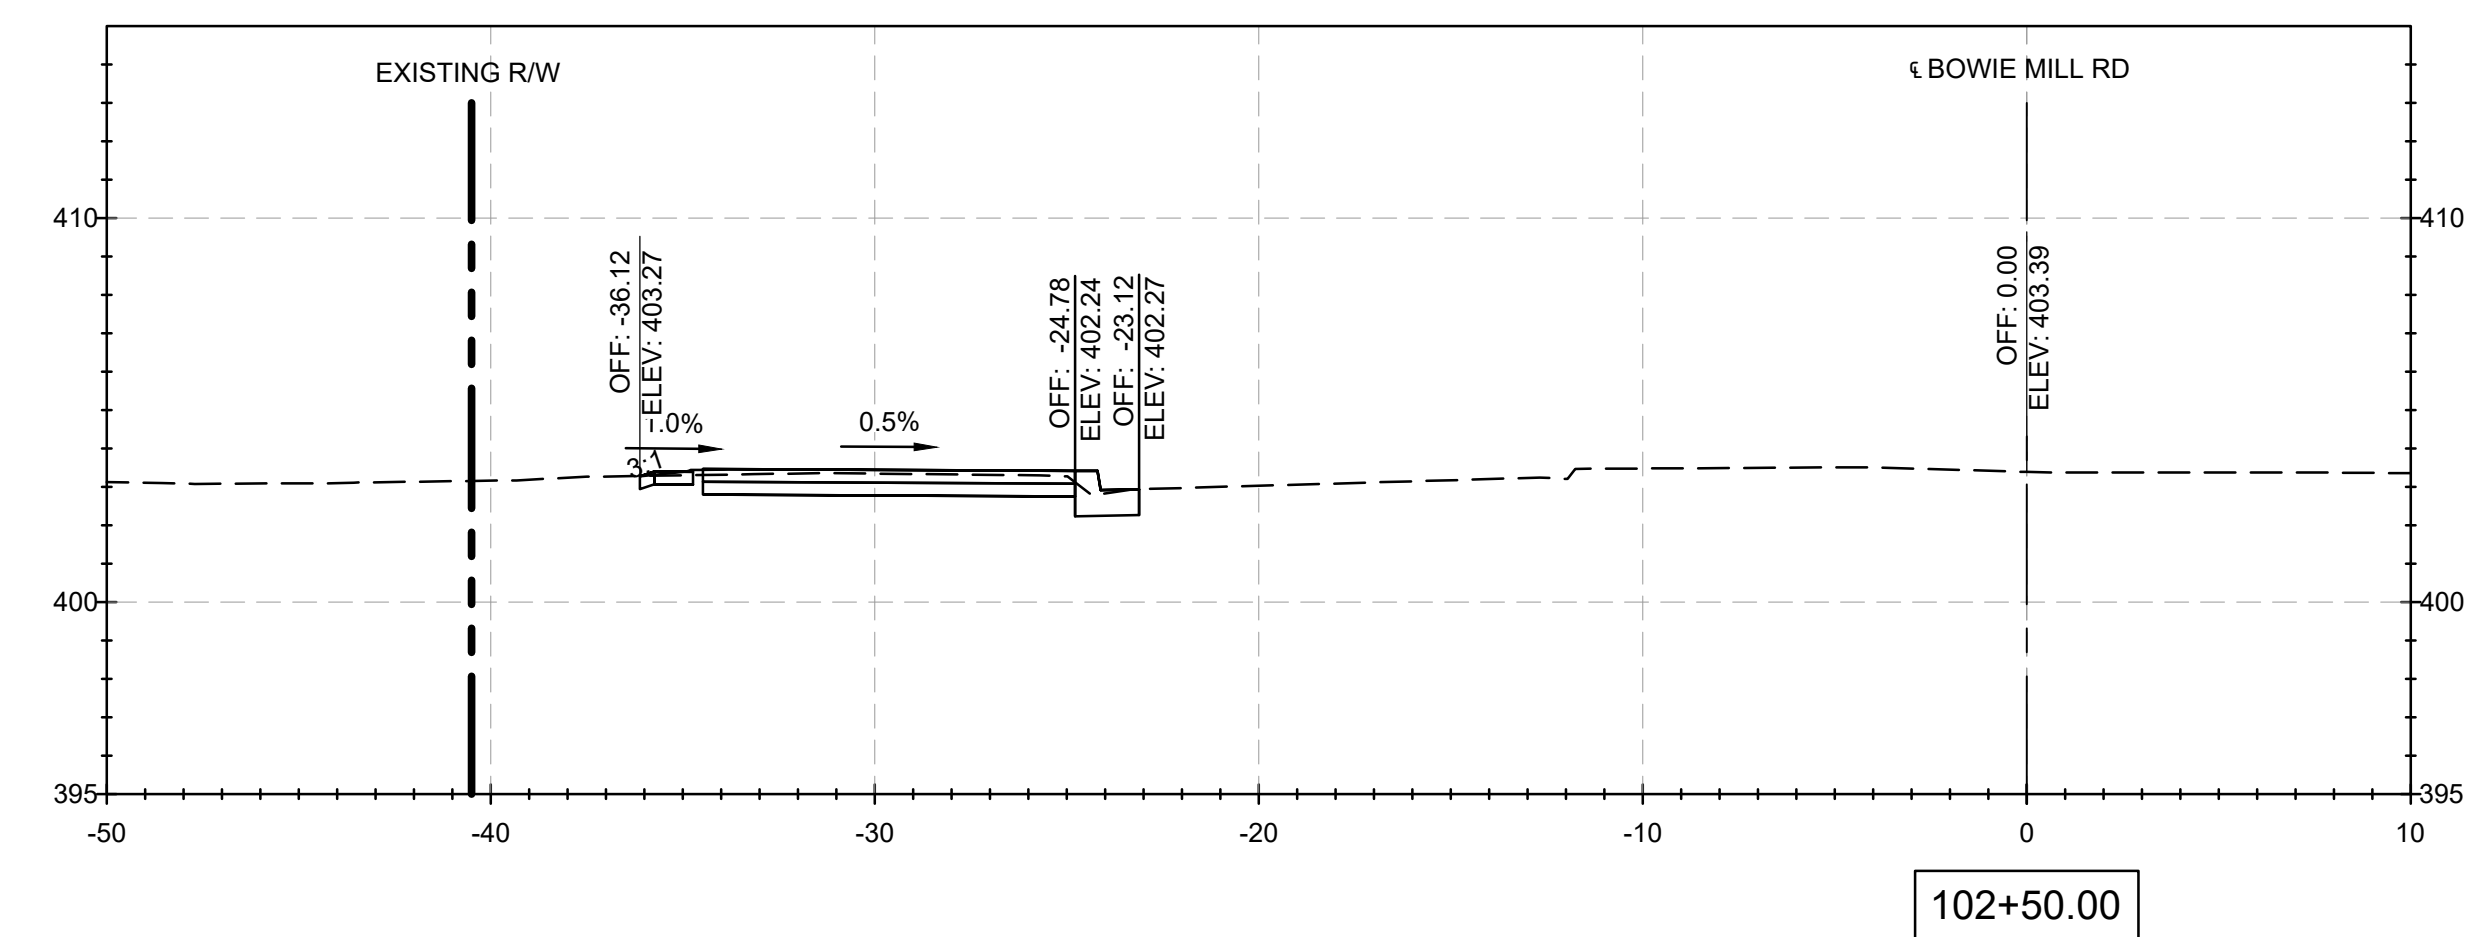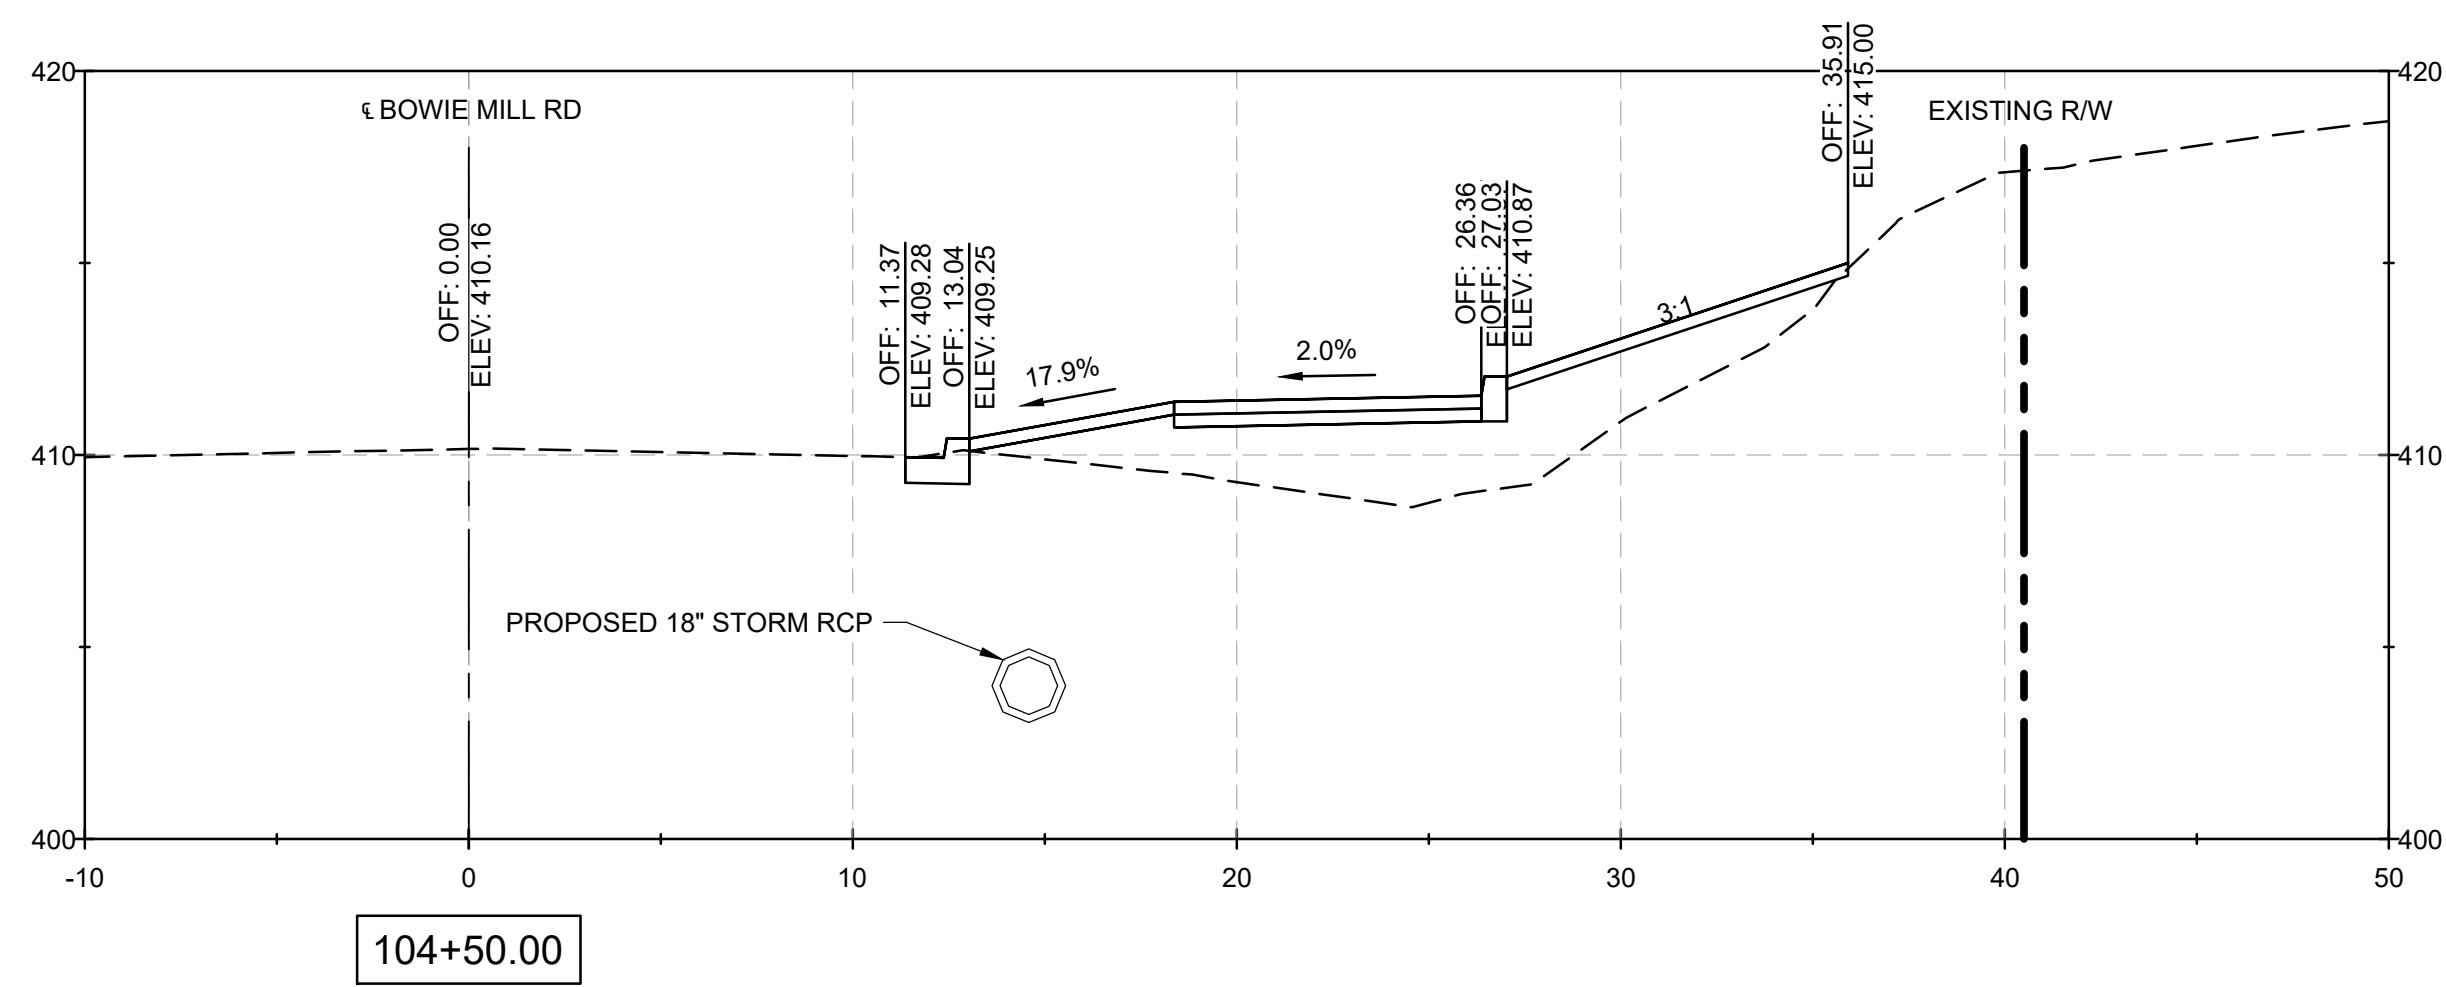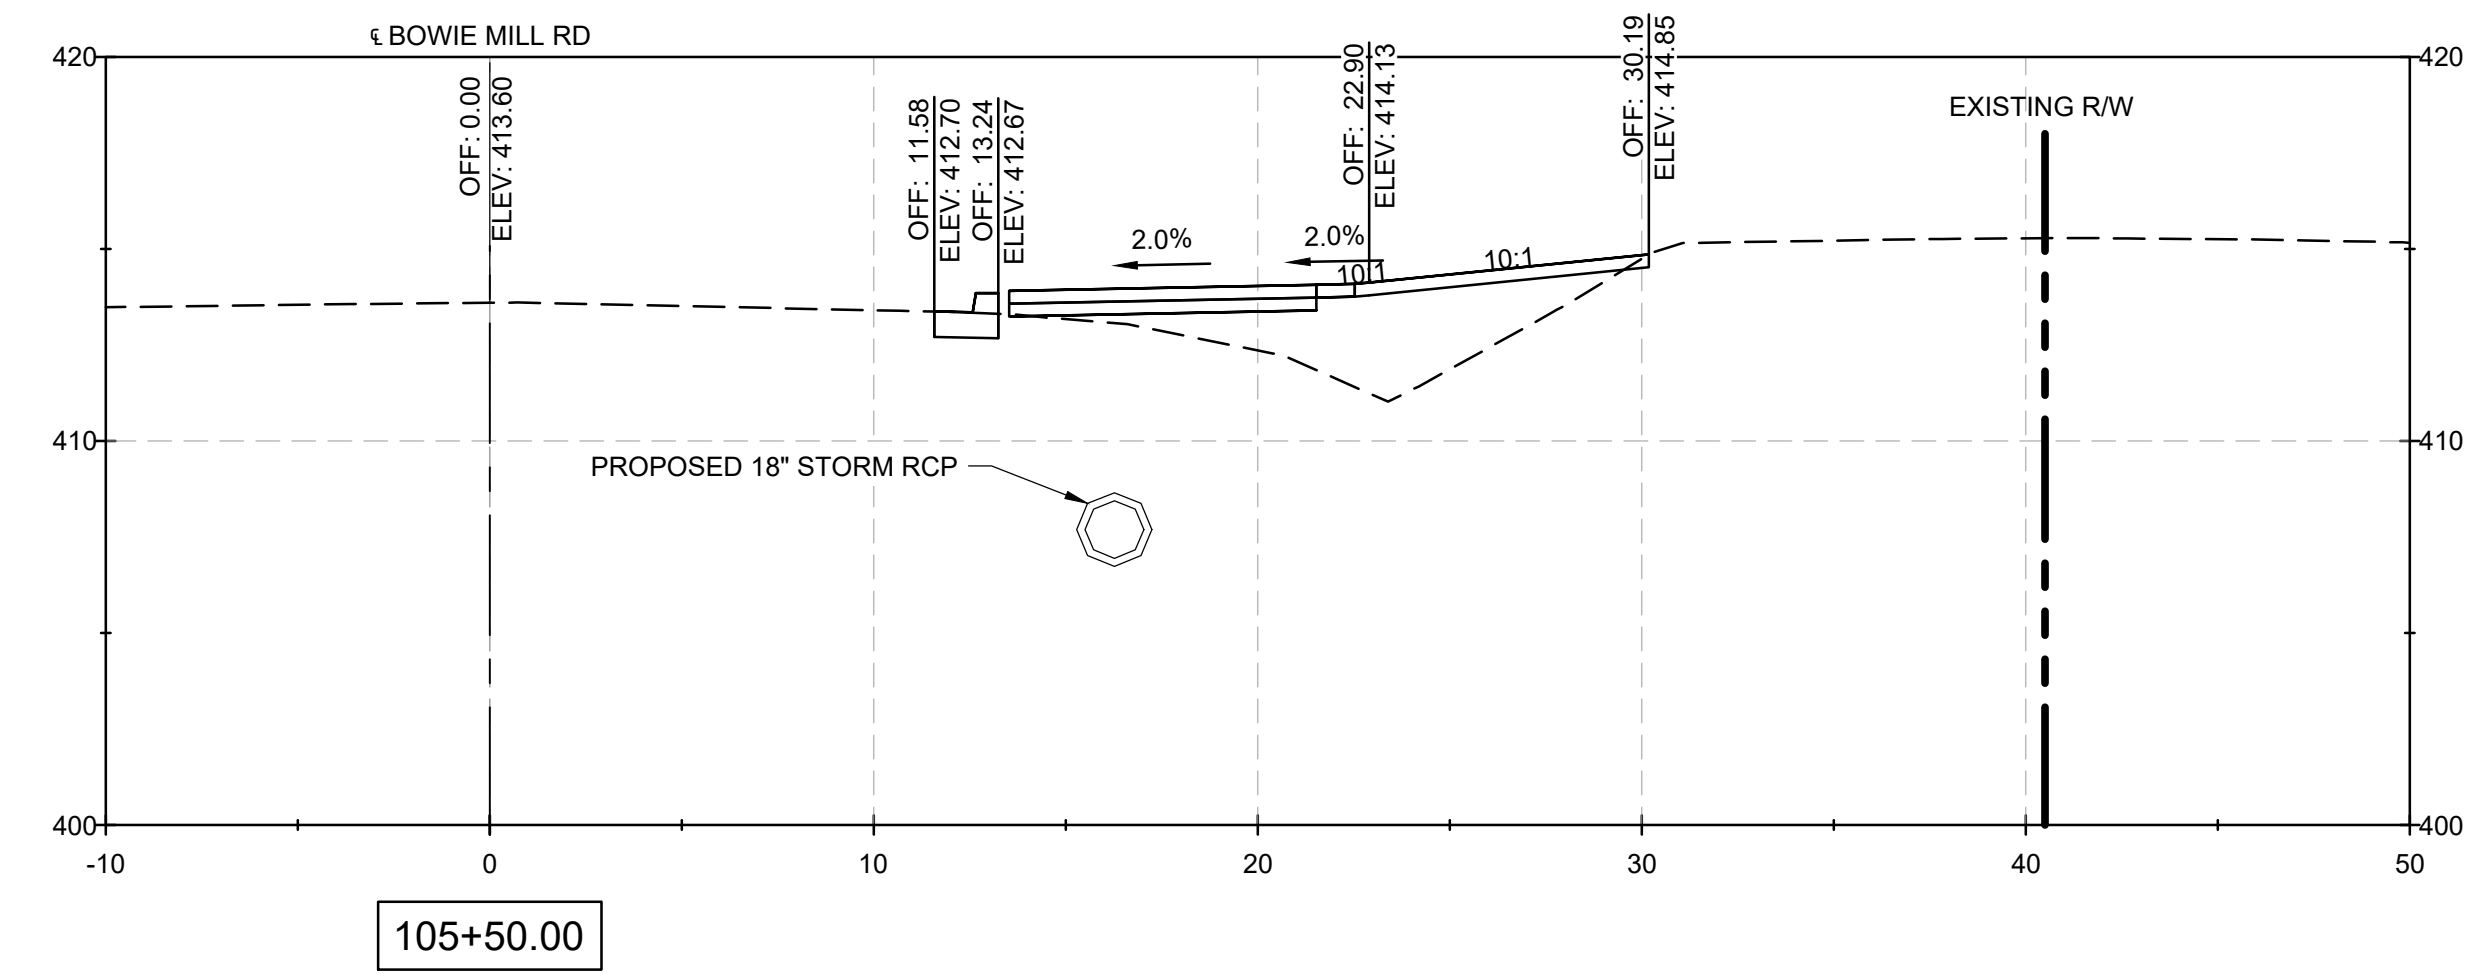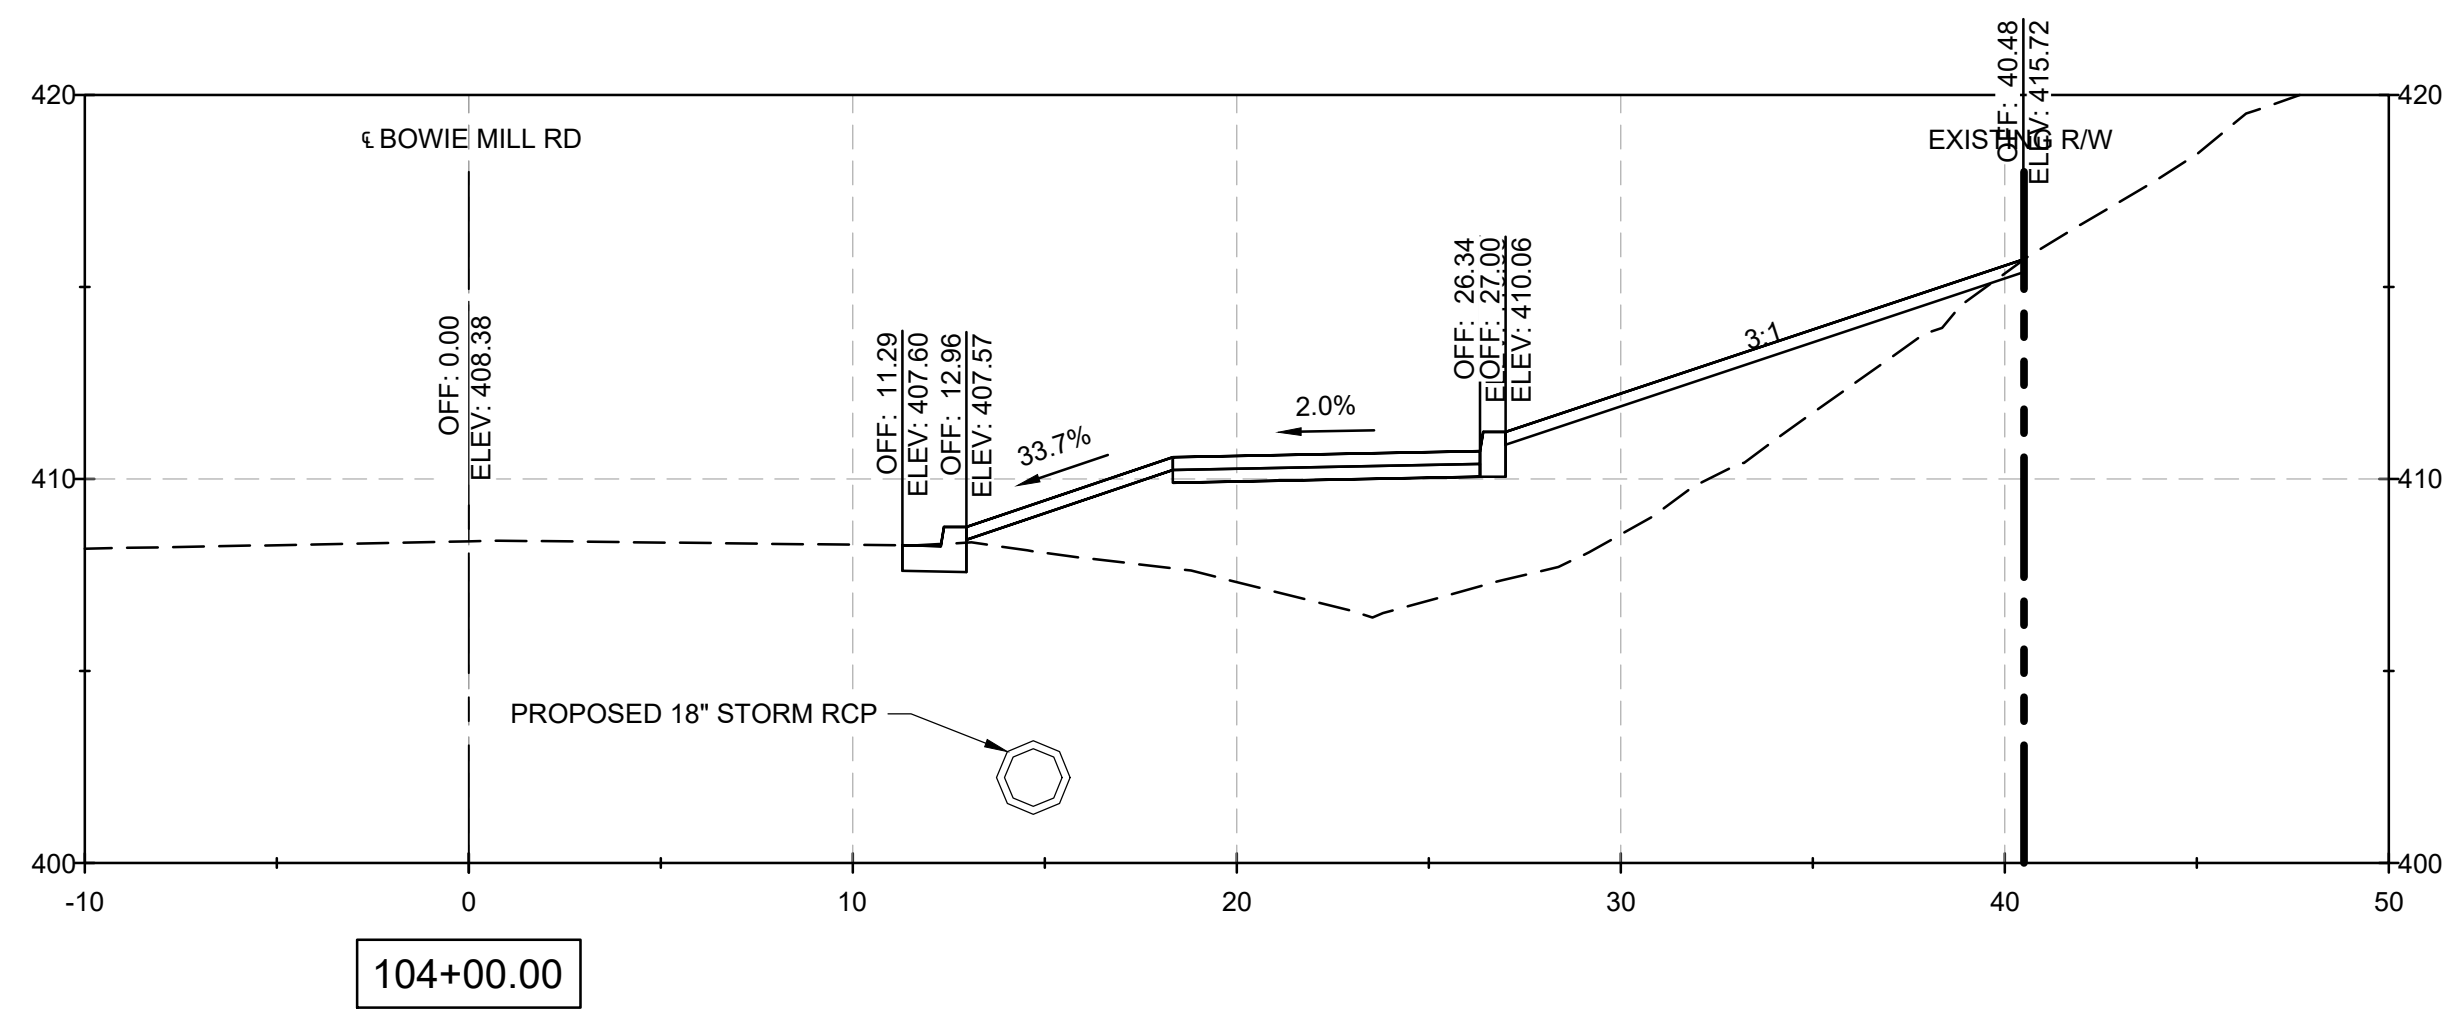


NOTES:

1. CROSS SECTION STATIONS FOLLOW THE ROAD WAY CENTERLINES OF MUNCASTER MILL ROAD AND BOWIE MILL ROAD.

FILE NAME: C:\pwworking\jmt\0642115\pHD_Bowie Mill Road_XSections.dwg LAYOUT NAME: XS-35 PLOTTED: Friday, April 04, 2025 - 10:12pm USER: AHavener

90% DESIGN
NOT FOR CONSTRUCTION

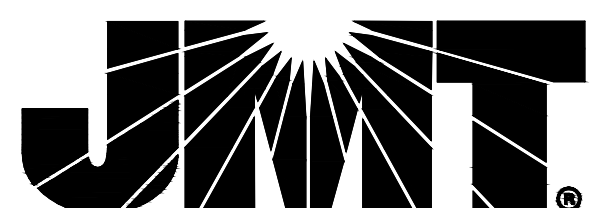

MONTGOMERY COUNTY
DEPARTMENT OF TRANSPORTATION
GAITHERSBURG, MARYLAND

RECOMMENDED FOR APPROVAL

Chief, Design Section
APPROVED

Date _____

Chief, Division of Transportation Engineering

Date _____


Designed by: ADH

Drawn by: TMB

Checked by: JJR

XS-35
CROSS SECTIONS
BOWIE MILL ROAD
BIKEWAY







M-NCPPC PERMIT NO. MR2023016 SHA TRACKING NO. 24APMO039XX

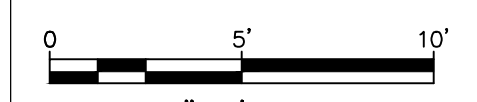

DATE: APRIL 2025

Project No. : 502108

Sheet 371 of 393

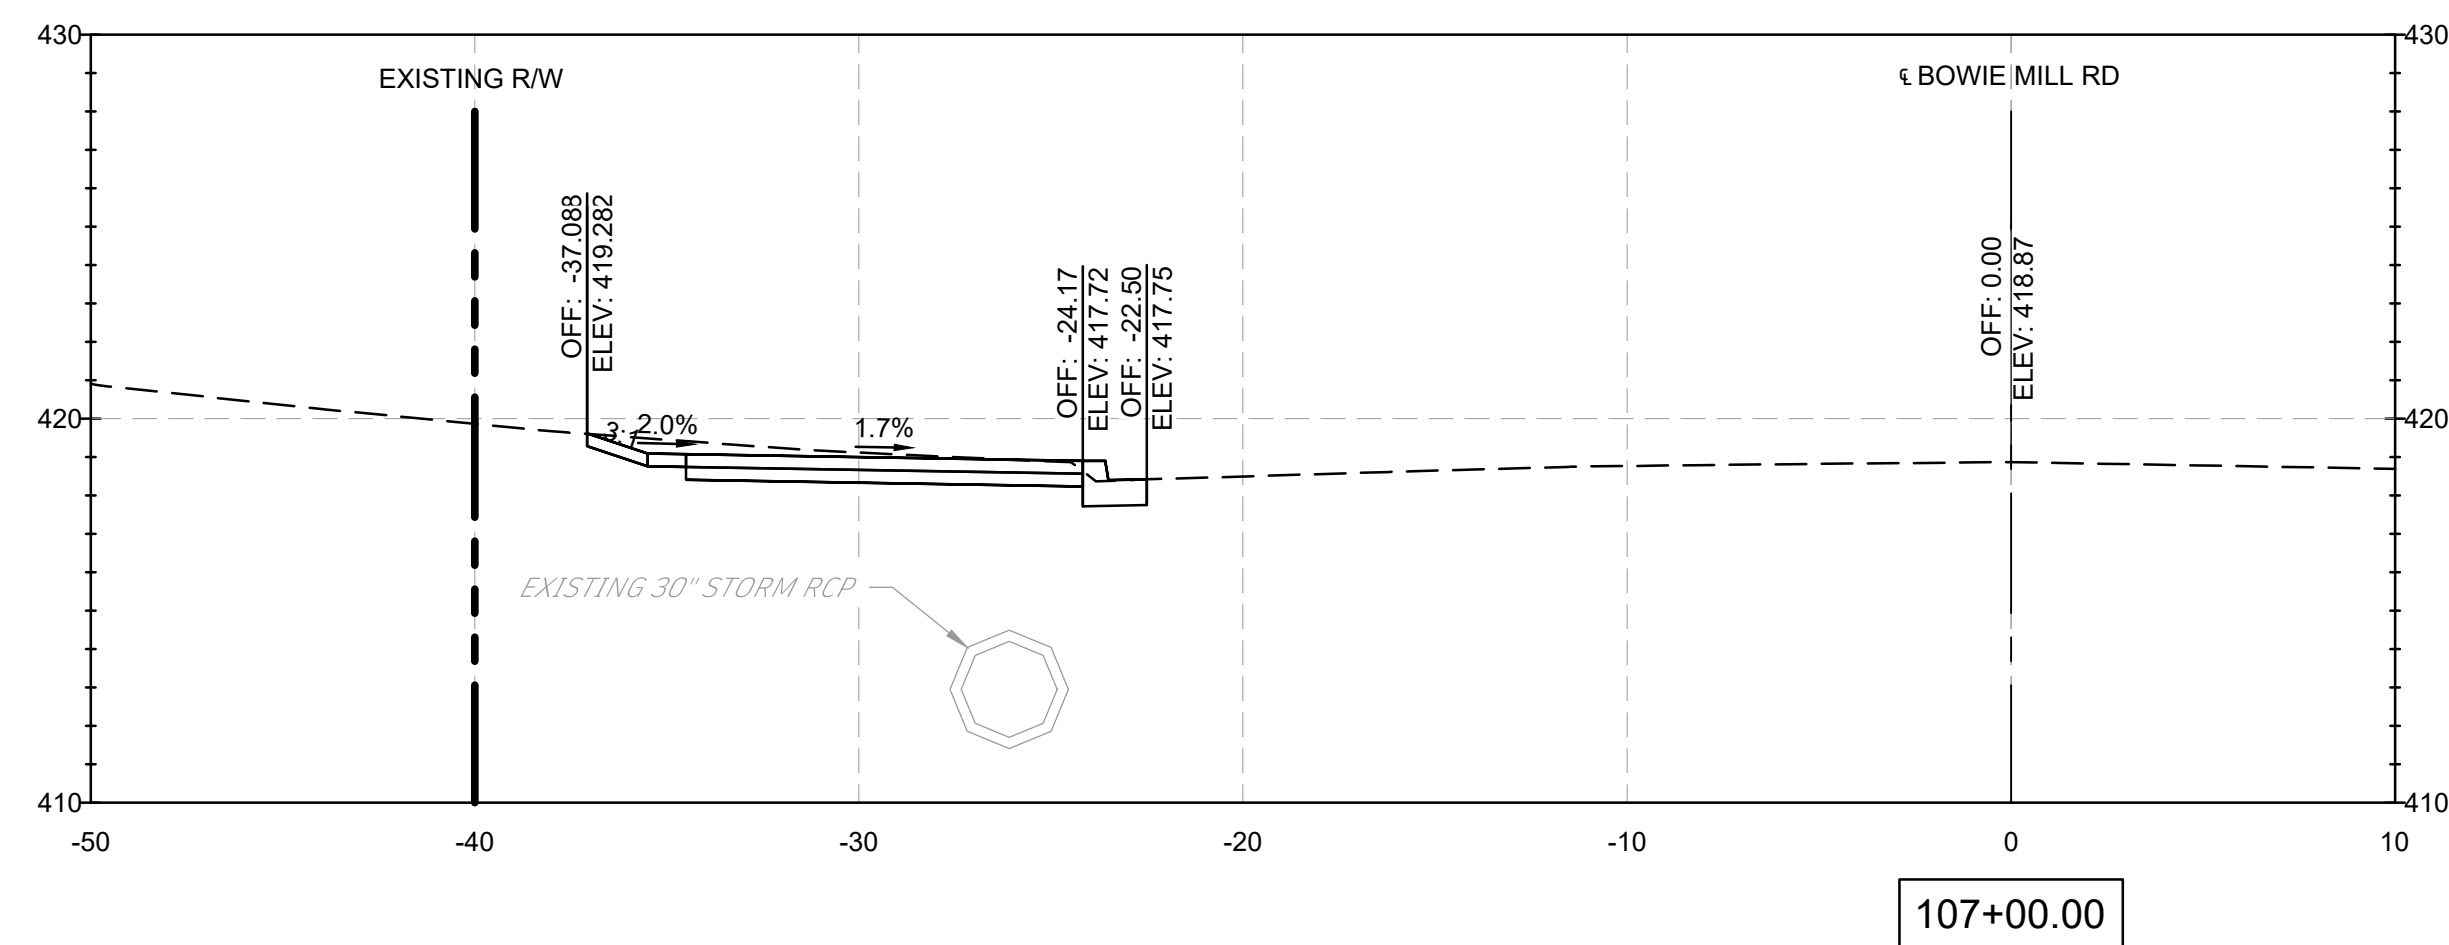
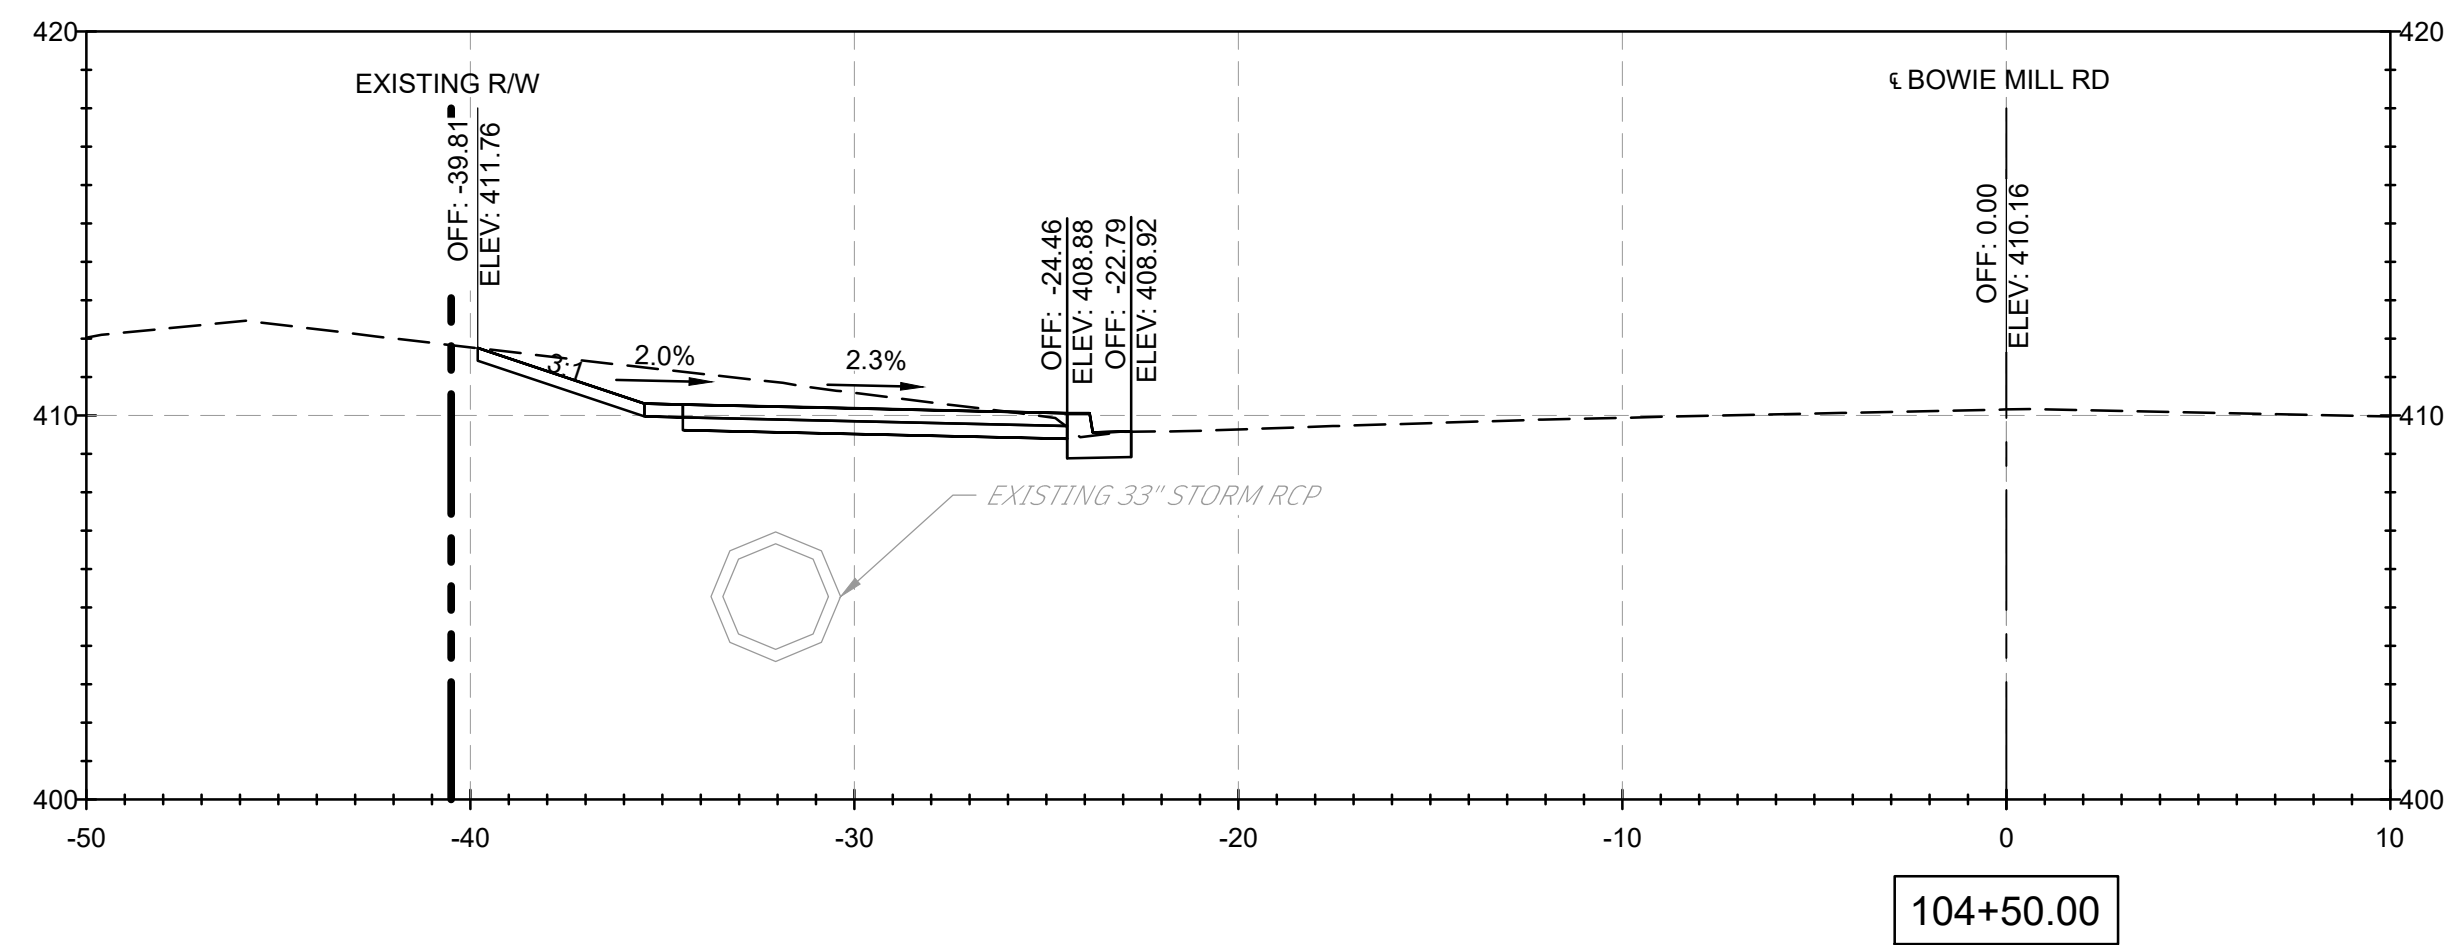
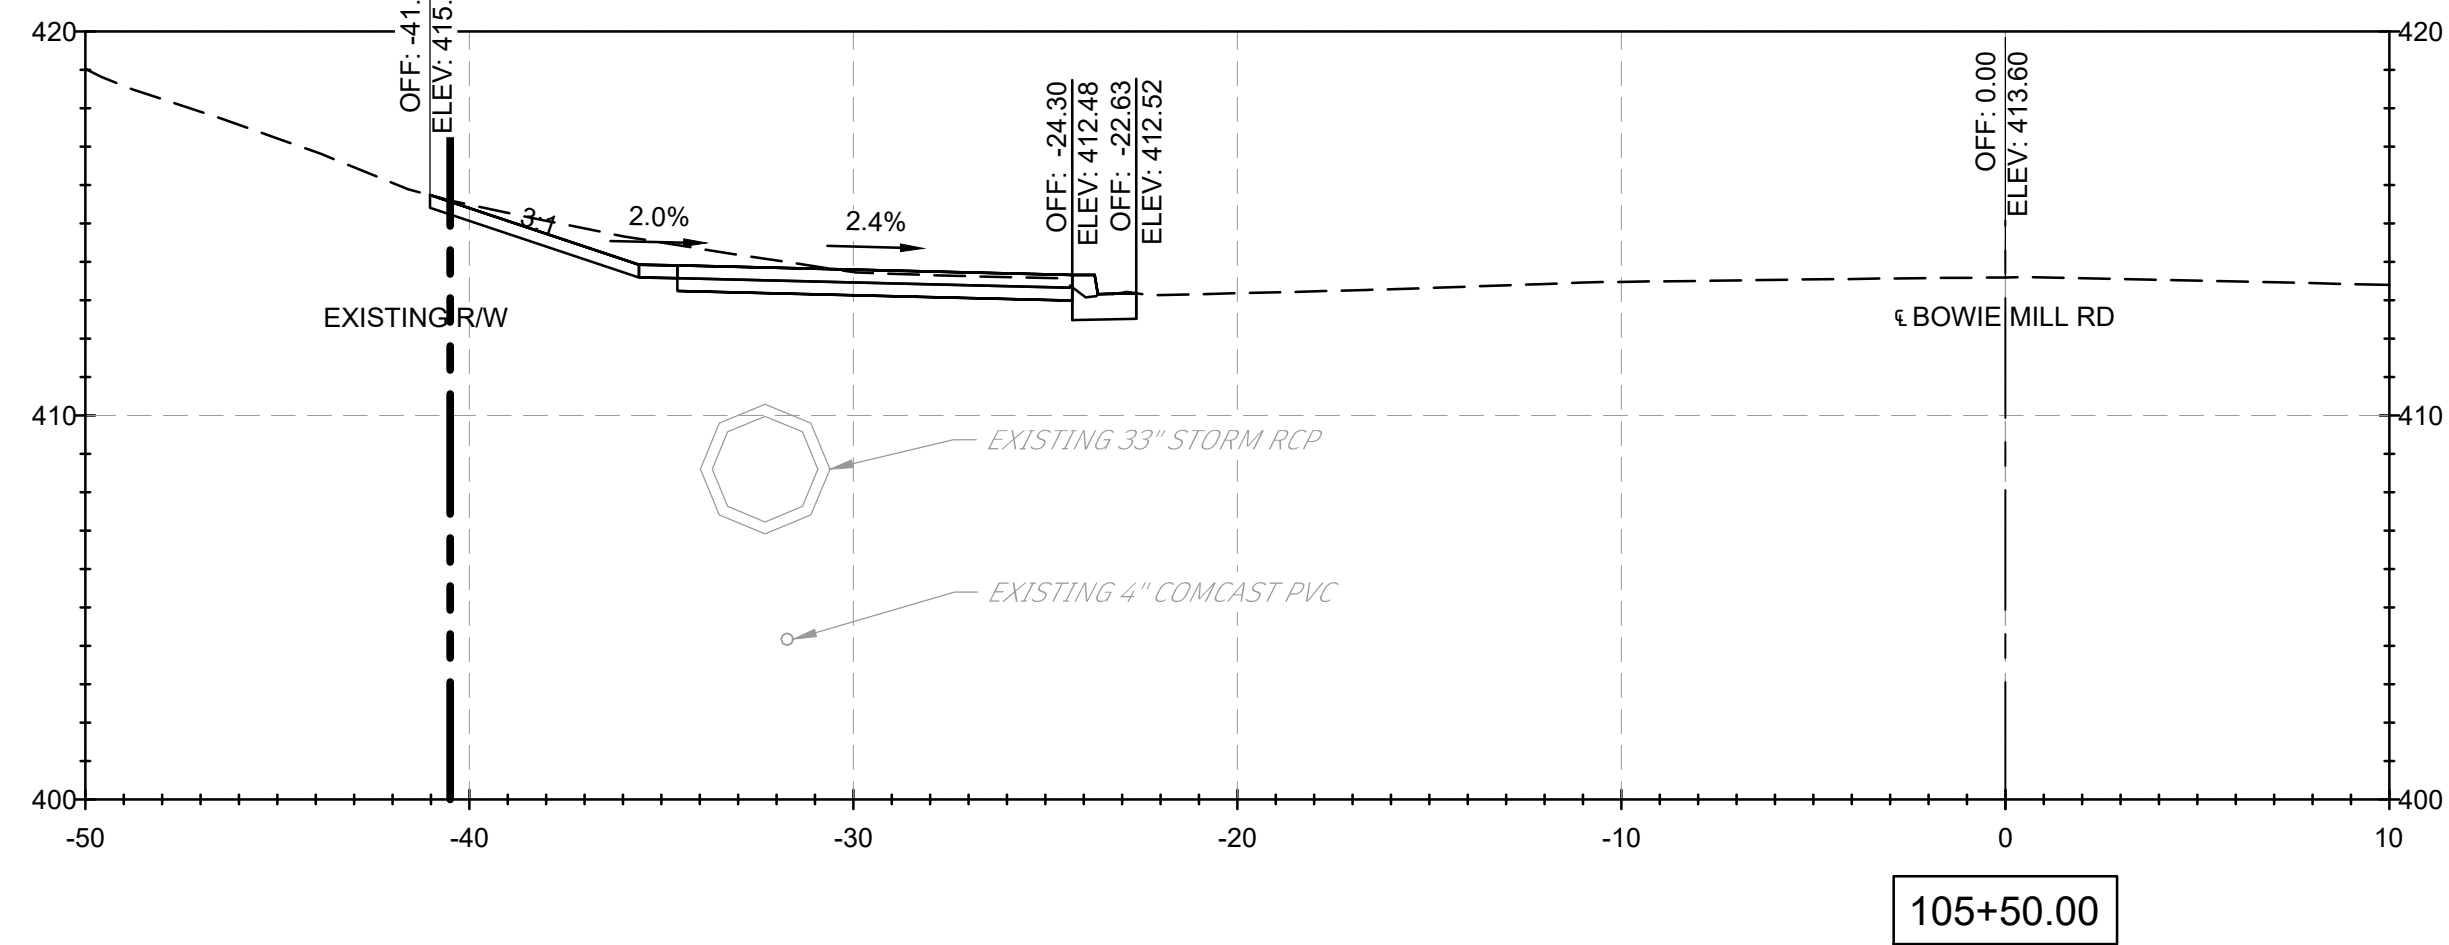
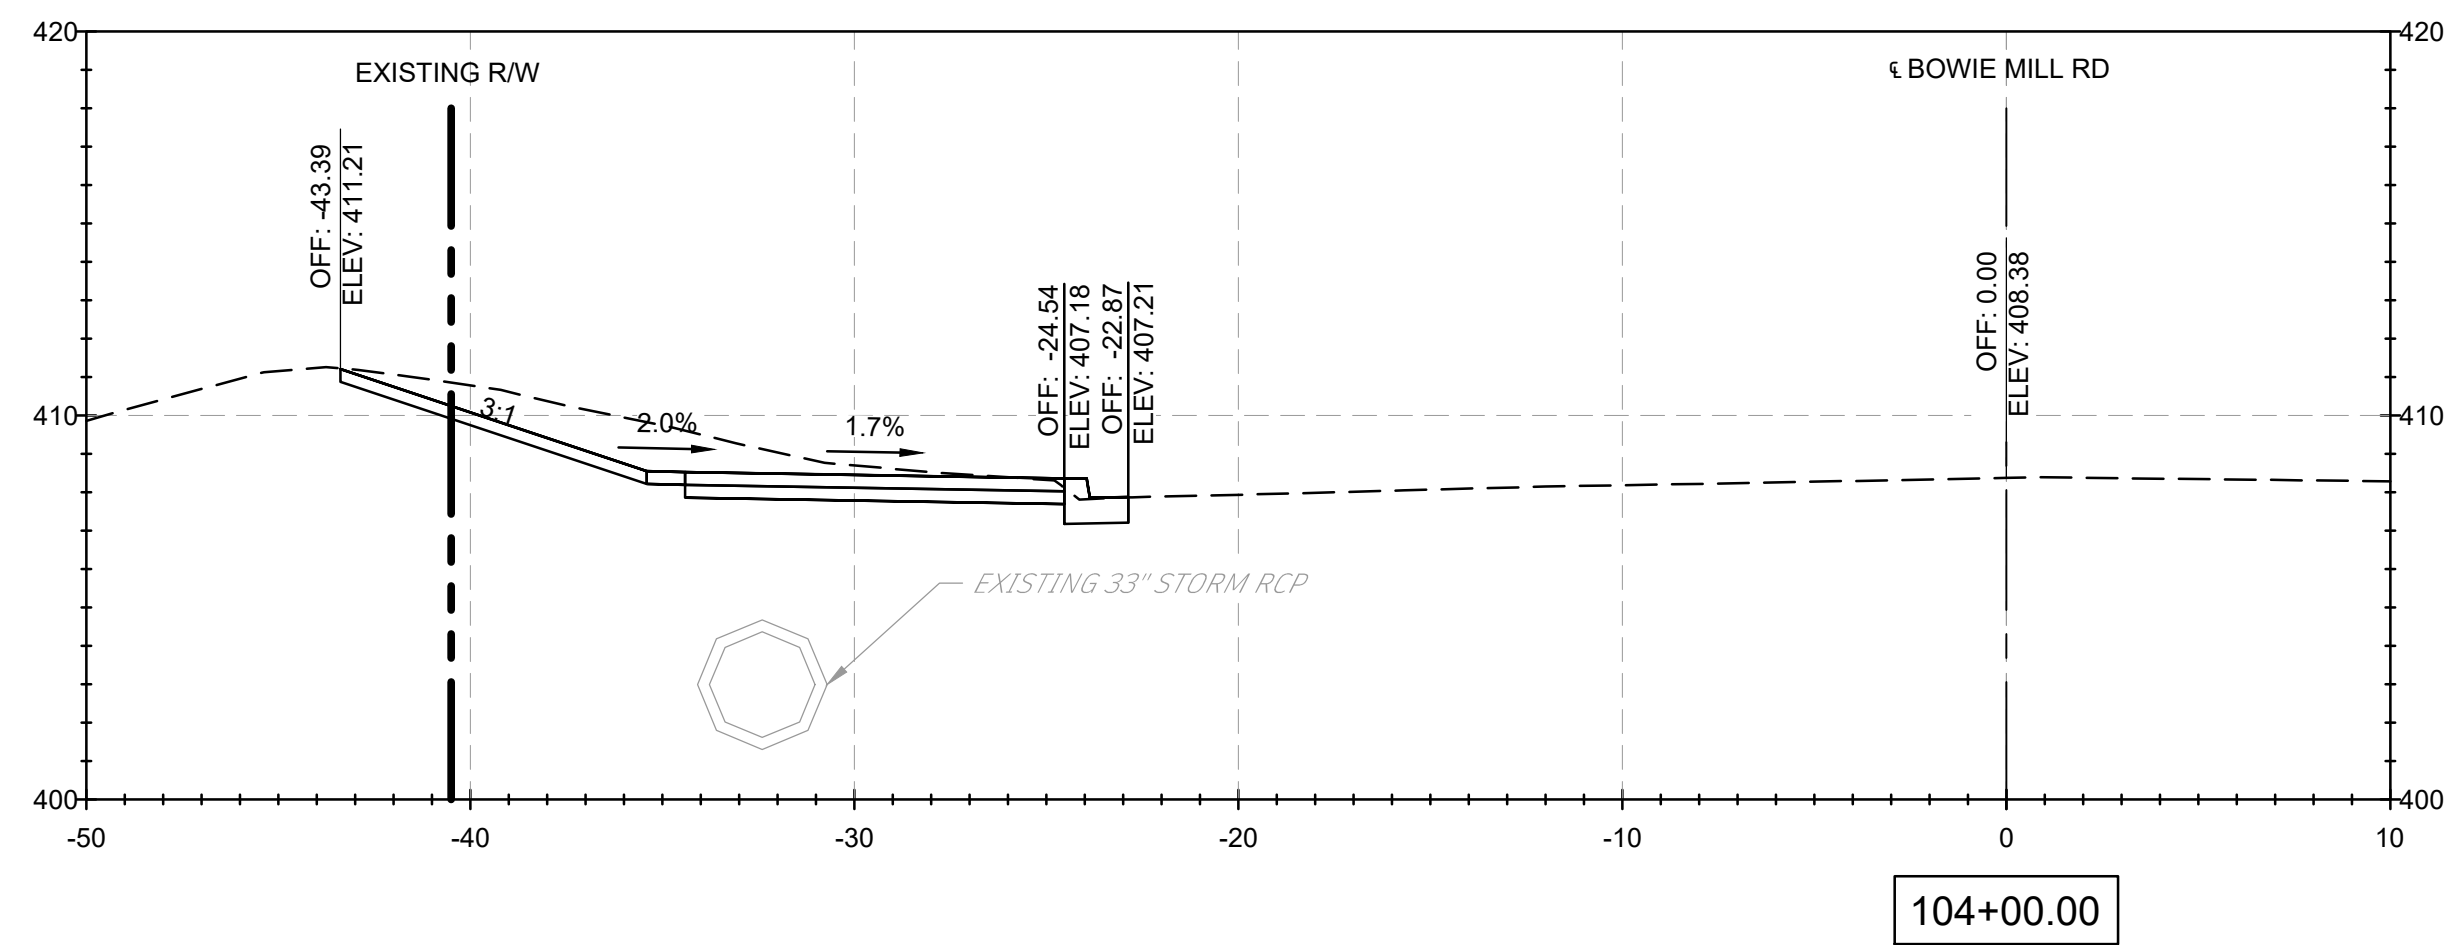
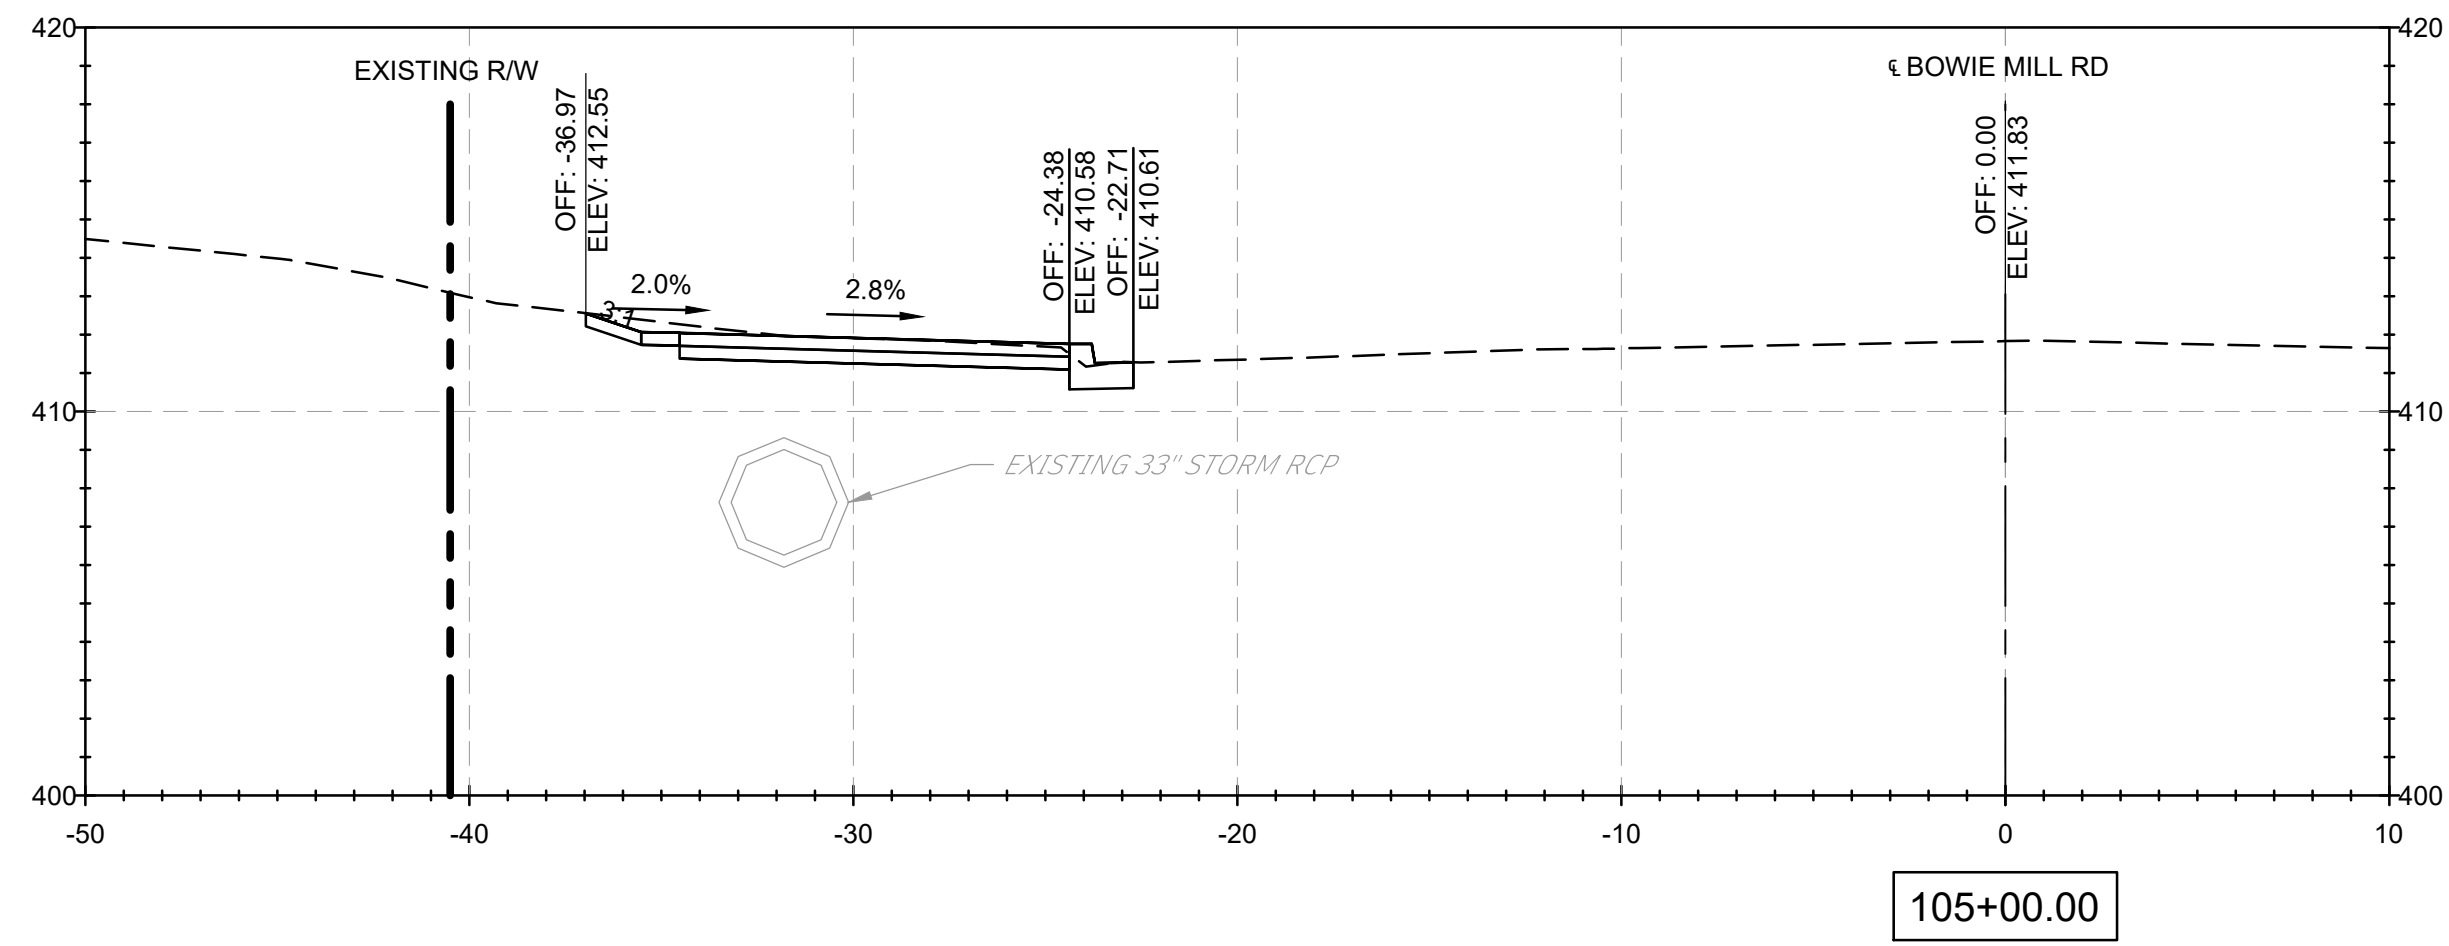
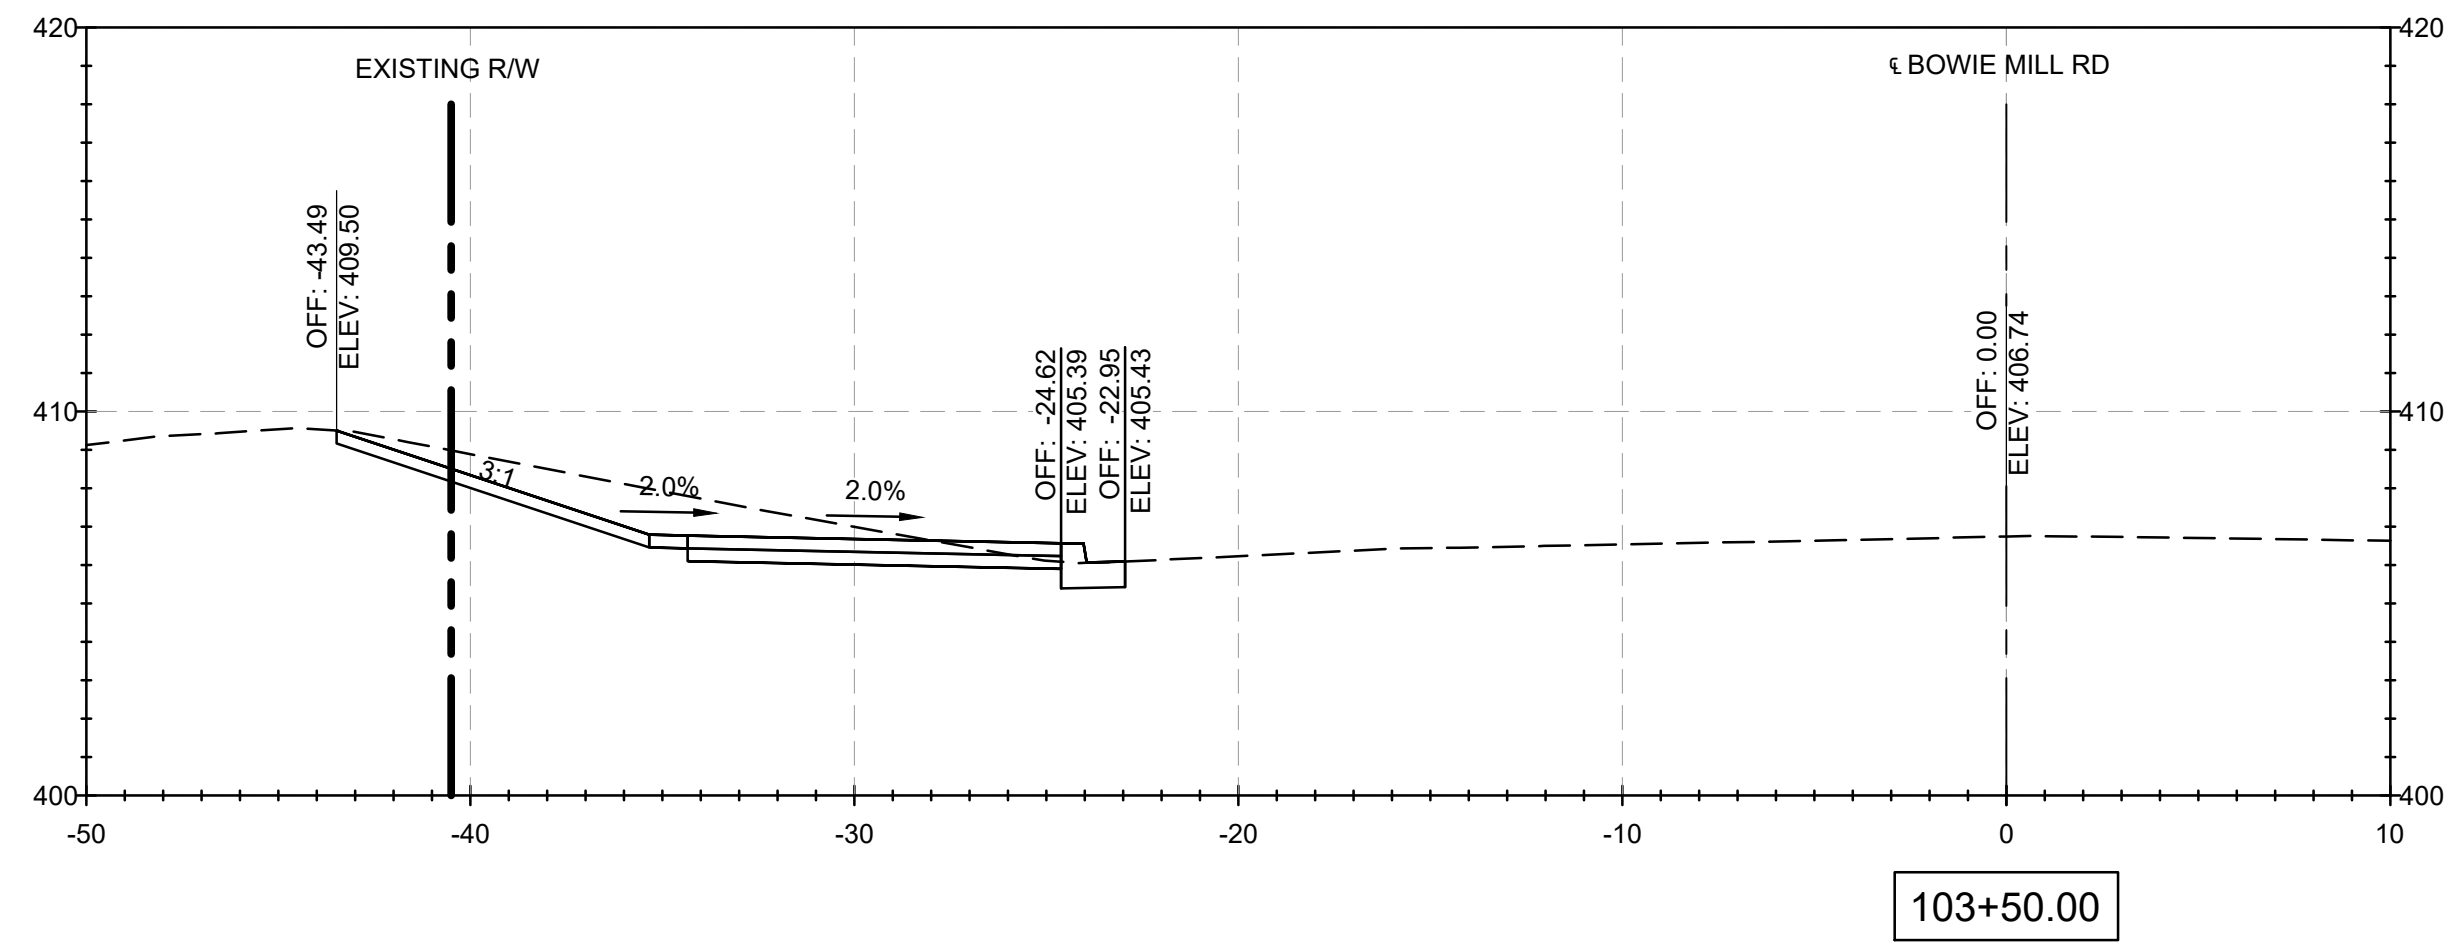


NOTES:

1. CROSS SECTION STATIONS FOLLOW THE ROAD WAY CENTERLINES OF MUNCASTER MILL ROAD AND BOWIE MILL ROAD.

FILE NAME: C:\pwworking\jmt\0642115pHD_Bowie Mill Road_XSections.dwg LAYOUT NAME: XS-36 PLOTTED: Friday, April 04, 2025 - 10:17pm USER: AHavener

90% DESIGN NOT FOR CONSTRUCTION		MONTGOMERY COUNTY DEPARTMENT OF TRANSPORTATION GAITHERSBURG, MARYLAND				XS-36 CROSS SECTIONS BOWIE MILL ROAD BIKEWAY M-NCPPC PERMIT NO. <u>MR2023016</u> SHA TRACKING NO. <u>24APMO039XX</u> 0 5' 10' SCALE: 1"=5' DATE: APRIL 2025 Project No. : <u>502108</u> Sheet <u>372</u> of <u>393</u>
		RECOMMENDED FOR APPROVAL				
		Chief, Design Section APPROVED		Date		
Chief, Division of Transportation Engineering		Date		Designed by: <u>ADH</u> Drawn by: <u>TMB</u> Checked by: <u>JJR</u>		
NO.	REVISION	DATE	BY			

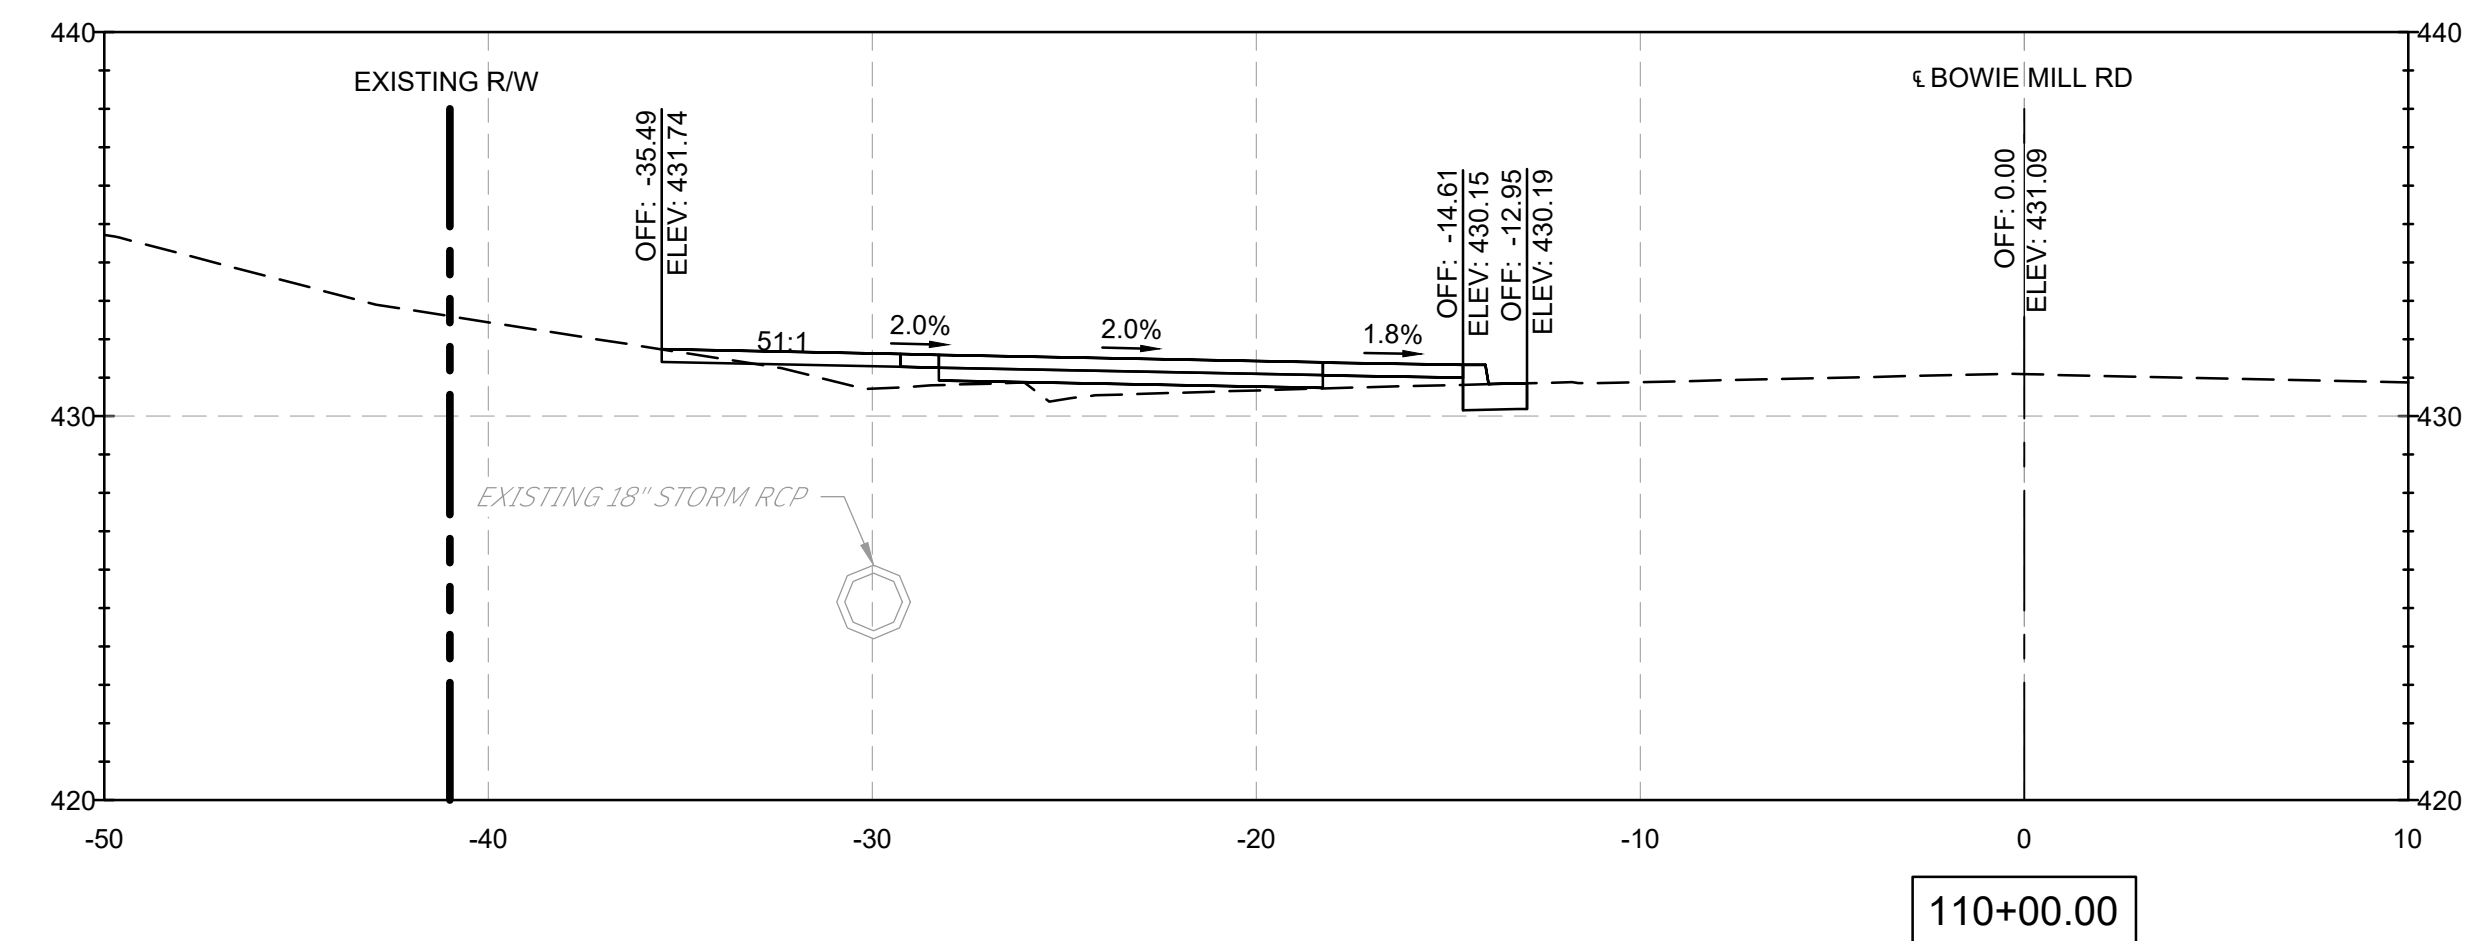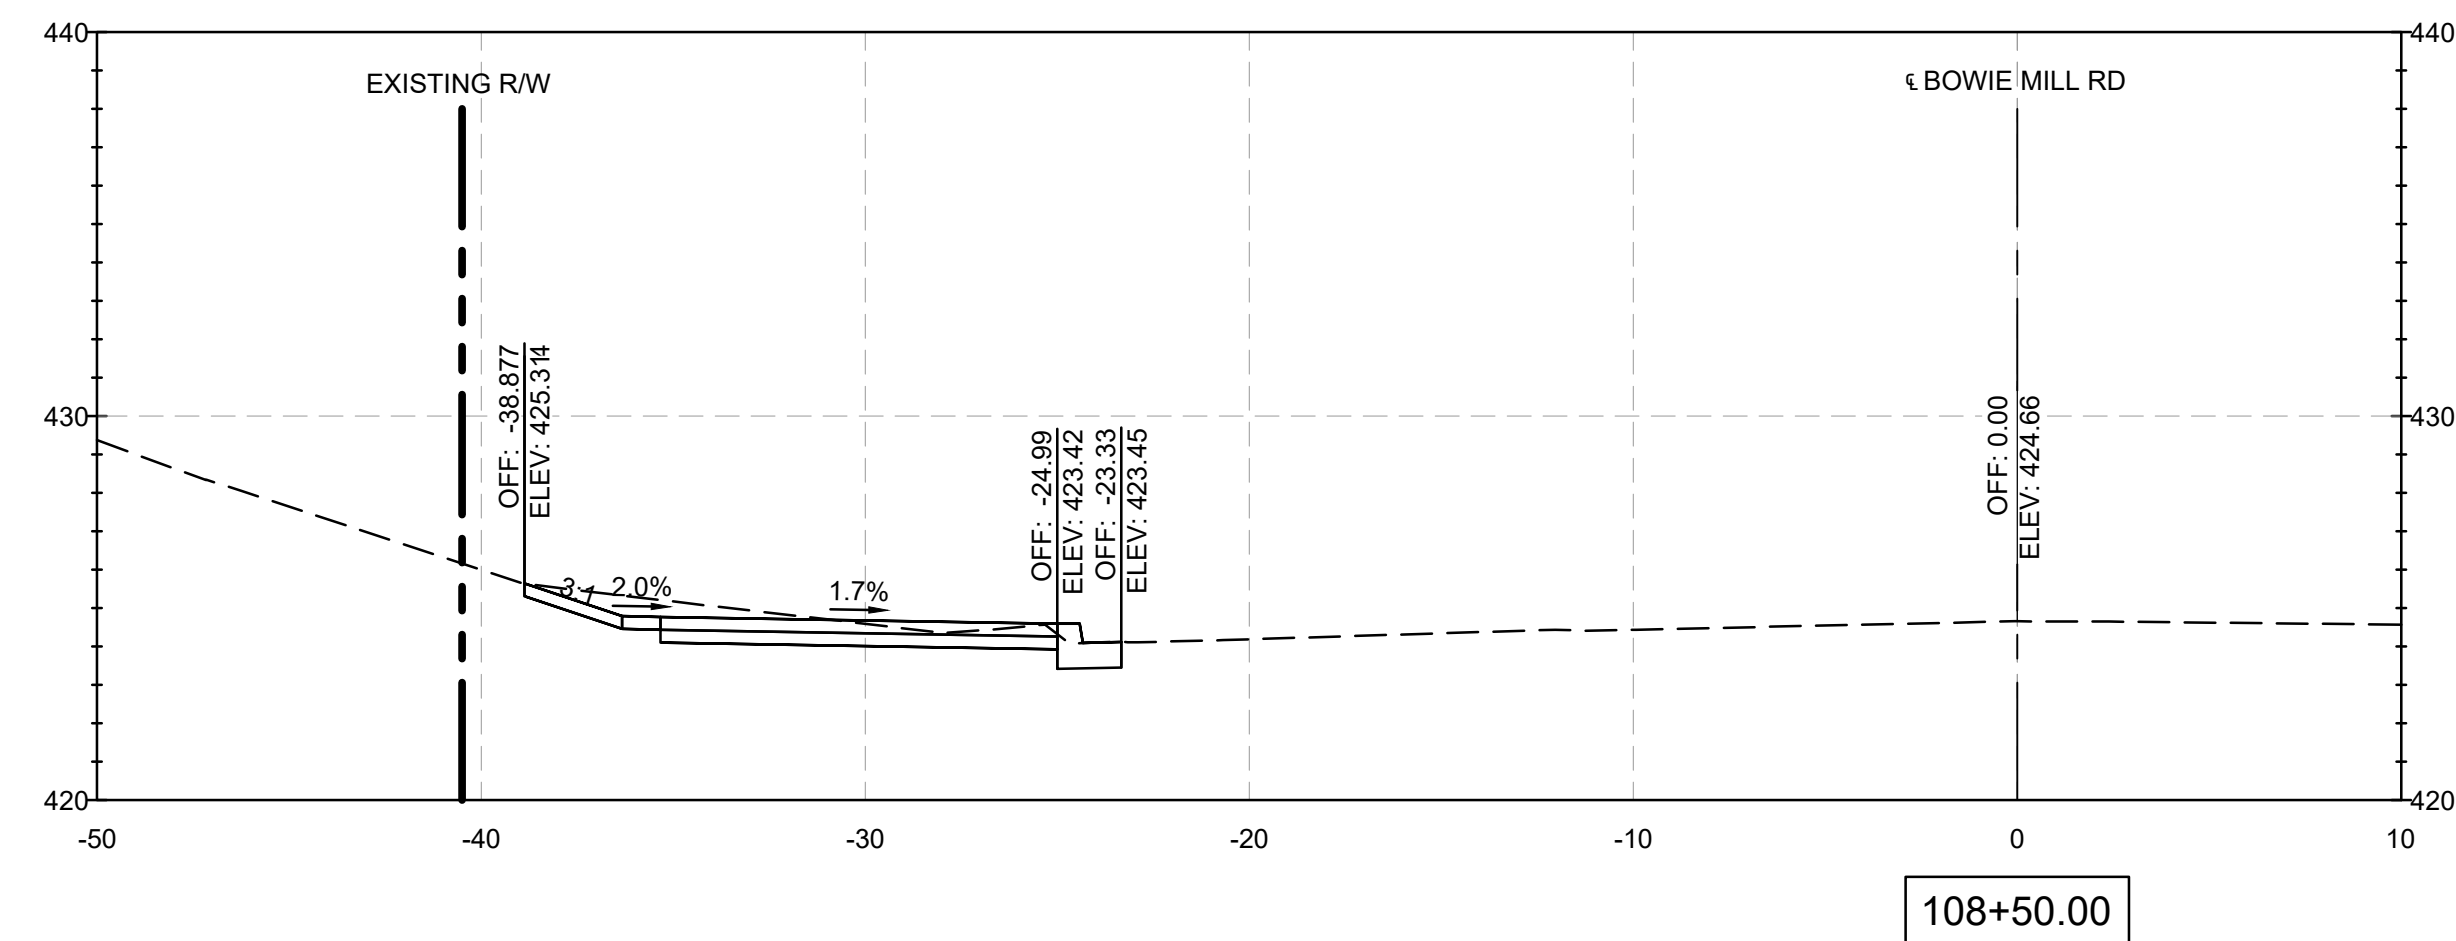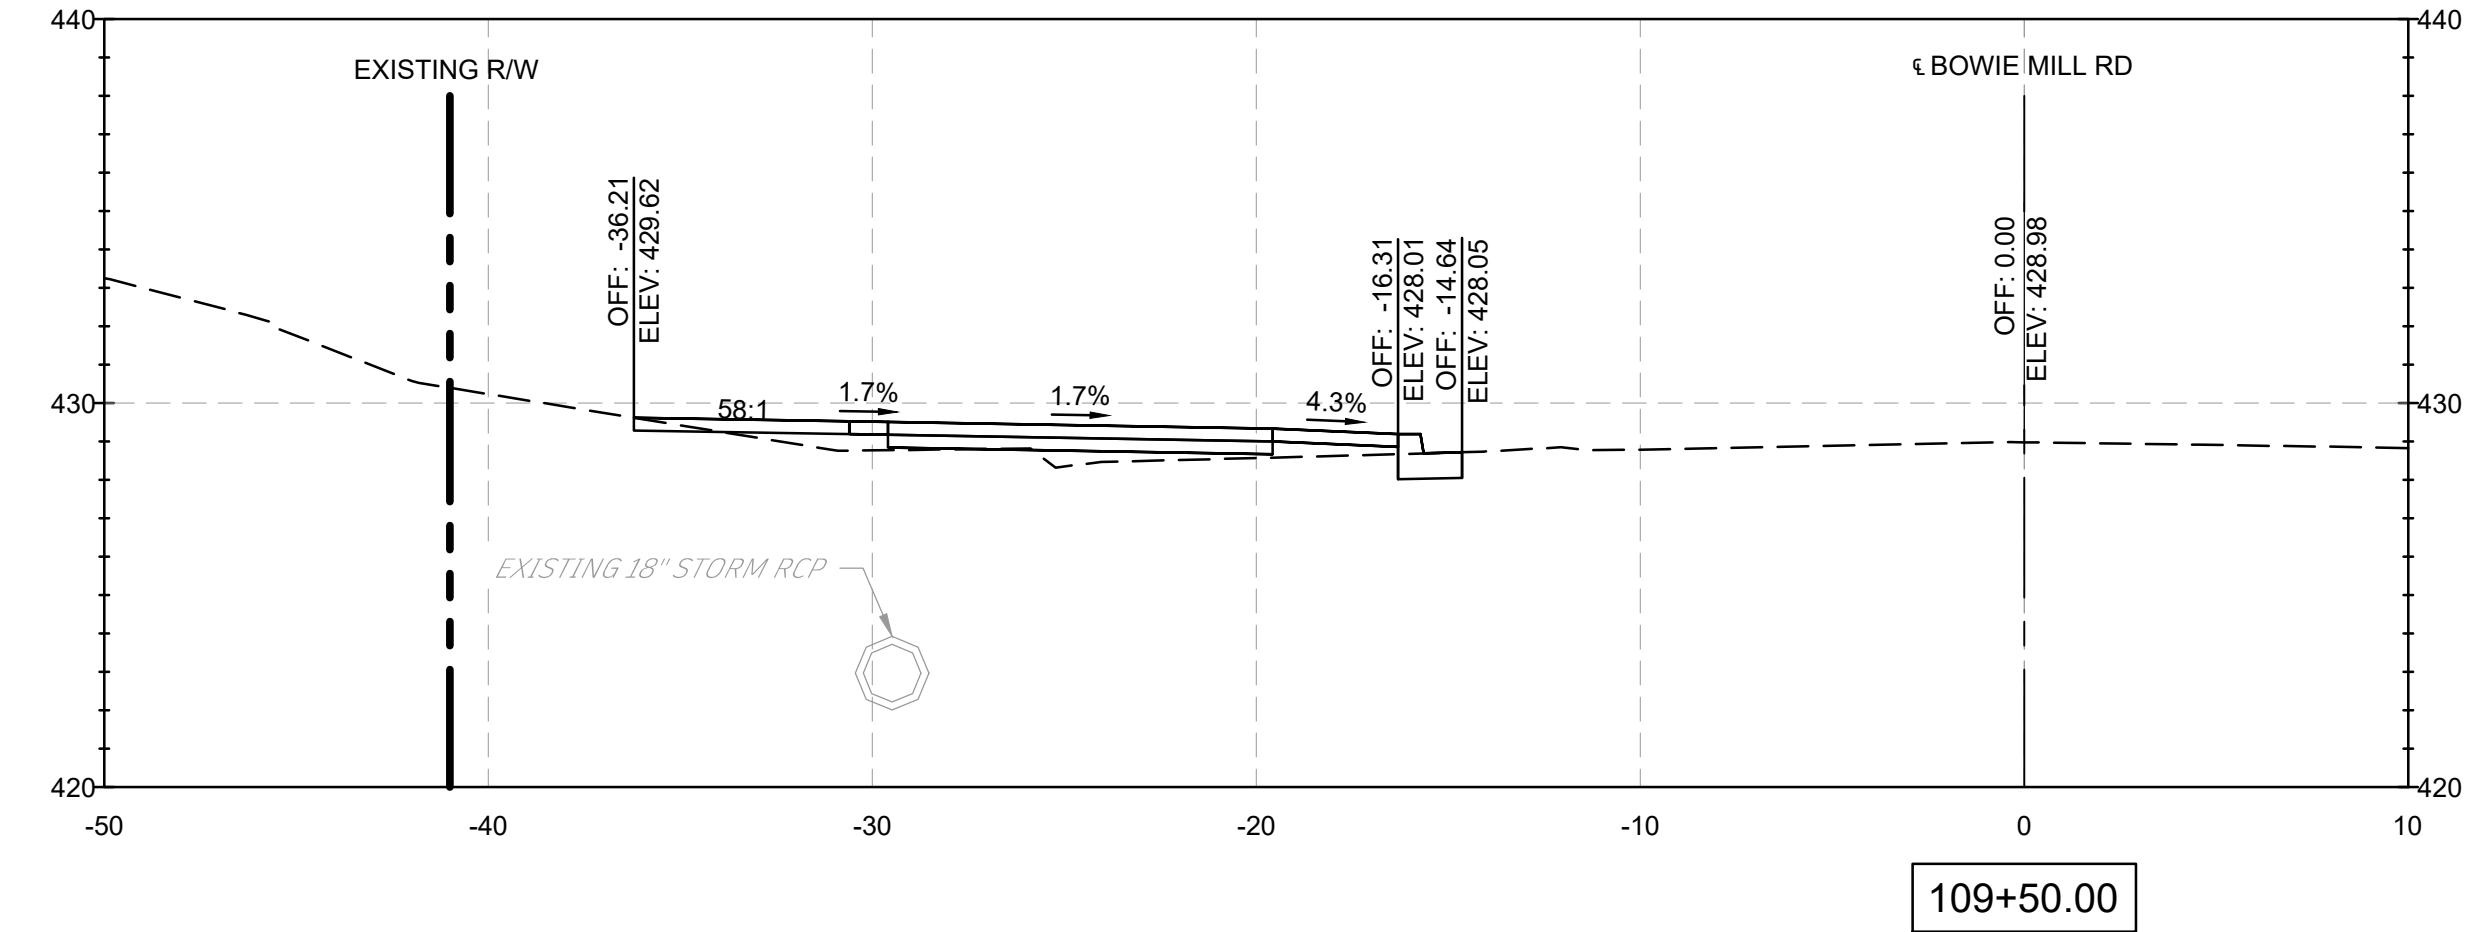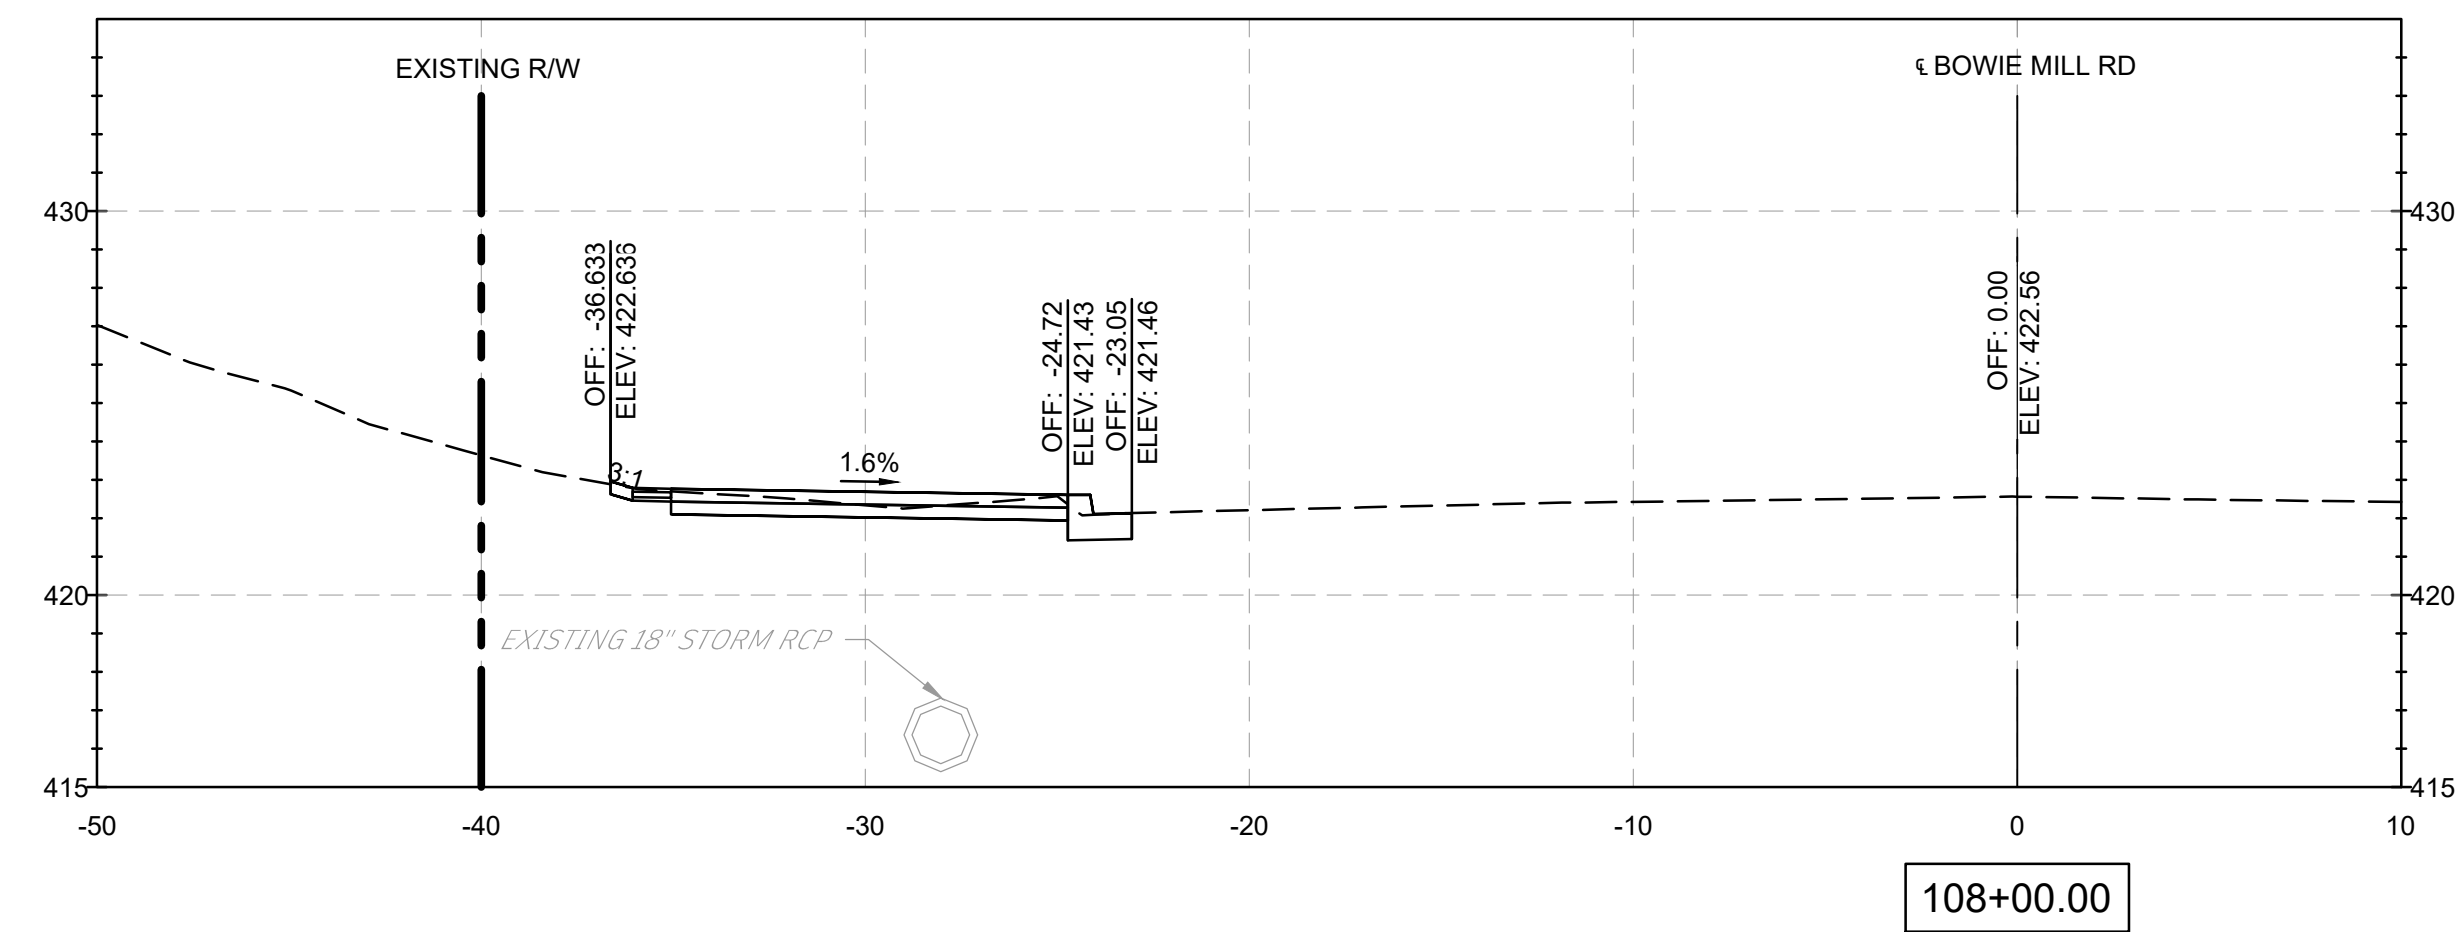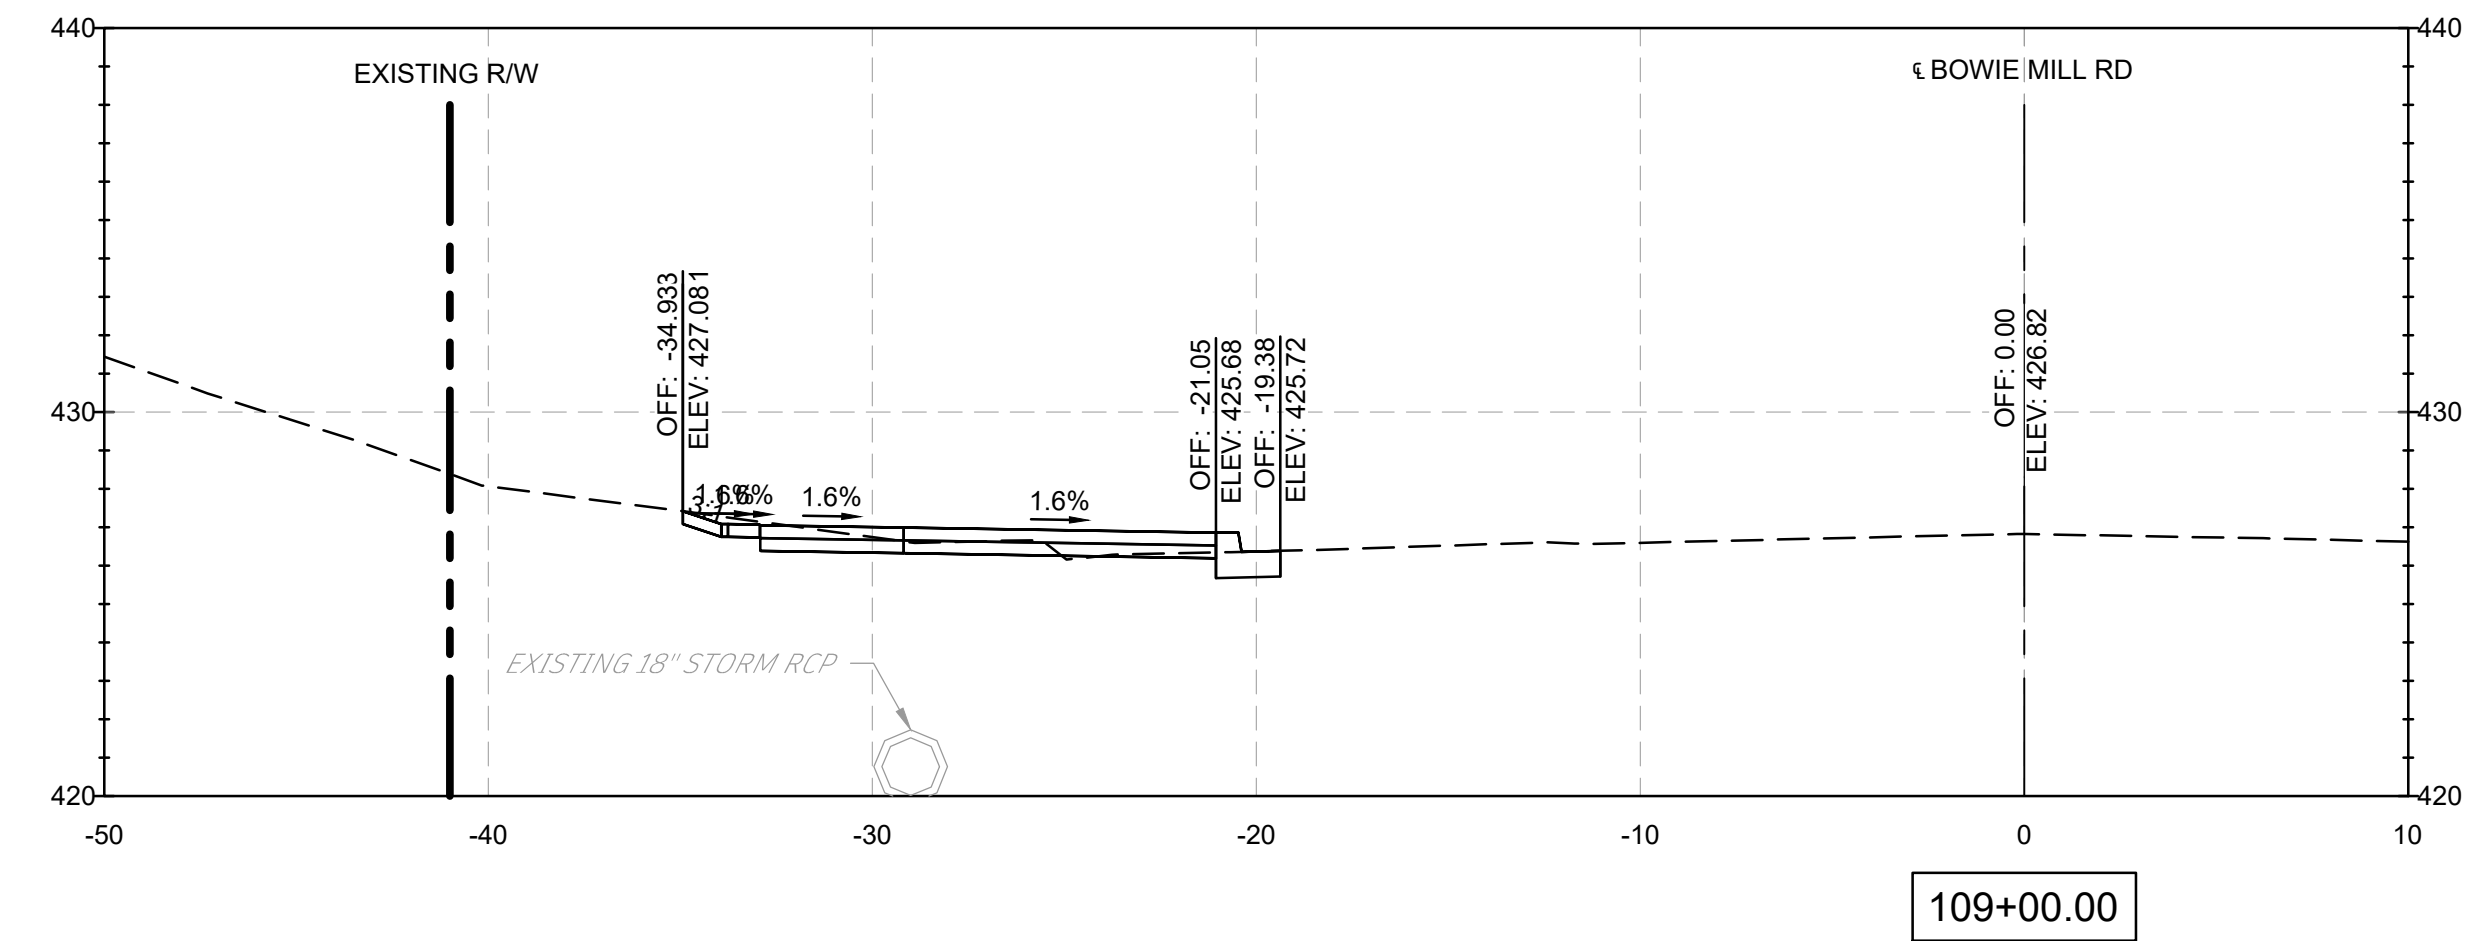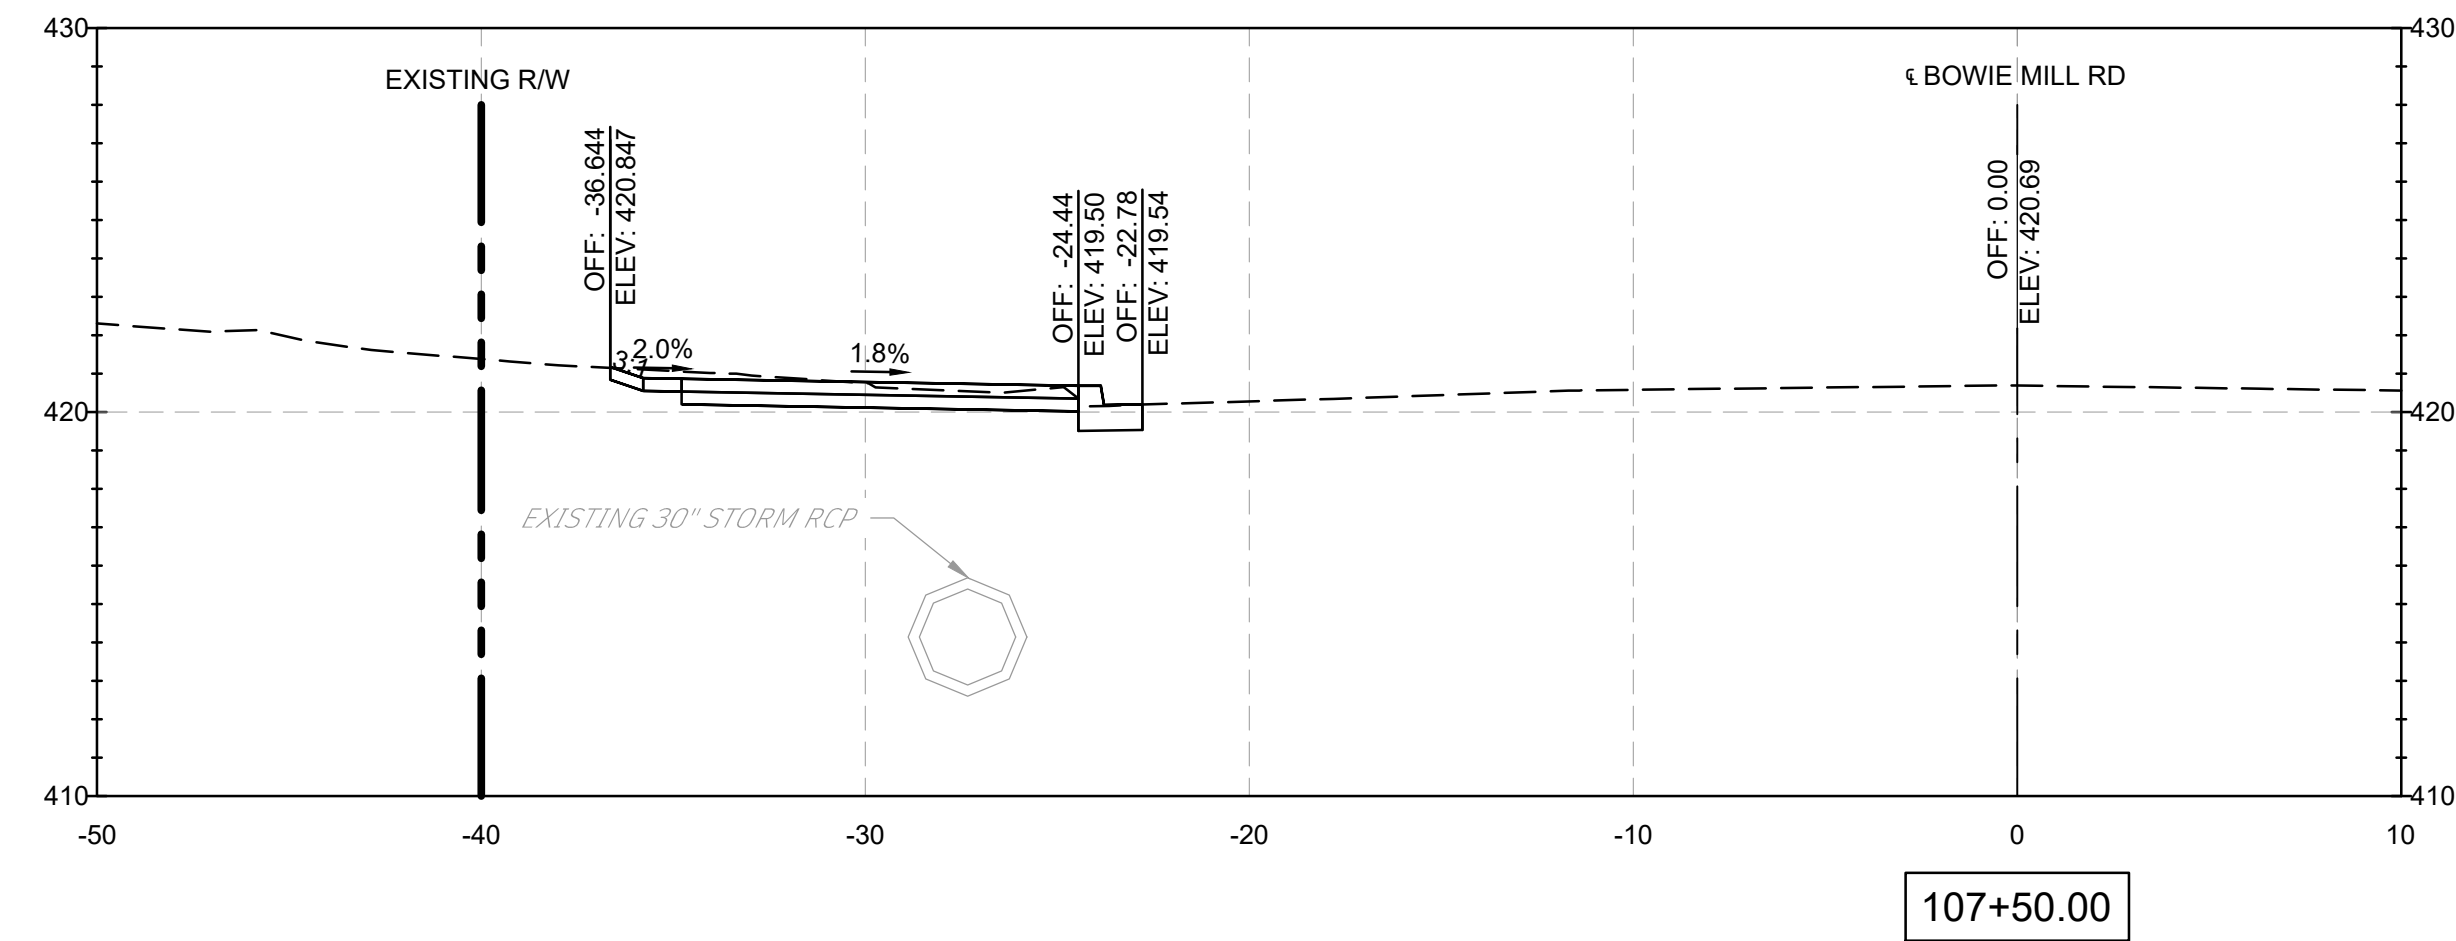


NOTES:

1. CROSS SECTION STATIONS FOLLOW THE ROAD WAY CENTERLINES OF MUNCASTER MILL ROAD AND BOWIE MILL ROAD.

FILE NAME: C:\pwworking\jmt\0642115\pHD_Bowie Mill Road_XSections.dwg LAYOUT NAME: XS-37 PLOTTED: Friday, April 04, 2025 - 10:20pm USER: AHavener

90% DESIGN
NOT FOR CONSTRUCTION

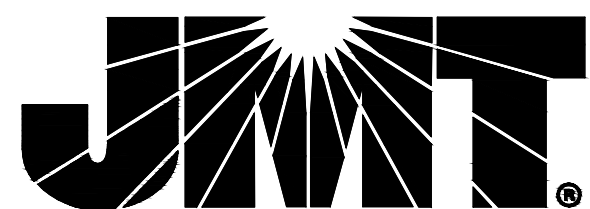[illegible]

MONTGOMERY COUNTY
DEPARTMENT OF TRANSPORTATION
GAITHERSBURG, MARYLAND

RECOMMENDED FOR APPROVAL


Chief, Design Section	Date
APPROVED	

Chief, Division of Transportation Engineering _____ Date _____

Designed by: ADH Drawn by: TMB Checked by: JJR







XS-37
CROSS SECTIONS
BOWIE MILL ROAD
BIKEWAY

M-NCPPC PERMIT NO. MR2023016 SHA TRACKING NO. 24APMO039XX

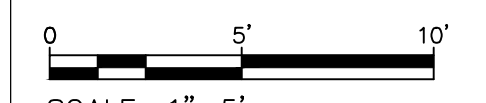

SCALE: 1"=5' DATE: APRIL 2025

Project No. : 502108 Sheet 373 of 393

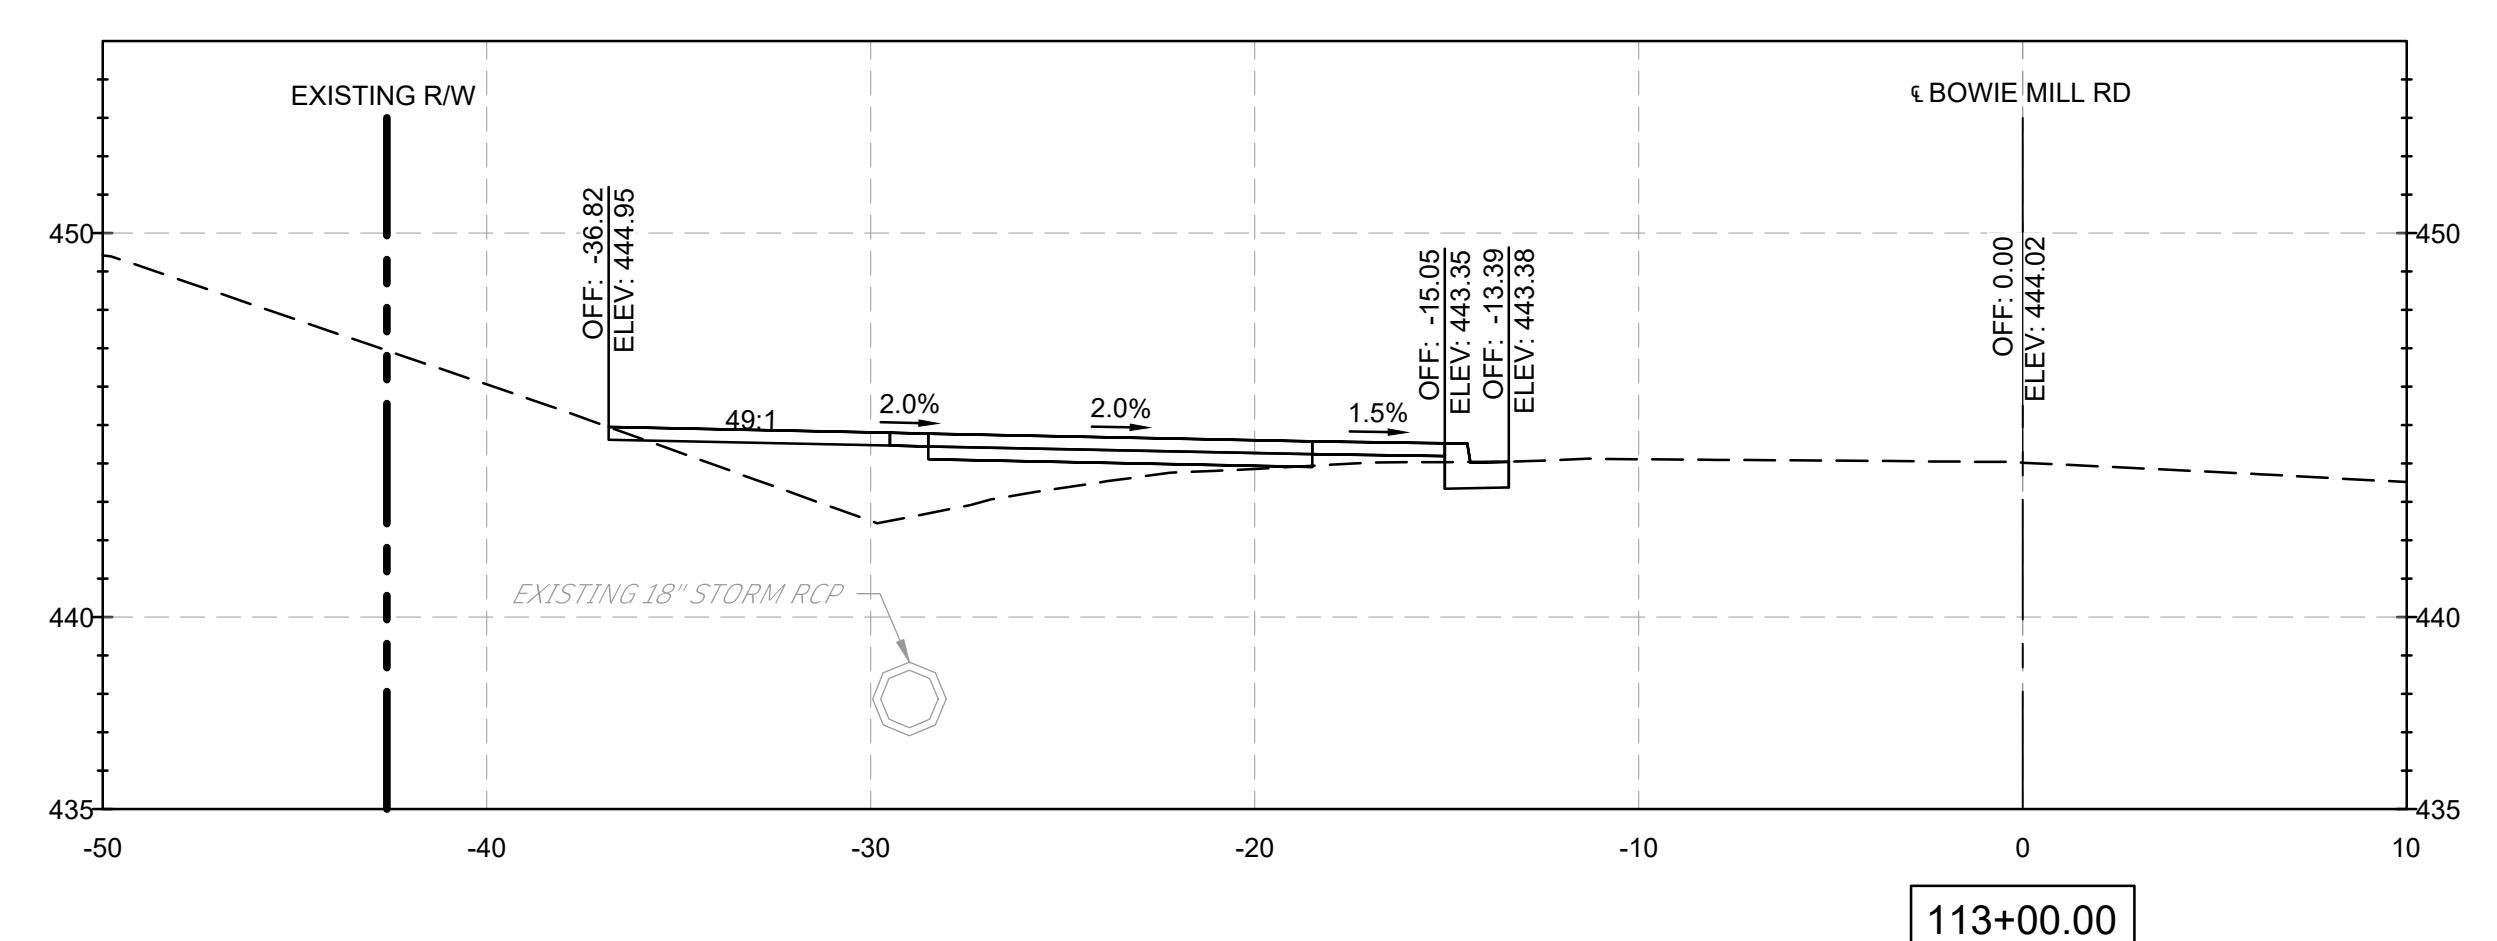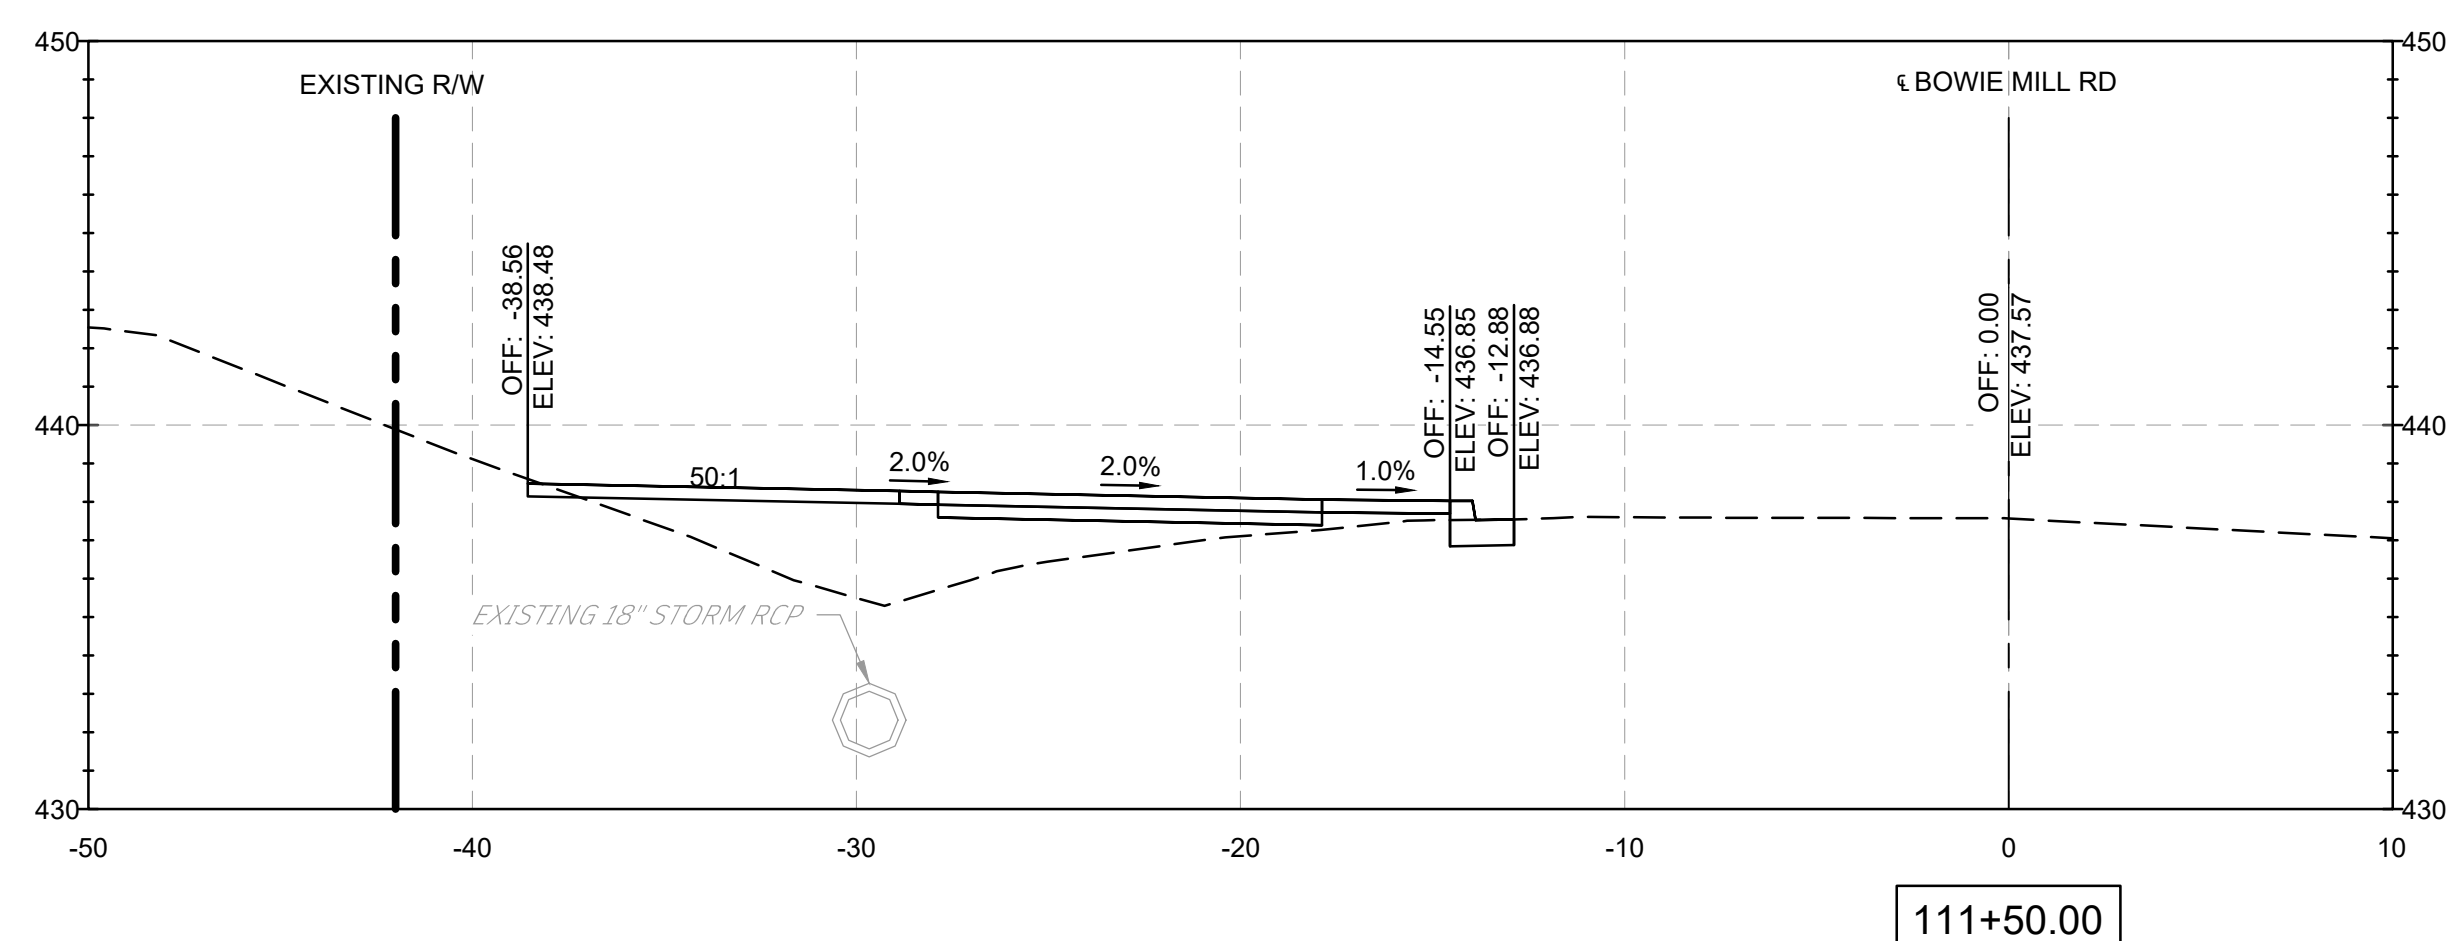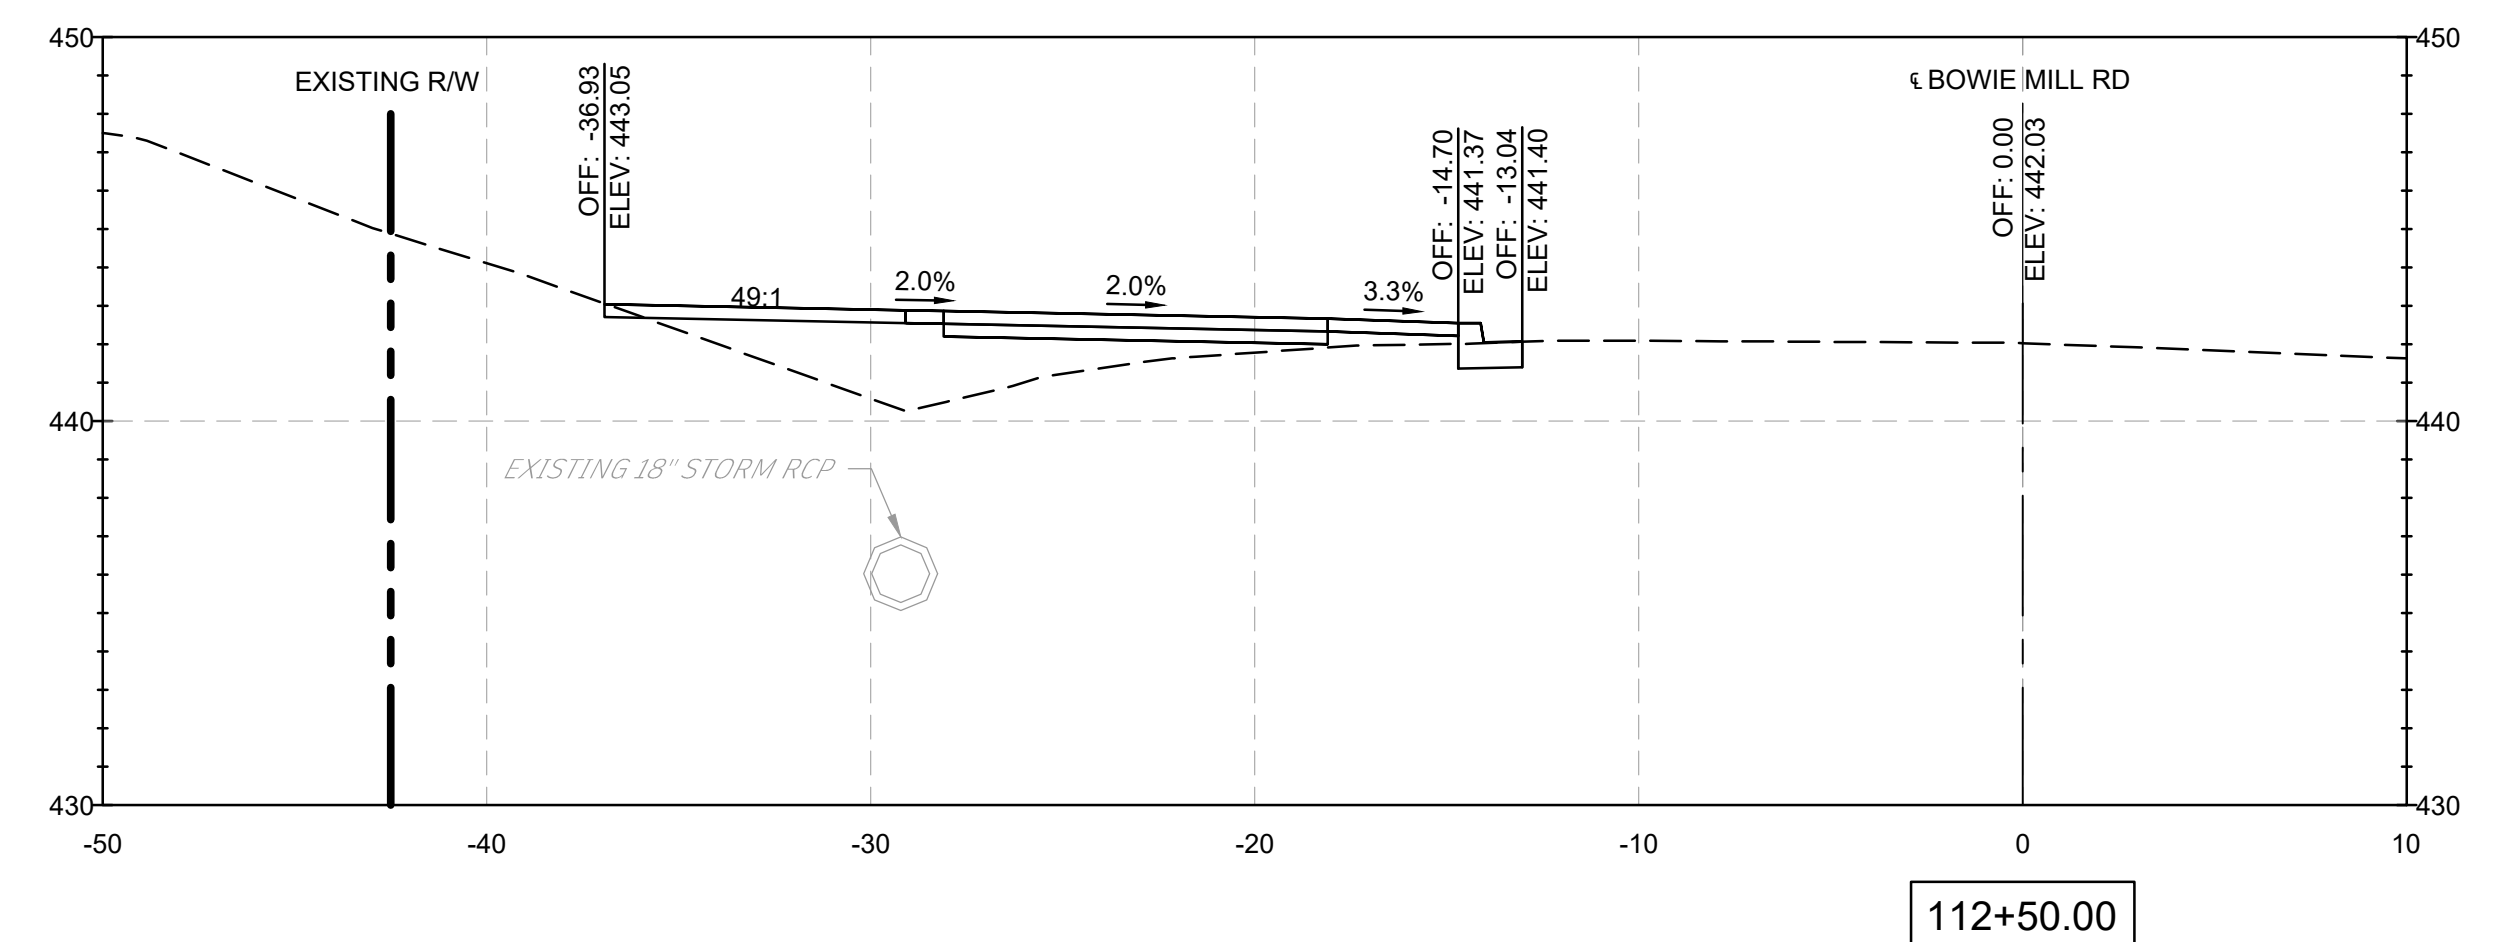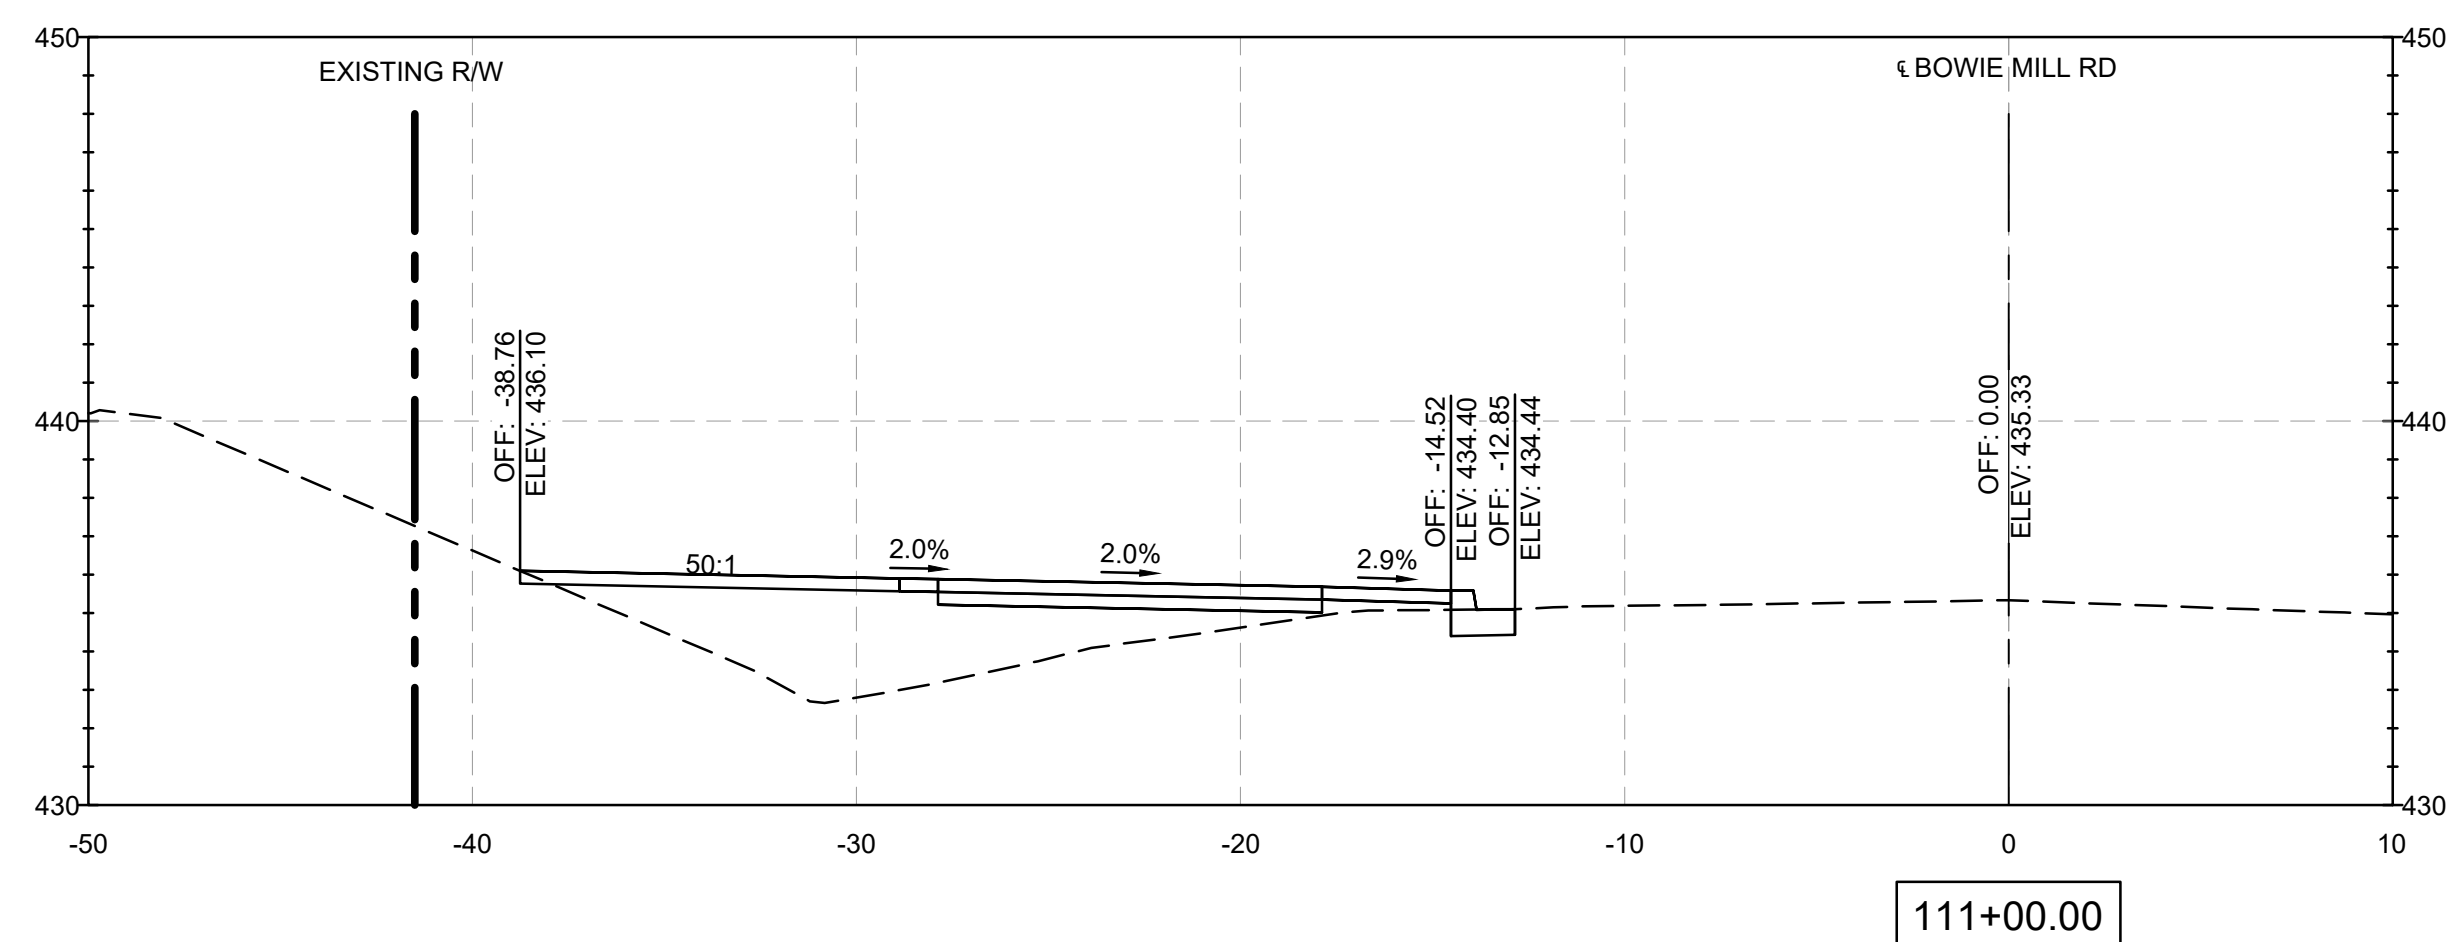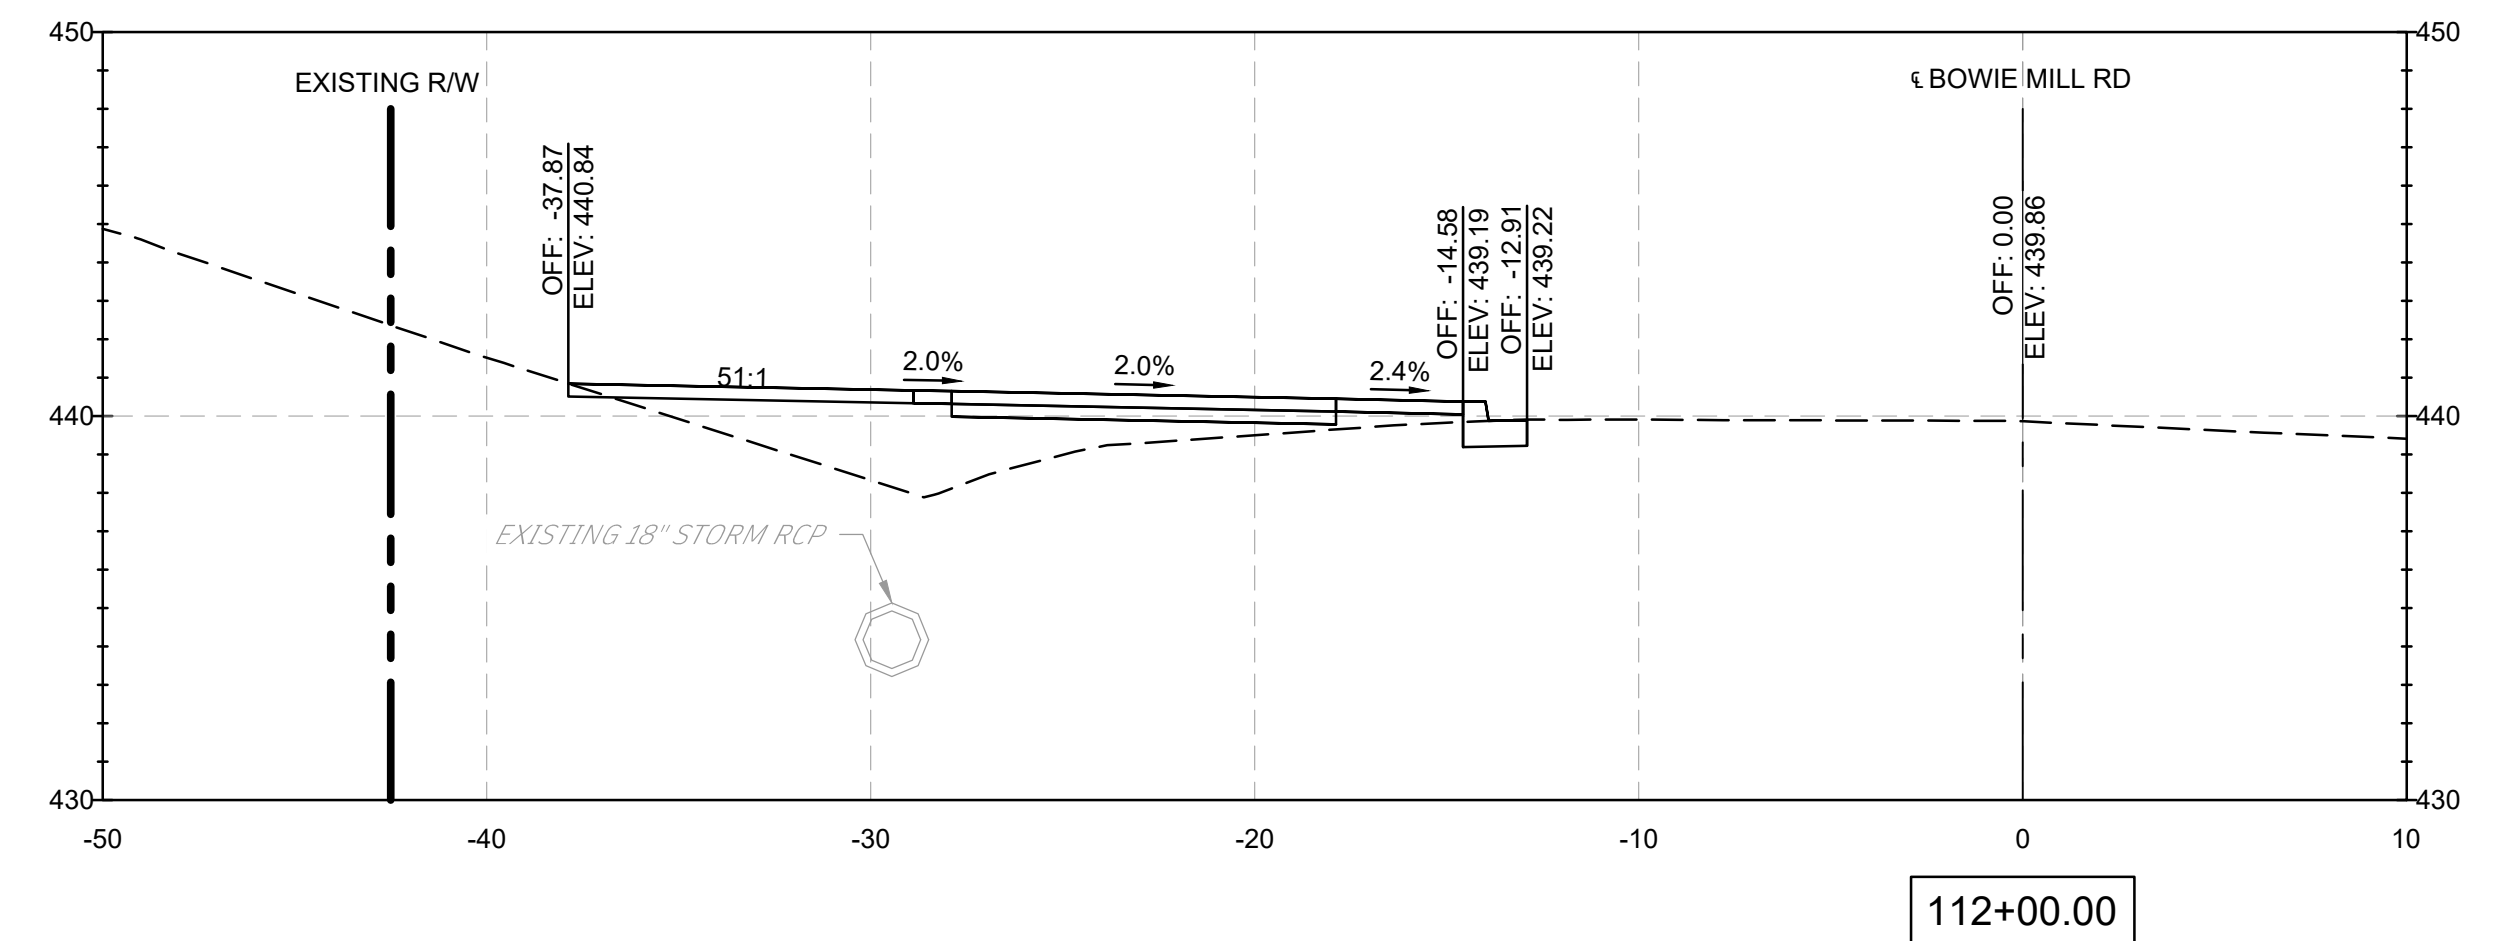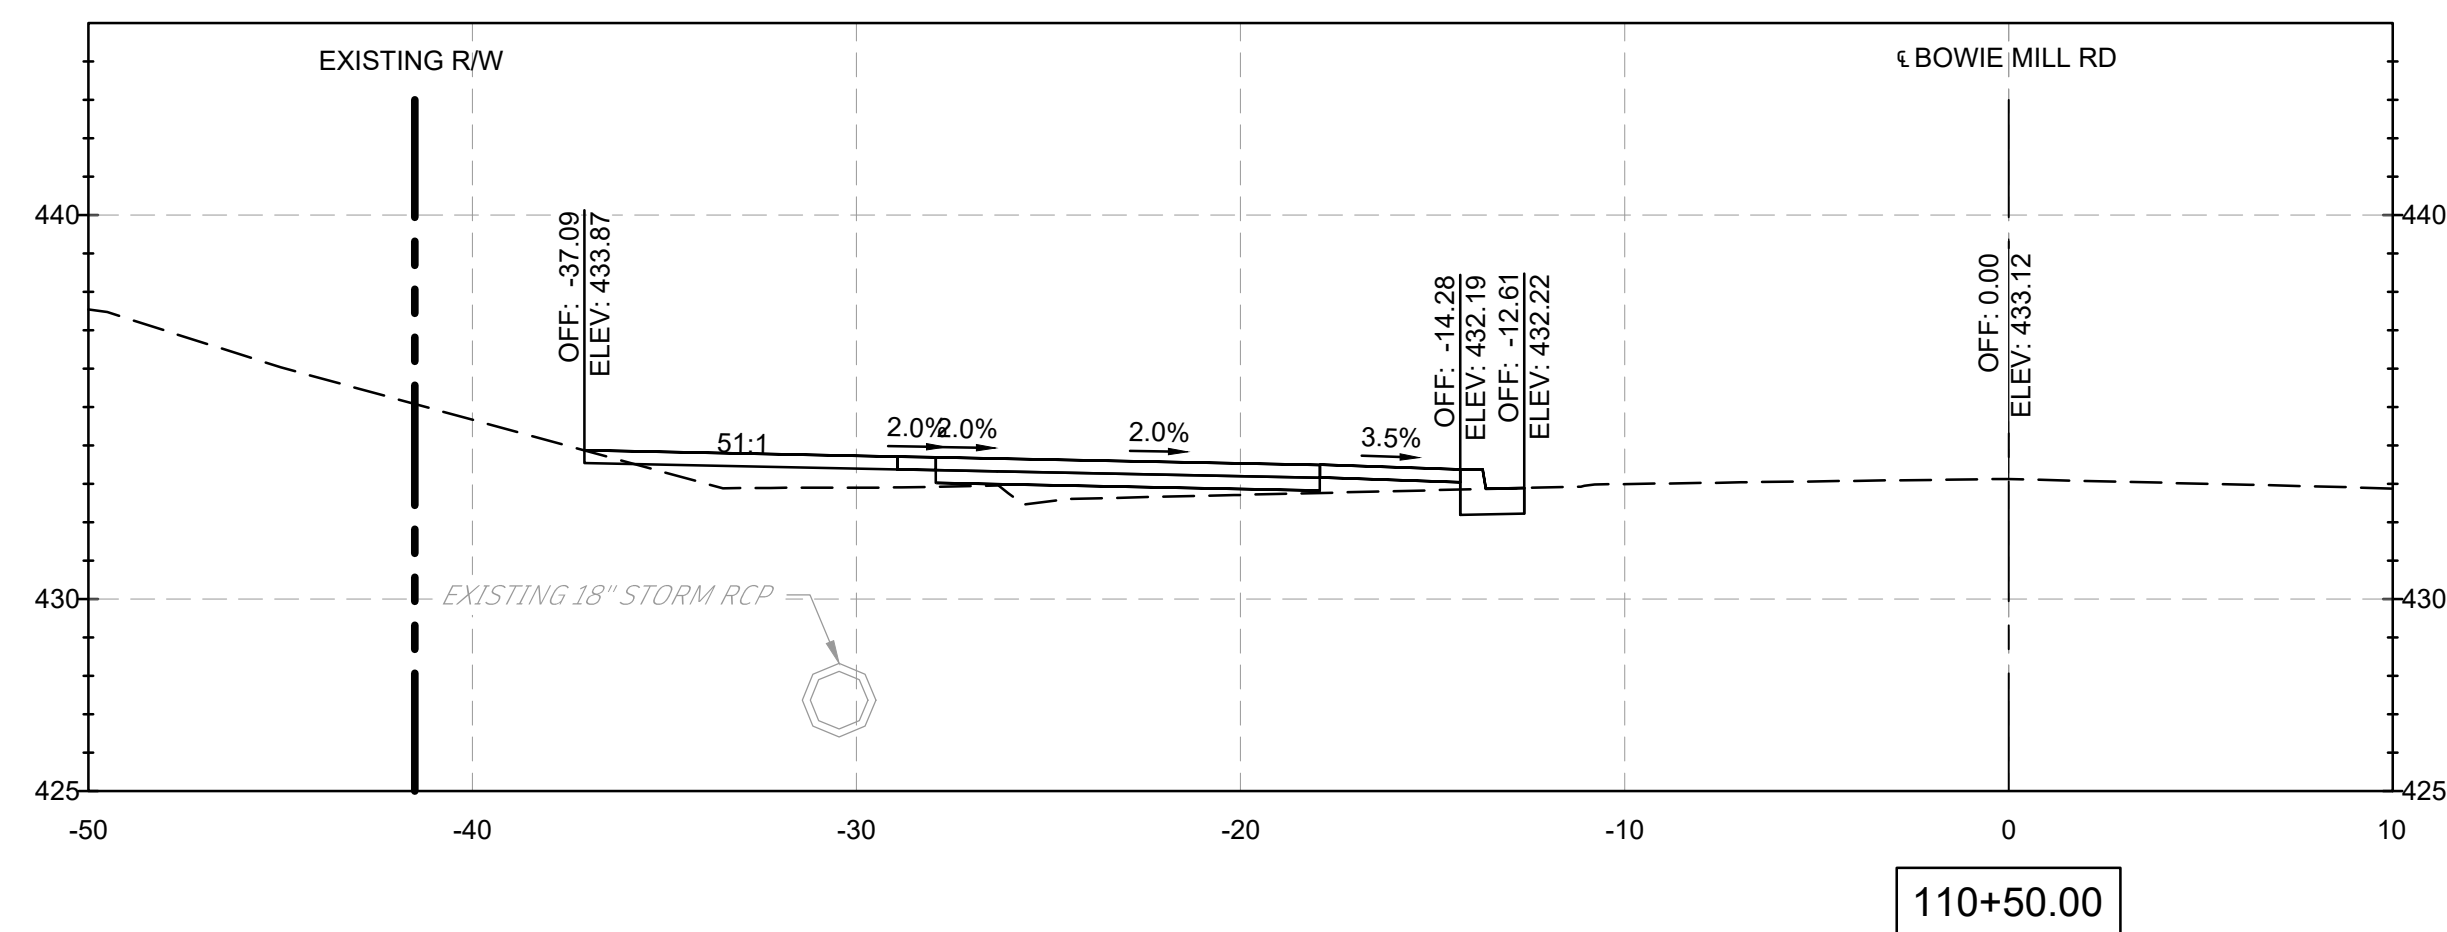


NOTES:

1. CROSS SECTION STATIONS FOLLOW THE ROAD WAY CENTERLINES OF MUNCASTER MILL ROAD AND BOWIE MILL ROAD.

FILE NAME: C:\pwworking\mtd0642115\pHD_Bowie Mill Road_XSections.dwg LAYOUT NAME: XS-38 PLOTTED: Friday, April 04, 2025 - 10:22pm USER: AHavener

90% DESIGN
NOT FOR CONSTRUCTION

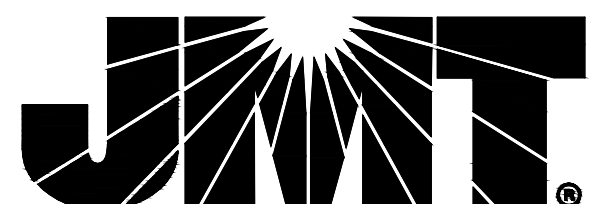[illegible]

MONTGOMERY COUNTY
DEPARTMENT OF TRANSPORTATION
GAITHERSBURG, MARYLAND

RECOMMENDED FOR APPROVAL

Chief, Design Section
APPROVED

Date _____

Chief, Division of Transportation Engineering

Date _____


Designed by: ADH

Drawn by: TMB

Checked by: JJR

XS-38
CROSS SECTIONS
BOWIE MILL ROAD
BIKEWAY

M-NCPPC PERMIT NO. MR2023016 SHA TRACKING NO. 24APMO039XX






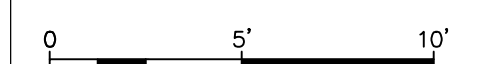


SCALE: 1"=5'

DATE: APRIL 2025

Project No. : 502108


Sheet 374 of 393

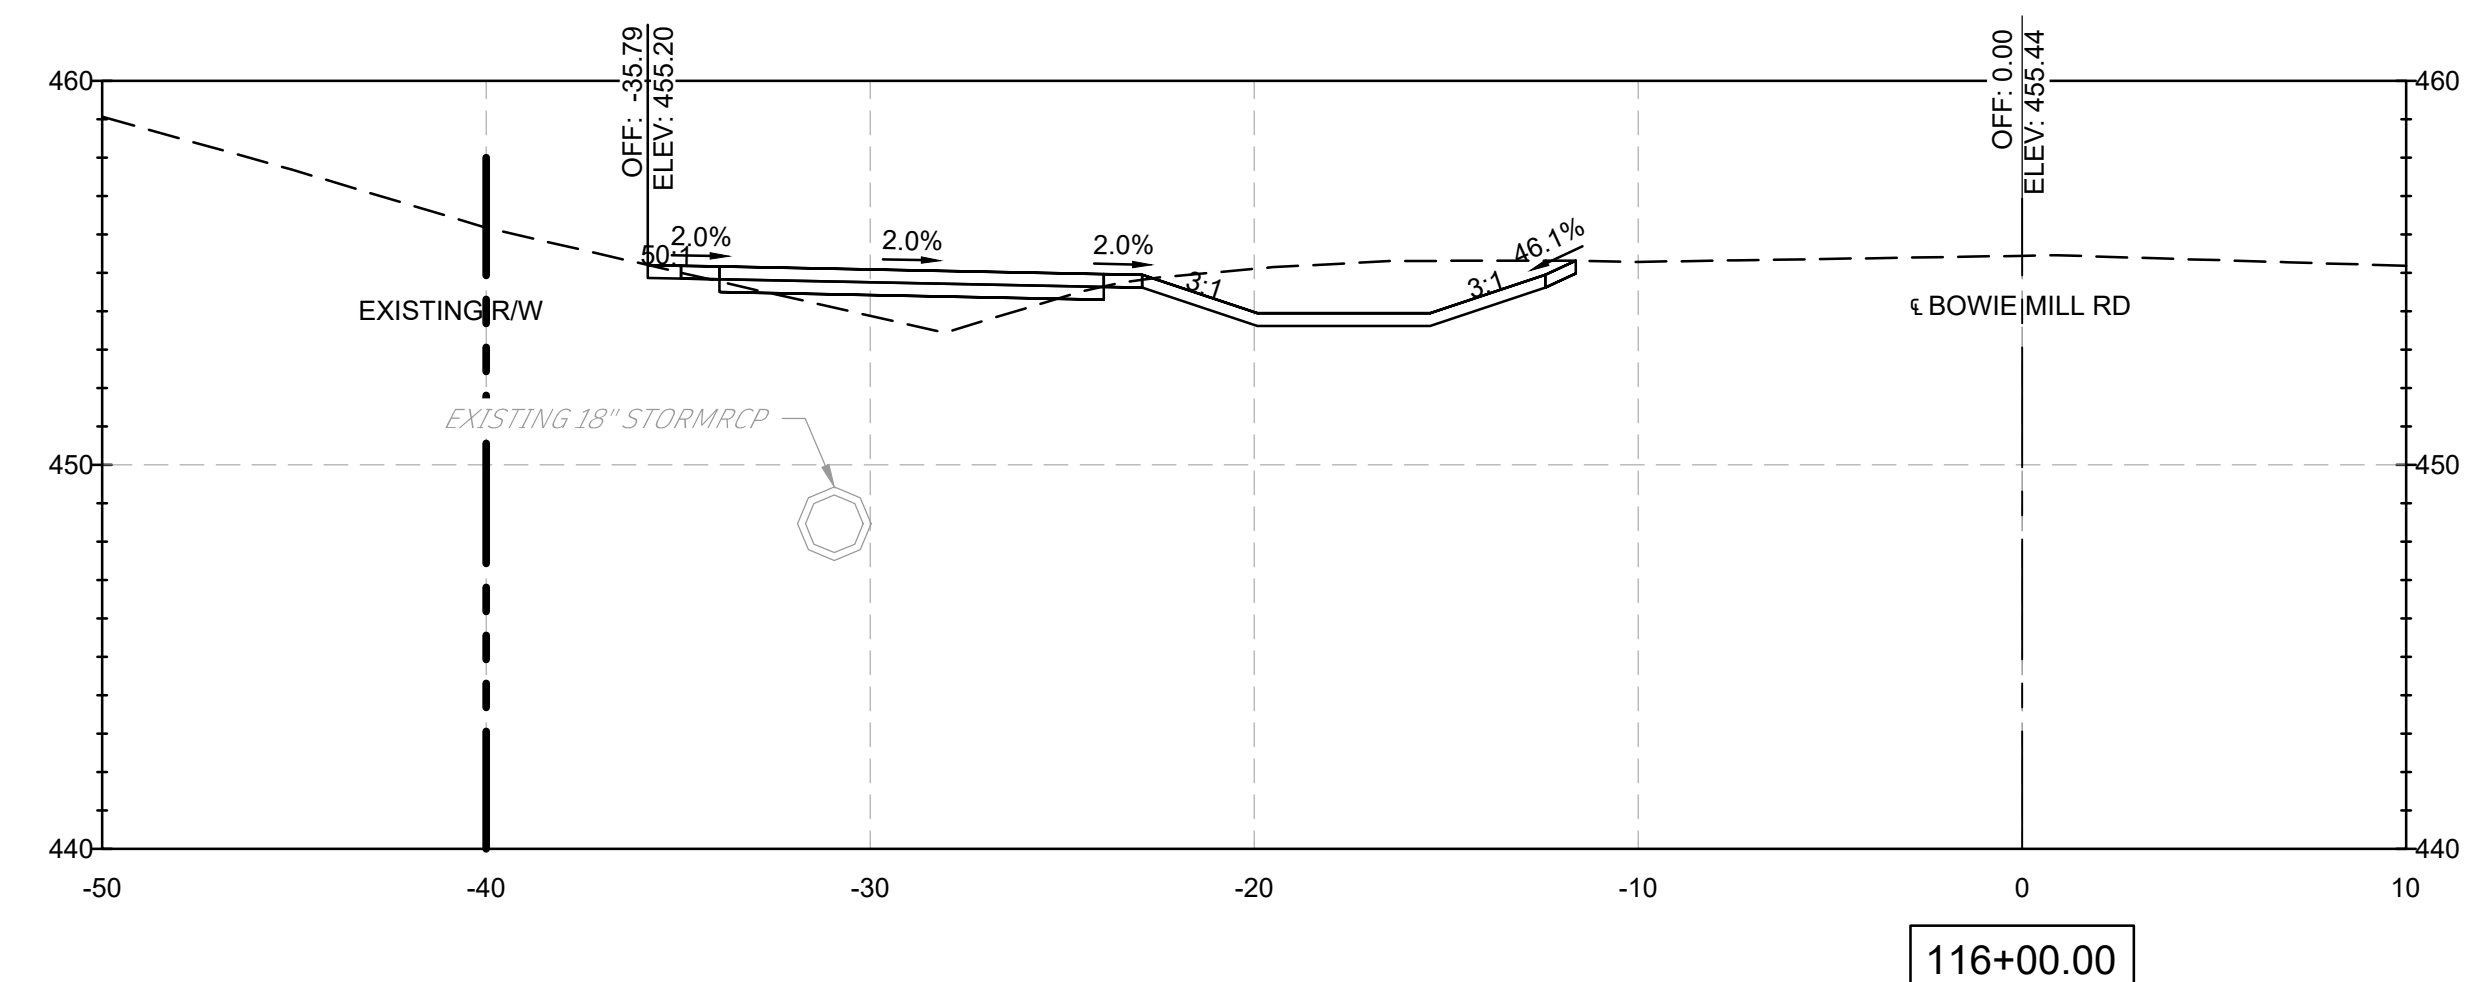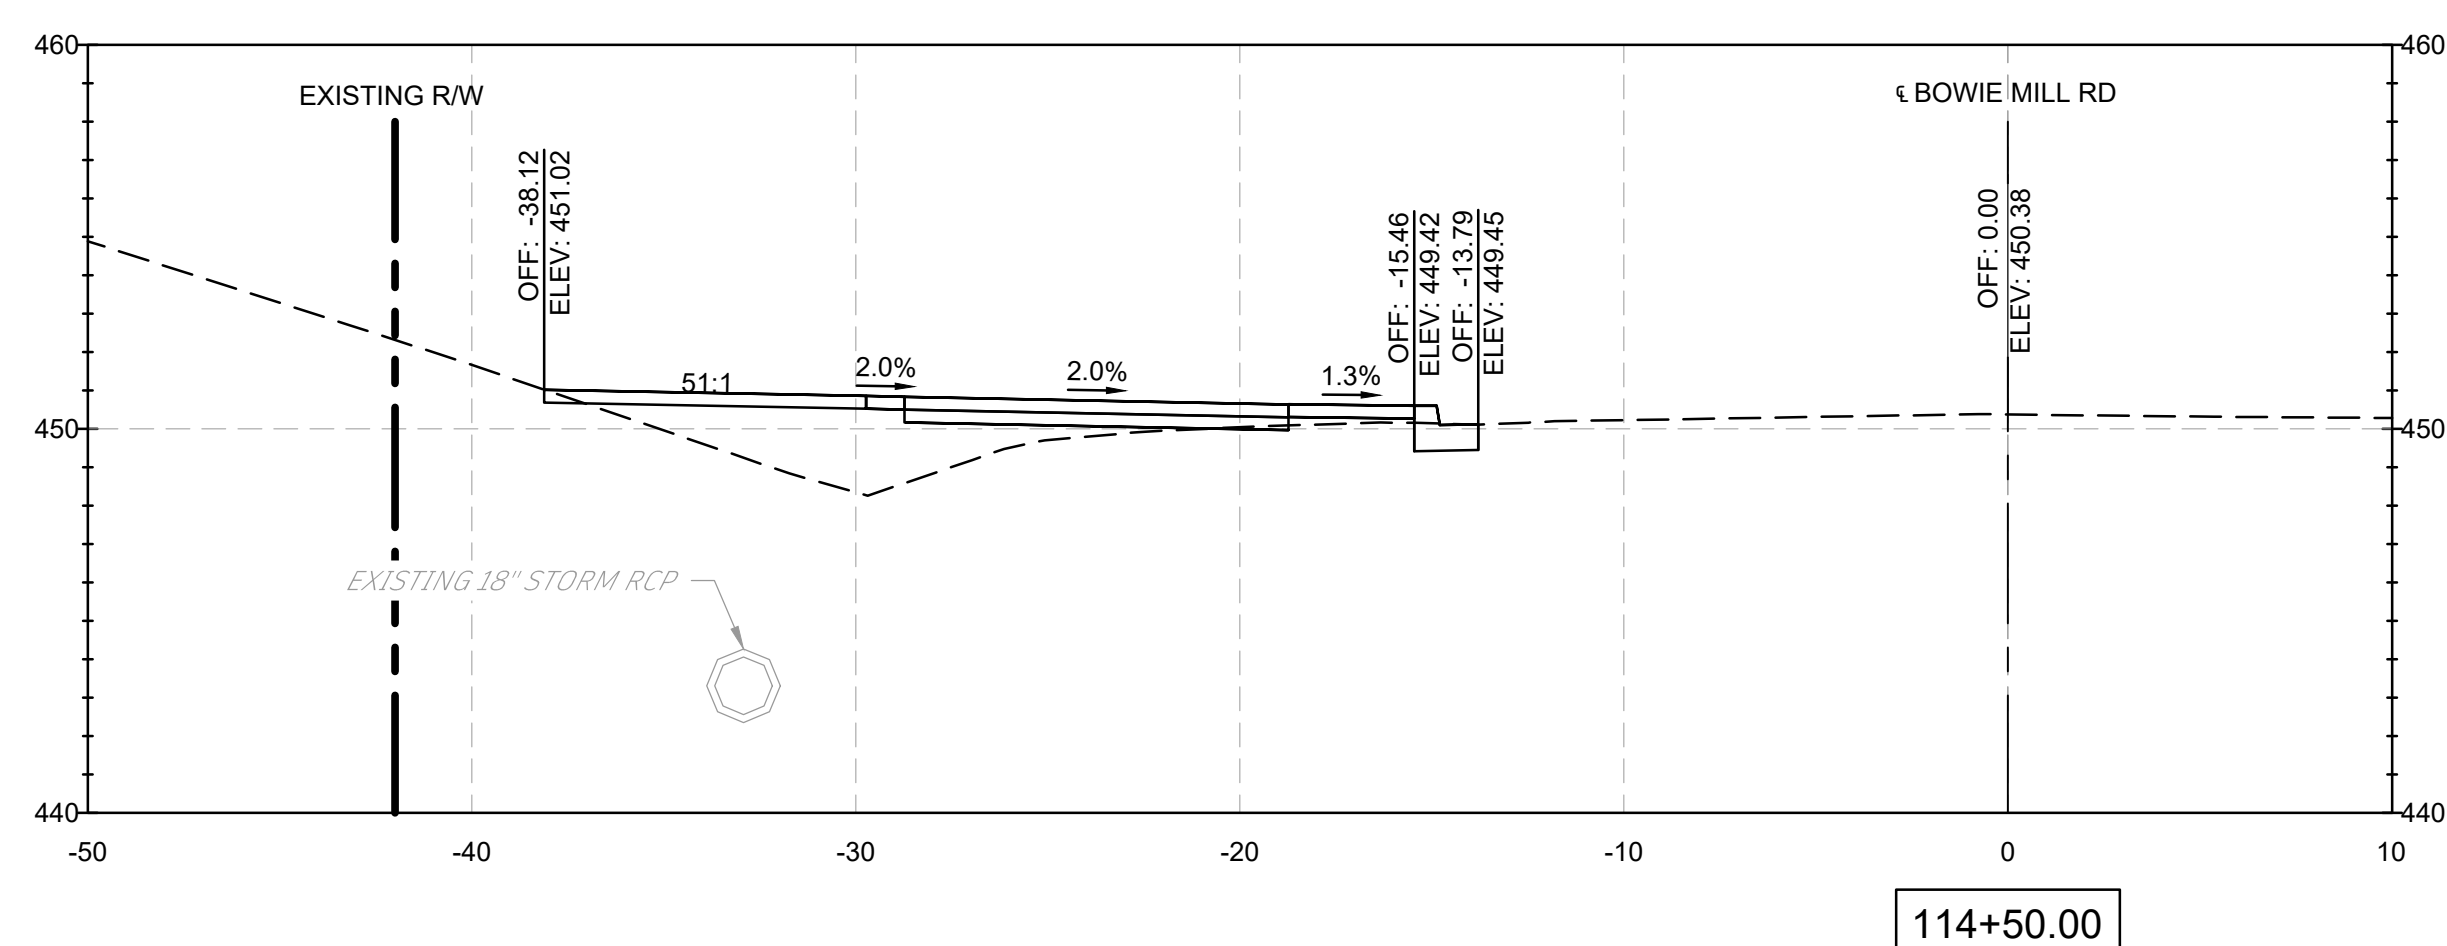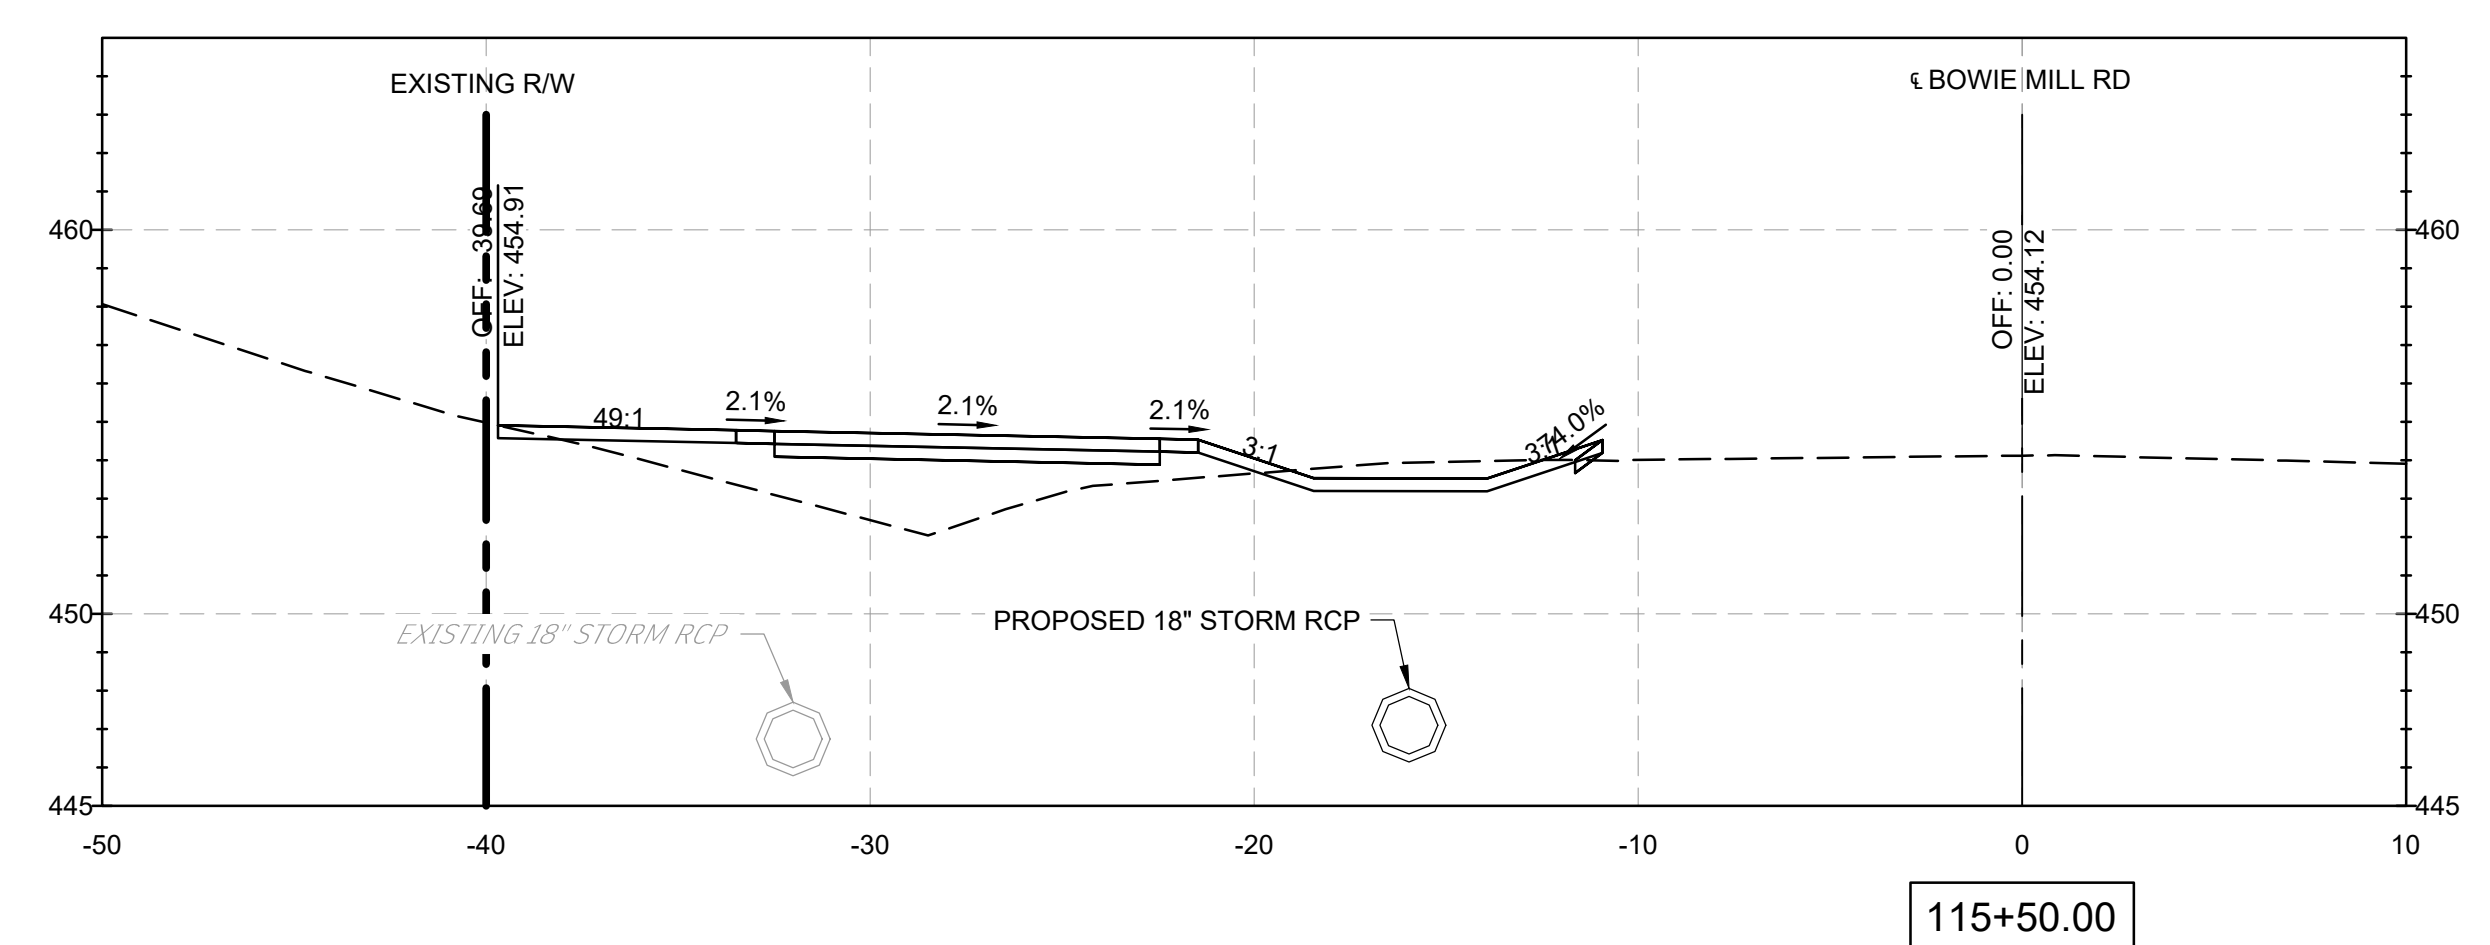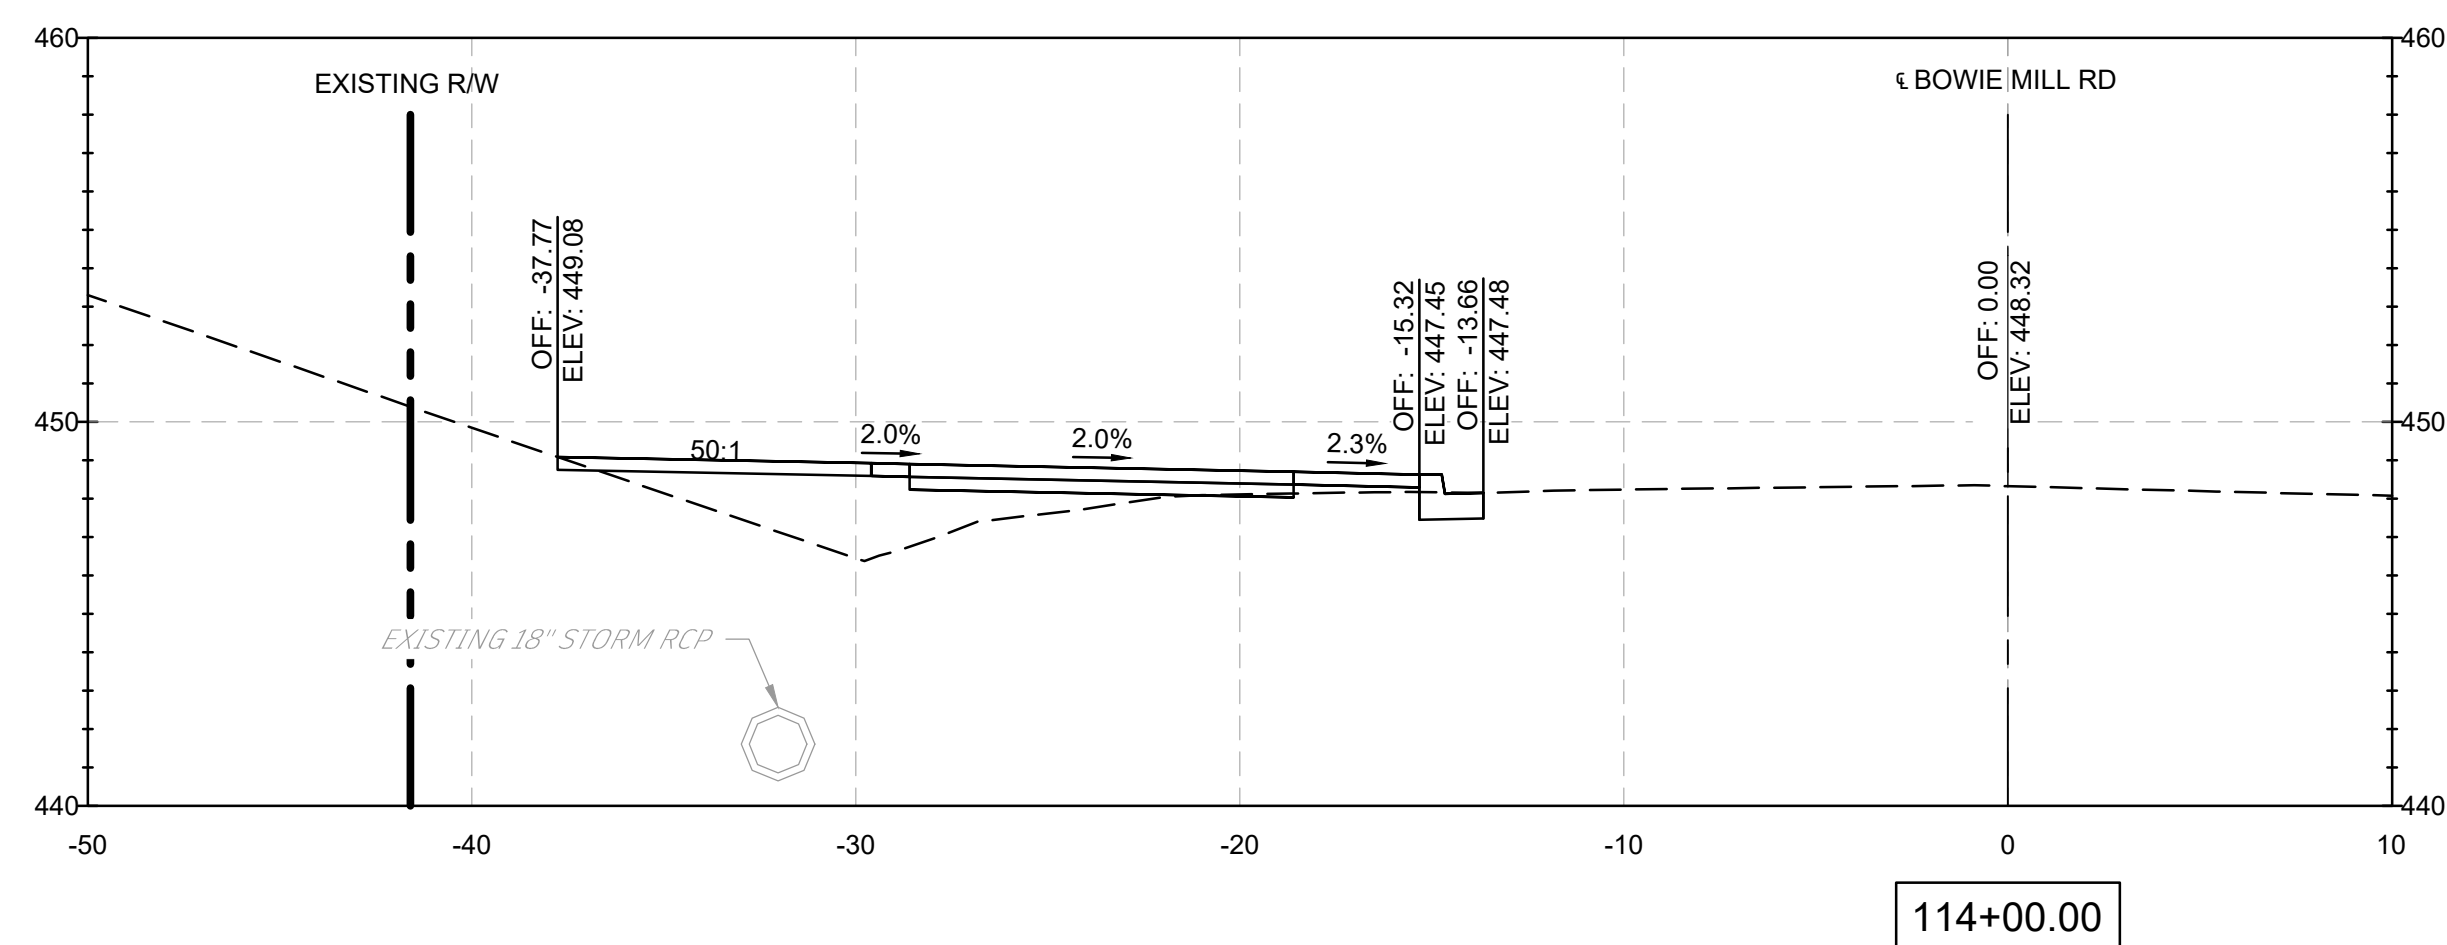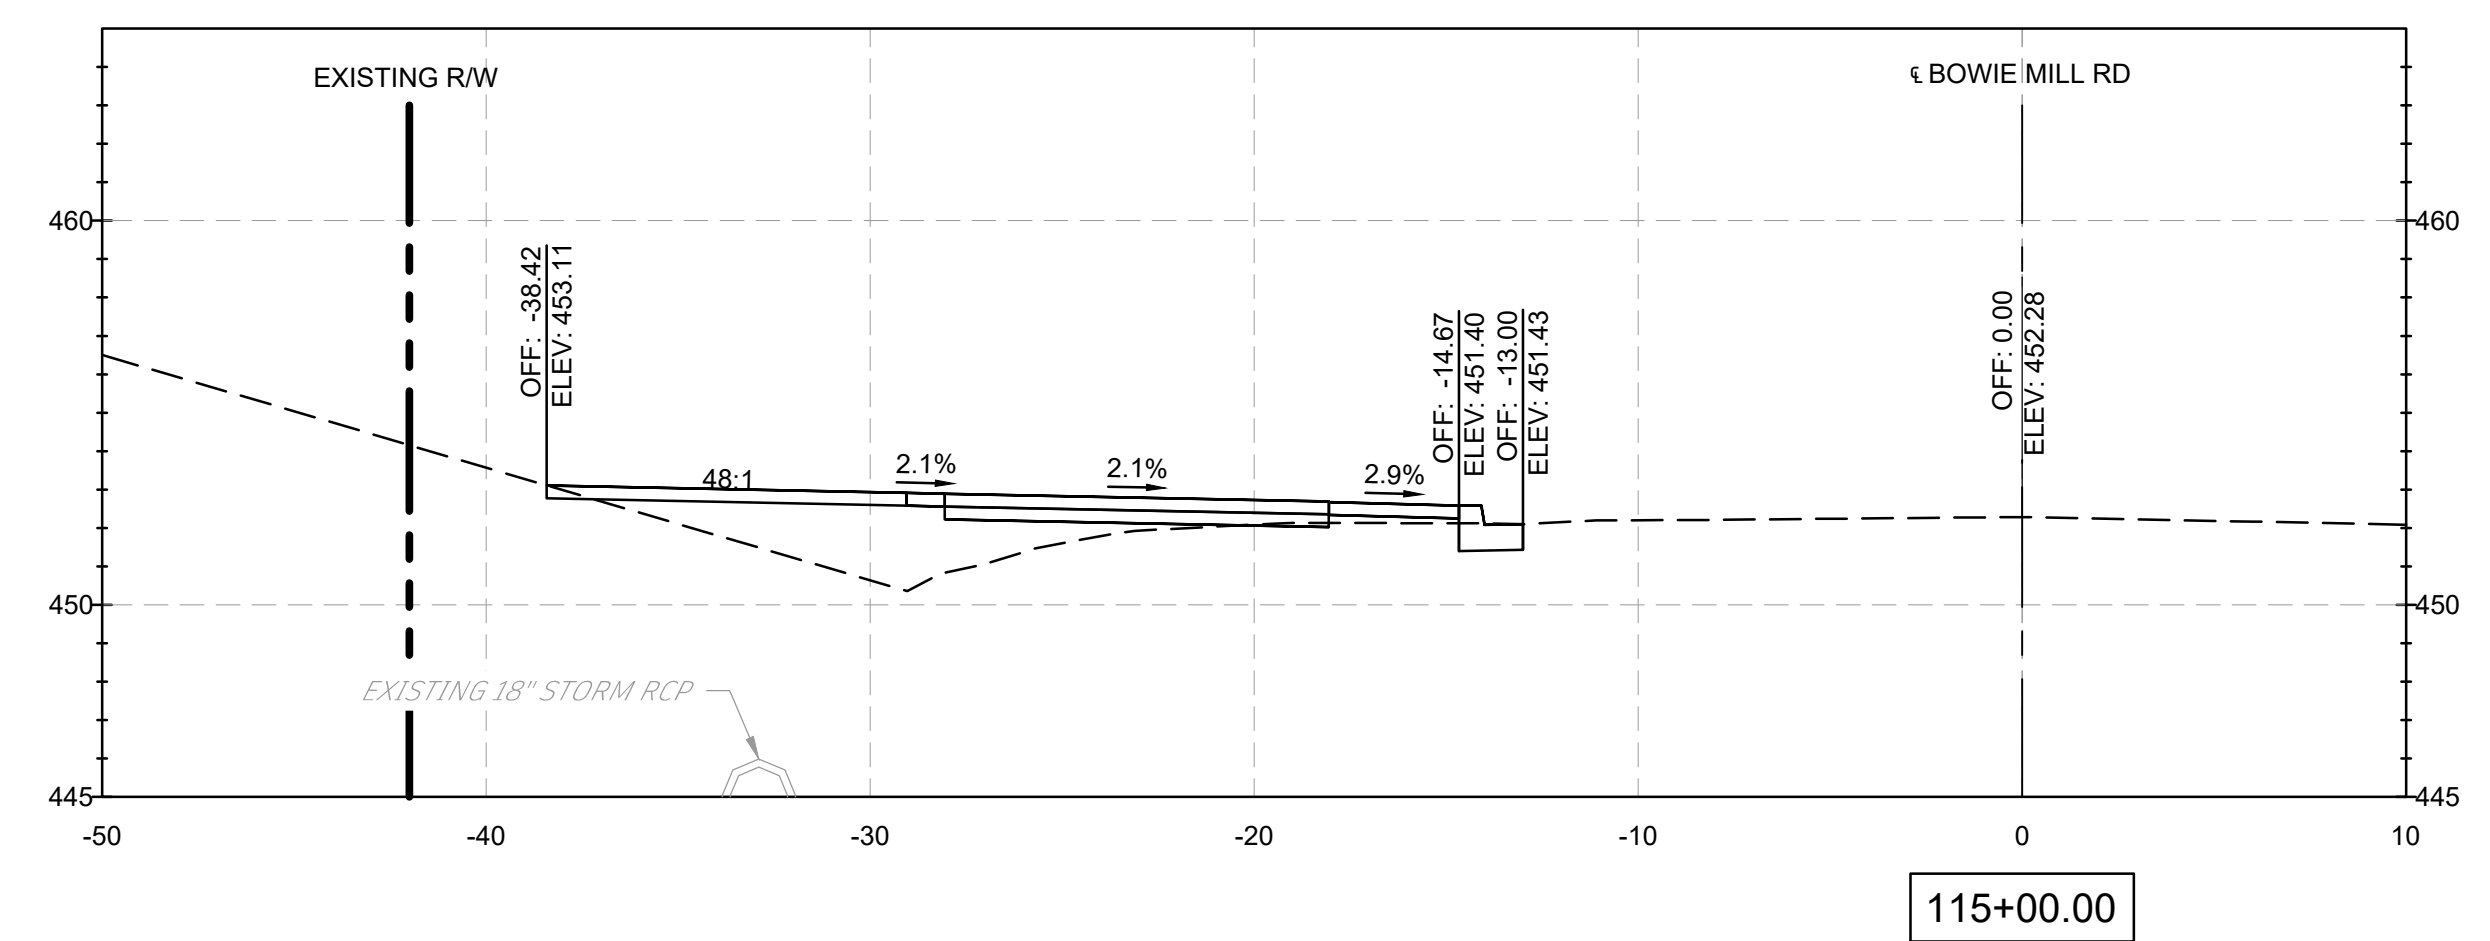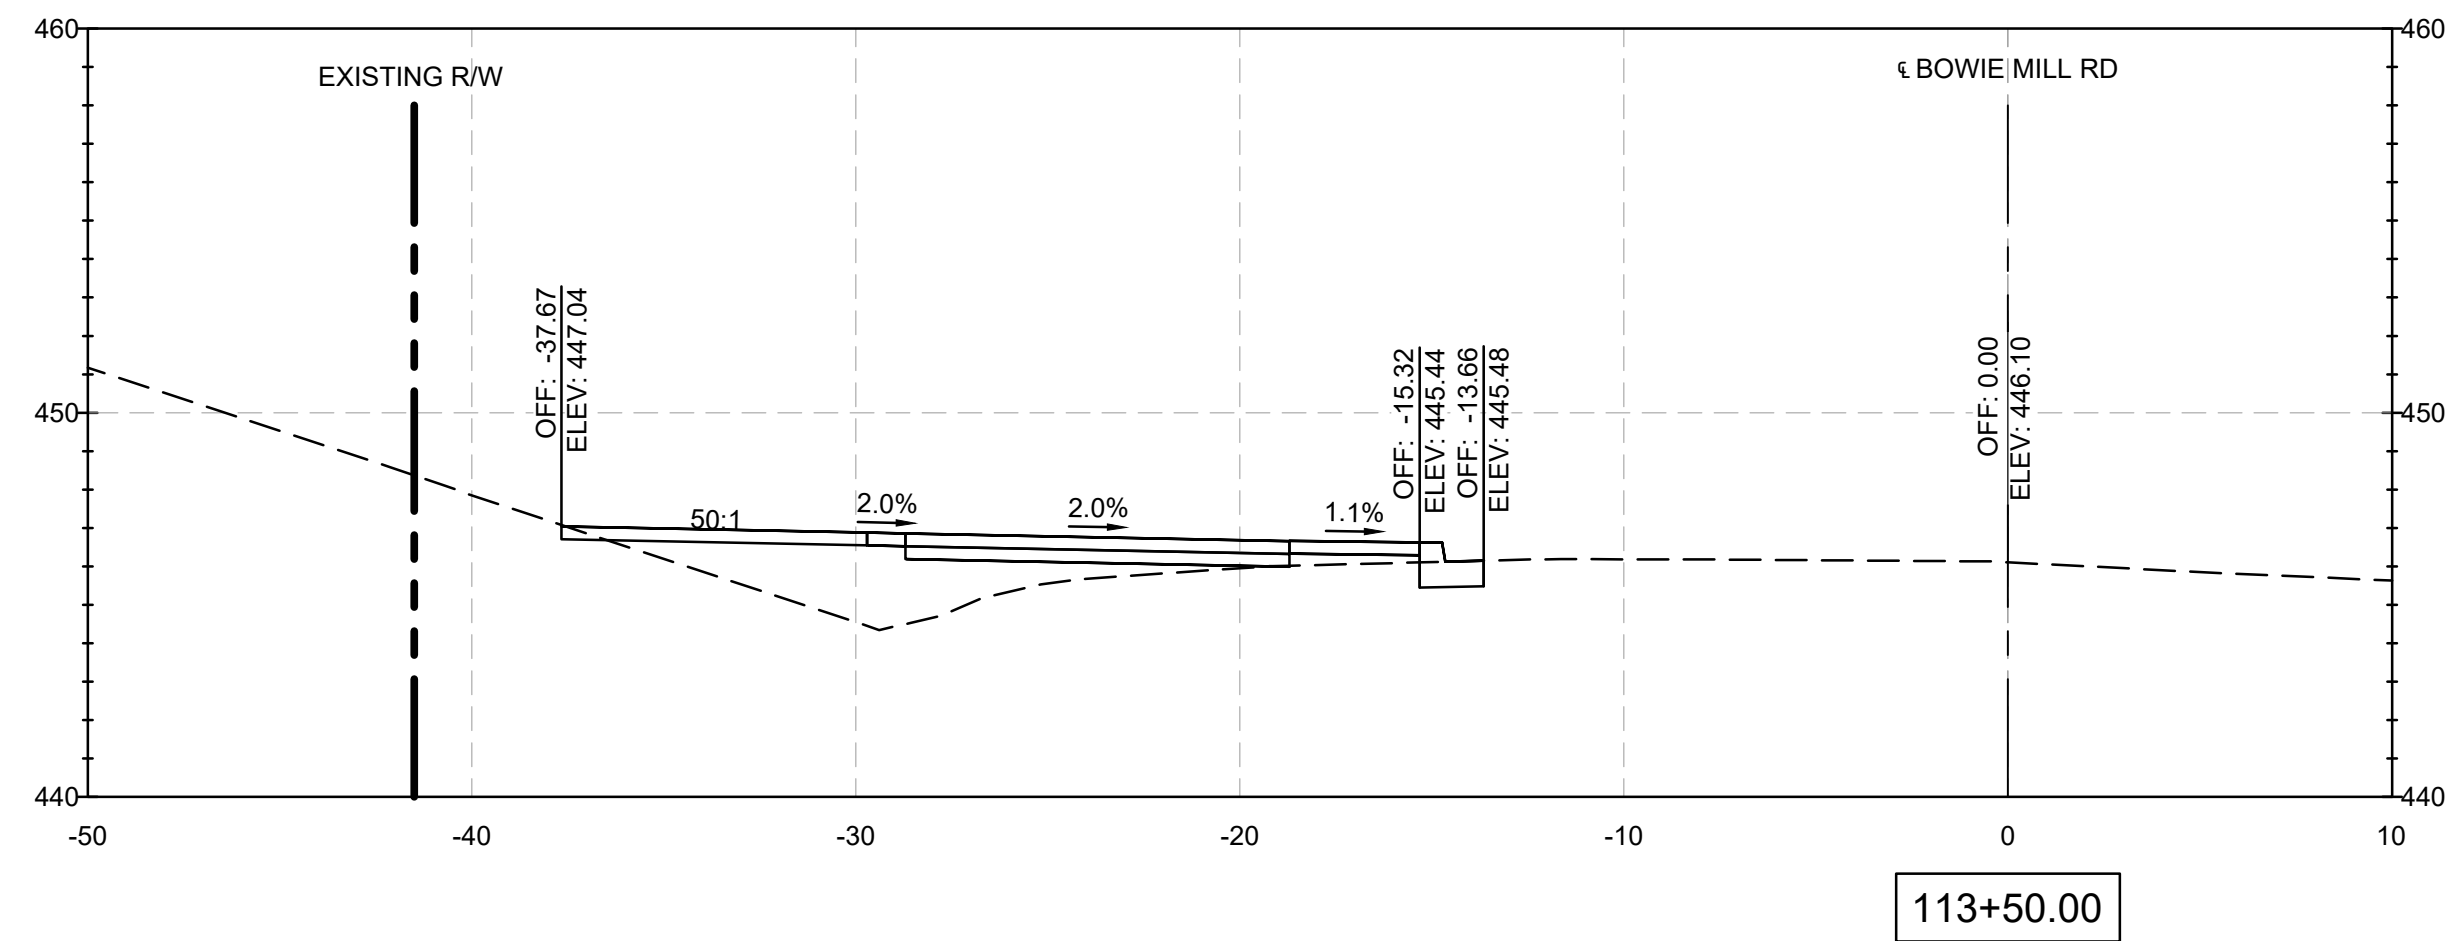

NOTES:

1. CROSS SECTION STATIONS FOLLOW THE ROAD WAY CENTERLINES OF MUNCASTER MILL ROAD AND BOWIE MILL ROAD.

90% DESIGN
NOT FOR CONSTRUCTION

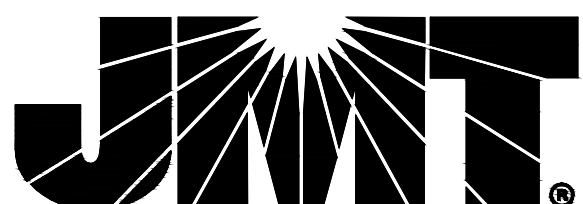[illegible]

MONTGOMERY COUNTY
DEPARTMENT OF TRANSPORTATION
GAITHERSBURG, MARYLAND

RECOMMENDED FOR APPROVAL

Chief, Design Section
APPROVED

Date

Date _____


 Chief, Division of Transportation Engineering Date _____

Date _____

Designed by: ADH Drawn by: TMB Checked by: JJR

XS-39
CROSS SECTIONS
BOWIE MILL ROAD
BIKEWAY







M-NCPPC PERMIT NO. MR2023016 SHA TRACKING NO. 24APMO039XX

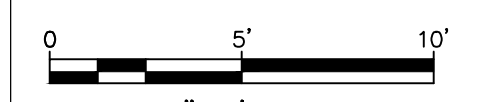

SCALE: 1"=5'

DATE: APRIL 2025


Project No. : 502108 Sheet 375 of 393

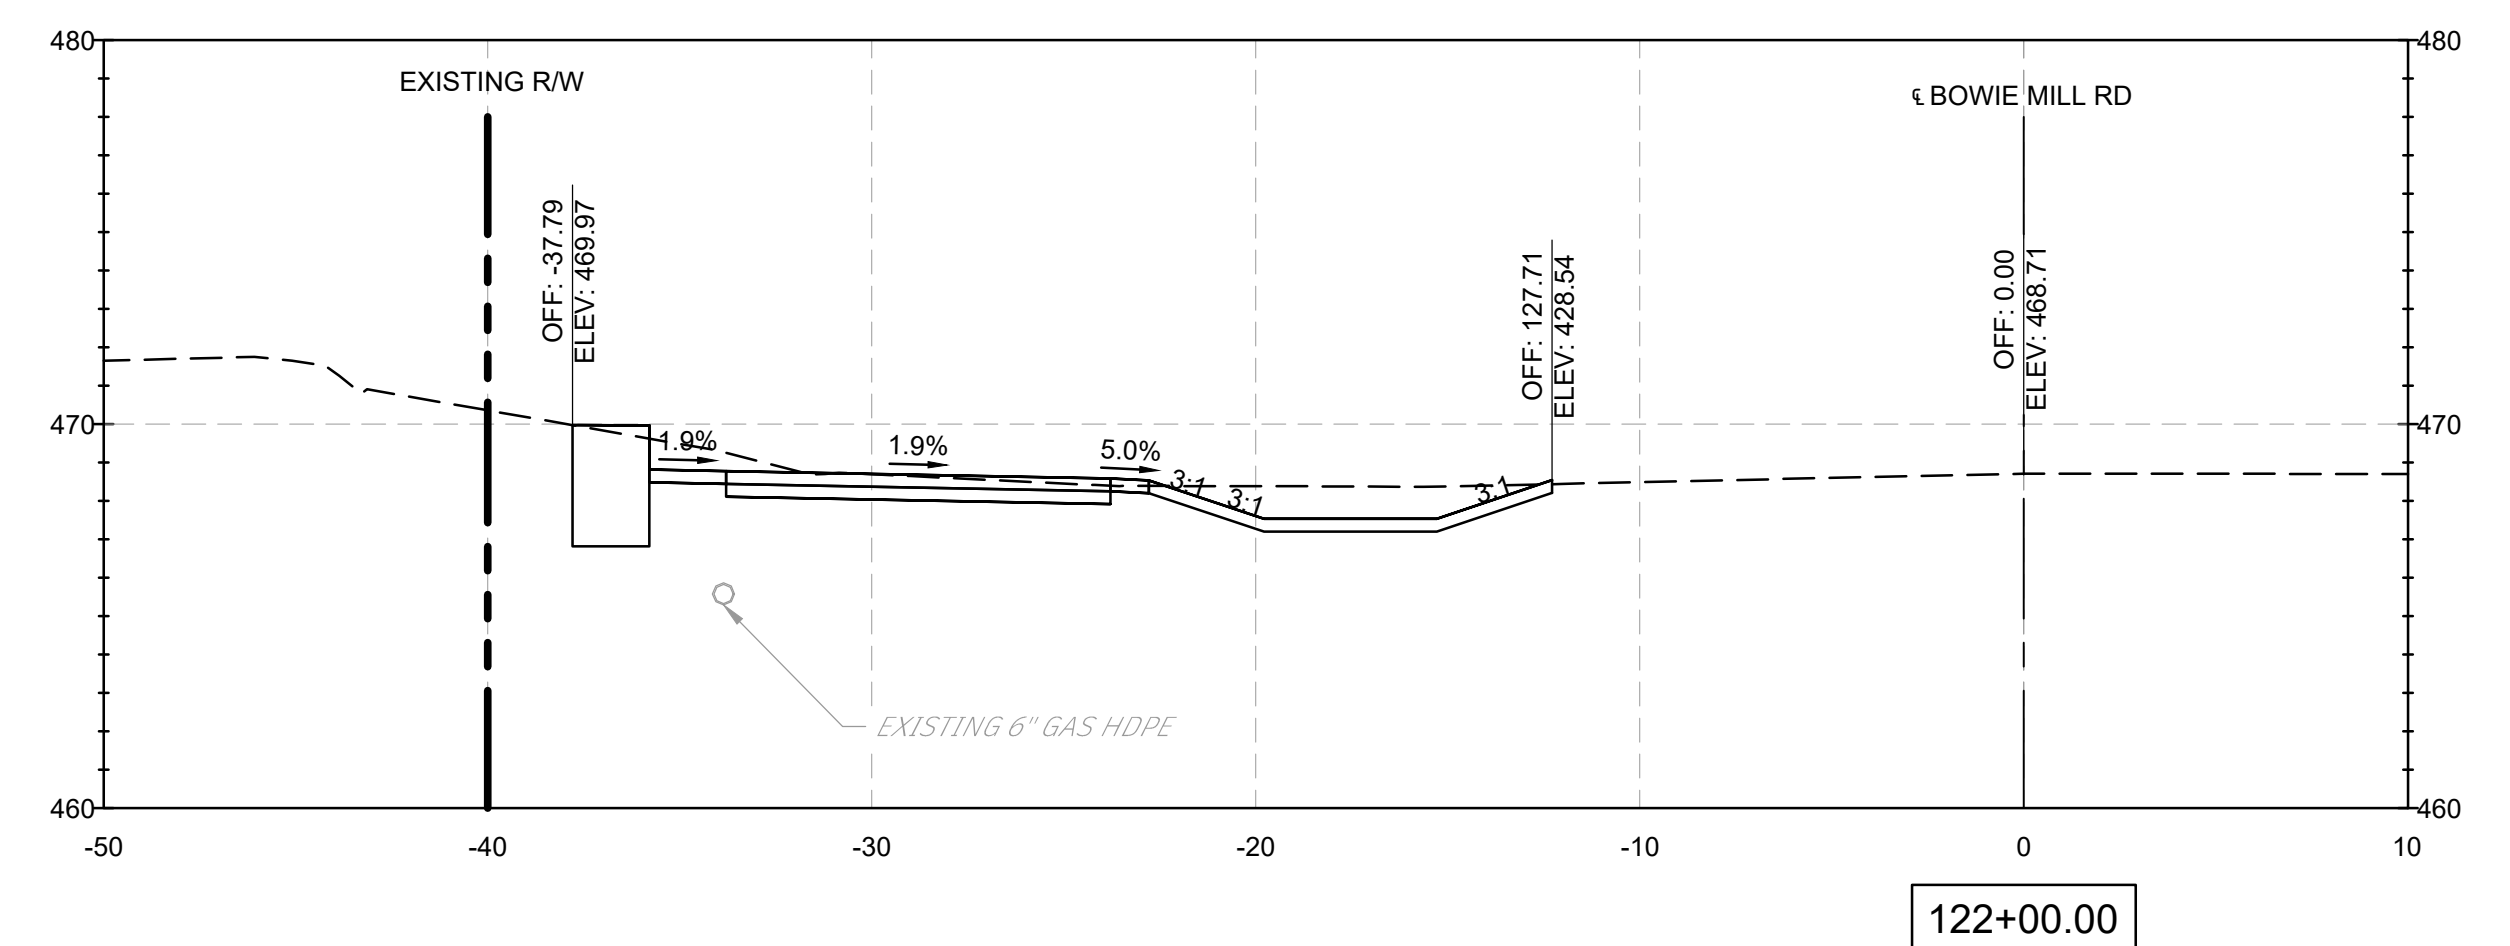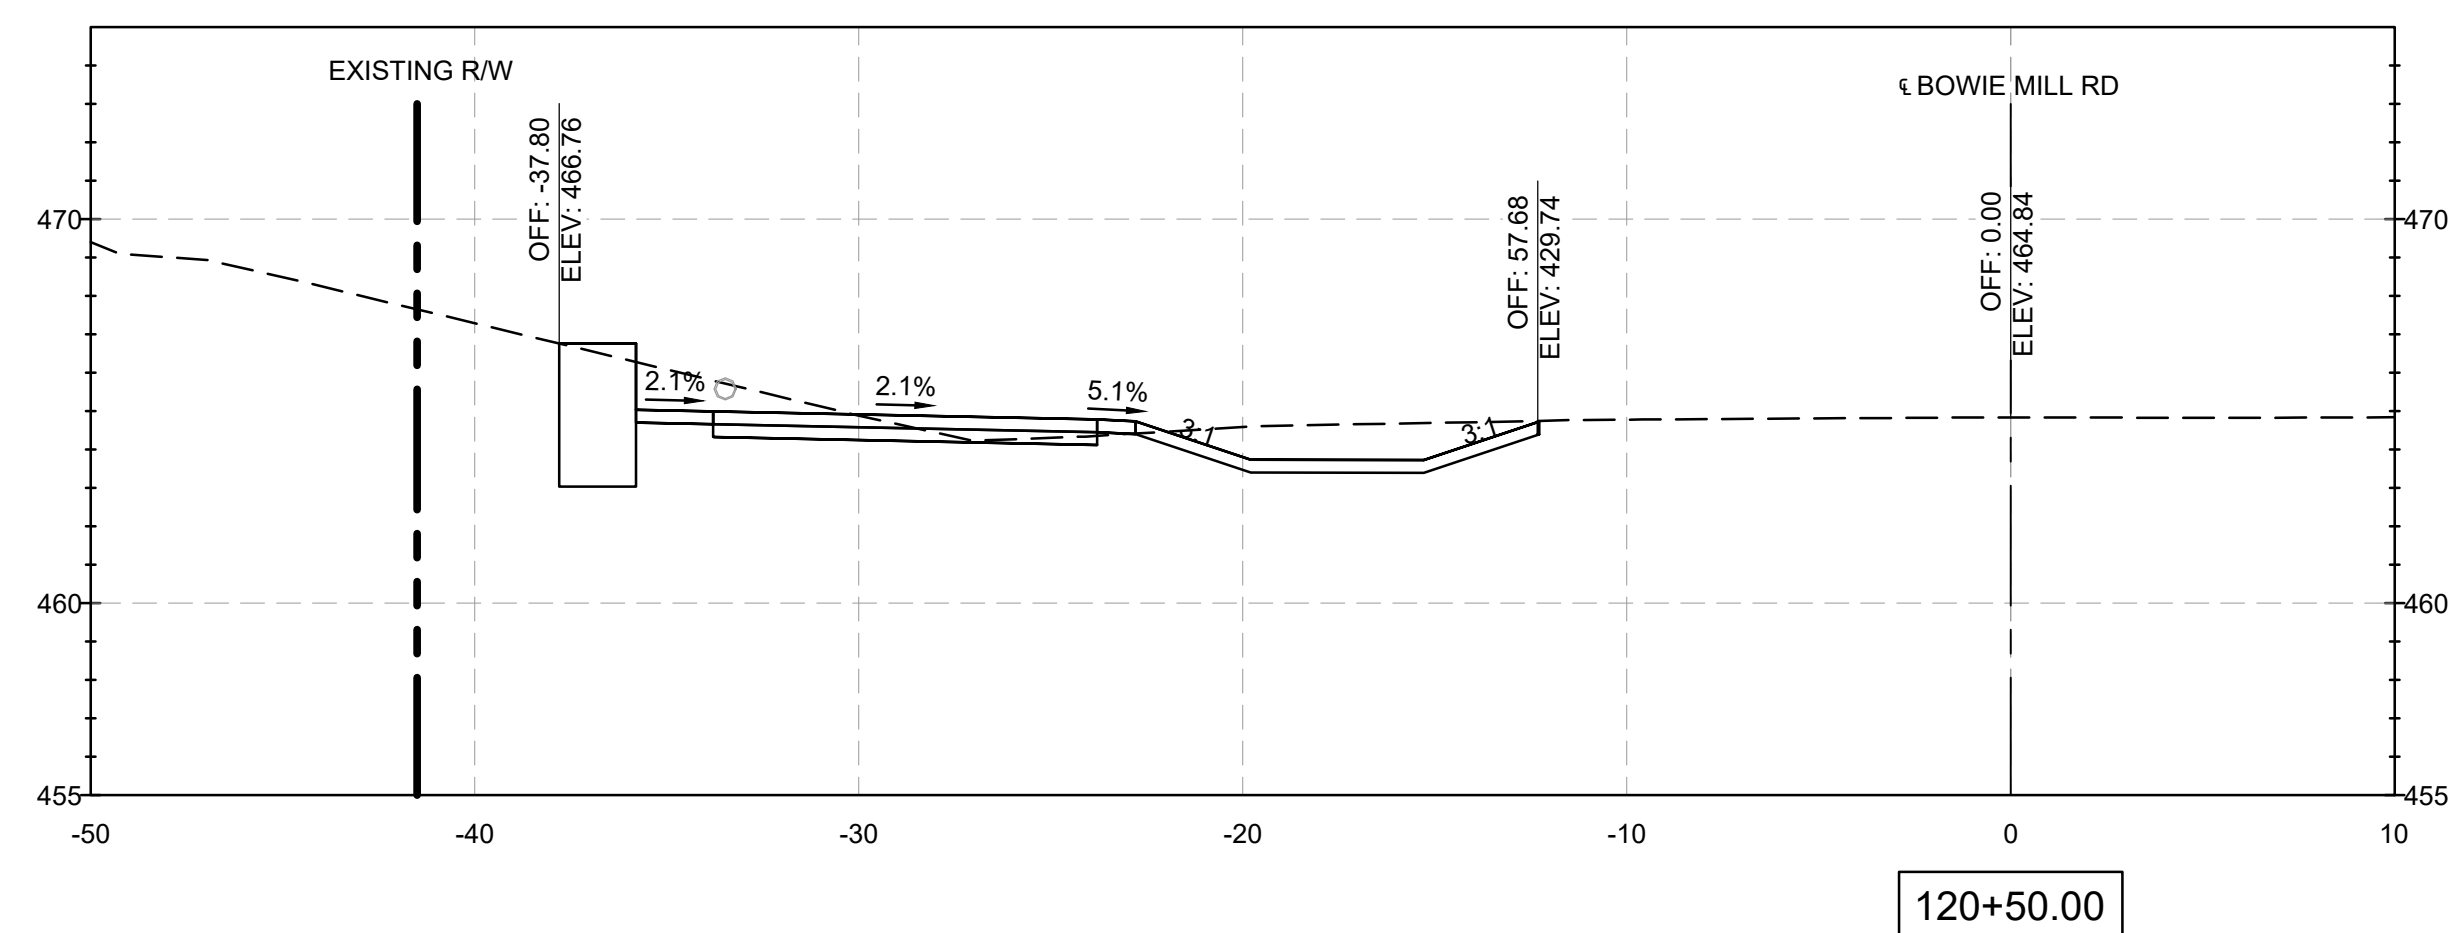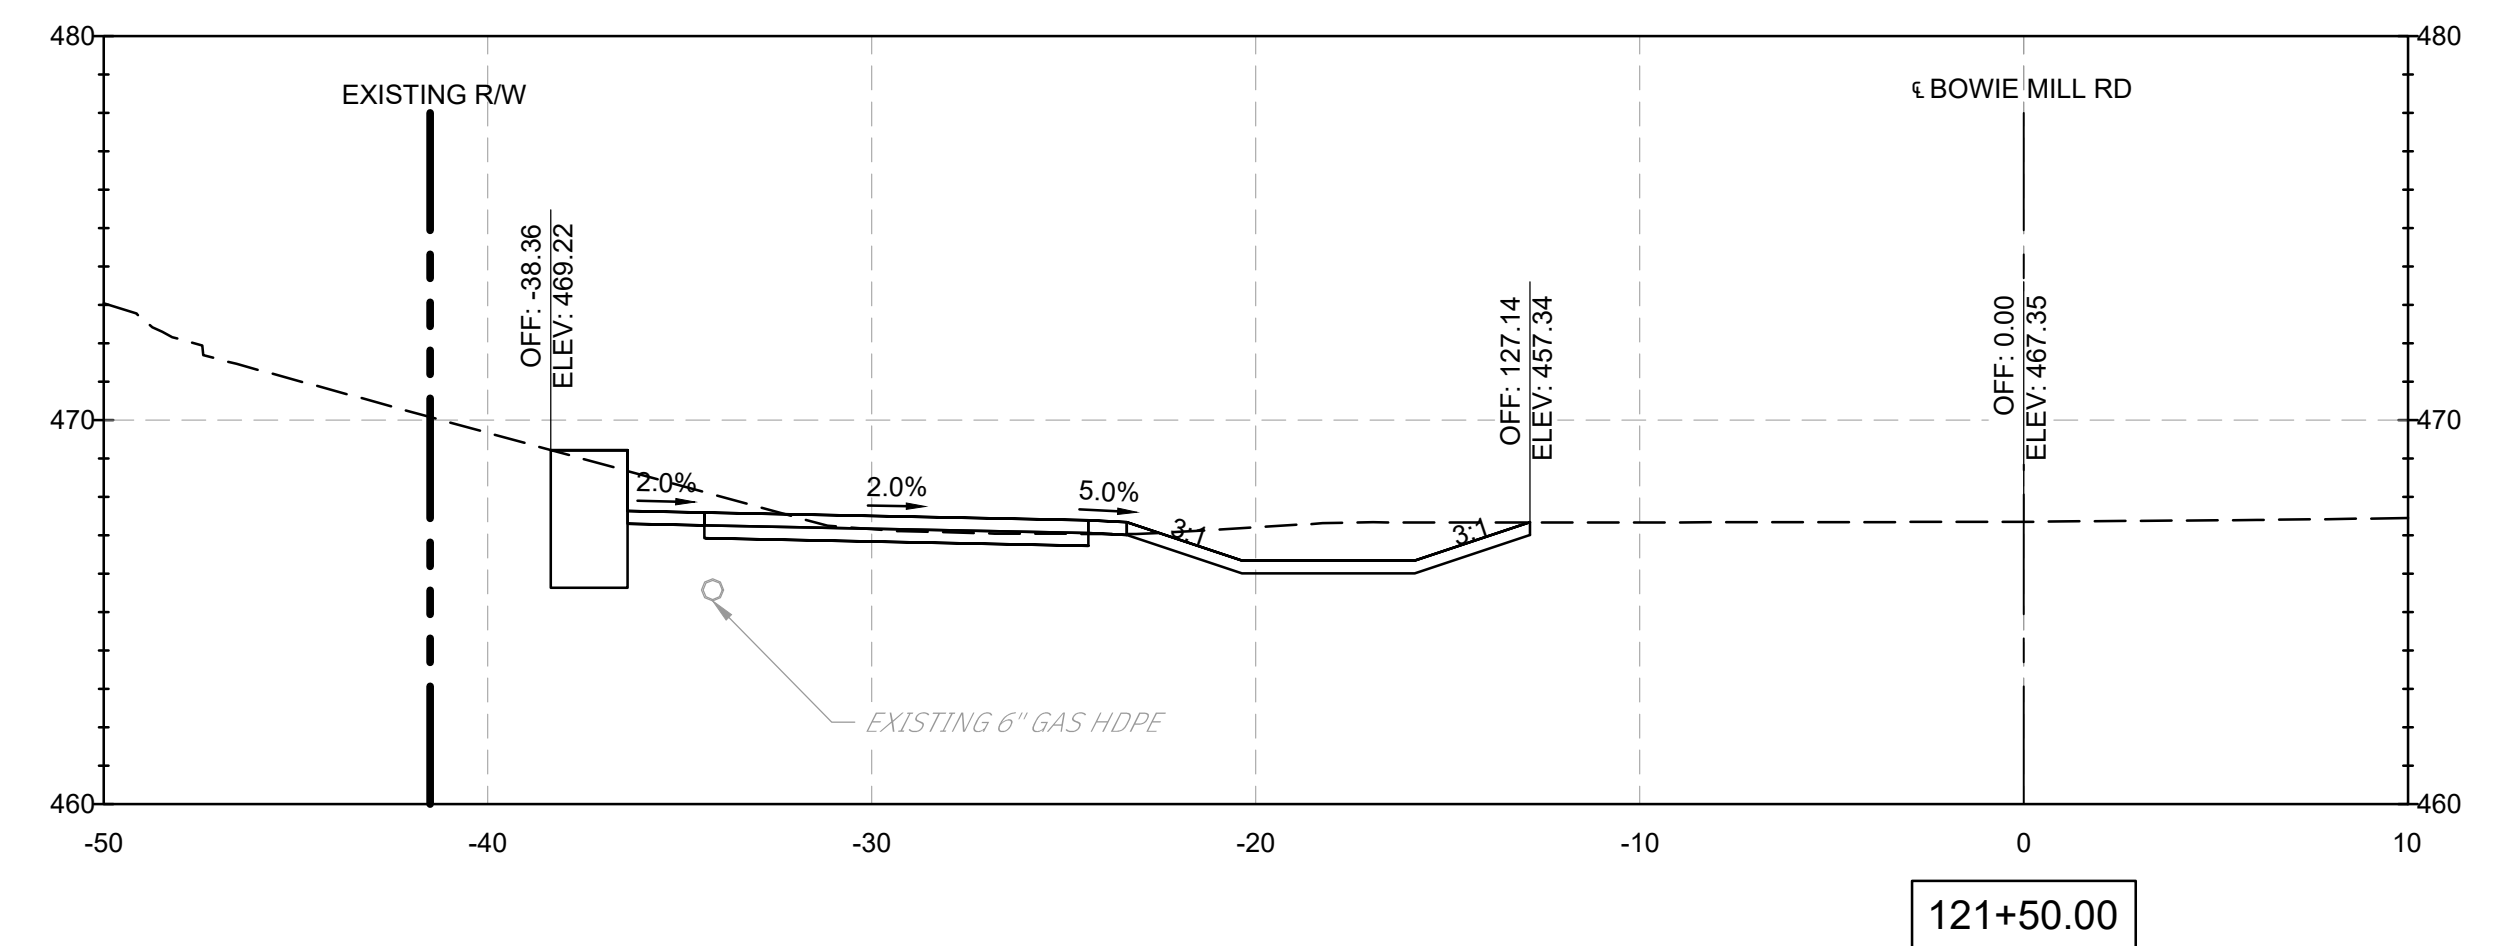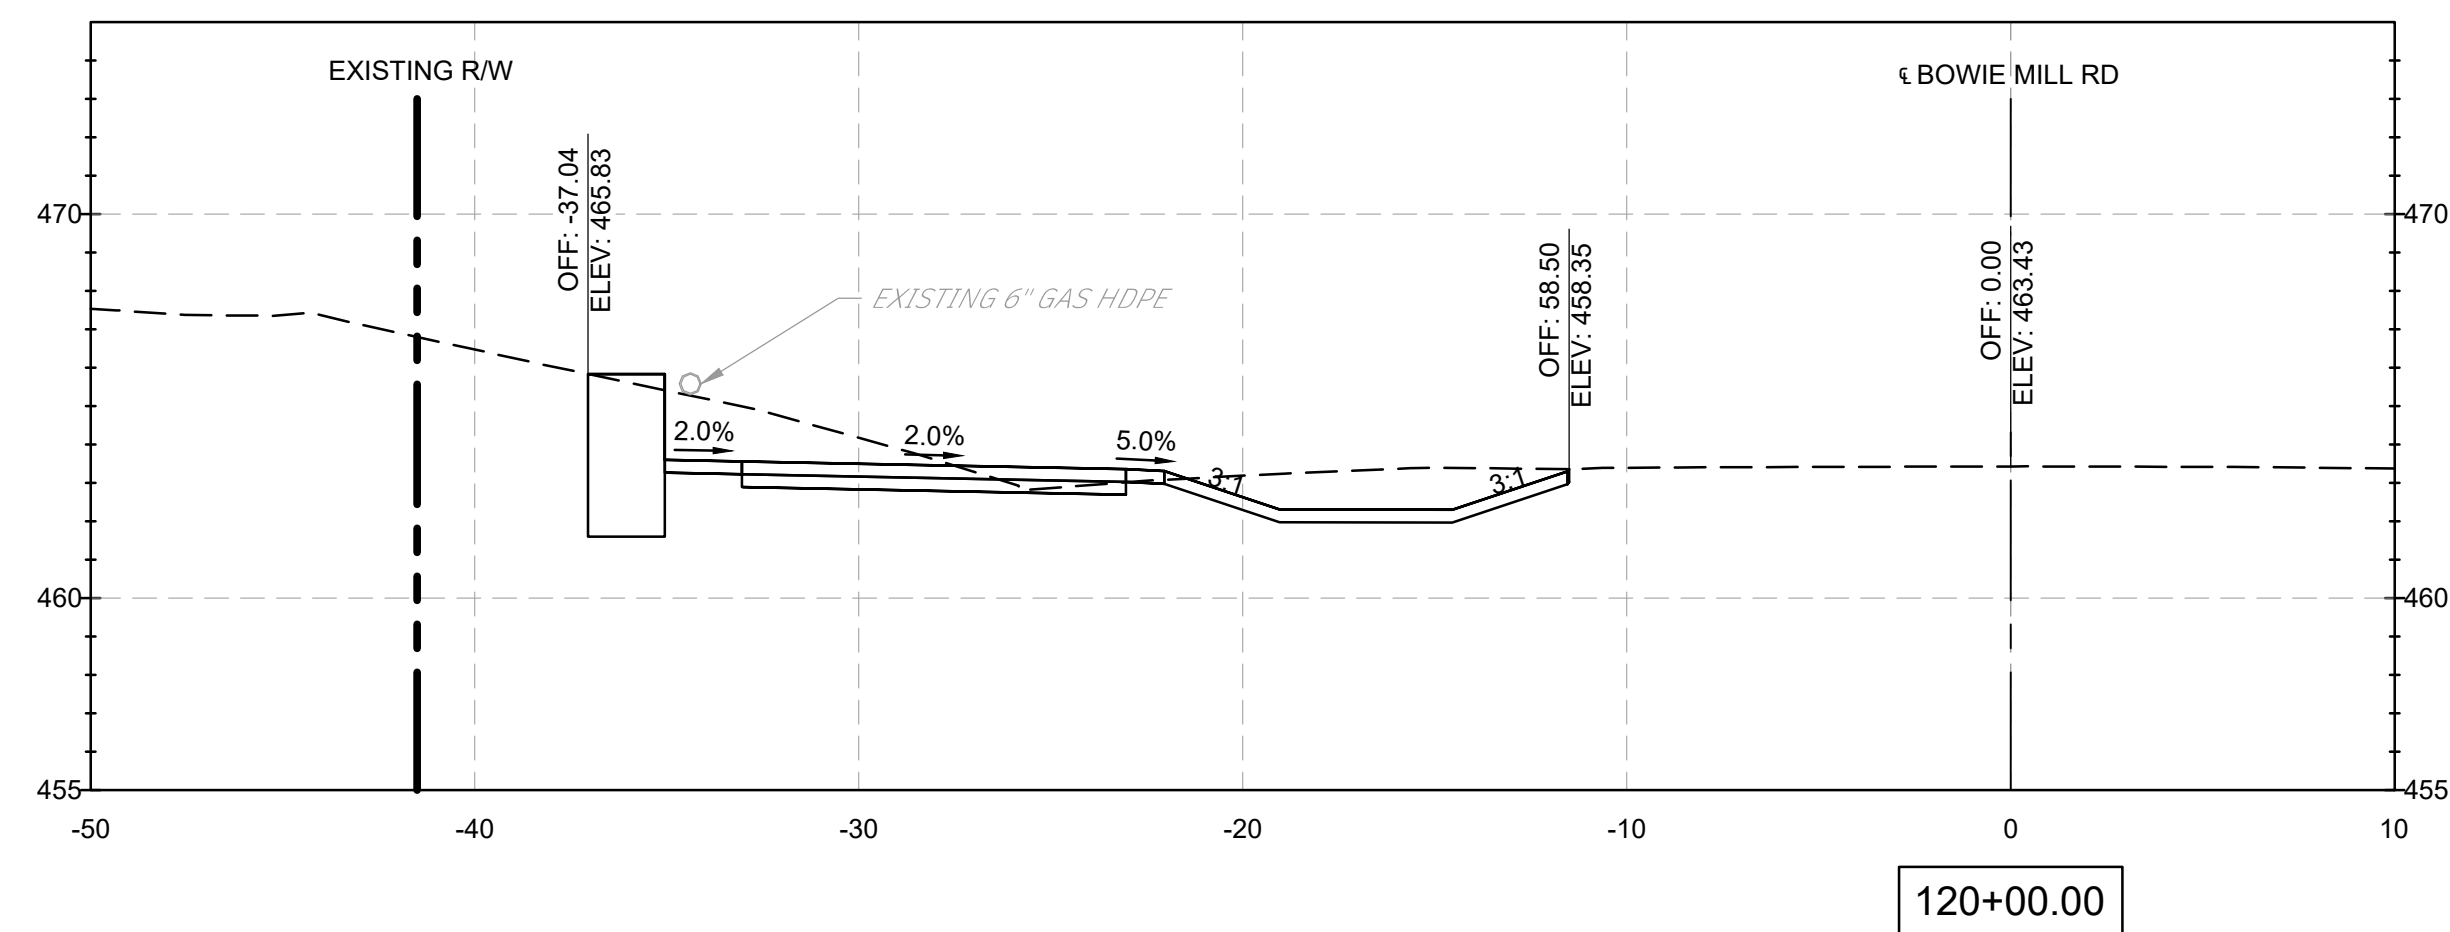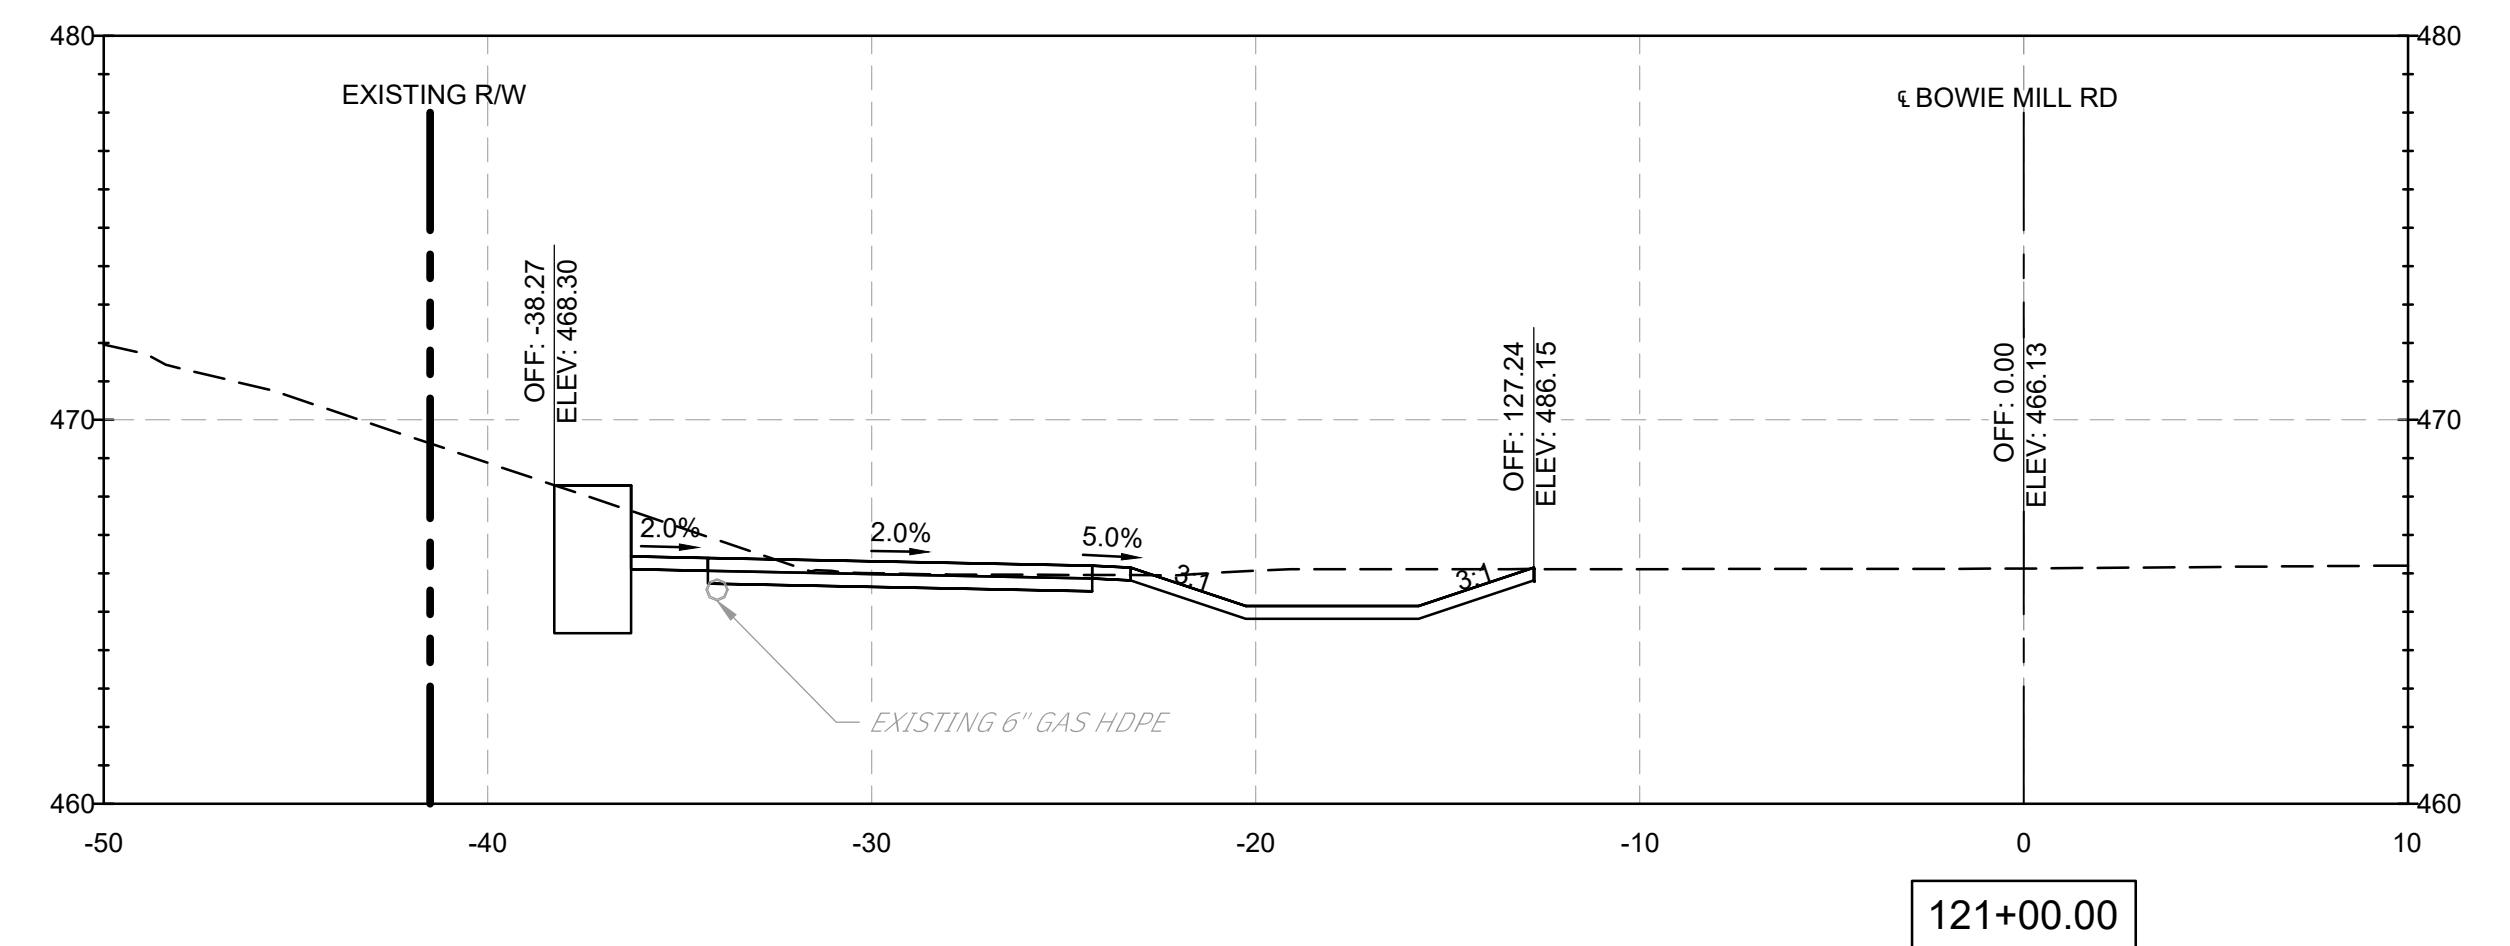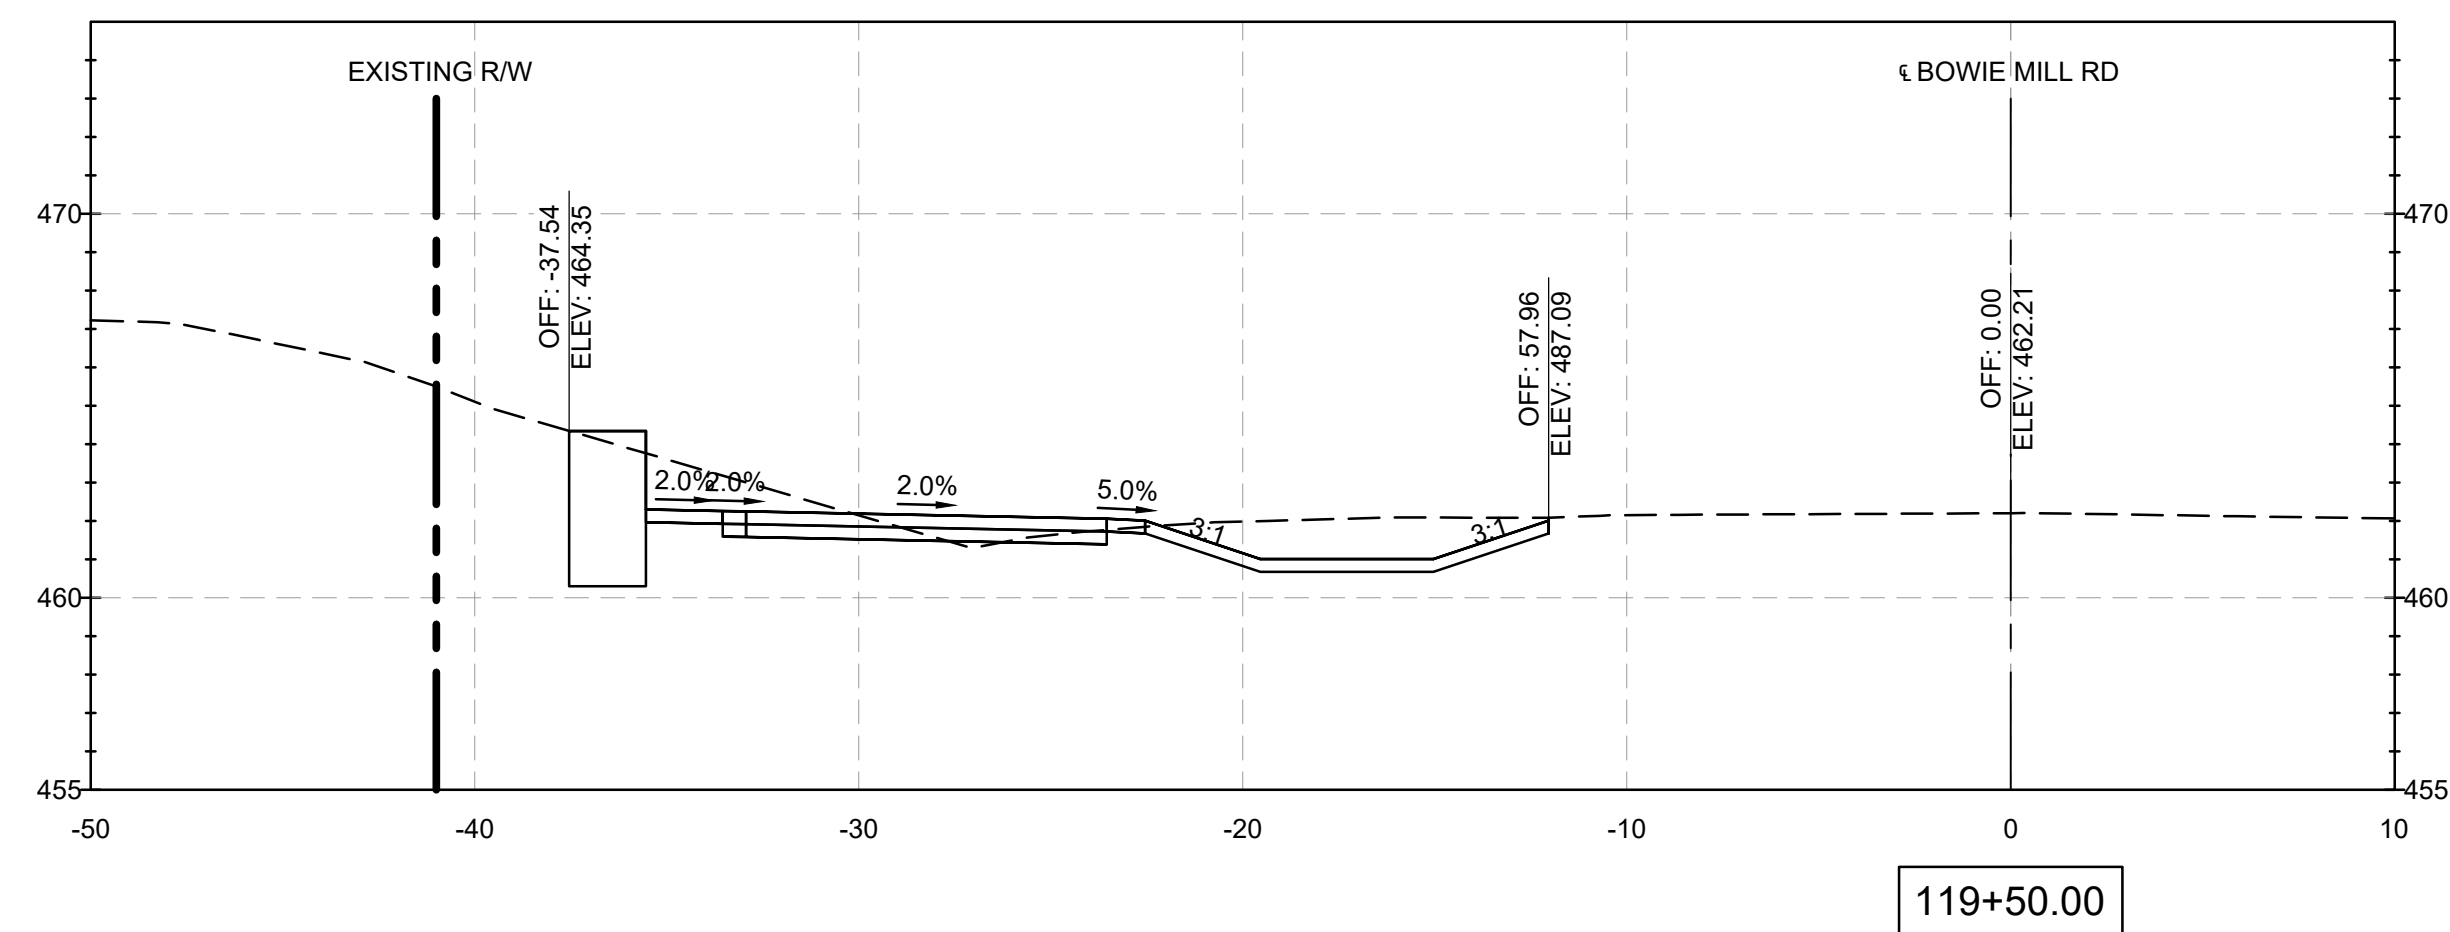

NOTES:

1. CROSS SECTION STATIONS FOLLOW THE ROAD WAY CENTERLINES OF MUNCASTER MILL ROAD AND BOWIE MILL ROAD.

90% DESIGN
NOT FOR CONSTRUCTION

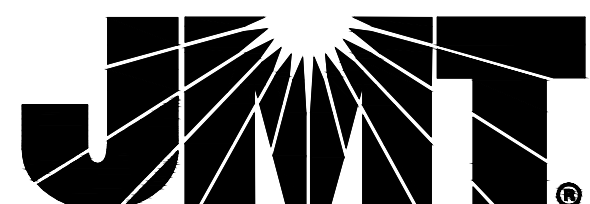[illegible]

MONTGOMERY COUNTY
DEPARTMENT OF TRANSPORTATION
GAITHERSBURG, MARYLAND

RECOMMENDED FOR APPROVAL

Chief, Design Section	Date
APPROVED	

Date _____


 Chief, Division of Transportation Engineering Date _____

Date _____

Designed by: ADH Drawn by: TMB Checked by: JJR

XS-41
CROSS SECTIONS
BOWIE MILL ROAD
BIKEWAY

M-NCPPC PERMIT NO. MR2023016 SHA TRACKING NO. 24APMO039XX






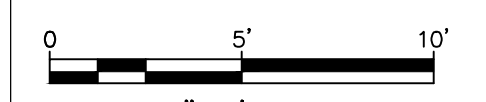


SCALE: 1"=5'

DATE: APRIL 2025

Project No. : 502108


Sheet 377 of 393

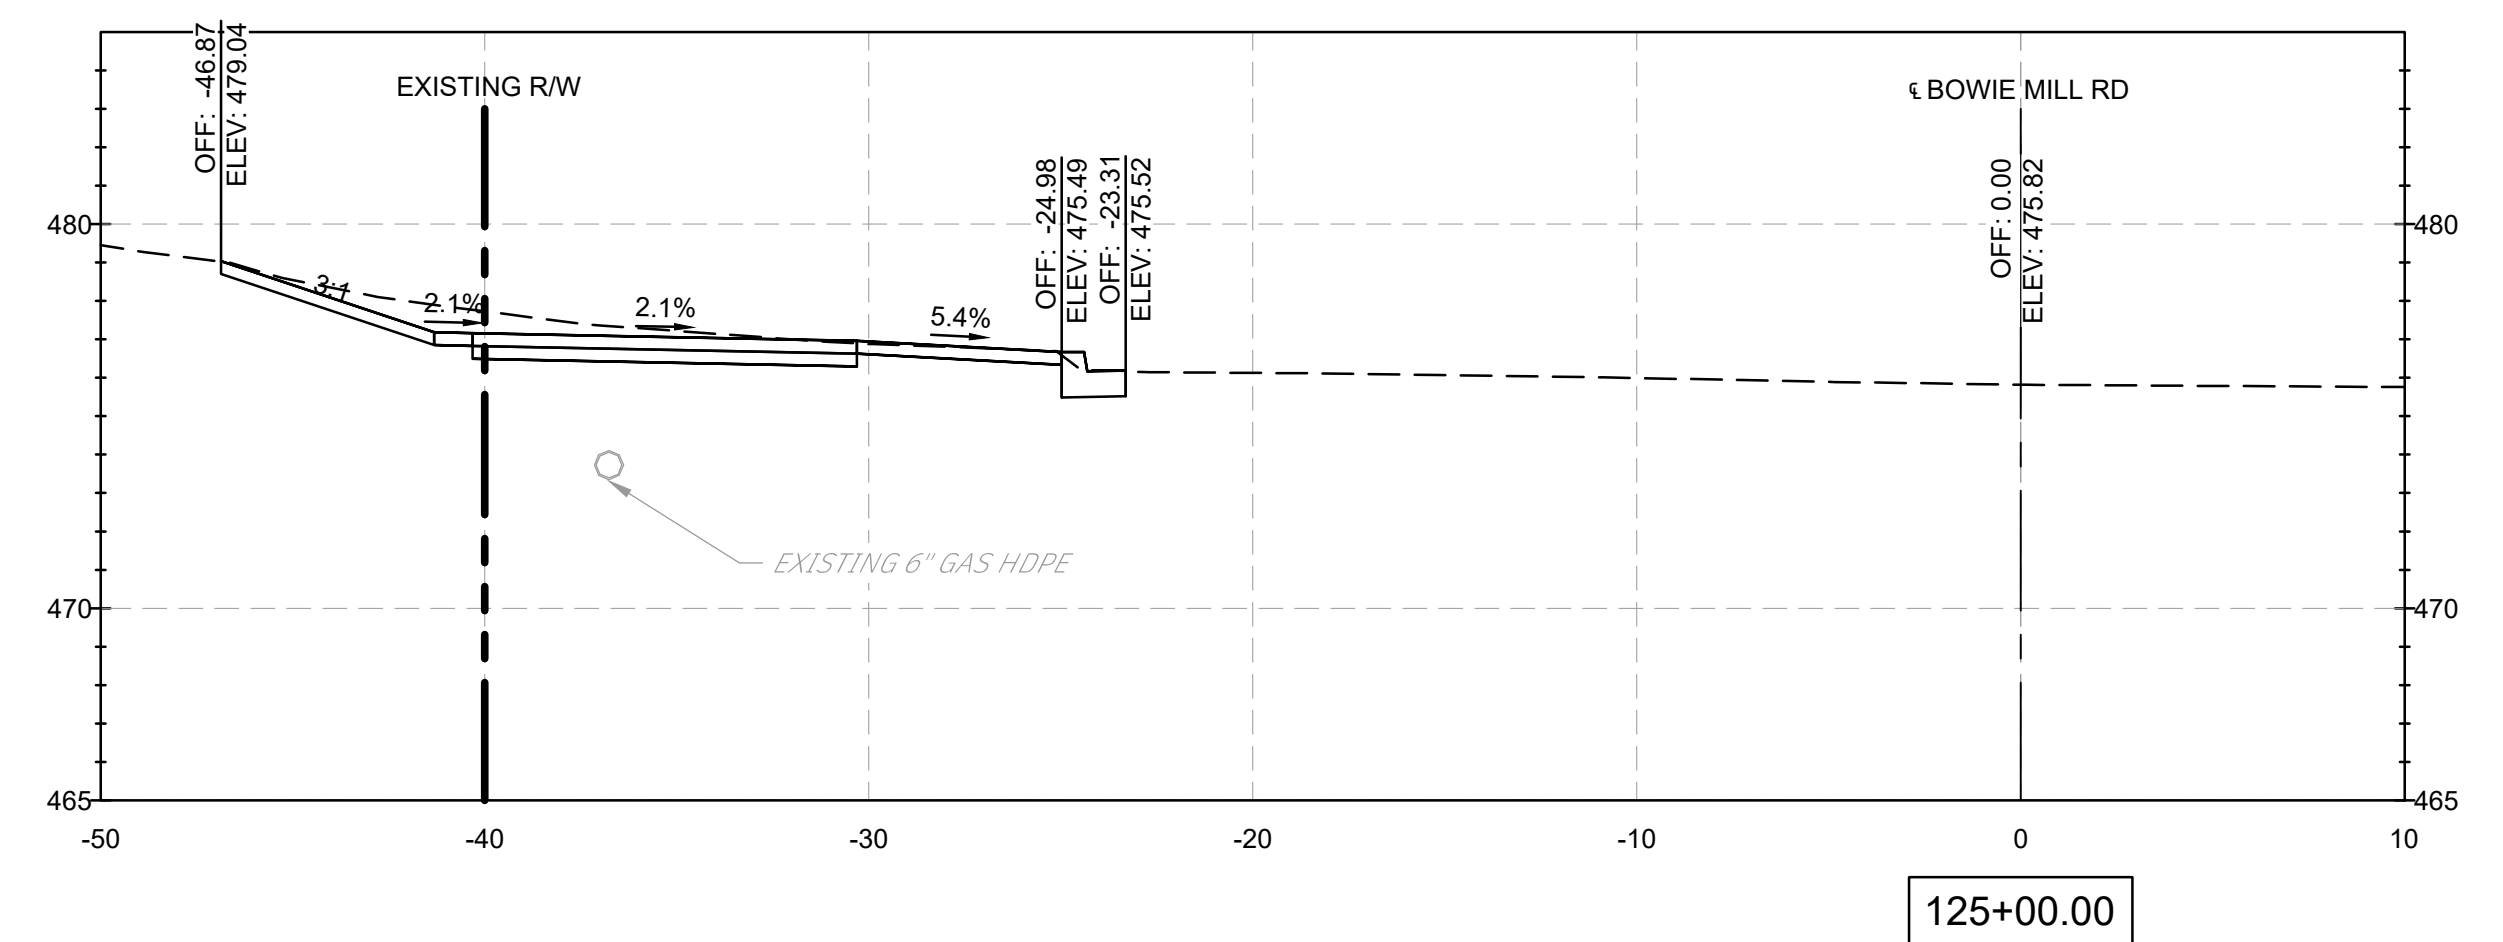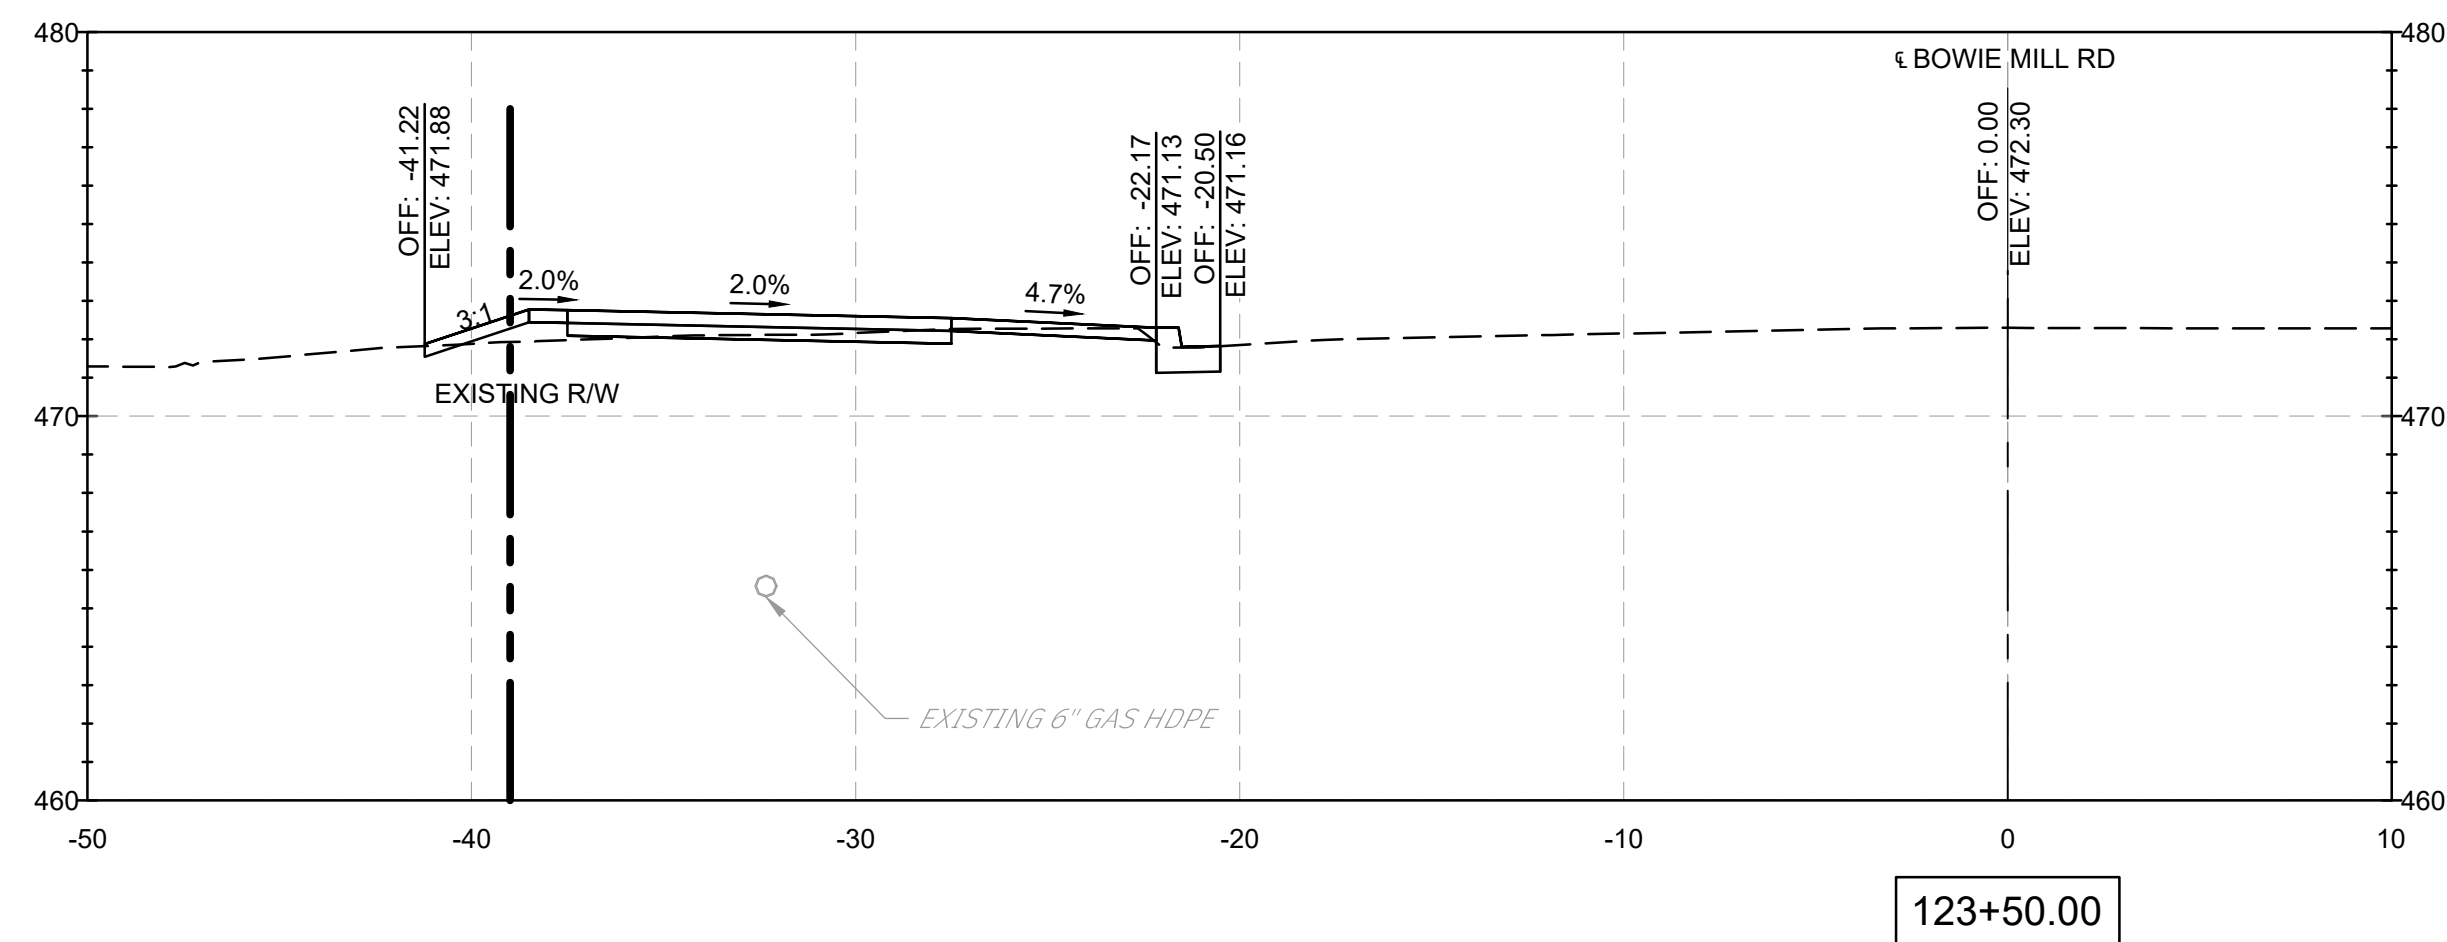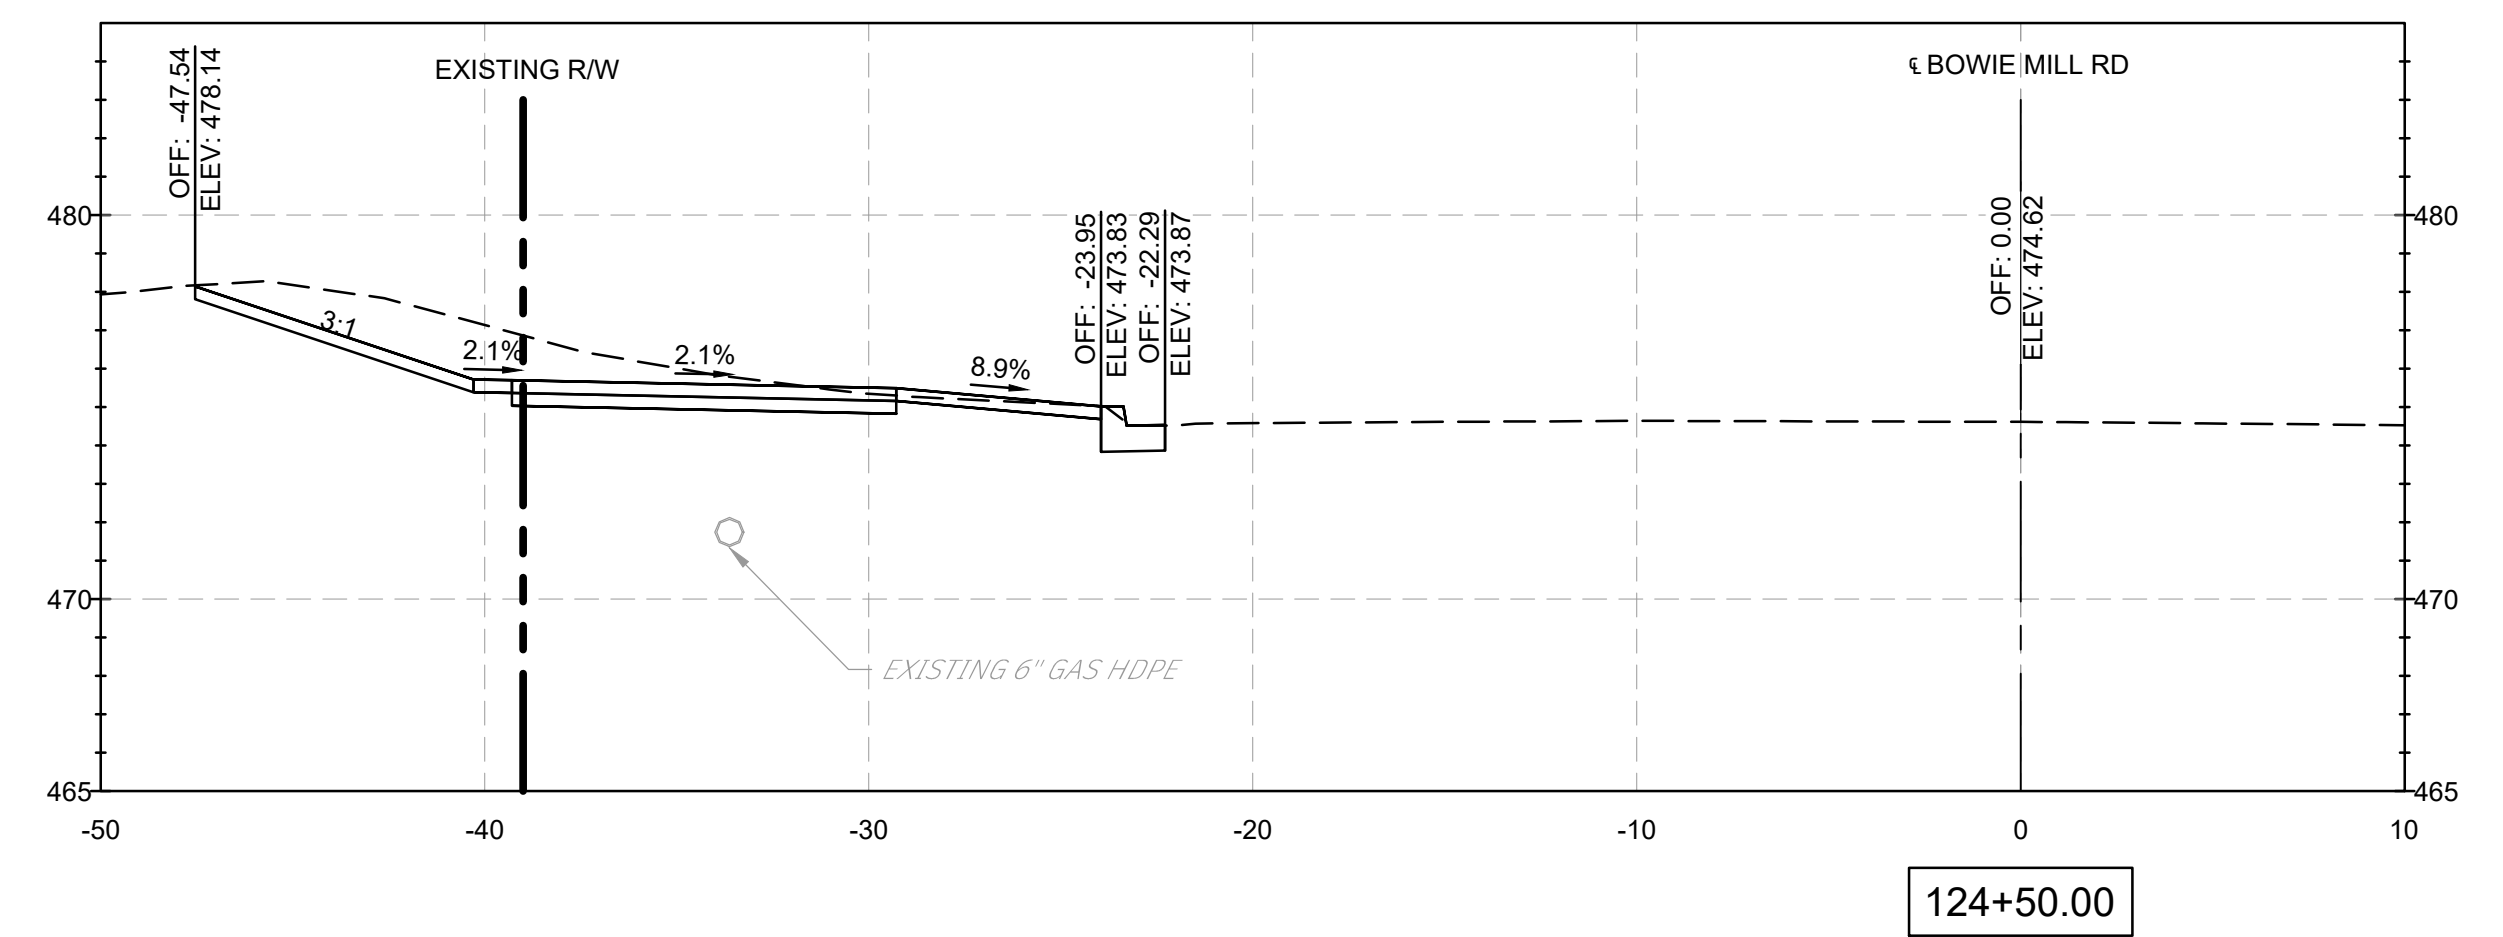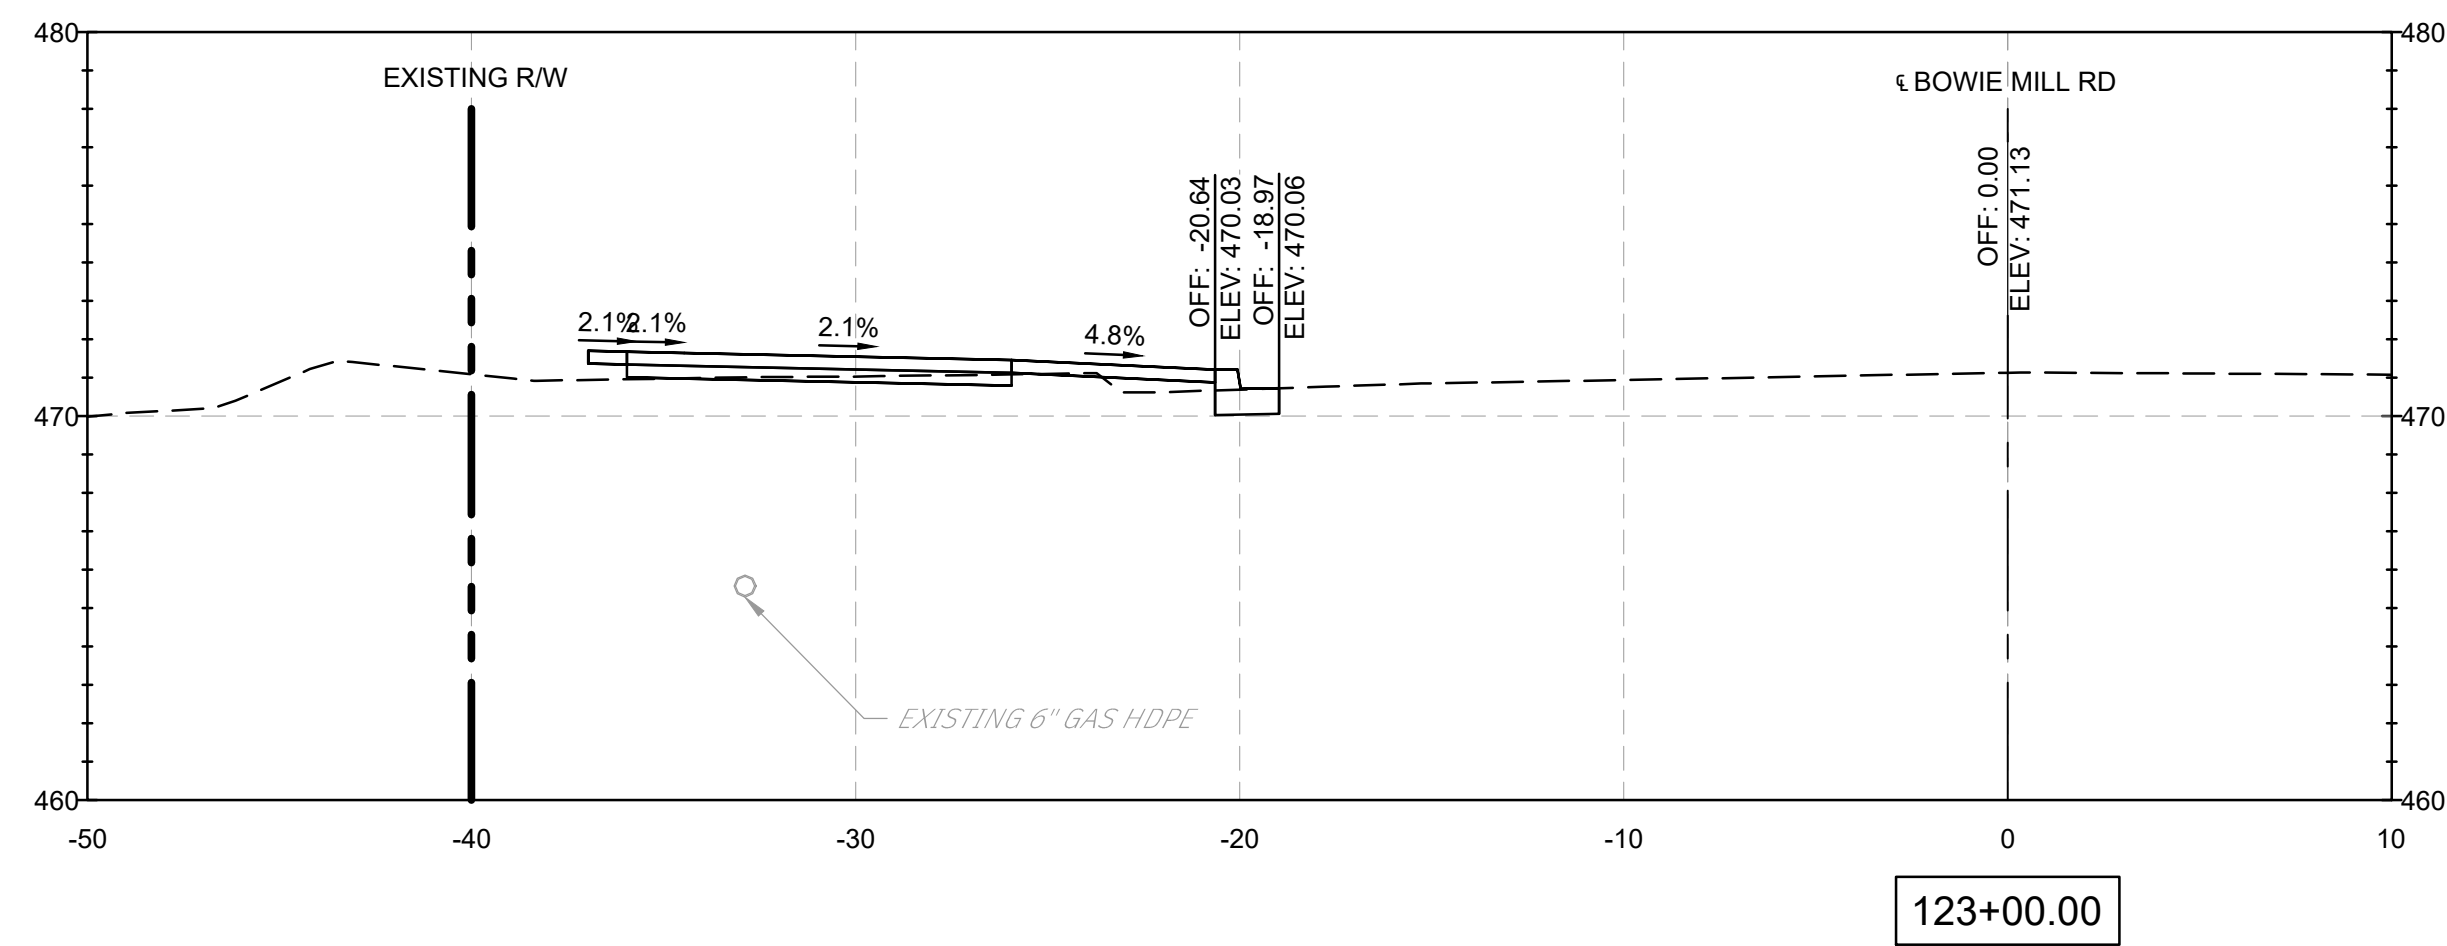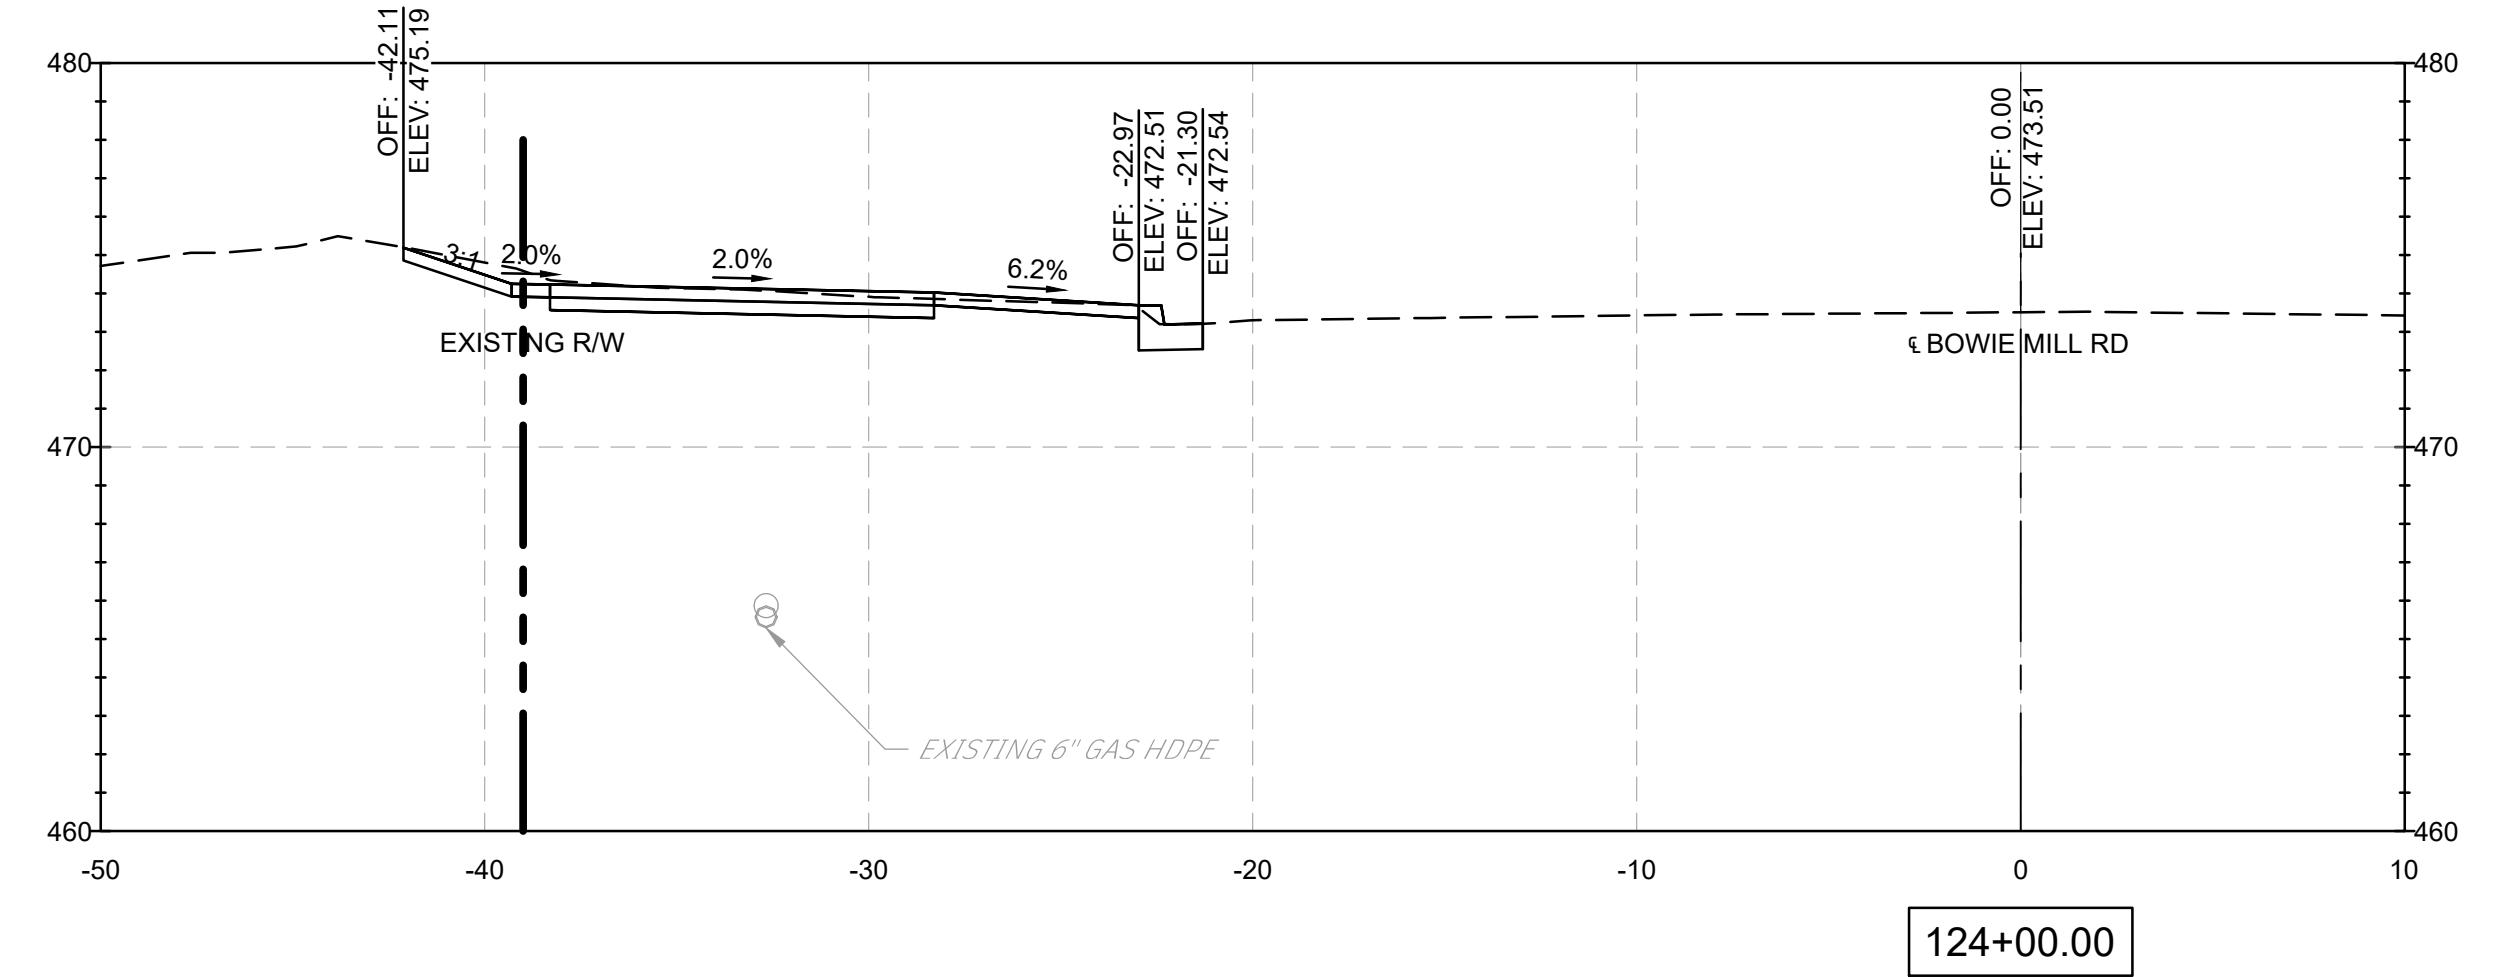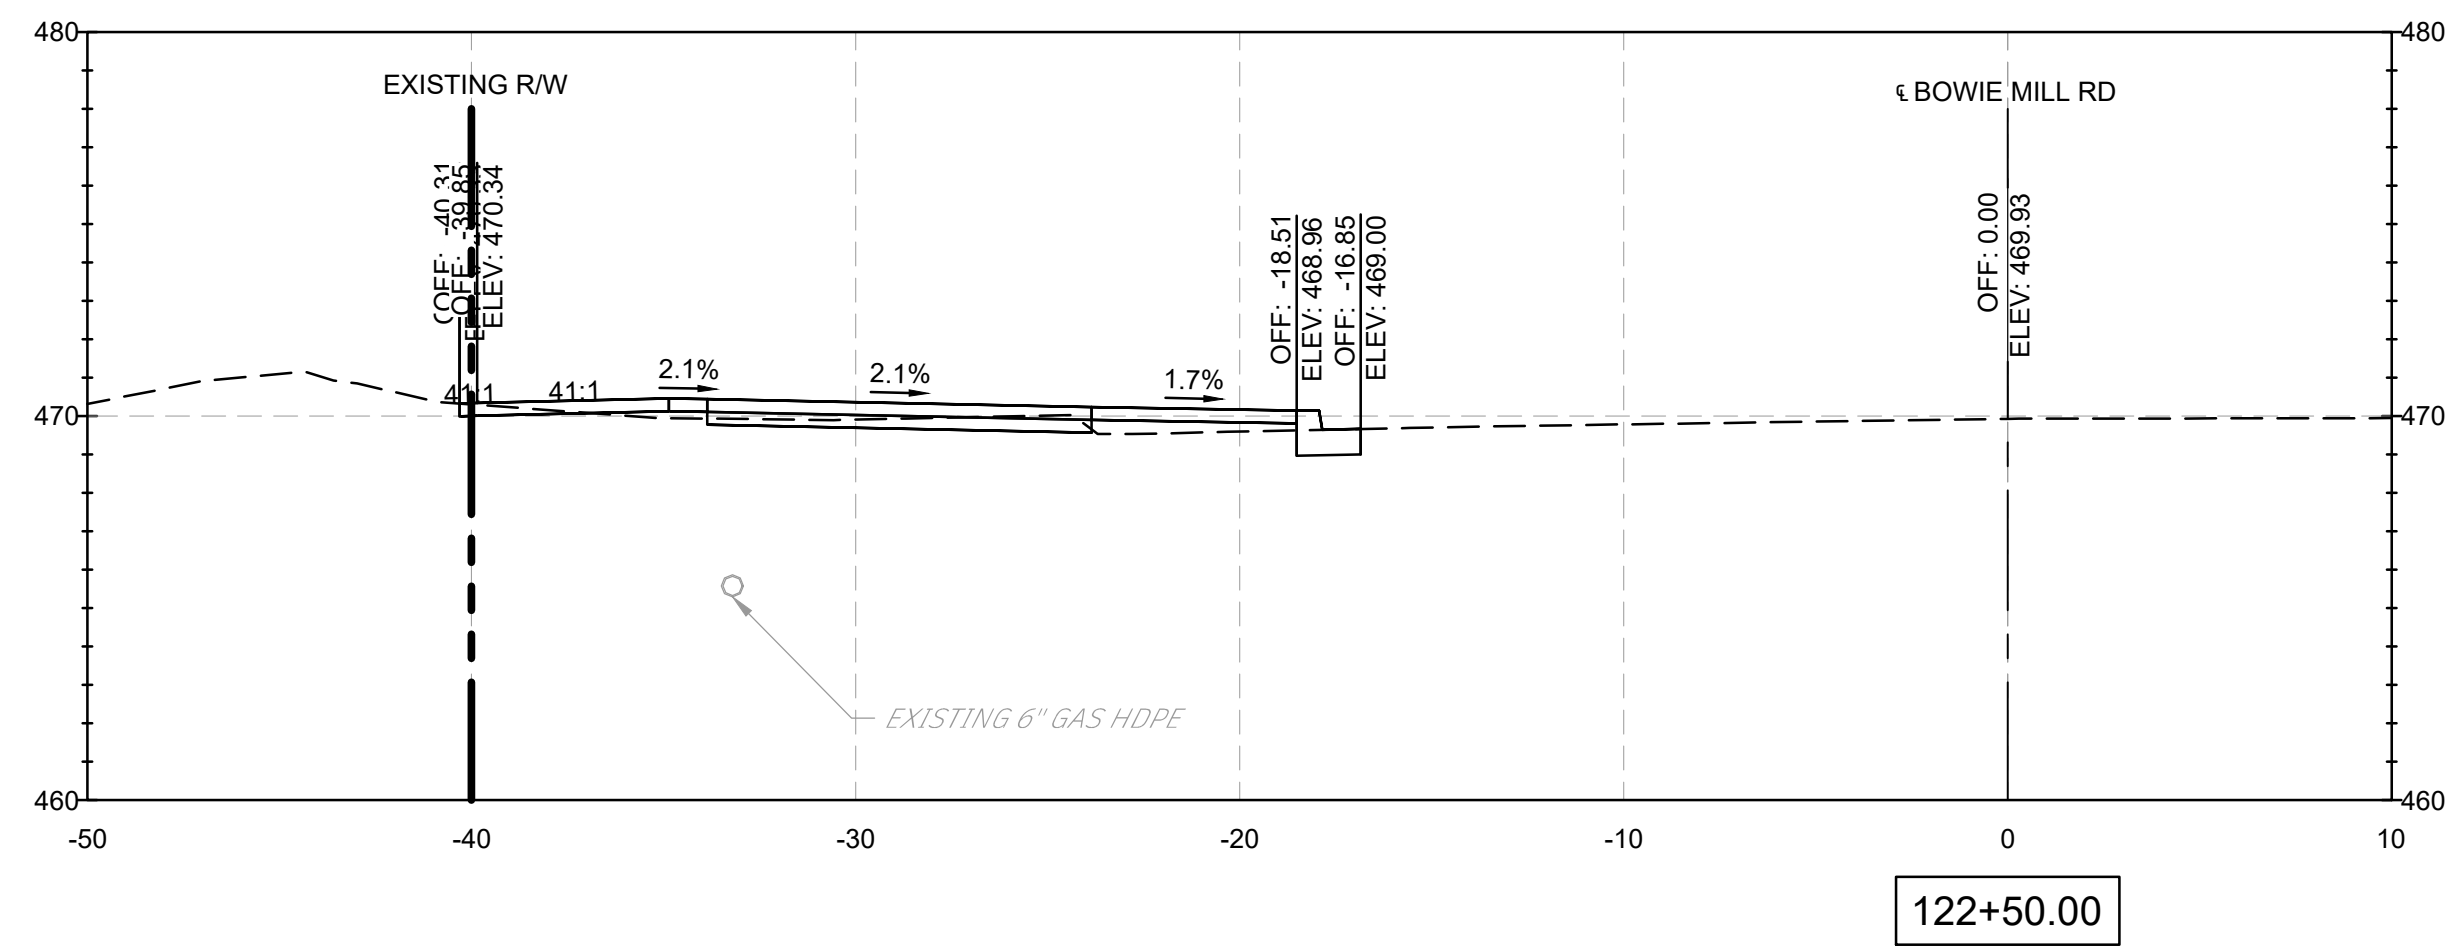

NOTES:

1. CROSS SECTION STATIONS FOLLOW THE ROAD WAY CENTERLINES OF MUNCASTER MILL ROAD AND BOWIE MILL ROAD.

90% DESIGN
NOT FOR CONSTRUCTION

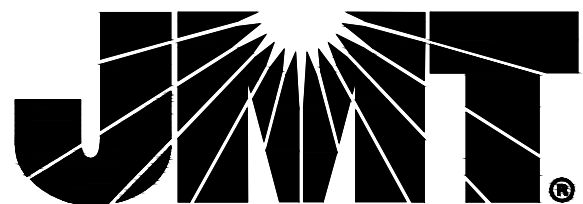[illegible]

MONTGOMERY COUNTY
DEPARTMENT OF TRANSPORTATION
GAITHERSBURG, MARYLAND

RECOMMENDED FOR APPROVAL

Chief, Design Section
APPROVED

Date _____

Chief, Division of Transportation Engineering

Date _____

Designed by: ADH

Drawn by: TMB

Checked by: JJR

XS-42
CROSS SECTIONS
BOWIE MILL ROAD
BIKEWAY

M-NCPPC PERMIT NO. MR2023016 SHA TRACKING NO. 24APMO039XX









SCALE: 1"=5'

DATE: APRIL 2025

Project No. : 502108


Sheet 378 of 393

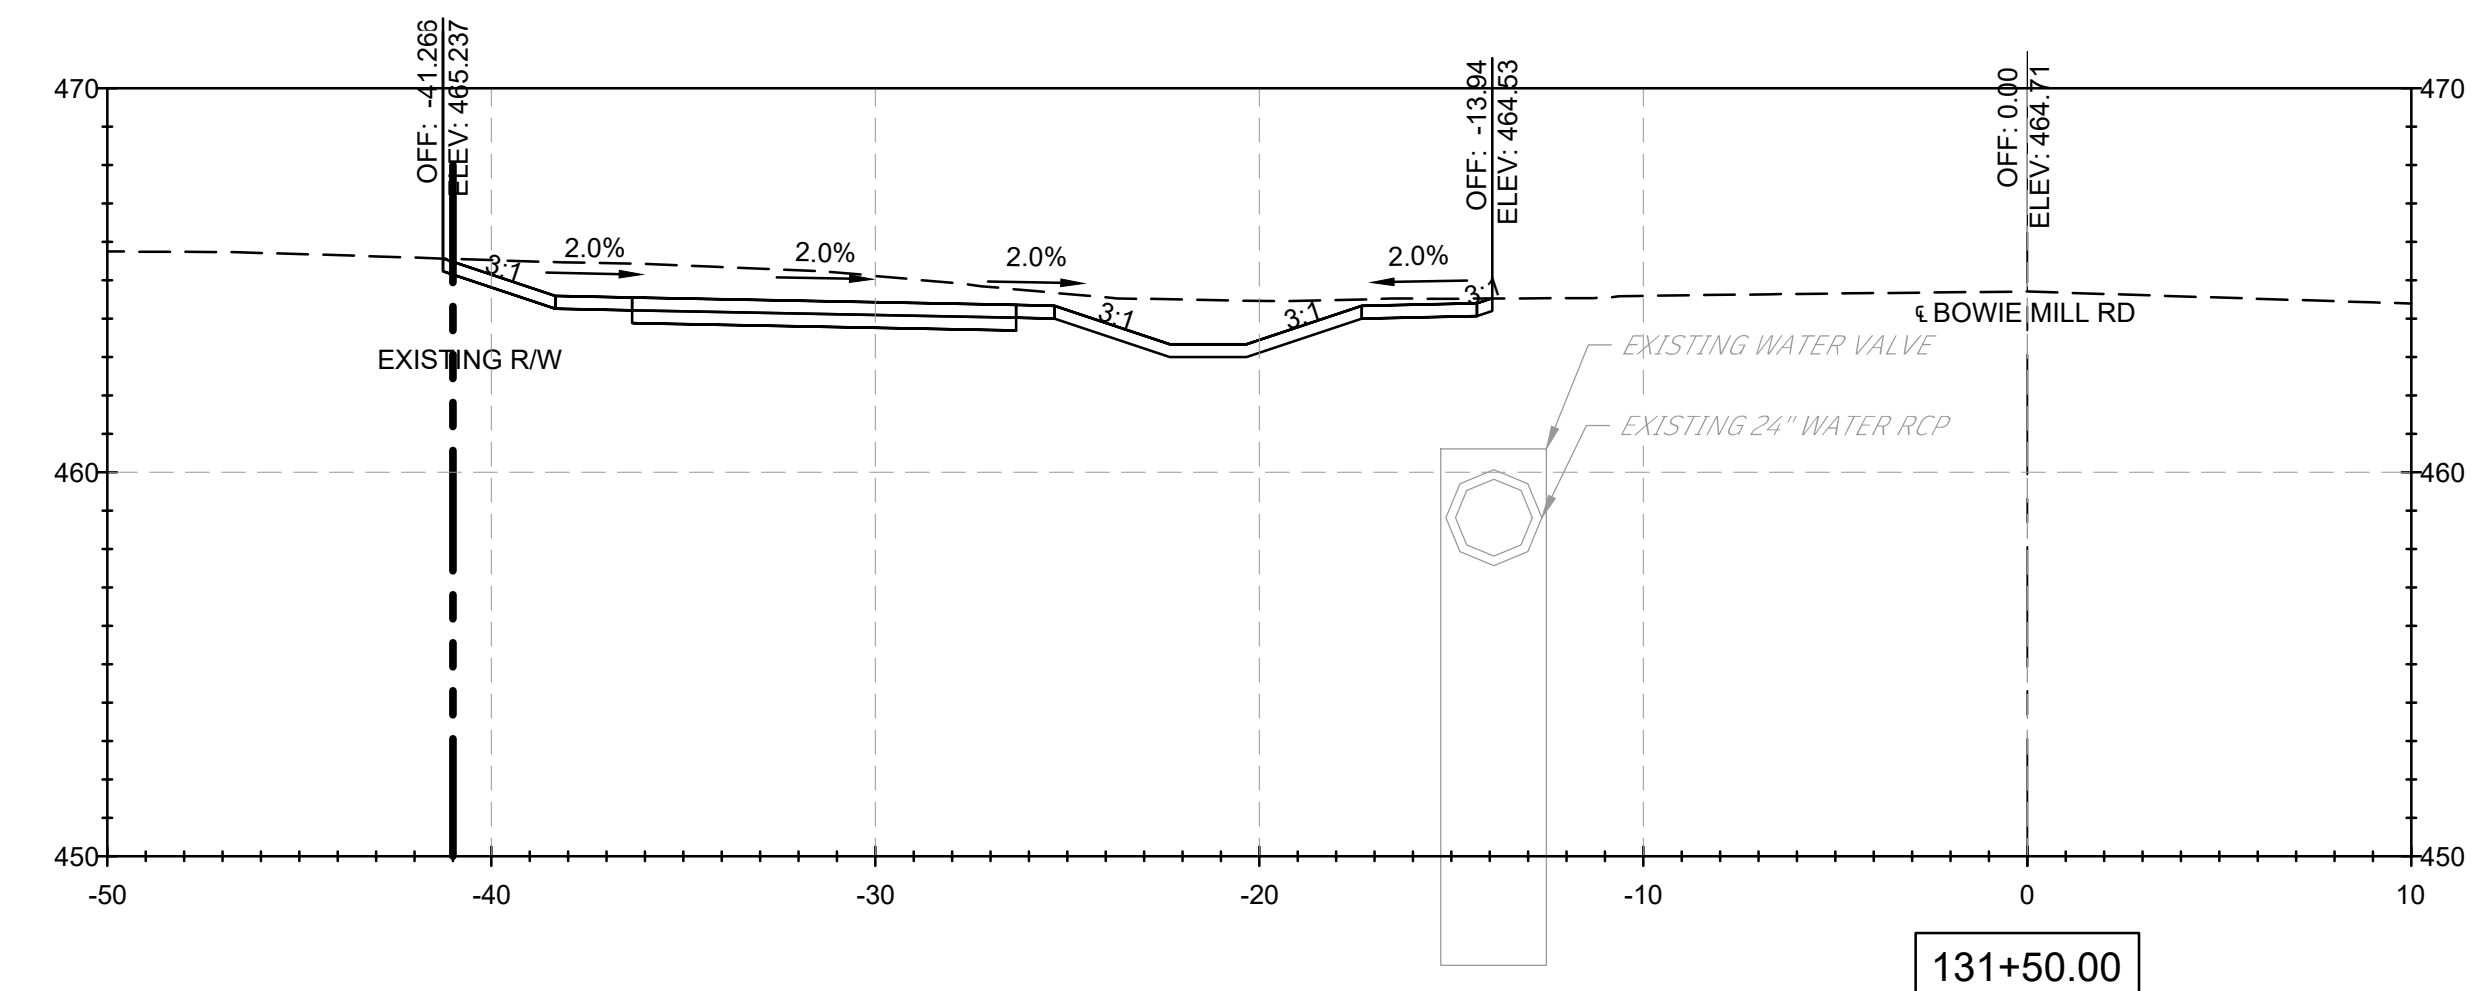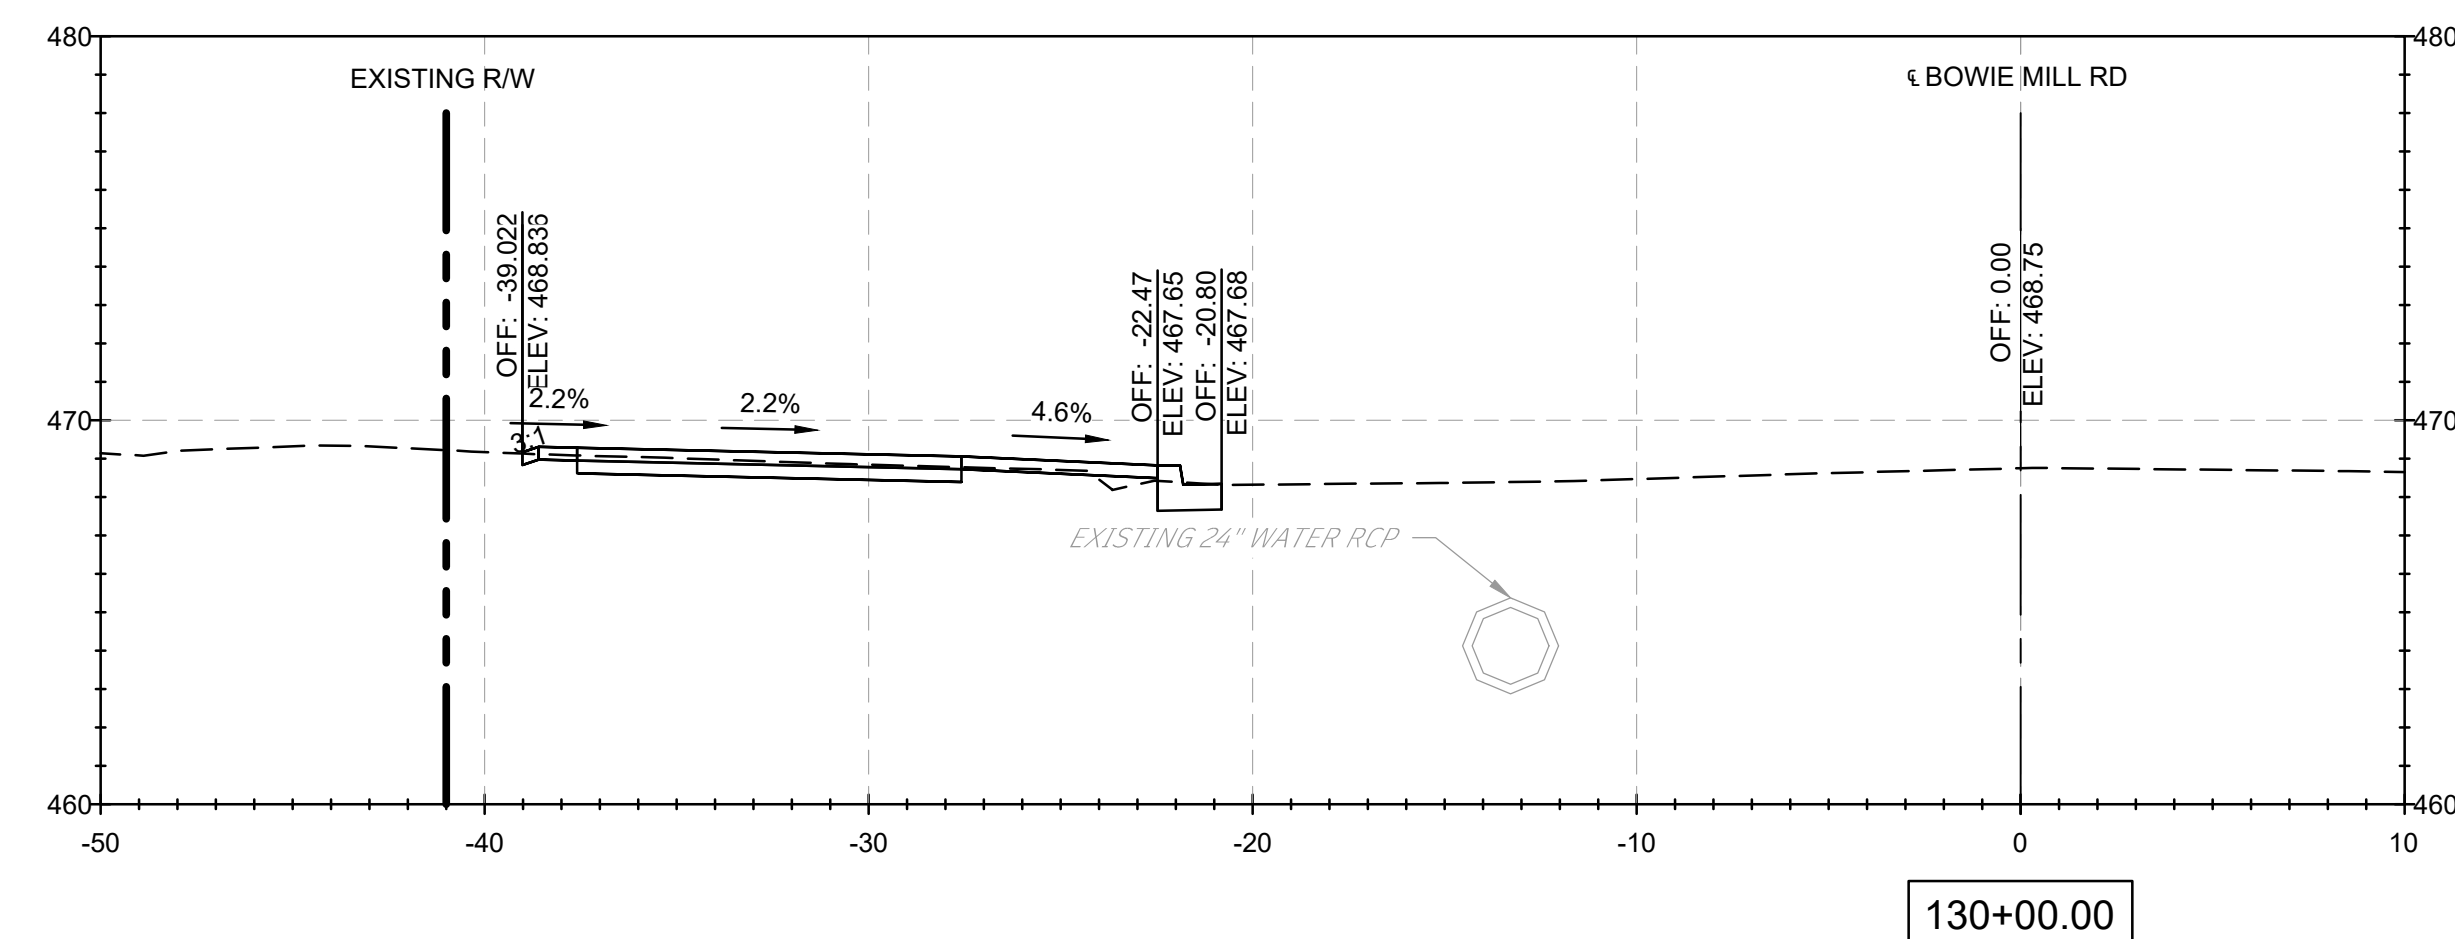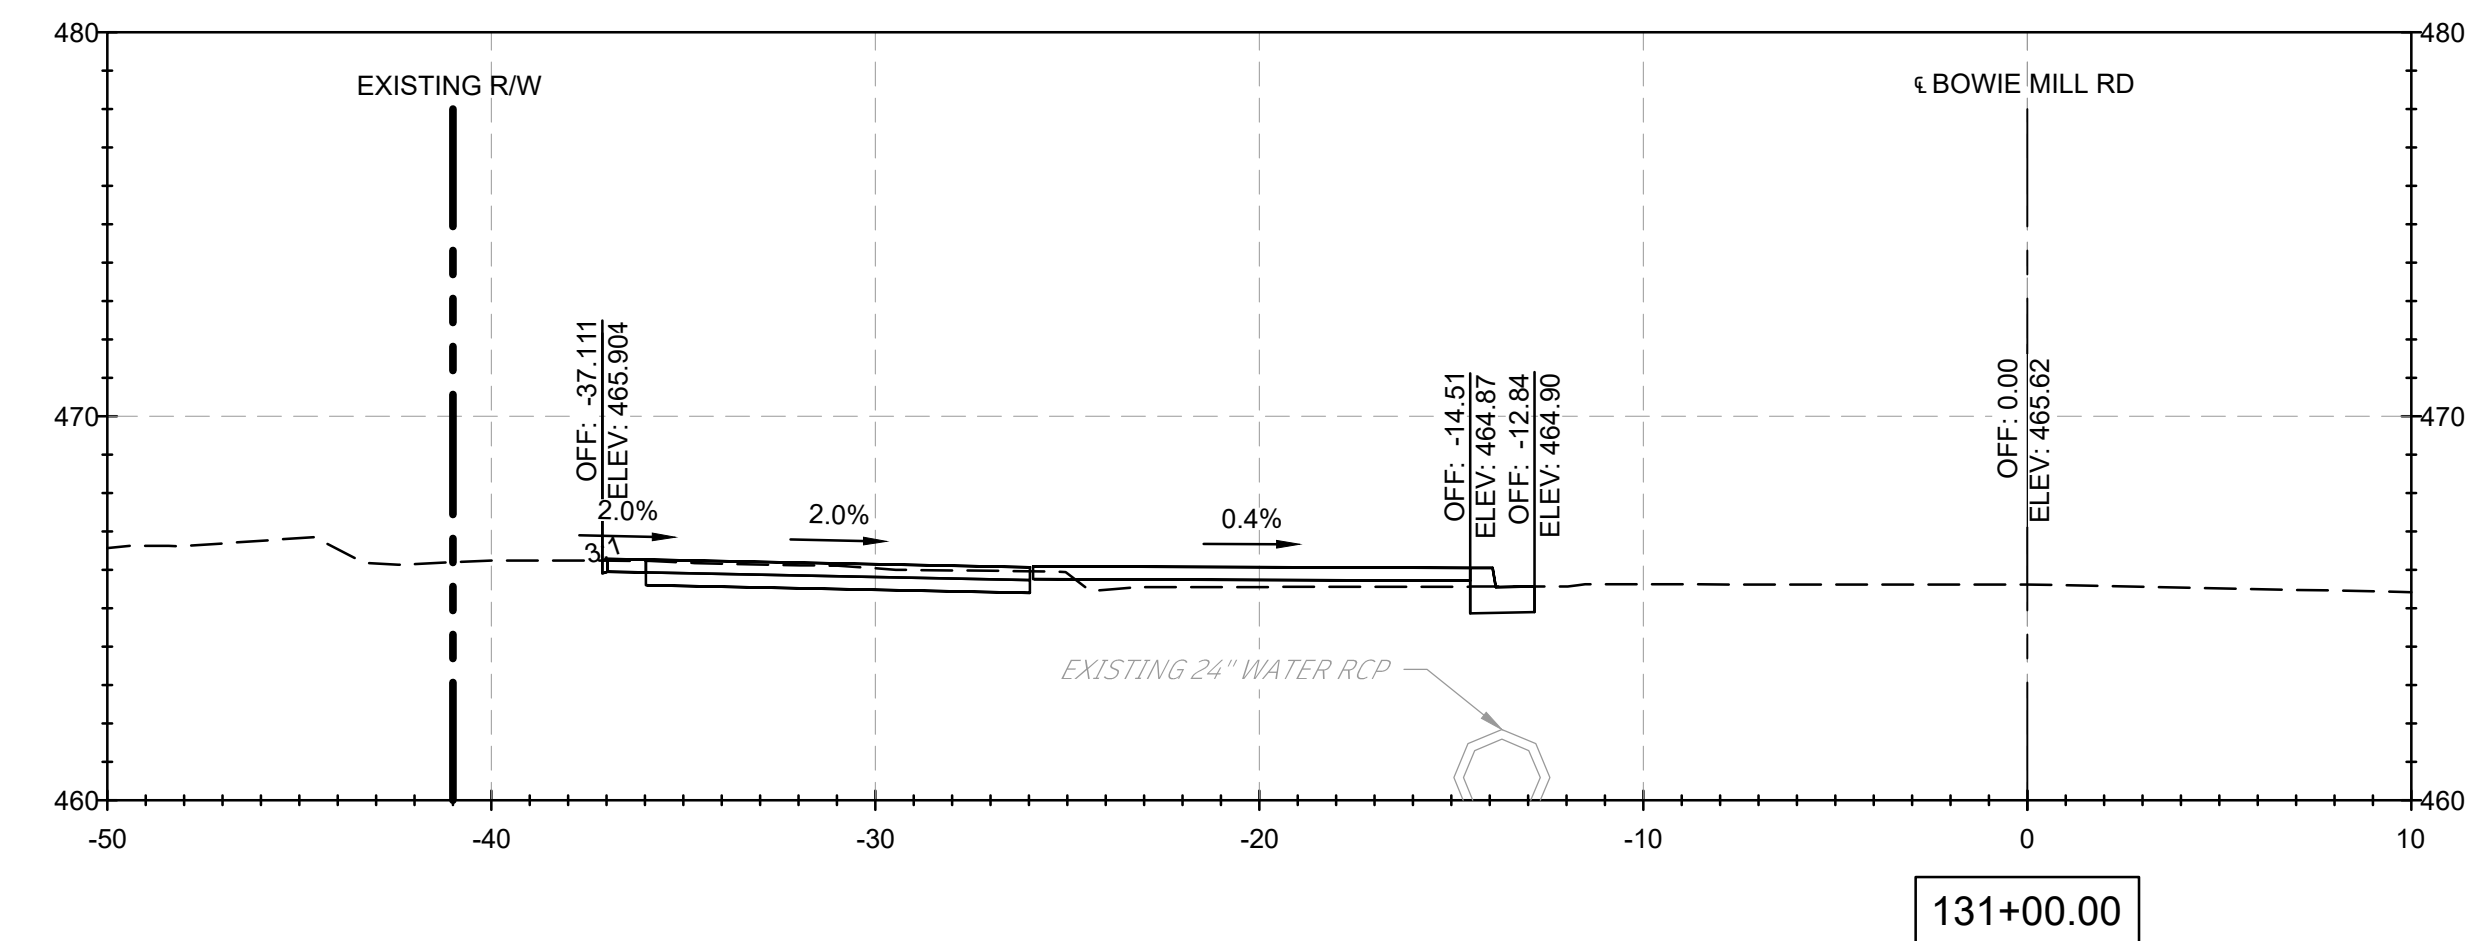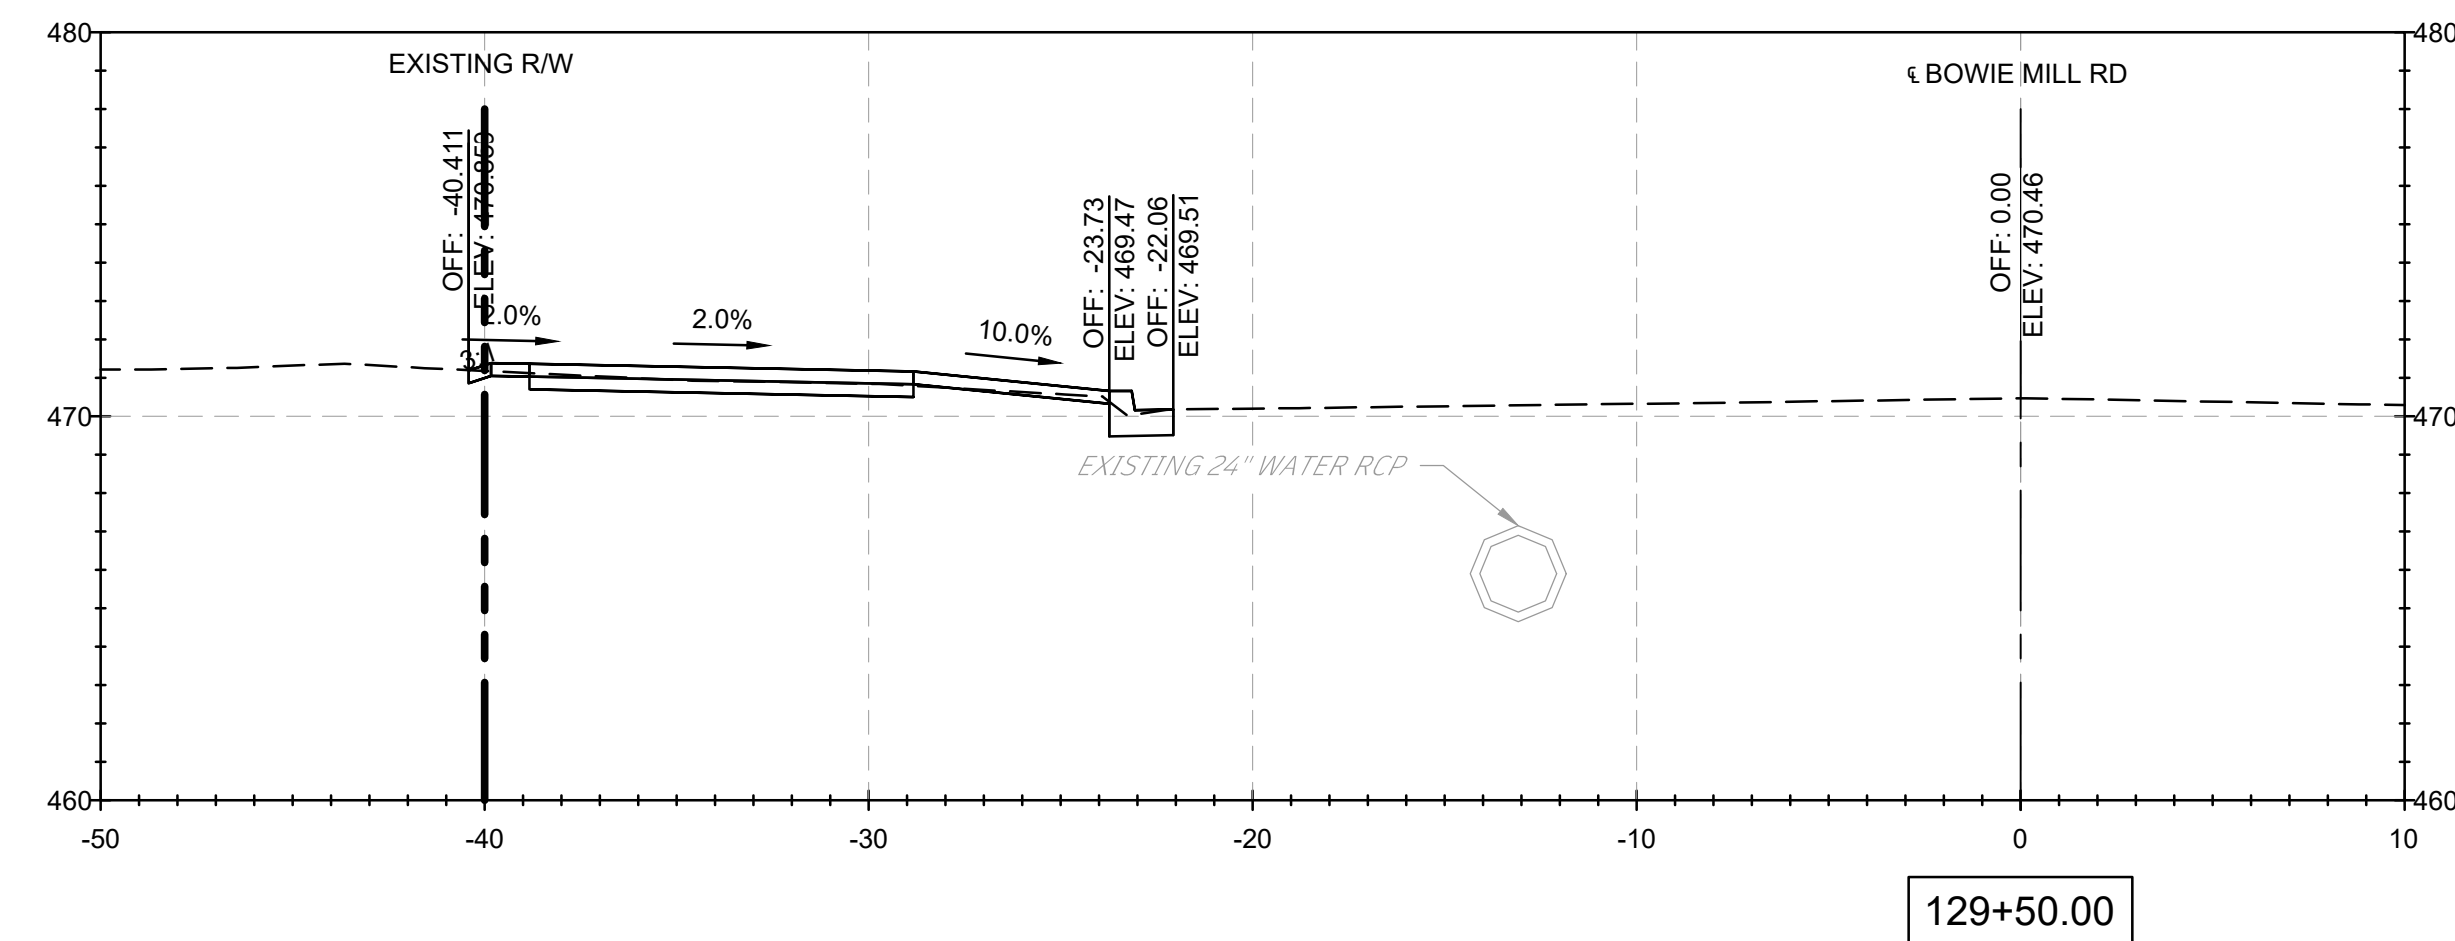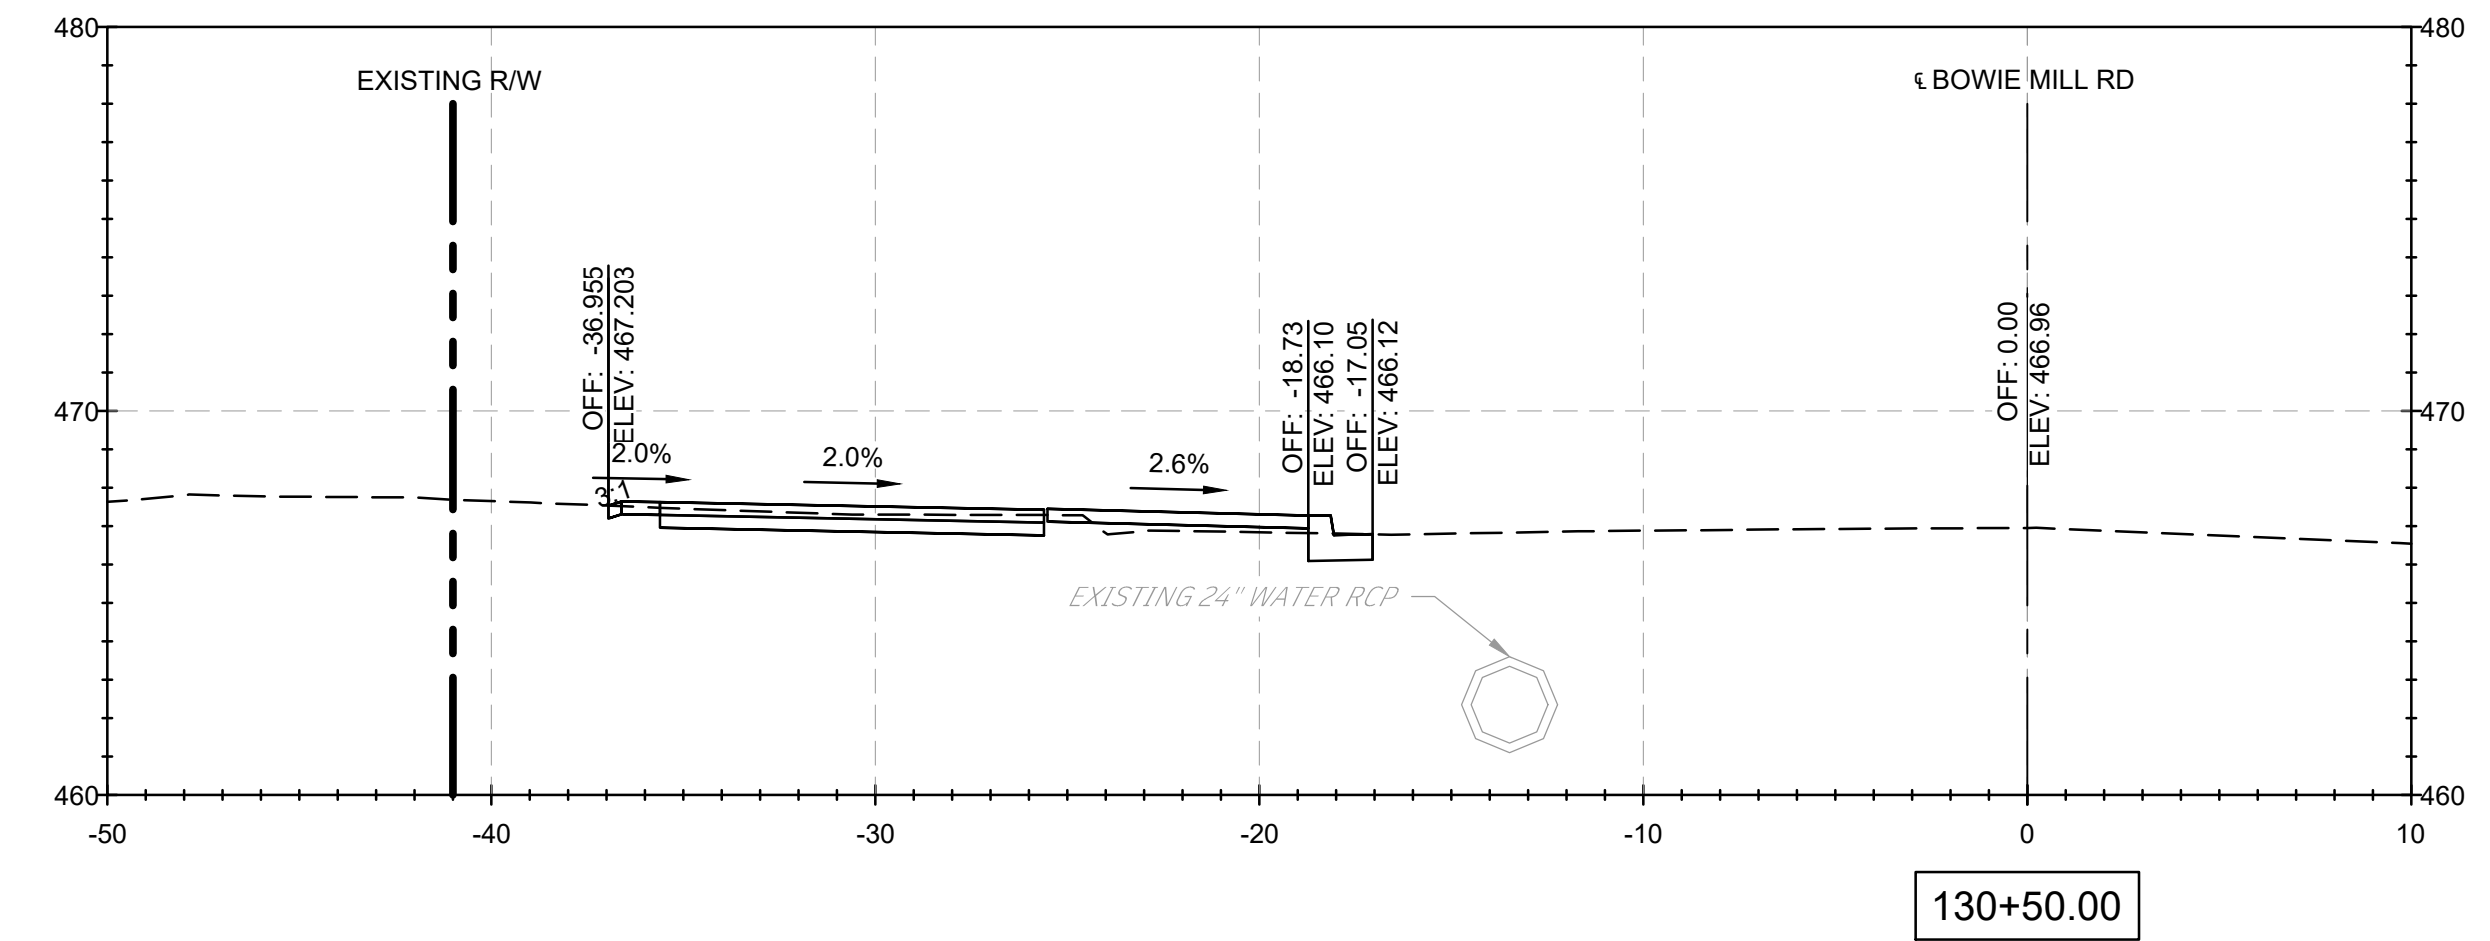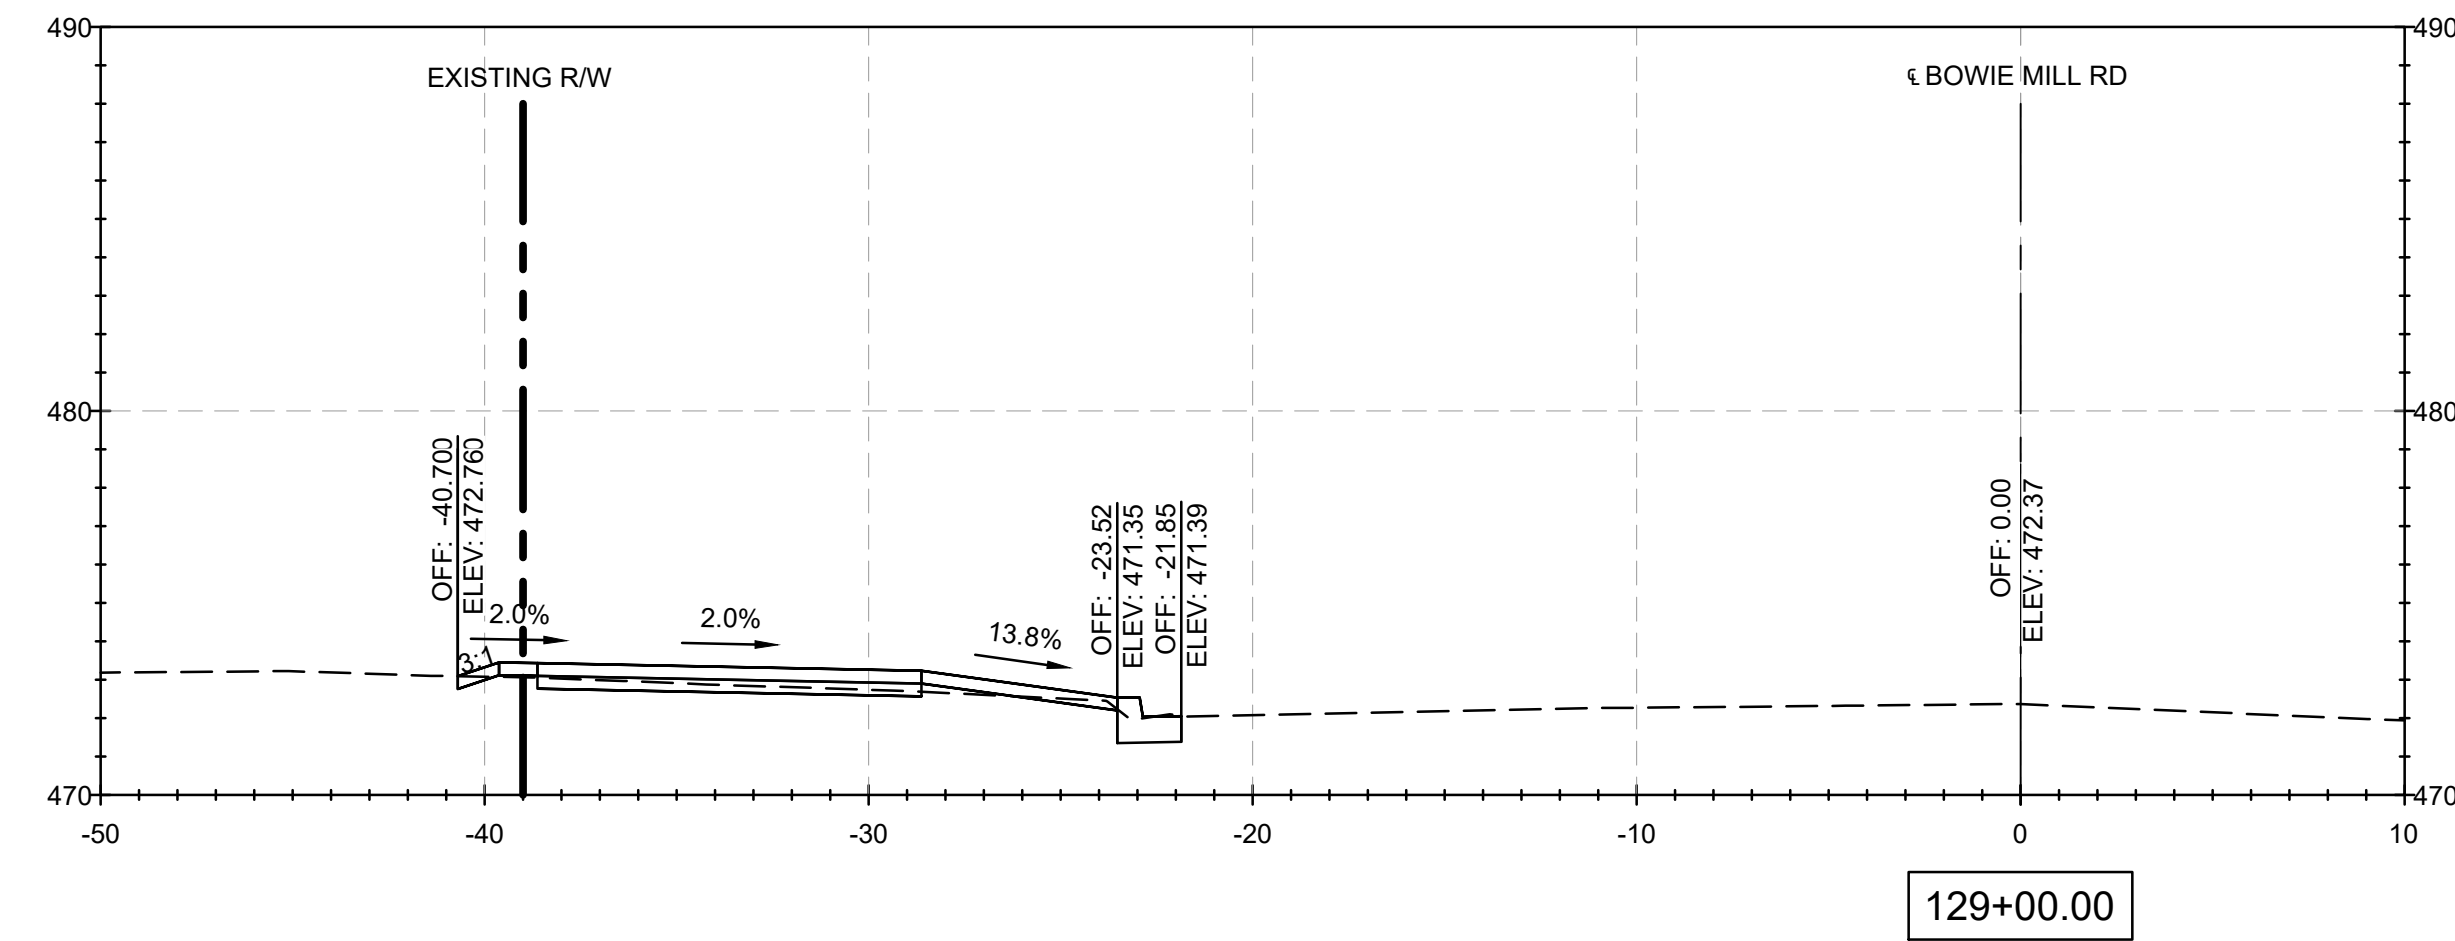

NOTES:

1. CROSS SECTION STATIONS FOLLOW THE ROAD WAY CENTERLINES OF MUNCASTER MILL ROAD AND BOWIE MILL ROAD.

90% DESIGN
NOT FOR CONSTRUCTION

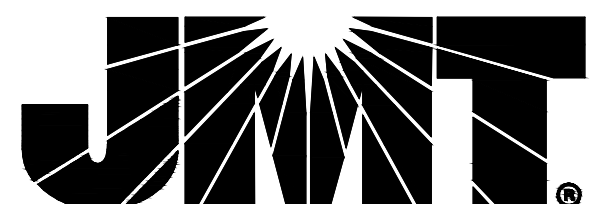[illegible]

MONTGOMERY COUNTY
DEPARTMENT OF TRANSPORTATION
GAITHERSBURG, MARYLAND

RECOMMENDED FOR APPROVAL

Chief, Design Section
APPROVED

Date

Date _____


 Chief, Division of Transportation Engineering Date _____

Date _____

Designed by: ADH Drawn by: TMB Checked by: JJR







XS-44
CROSS SECTIONS
BOWIE MILL ROAD
BIKEWAY

M-NCPPC PERMIT NO. MR2023016 SHA TRACKING NO. 24APMO039XX

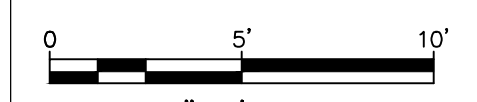

DATE: APRIL 2025


Project No. : 502108 Sheet 380 of 393

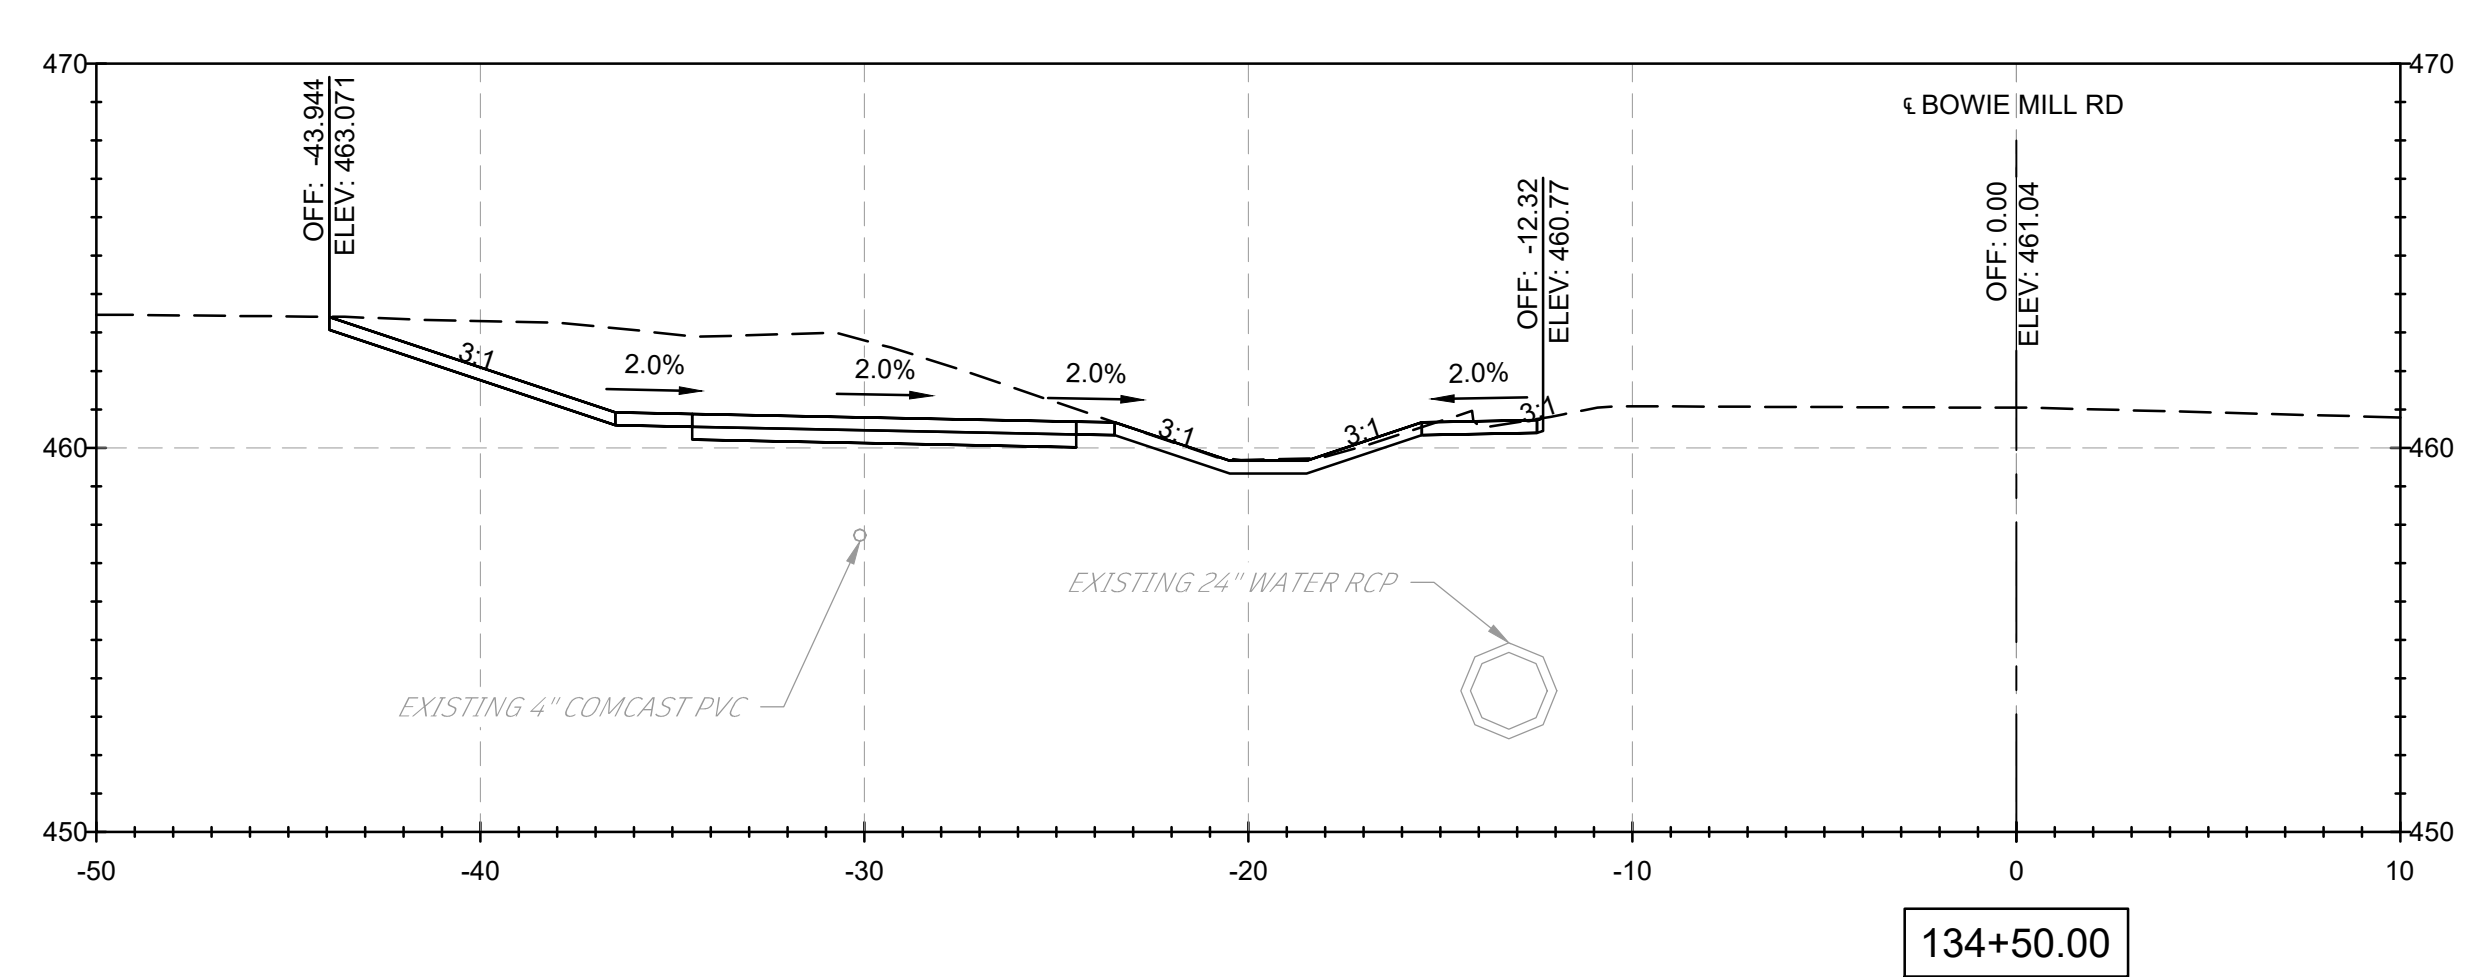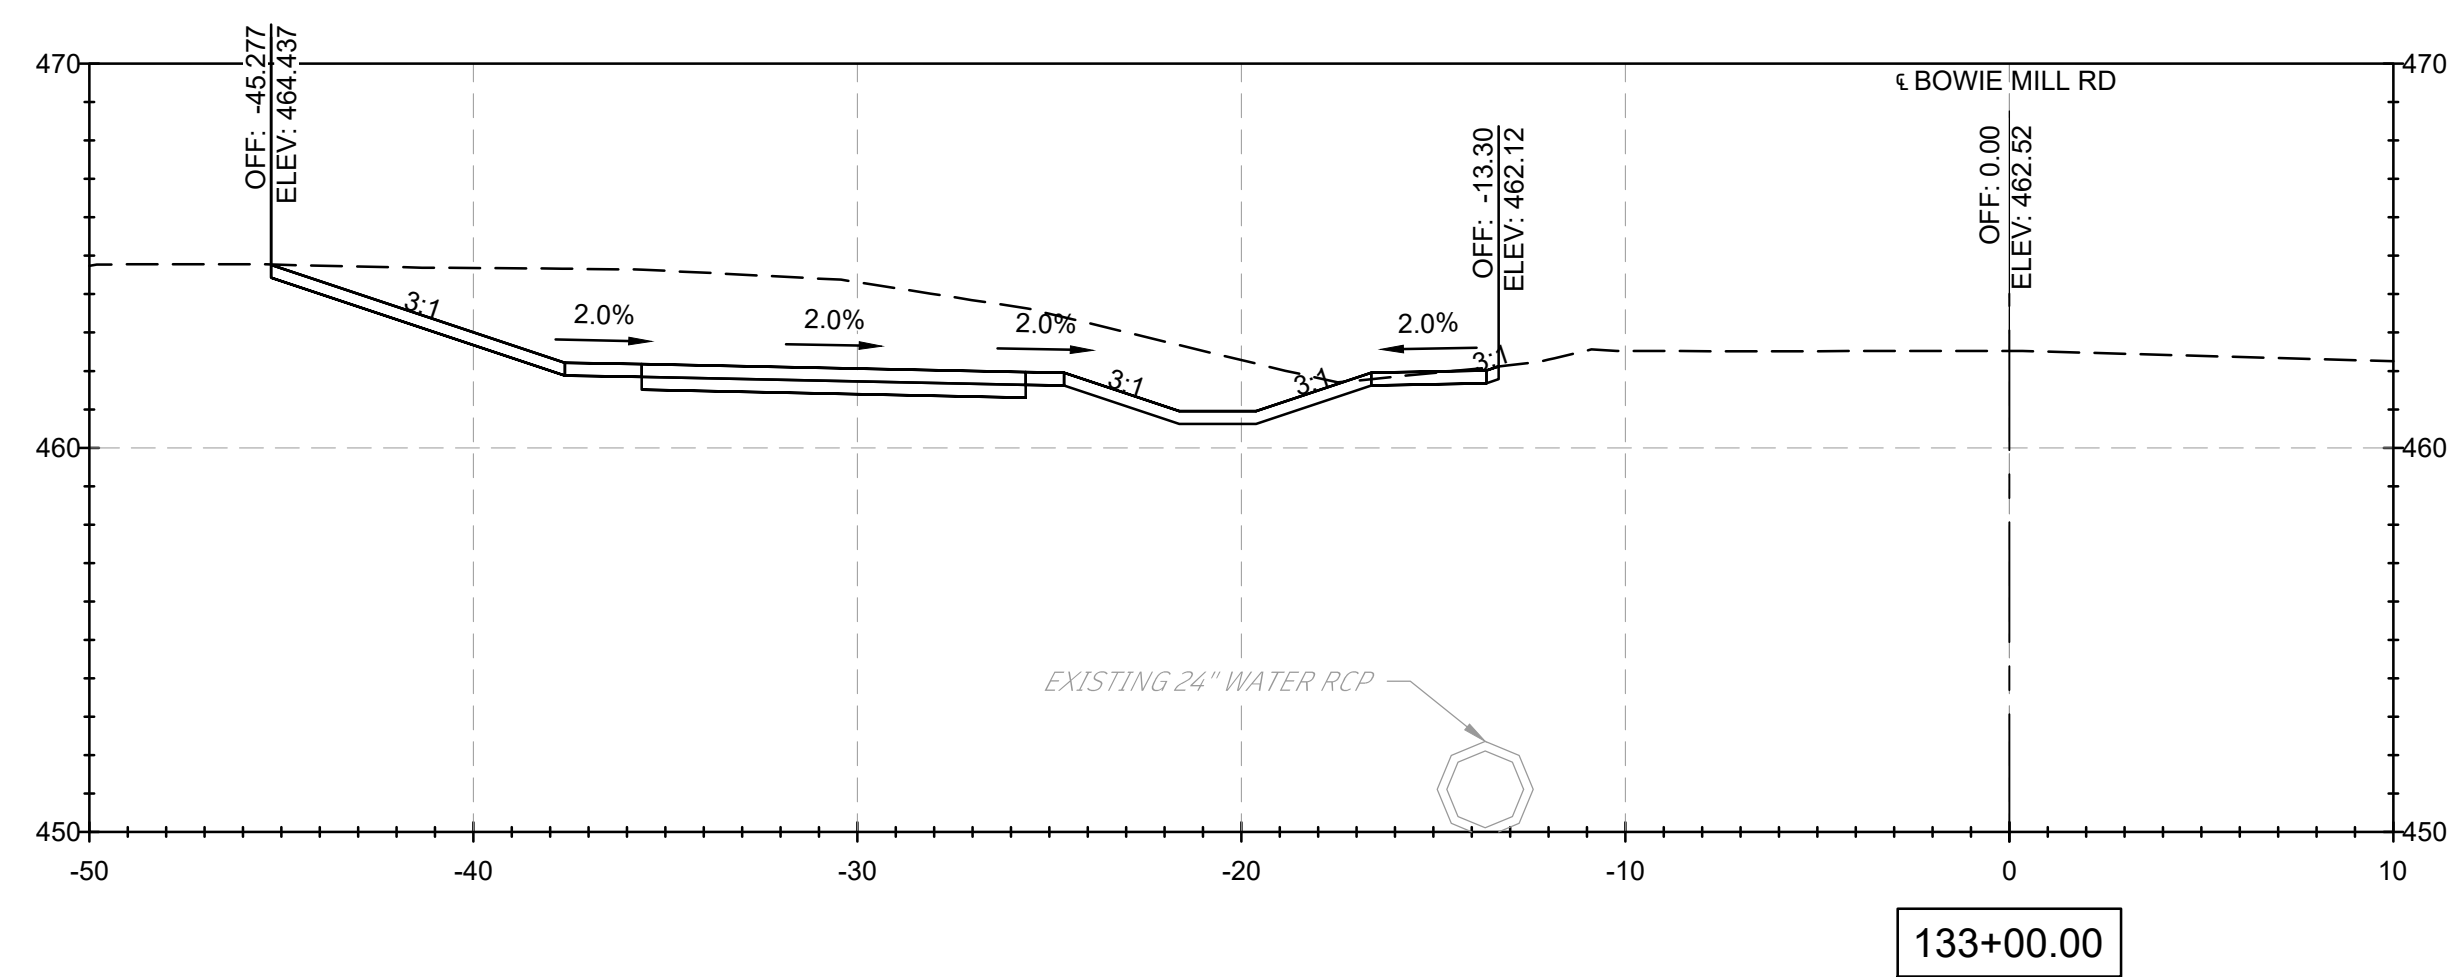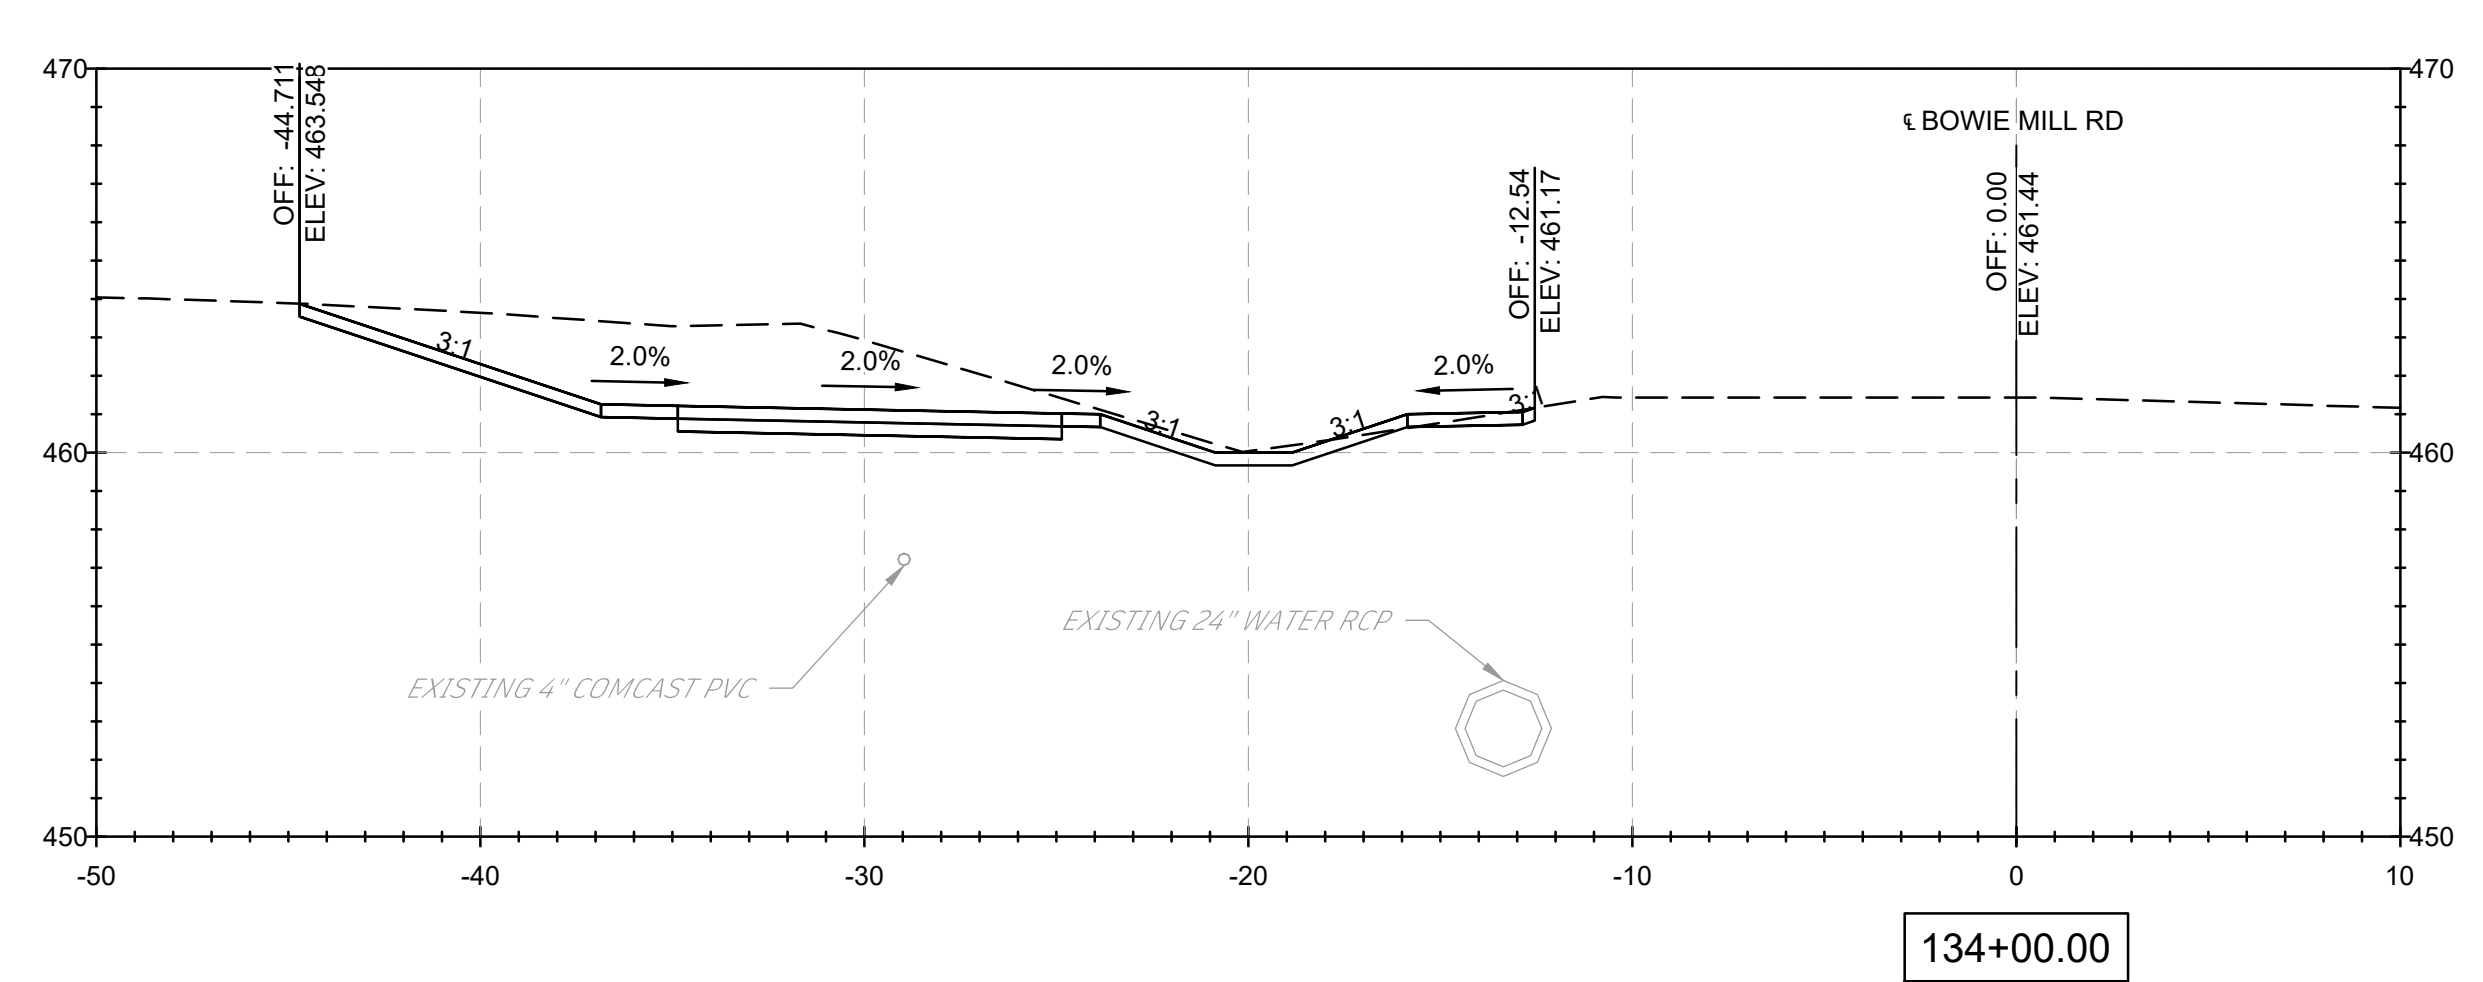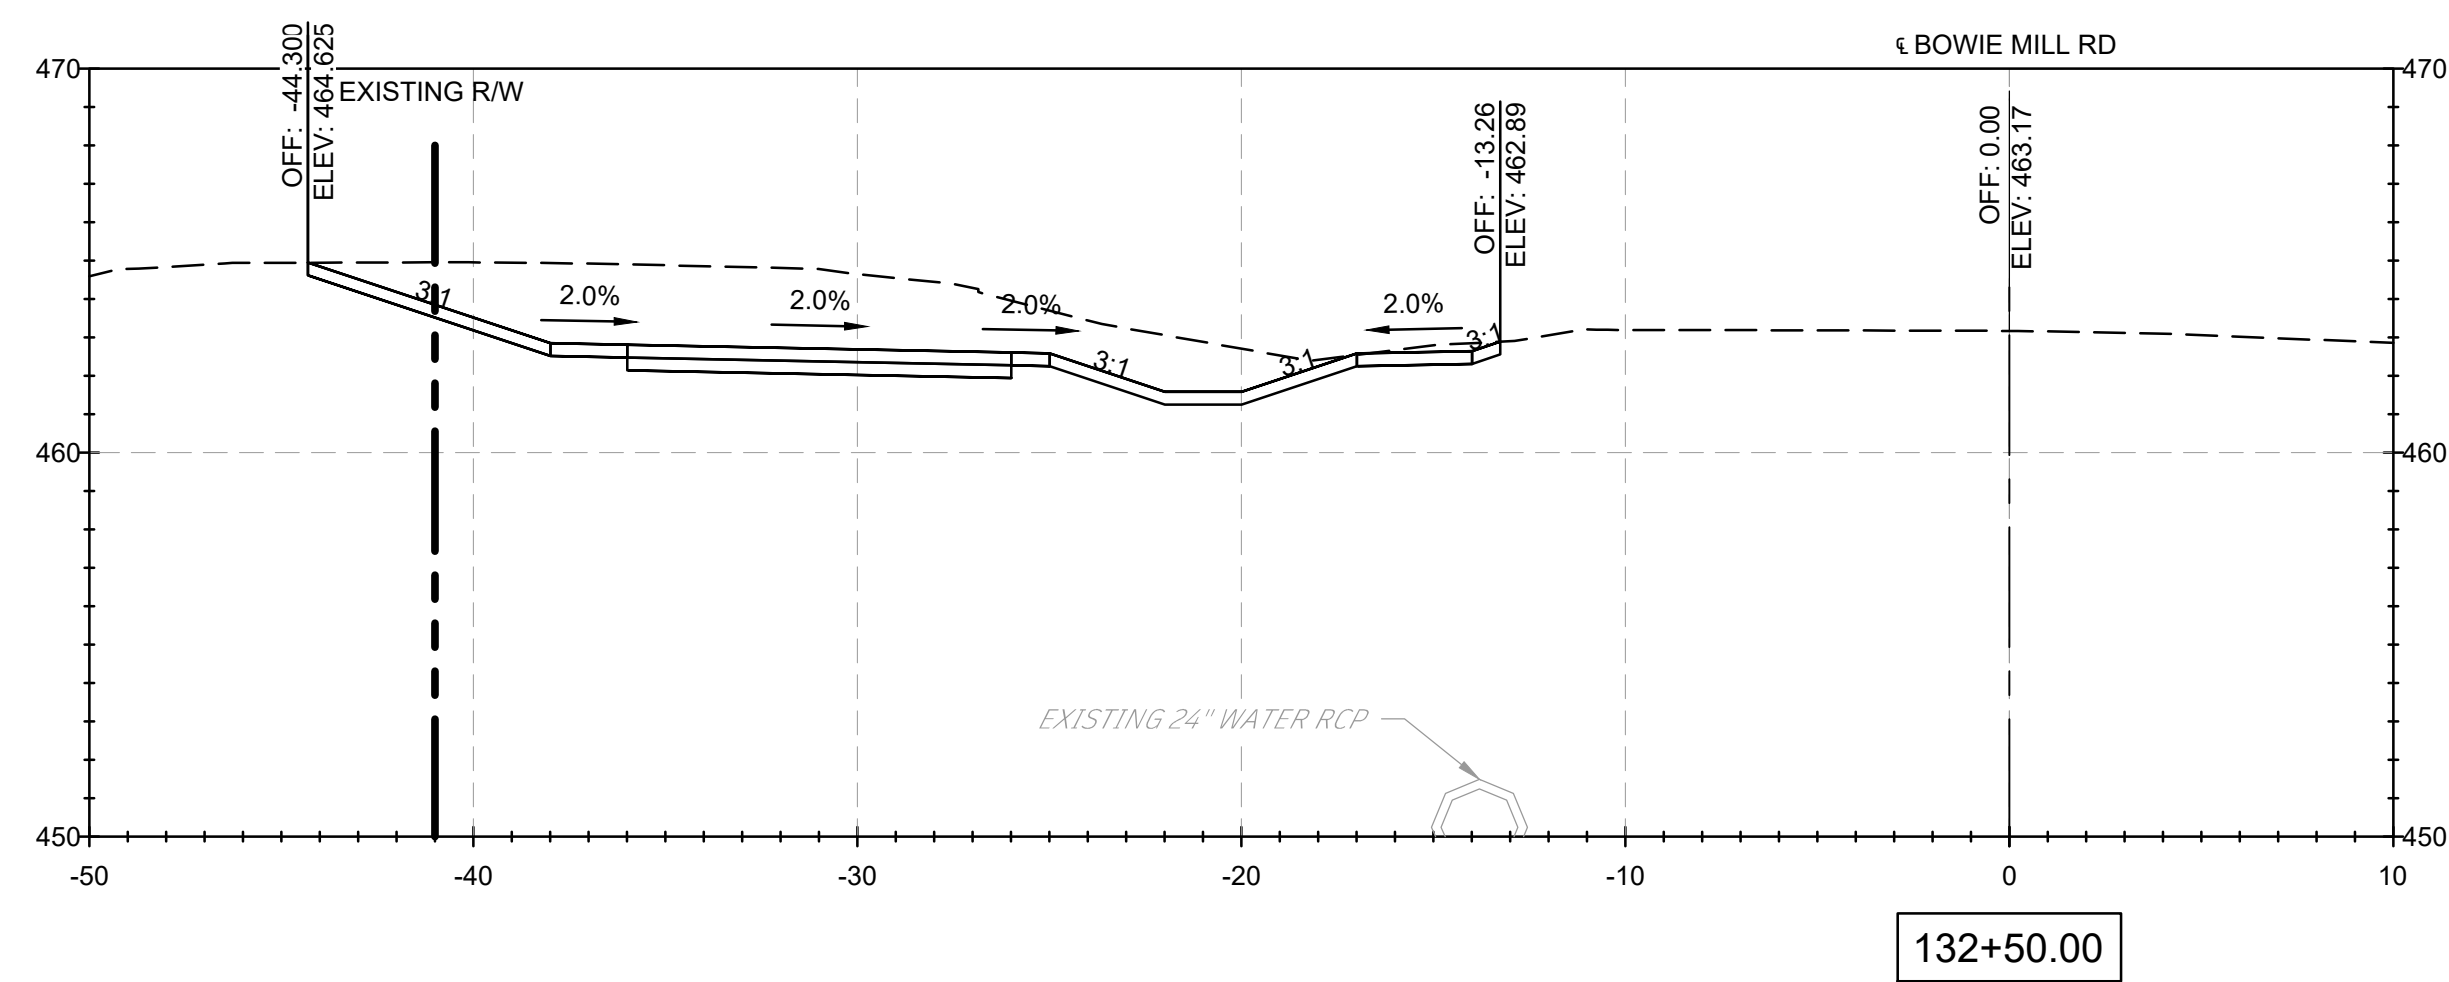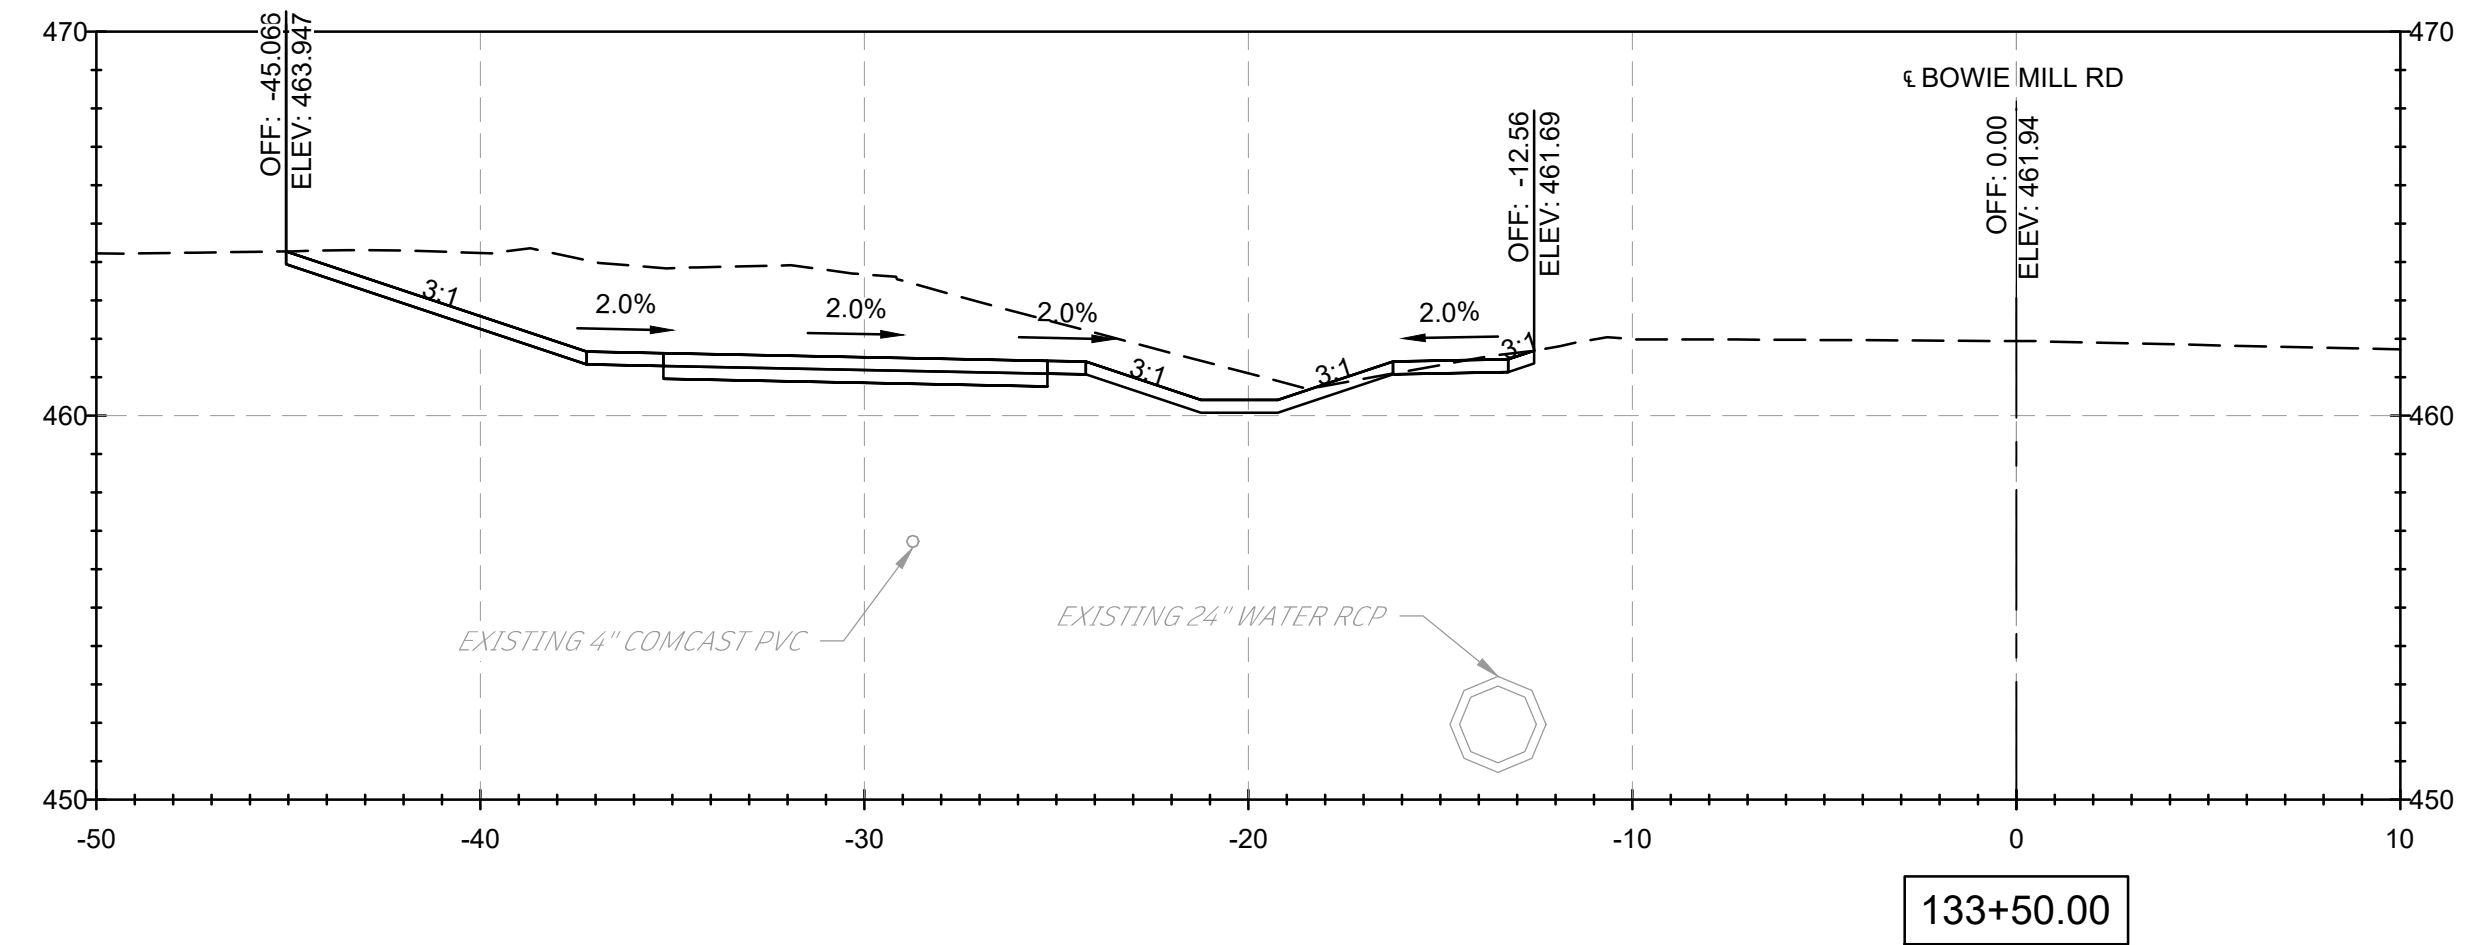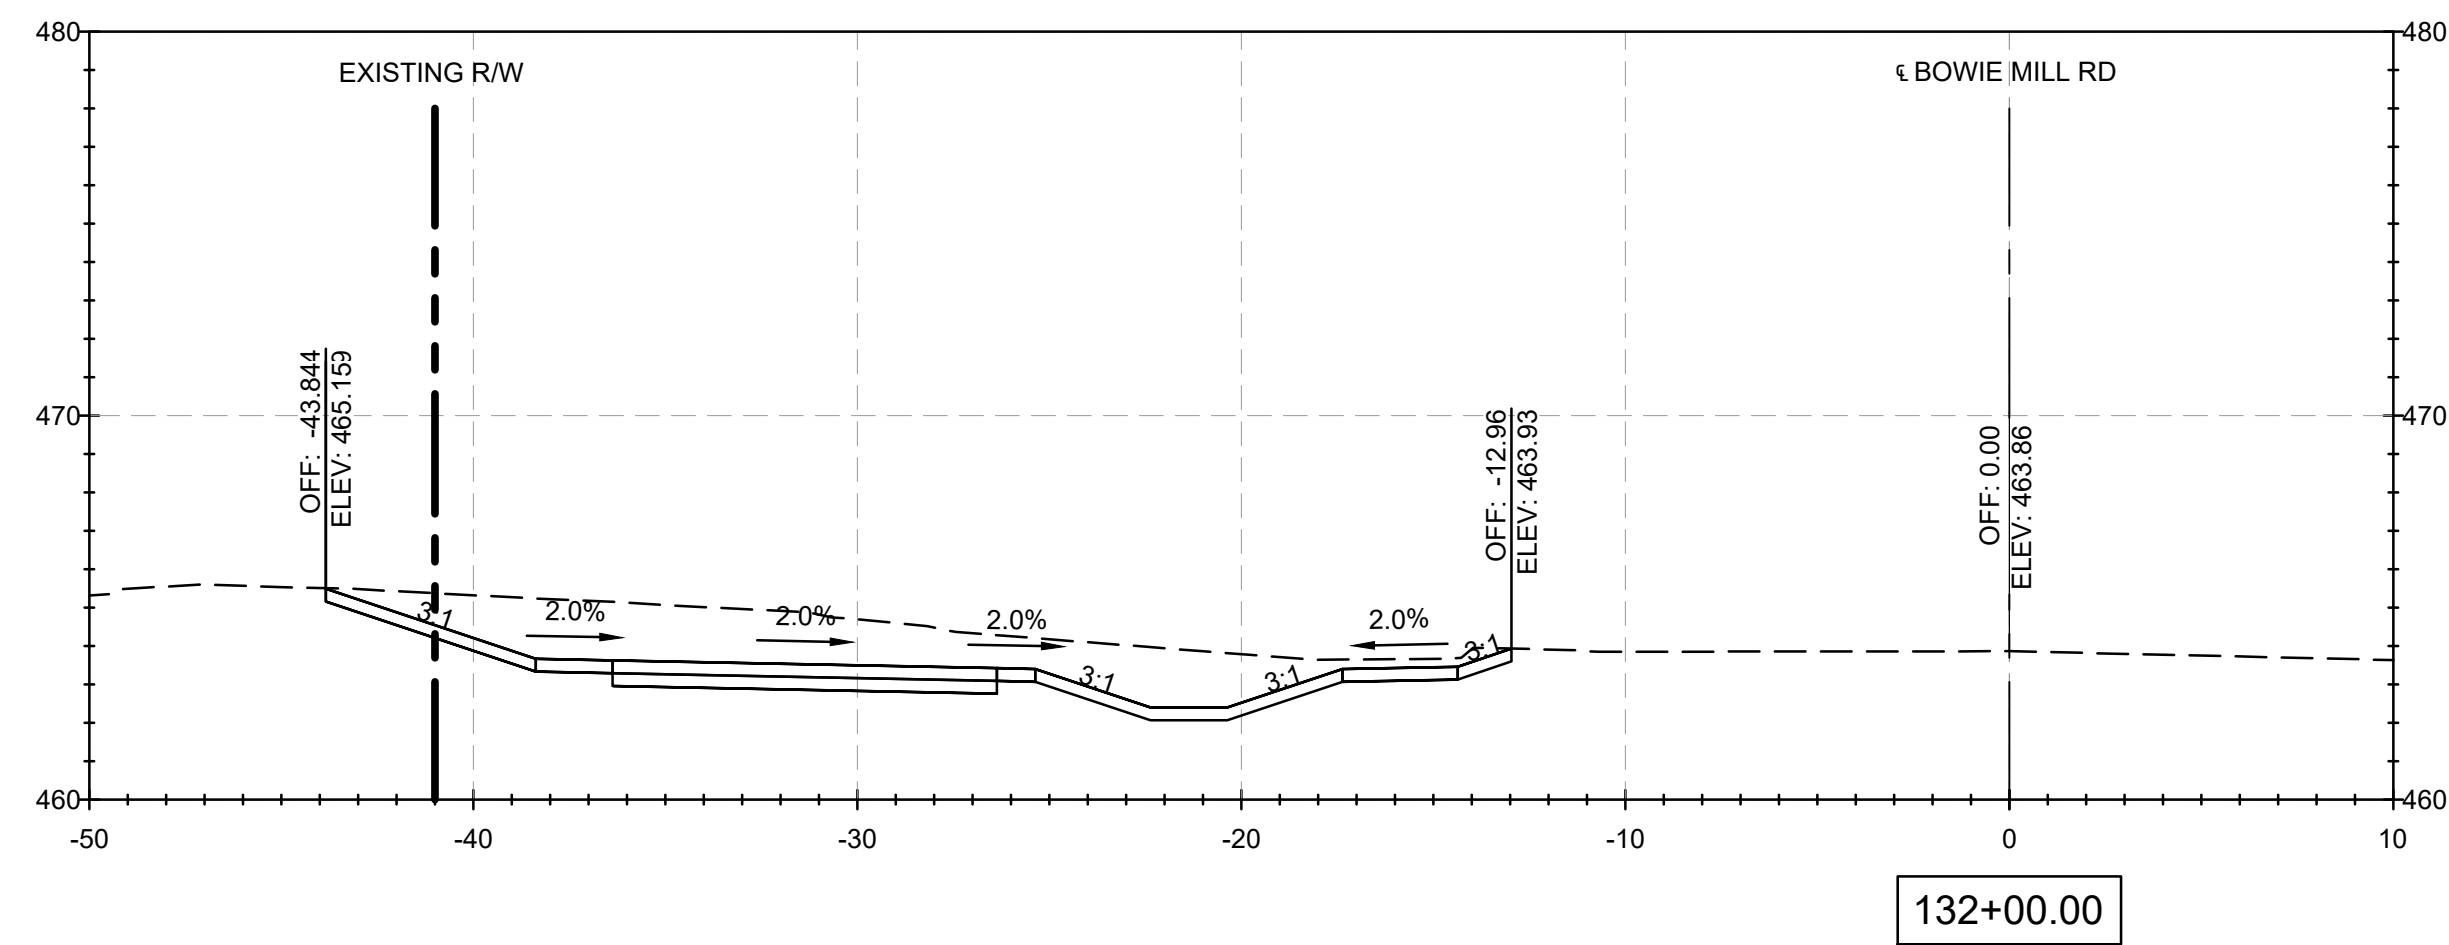

NOTES:

1. CROSS SECTION STATIONS FOLLOW THE ROAD WAY CENTERLINES OF MUNCASTER MILL ROAD AND BOWIE MILL ROAD.

90% DESIGN
NOT FOR CONSTRUCTION

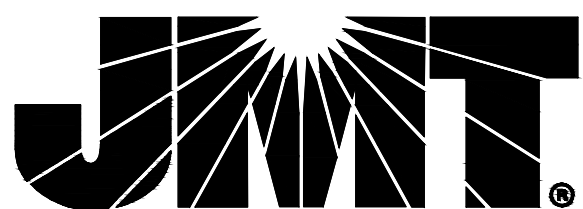

NO.	REVISION	DATE	BY

MONTGOMERY COUNTY
DEPARTMENT OF TRANSPORTATION
GAITHERSBURG, MARYLAND

RECOMMENDED FOR APPROVAL

Chief, Design Section
APPROVED

Date _____

Chief, Division of Transportation Engineering

Date _____


Designed by: ADH

Drawn by: TMB

Checked by: JJR

XS-45
CROSS SECTIONS
BOWIE MILL ROAD
BIKEWAY

M-NCPPC PERMIT NO. MR2023016 SHA TRACKING NO. 24APMO039XX






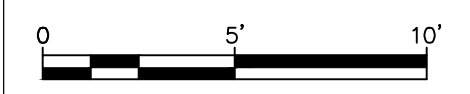


SCALE: 1"=5'

DATE: APRIL 2025

Project No. : 502108


Sheet 381 of 393

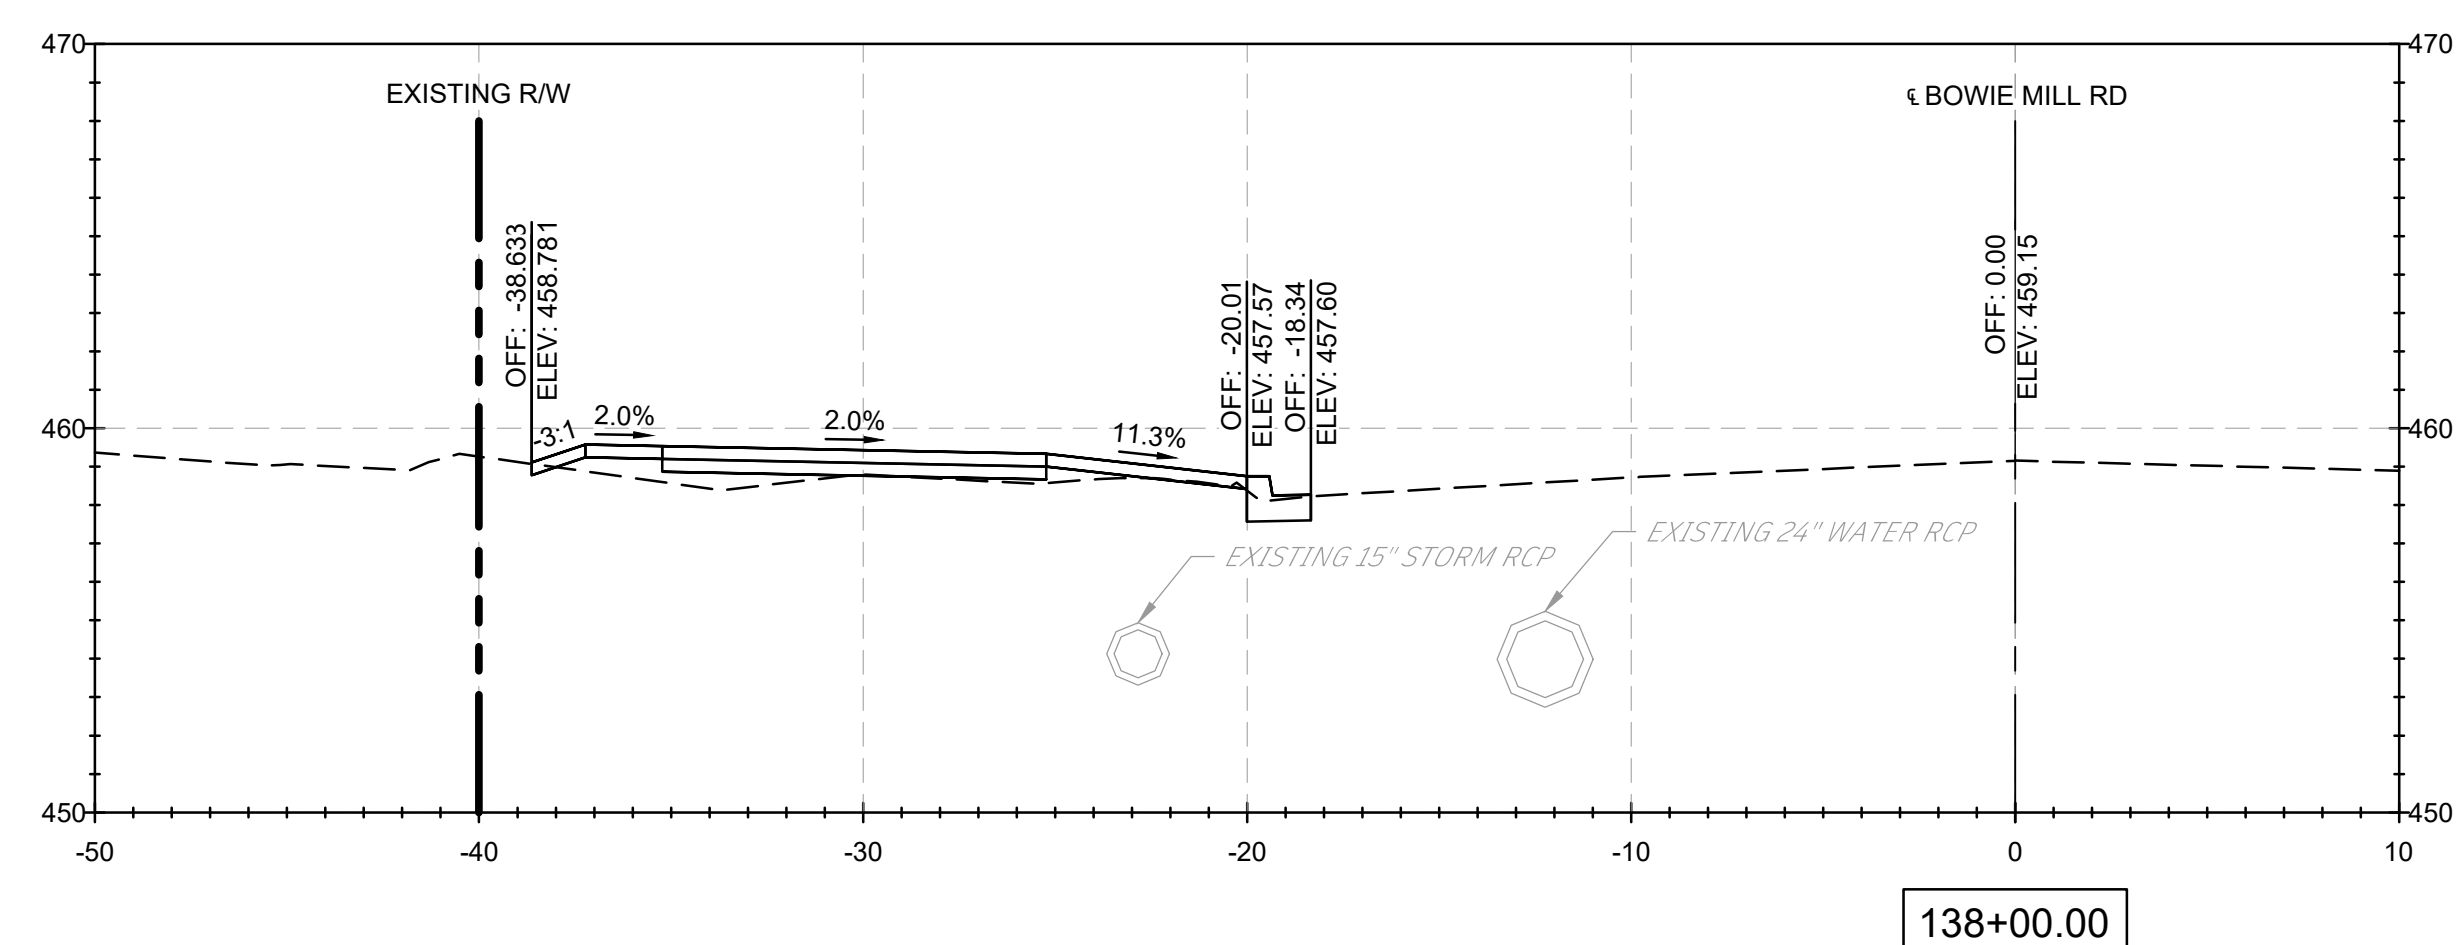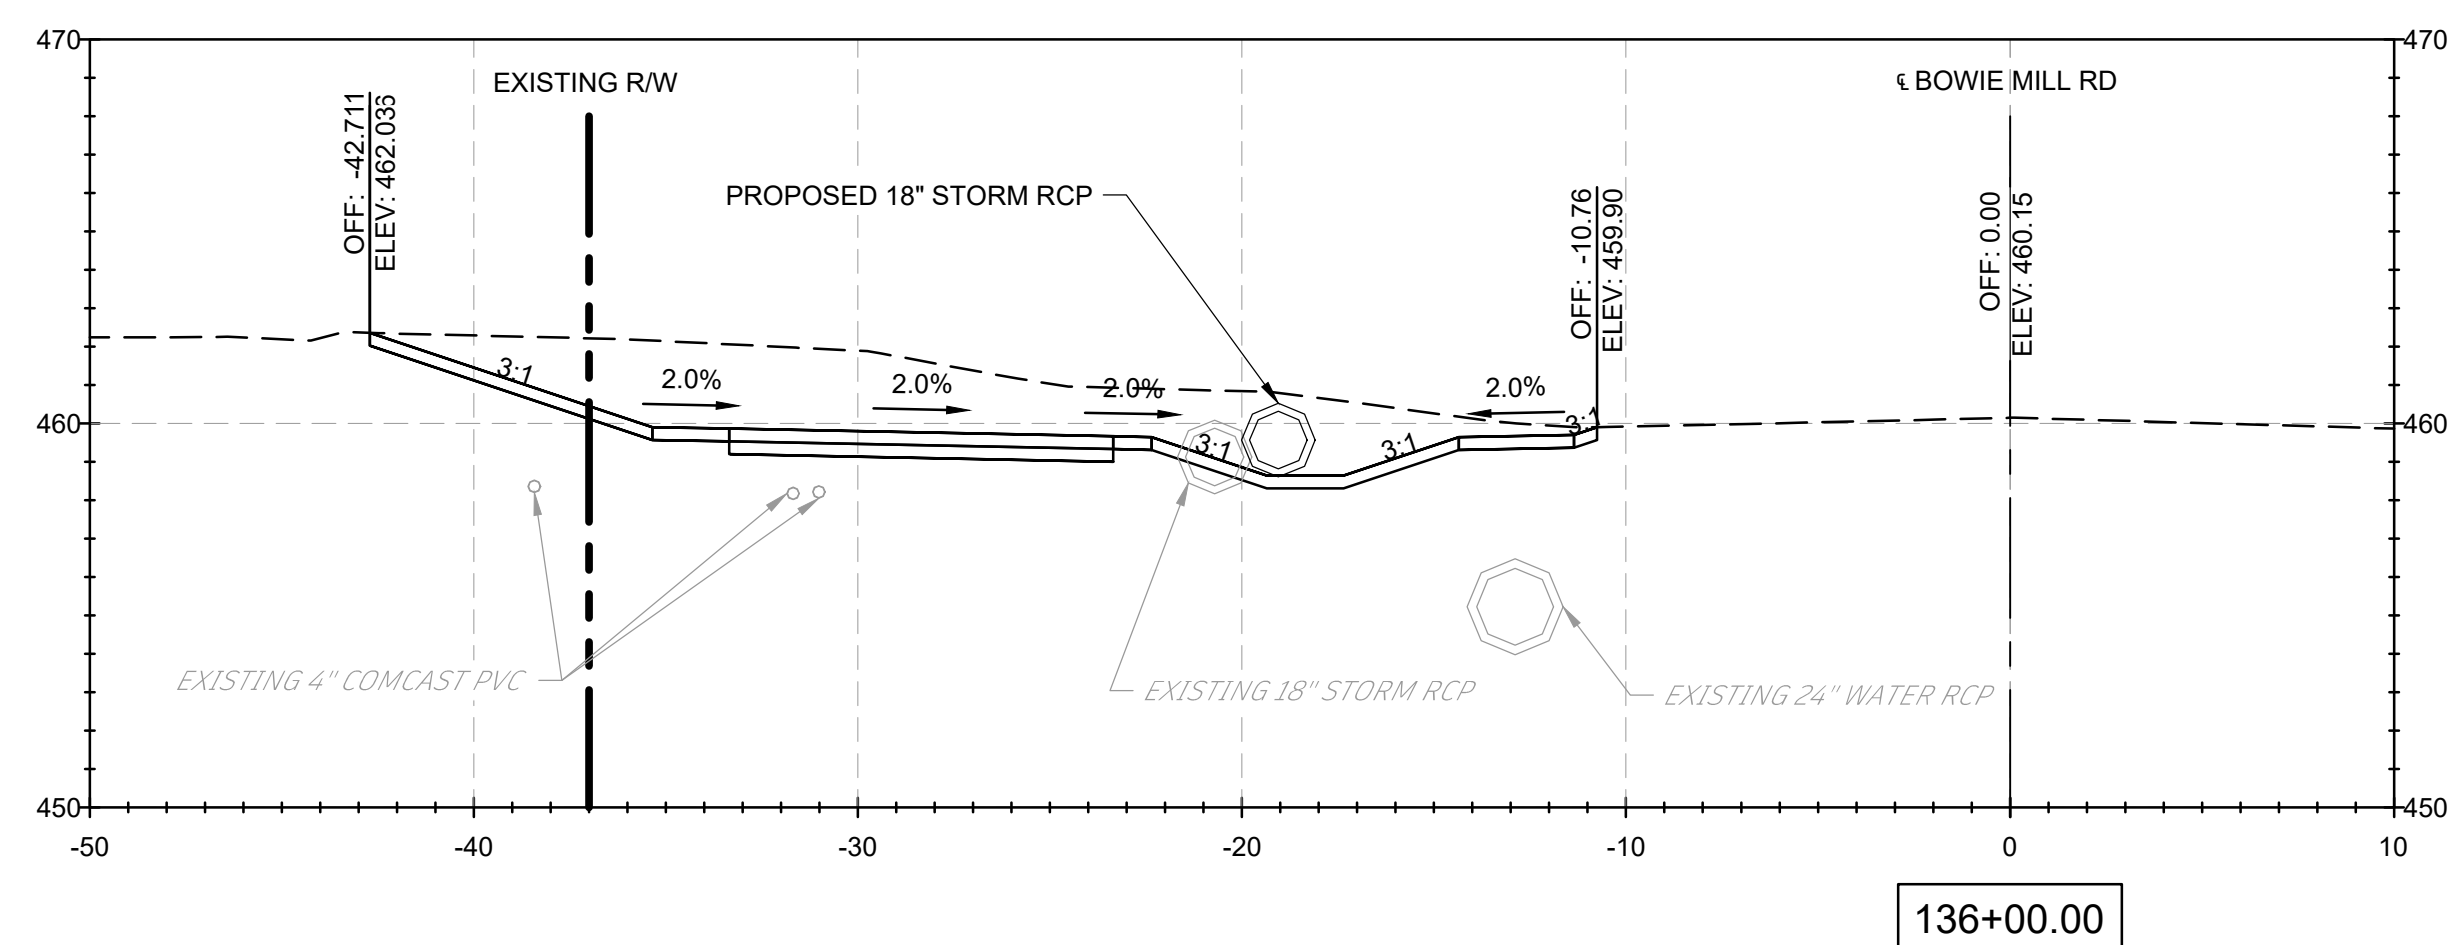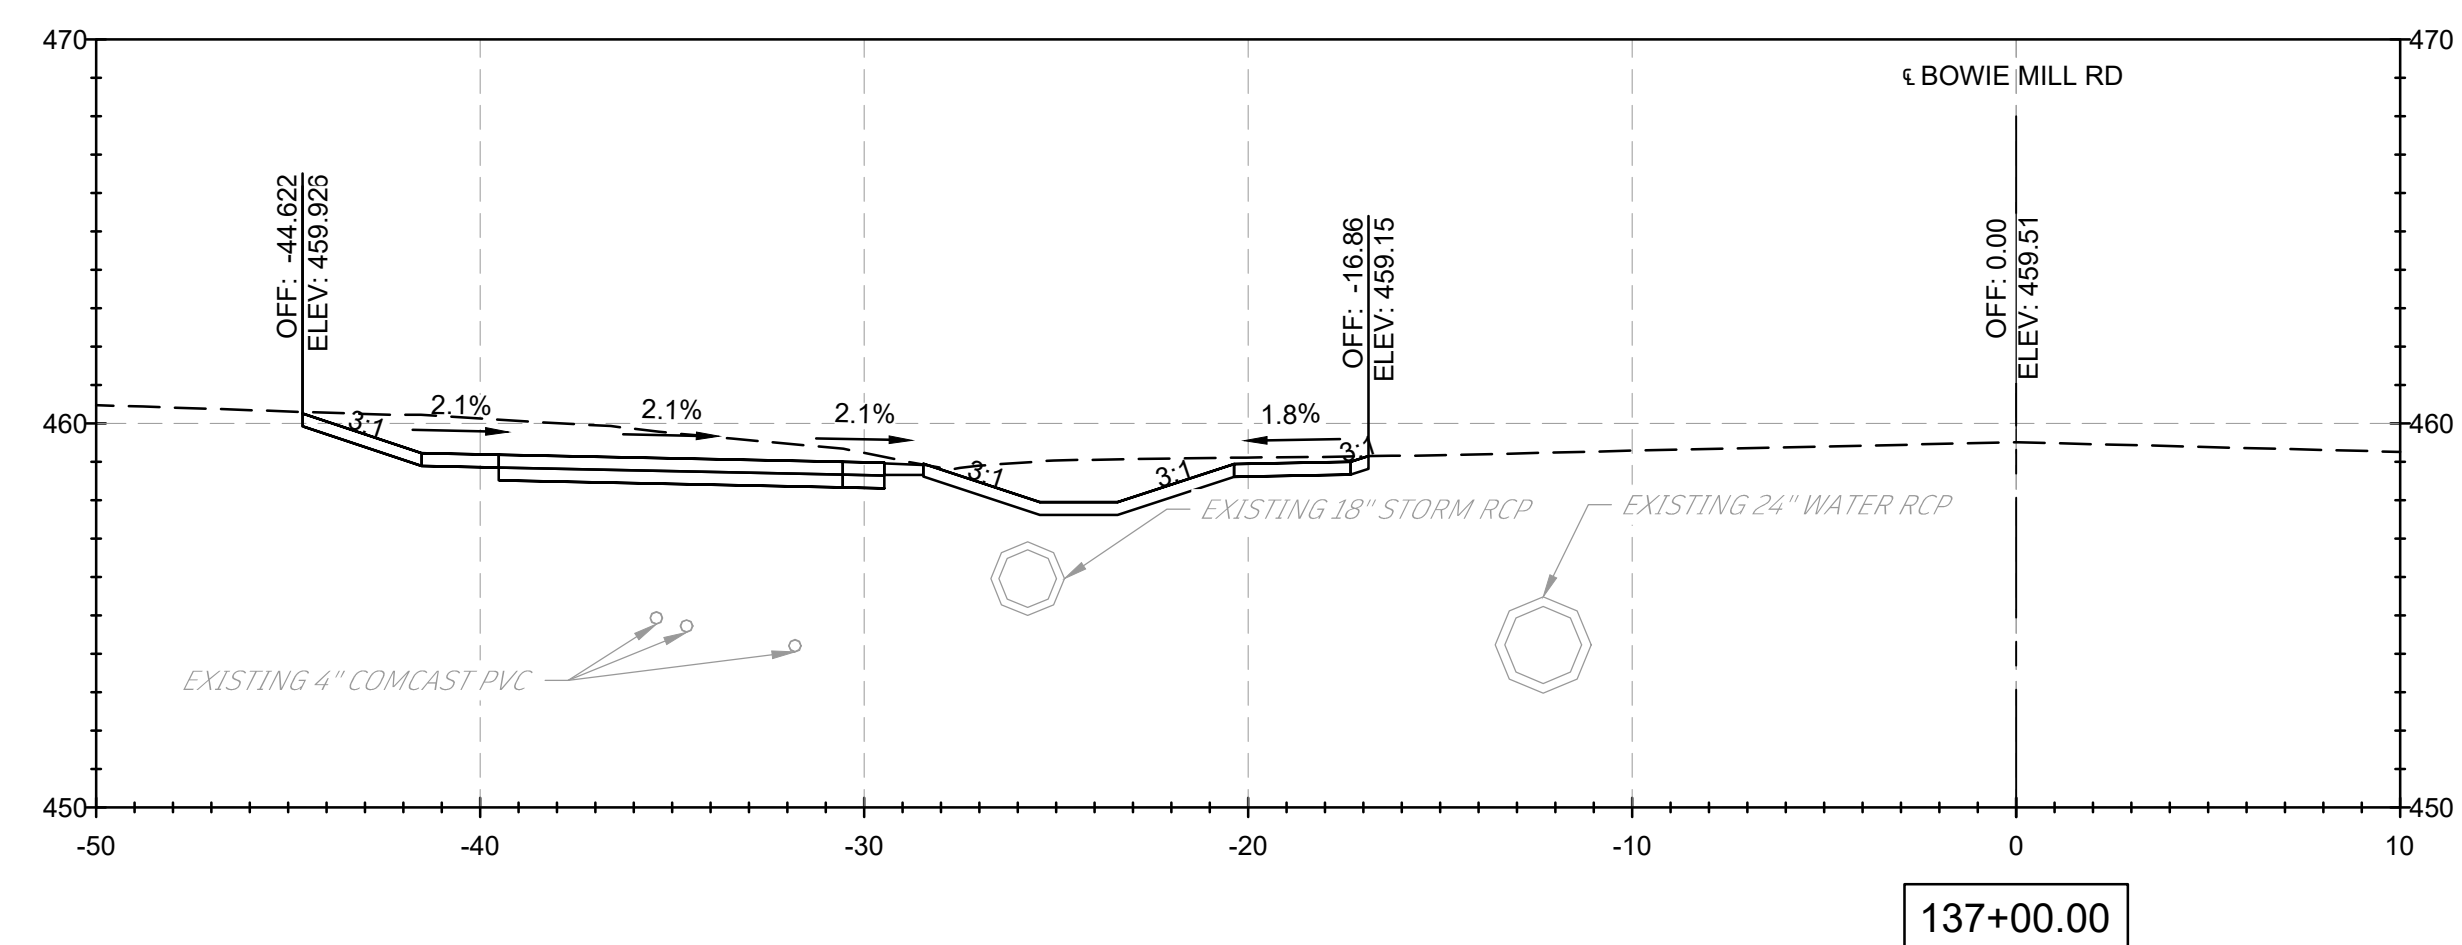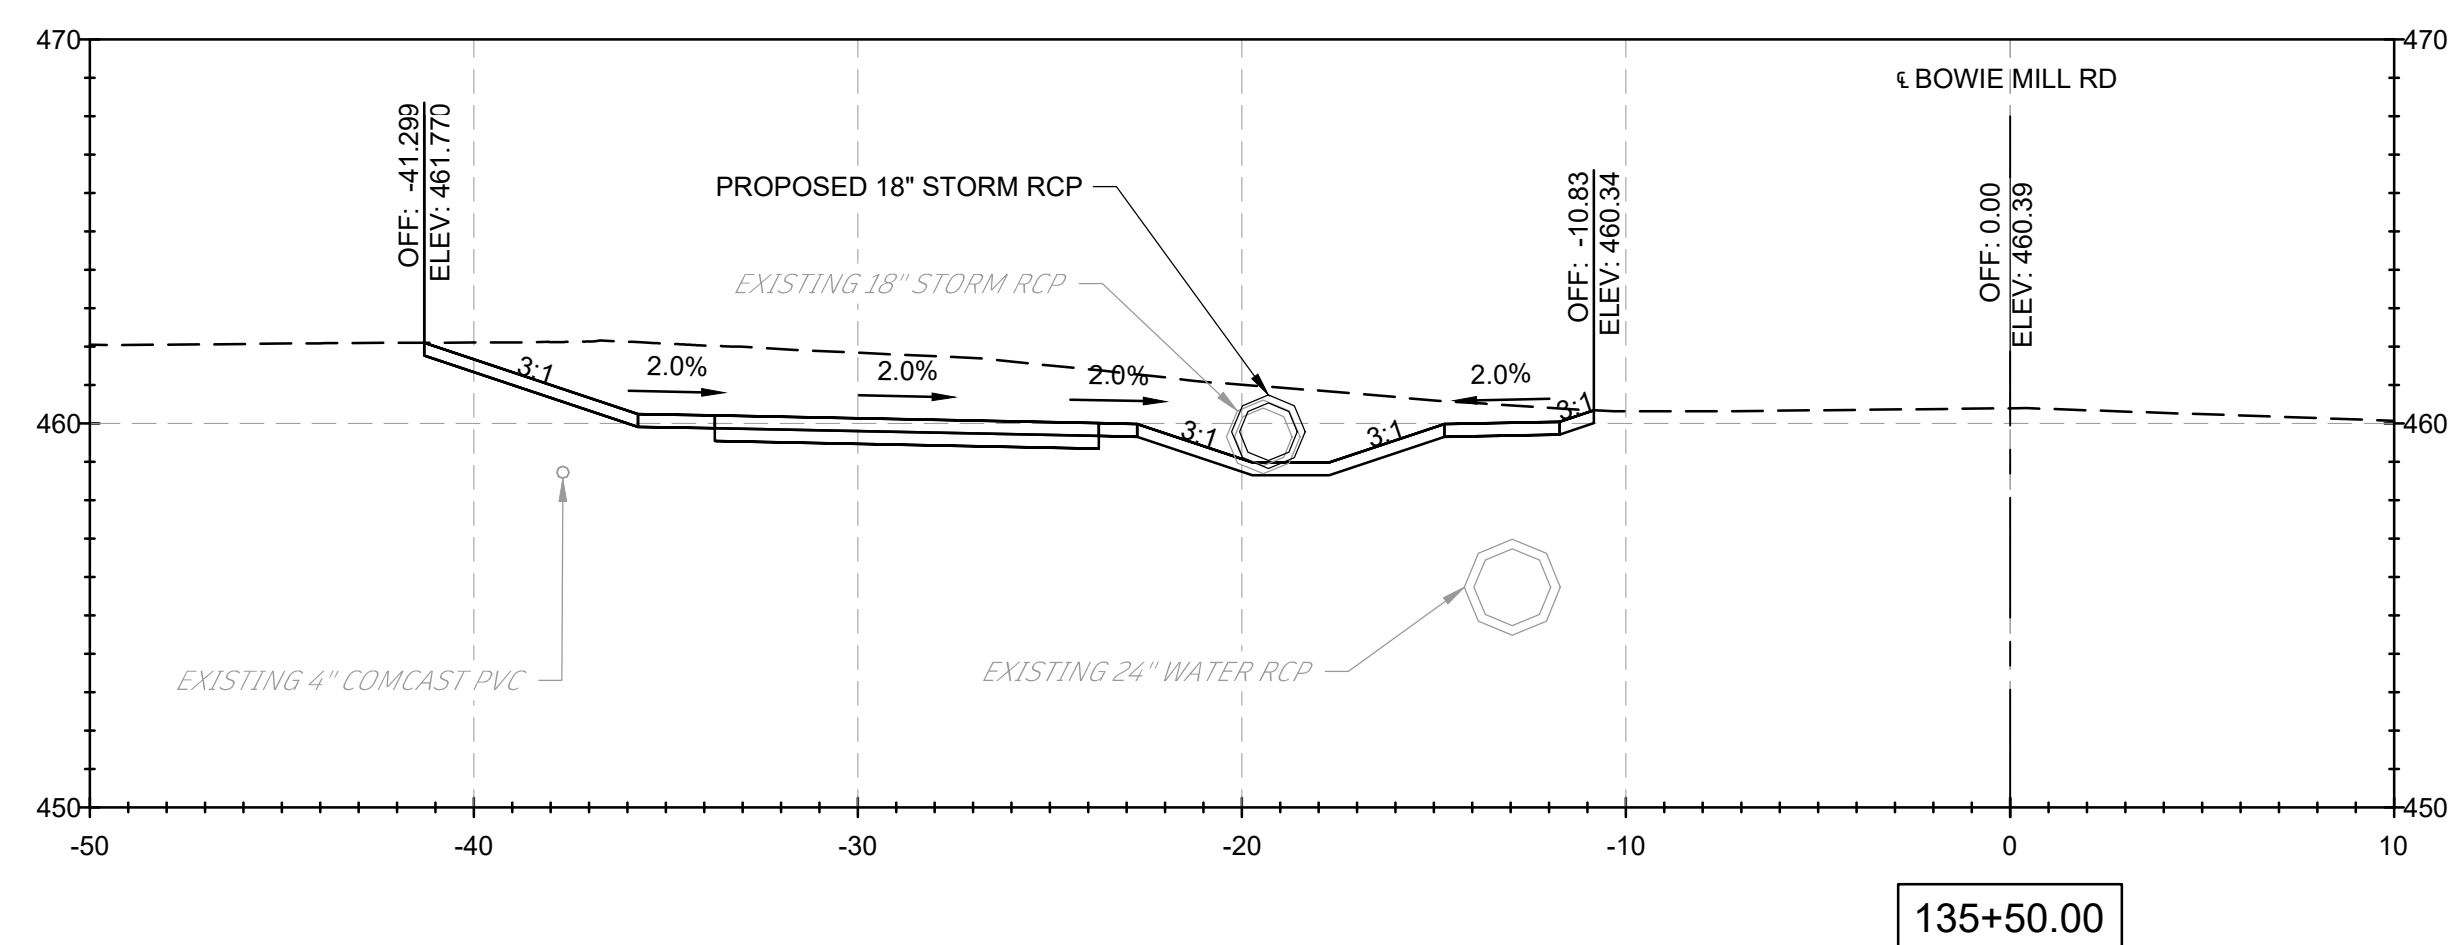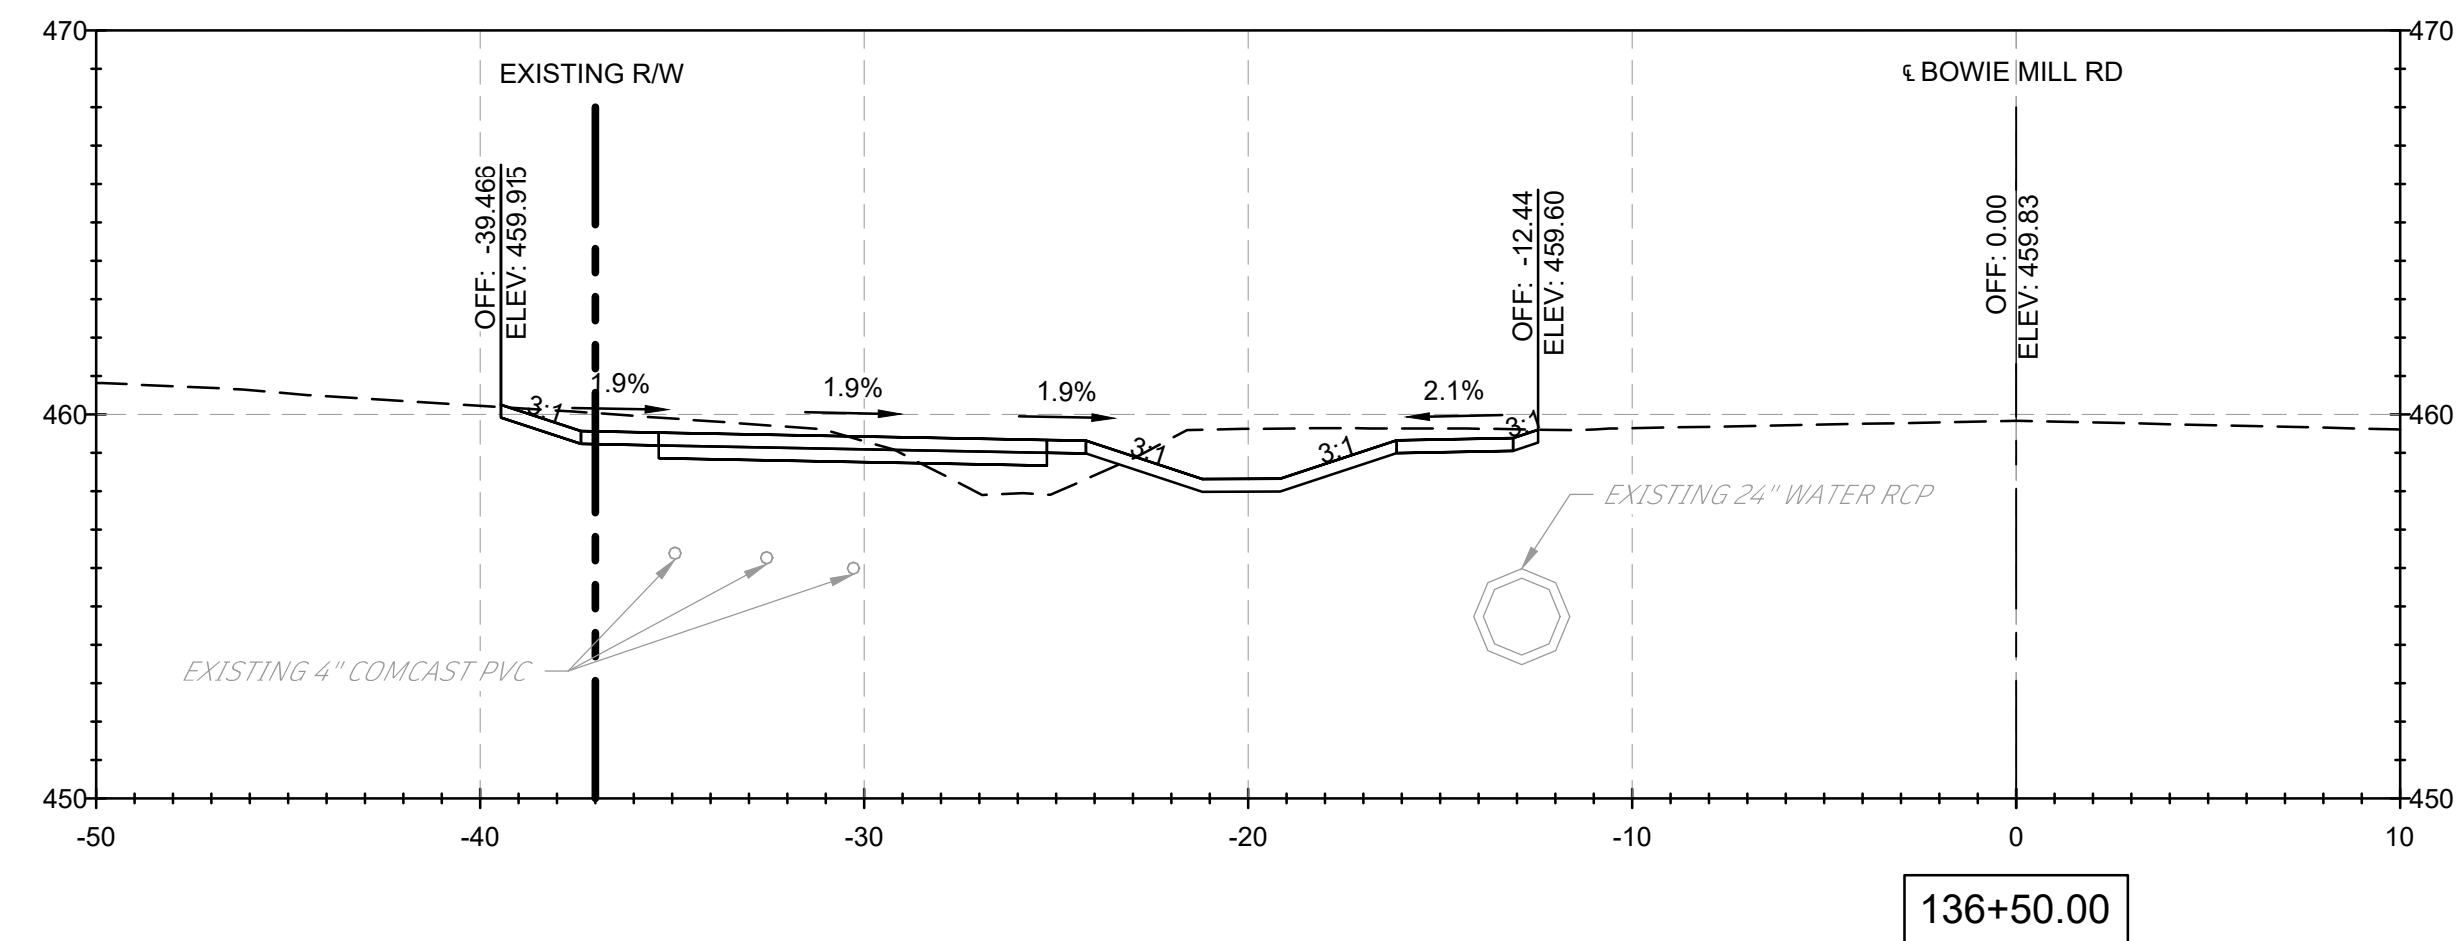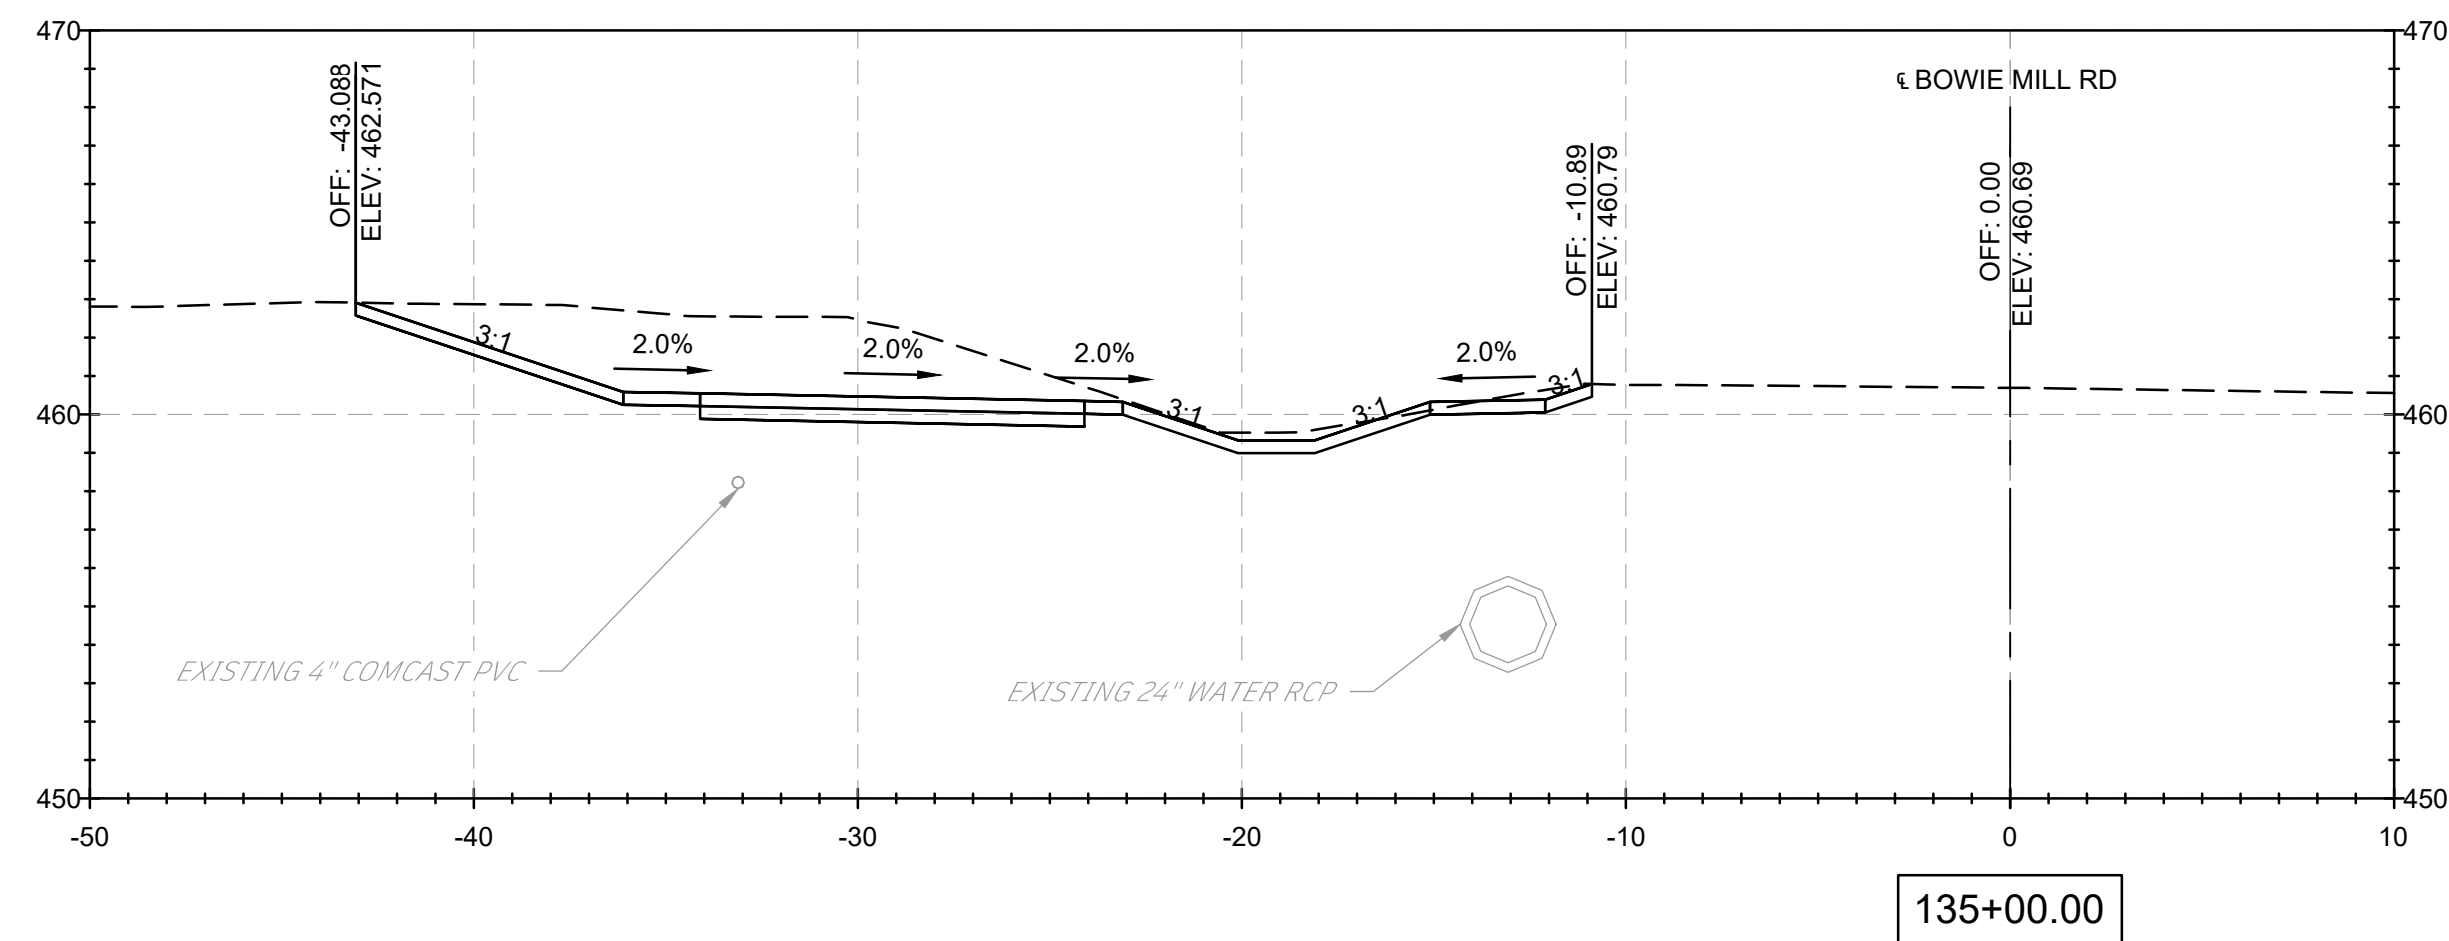

NOTES:

1. CROSS SECTION STATIONS FOLLOW THE ROAD WAY CENTERLINES OF MUNCASTER MILL ROAD AND BOWIE MILL ROAD.

90% DESIGN
NOT FOR CONSTRUCTION

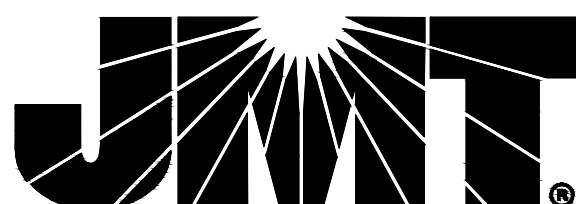[illegible]

MONTGOMERY COUNTY
DEPARTMENT OF TRANSPORTATION
GAITHERSBURG, MARYLAND

RECOMMENDED FOR APPROVAL

Chief, Design Section
APPROVED

Date _____

Chief, Division of Transportation Engineering

Date _____


Designed by: ADH

Drawn by: TMB

Checked by: JJR

XS-46
CROSS SECTIONS
BOWIE MILL ROAD
BIKEWAY

M-NCPPC PERMIT NO. MR2023016 SHA TRACKING NO. 24APMO039XX






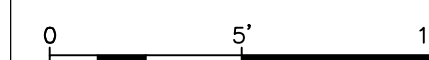


SCALE: 1"=5'

DATE: APRIL 2025







Project No. :	502108
---------------	--------

Sheet 382 of 393

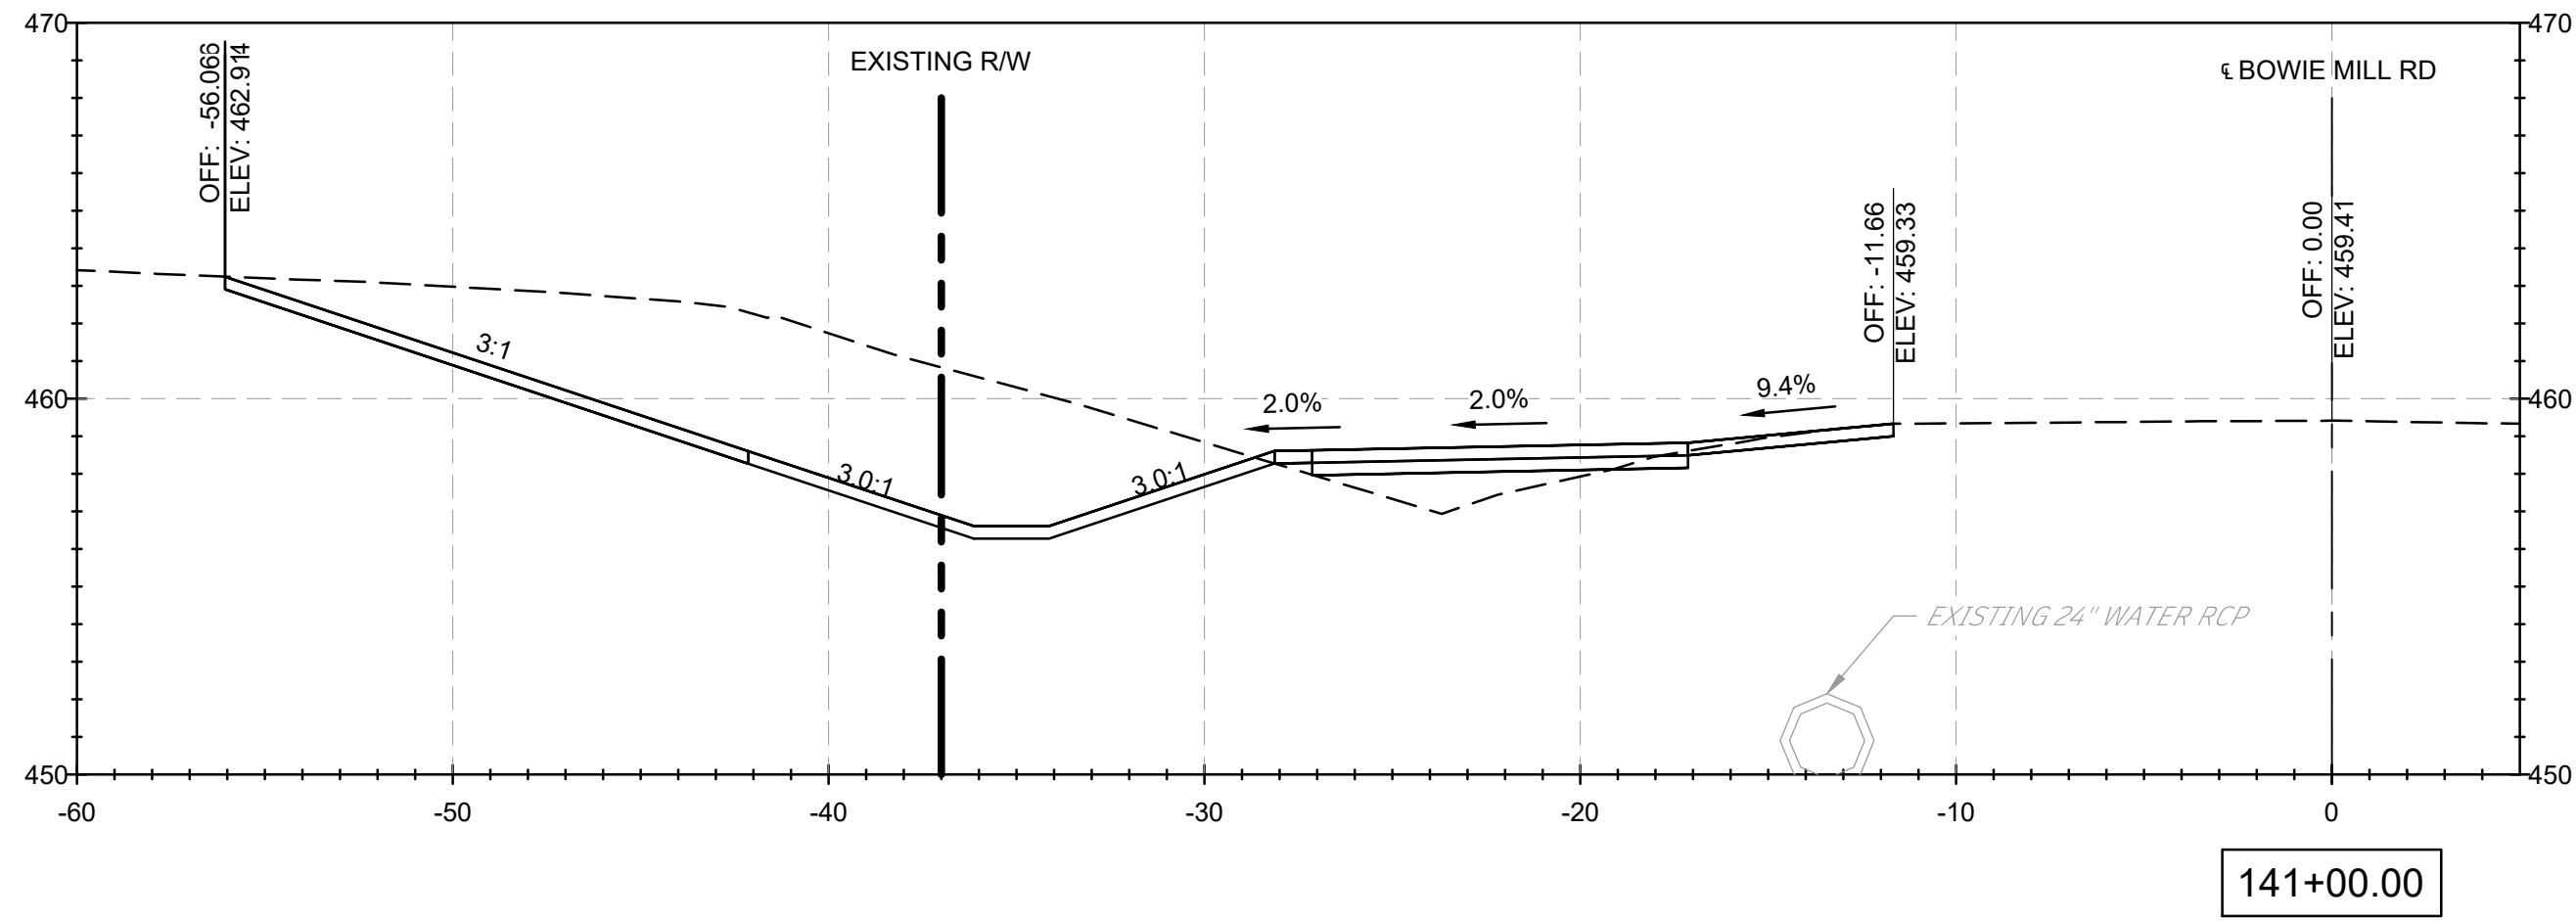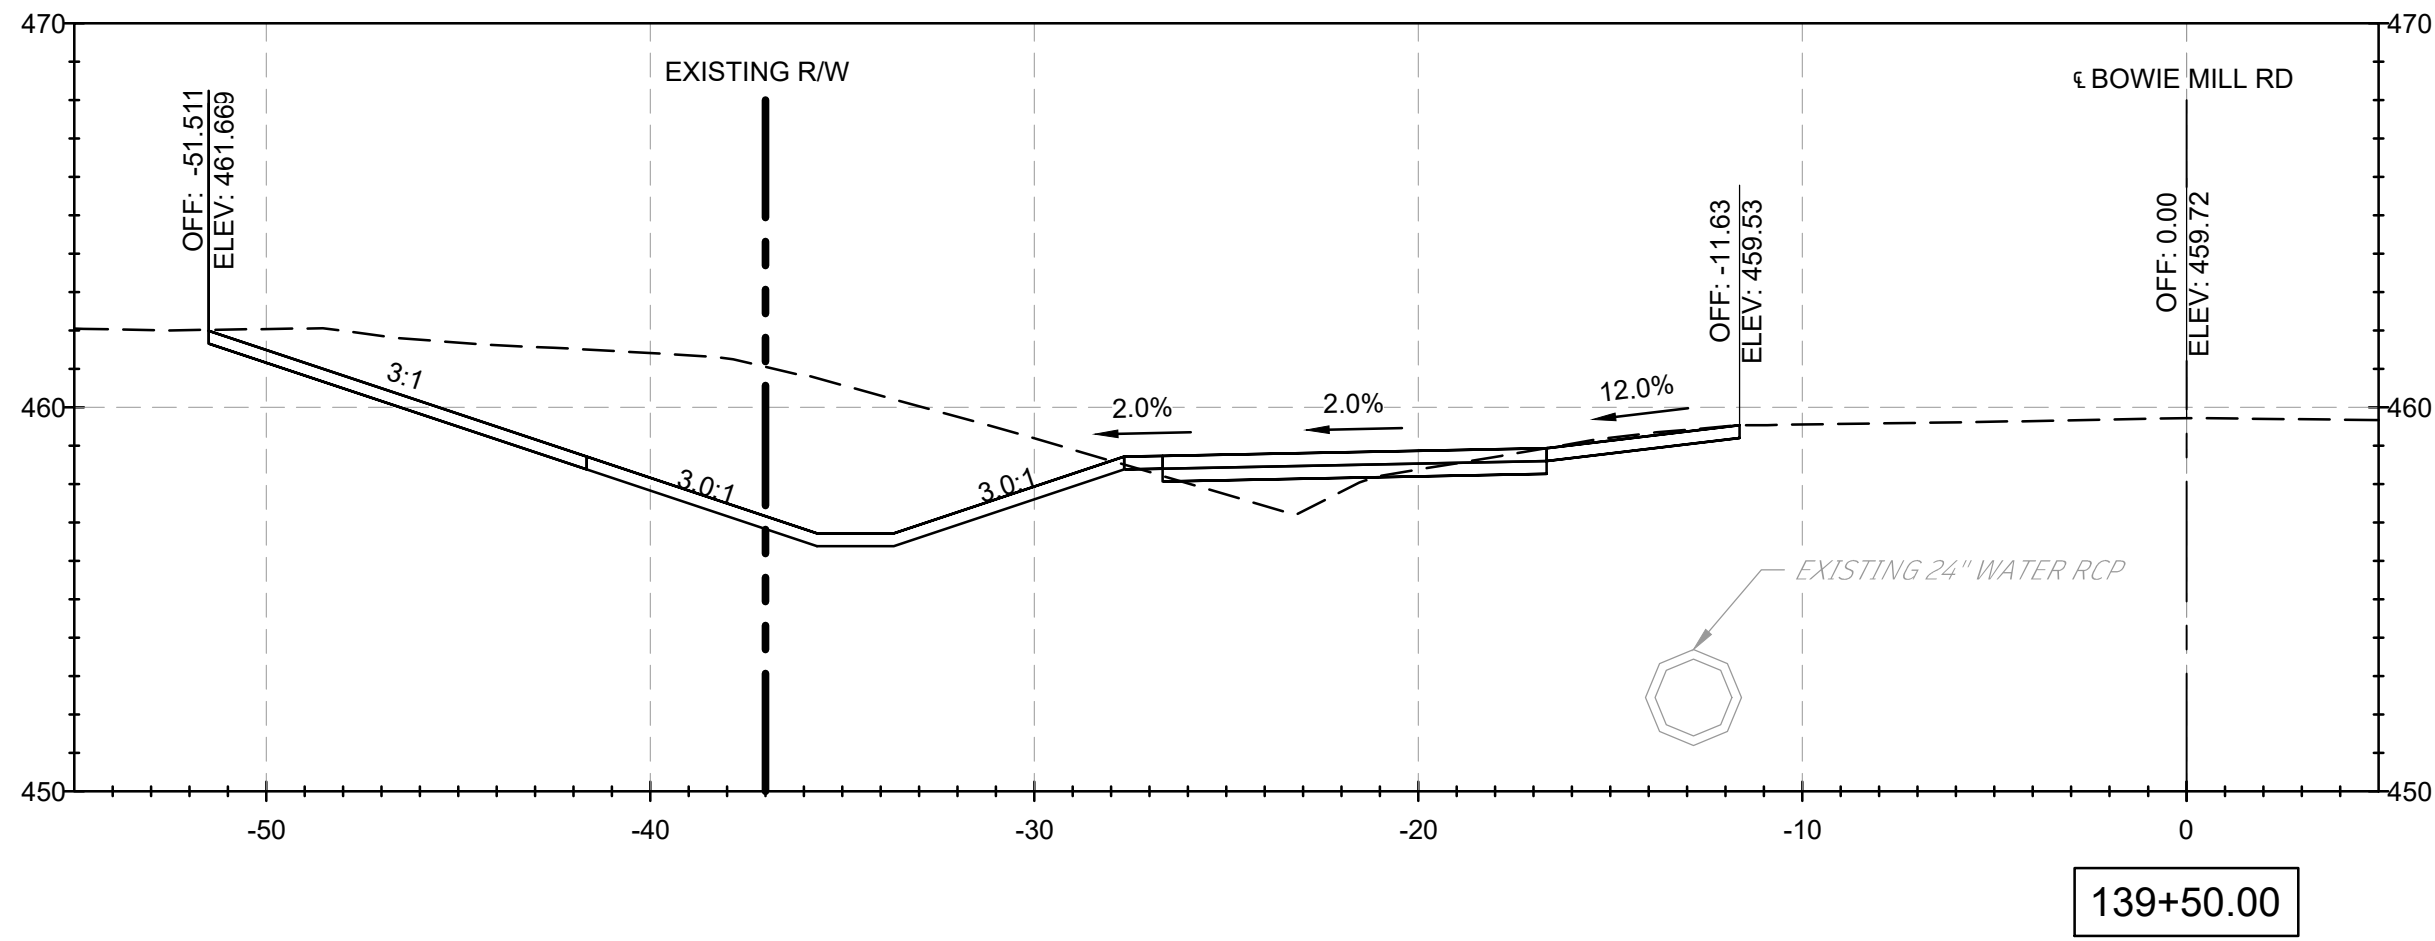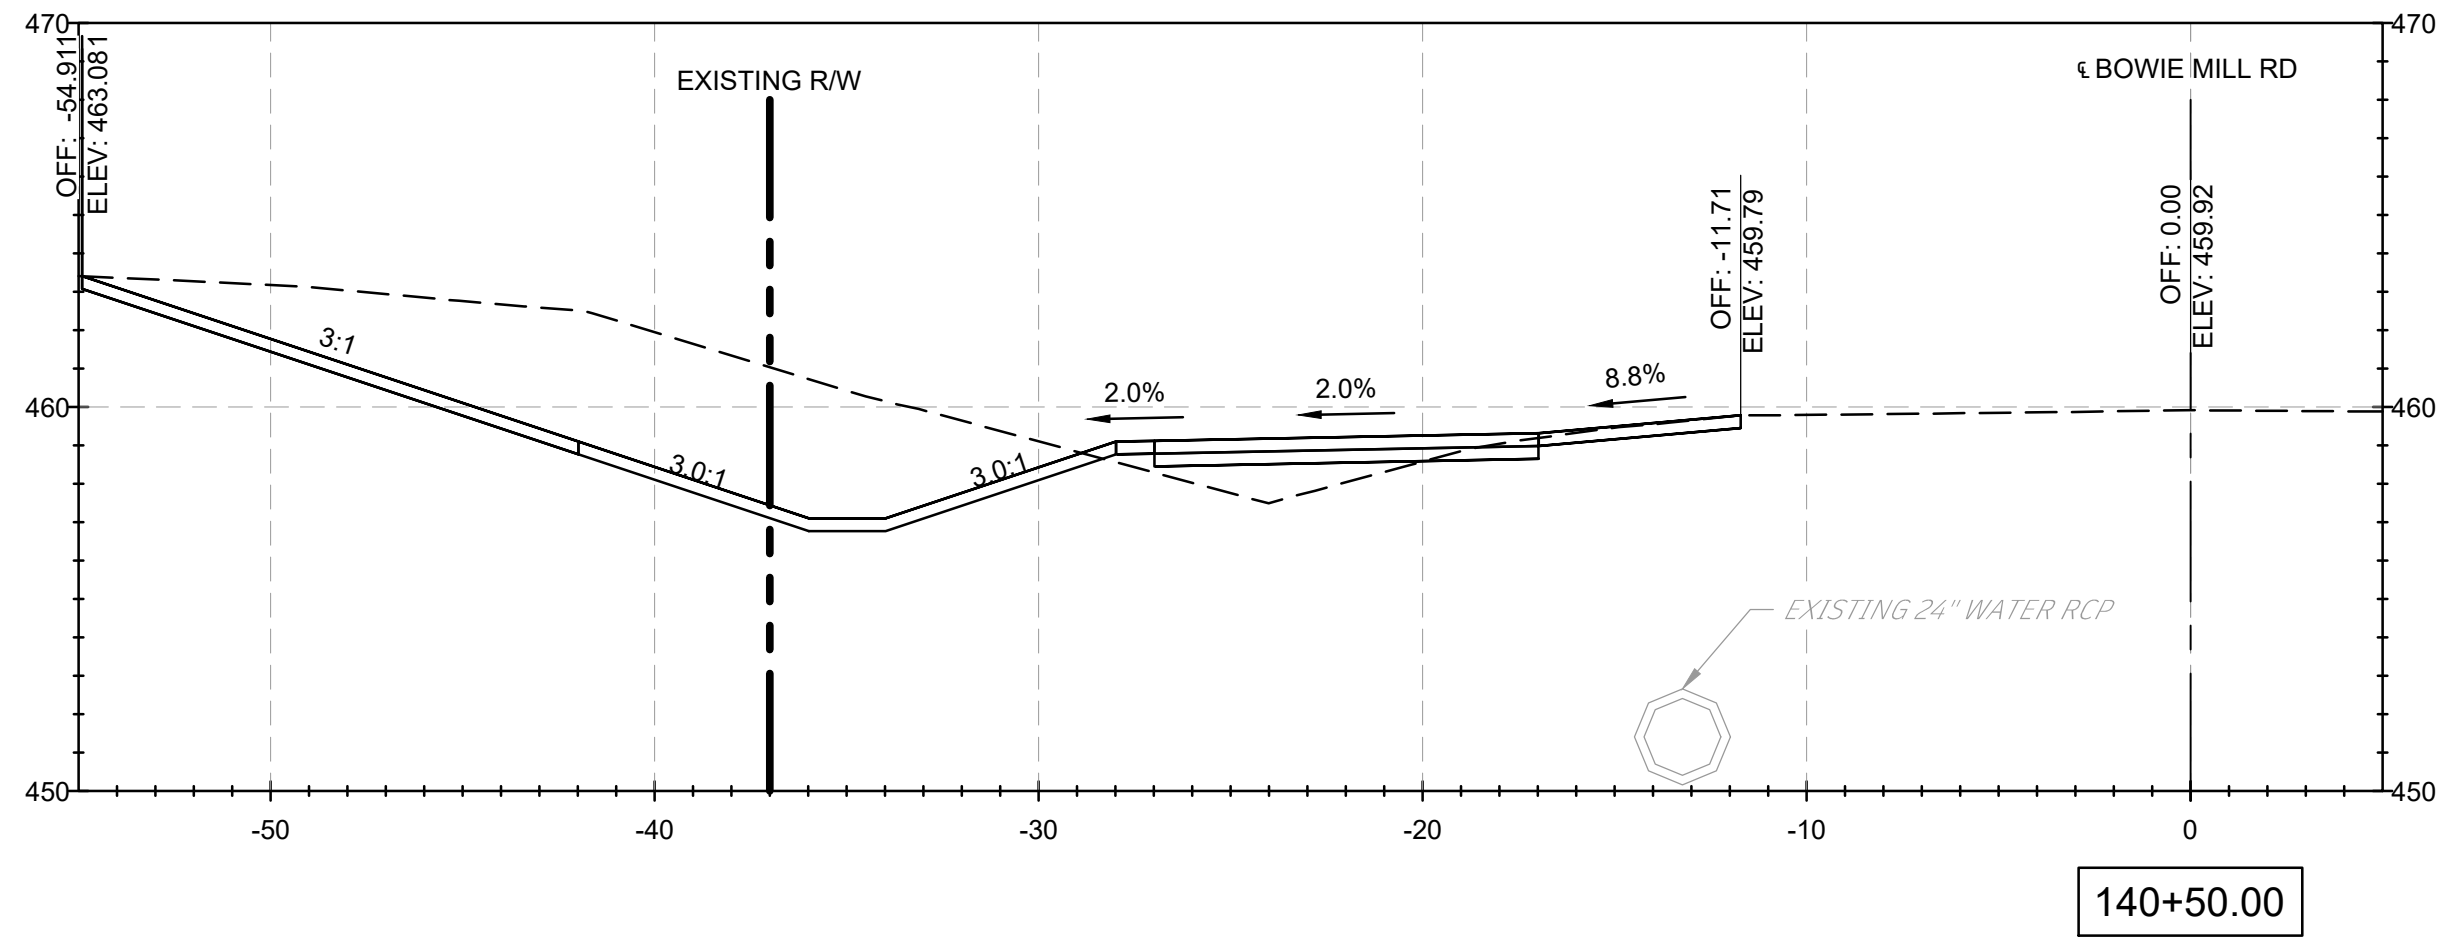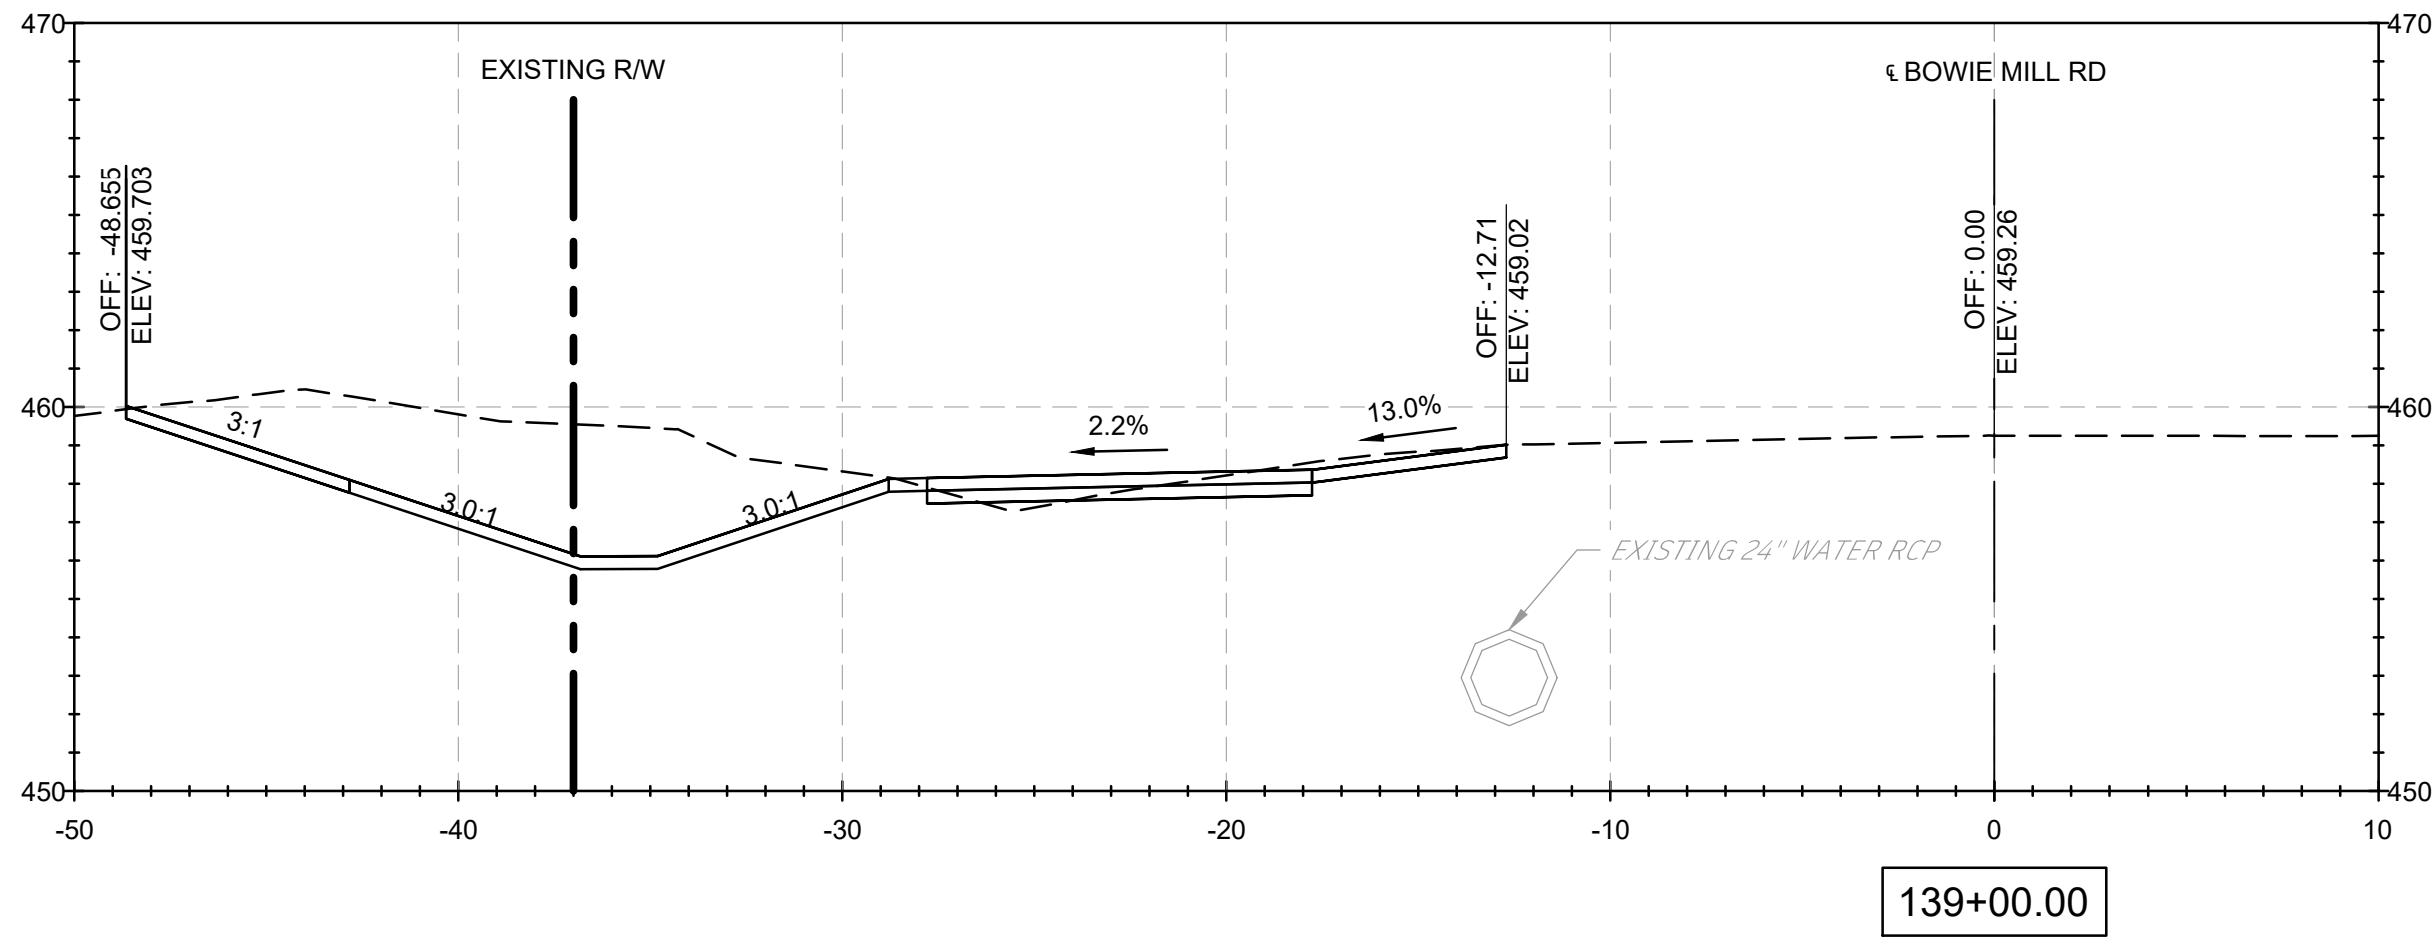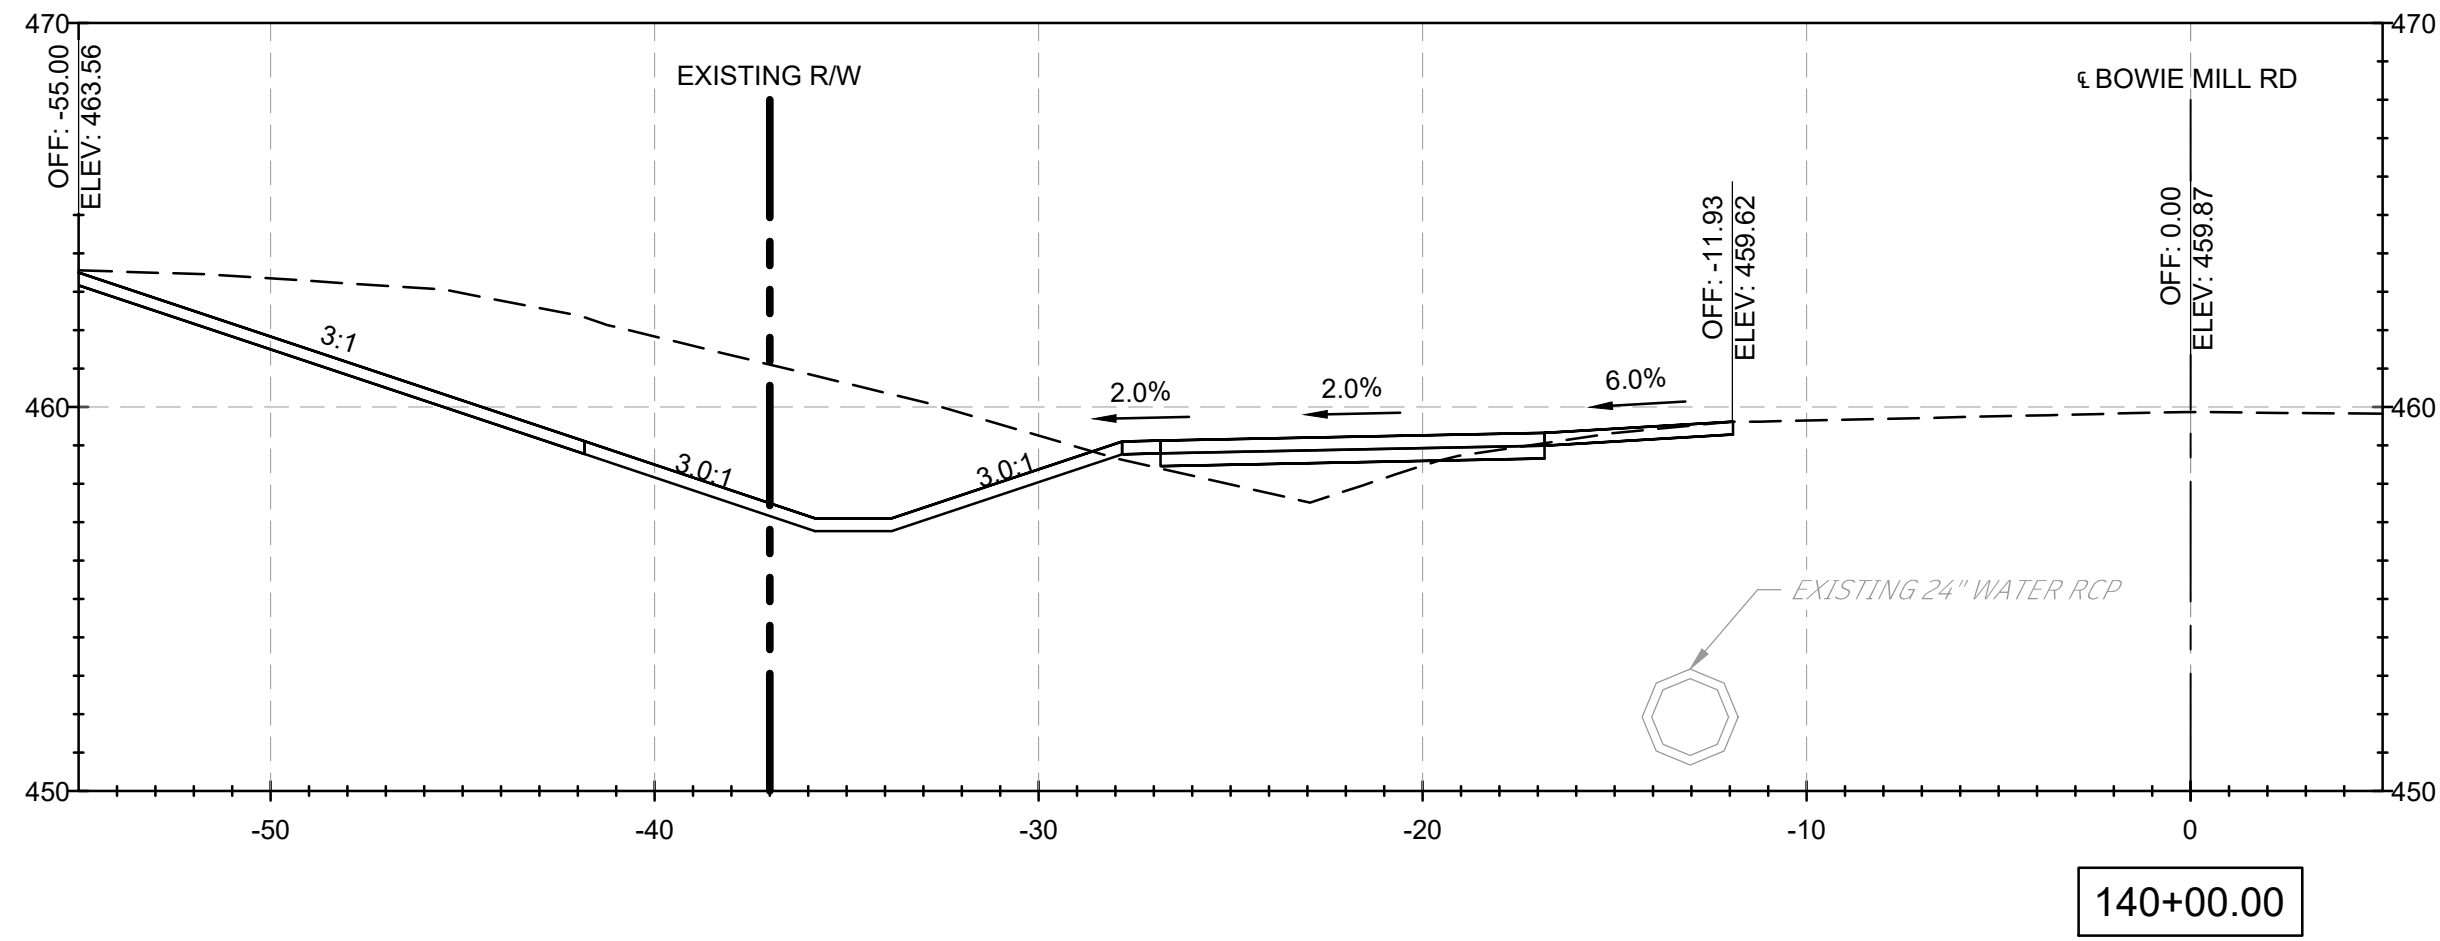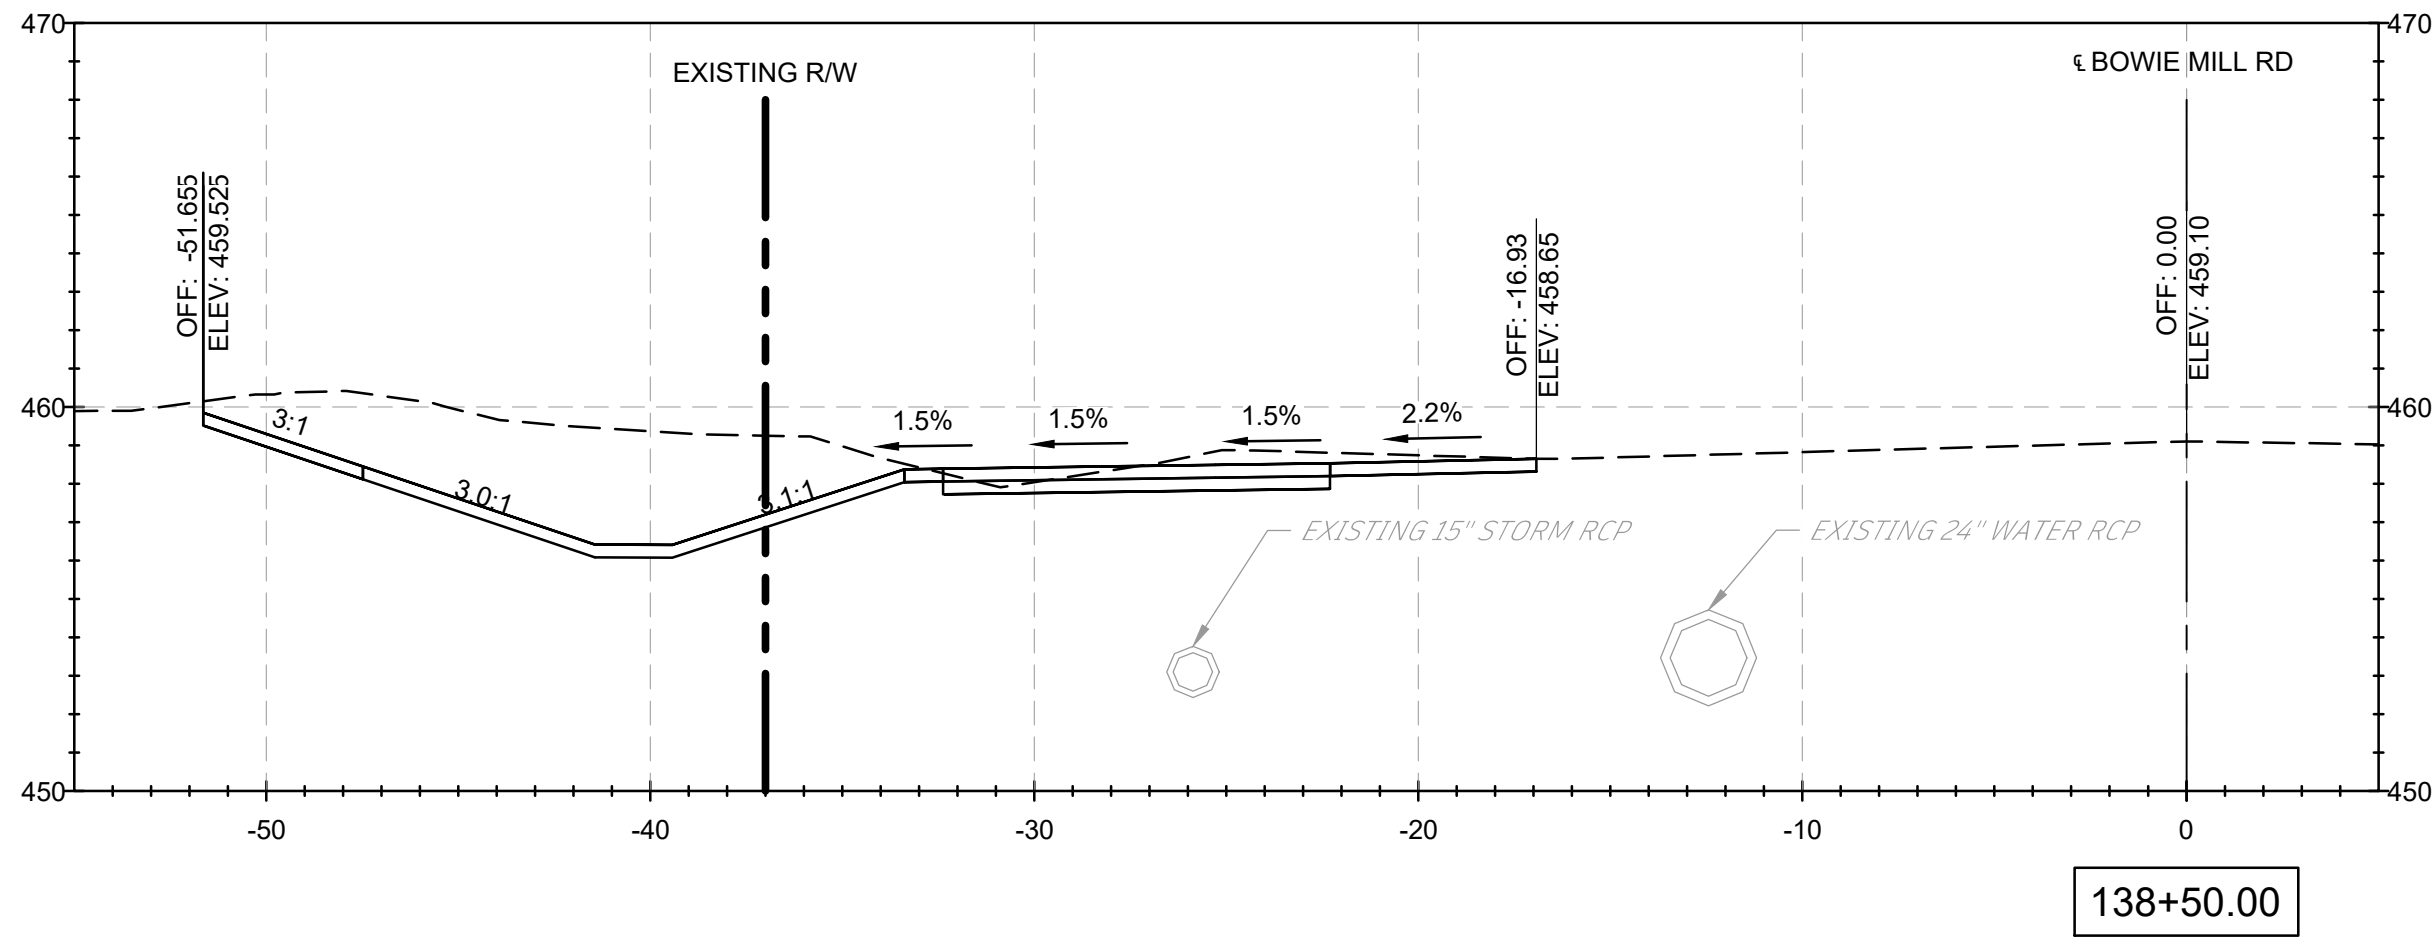

- NOTES:
- CROSS SECTION STATIONS FOLLOW THE ROAD WAY CENTERLINES OF MUNCASTER MILL ROAD AND BOWIE MILL ROAD.


90% DESIGN NOT FOR CONSTRUCTION		MONTGOMERY COUNTY DEPARTMENT OF TRANSPORTATION GAITHERSBURG, MARYLAND				XS-47 CROSS SECTIONS BOWIE MILL ROAD BIKEWAY
		RECOMMENDED FOR APPROVAL				
		Chief, Design Section APPROVED		Date		
Chief, Division of Transportation Engineering		Date		M-NCPPC PERMIT NO. <u>MR2023016</u> SHA TRACKING NO. <u>24APMO039XX</u>		
Designed by: <u>ADH</u>		Drawn by: <u>TMB</u>		Checked by: <u>JJR</u>		
Project No. : <u>502108</u>		Sheet <u>383</u> of <u>393</u>				

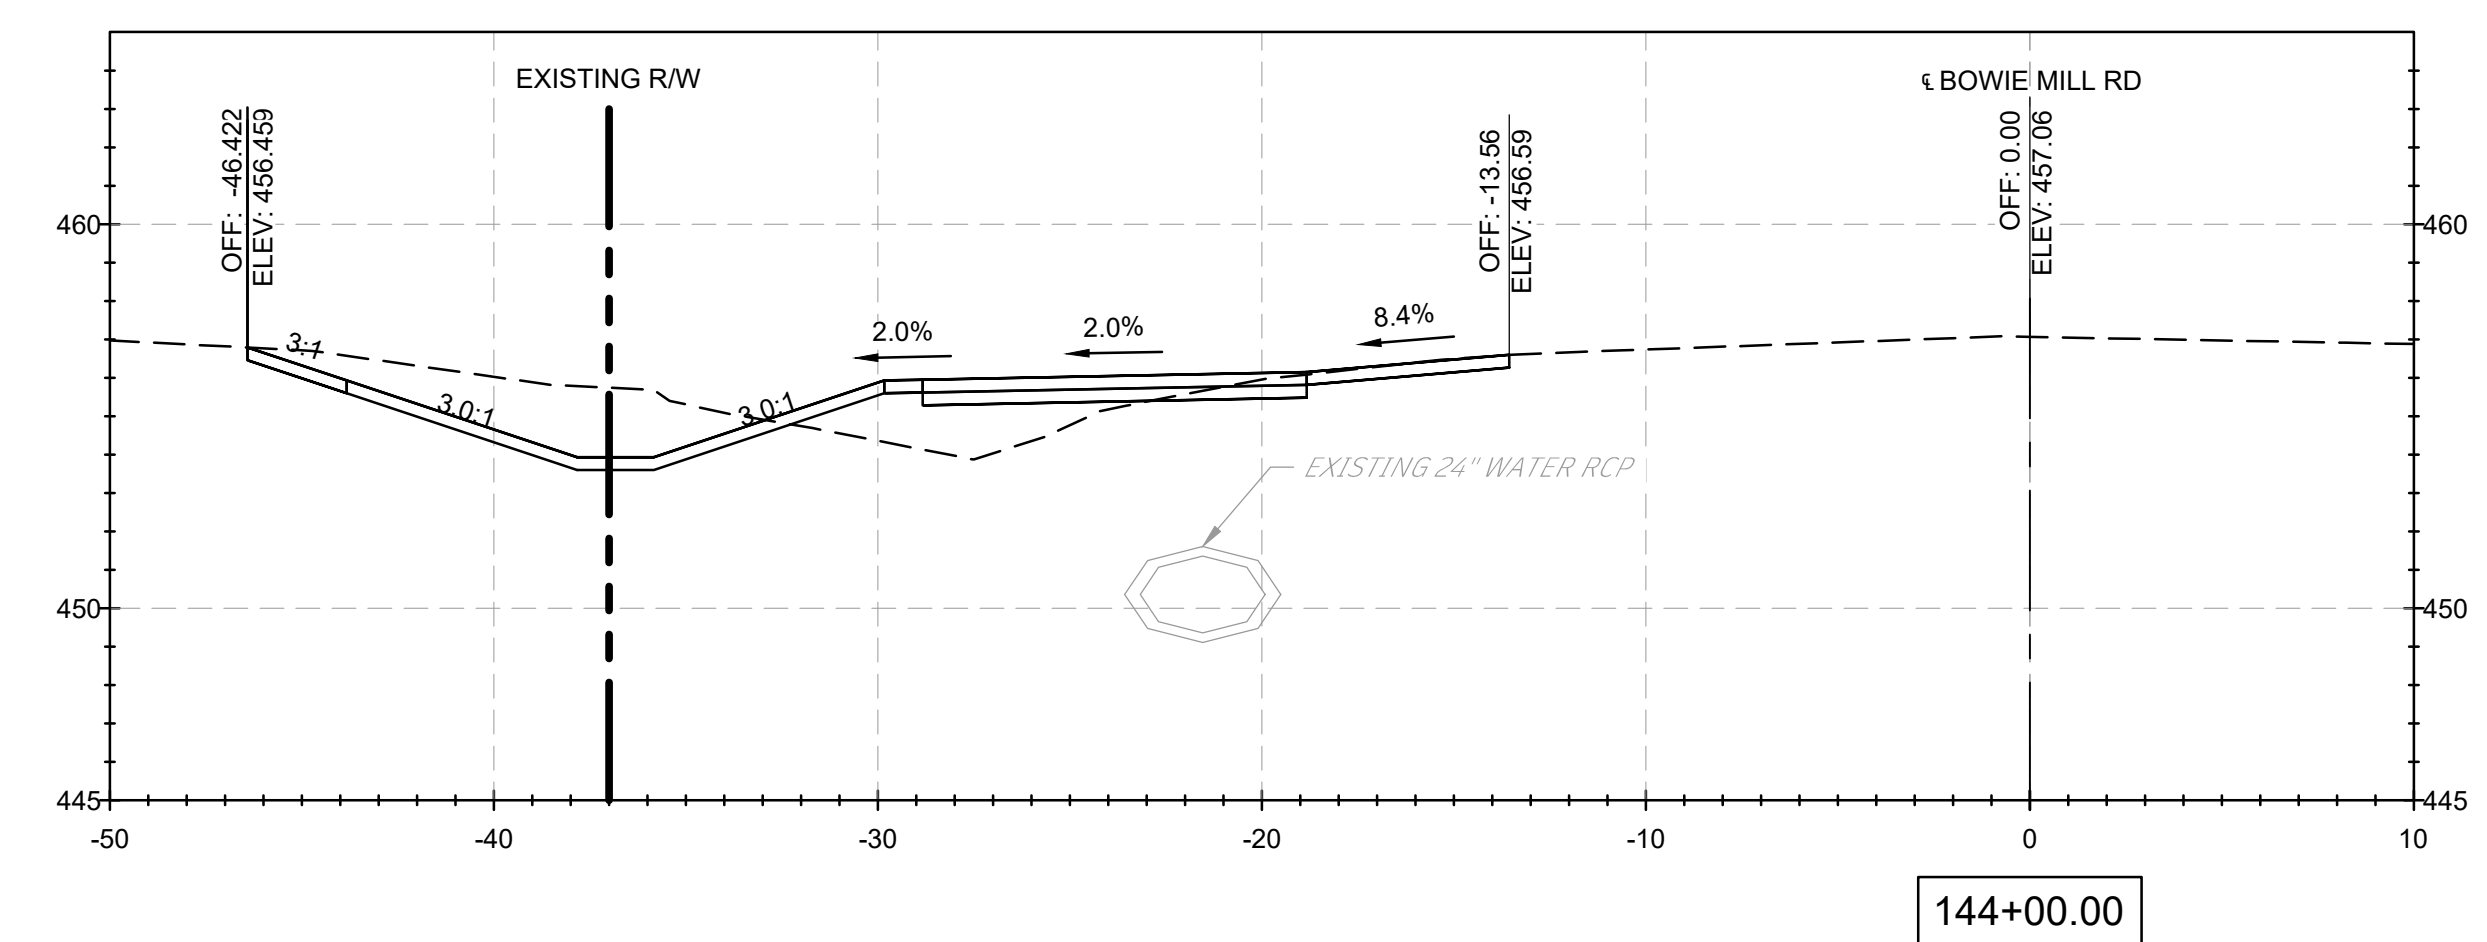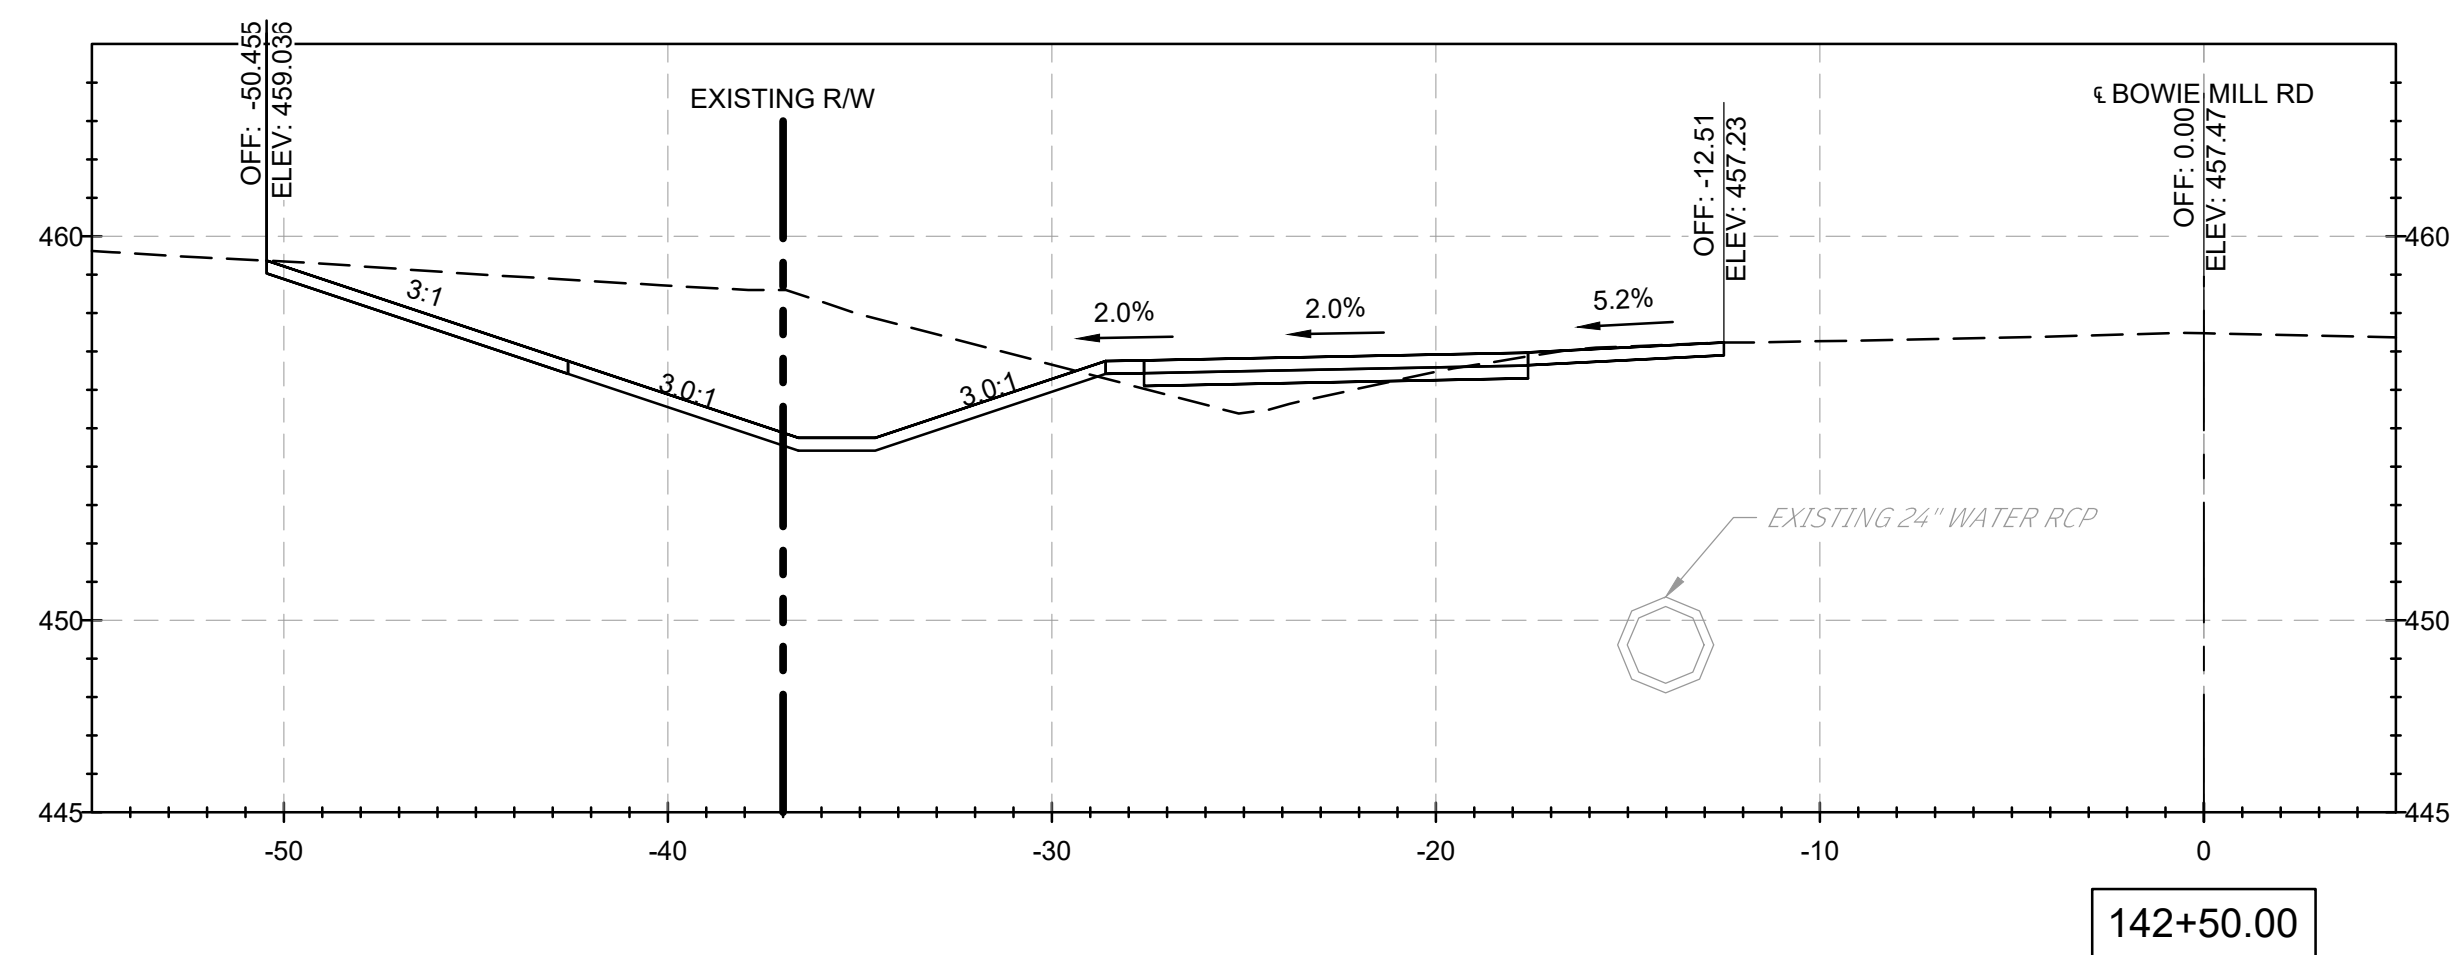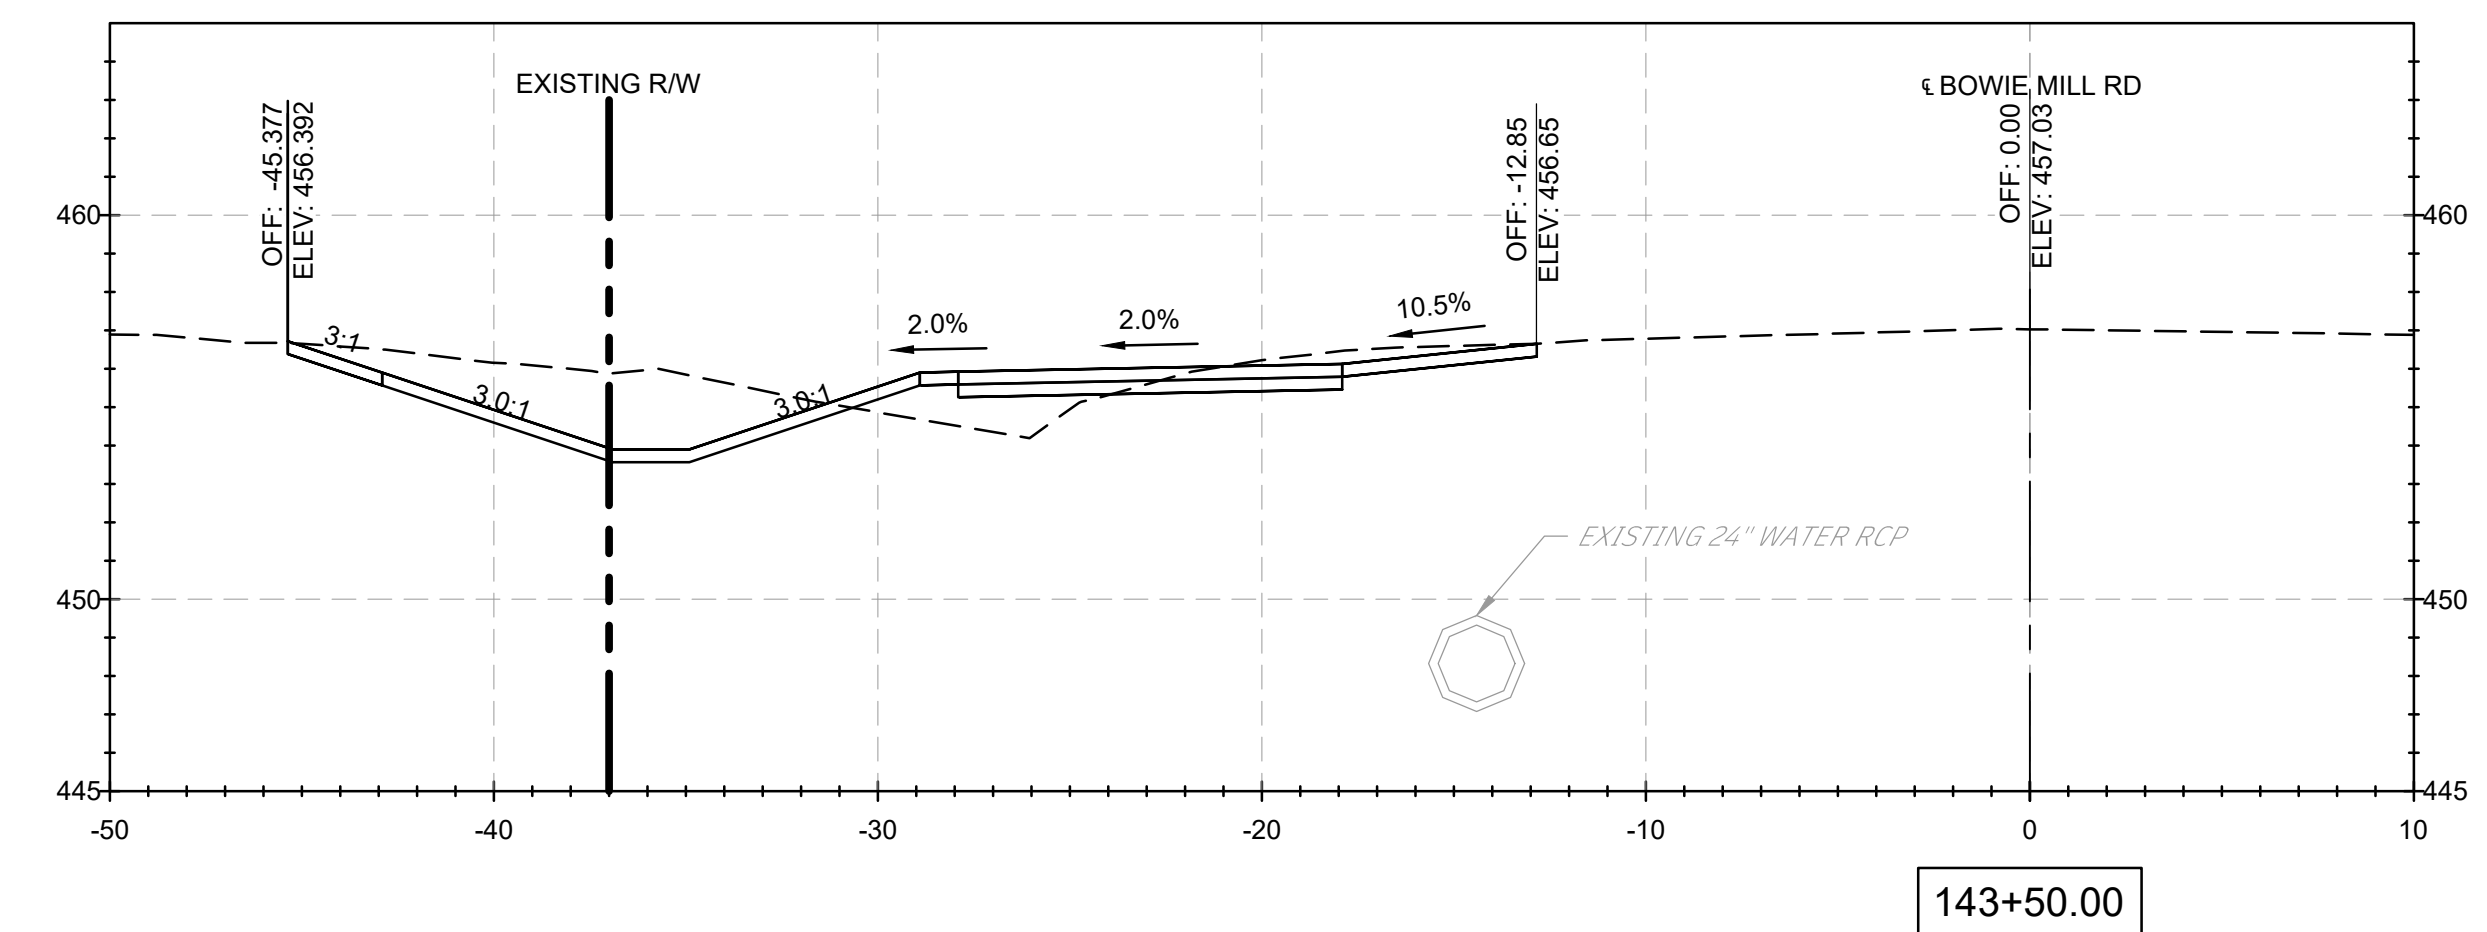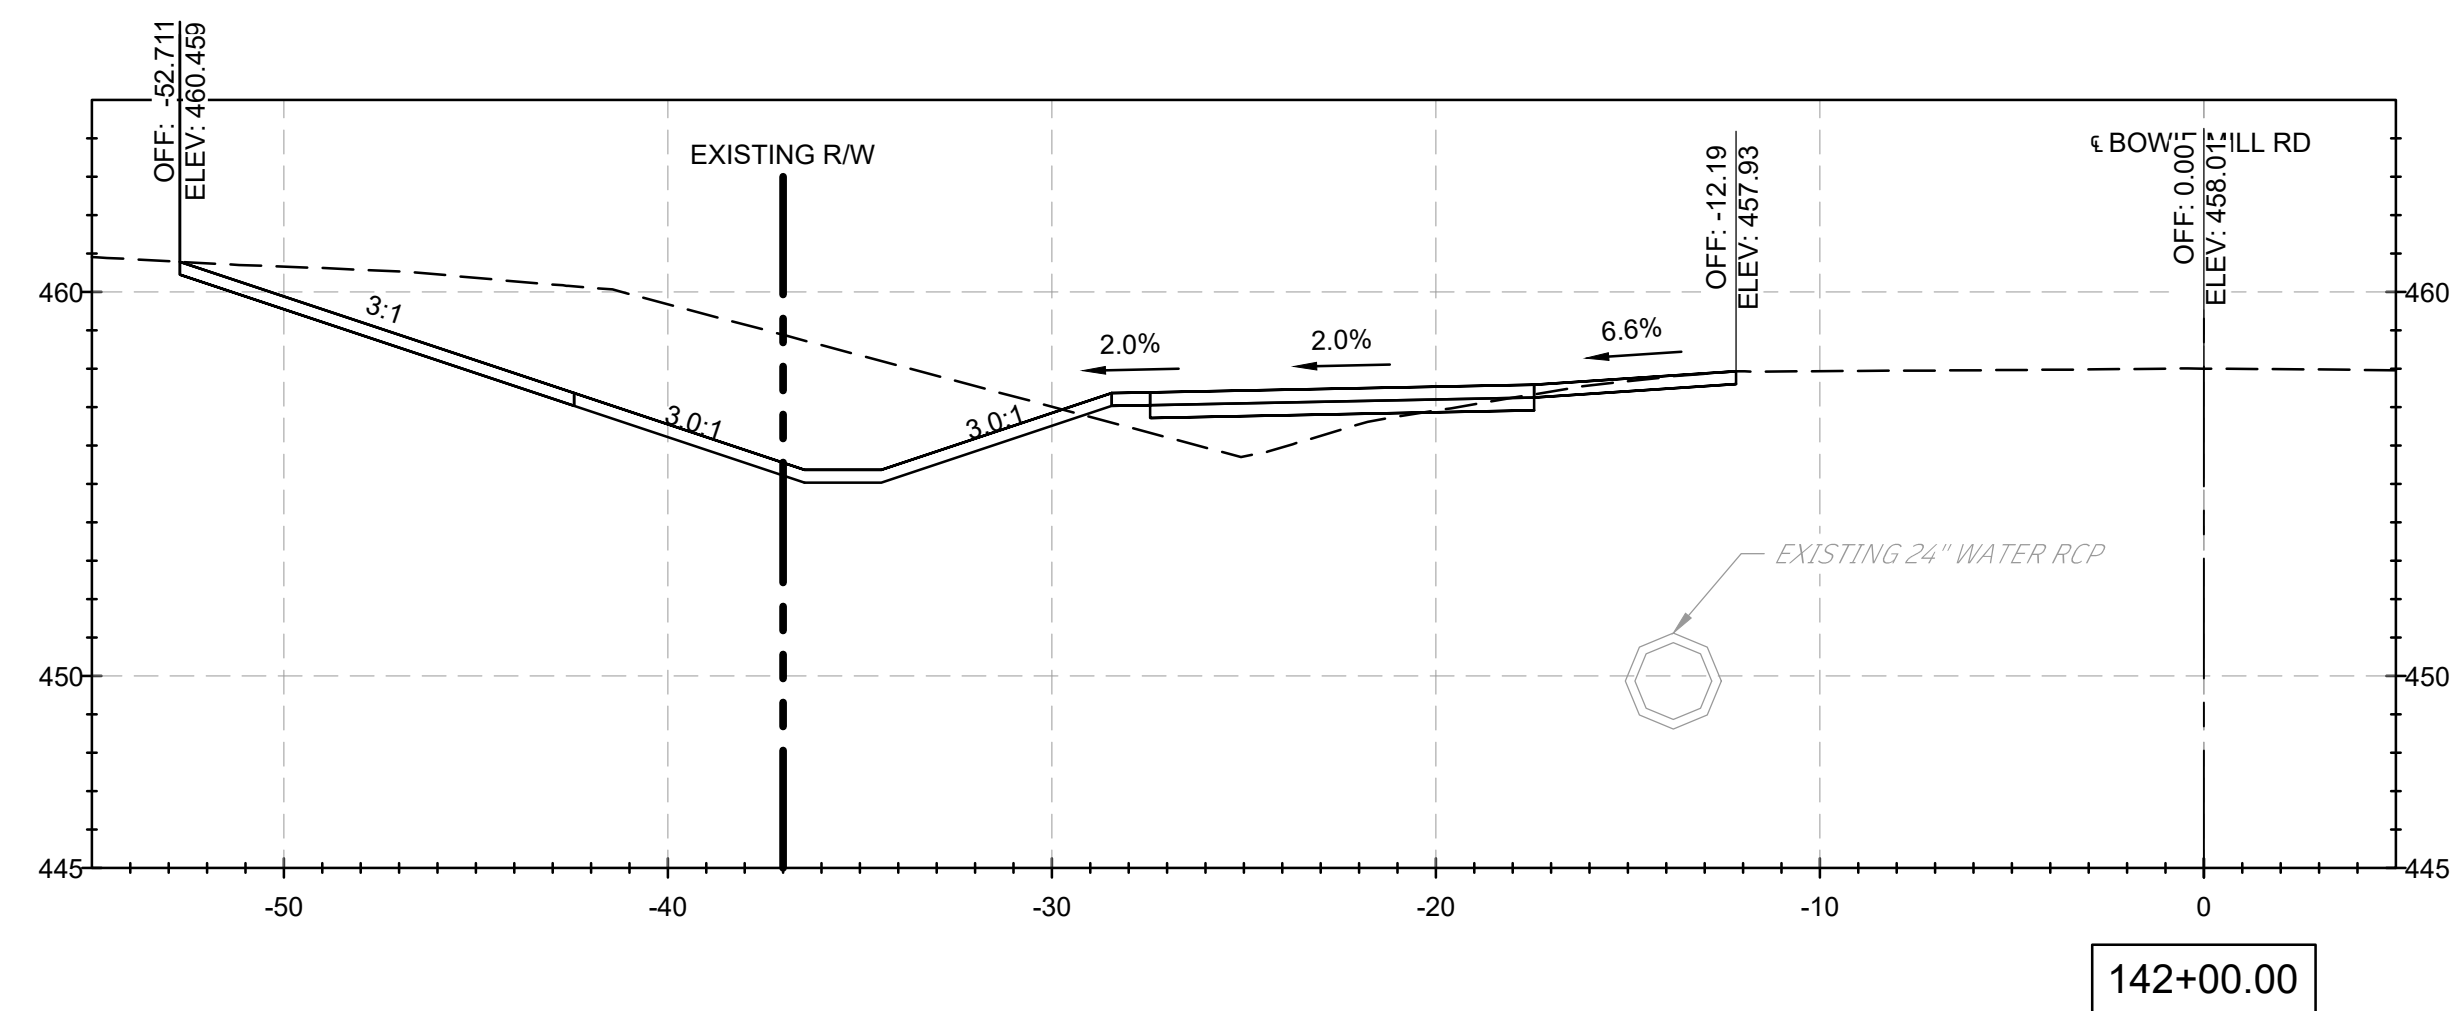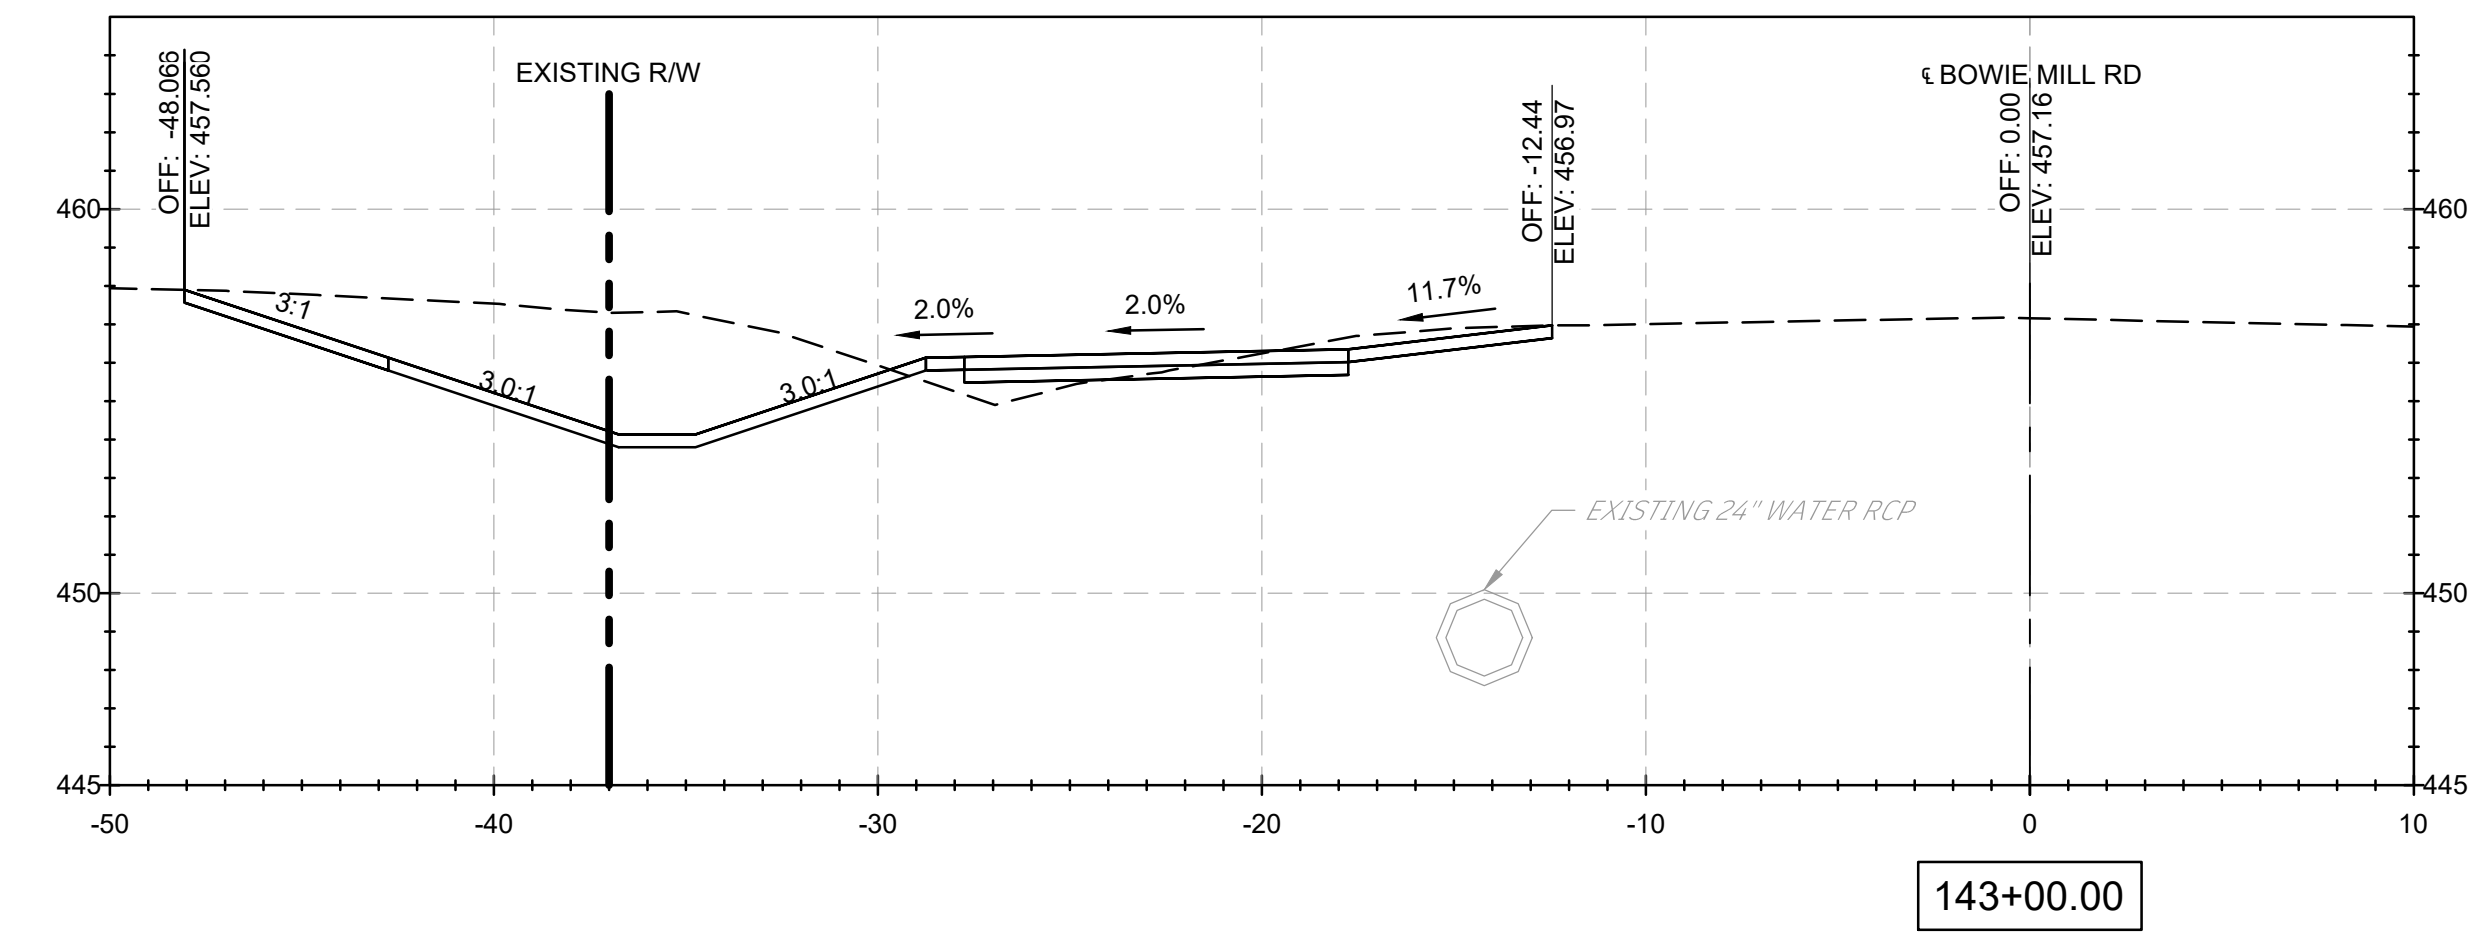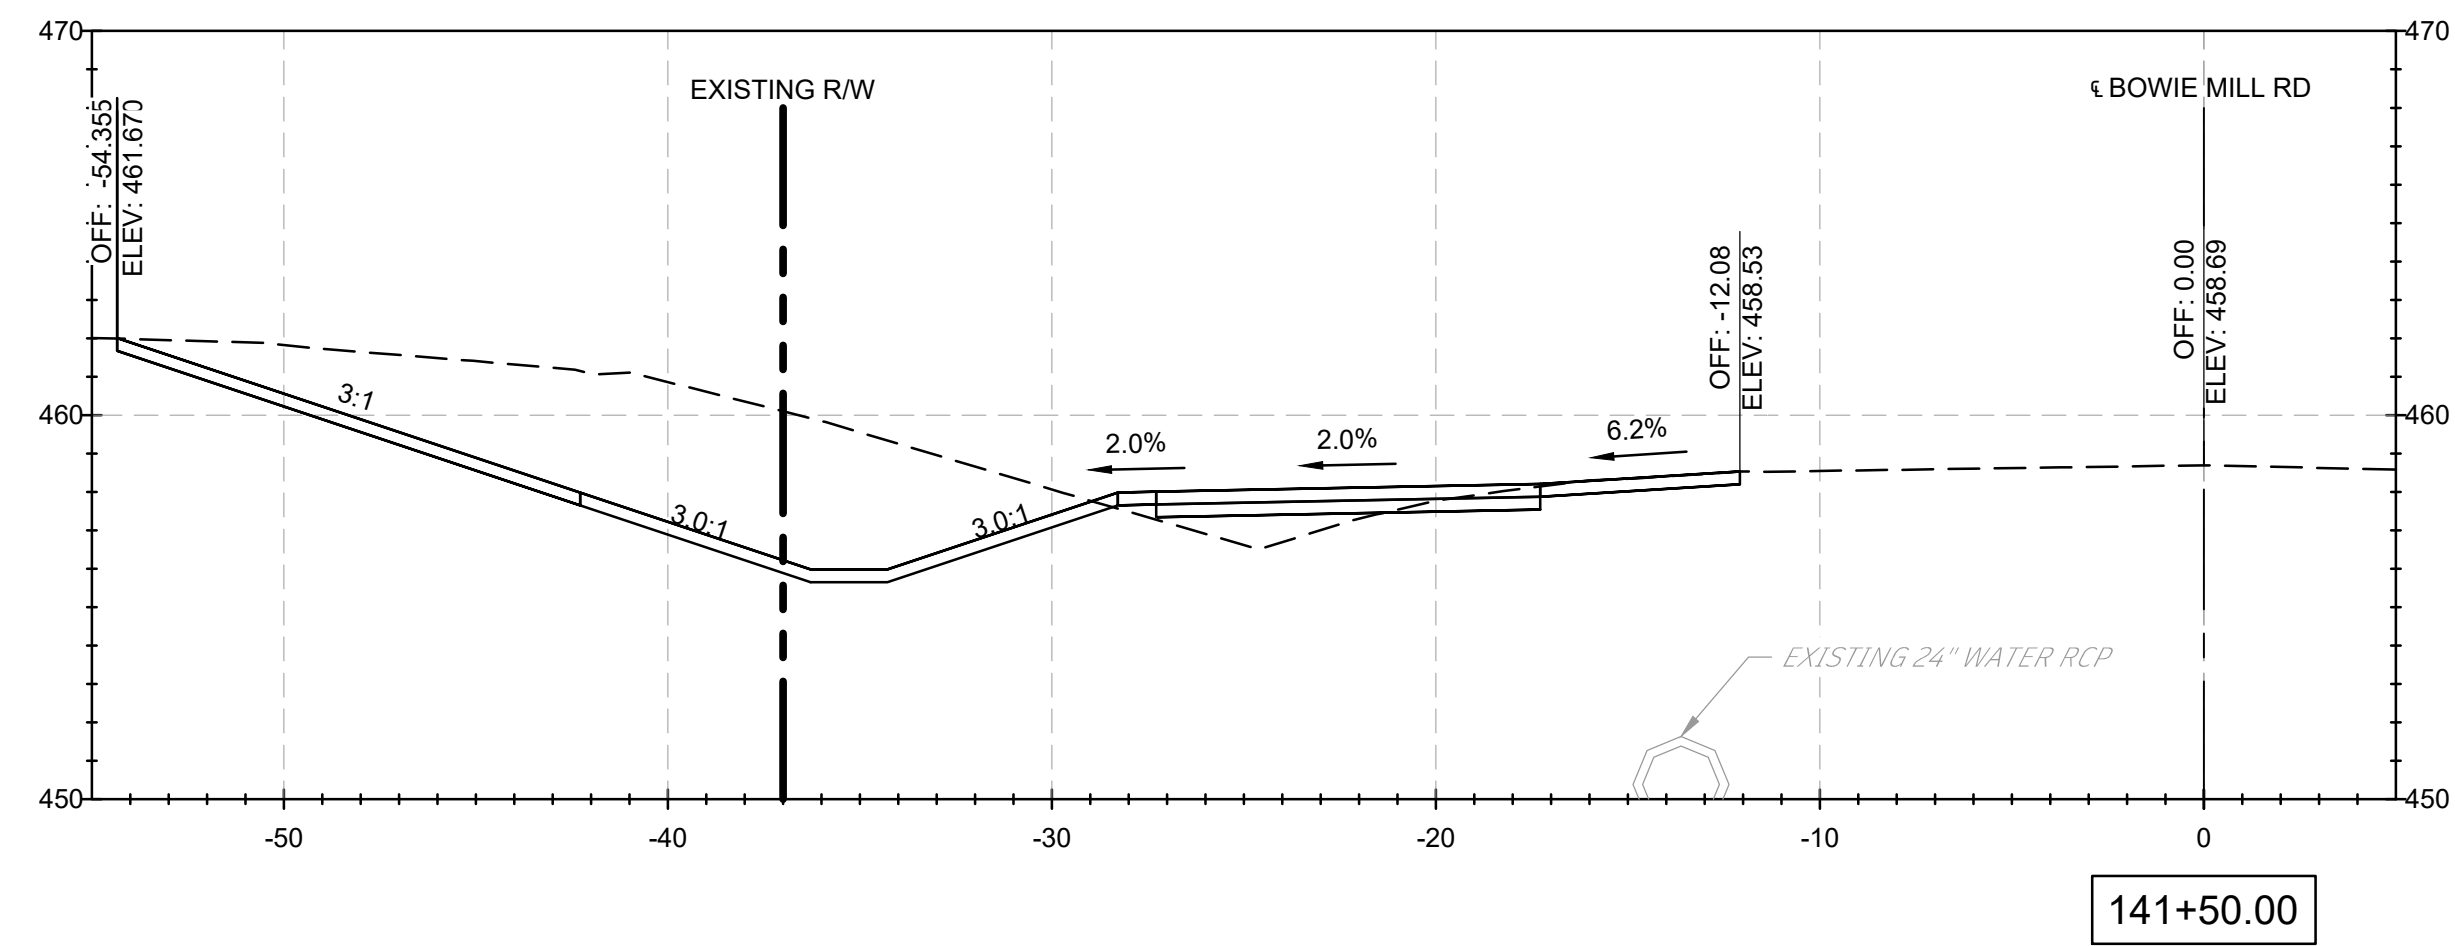

NOTES:

1. CROSS SECTION STATIONS FOLLOW THE ROAD WAY CENTERLINES OF MUNCASTER MILL ROAD AND BOWIE MILL ROAD.

90% DESIGN
NOT FOR CONSTRUCTION

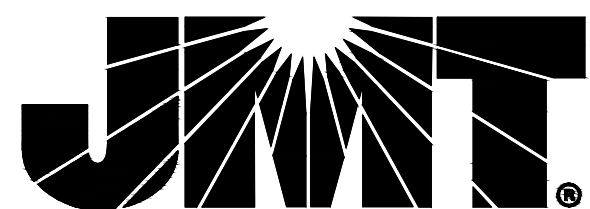[illegible]

MONTGOMERY COUNTY
DEPARTMENT OF TRANSPORTATION
GAITHERSBURG, MARYLAND

RECOMMENDED FOR APPROVAL

Chief, Design Section
APPROVED

Date

Date _____


 Chief, Division of Transportation Engineering Date _____

Date _____

Designed by: ADH Drawn by: TMB Checked by: JJR

XS-48
CROSS SECTIONS
BOWIE MILL ROAD
BIKEWAY







M-NCPPC PERMIT NO. MR2023016 SHA TRACKING NO. 24APMO039XX

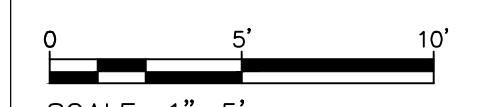

SCALE: 1"=5'

DATE: APRIL 2025


Project No. : 502108Sheet 384 of 393

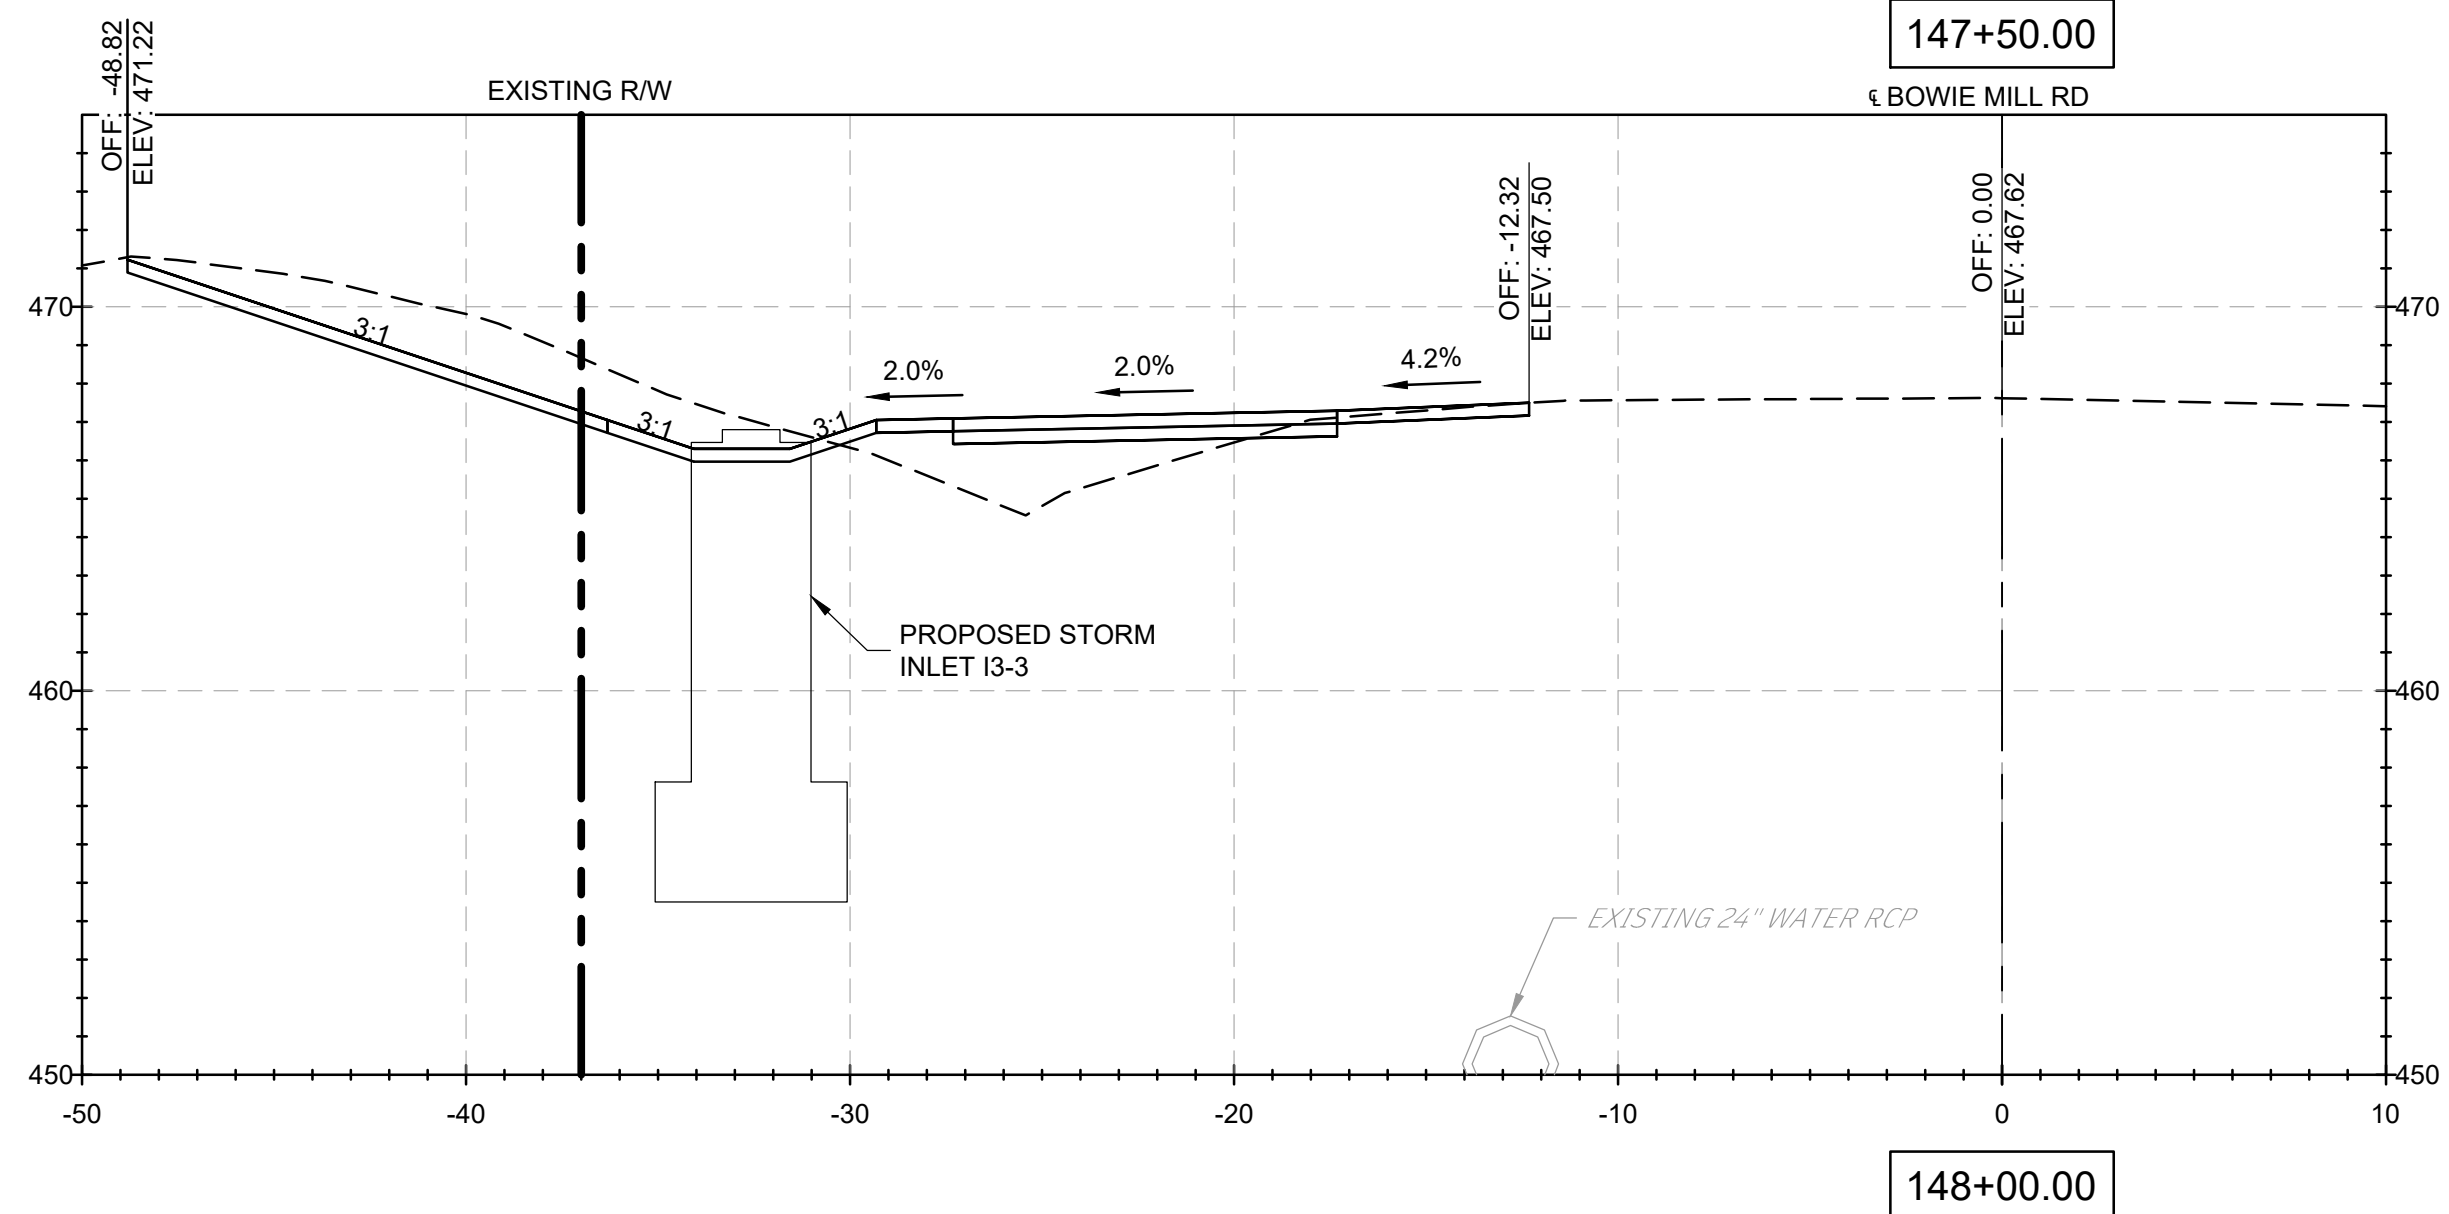
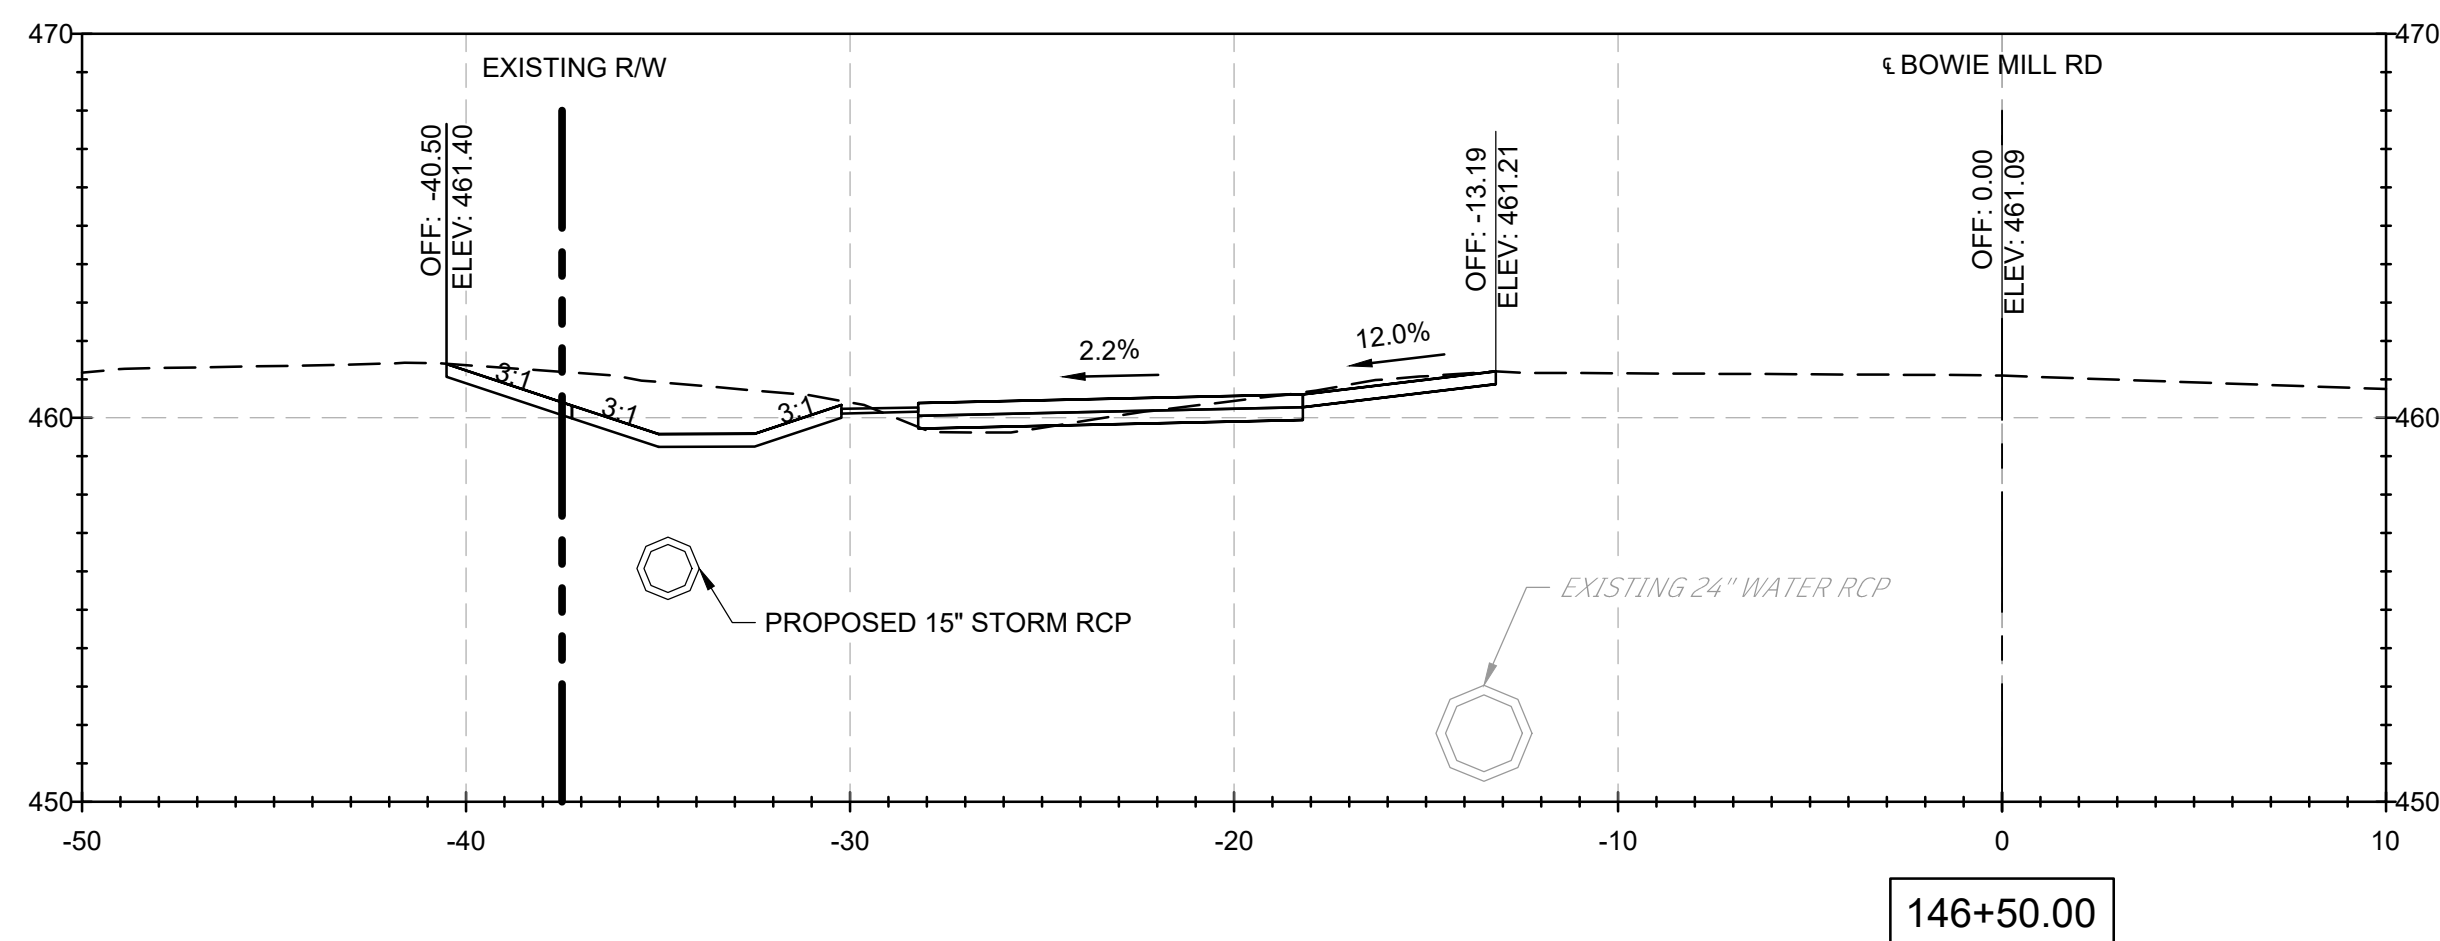
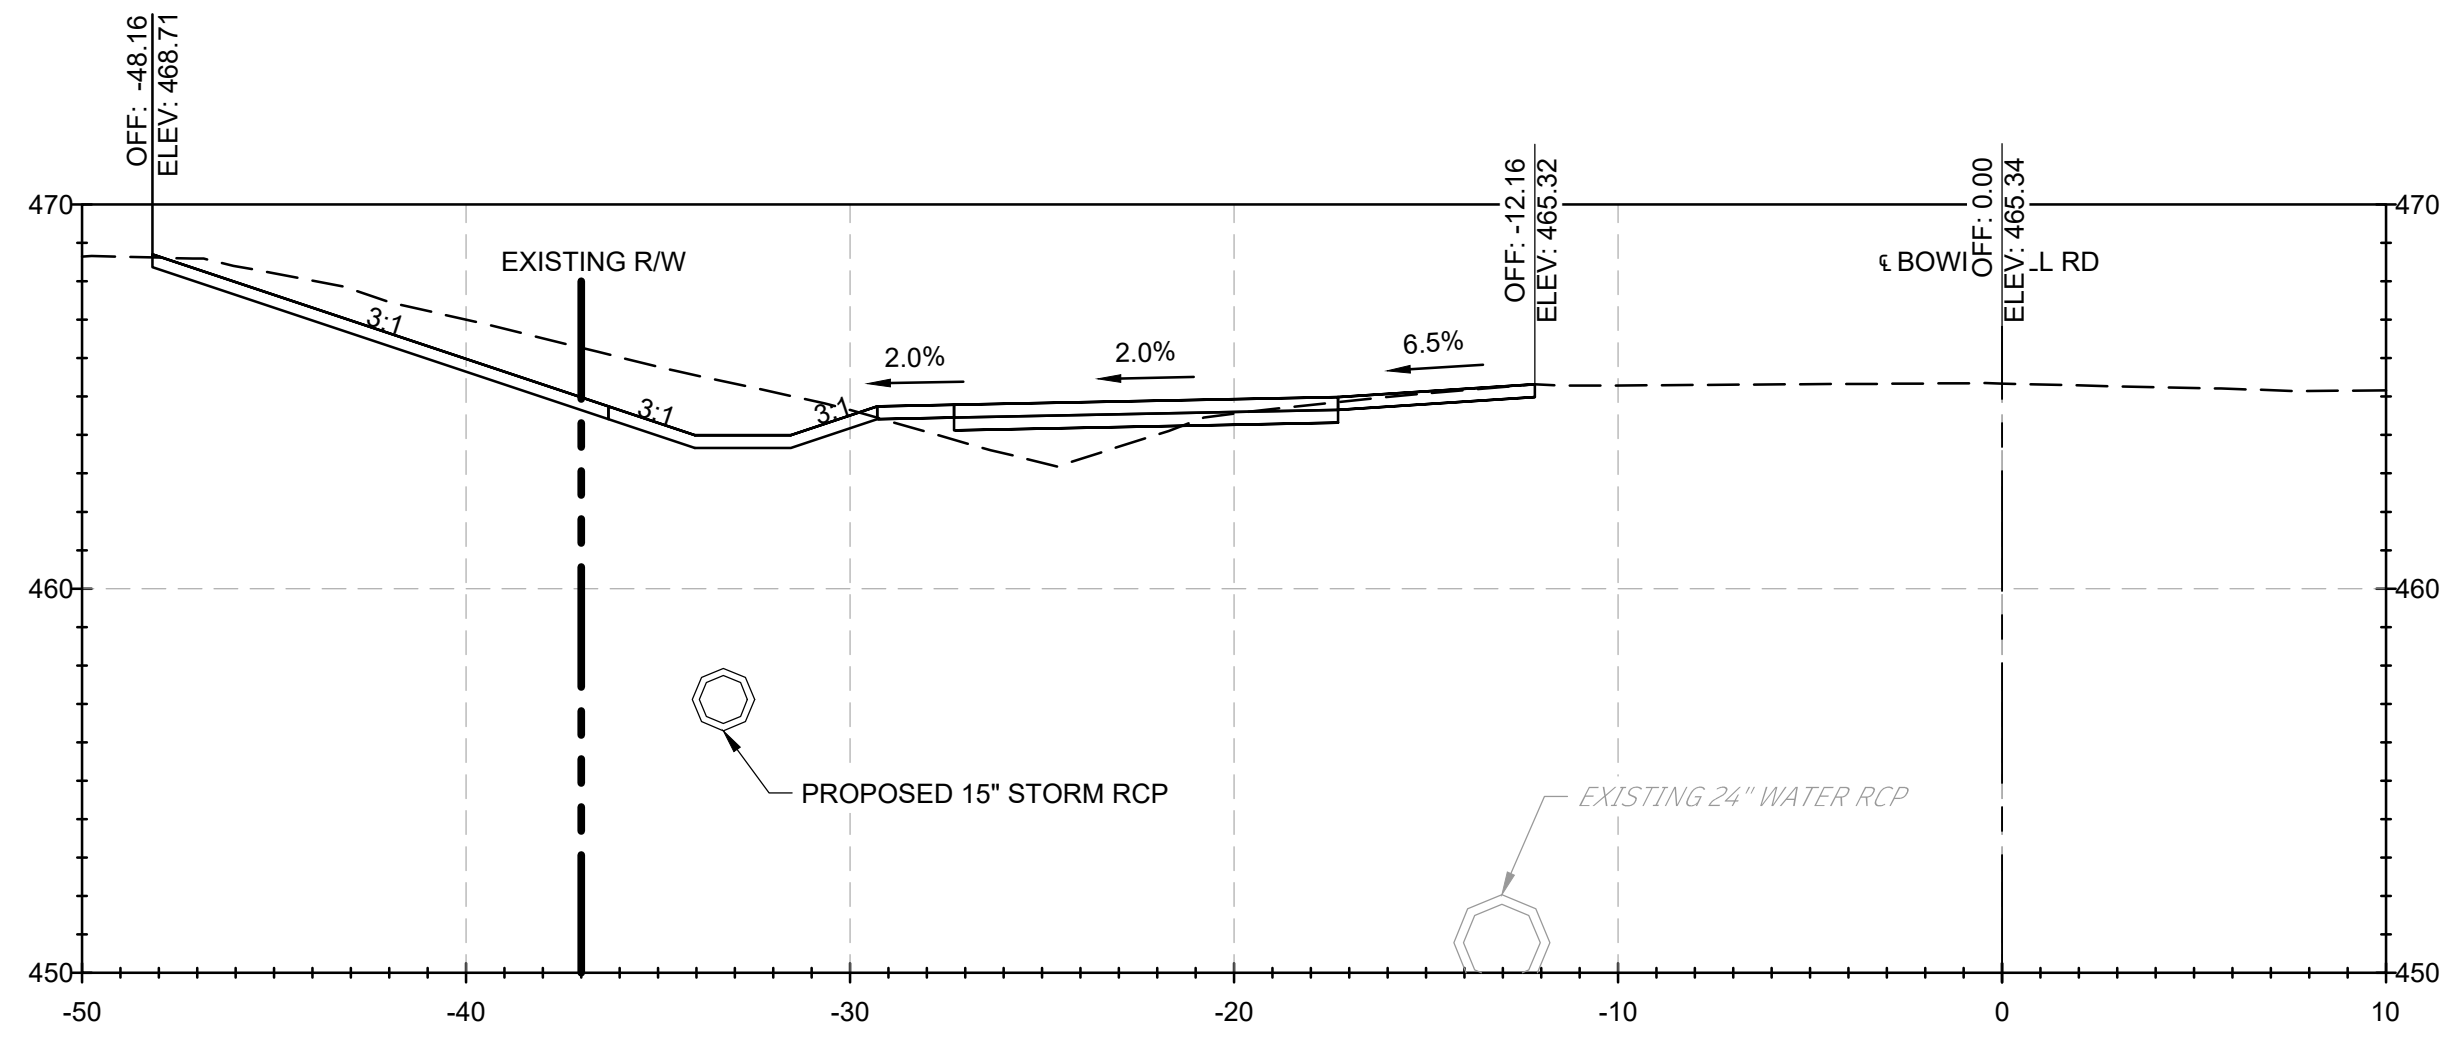
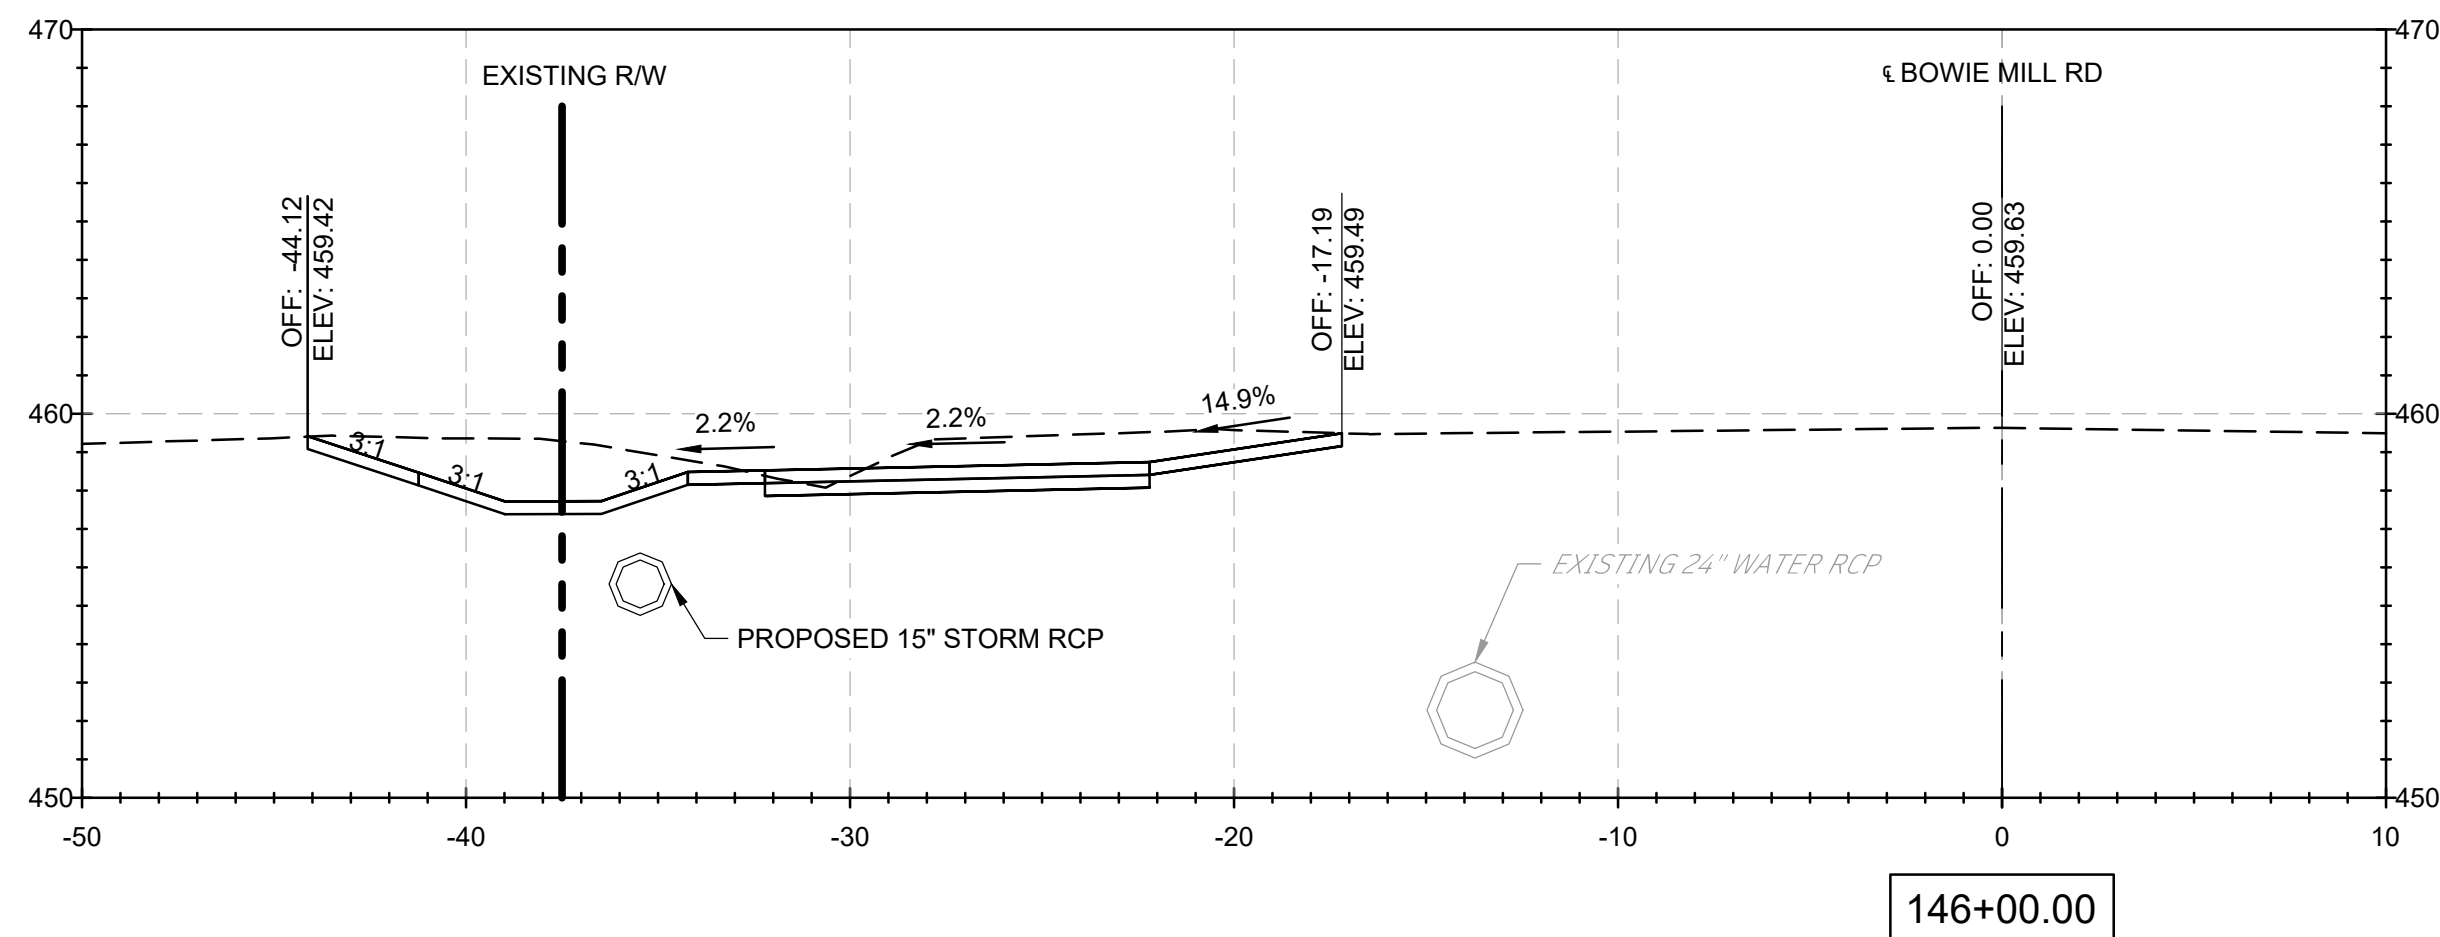
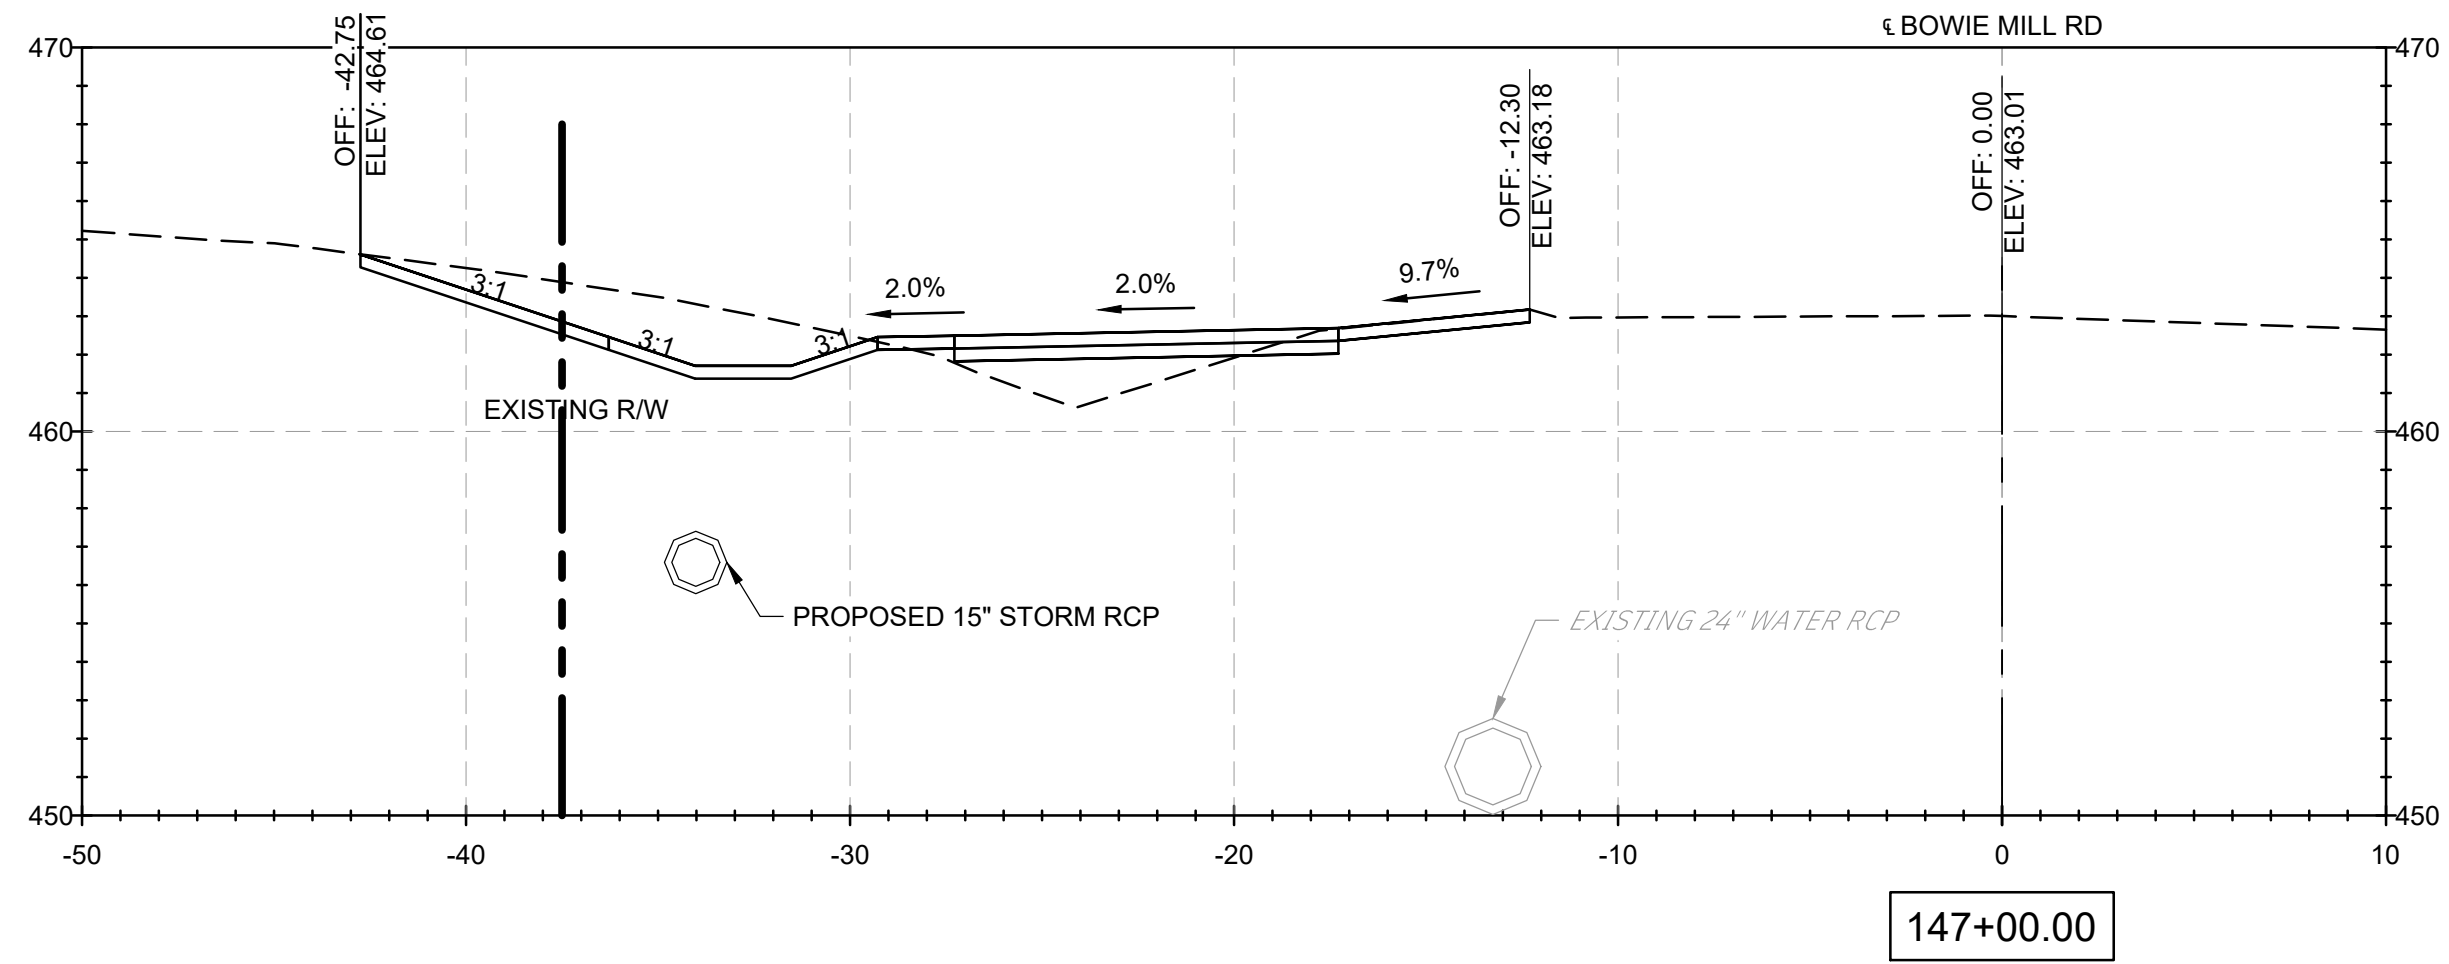
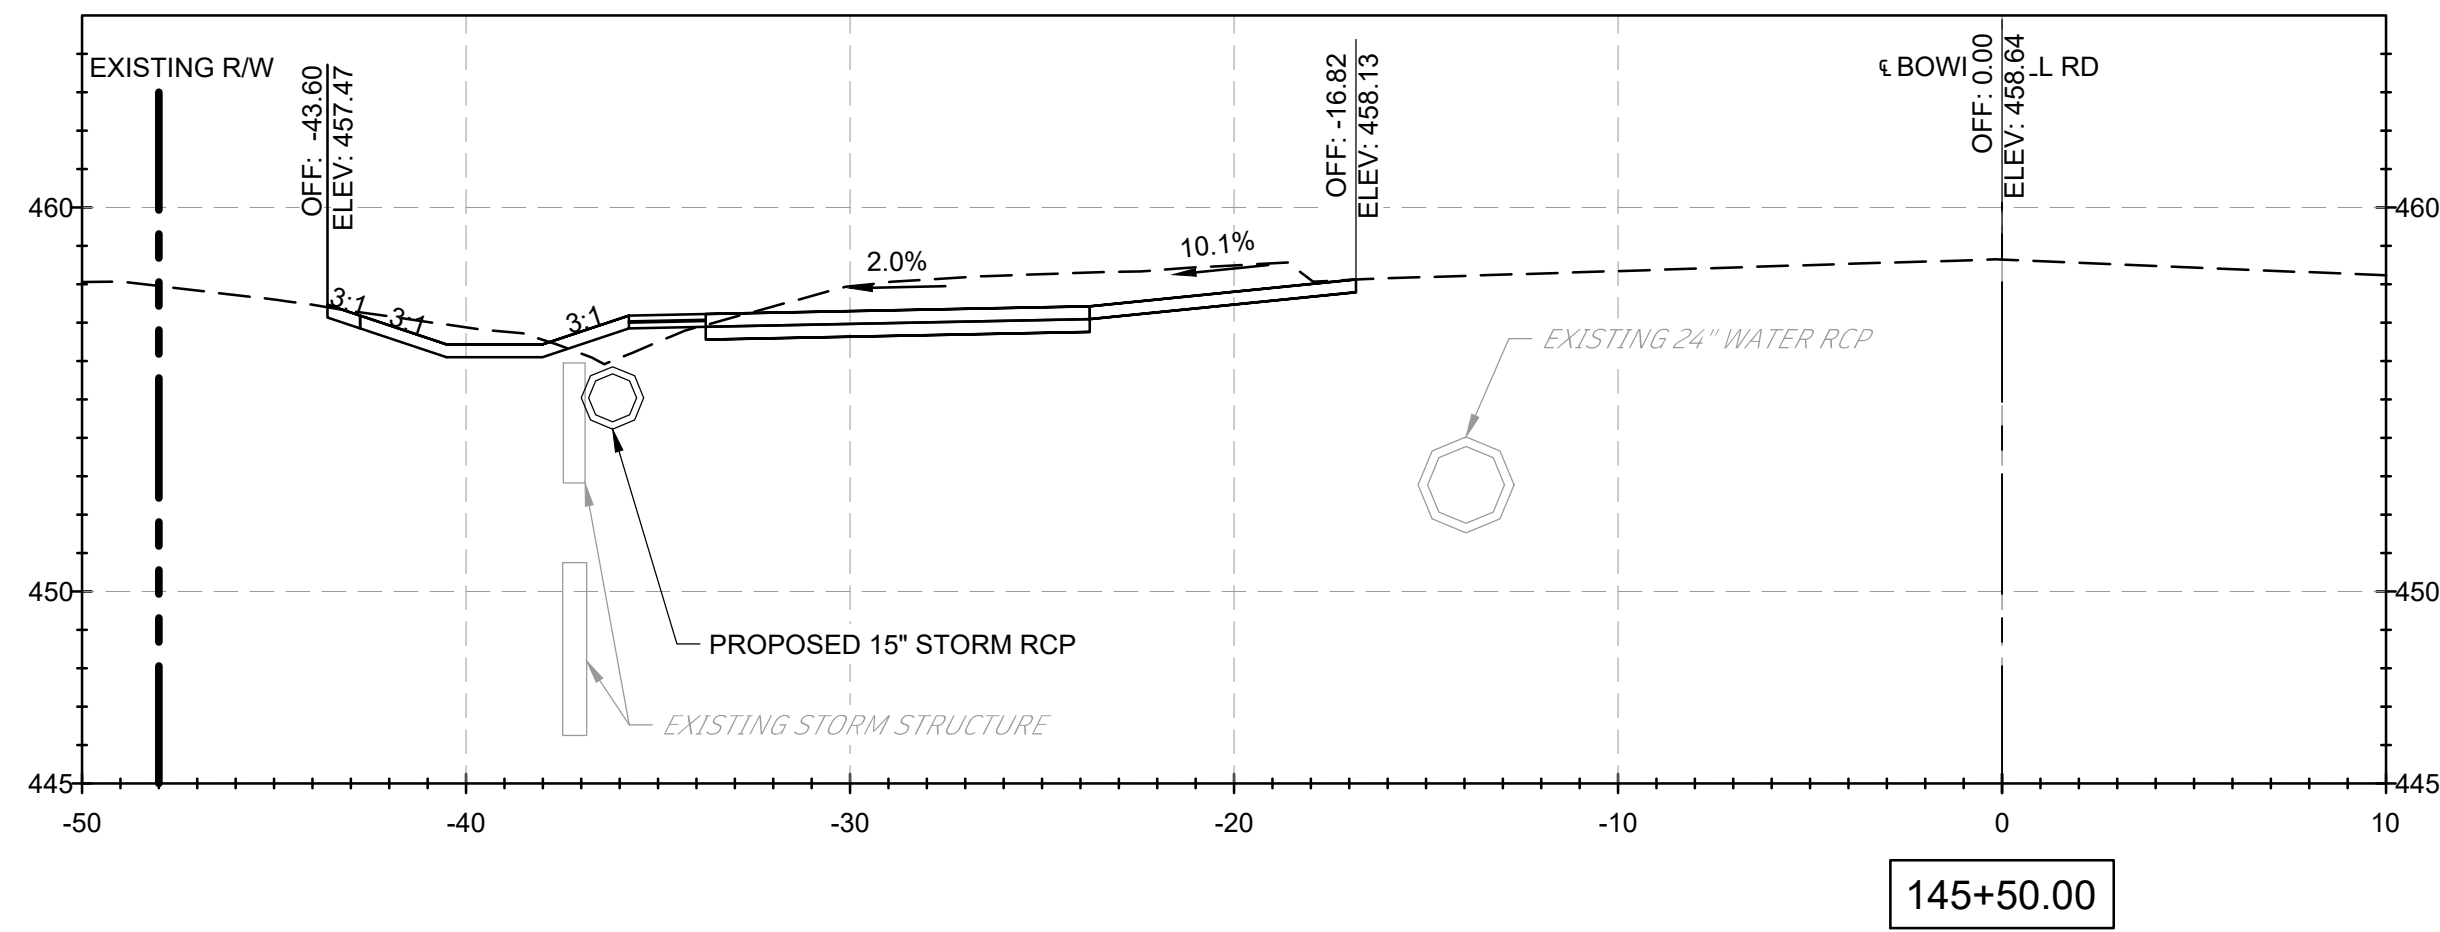


NOTES:

1. CROSS SECTION STATIONS FOLLOW THE ROAD WAY CENTERLINES OF MUNCASTER MILL ROAD AND BOWIE MILL ROAD.

FILE NAME: C:\pwworking\jmt\0642115pHD_Bowie Mill Road_XSections.dwg LAYOUT NAME: XS-49 PLOTTED: Monday, April 07, 2025 - 5:40pm USER: AHavener

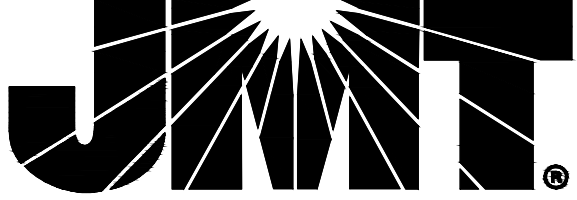90% DESIGN NOT FOR CONSTRUCTION						MONTGOMERY COUNTY DEPARTMENT OF TRANSPORTATION GAITHERSBURG, MARYLAND		XS-49 CROSS SECTIONS BOWIE MILL ROAD BIKEWAY M-NCPPC PERMIT NO. <u>MR2023016</u> SHA TRACKING NO. <u>24APMO039XX</u> 0 5' 10' SCALE: 1"=5' DATE: APRIL 2025 Project No. : <u>502108</u> Sheet <u>385</u> of <u>393</u>	
						RECOMMENDED FOR APPROVAL			
						Chief, Design Section APPROVED		Date	
						Chief, Division of Transportation Engineering		Date	
						Designed by: <u>ADH</u> Drawn by: <u>TMB</u> Checked by: <u>JJR</u>			
NO.	REVISION	DATE	BY						

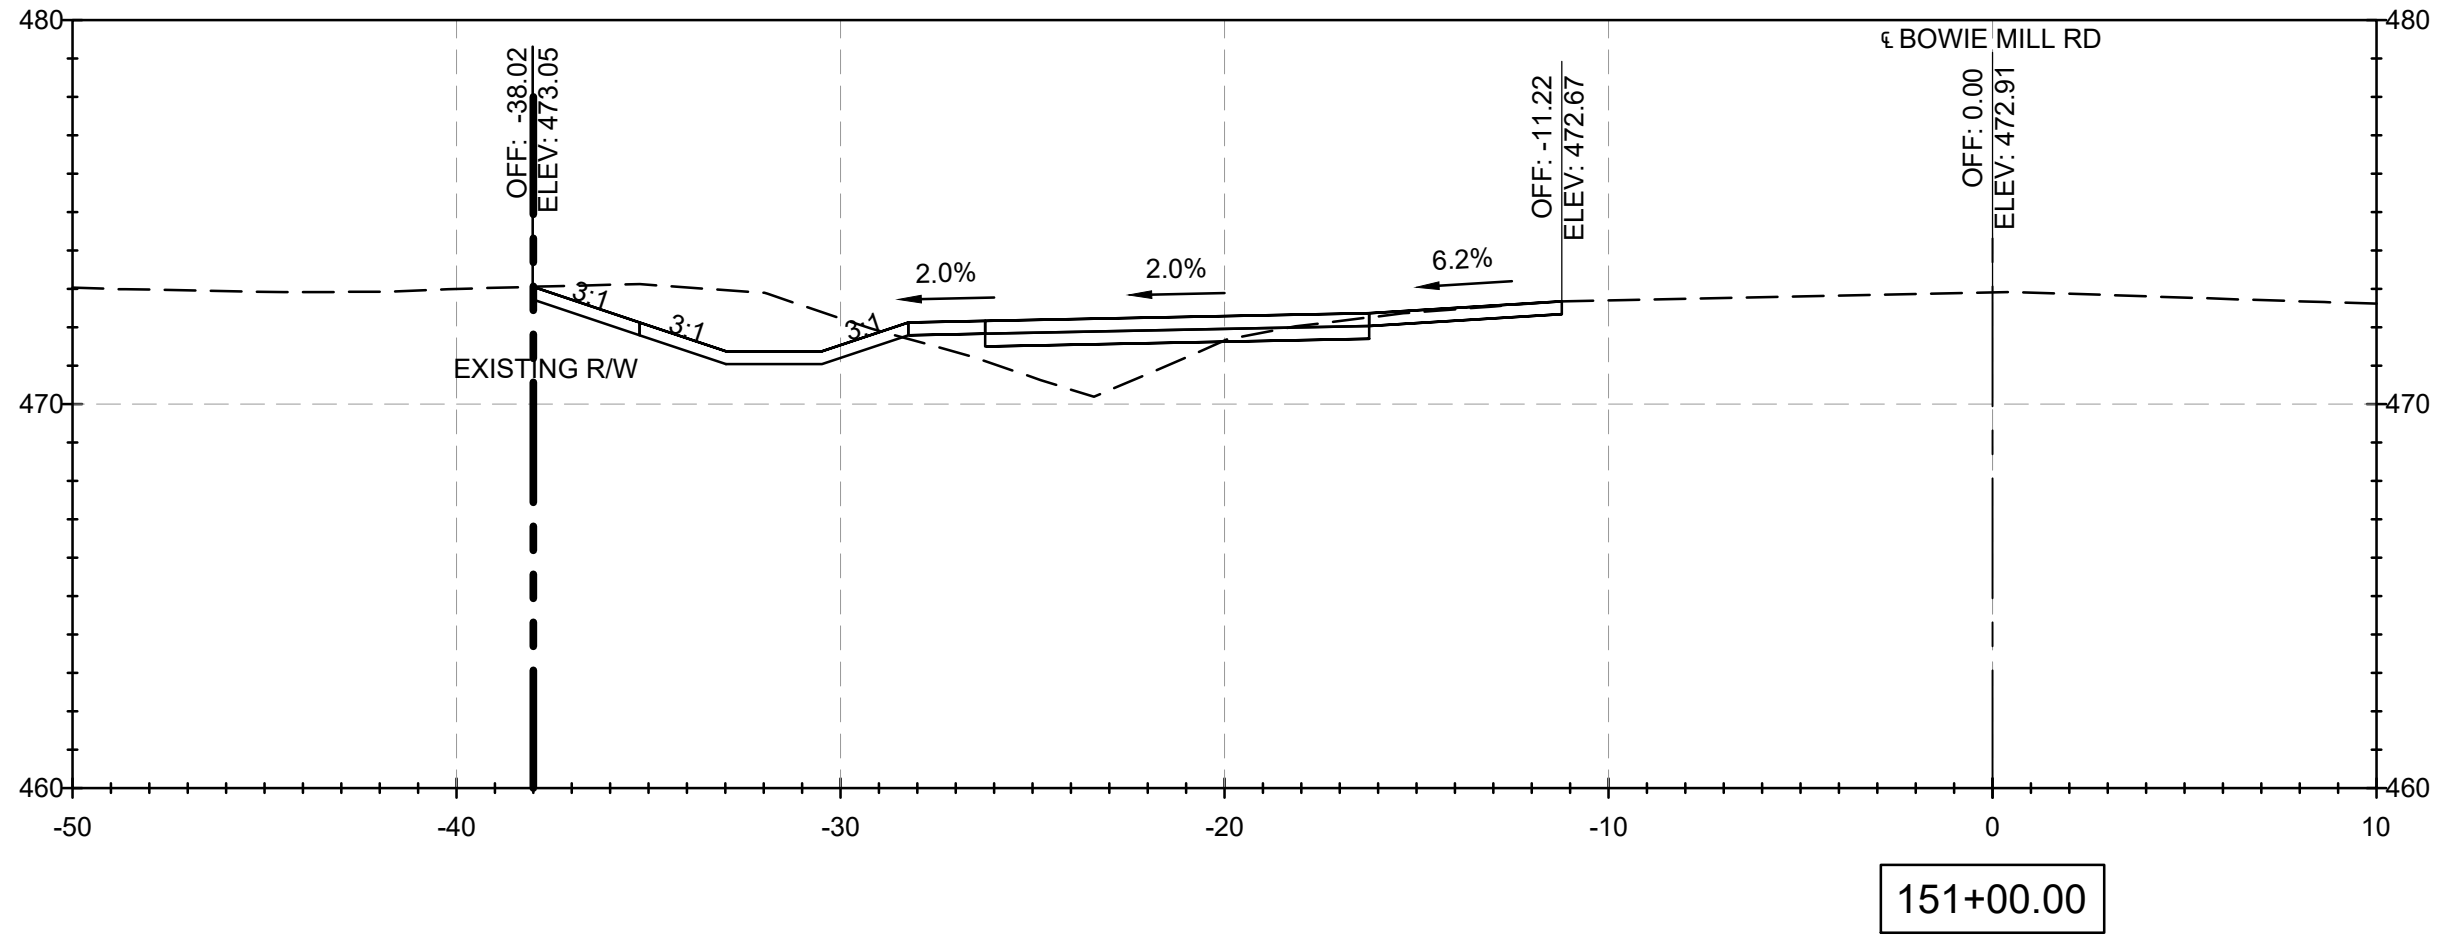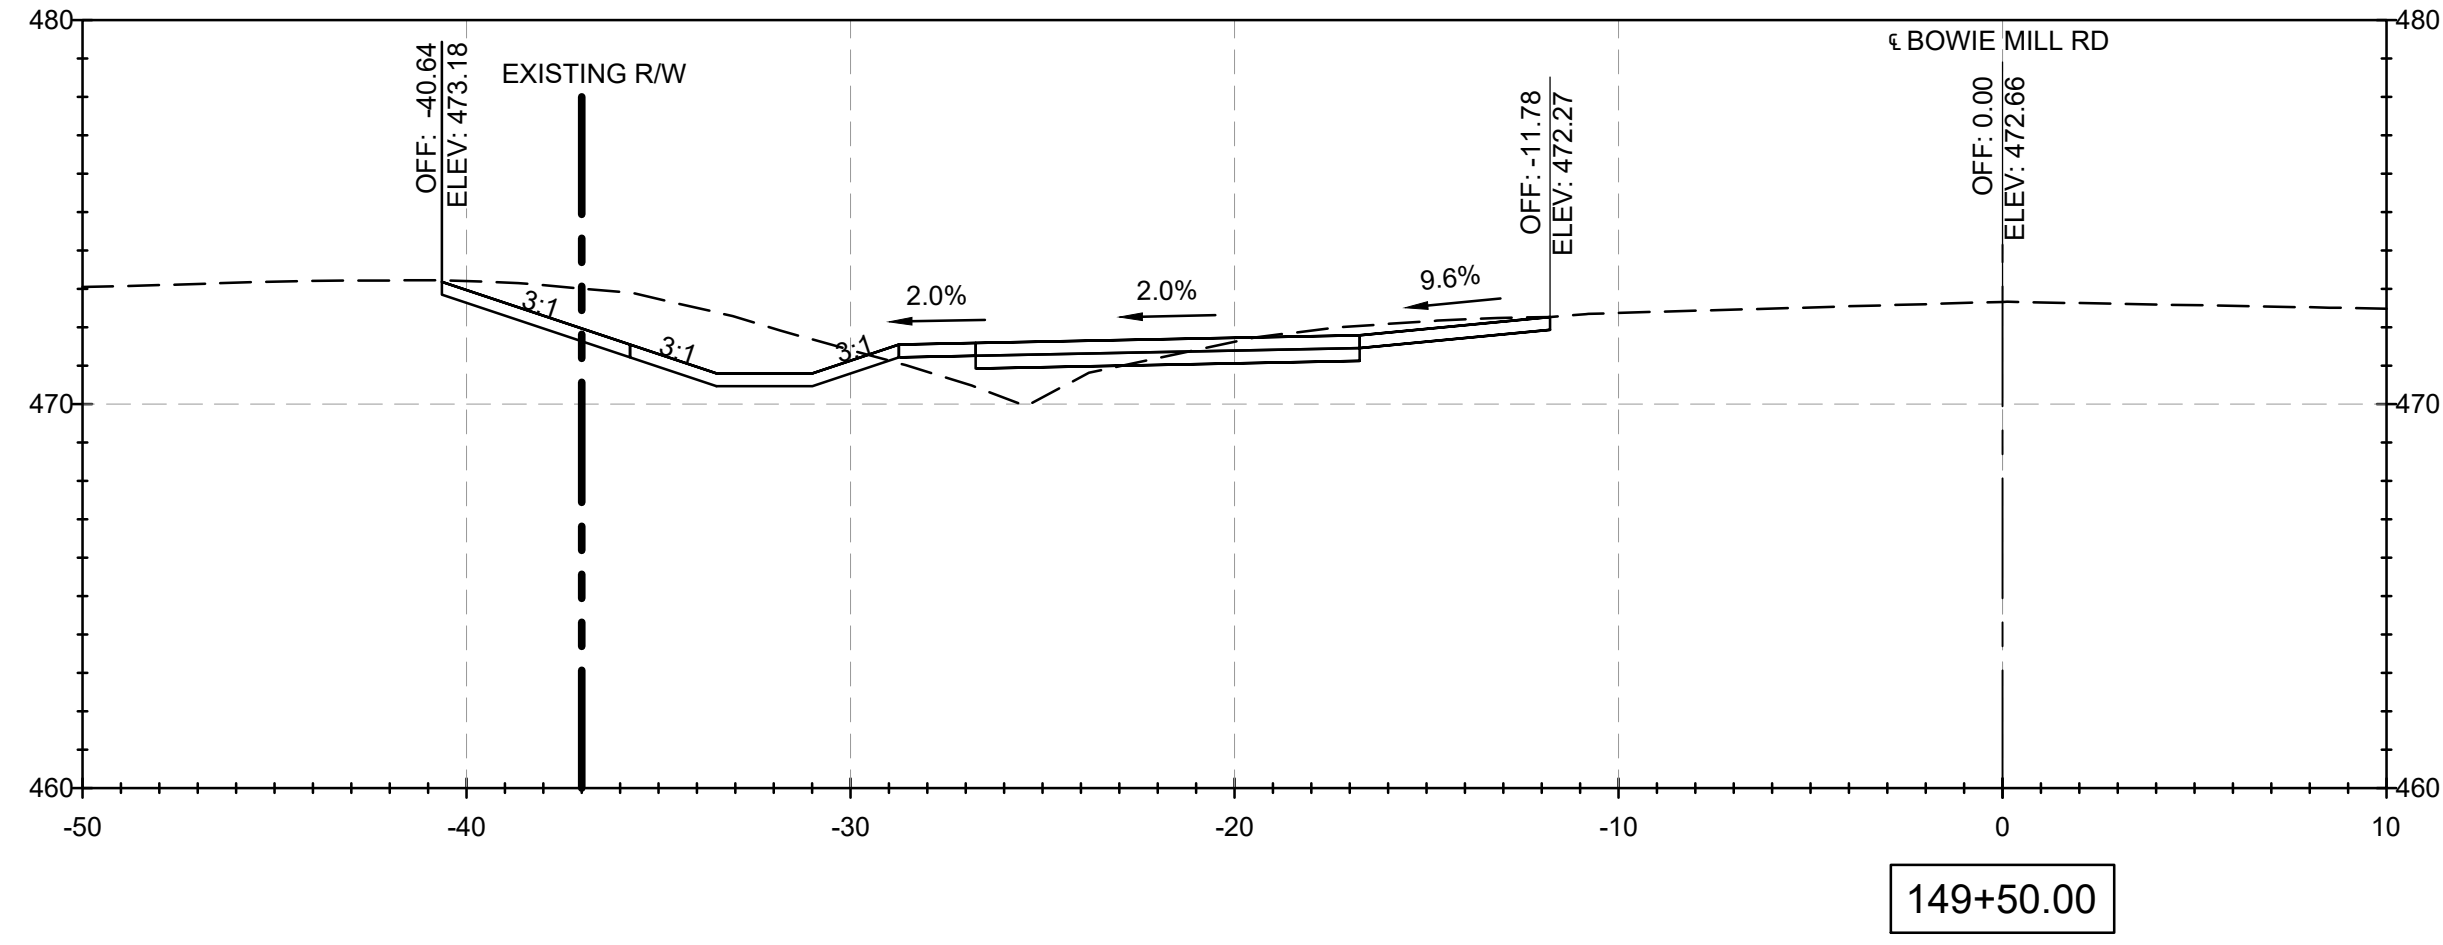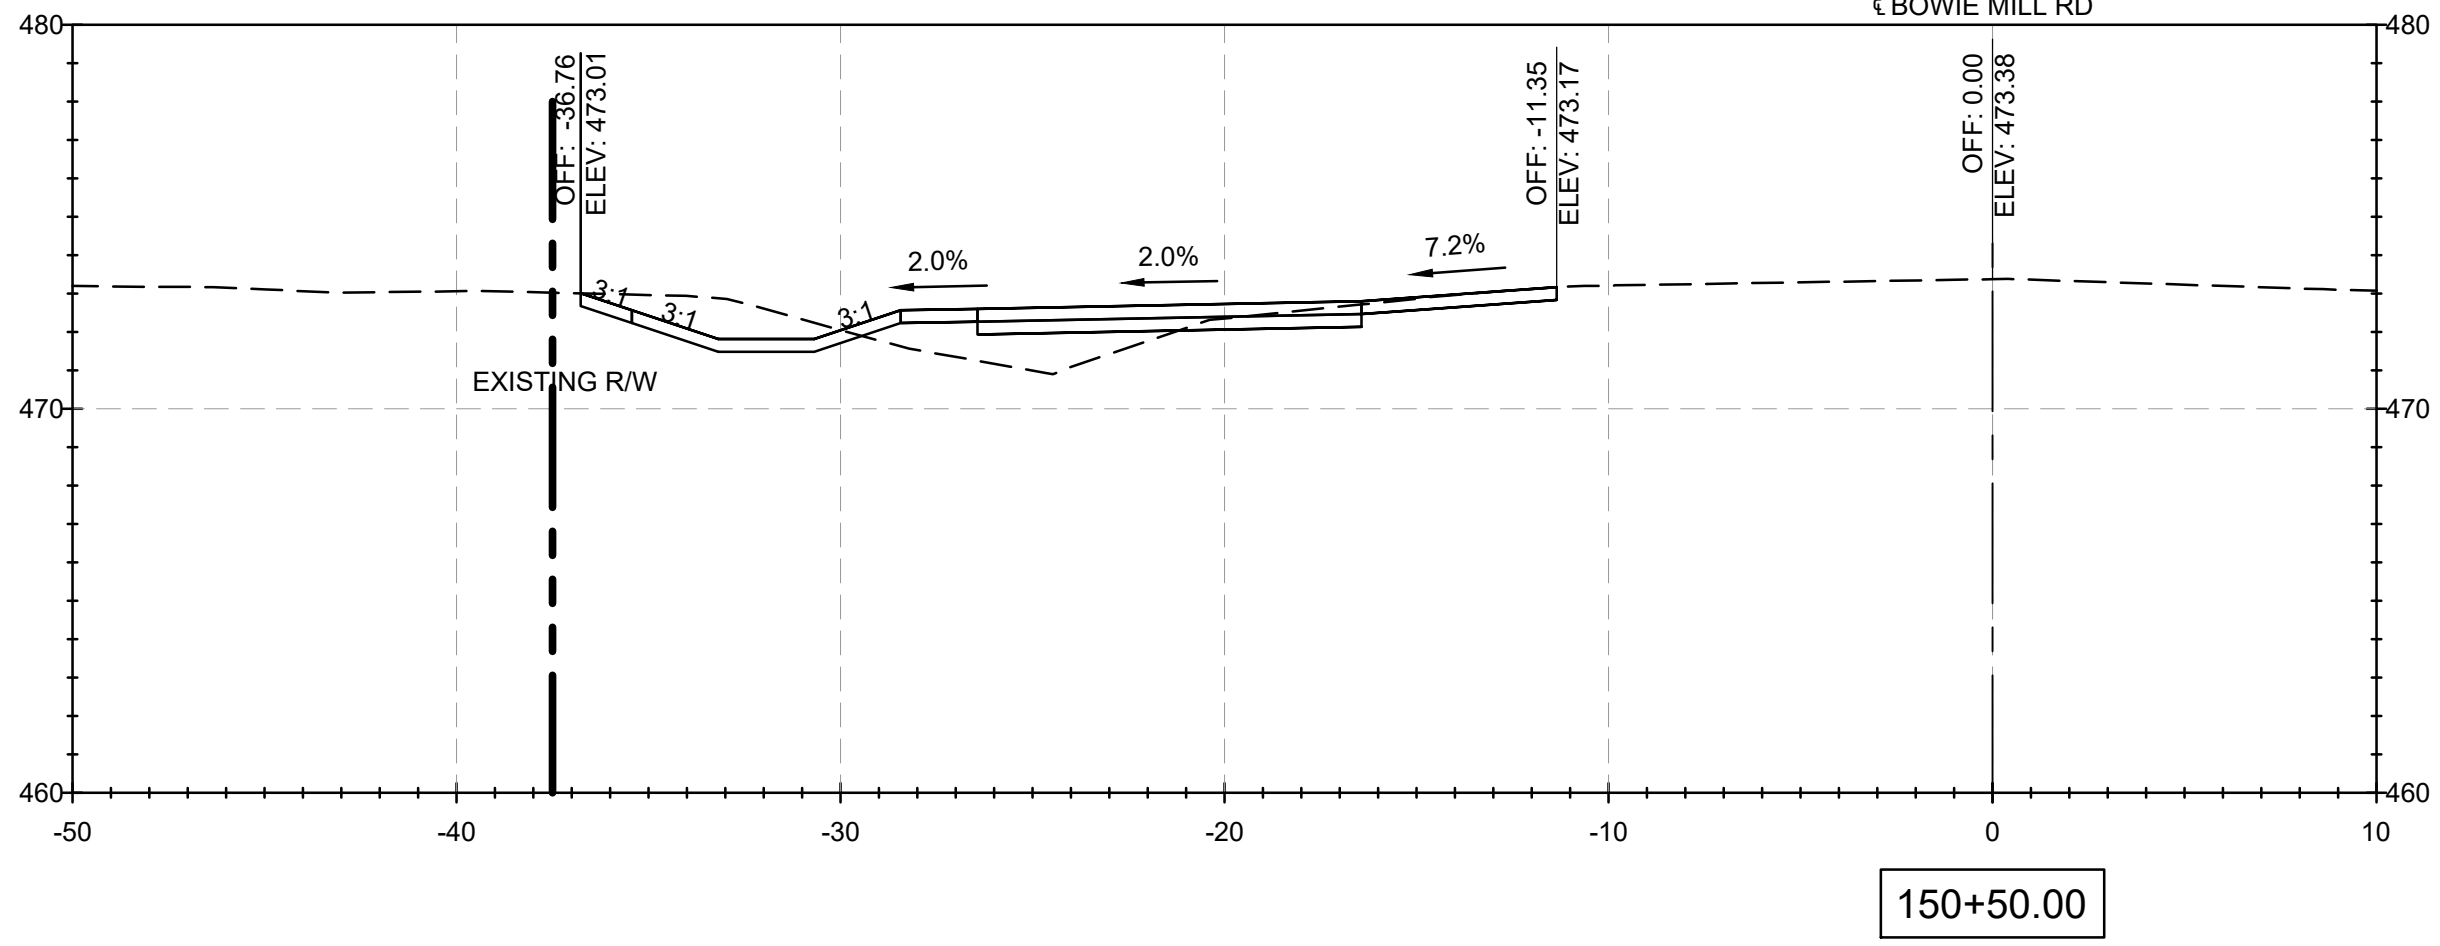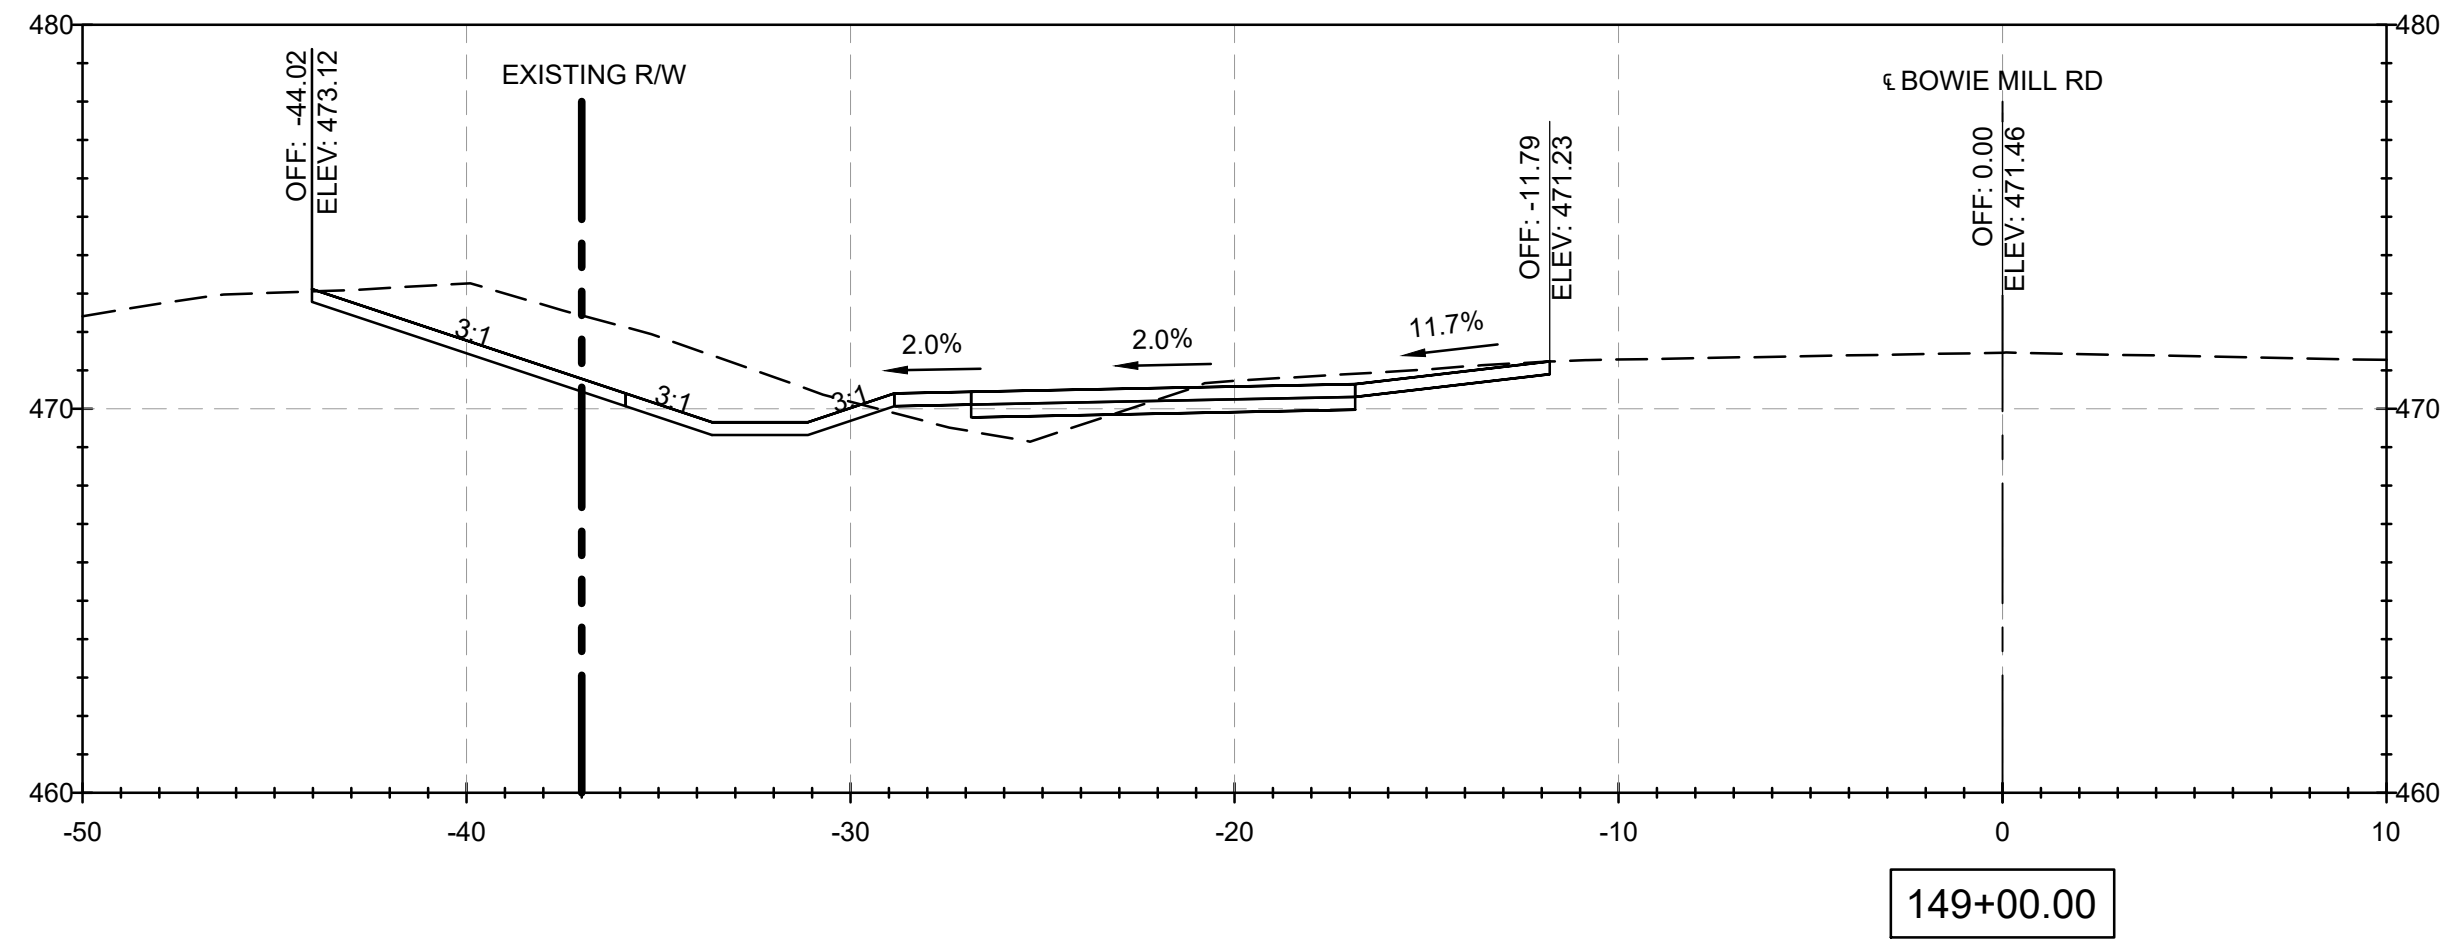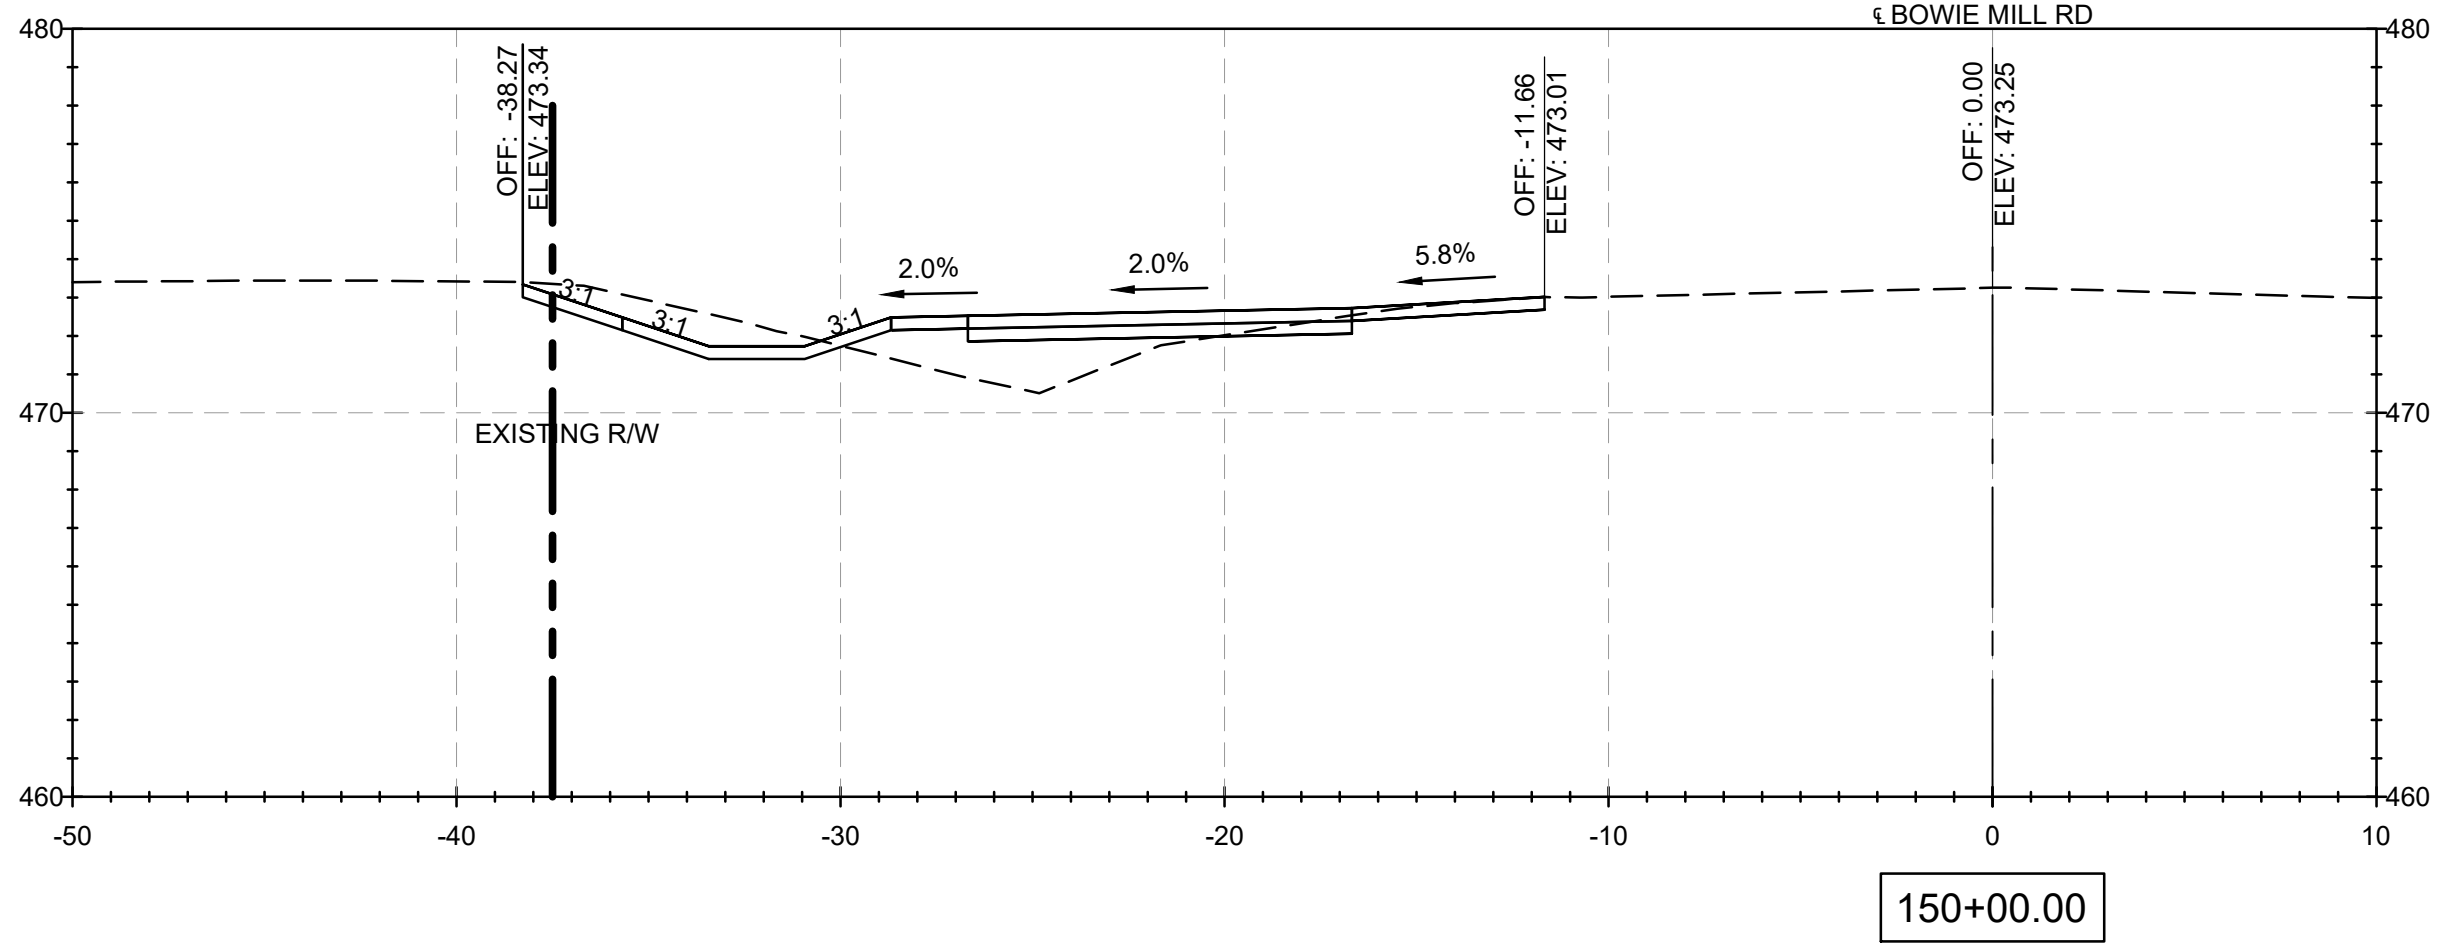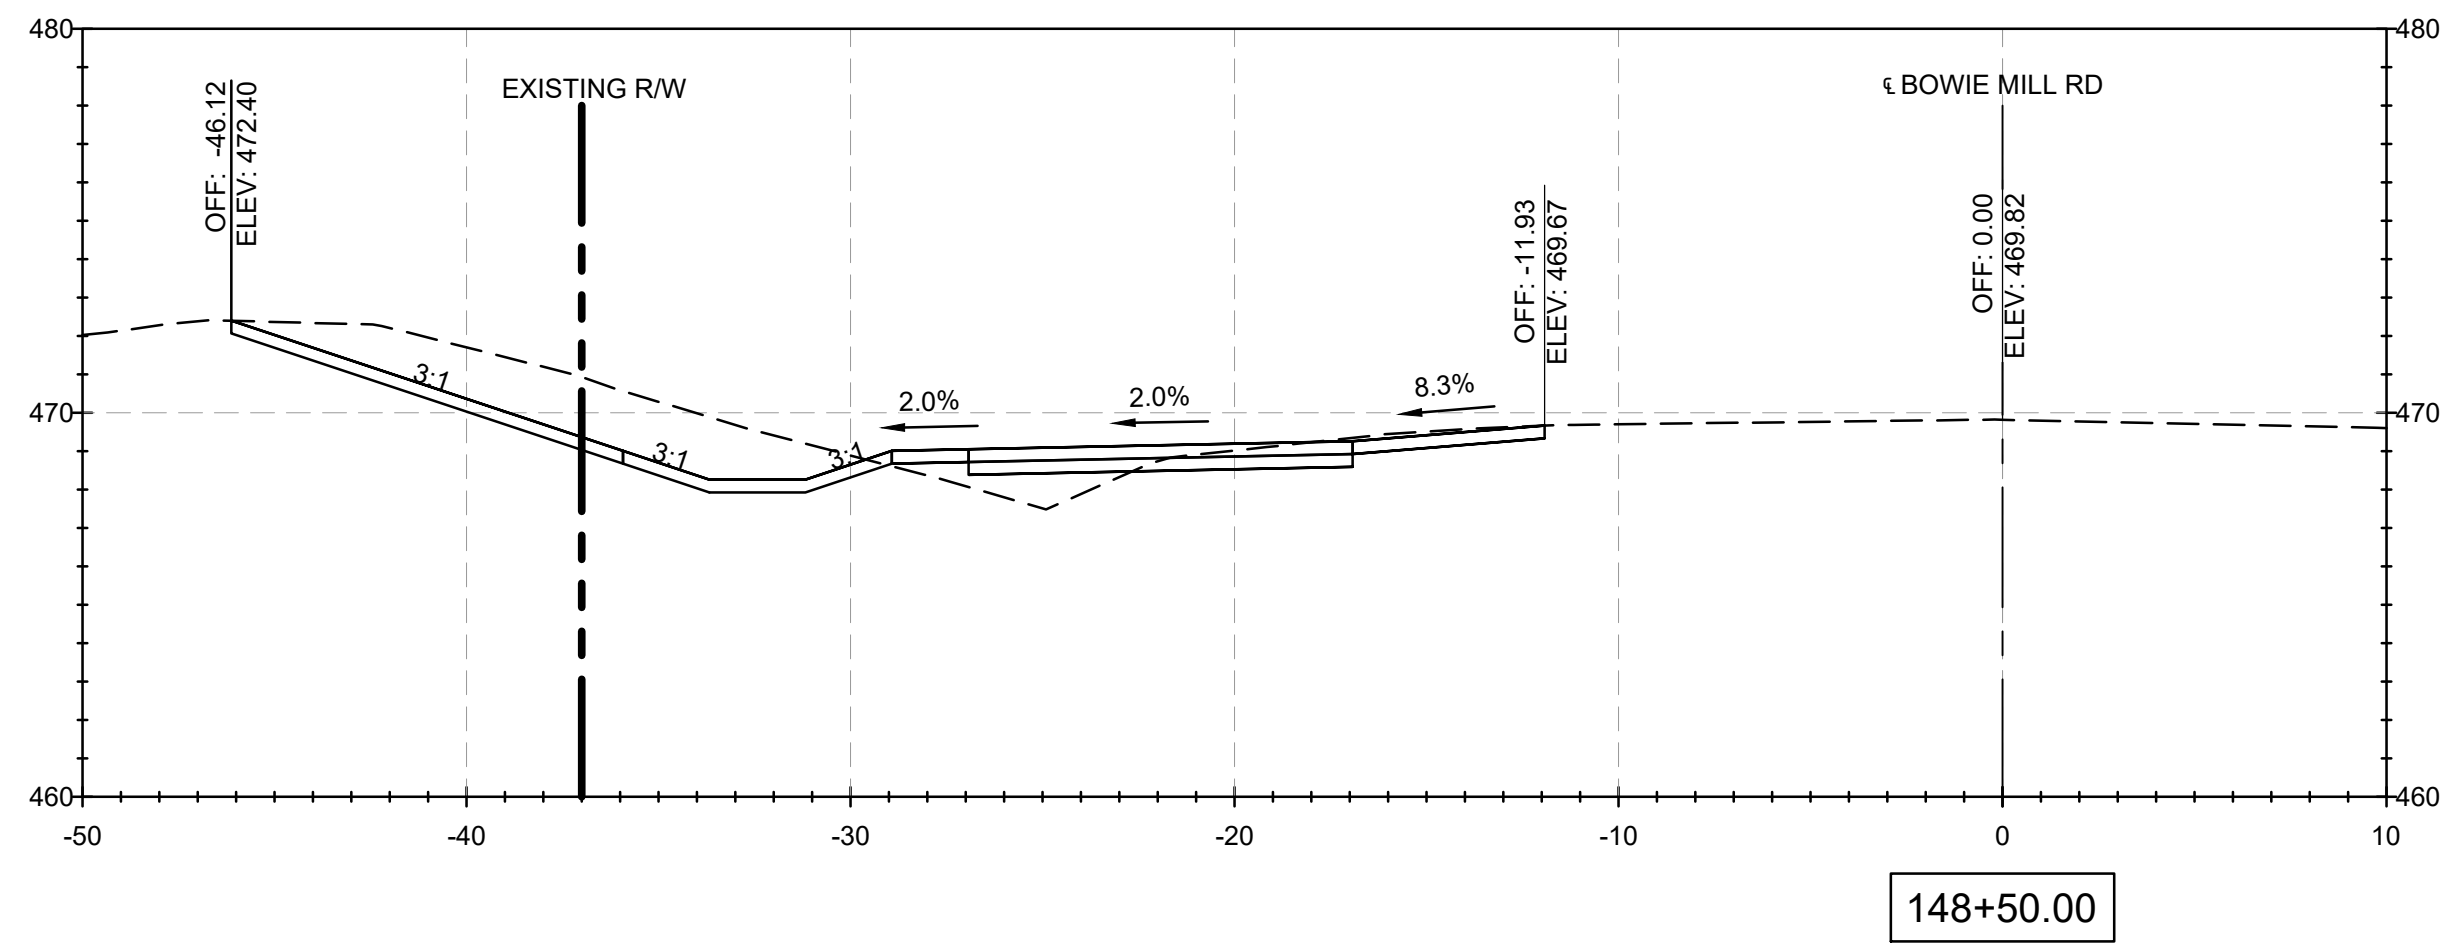


NOTES:


1. CROSS SECTION STATIONS FOLLOW THE ROAD WAY CENTERLINES OF MUNCASTER MILL ROAD AND BOWIE MILL ROAD.

FILE NAME: C:\pwworking\jmt\0642115p\HD_Bowie Mill Road_XSections.dwg LAYOUT NAME: XS-50 PLOTTED: Friday, April 04, 2025 - 10:59pm USER: AHavener


90% DESIGN NOT FOR CONSTRUCTION		MONTGOMERY COUNTY DEPARTMENT OF TRANSPORTATION GAITHERSBURG, MARYLAND		XS-50 CROSS SECTIONS BOWIE MILL ROAD BIKEWAY	
		RECOMMENDED FOR APPROVAL			
		Chief, Design Section APPROVED	Date		
		Chief, Division of Transportation Engineering	Date	M-NCPPC PERMIT NO. <u>MR2023016</u> SHA TRACKING NO. <u>24APMO039XX</u>	
		Designed by: <u>ADH</u> Drawn by: <u>TMB</u> Checked by: <u>JJR</u>			0 5' 10'
				SCALE: 1"=5'	DATE: APRIL 2025
				Project No. : <u>502108</u>	Sheet <u>386</u> of <u>393</u>

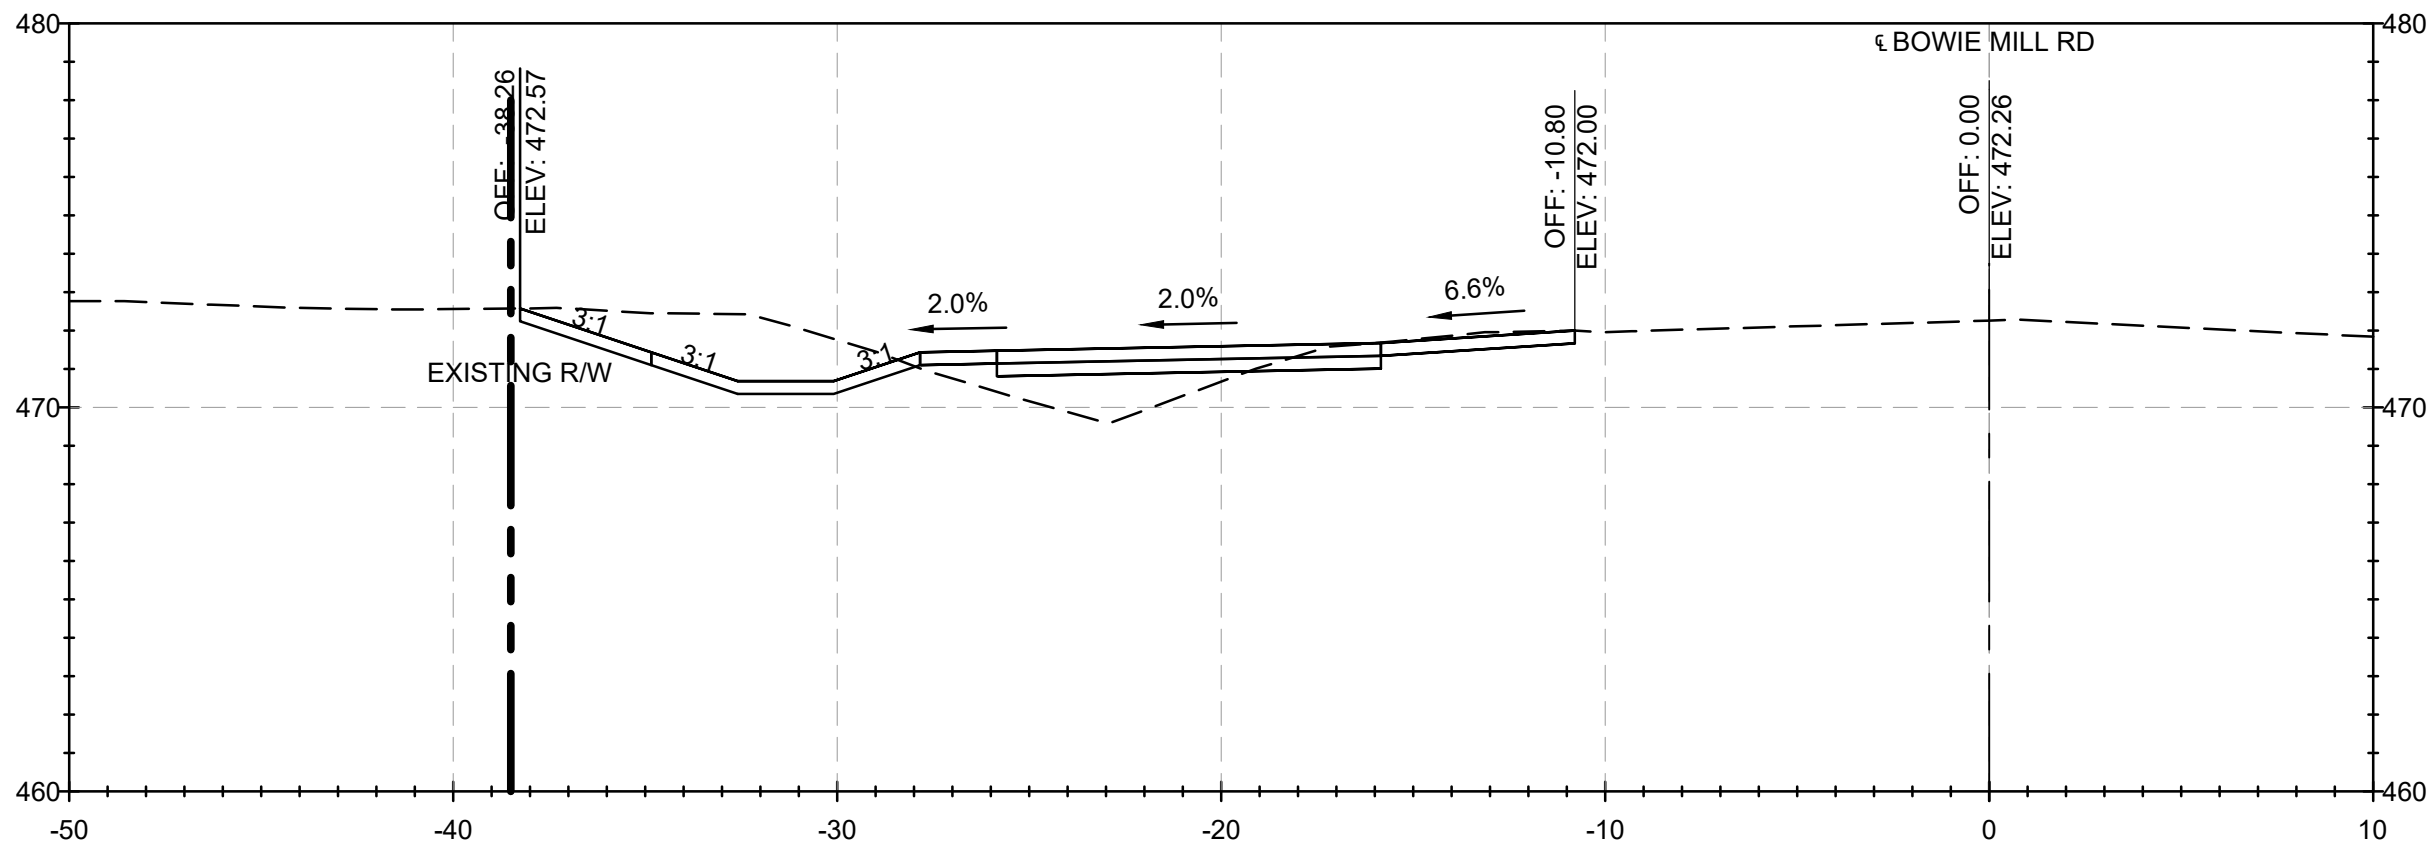


151+50.00

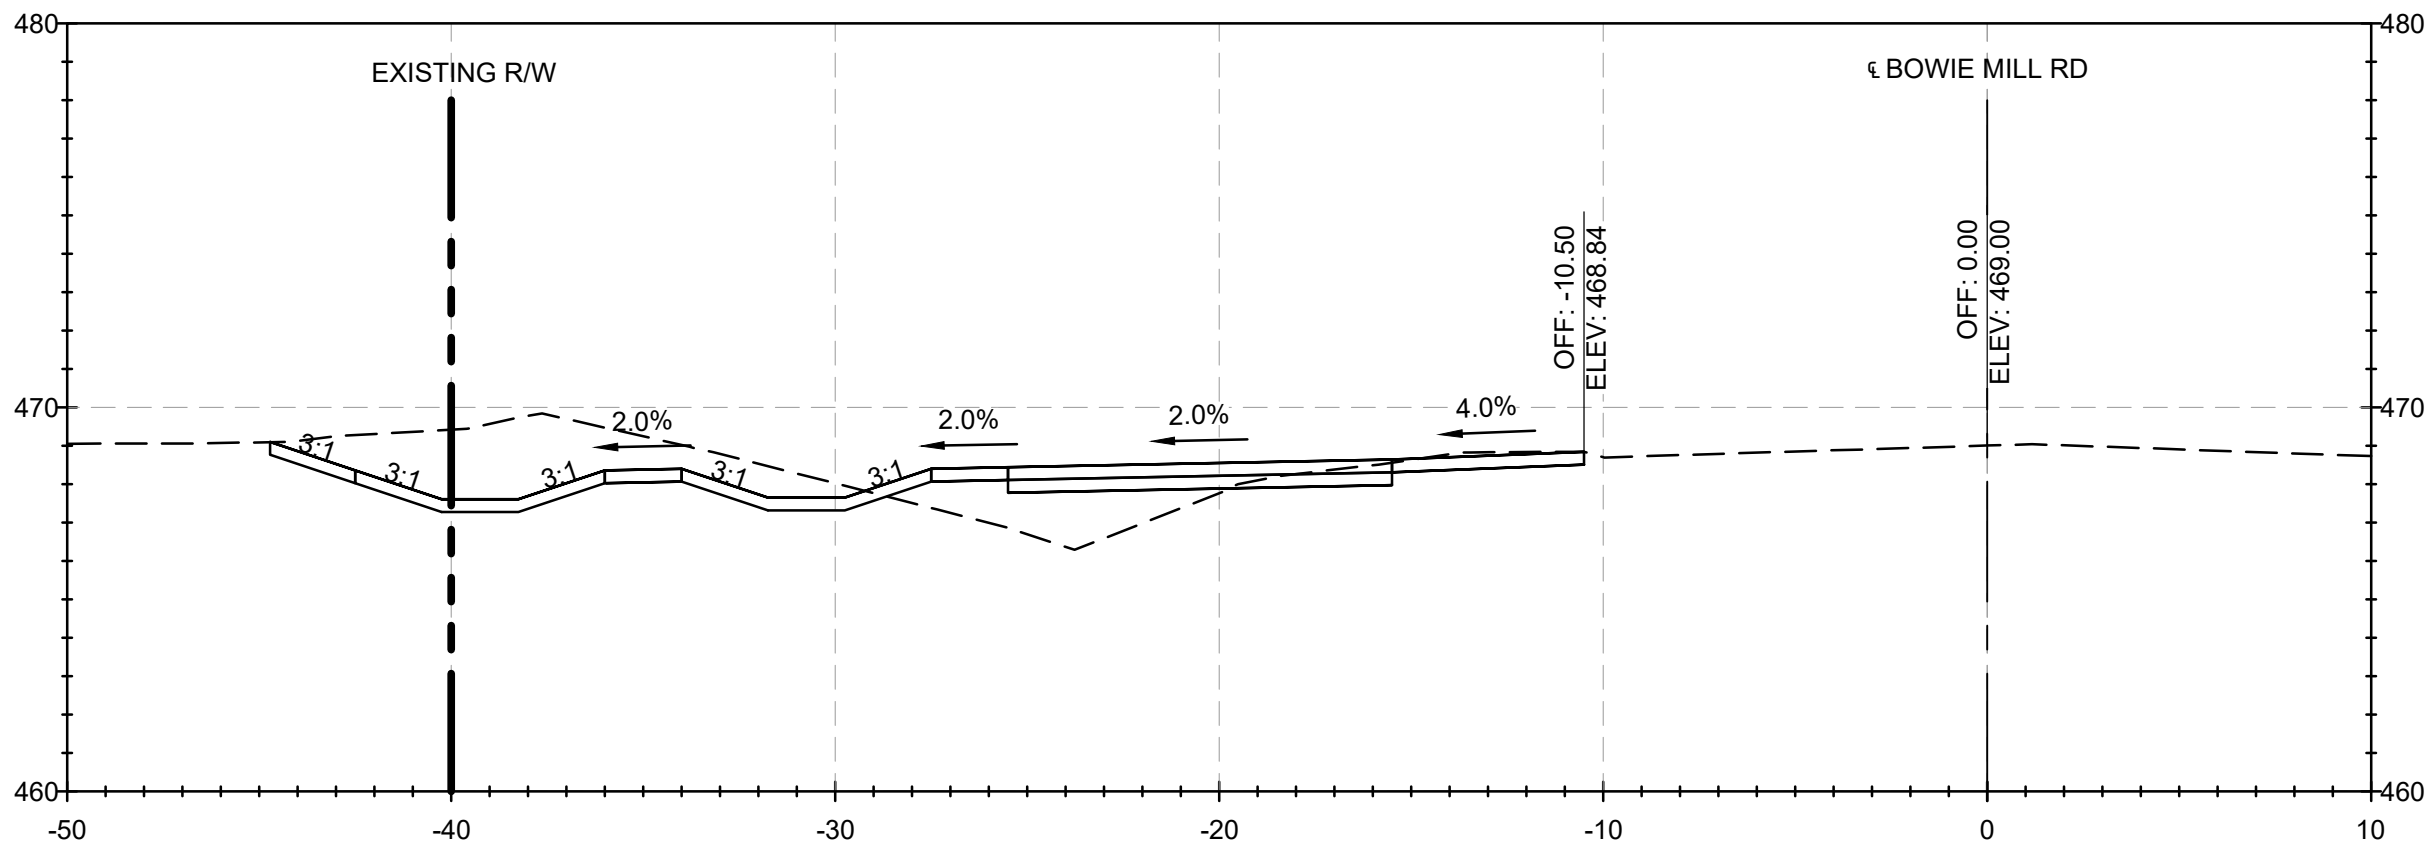


153+00.00

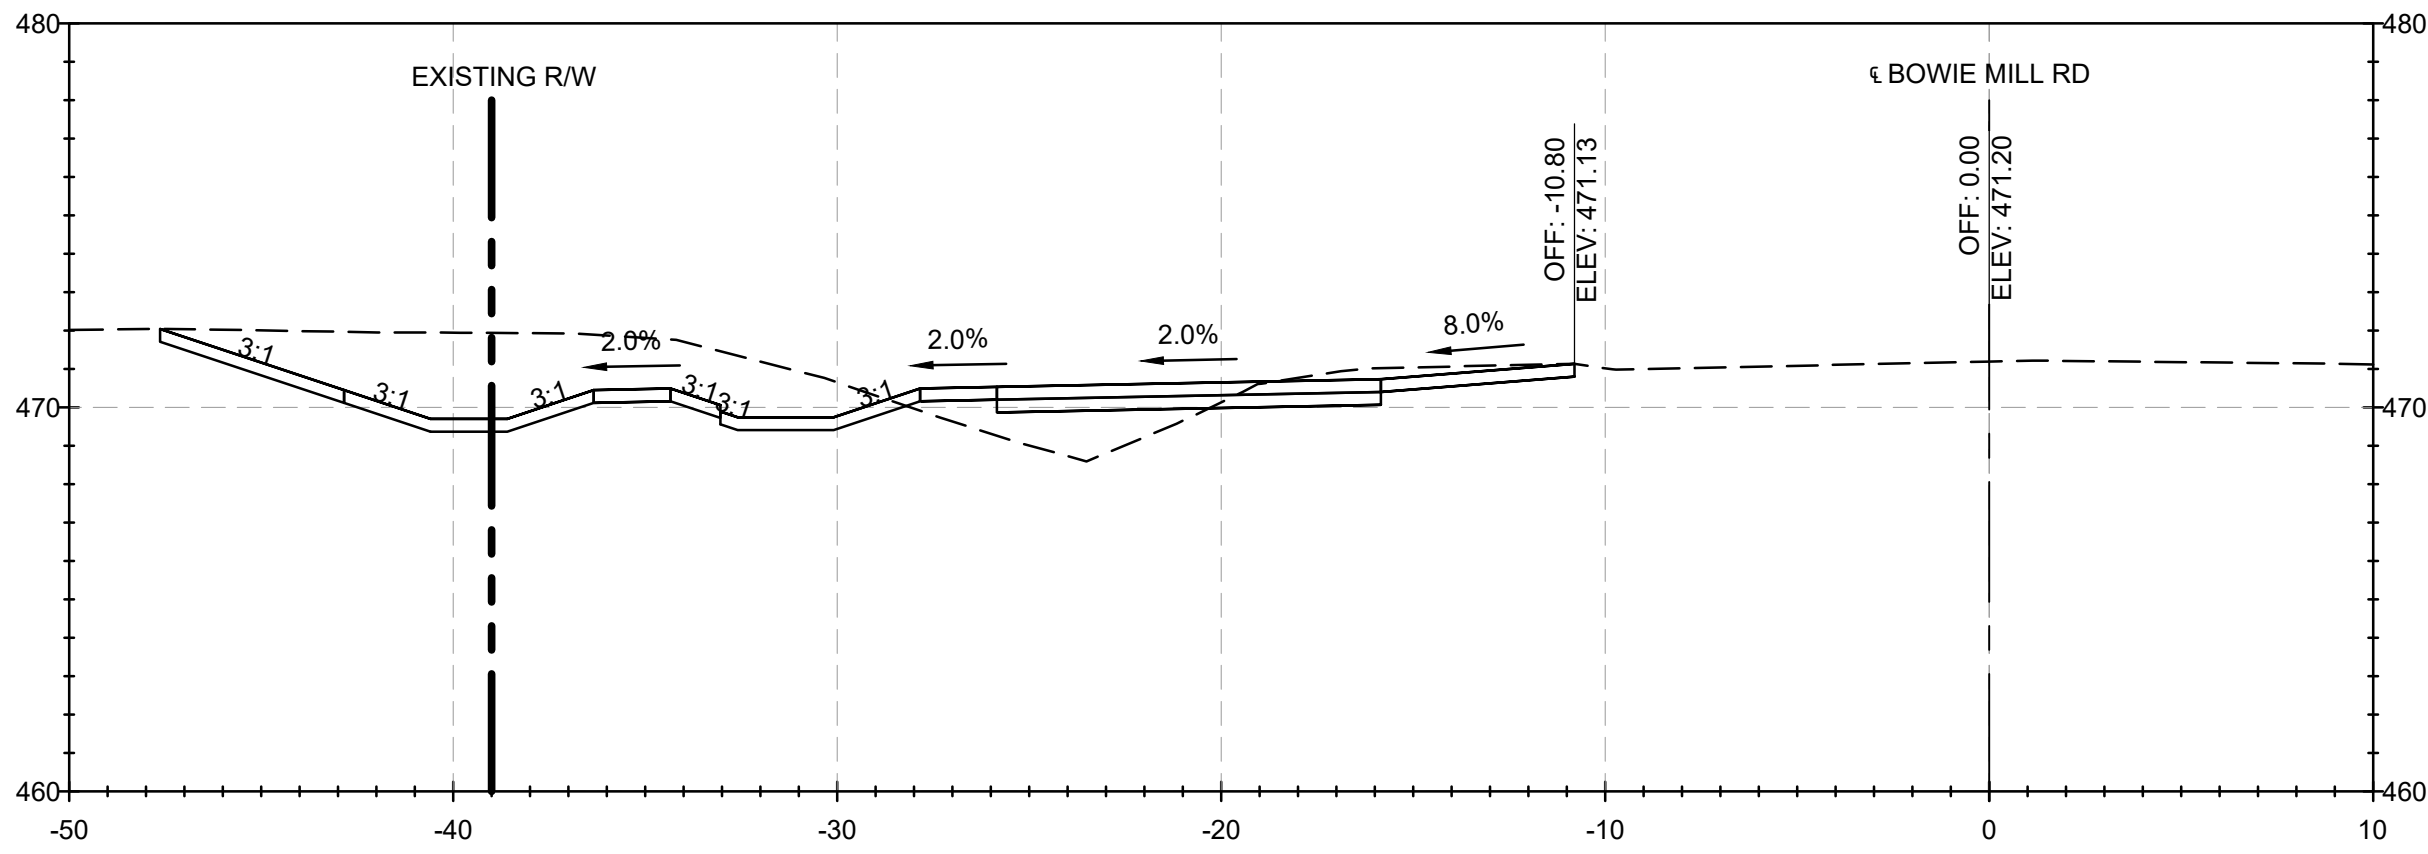


152+00.00

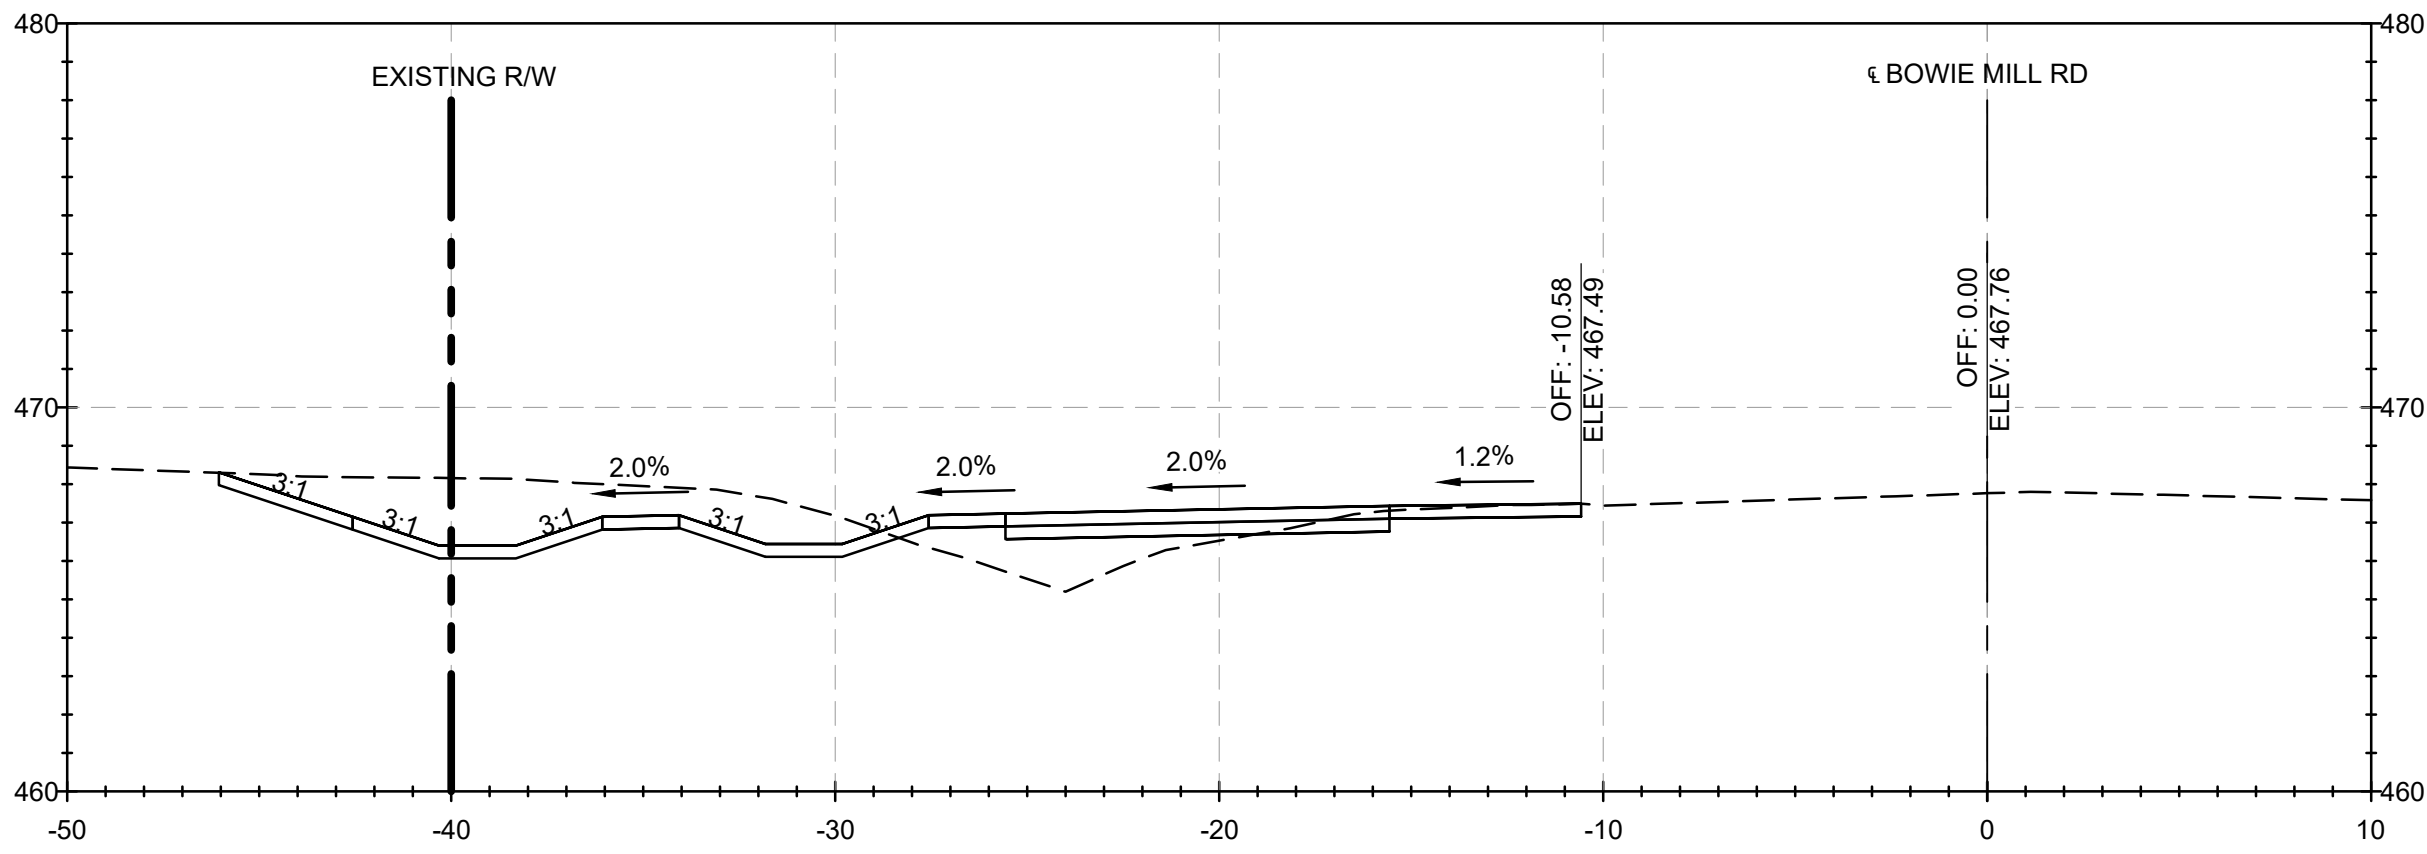

153+50.00

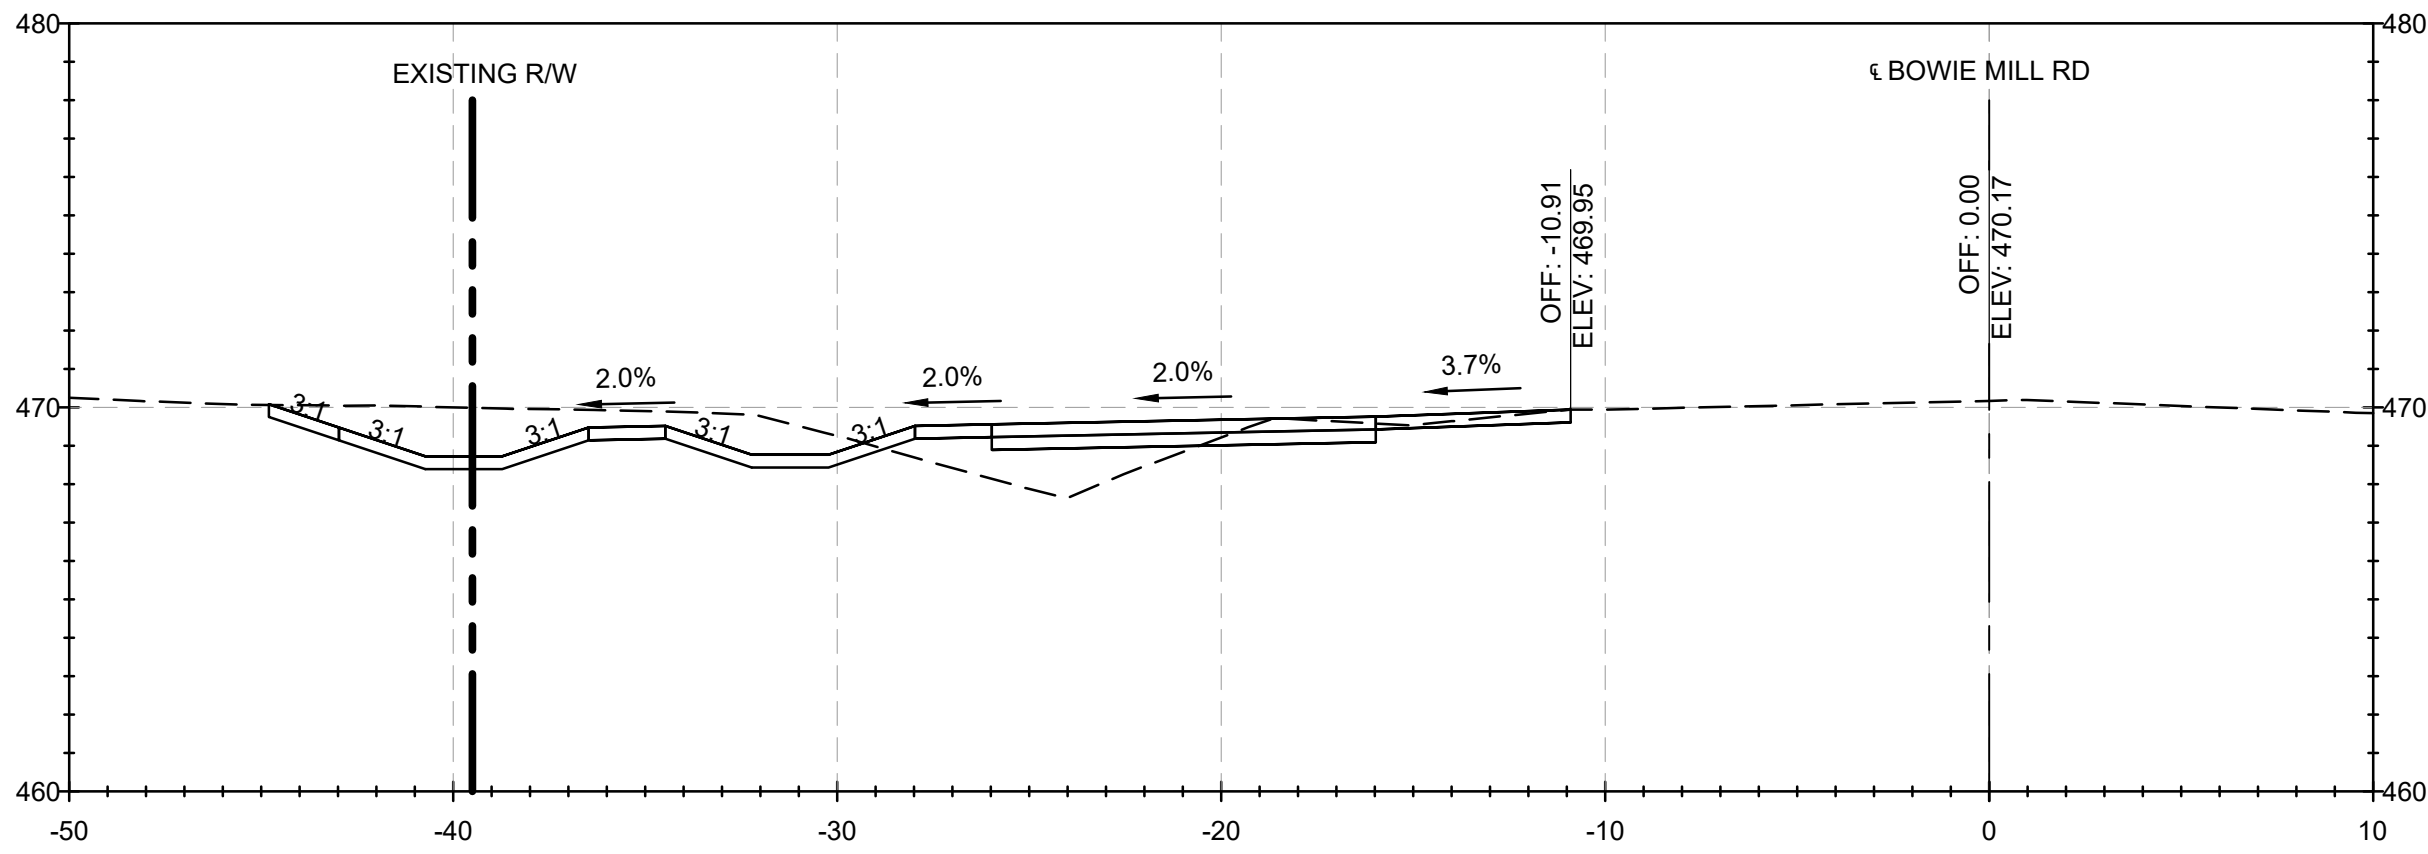

152+50.00

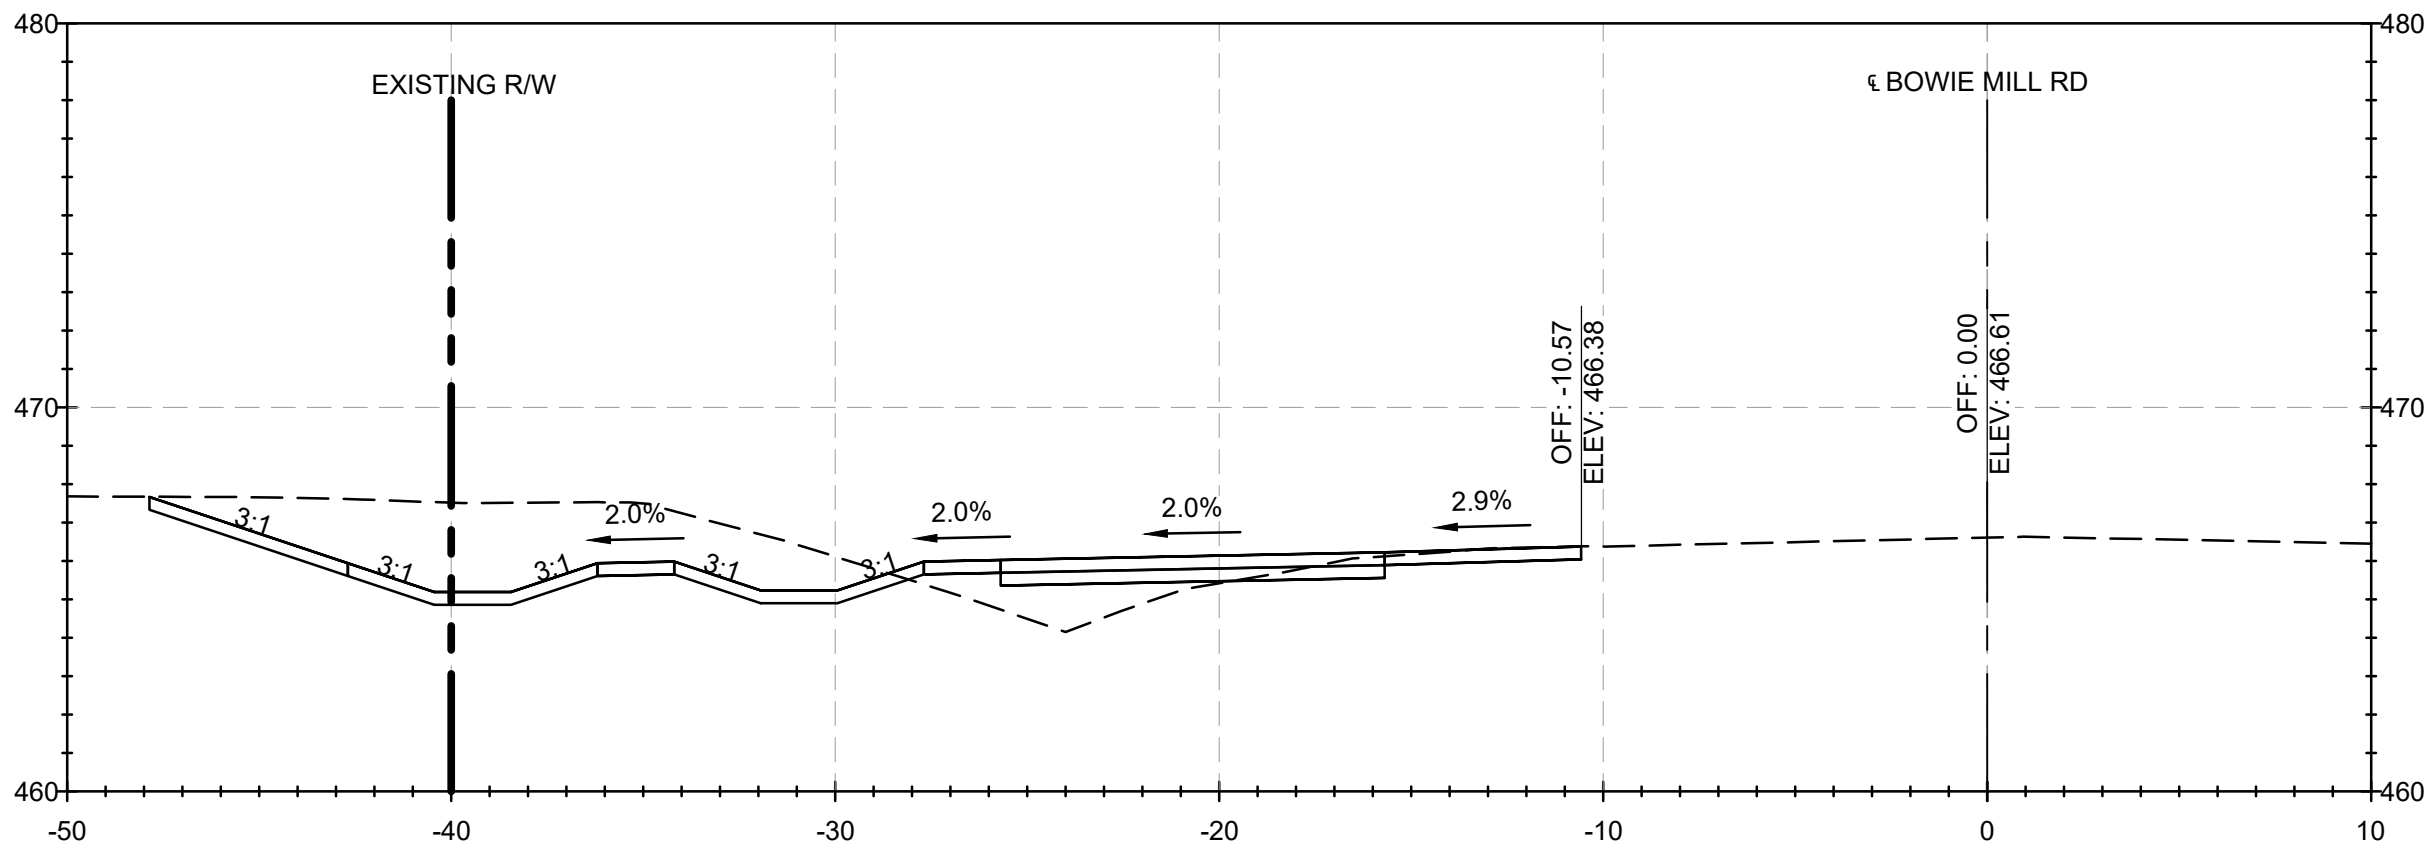







154+00.00

NOTES:

1. CROSS SECTION STATIONS FOLLOW THE ROAD WAY CENTERLINES OF MUNCASTER MILL ROAD AND BOWIE MILL ROAD.

FILE NAME: C:\pwworking\jmt\0642115p\HD_Bowie Mill Road_XSections.dwg LAYOUT NAME: XS-51 PLOTTED: Friday, April 04, 2025 - 11:00pm USER: AHavener

90% DESIGN NOT FOR CONSTRUCTION		MONTGOMERY COUNTY DEPARTMENT OF TRANSPORTATION GAITHERSBURG, MARYLAND		XS-51 CROSS SECTIONS BOWIE MILL ROAD BIKEWAY M-NCPPC PERMIT NO. <u>MR2023016</u> SHA TRACKING NO. <u>24APMO039XX</u> 0 5' 10' SCALE: 1"=5' DATE: APRIL 2025 Project No. : <u>502108</u> Sheet <u>387</u> of <u>393</u>	
		RECOMMENDED FOR APPROVAL			
		Chief, Design Section APPROVED	Date		
		Chief, Division of Transportation Engineering	Date		
		Designed by: <u>ADH</u>	Drawn by: <u>TMB</u>	Checked by: <u>JJR</u>	
NO.	REVISION	DATE	BY		

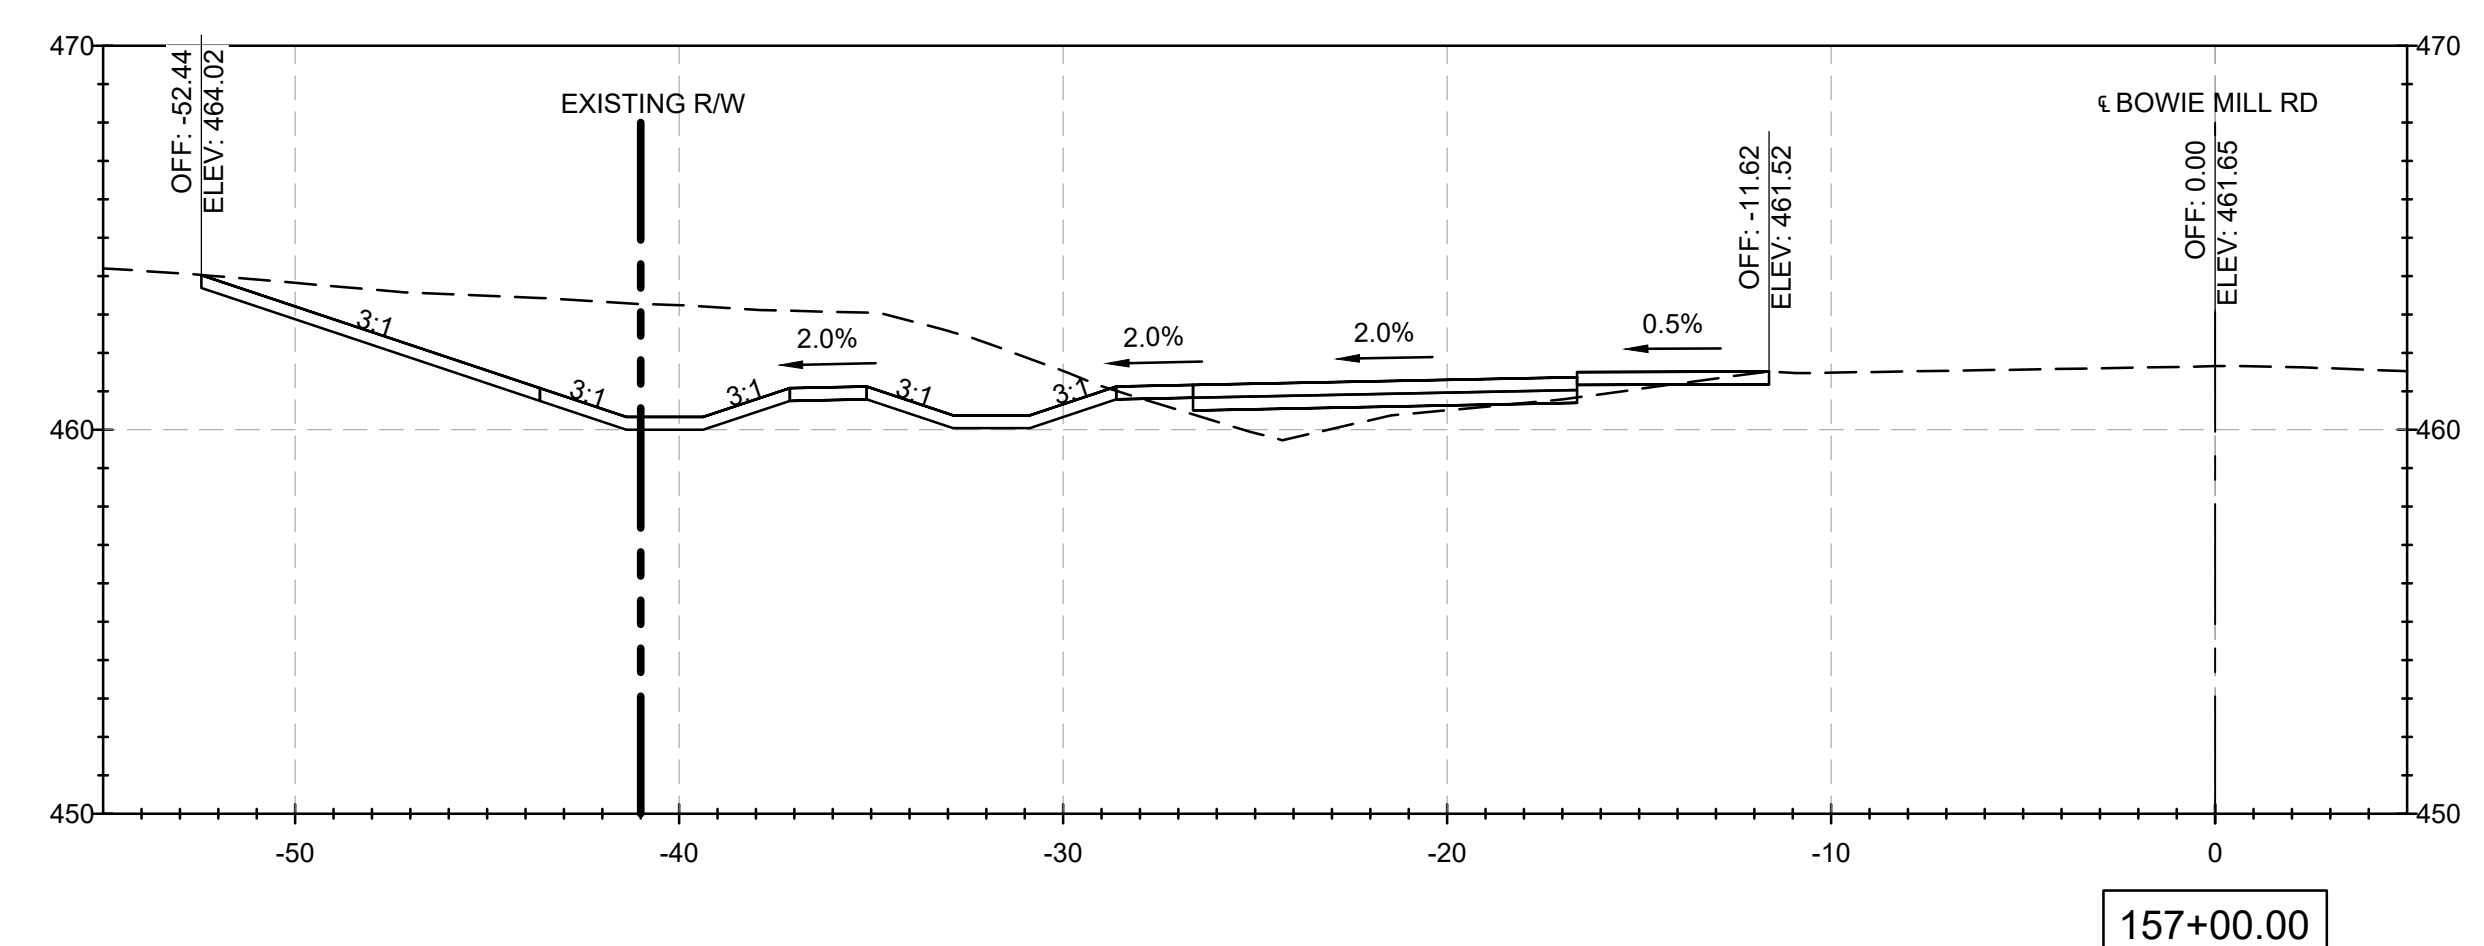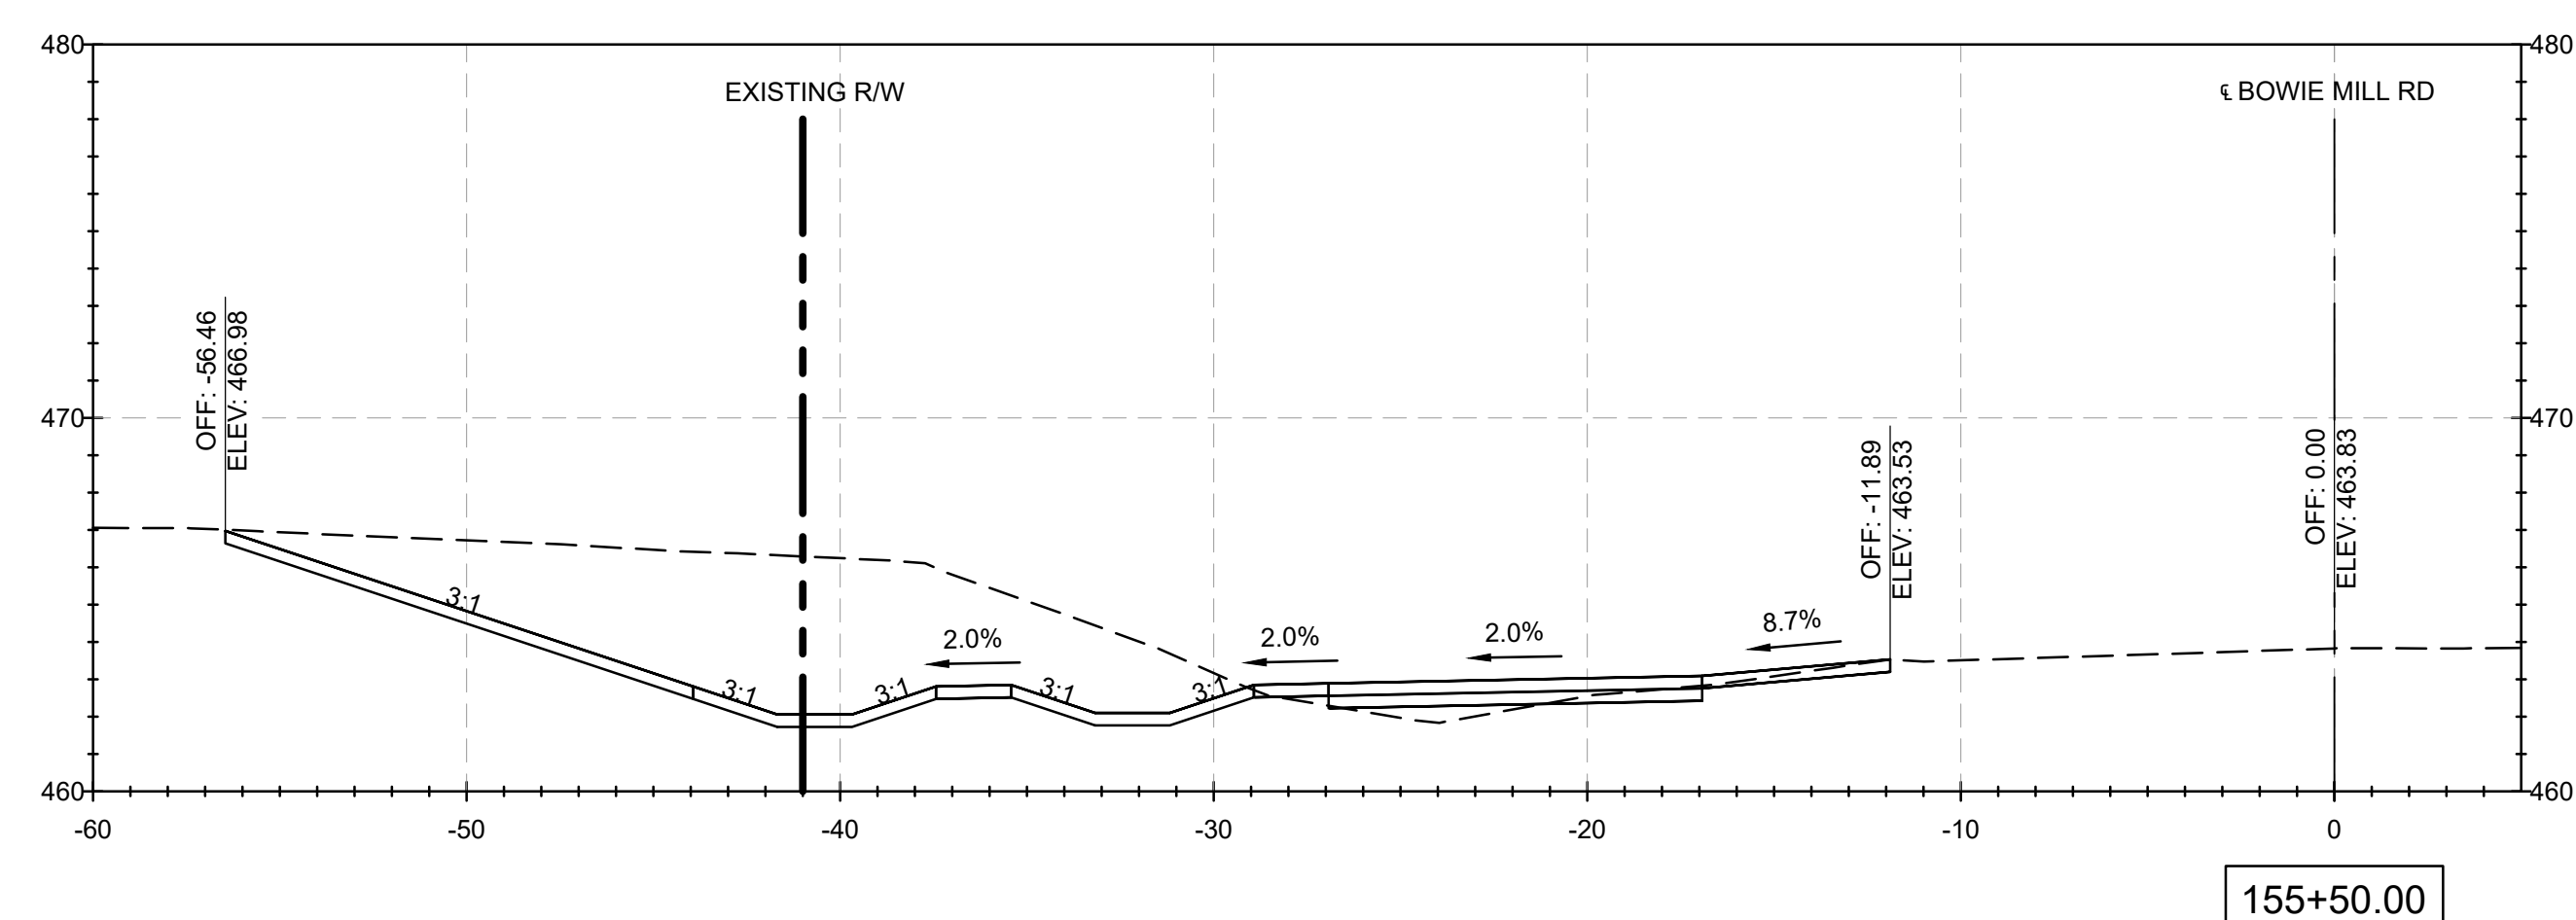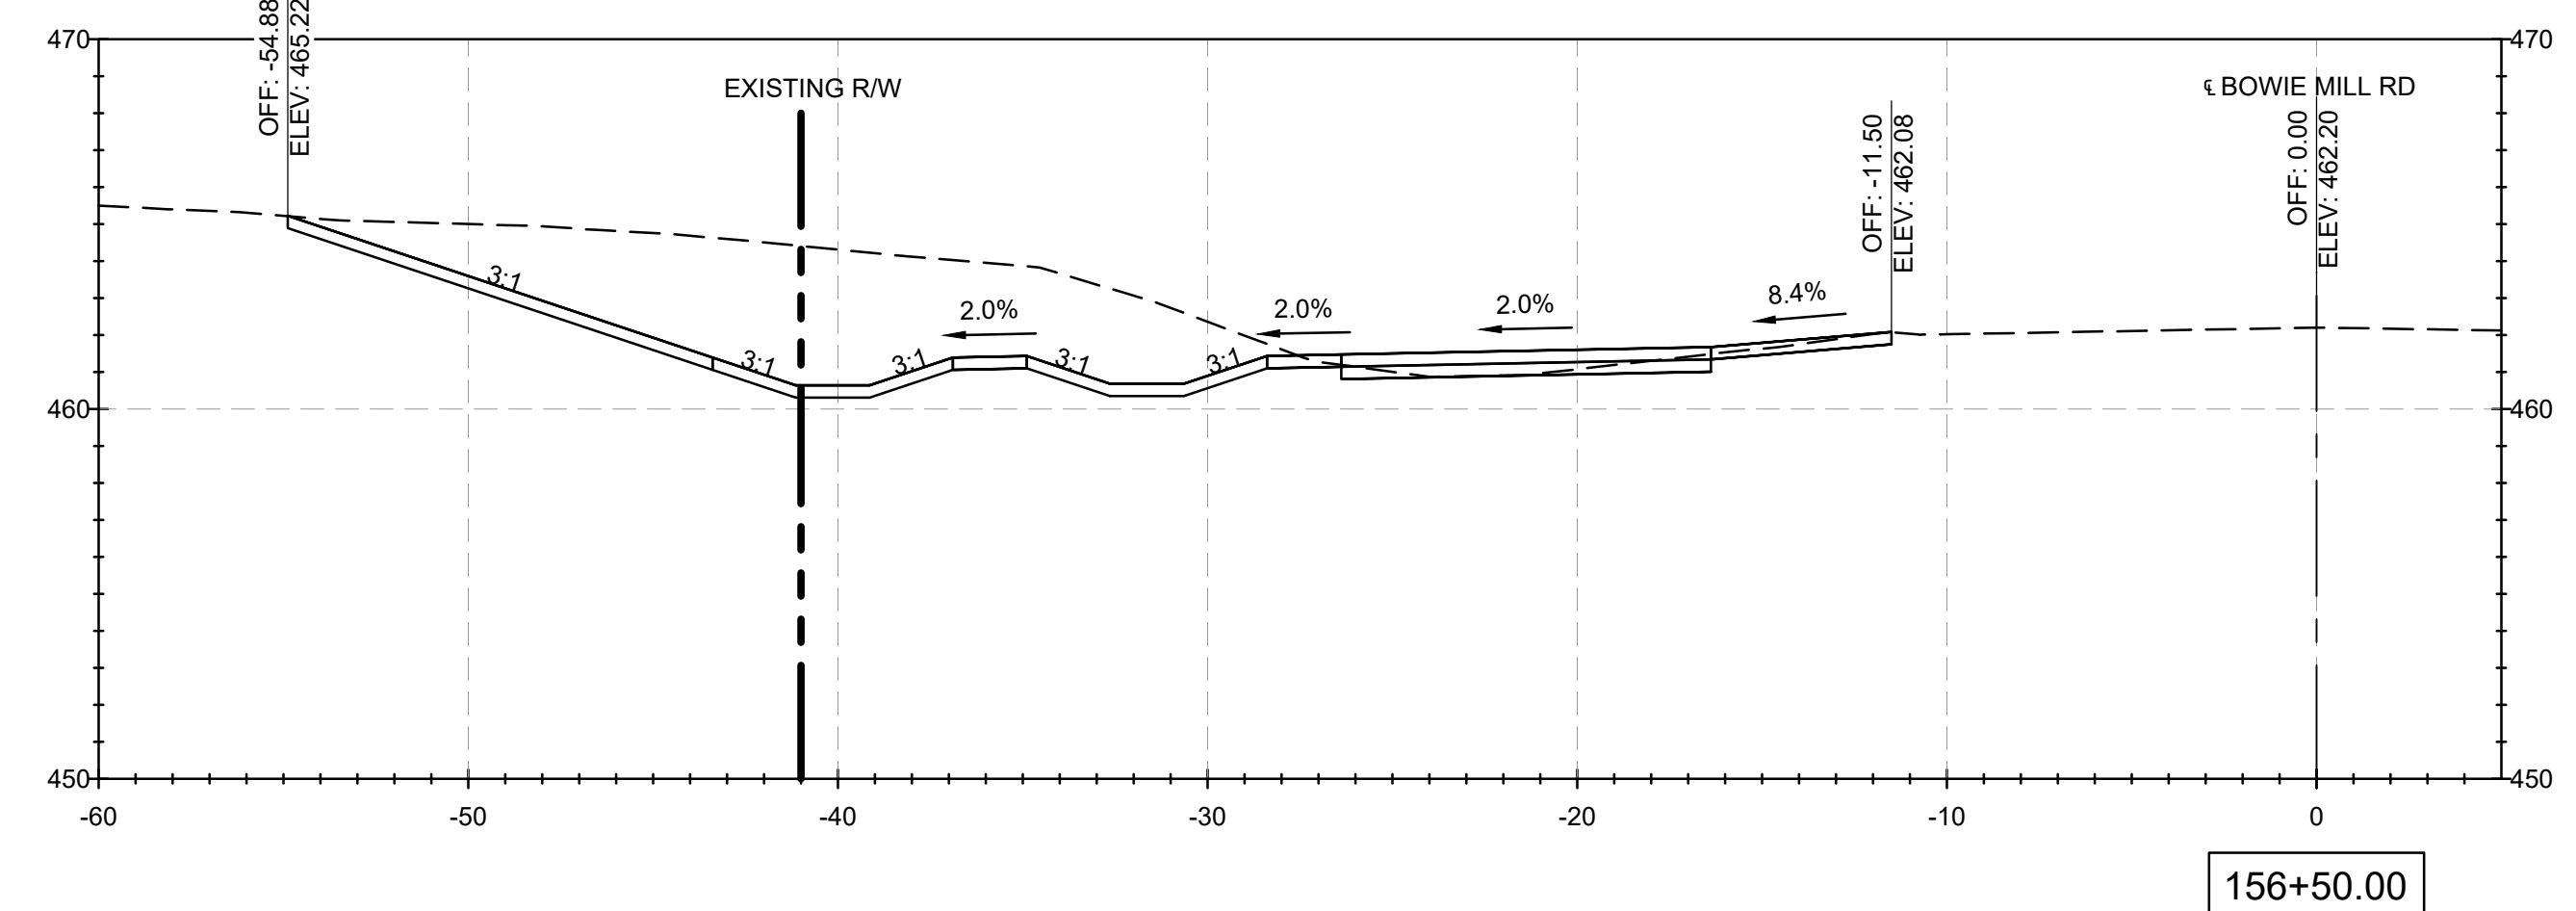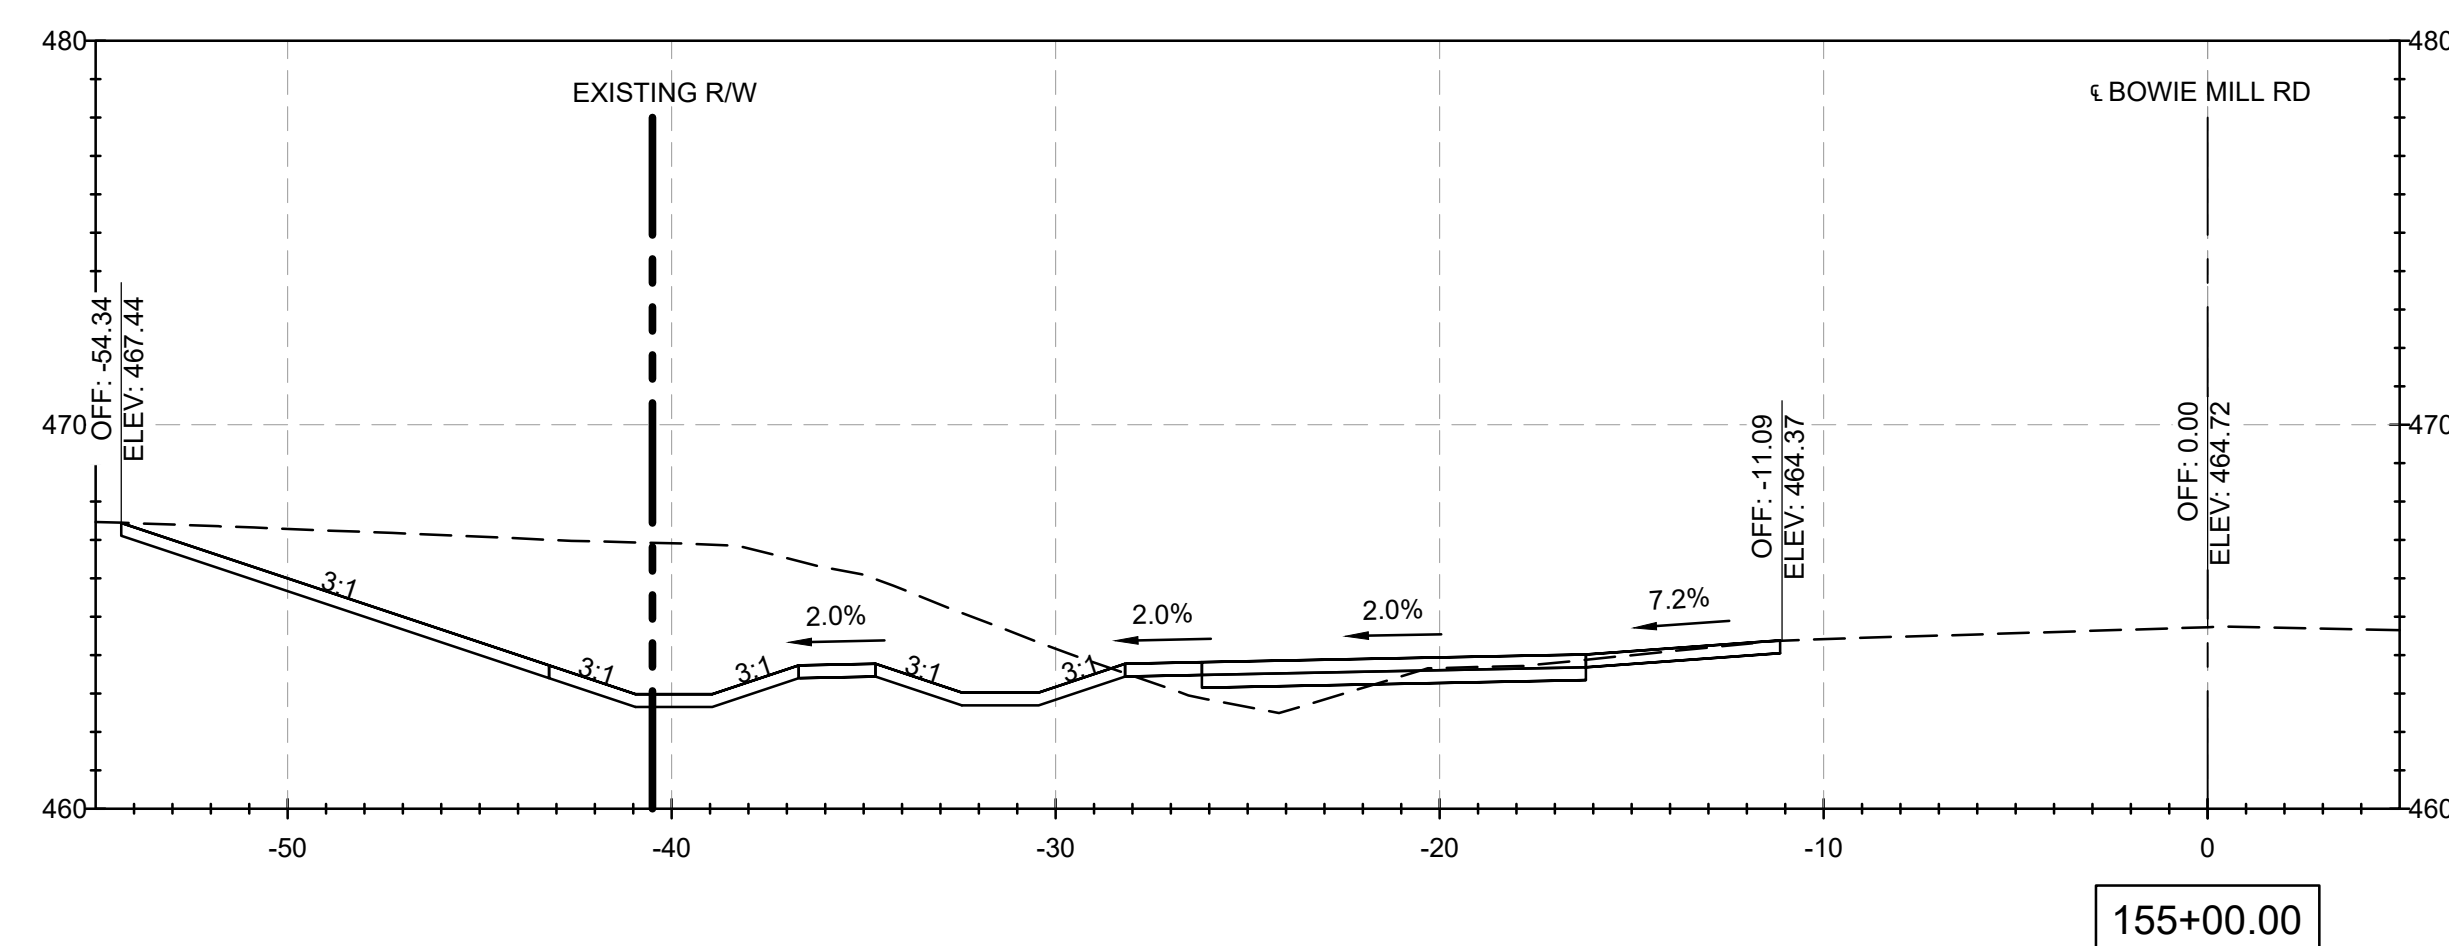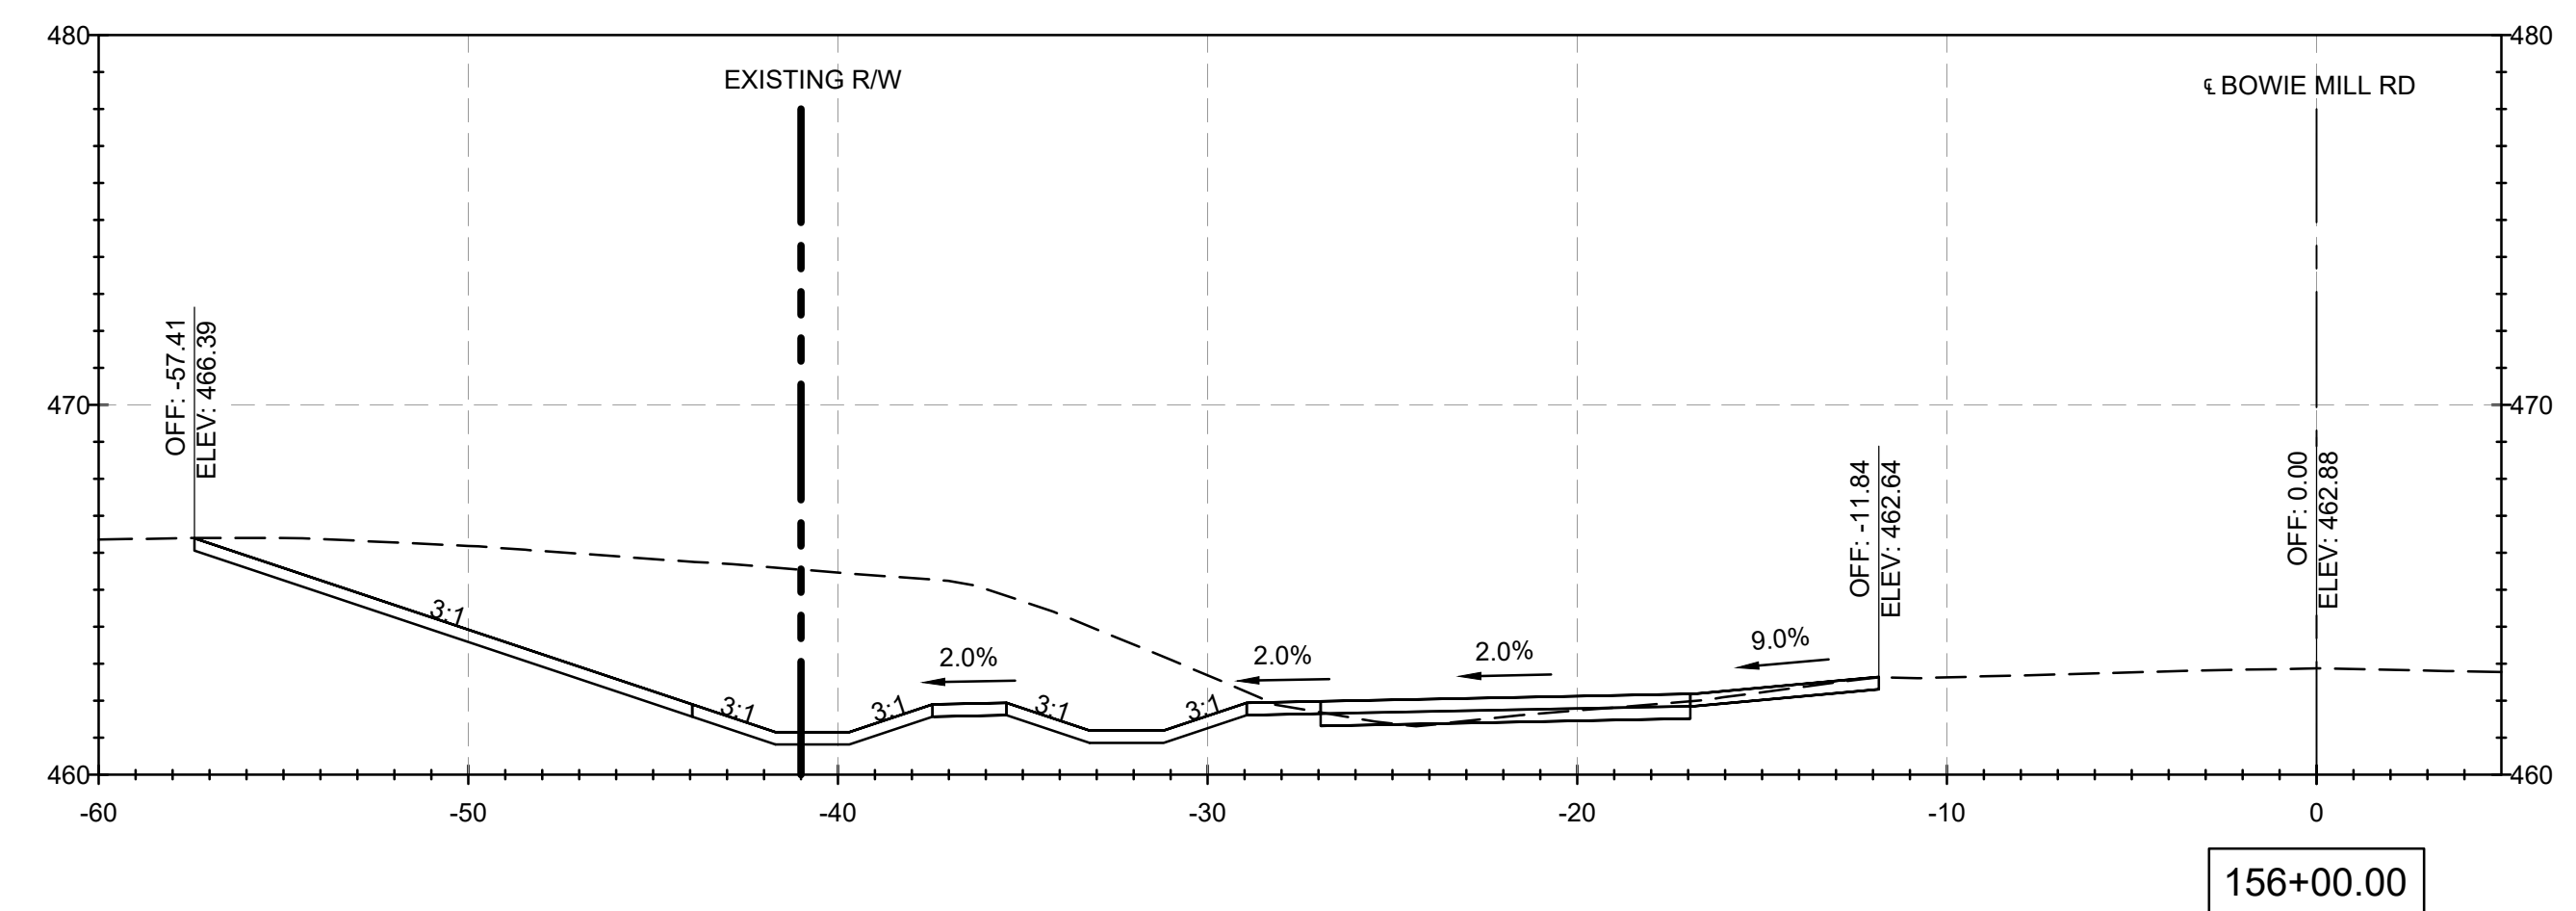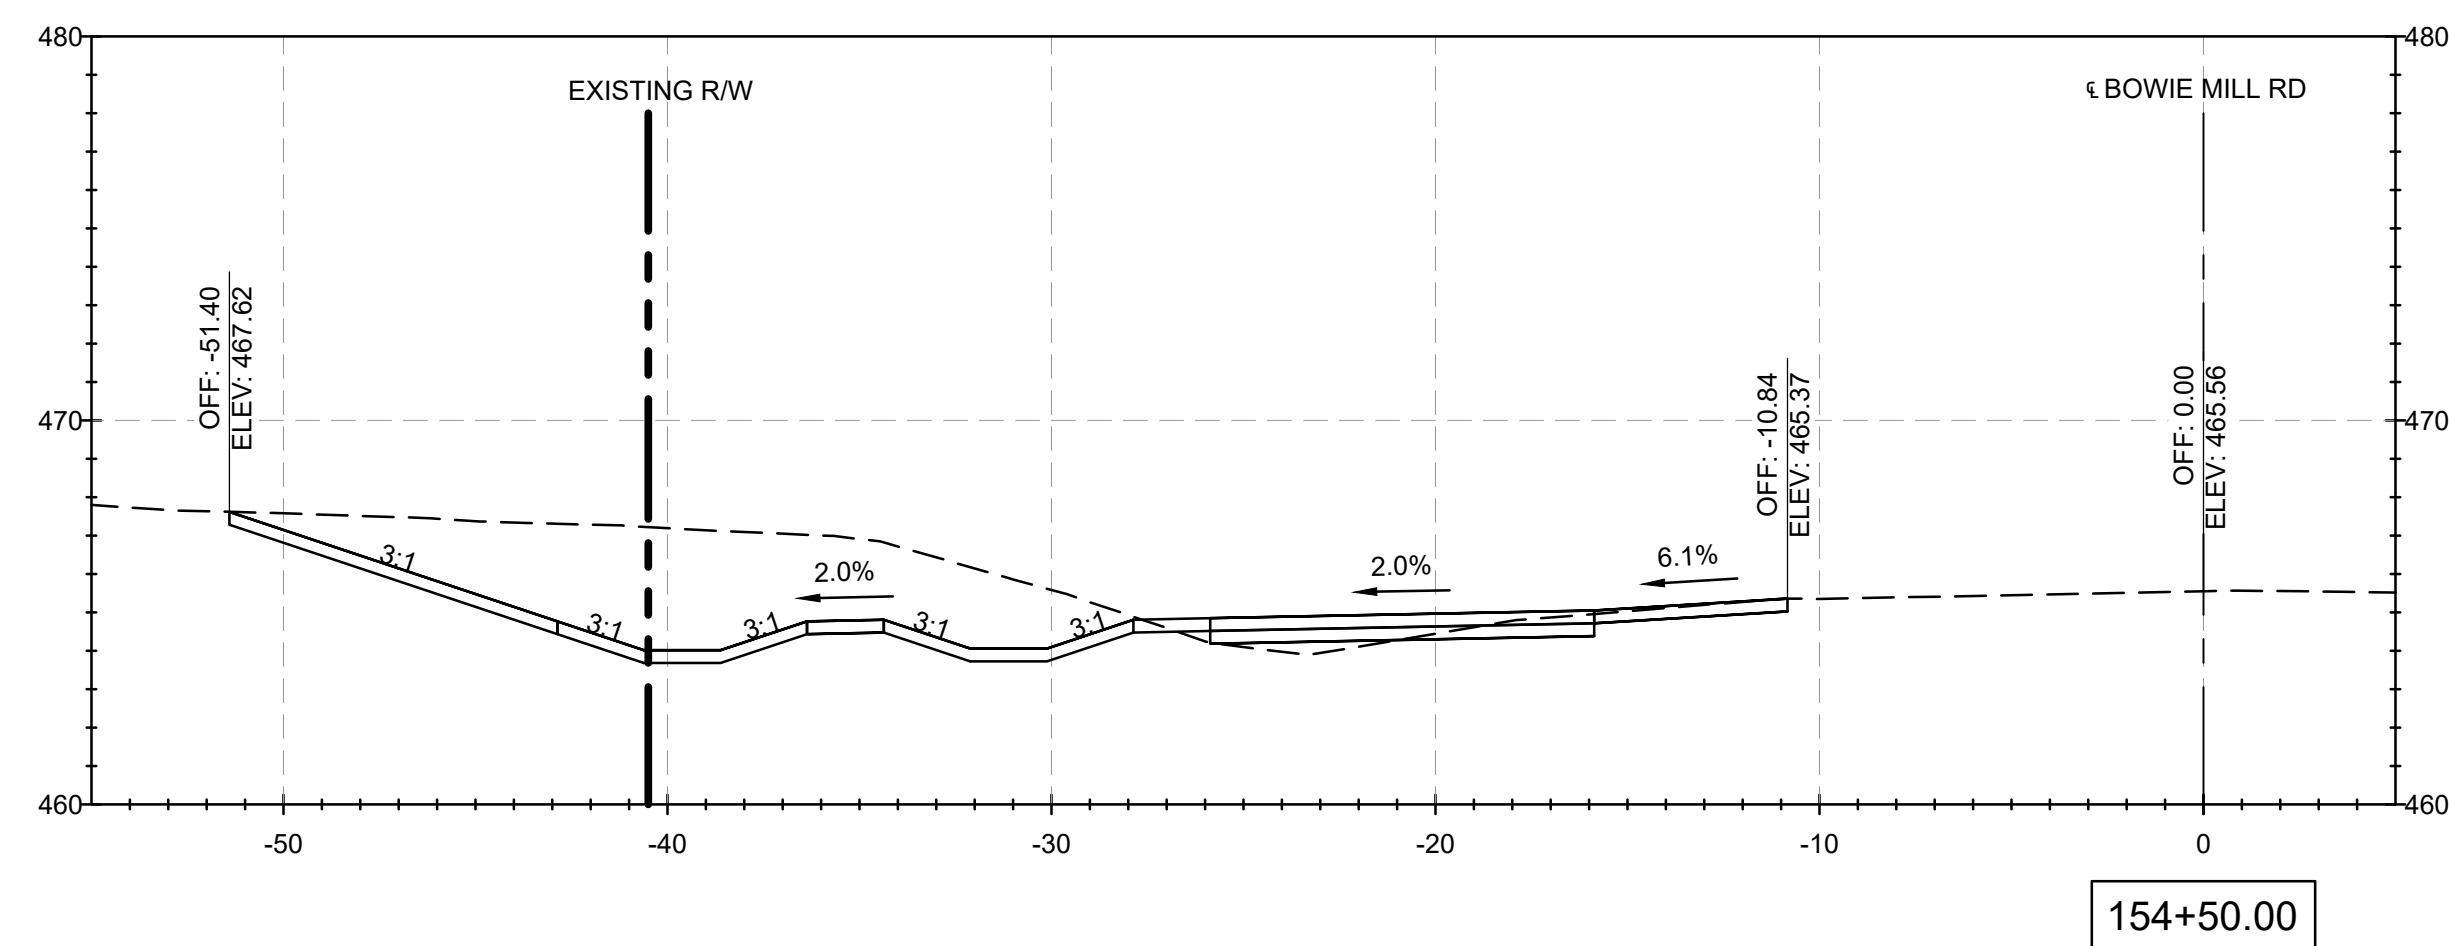


NOTES:

1. CROSS SECTION STATIONS FOLLOW THE ROAD WAY CENTERLINES OF MUNCASTER MILL ROAD AND BOWIE MILL ROAD.

FILE NAME: C:\pwworking\mtd0642115\pHD_Bowie Mill Road_XSections.dwg LAYOUT NAME: XS-52 PLOTTED: Friday, April 04, 2025 - 11:02pm USER: AHavener

90% DESIGN
NOT FOR CONSTRUCTION

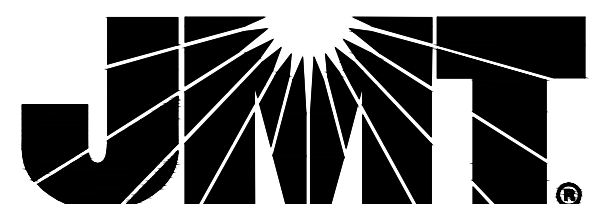[illegible]

MONTGOMERY COUNTY
DEPARTMENT OF TRANSPORTATION
GAITHERSBURG, MARYLAND

RECOMMENDED FOR APPROVAL

Chief, Design Section _____ Date _____
APPROVED

Date _____


 Chief, Division of Transportation Engineering Date _____

Date _____

Designed by: ADH Drawn by: TMB Checked by: JJR

XS-52
CROSS SECTIONS
BOWIE MILL ROAD
BIKEWAY







M-NCPPC PERMIT NO. MR2023016 SHA TRACKING NO. 24APMO039XX

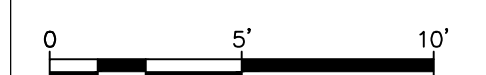

SCALE: 1"=5'

DATE: APRIL 2025

Project No. : 502108 Sheet 388 of 393

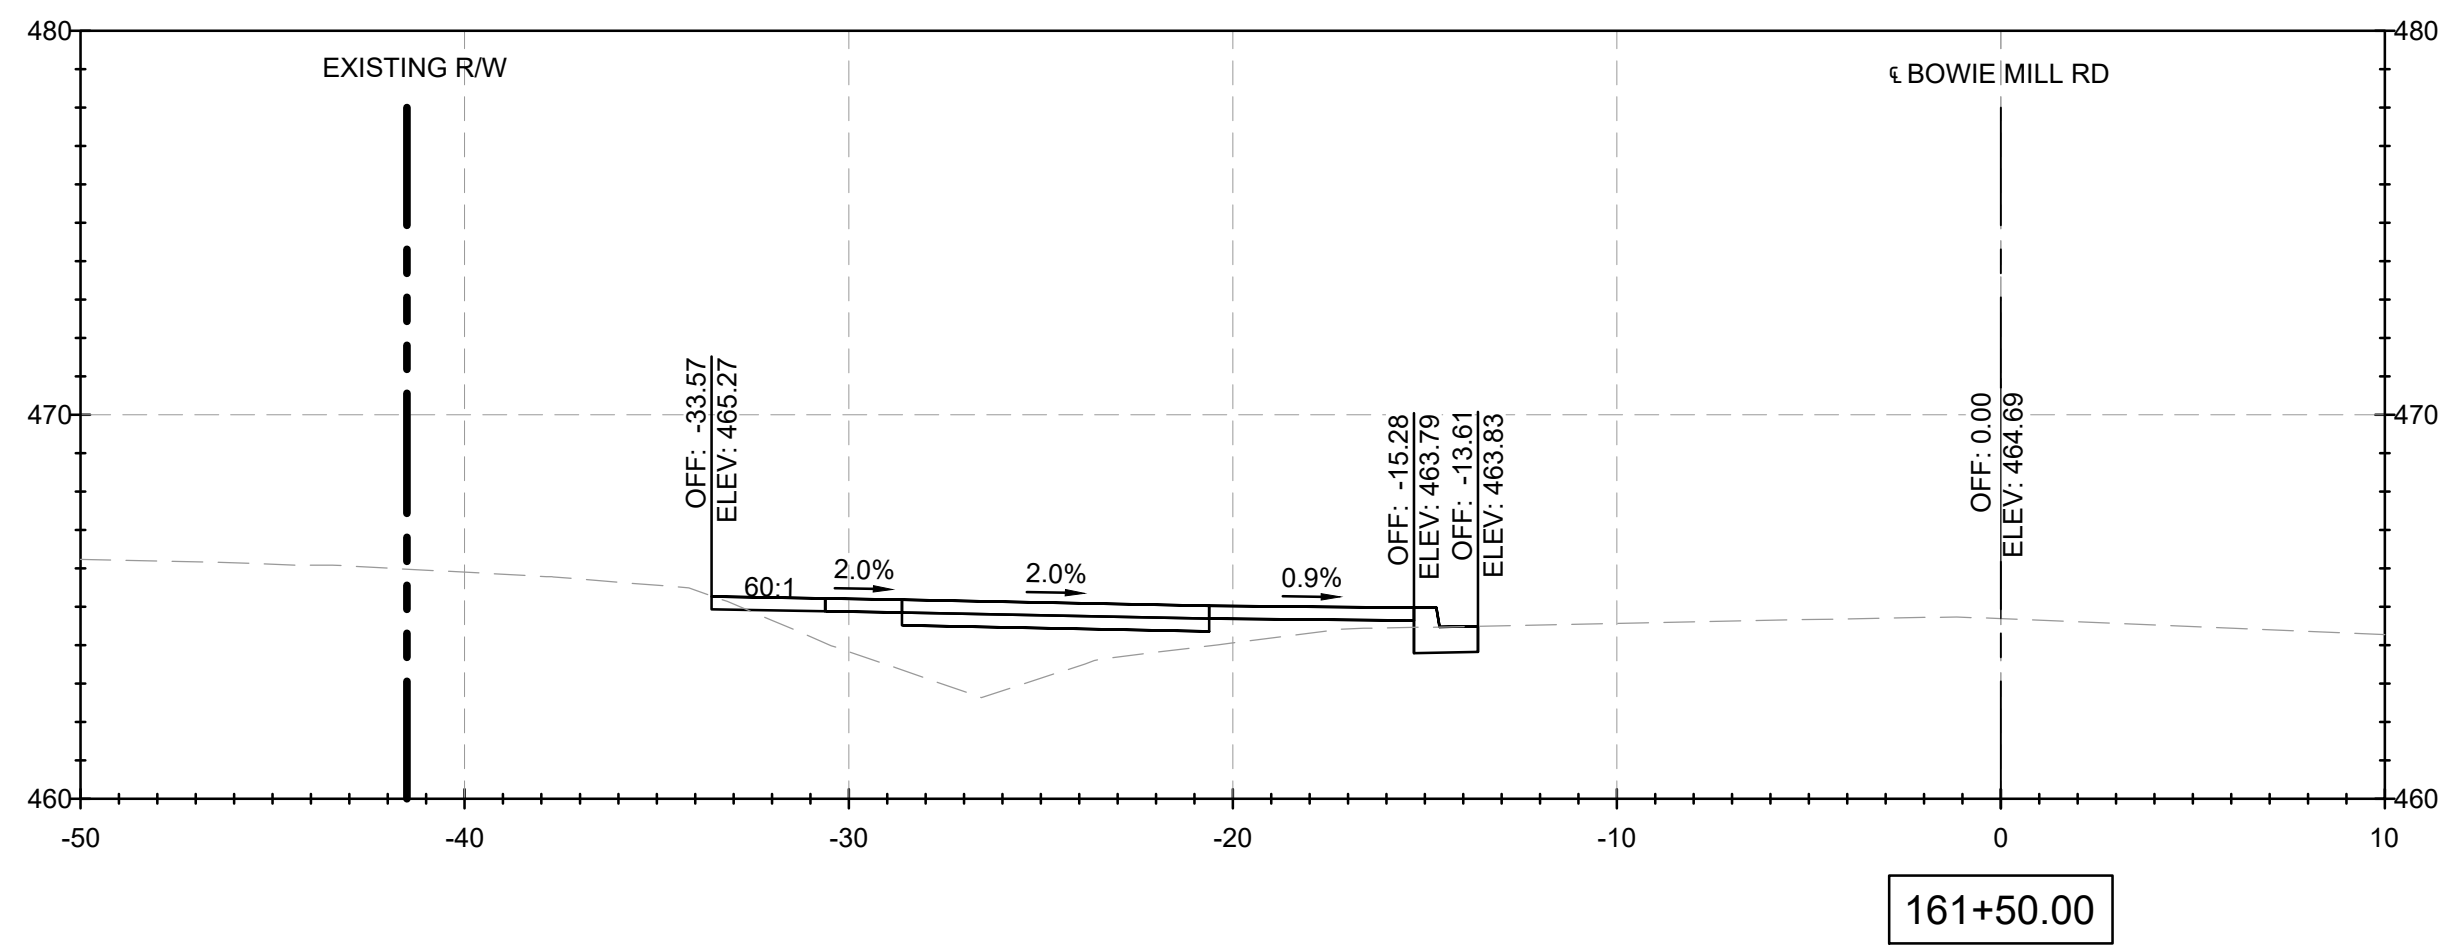
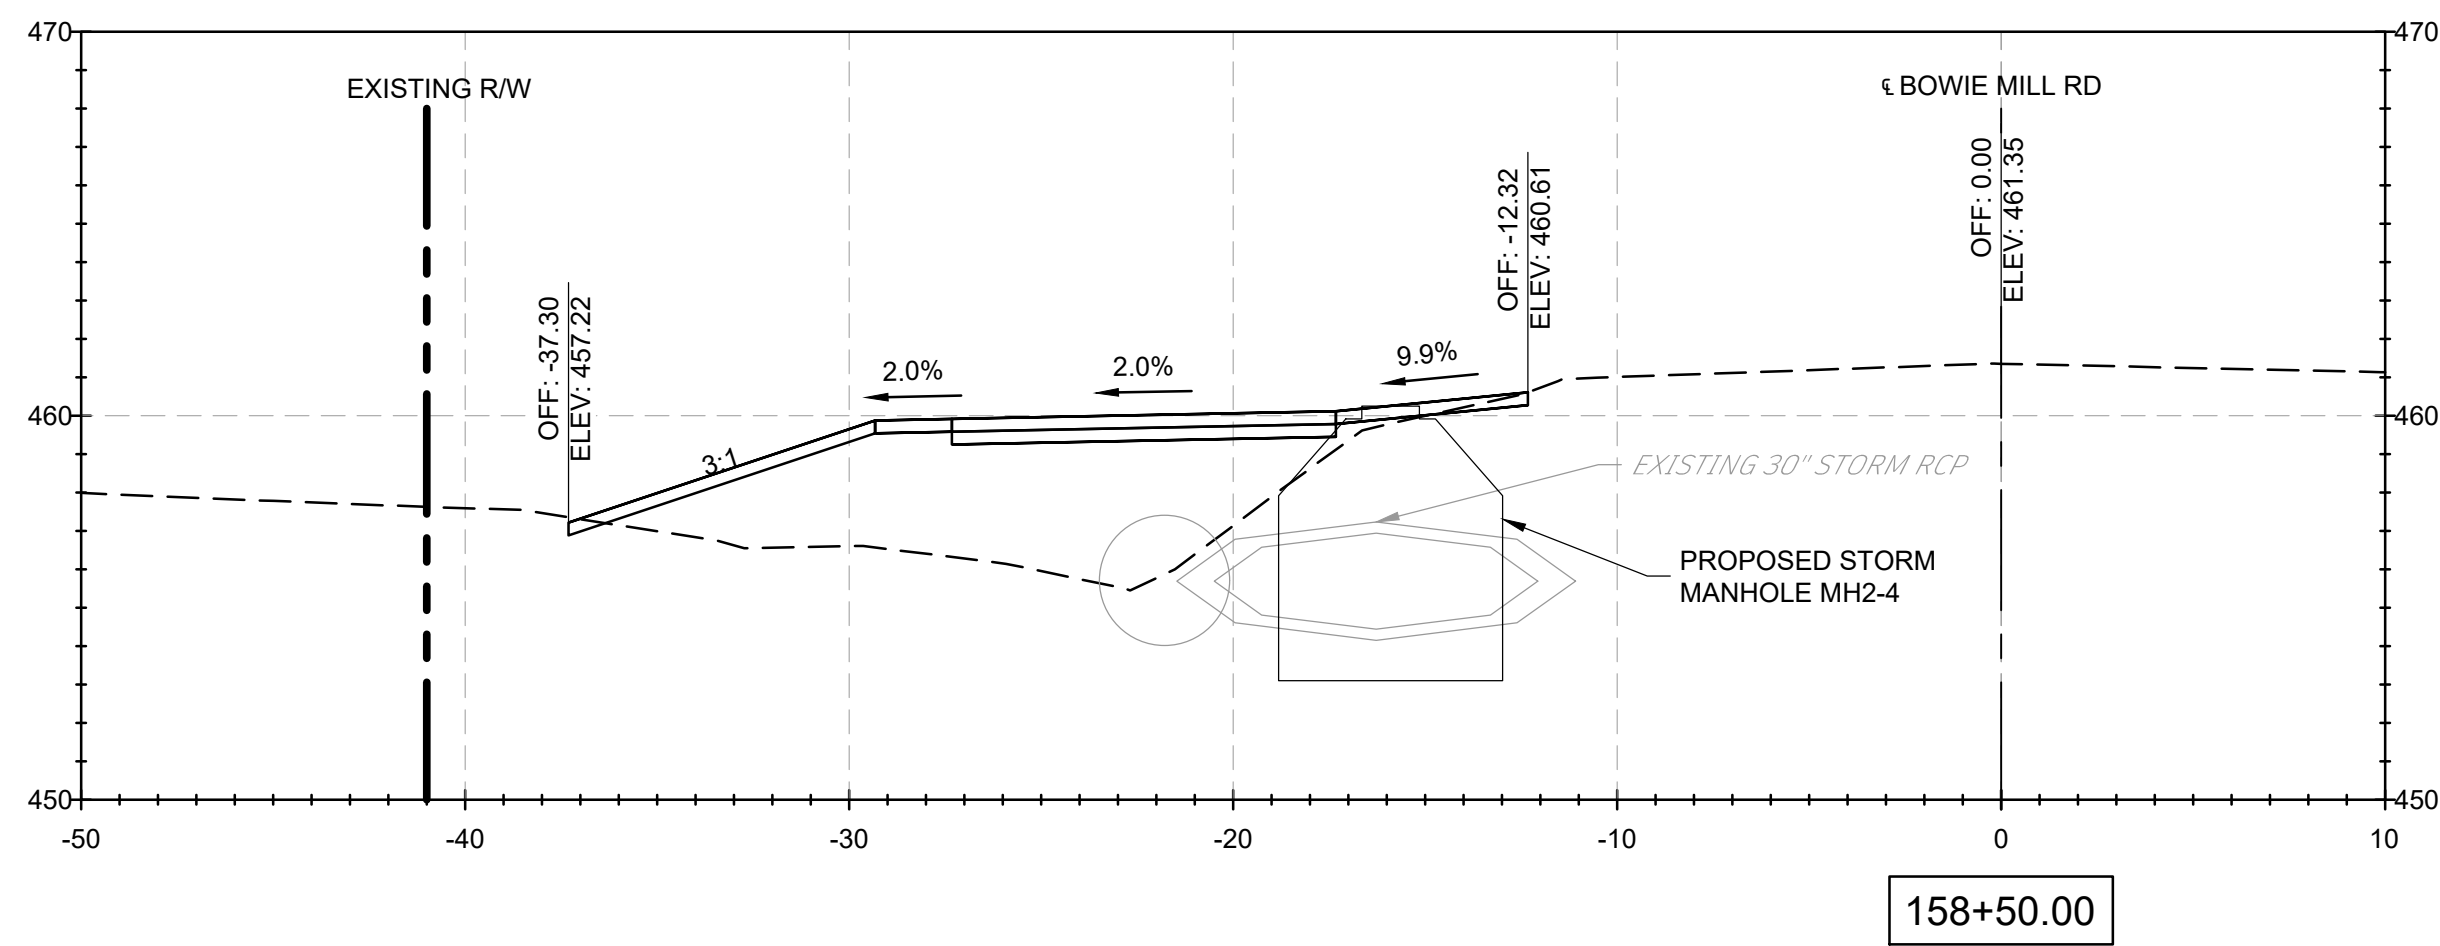
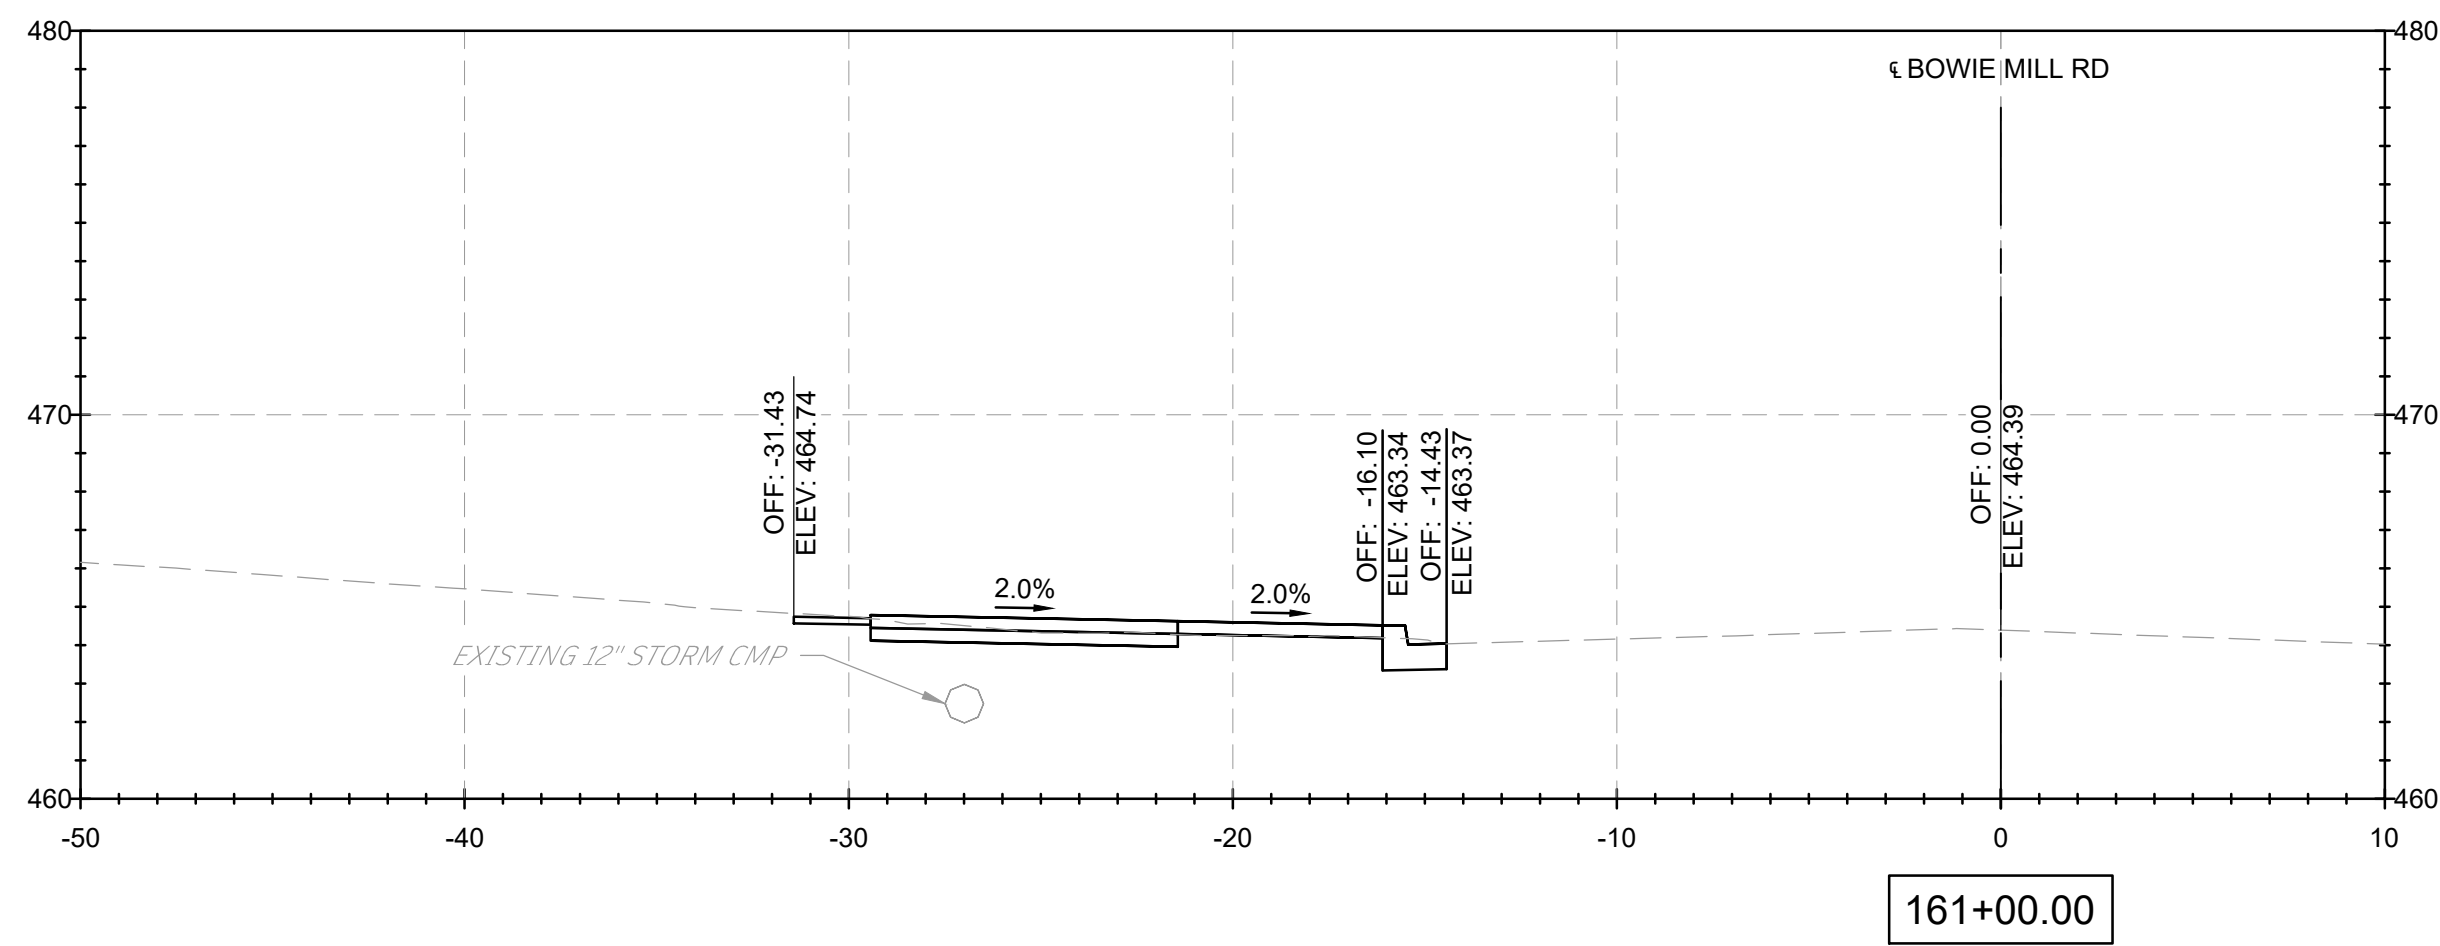
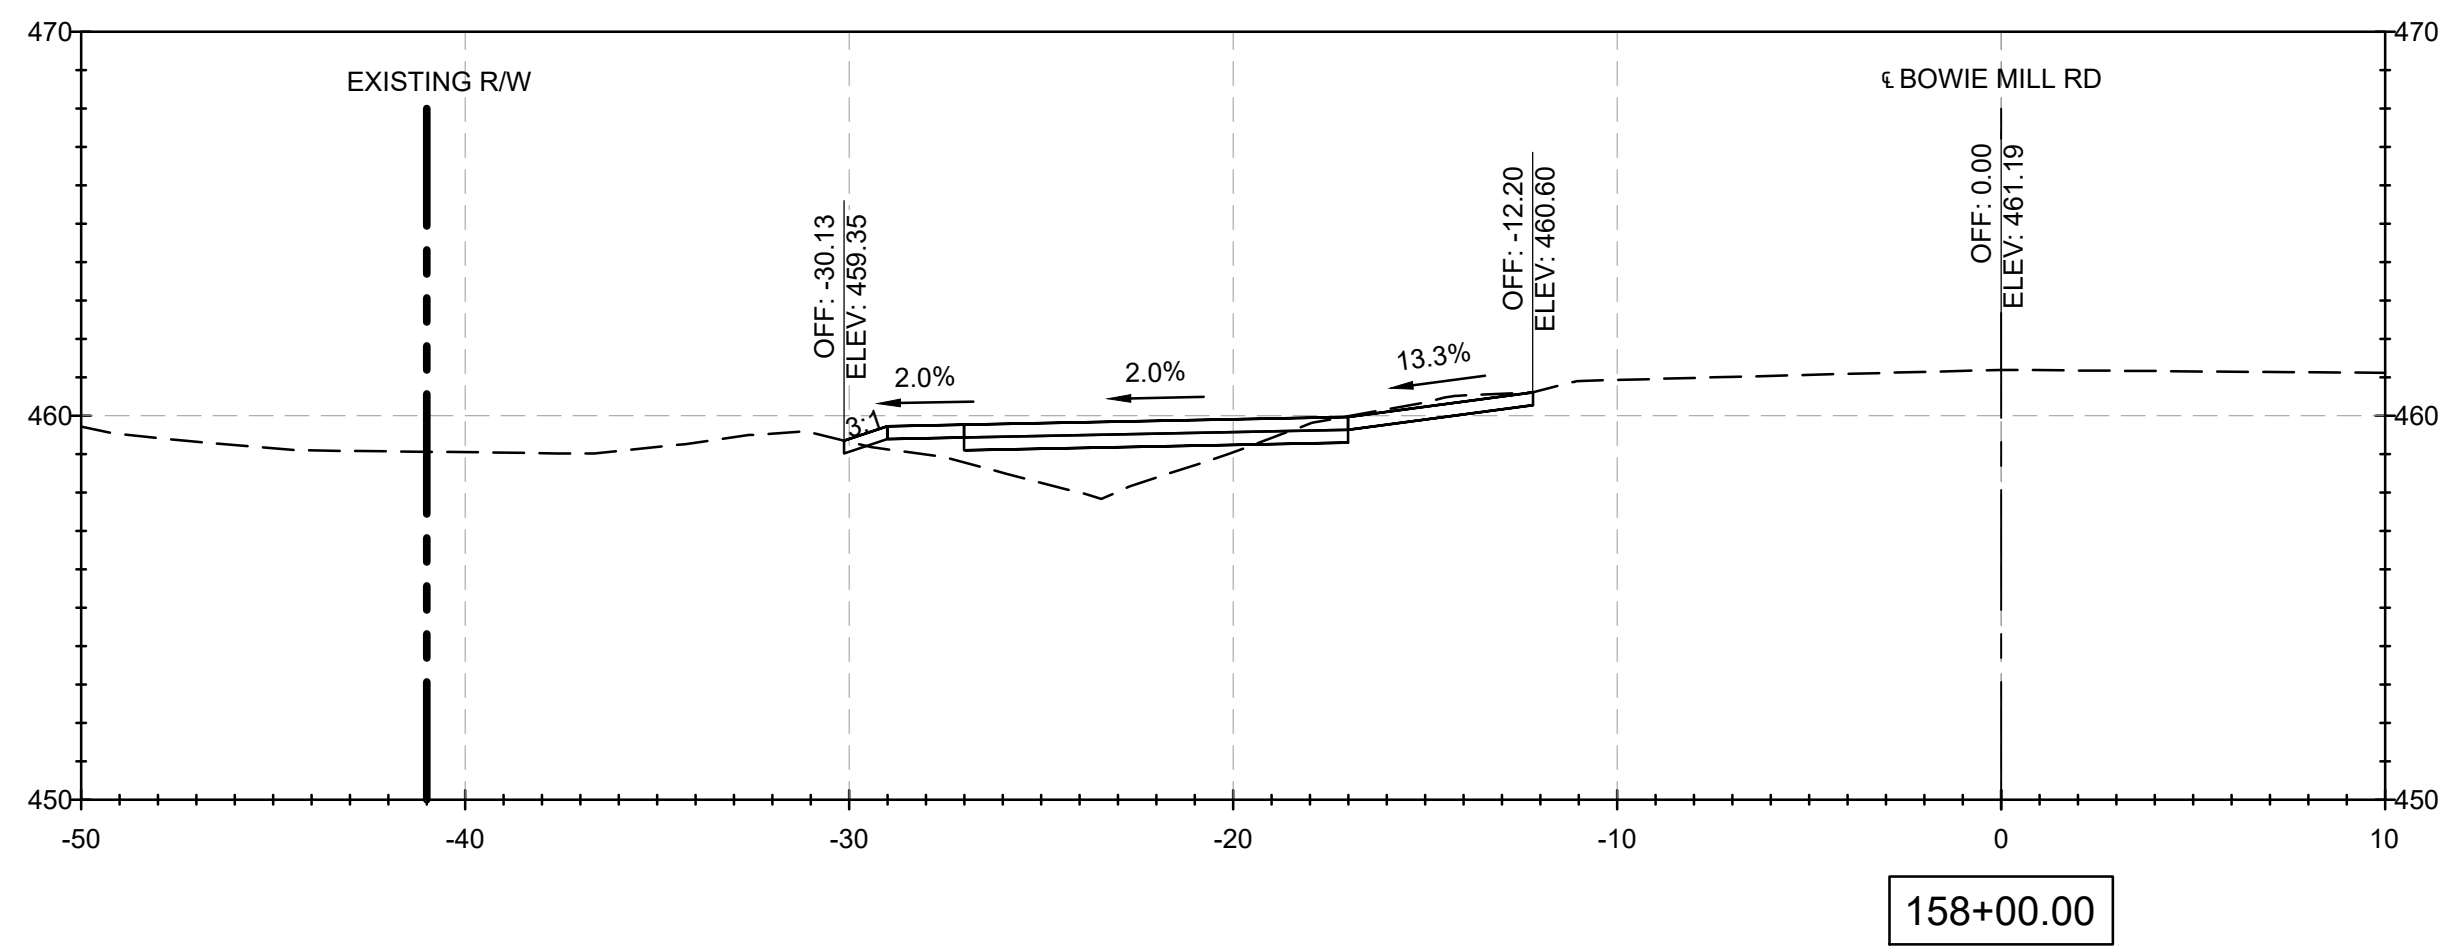
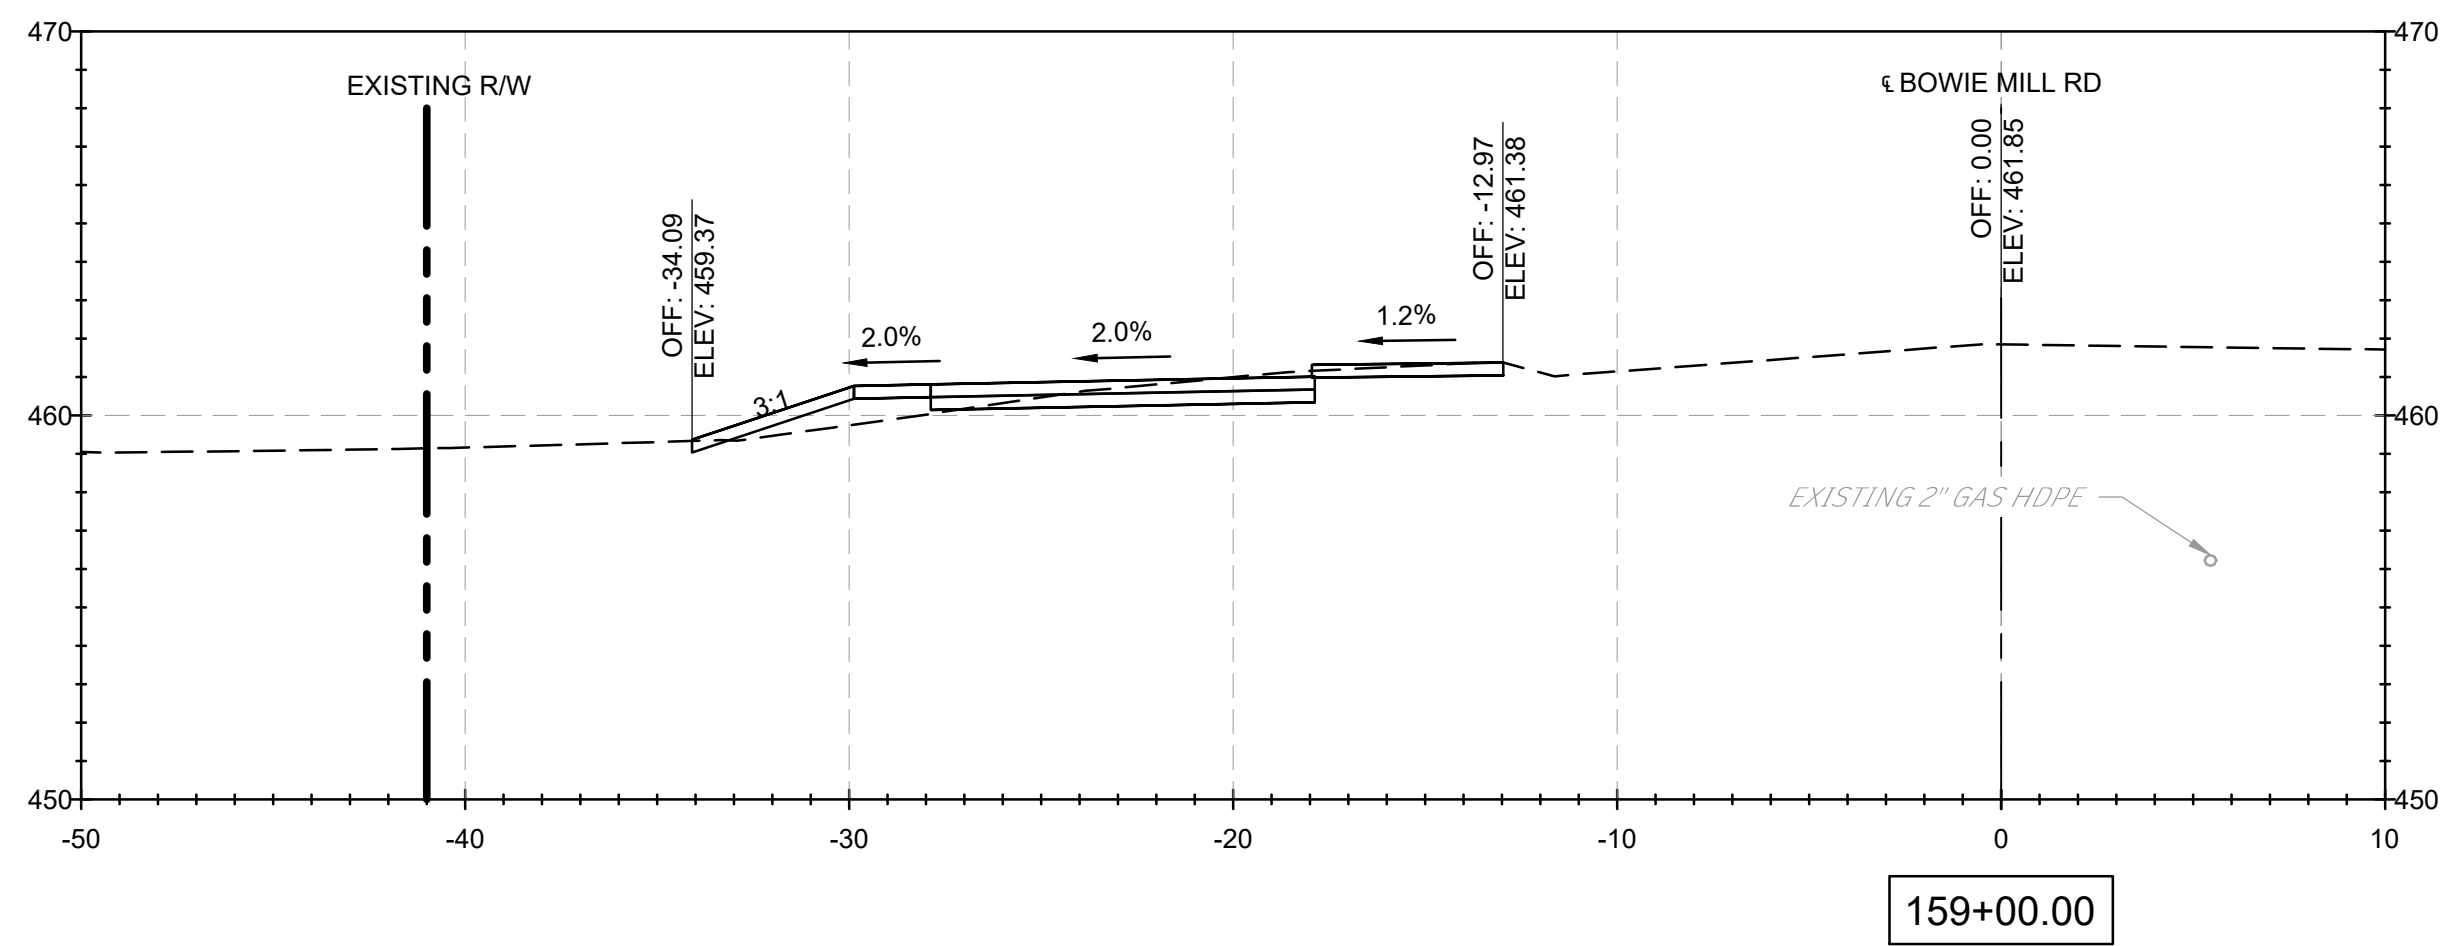
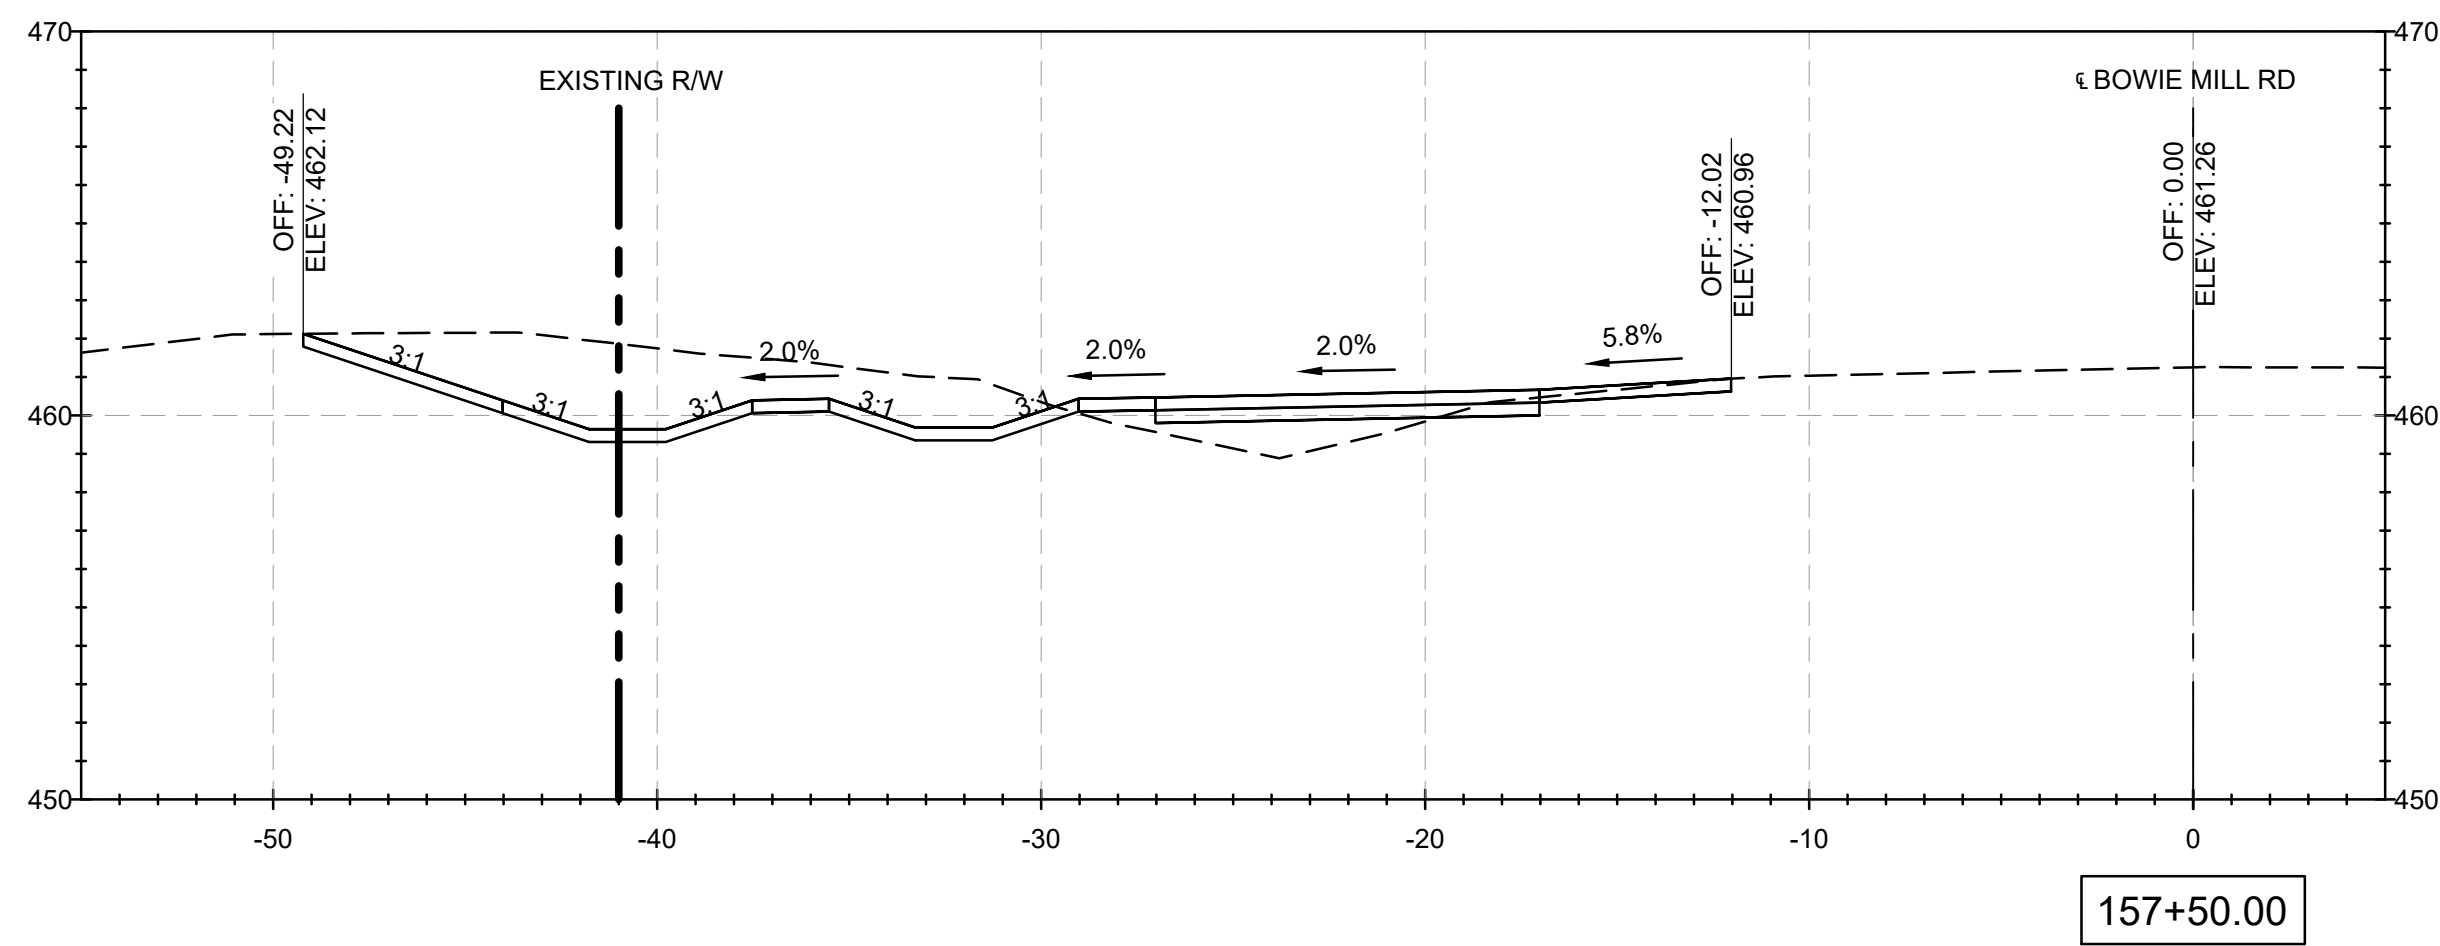


NOTES:

- CROSS SECTION STATIONS FOLLOW THE ROAD WAY CENTERLINES OF MUNCASTER MILL ROAD AND BOWIE MILL ROAD.

FILE NAME: C:\pwworking\jmt\0642115pHD_Bowie Mill Road_XSections.dwg LAYOUT NAME: XS-53 PLOTTED: Friday, April 04, 2025 - 11:05pm USER: AHavener

90% DESIGN NOT FOR CONSTRUCTION		MONTGOMERY COUNTY DEPARTMENT OF TRANSPORTATION GAITHERSBURG, MARYLAND		XS-53 CROSS SECTIONS BOWIE MILL ROAD BIKEWAY	
		RECOMMENDED FOR APPROVAL			
		Chief, Design Section APPROVED	Date		
		Chief, Division of Transportation Engineering	Date		
		Designed by: <u>ADH</u>	Drawn by: <u>TMB</u>	Checked by: <u>JJR</u>	
		Project No. : <u>502108</u>			Sheet <u>389</u> of <u>393</u>

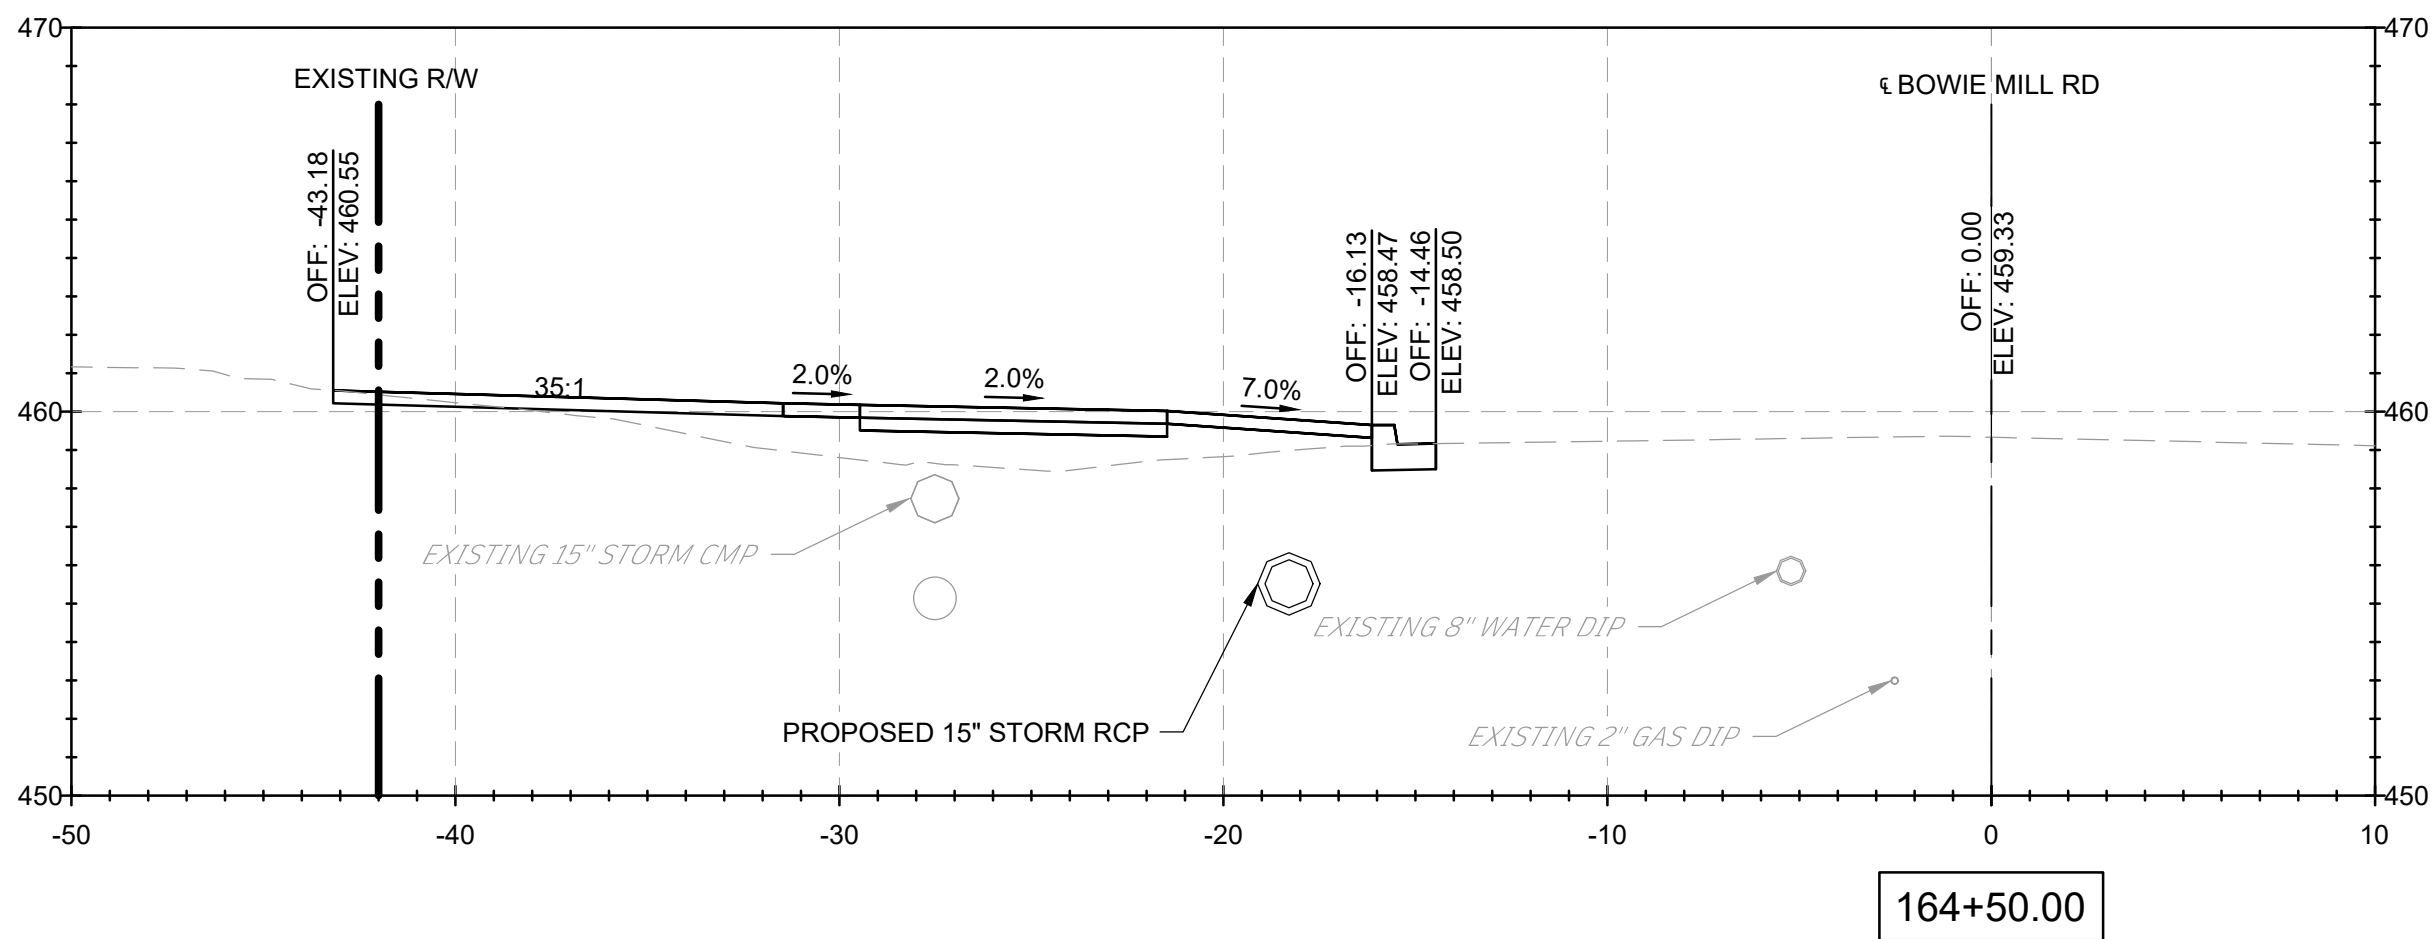
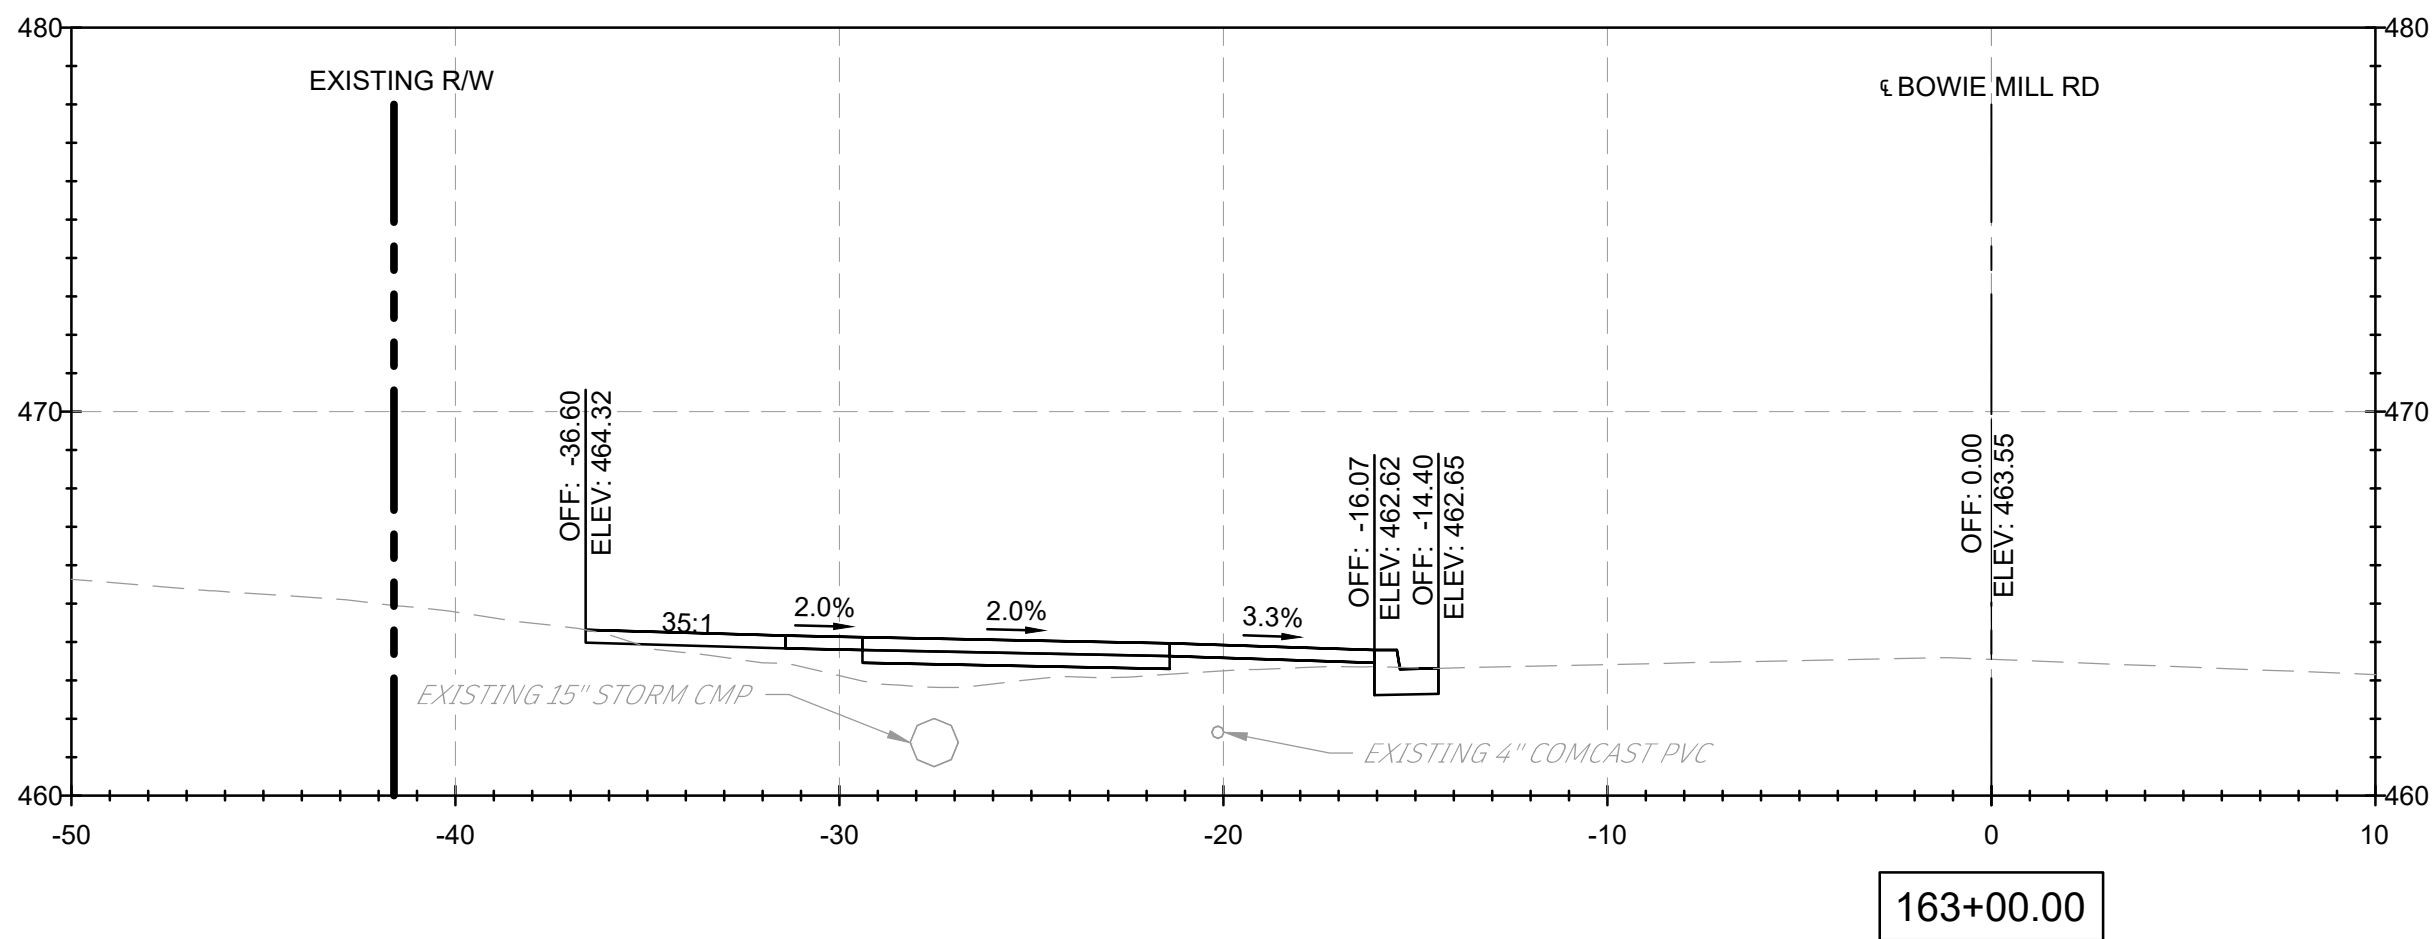
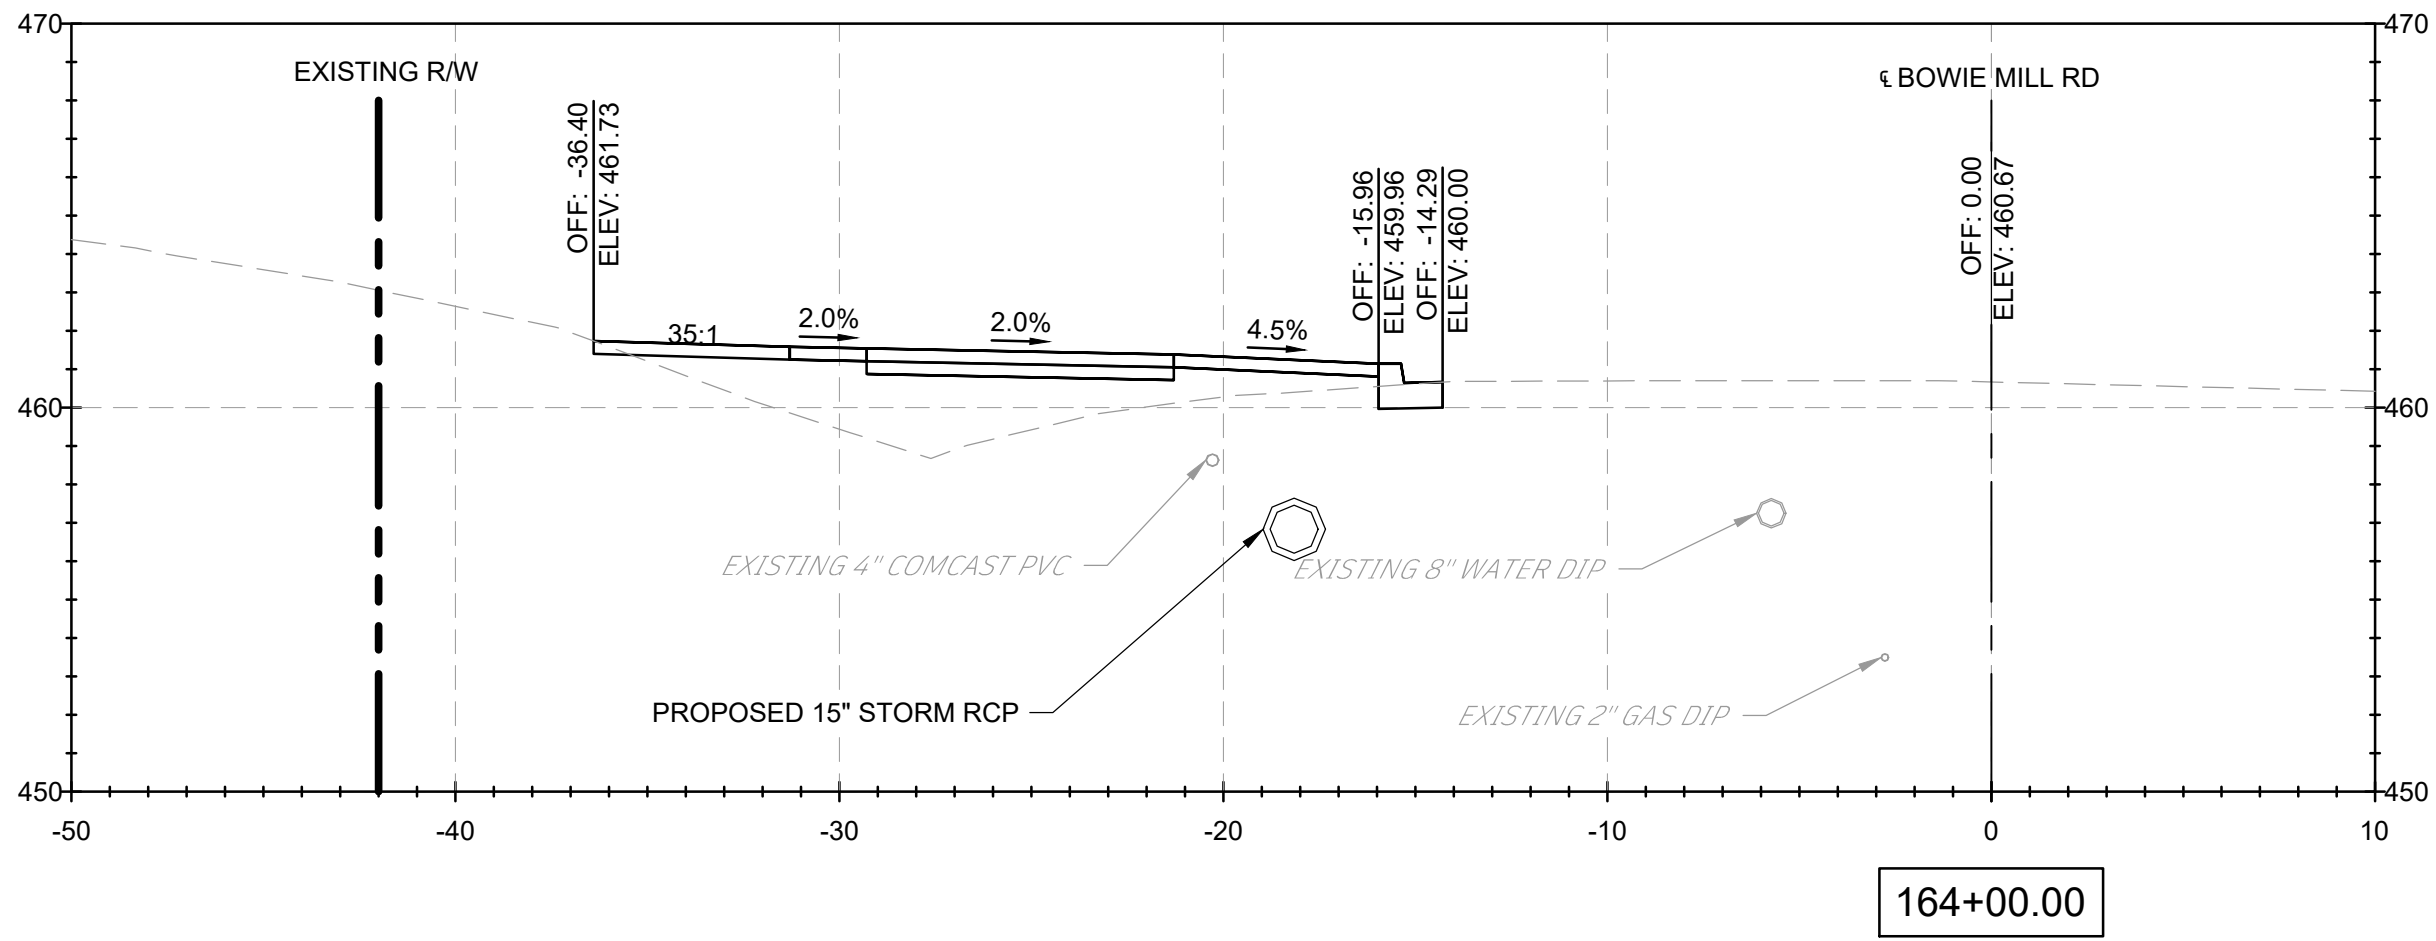
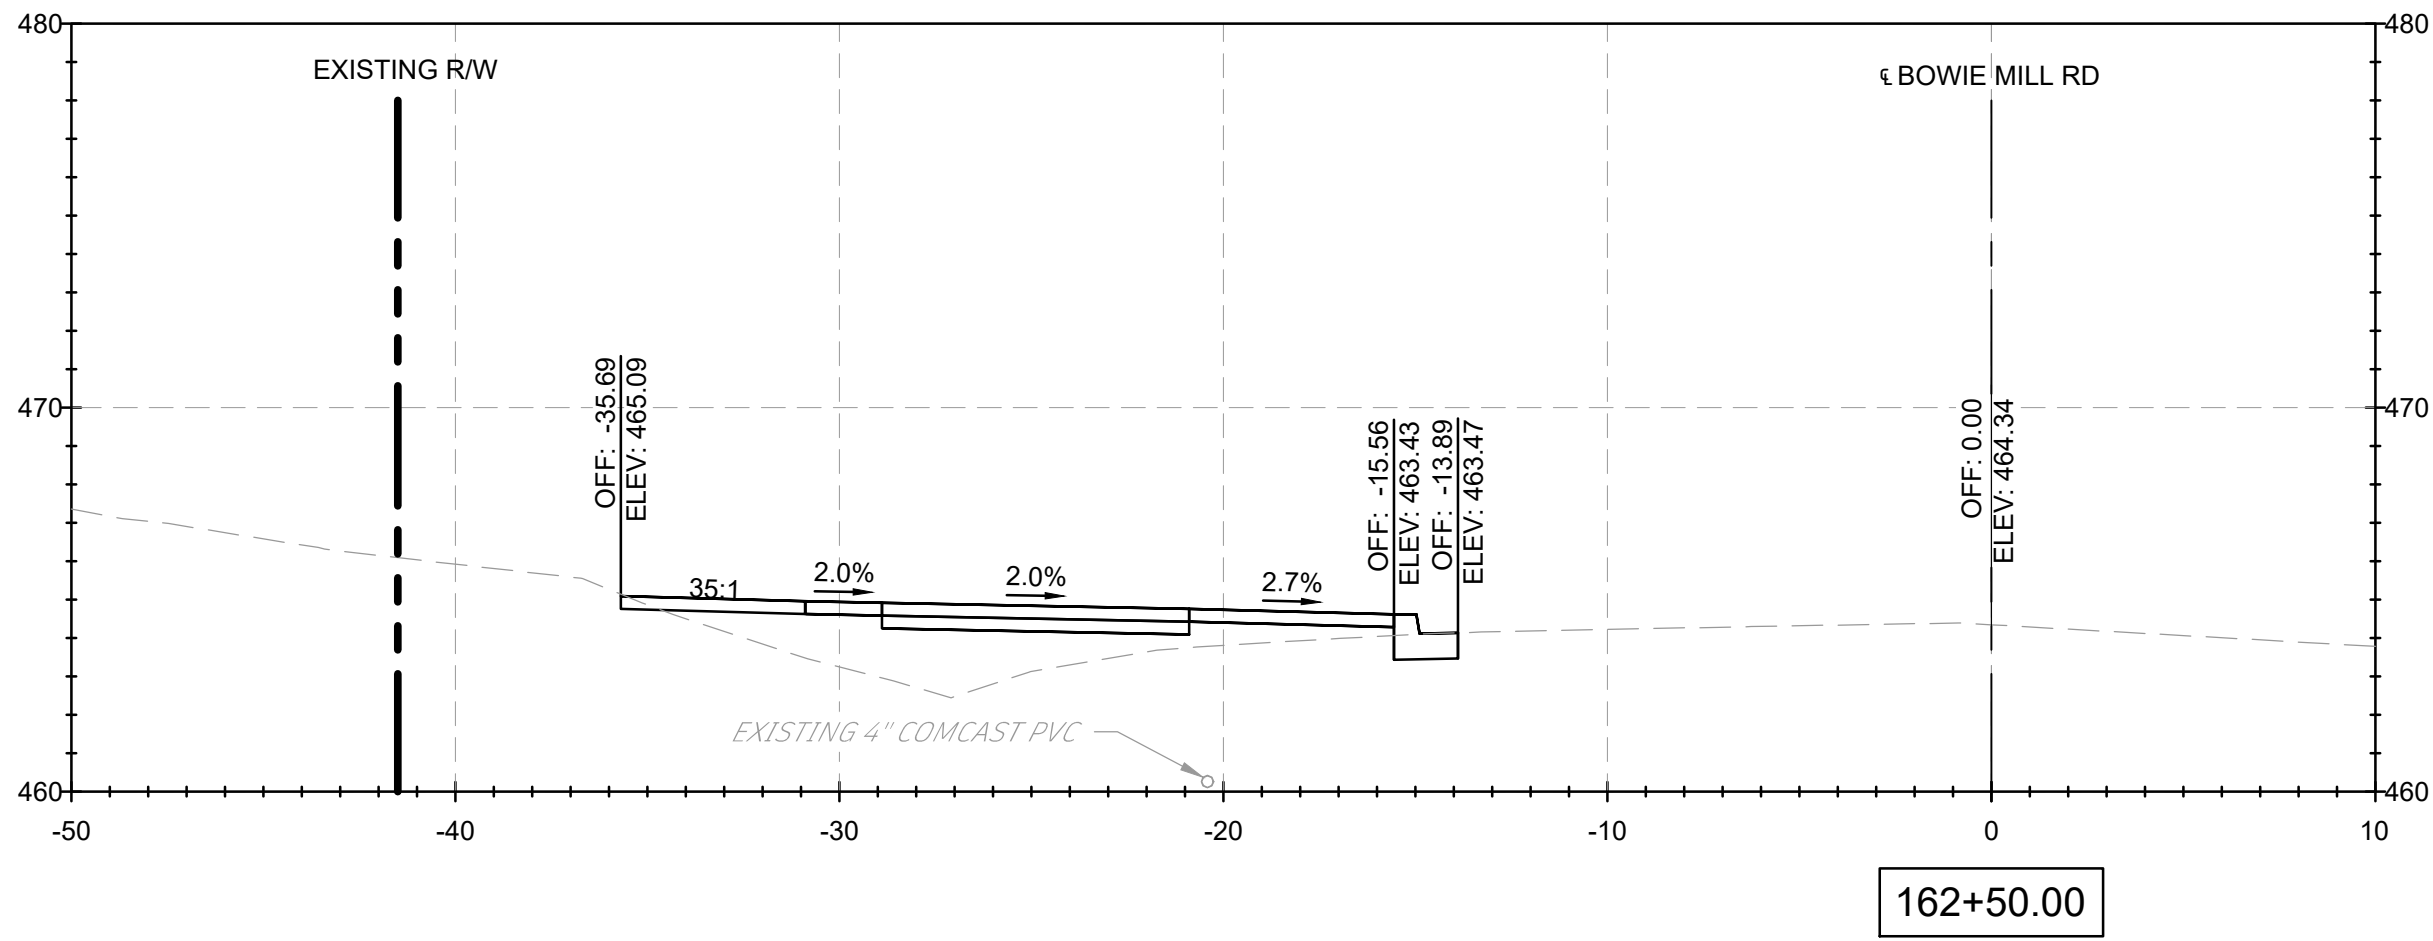
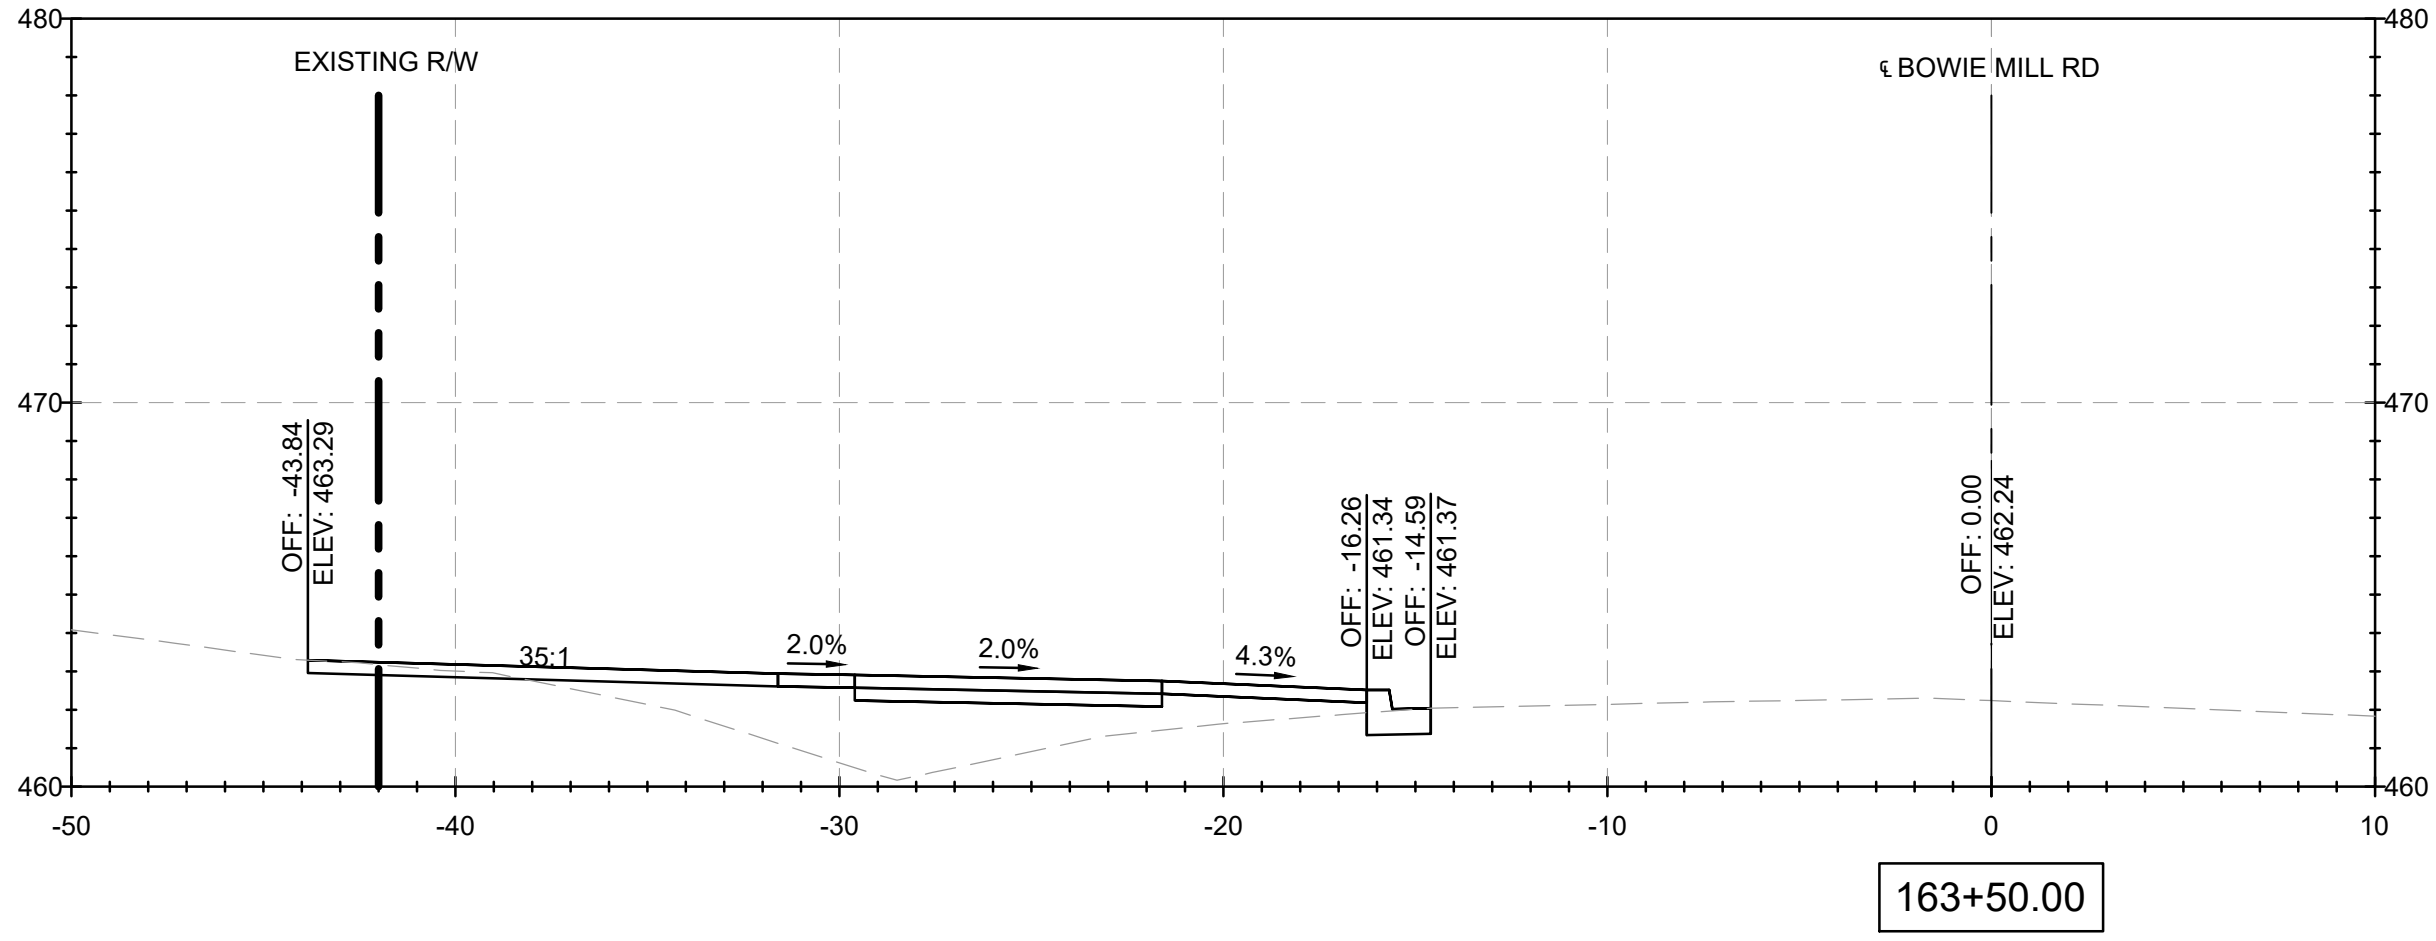
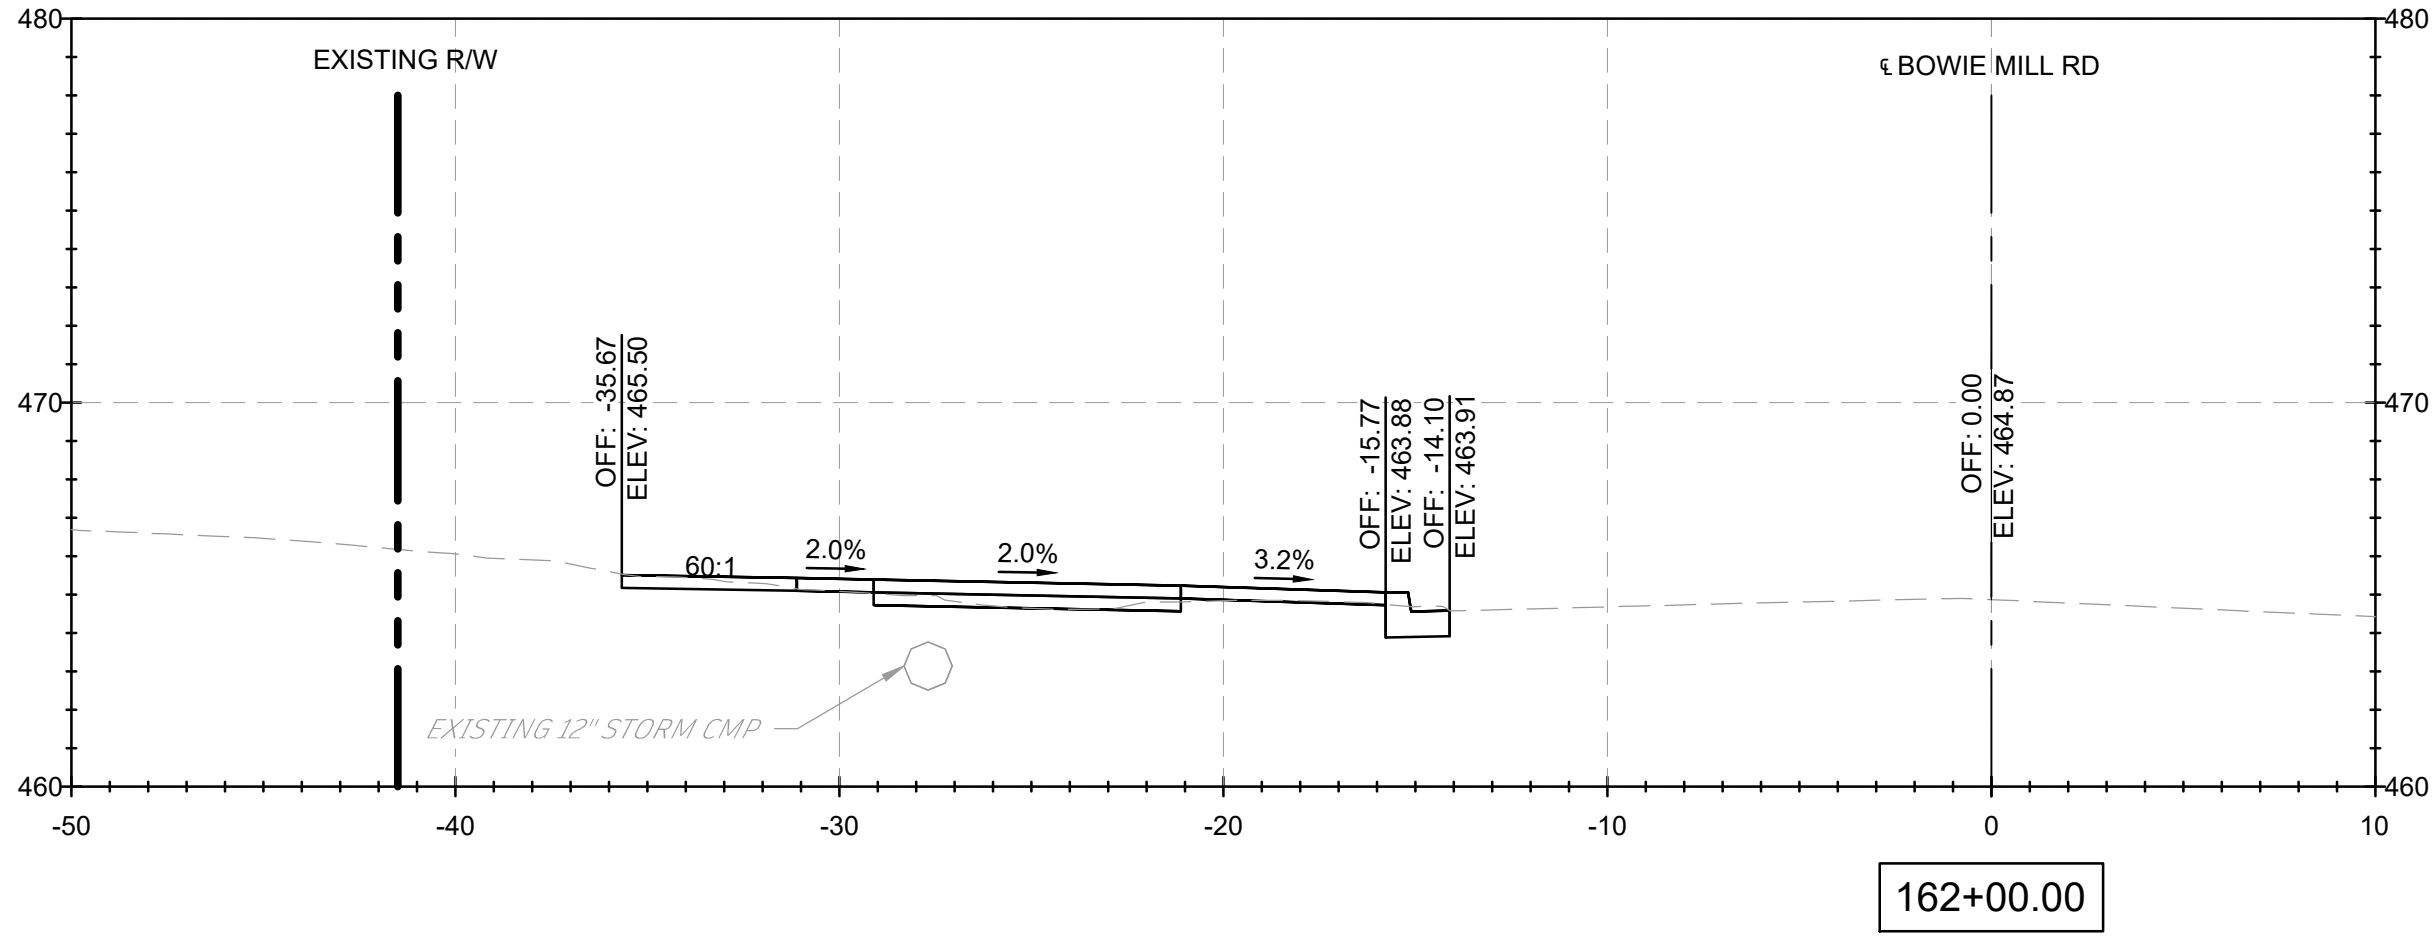


NOTES:

1. CROSS SECTION STATIONS FOLLOW THE ROAD WAY CENTERLINES OF MUNCASTER MILL ROAD AND BOWIE MILL ROAD.

FILE NAME: C:\pwworking\jmt\0642115p\HD_Bowie Mill Road_XSections.dwg LAYOUT NAME: XS-54 PLOTTED: Friday, April 04, 2025 - 11:07pm USER: AHavener

90% DESIGN NOT FOR CONSTRUCTION						MONTGOMERY COUNTY DEPARTMENT OF TRANSPORTATION GAITHERSBURG, MARYLAND		XS-54 CROSS SECTIONS BOWIE MILL ROAD BIKEWAY M-NCPPC PERMIT NO. MR2023016 SHA TRACKING NO. 24APMO039XX 0 5' 10' SCALE: 1"=5' DATE: APRIL 2025	
						RECOMMENDED FOR APPROVAL			
						Chief, Design Section APPROVED		Date	
						Chief, Division of Transportation Engineering		Date	
						Designed by: ADH		Drawn by: TMB	
						Checked by: JUR		Project No.: 502108	
								Sheet 390 of 393	

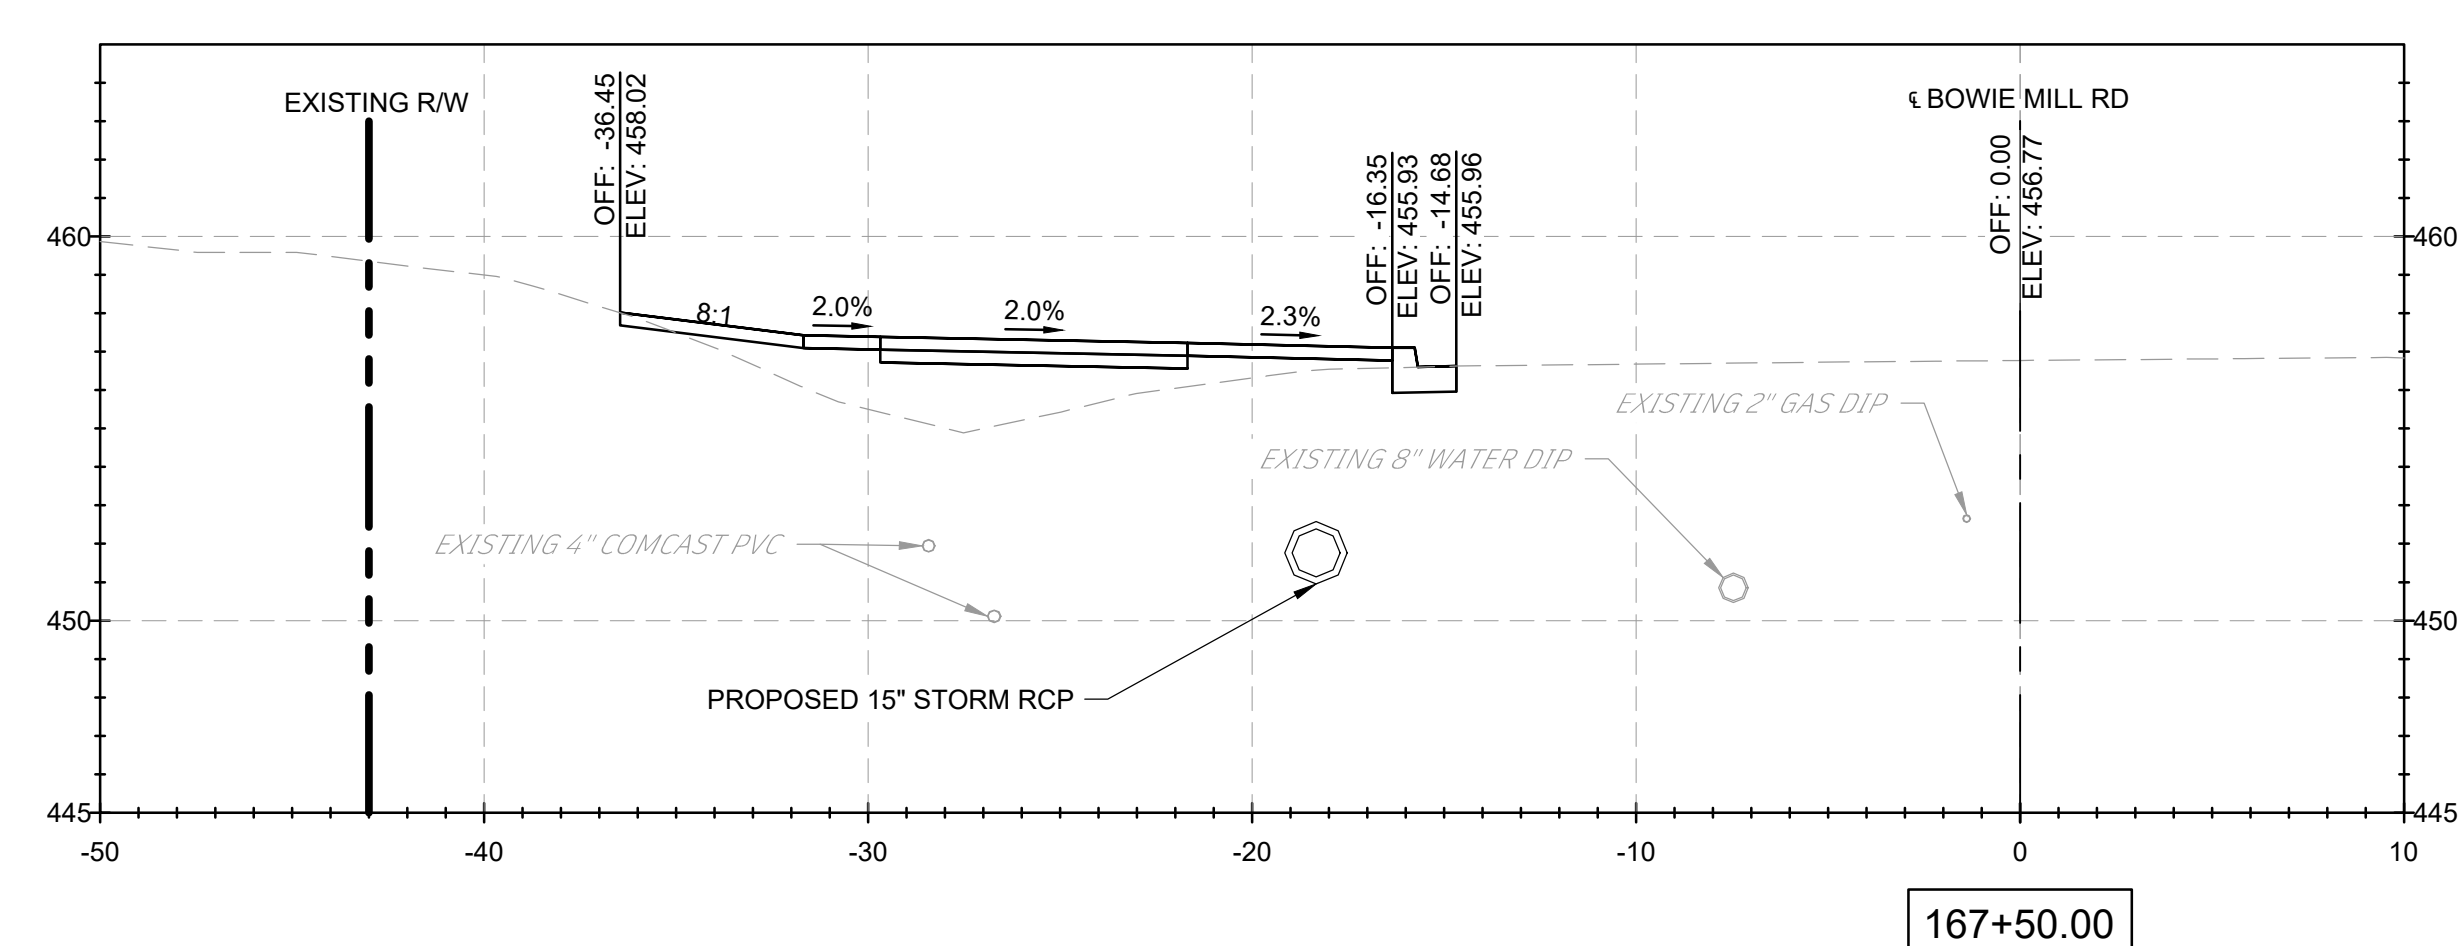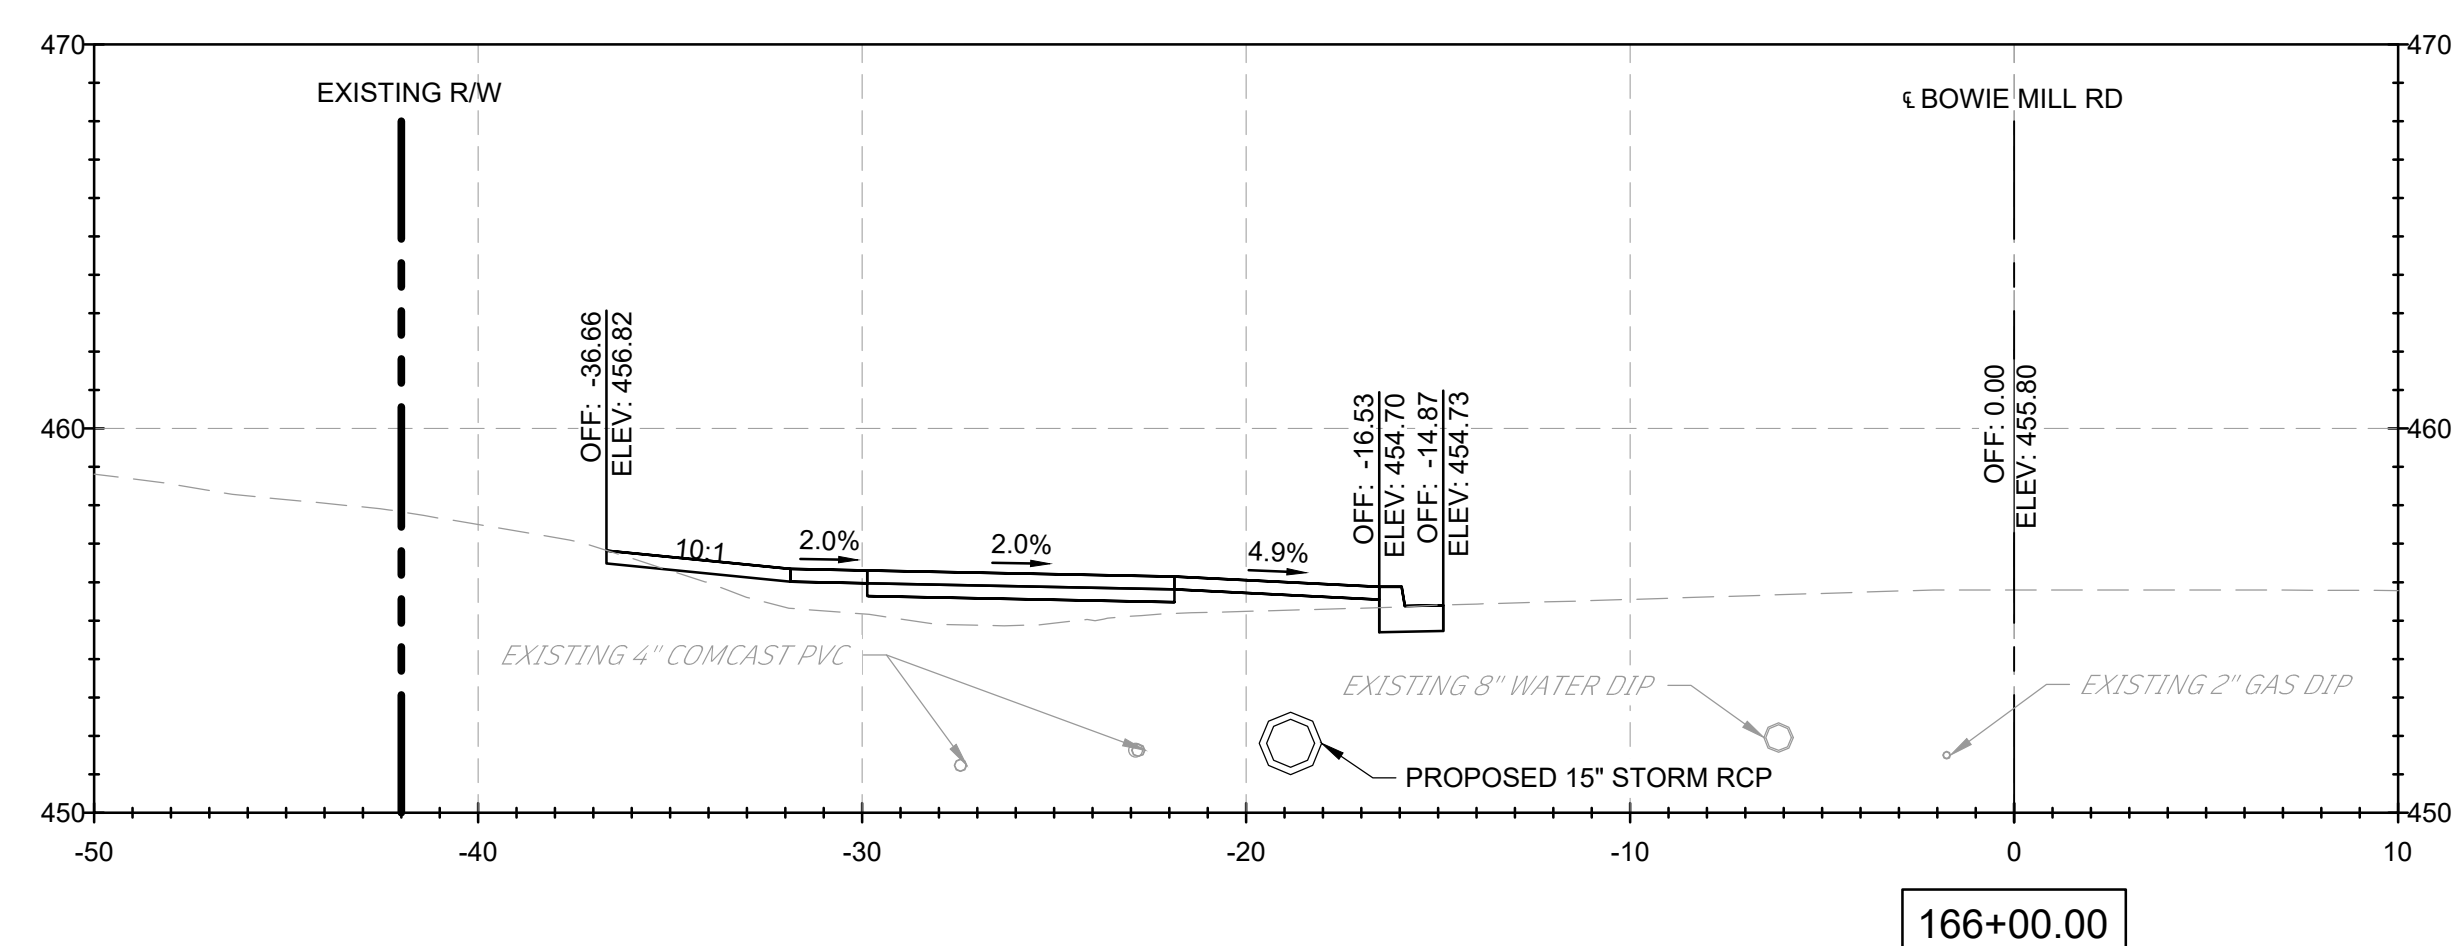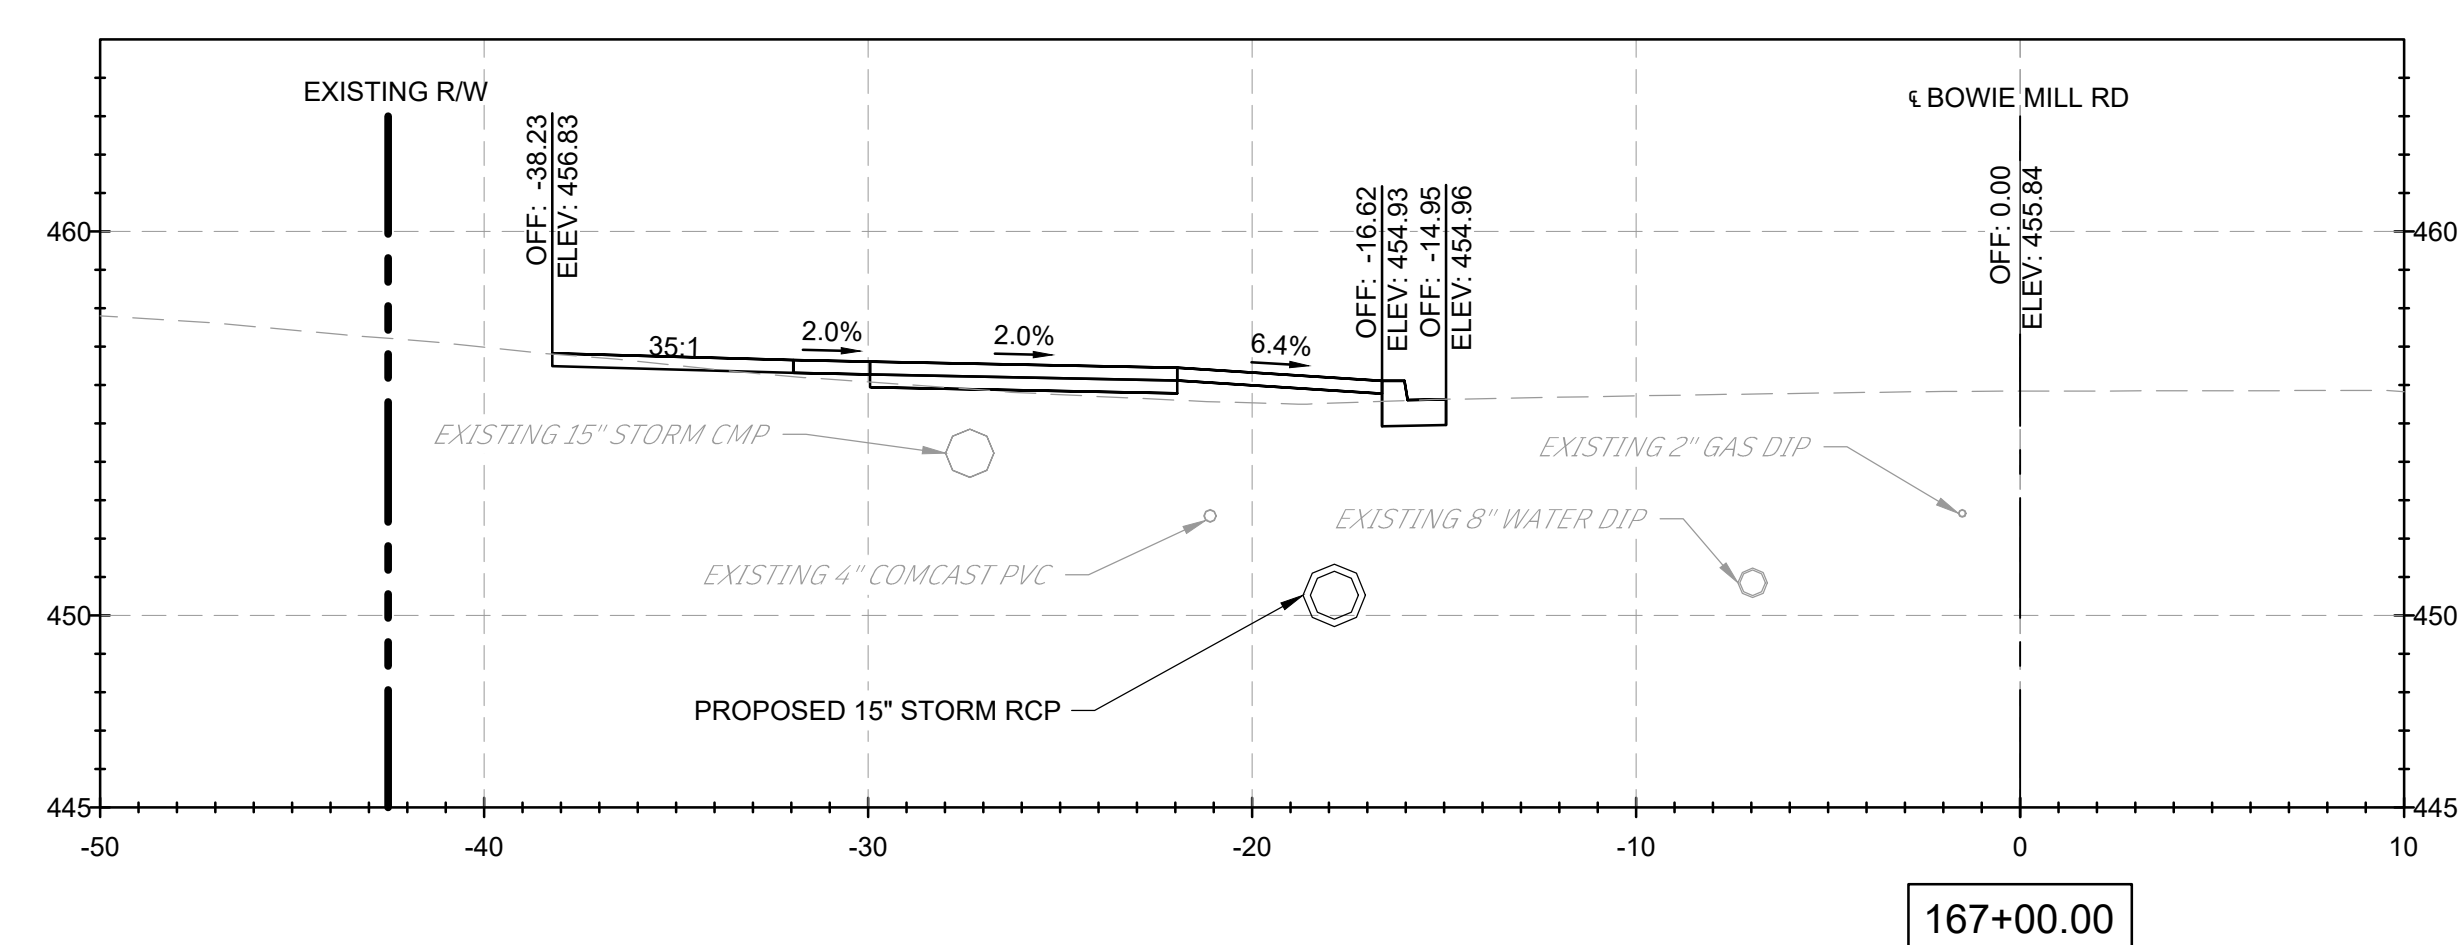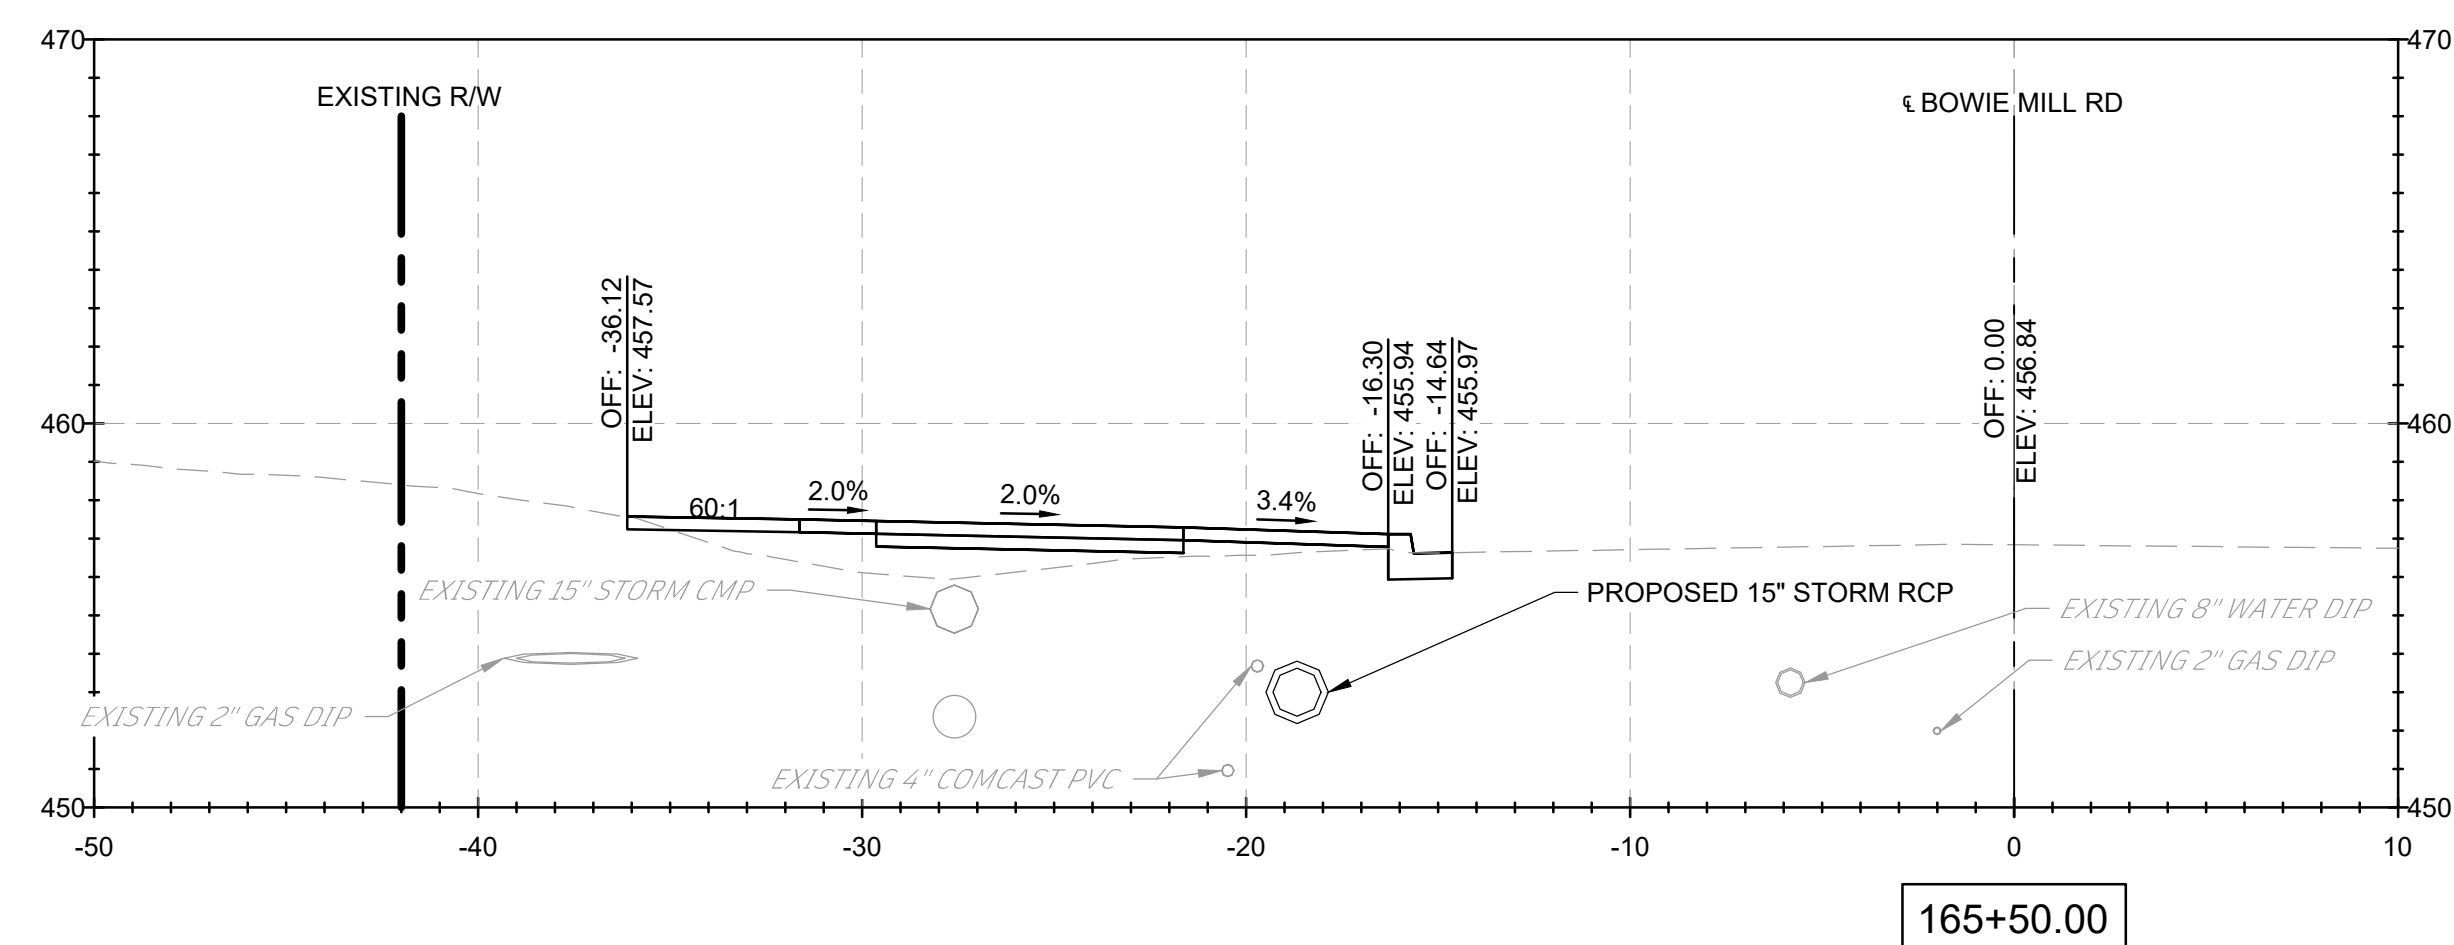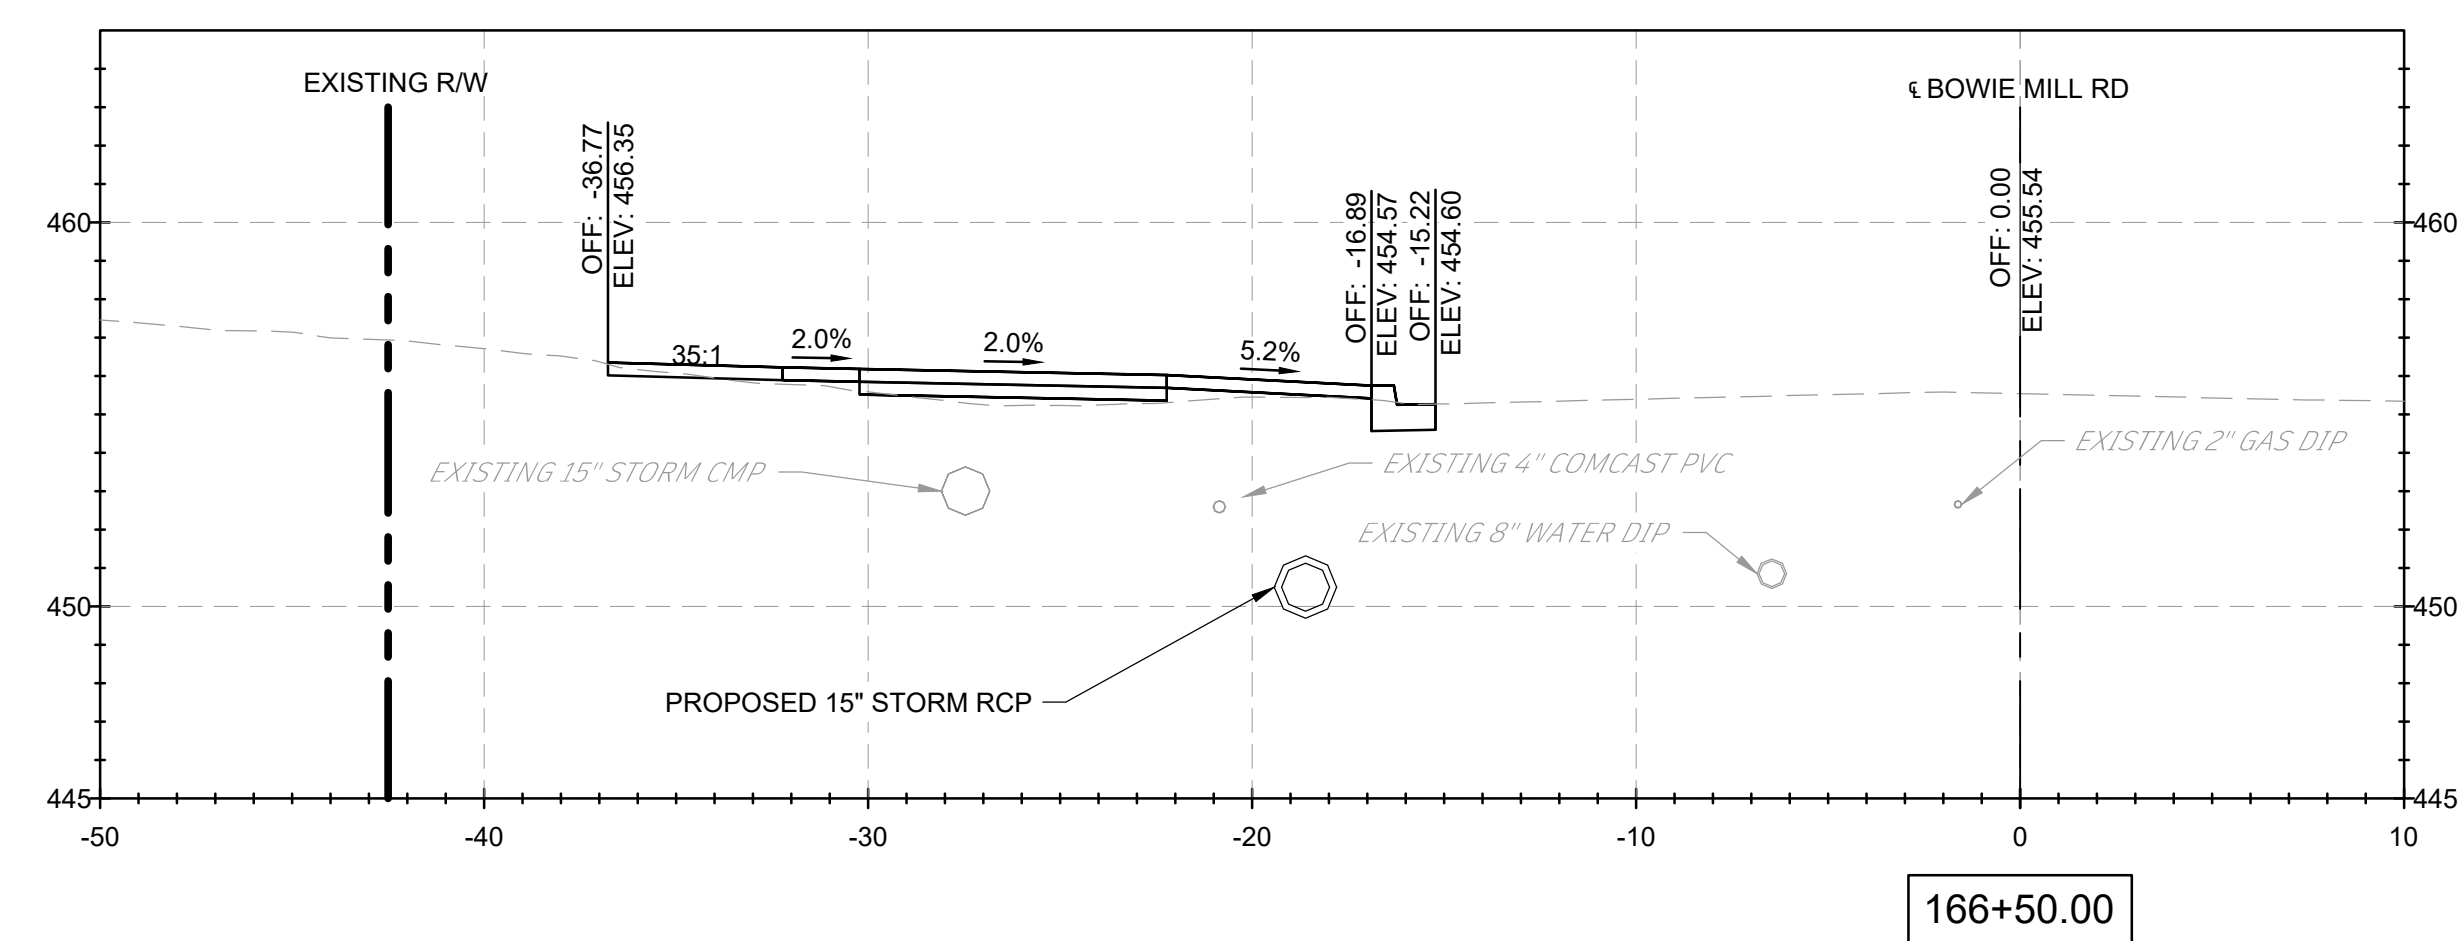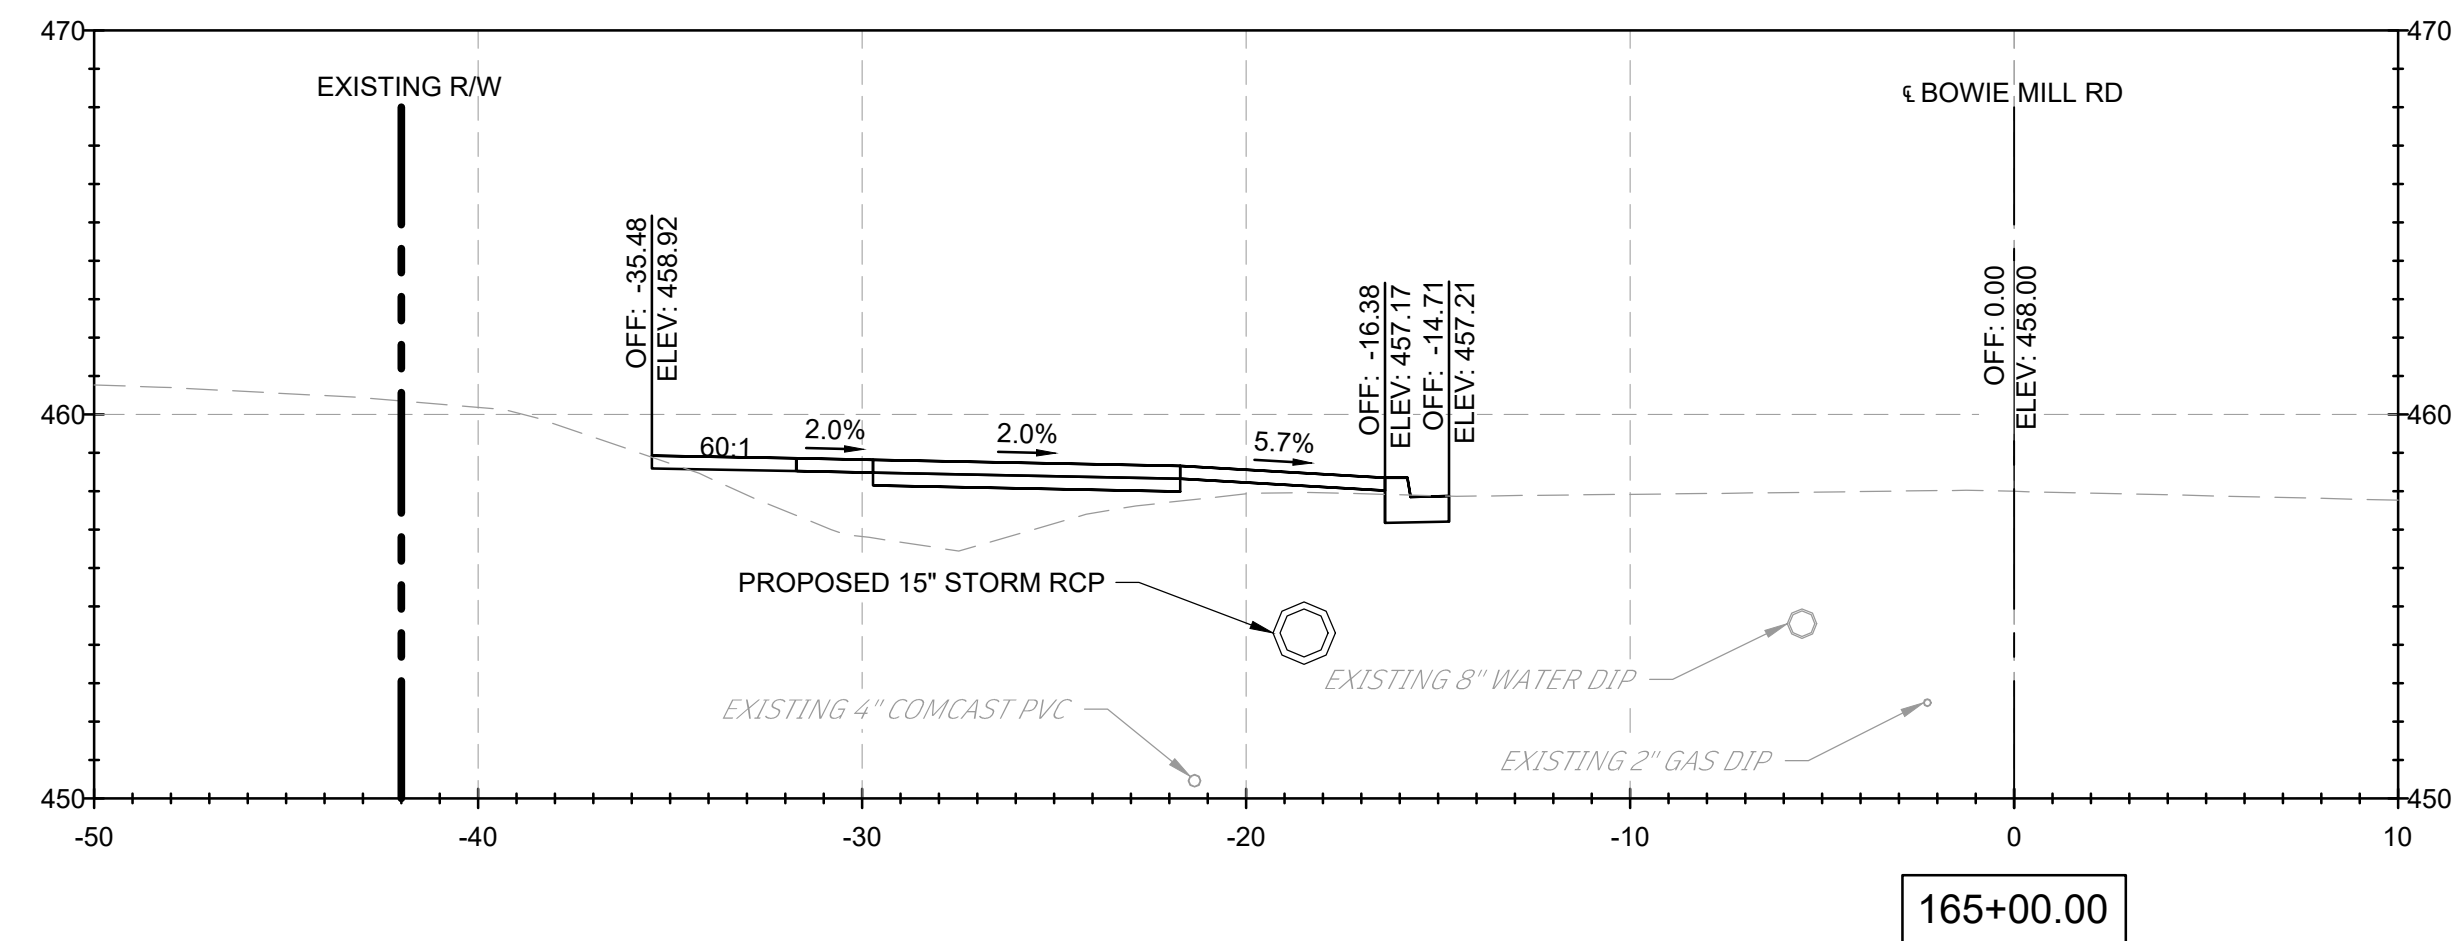


NOTES:

1. CROSS SECTION STATIONS FOLLOW THE ROAD WAY CENTERLINES OF MUNCASTER MILL ROAD AND BOWIE MILL ROAD.

FILE NAME: C:\pwworking\jmt\d0642115\pHD_Bowie Mill Road_XSections.dwg LAYOUT NAME: XS-55 PLOTTED: Friday, April 04, 2025 - 11:09pm USER: AHavener

90% DESIGN
NOT FOR CONSTRUCTION

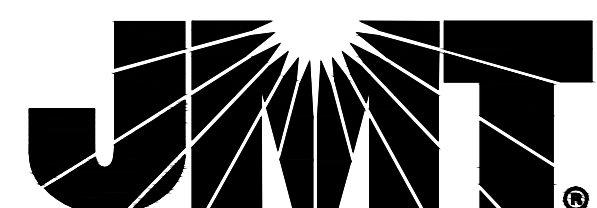

NO.	REVISION	DATE	BY	

MONTGOMERY COUNTY
DEPARTMENT OF TRANSPORTATION
GAITHERSBURG, MARYLAND

RECOMMENDED FOR APPROVAL

Chief, Design Section
APPROVED

Date

Date _____


 Chief, Division of Transportation Engineering _____
 Date

Date _____

Designed by: ADH Drawn by: TMB Checked by: JJR

XS-55
CROSS SECTIONS
BOWIE MILL ROAD
BIKEWAY







M-NCPPC PERMIT NO. MR2023016 SHA TRACKING NO. 24APMO039XX

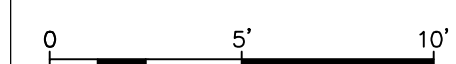

SCALE: 1"=5'

DATE: APRIL 2025


Project No. : 502108 Sheet 391 of 393

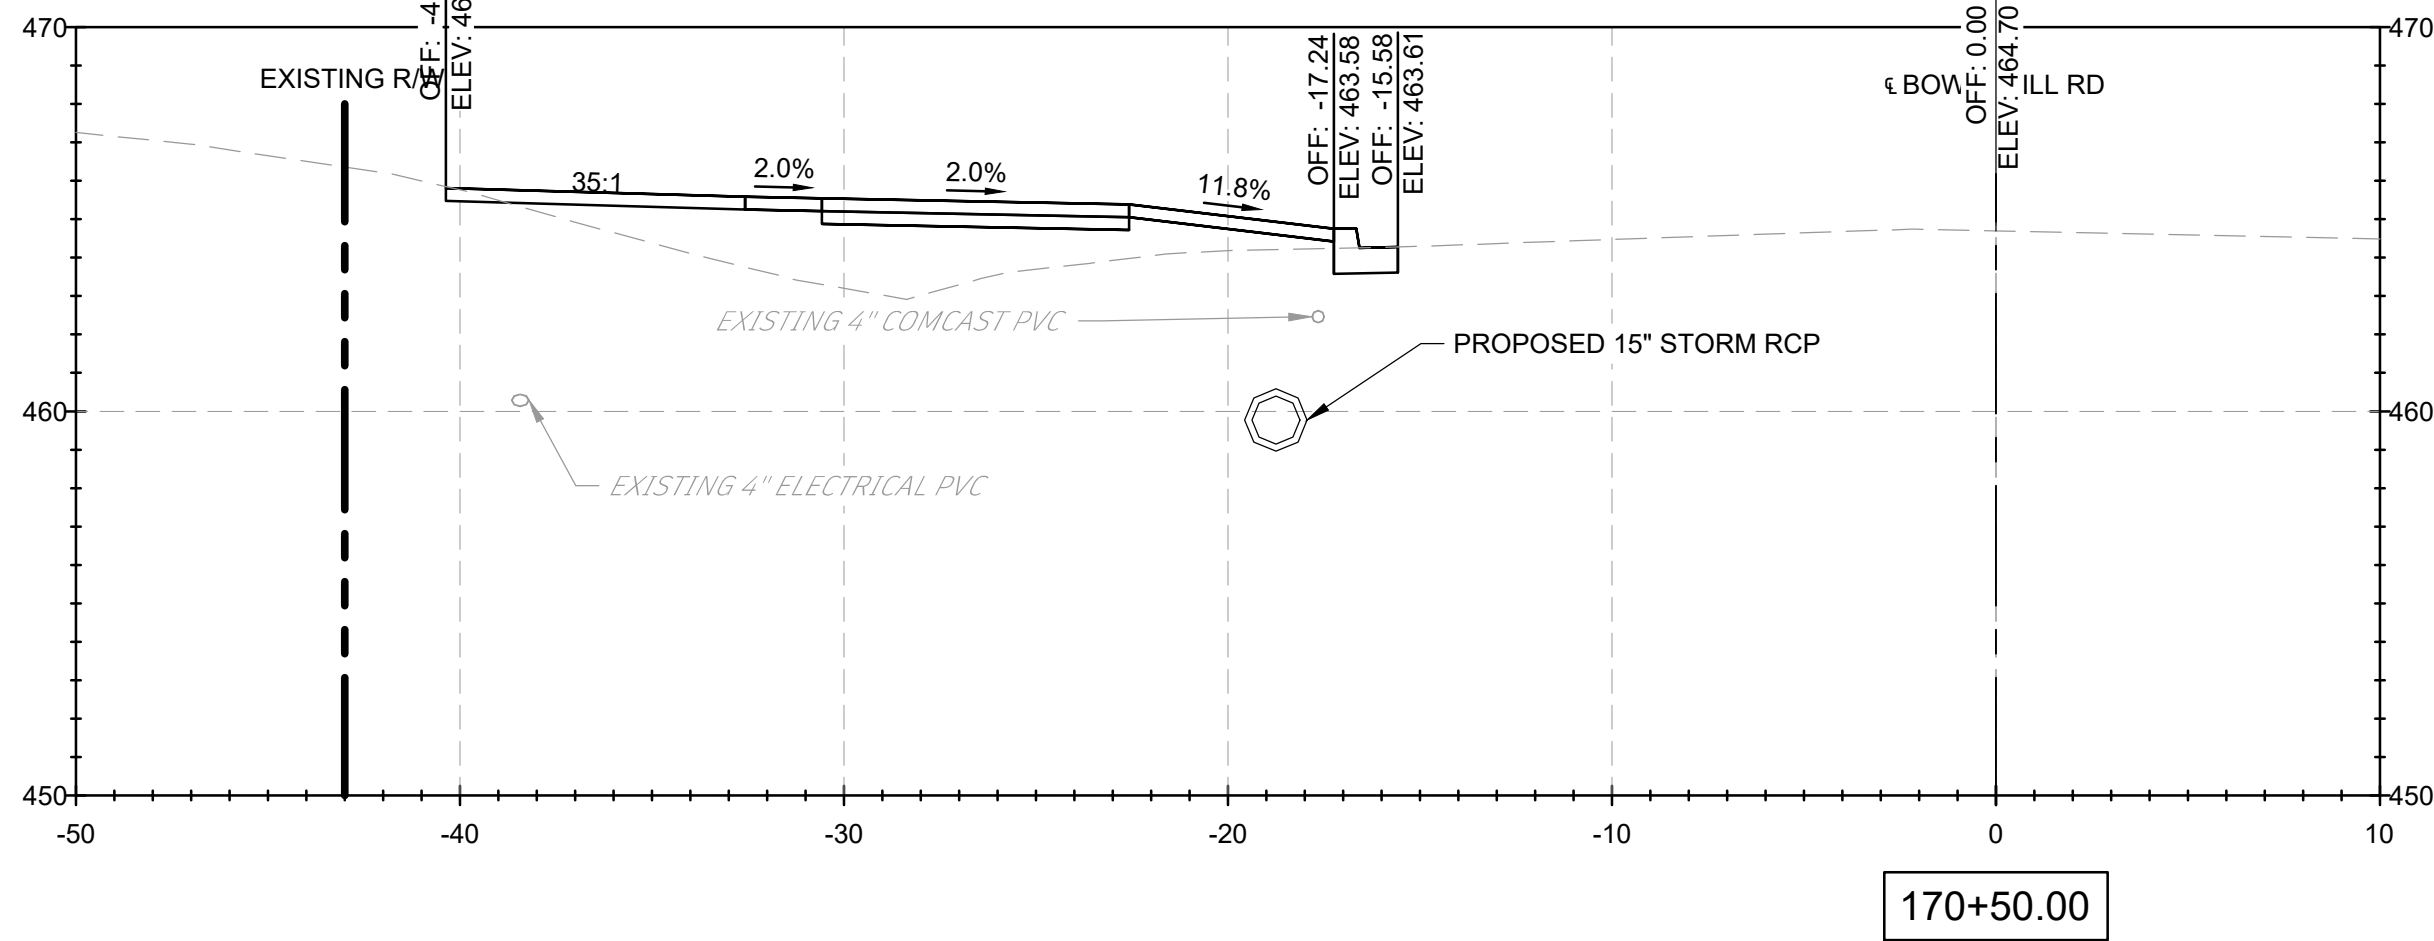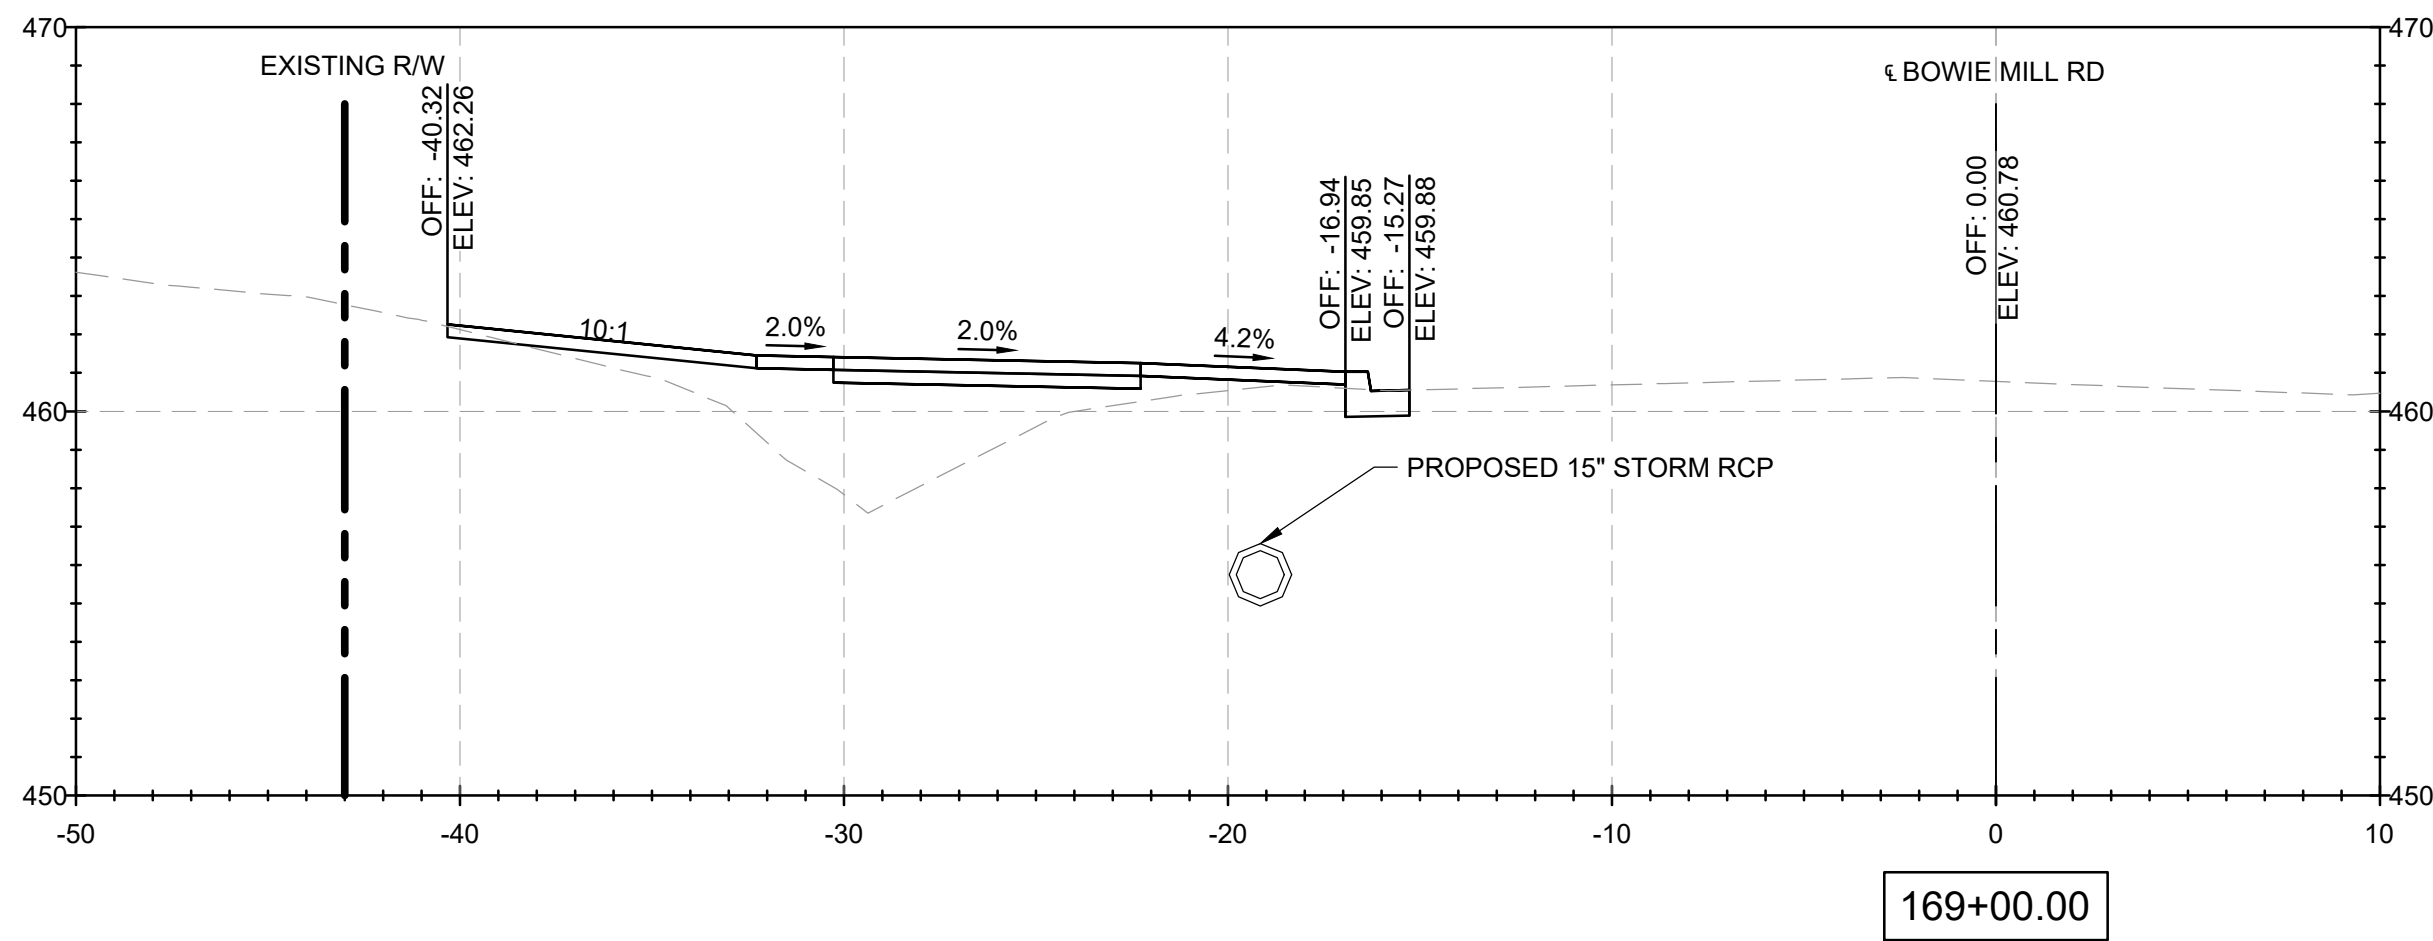
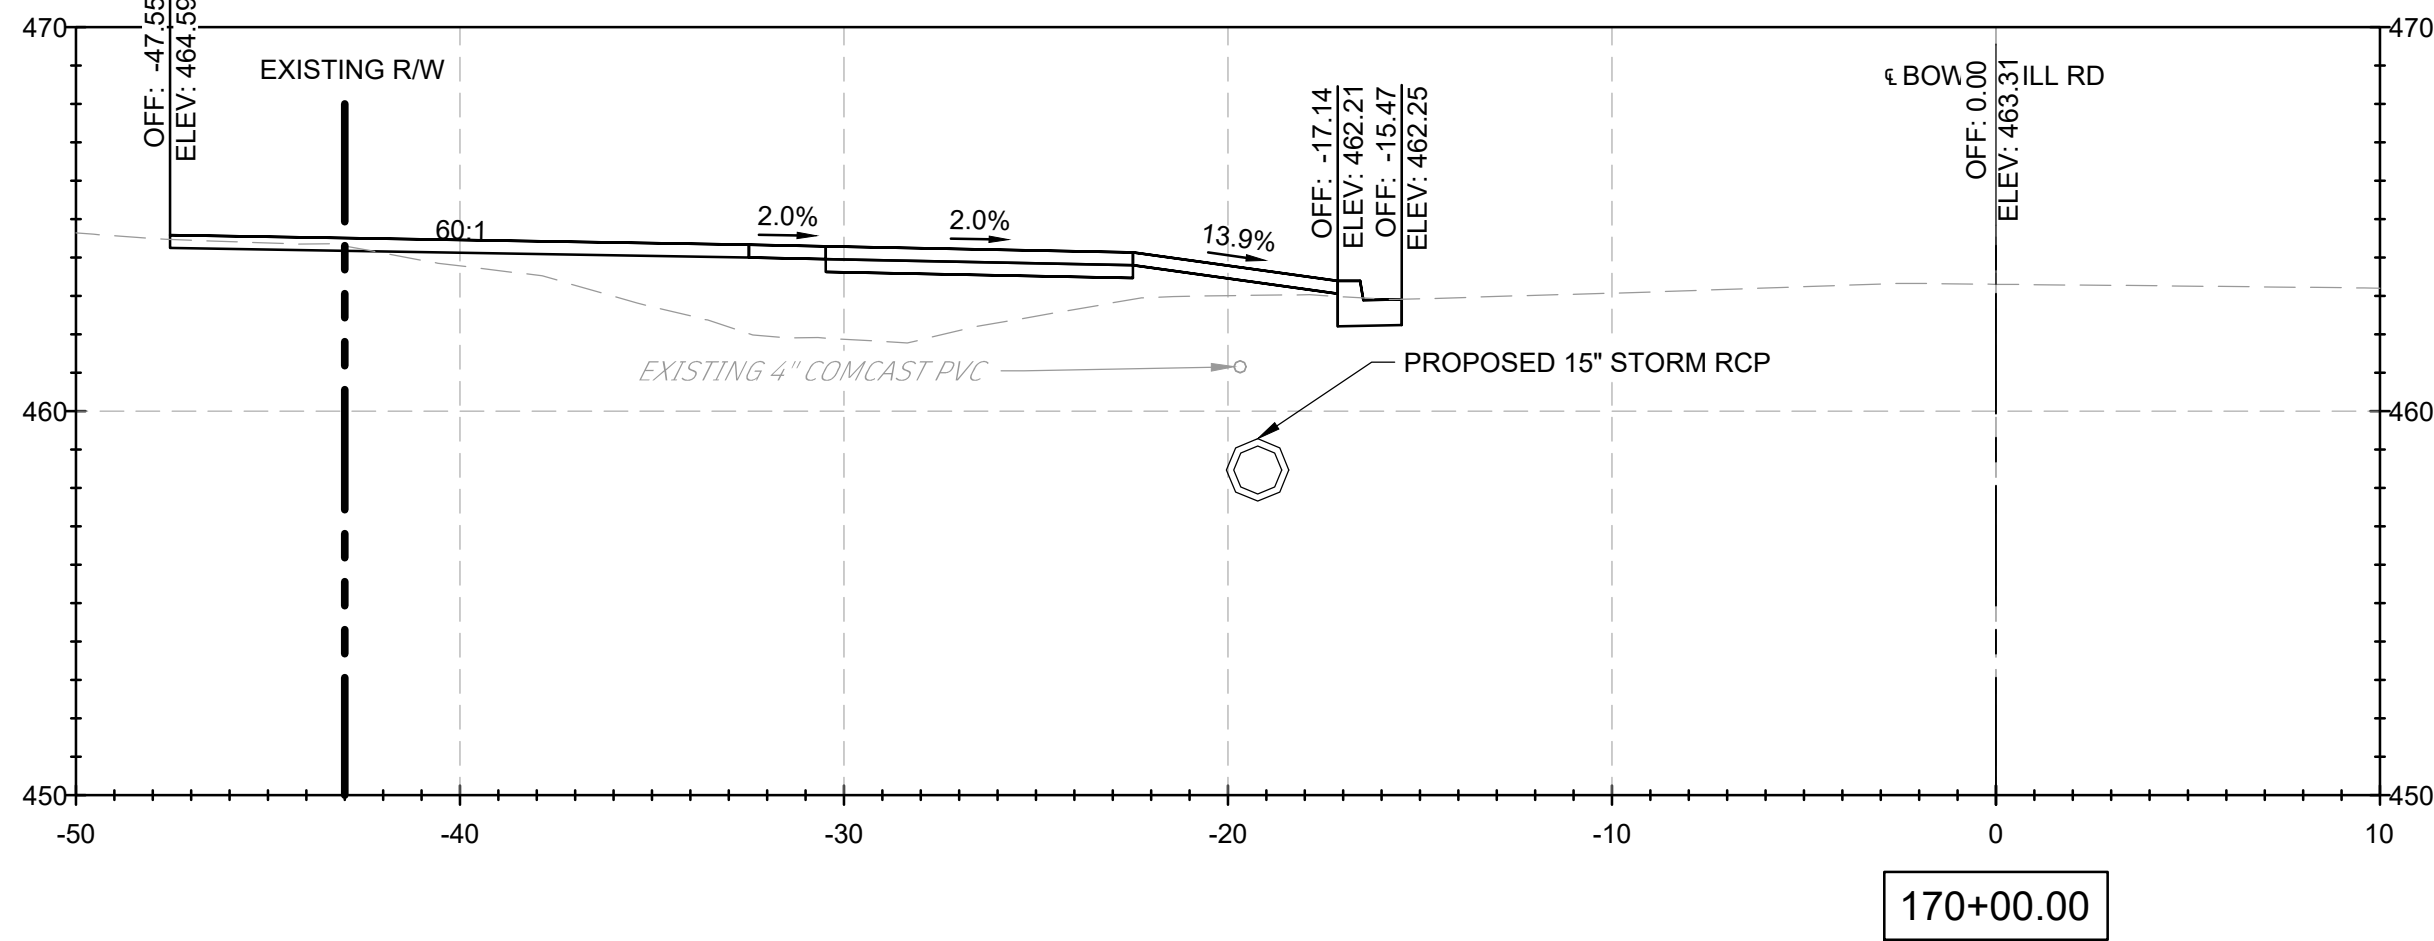
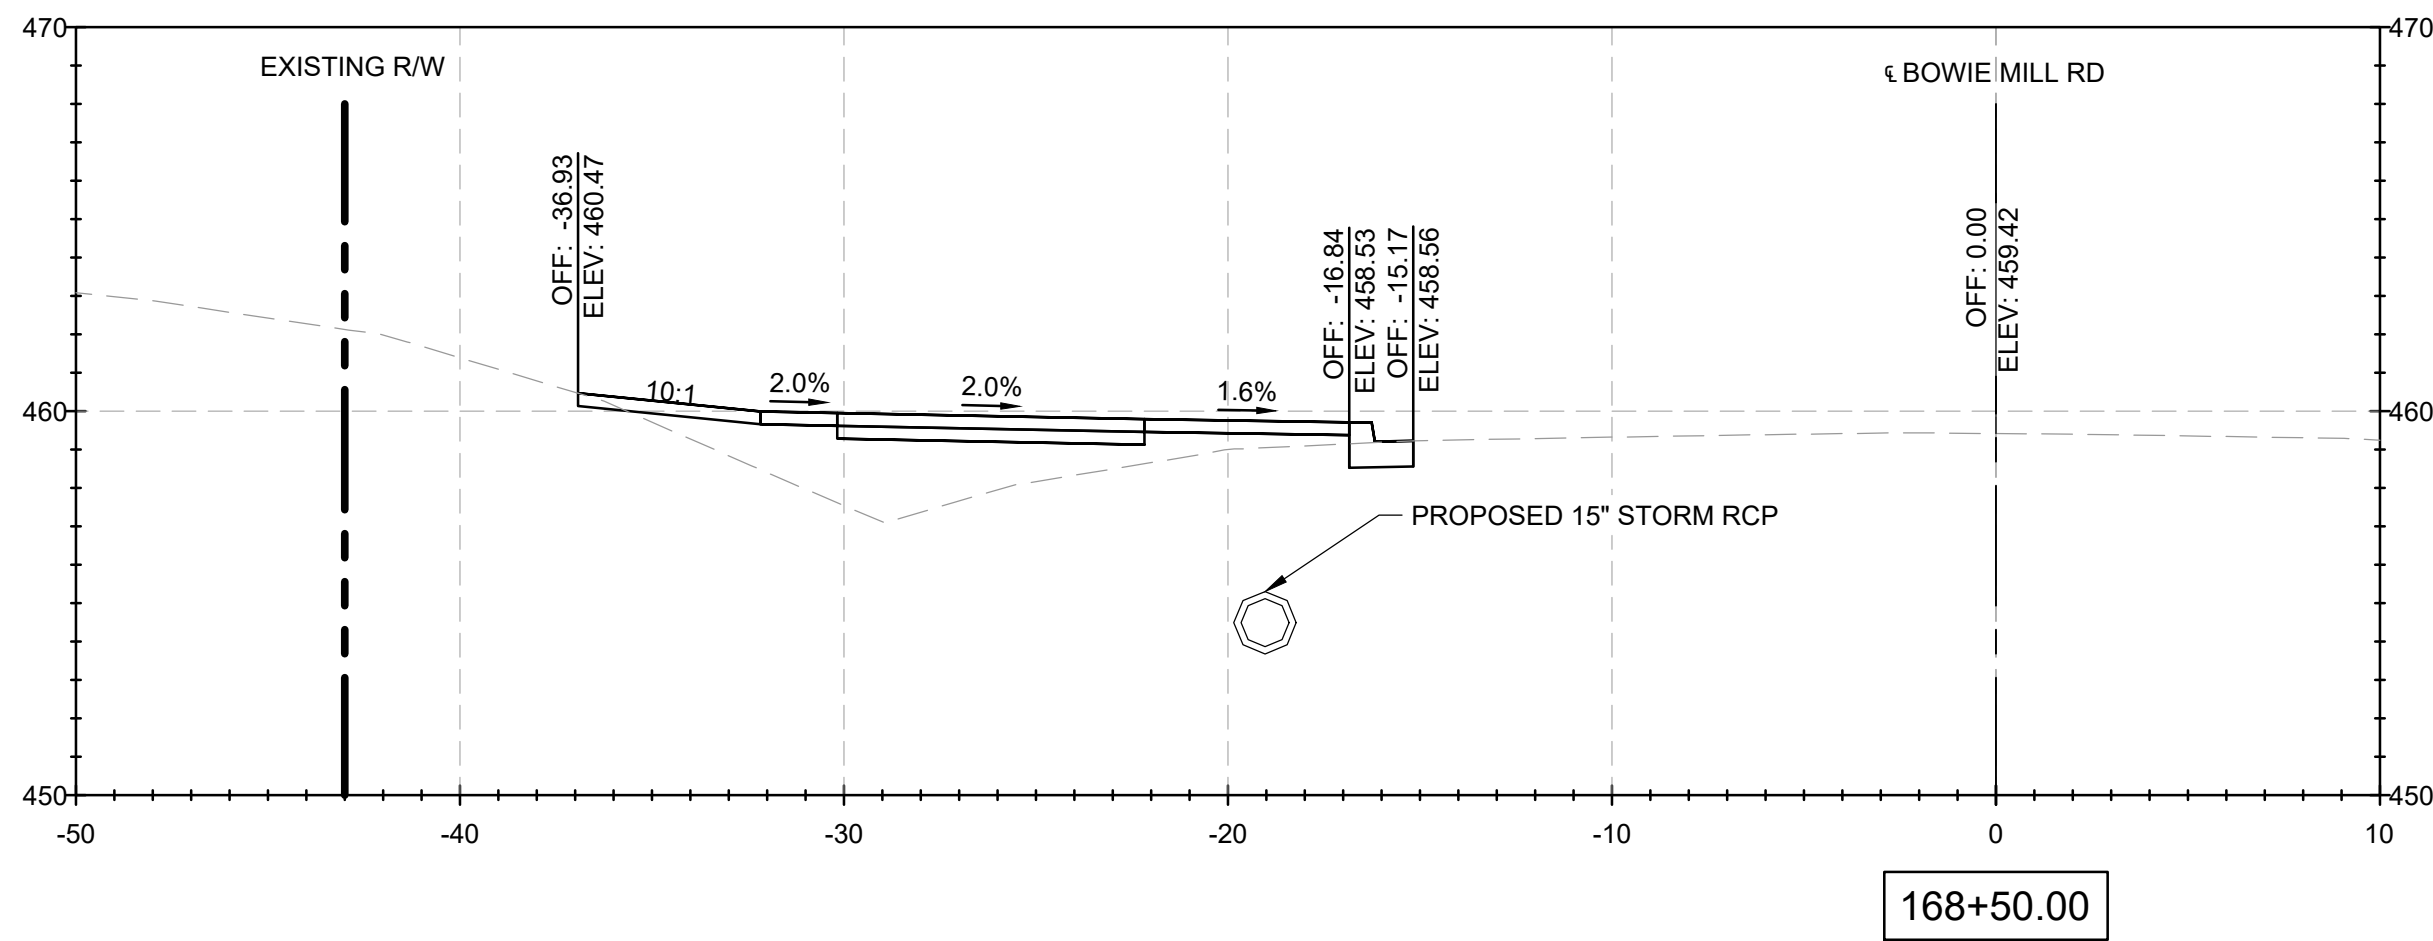
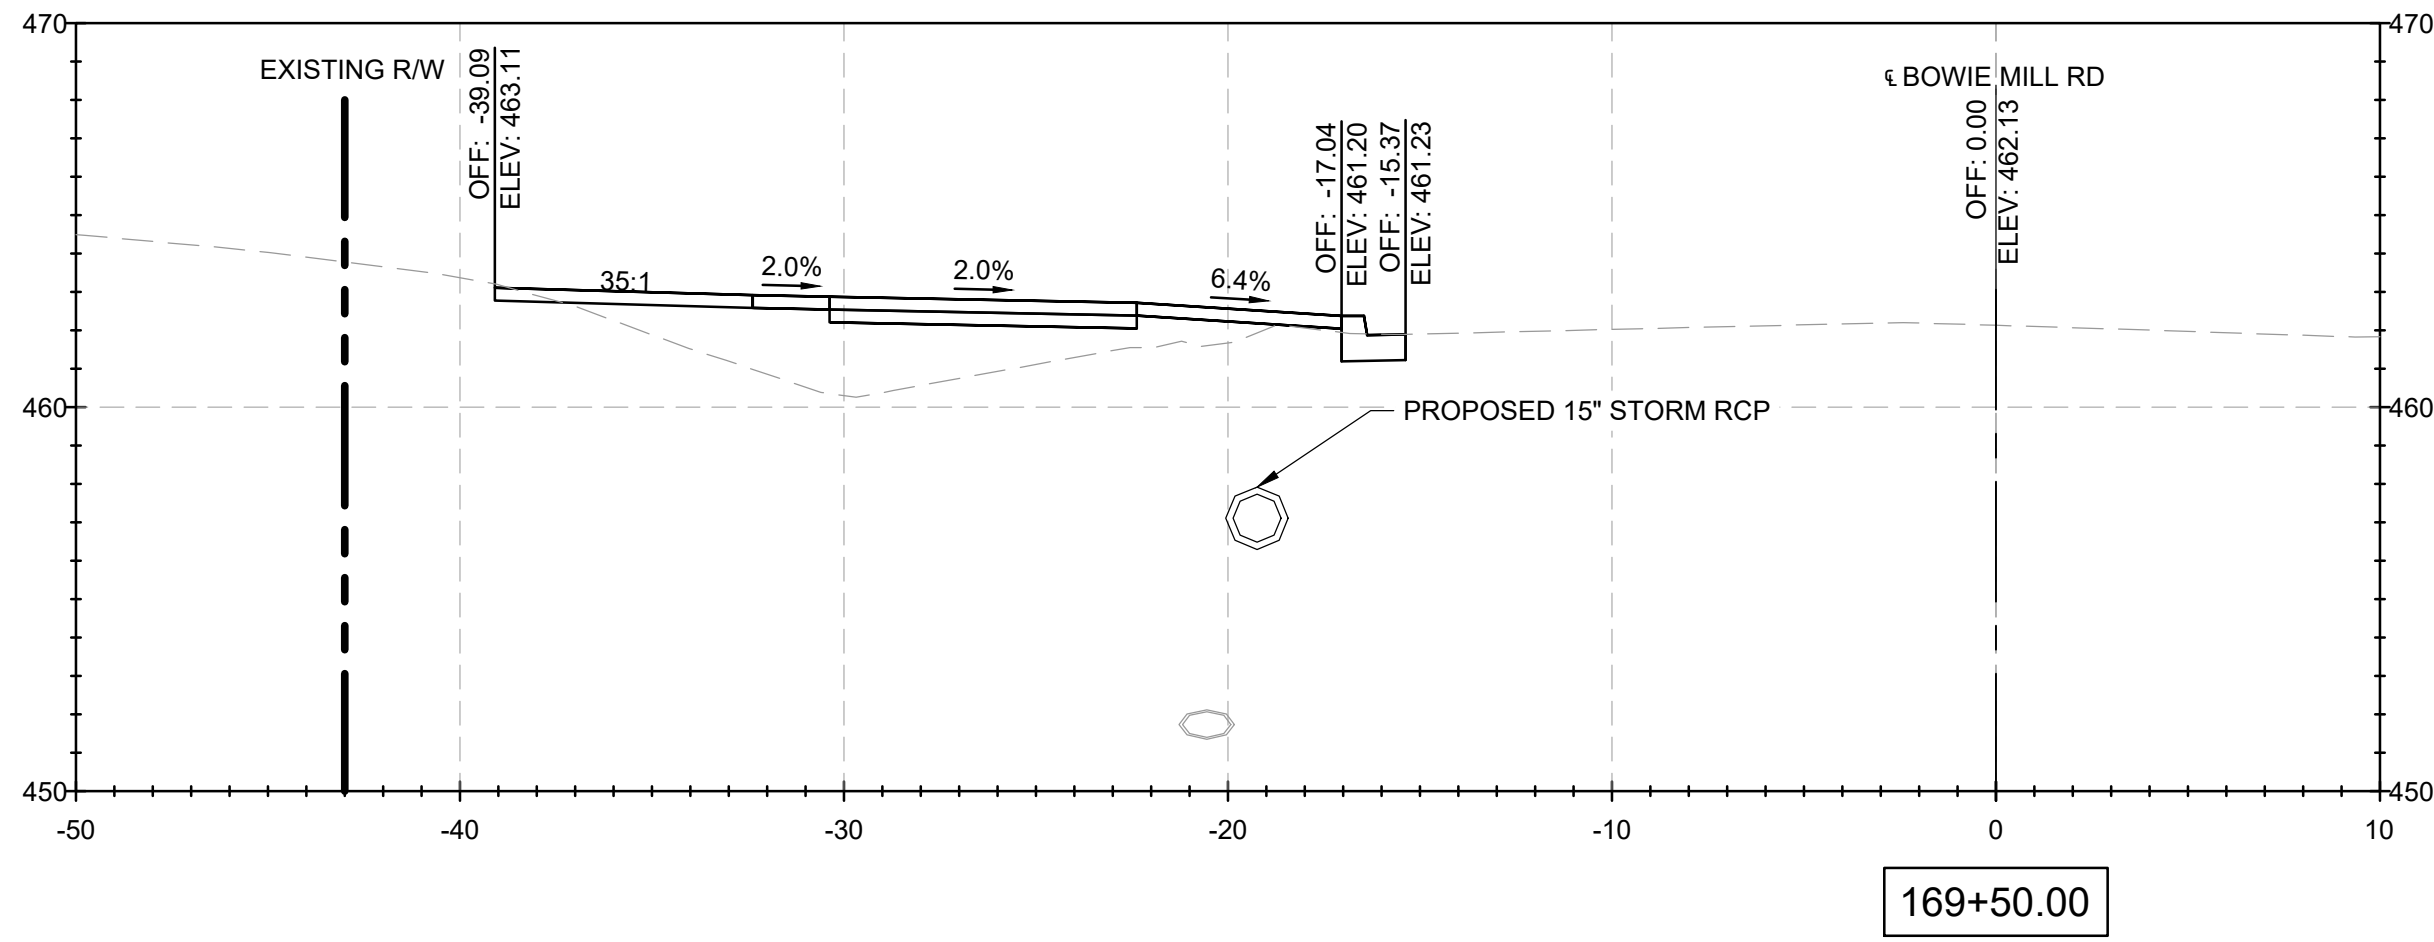
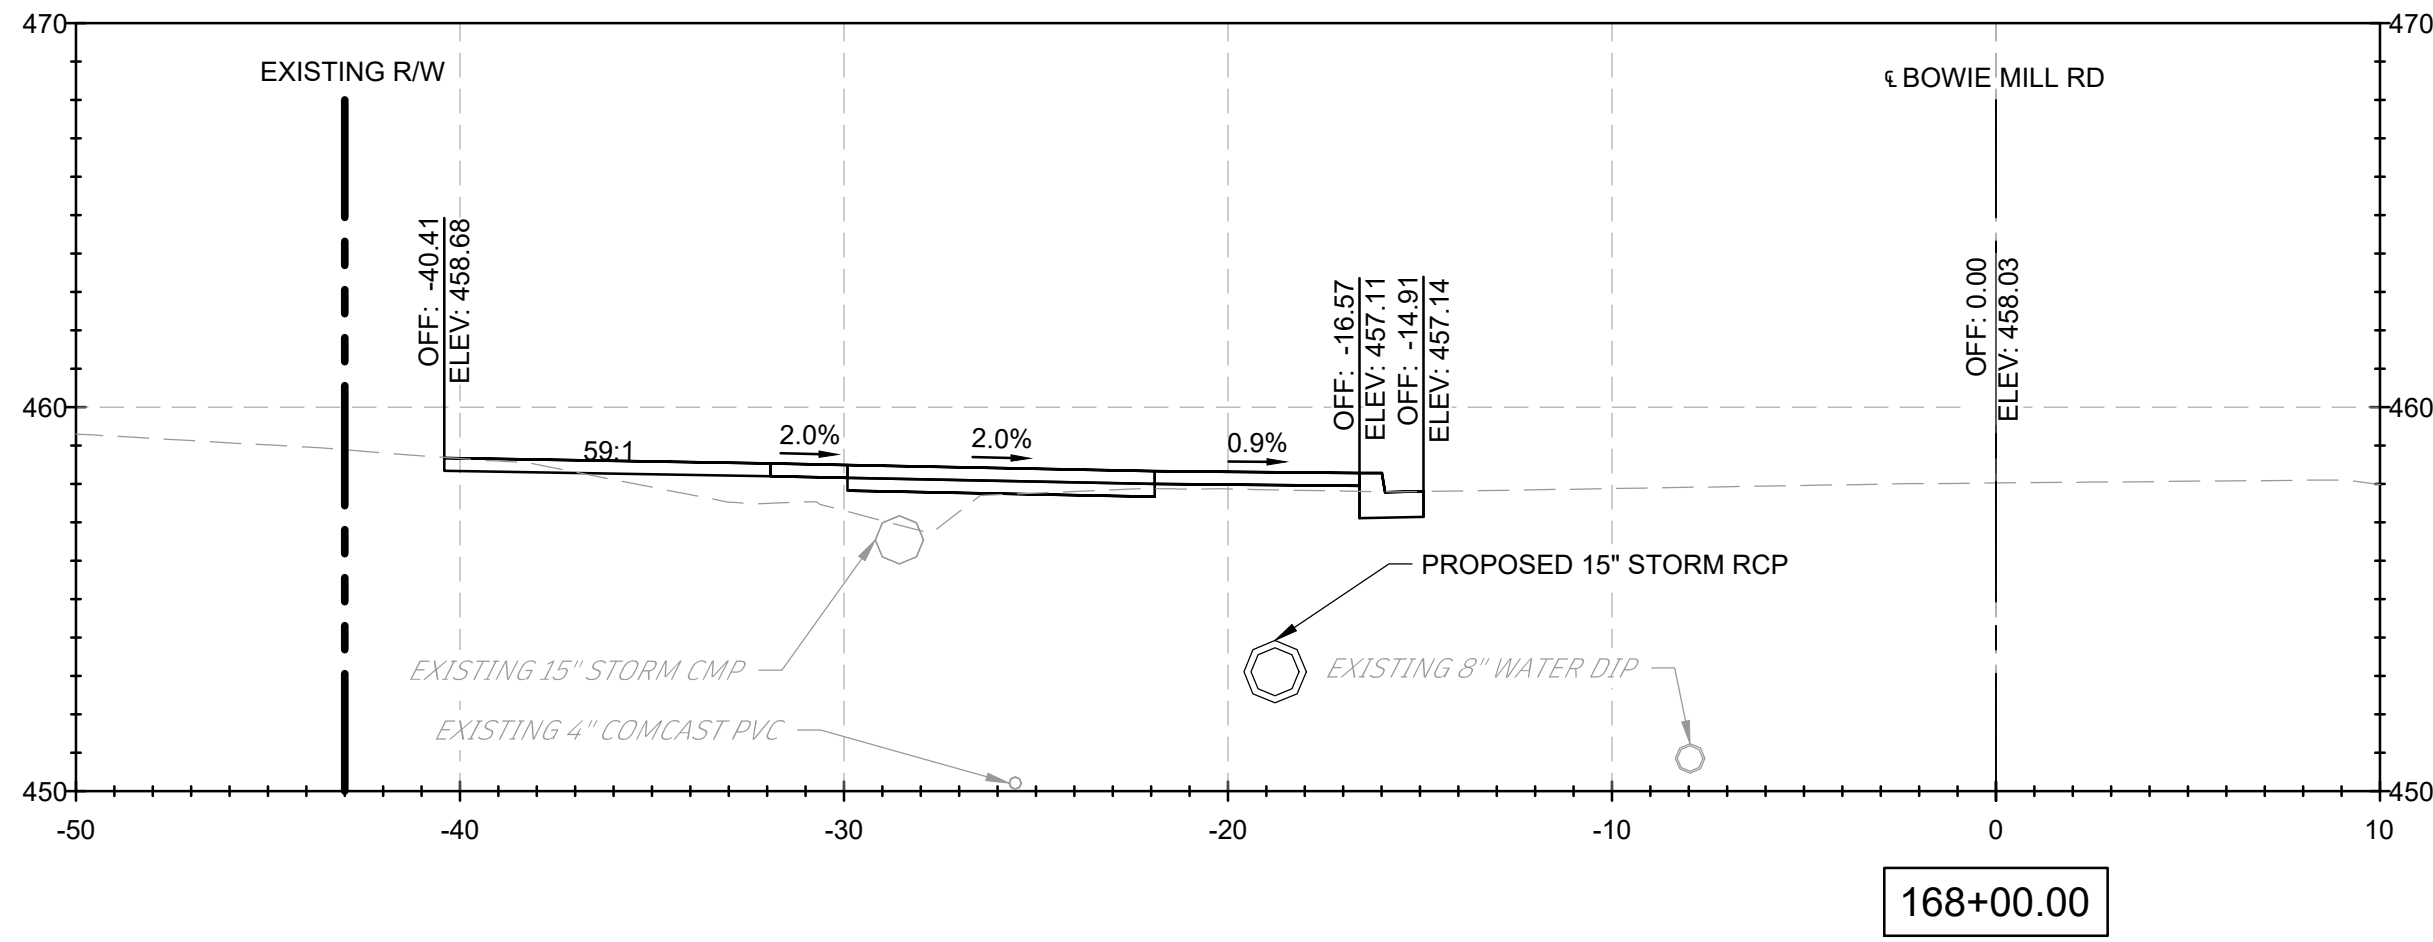


NOTES:

- CROSS SECTION STATIONS FOLLOW THE ROAD WAY CENTERLINES OF MUNCASTER MILL ROAD AND BOWIE MILL ROAD.

FILE NAME: C:\pwworking\jmt\0642115\pHD_Bowie Mill Road_XSections.dwg LAYOUT NAME: XS-56 PLOTTED: Friday, April 04, 2025 - 11:10pm USER: AHavener

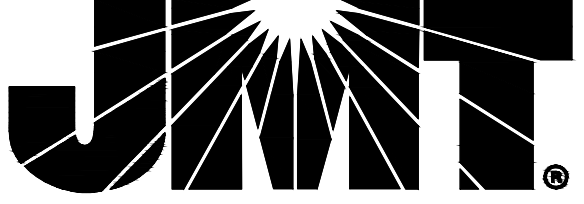90% DESIGN NOT FOR CONSTRUCTION						MONTGOMERY COUNTY DEPARTMENT OF TRANSPORTATION GAITHERSBURG, MARYLAND		XS-56 CROSS SECTIONS BOWIE MILL ROAD BIKEWAY
						RECOMMENDED FOR APPROVAL		
						Chief, Design Section APPROVED		Date
						Chief, Division of Transportation Engineering		Date
						Designed by: <u>ADH</u> Drawn by: <u>TMB</u> Checked by: <u>JJR</u>		
						Project No. : <u>502108</u>		DATE: APRIL 2025
						Sheet <u>392</u> of <u>393</u>		

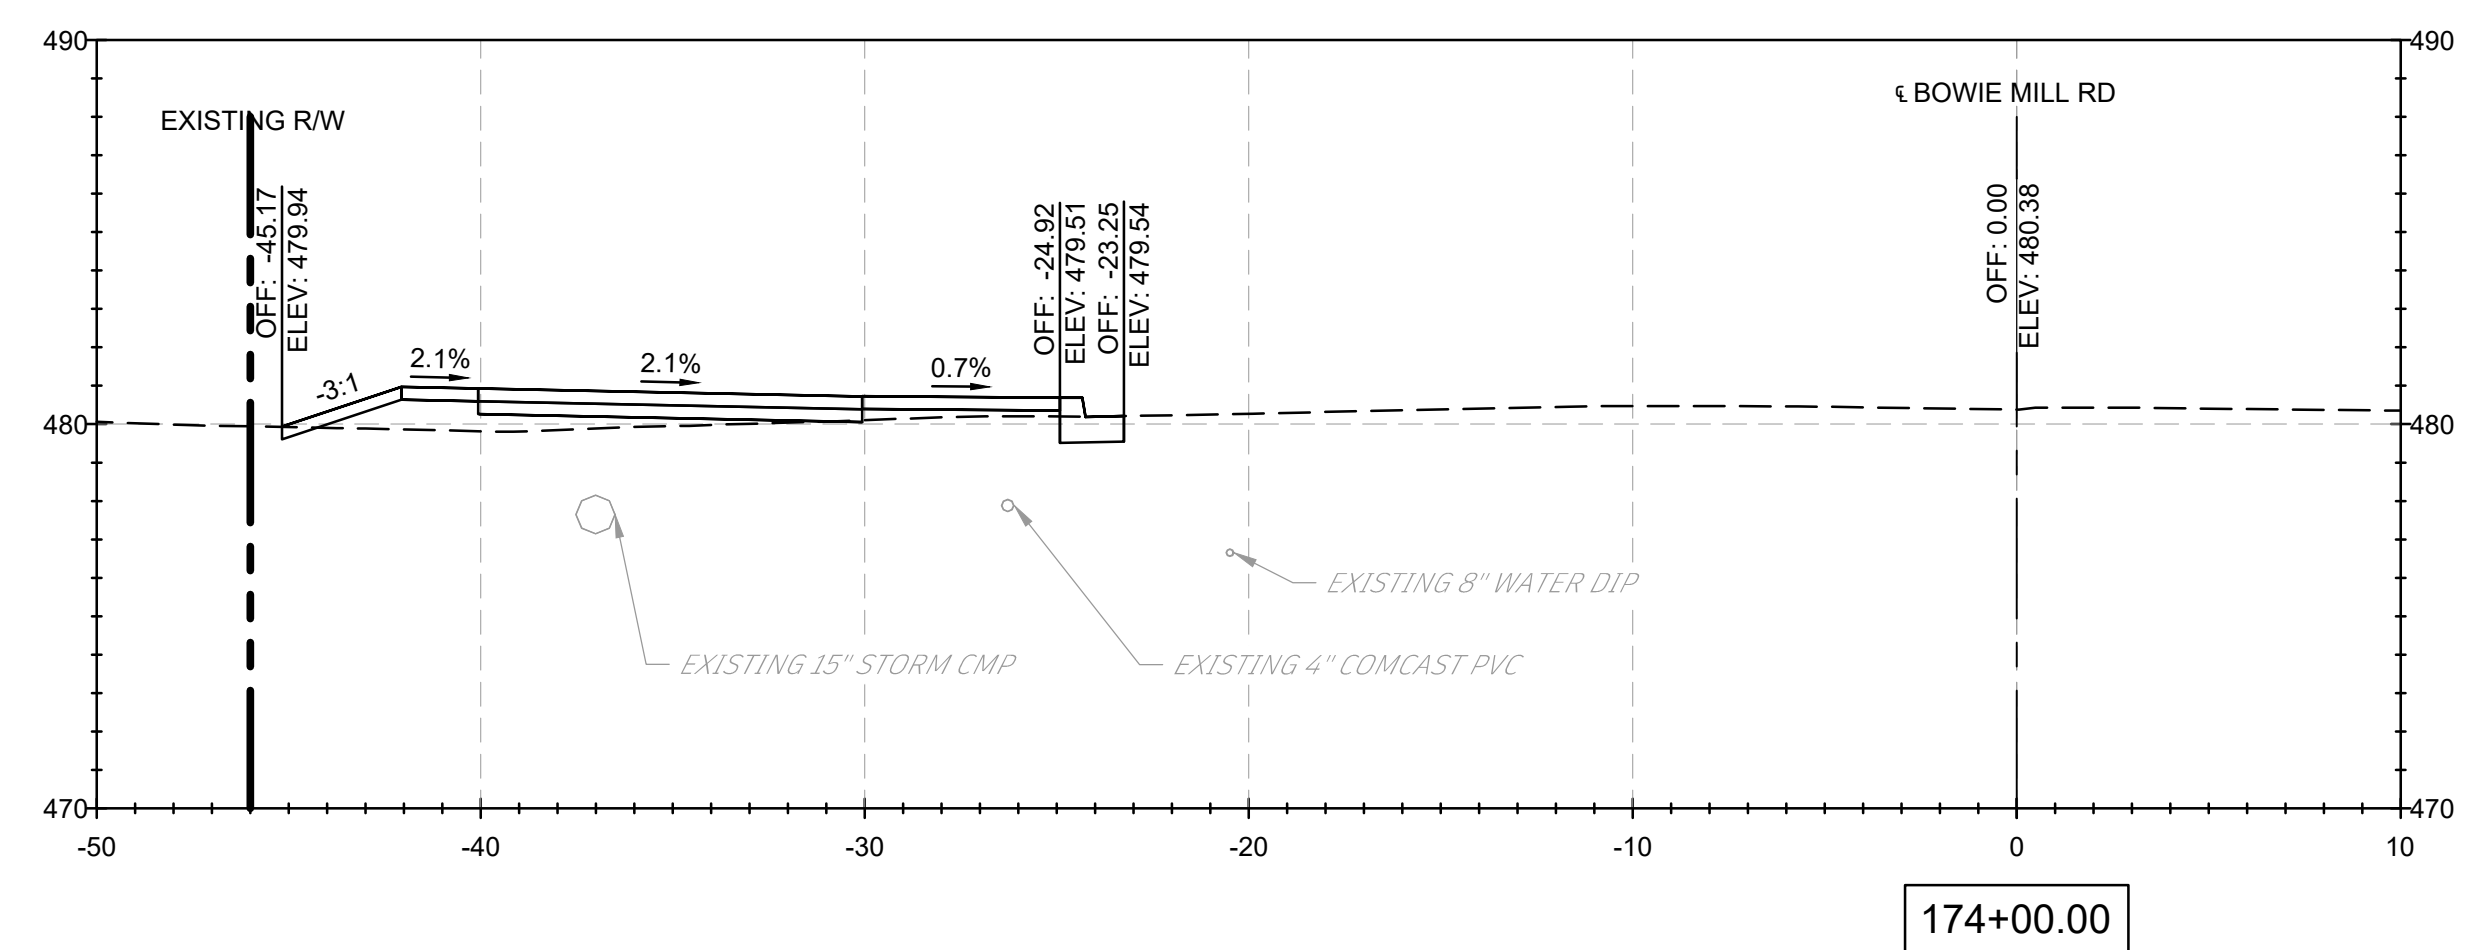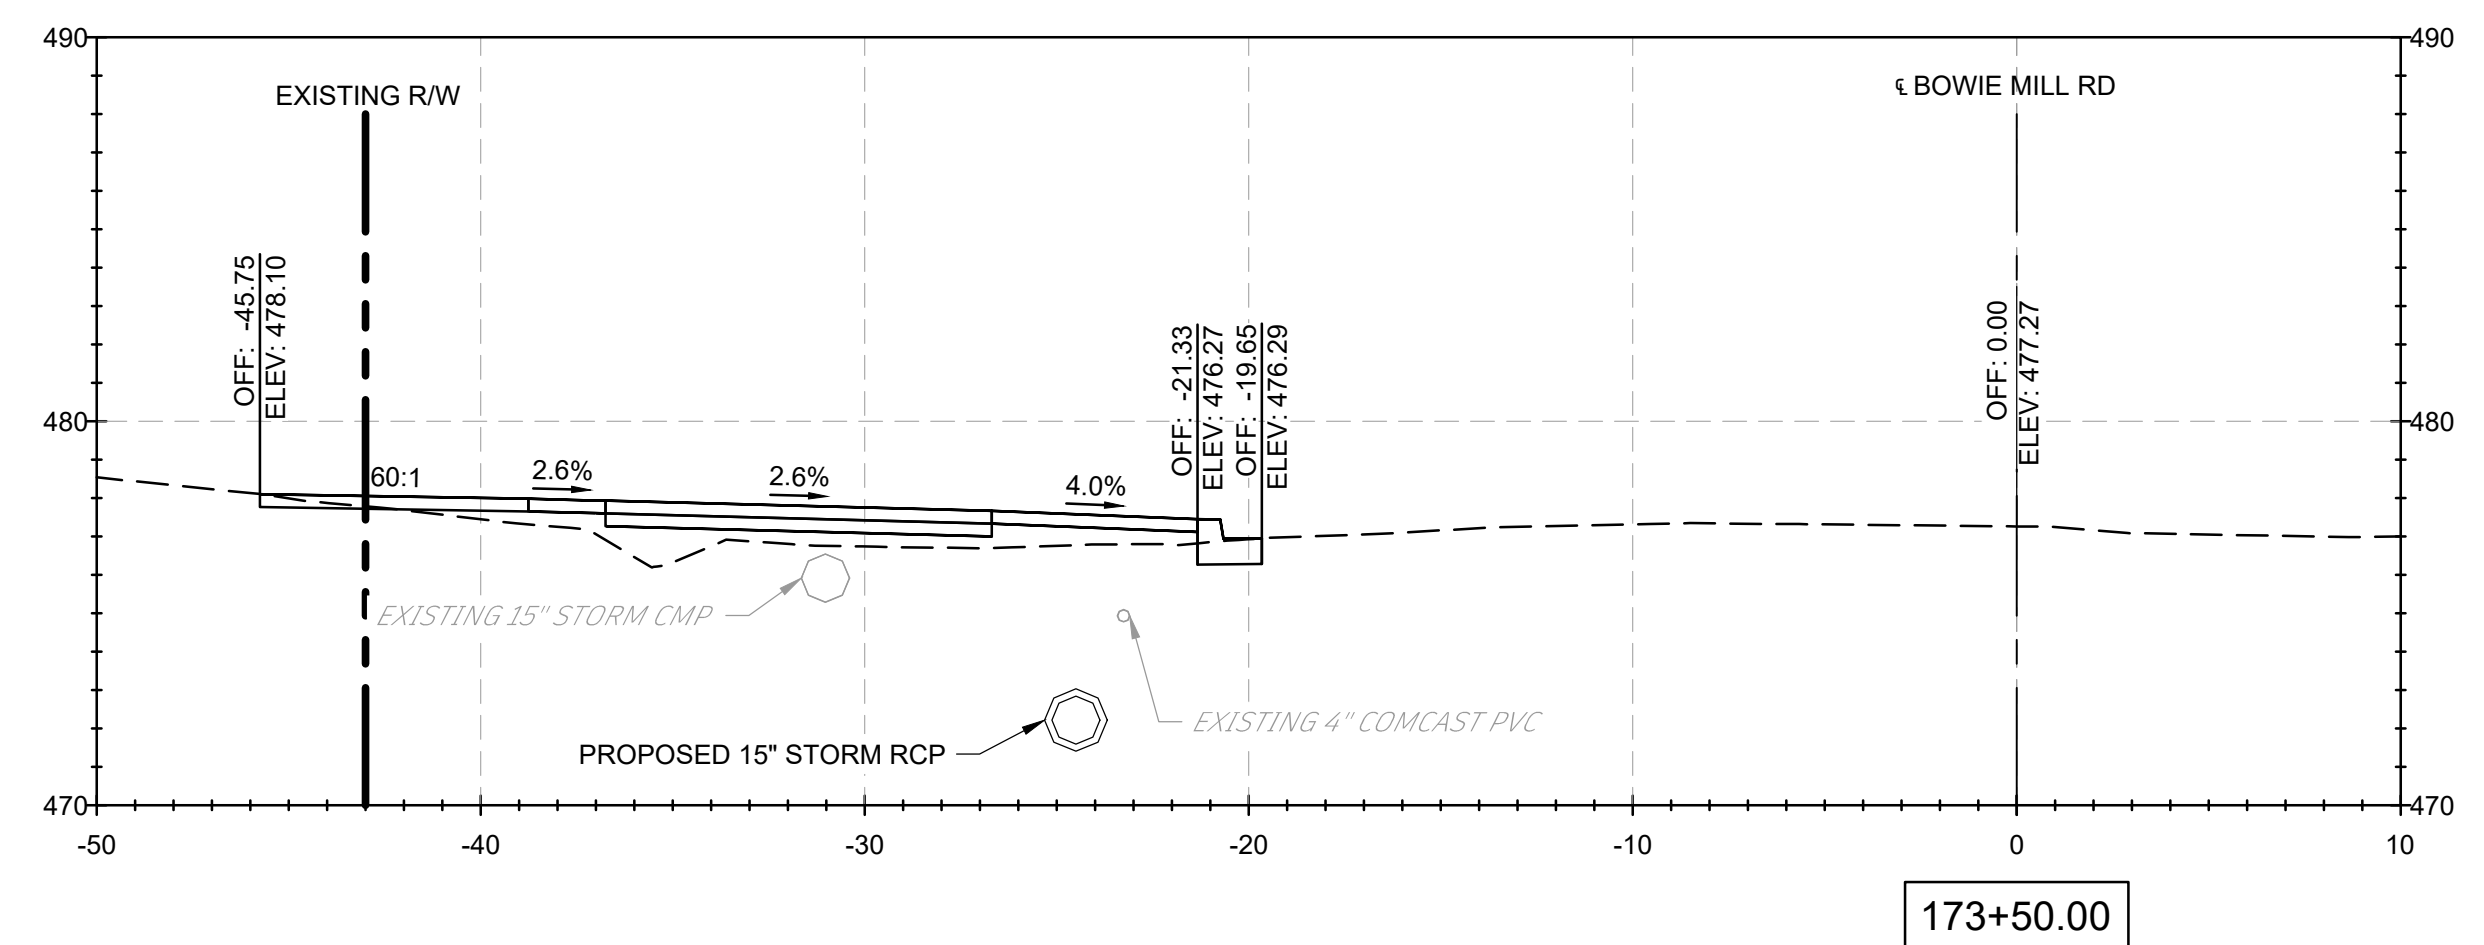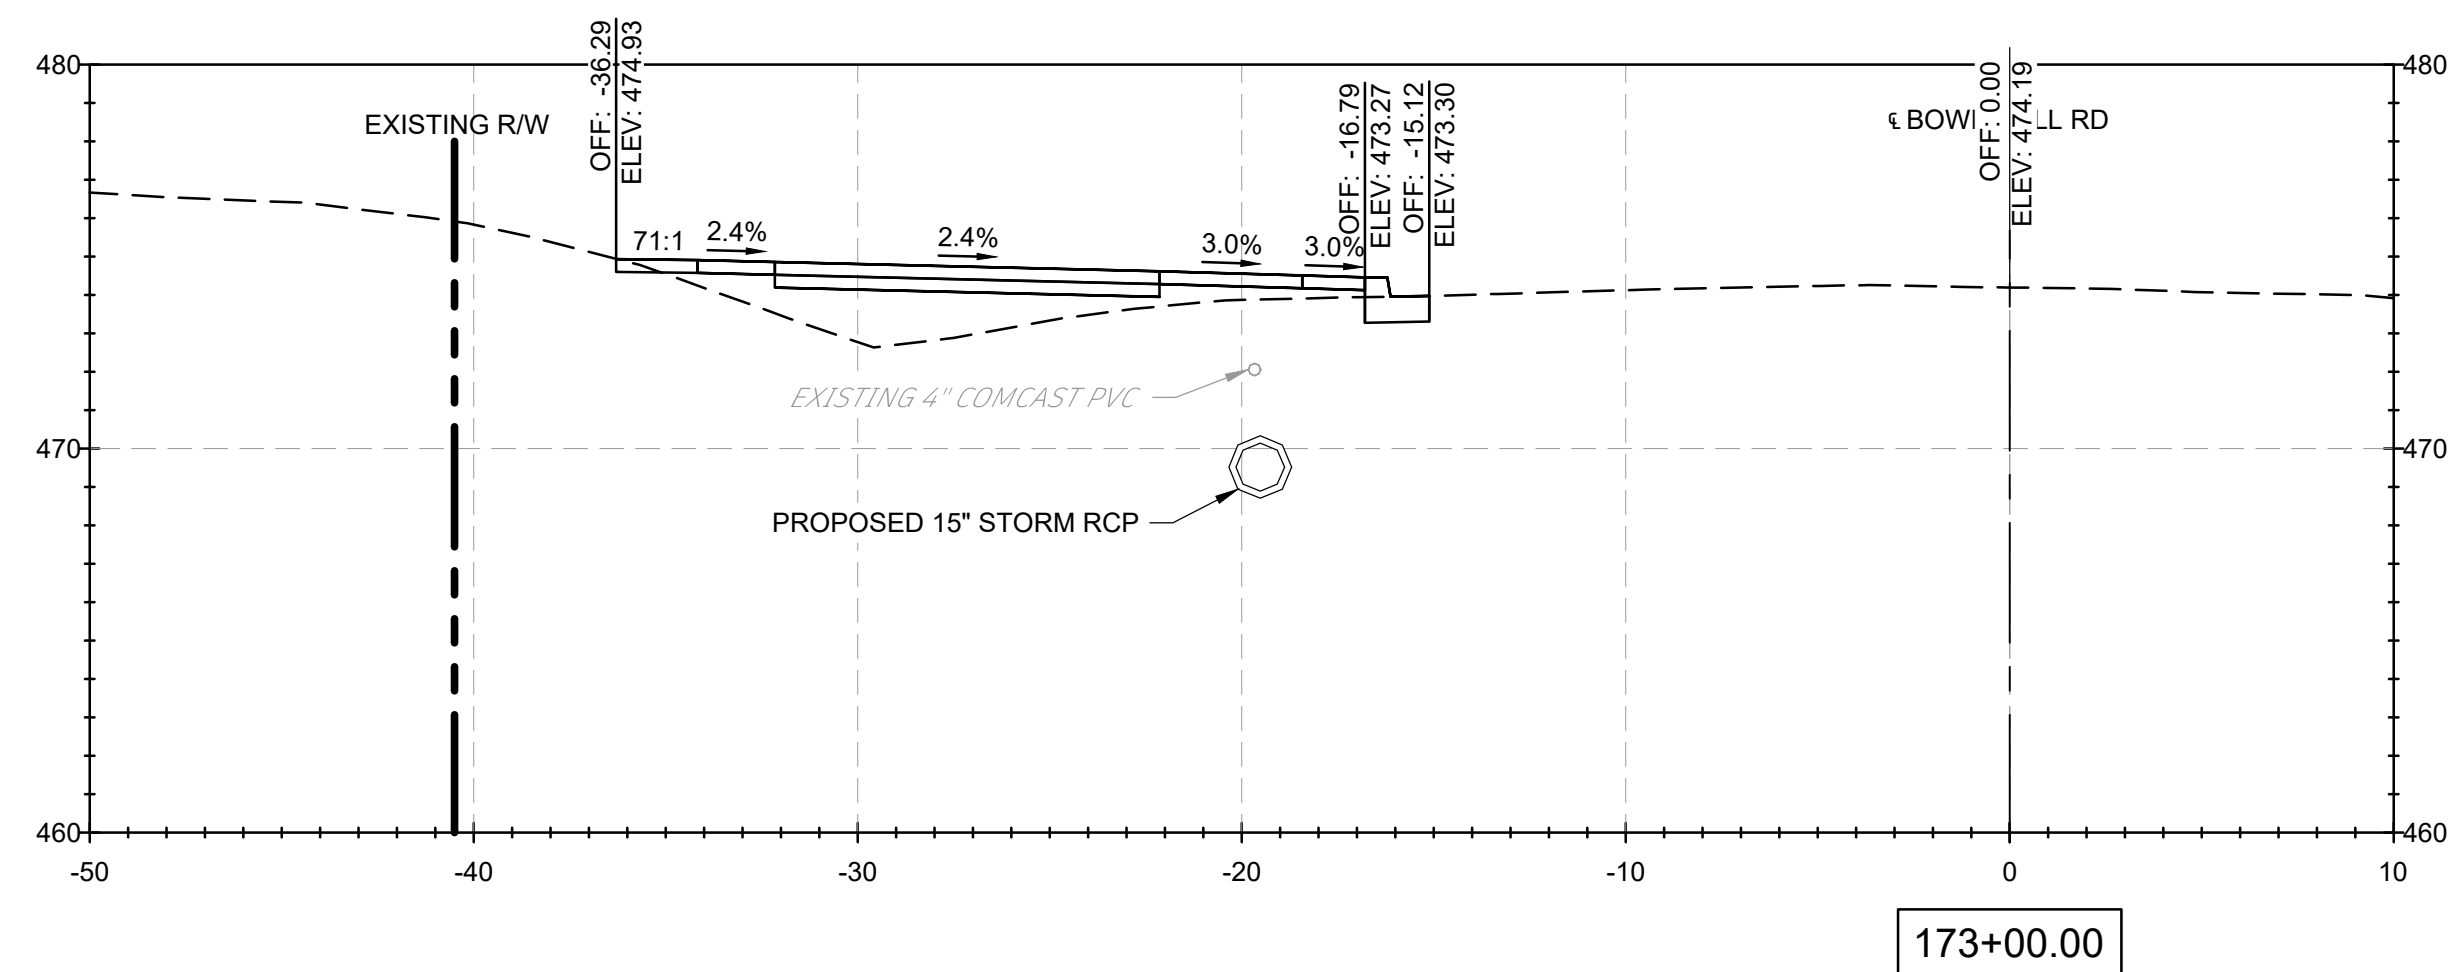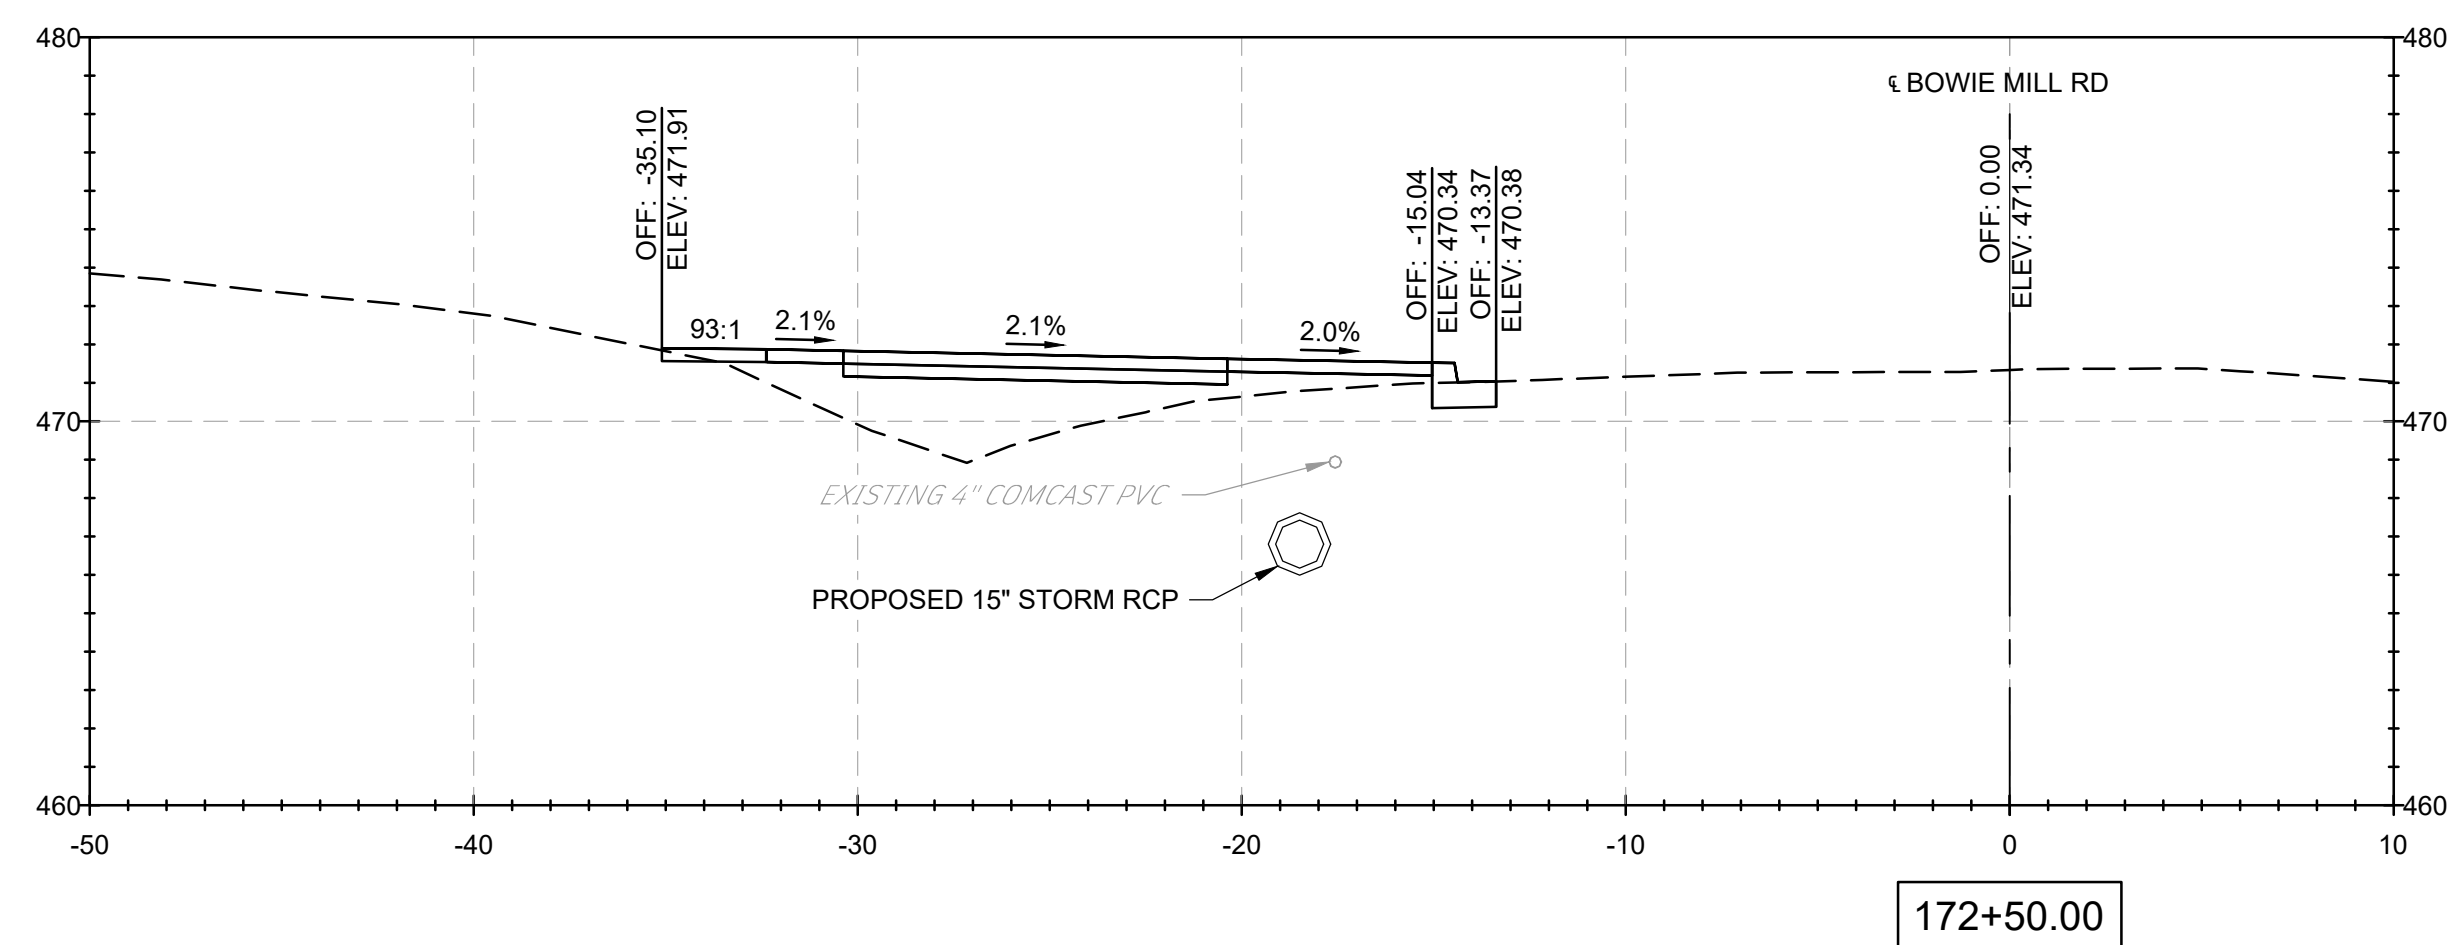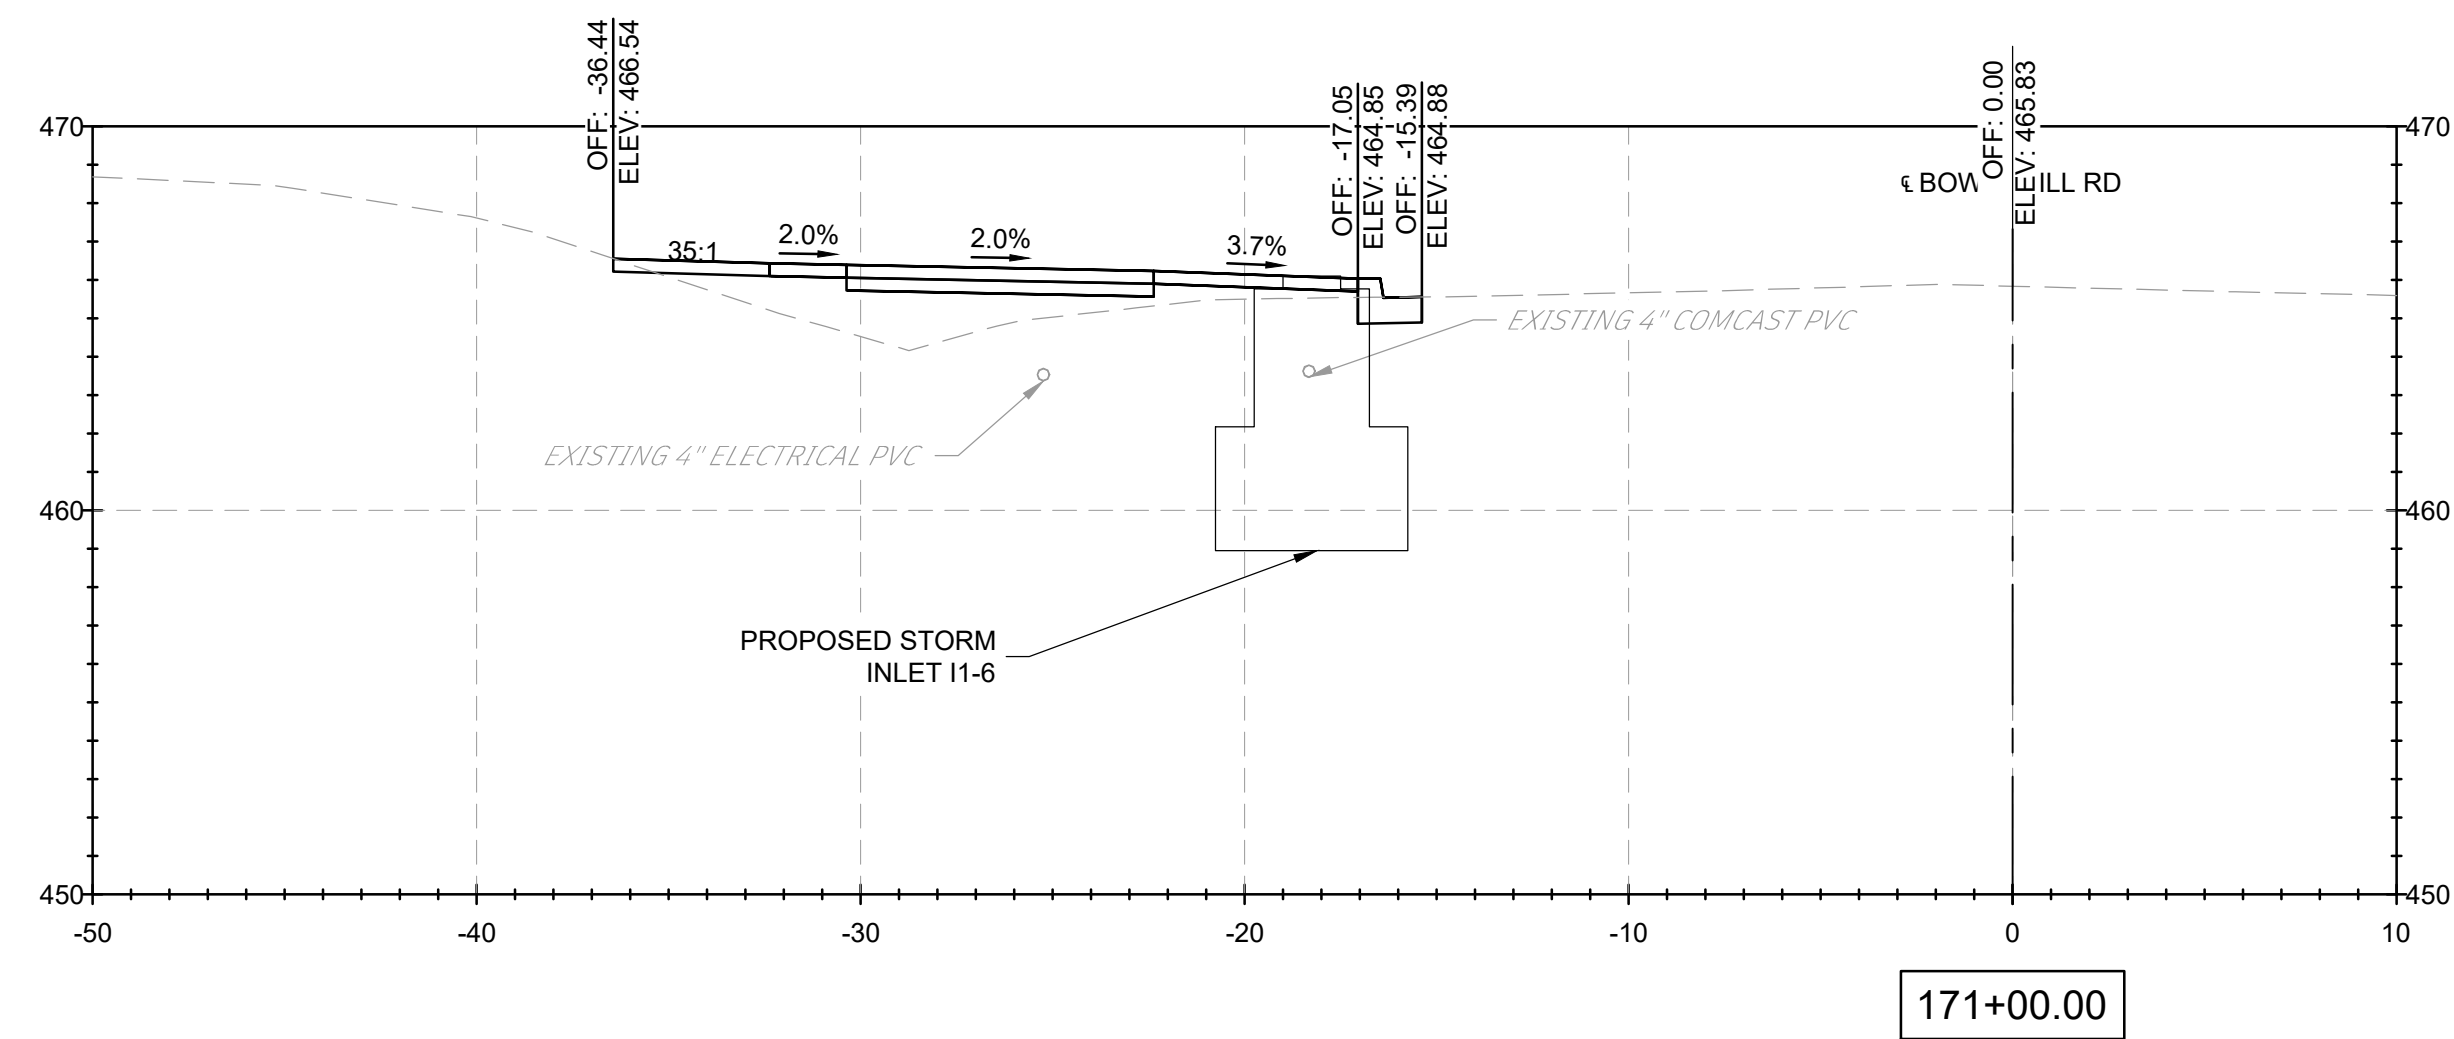


NOTES:

1. CROSS SECTION STATIONS FOLLOW THE ROAD WAY CENTERLINES OF MUNCASTER MILL ROAD AND BOWIE MILL ROAD.

FILE NAME: C:\pwworking\jmt\0642115\pHD_Bowie Mill Road_XSections.dwg LAYOUT NAME: XS-57 PLOTTED: Friday, April 04, 2025 - 11:14pm USER: AHavener

90% DESIGN
NOT FOR CONSTRUCTION

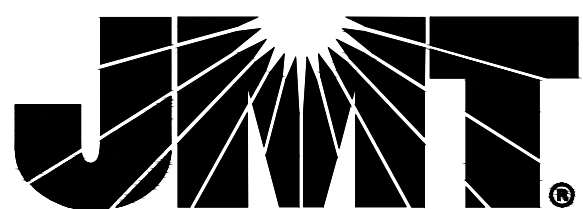[illegible]

MONTGOMERY COUNTY
DEPARTMENT OF TRANSPORTATION
GAITHERSBURG, MARYLAND

RECOMMENDED FOR APPROVAL

Chief, Design Section _____ Date _____
 APPROVED

Date _____


 Chief, Division of Transportation Engineering Date _____

Date _____

Designed by: ADH Drawn by: TMB Checked by: JJR

XS-57
CROSS SECTIONS
BOWIE MILL ROAD
BIKEWAY

M-NCPPC PERMIT NO. MR2023016 SHA TRACKING NO. 24APMO039XX

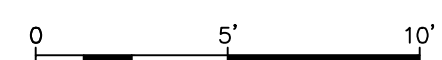

SCALE: 1"=5'

DATE: APRIL 2025

Project No. : 502108 Sheet 393 of 393