BOYDS TRANSIT IMPROVEMENTS

Montgomery County Department of Transportation

TYPICAL SECTION

TYPICAL SECTION A-A

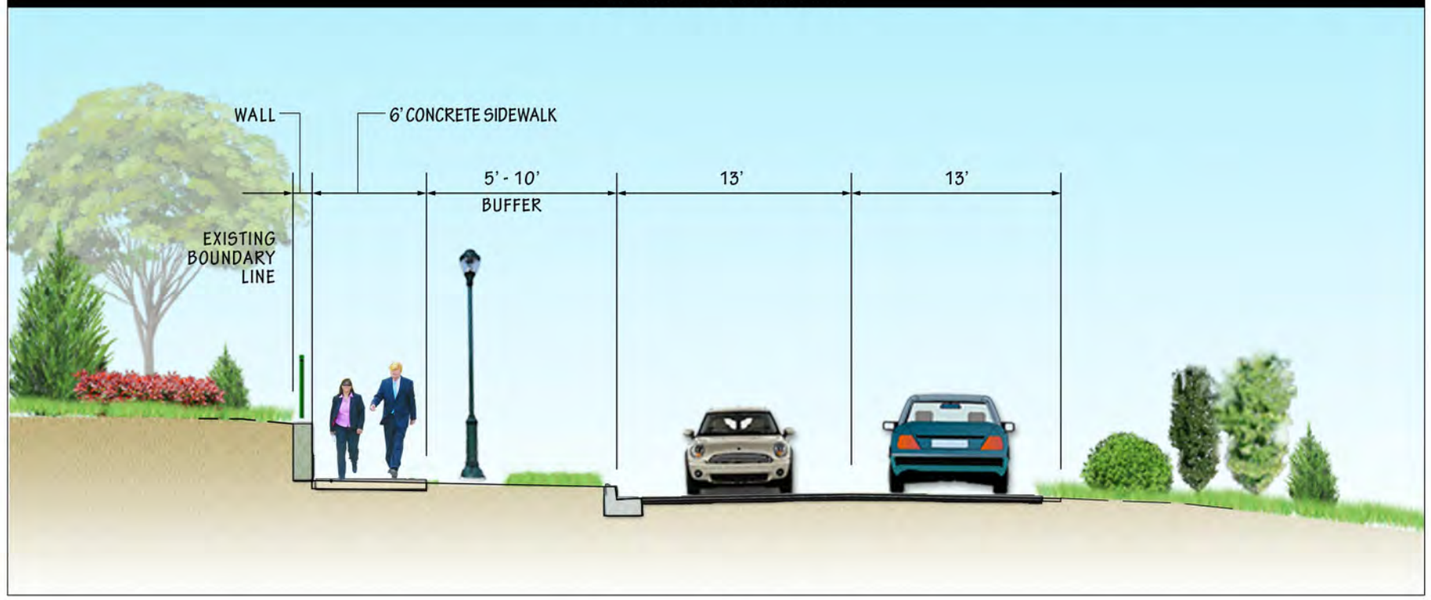

TYPICAL SECTION B-B

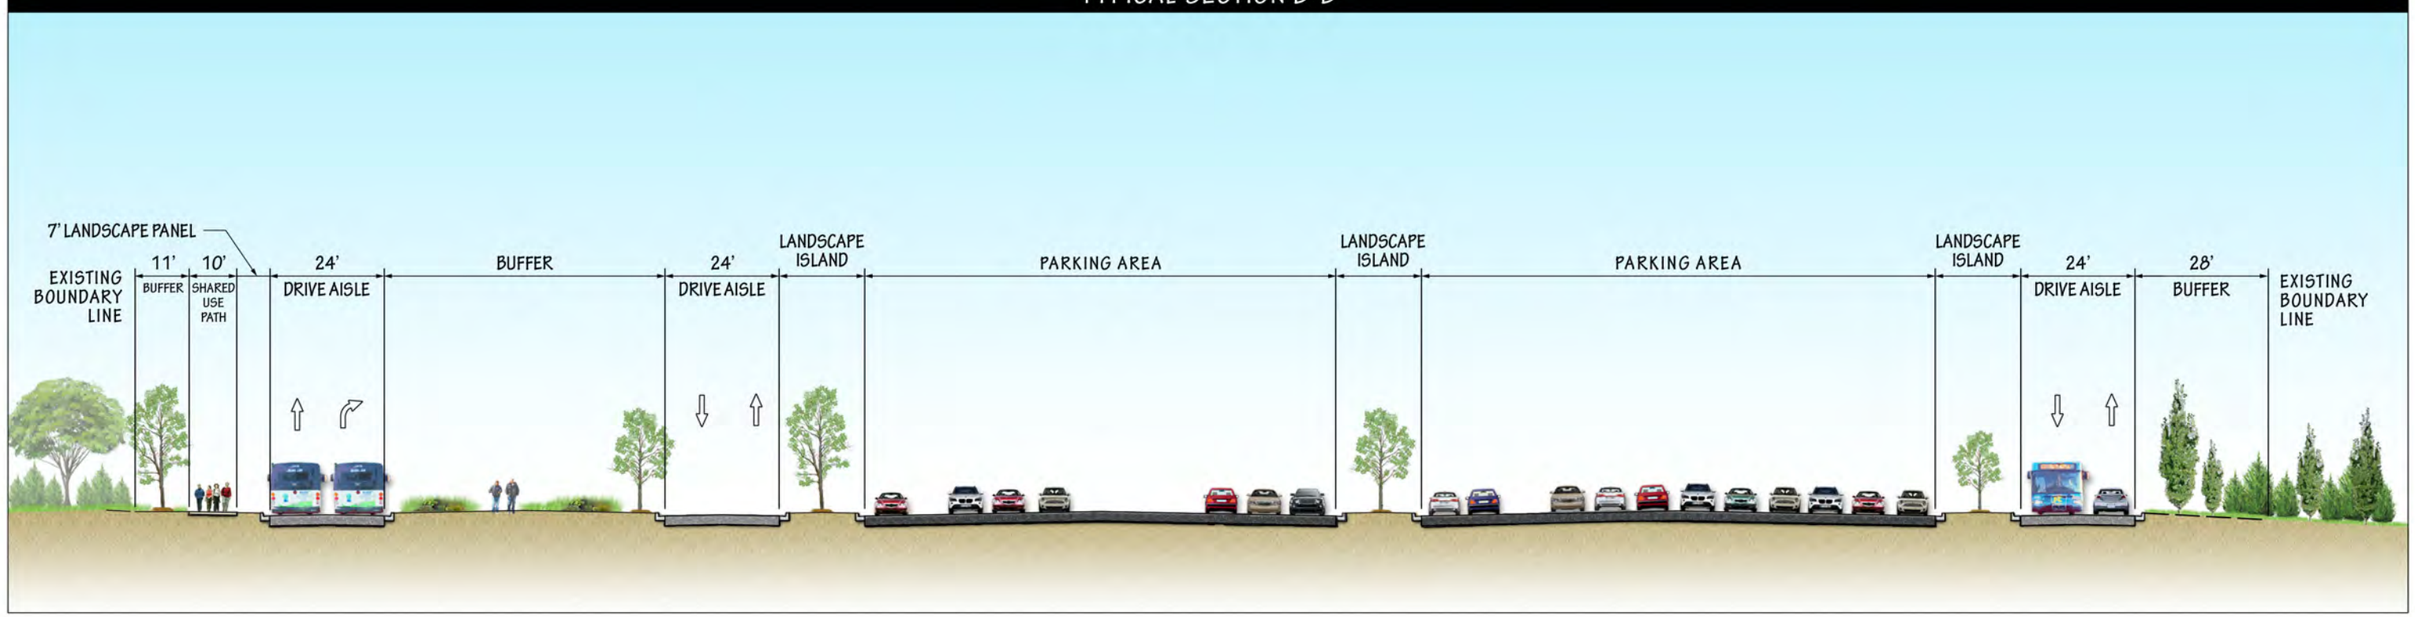

WR&A WHITMAN, REQUARDT & ASSOCIATES, LLP
ENGINEERS · ARCHITECTS · PLANNERS EST. 1915