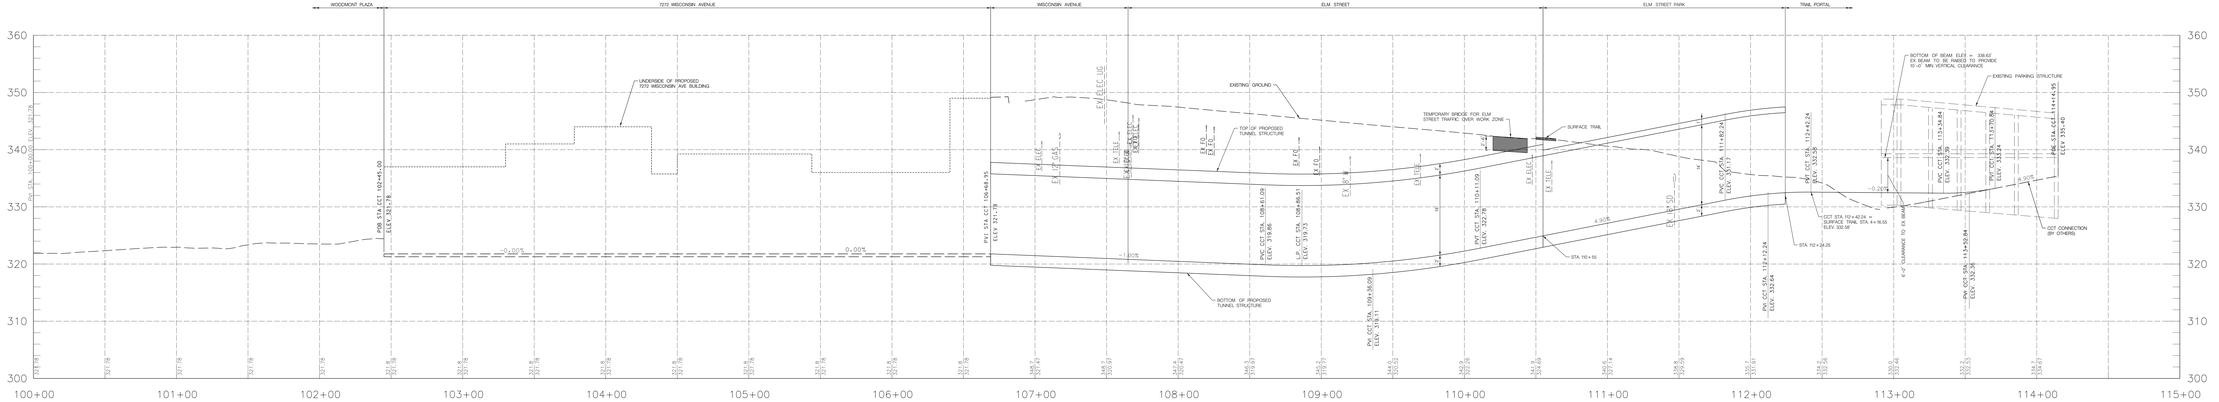

CCT TUNNEL PROFILE

VERTICAL SCALE: 0 5 10 SCALE 1" =5'

HORIZONTAL SCALE: 0 50 100 SCALE 1" =50'

PROFESSIONAL CERTIFICATION.
I HEREBY CERTIFY THAT THESE DOCUMENTS WERE PREPARED OR APPROVED BY ME, AND THAT I AM A DULY LICENSED PROFESSIONAL ENGINEER UNDER THE LAWS OF THE STATE OF MARYLAND, LICENSE NO. _____
EXPIRATION DATE: _____

Whitman, Requardt & Associates, LLP
801 South Caroline Street, Baltimore, Maryland 21231

NO.	REVISION	DATE	BY

MONTGOMERY COUNTY
DEPARTMENT OF TRANSPORTATION
GAITHERSBURG, MARYLAND

RECOMMENDED FOR APPROVAL:

Chief, Transportation Planning and Design Section — Date
APPROVED:

Chief, Division of Transportation Engineering — Date

Designed by _____ Drawn by _____ Checked by _____

CCT UNDER MD 355
BETHESDA, MARYLAND
CCT TUNNEL PROFILE

SCALE : AS SHOWN JULY 30, 2019

Project No. _____ SHEET _____ OF _____