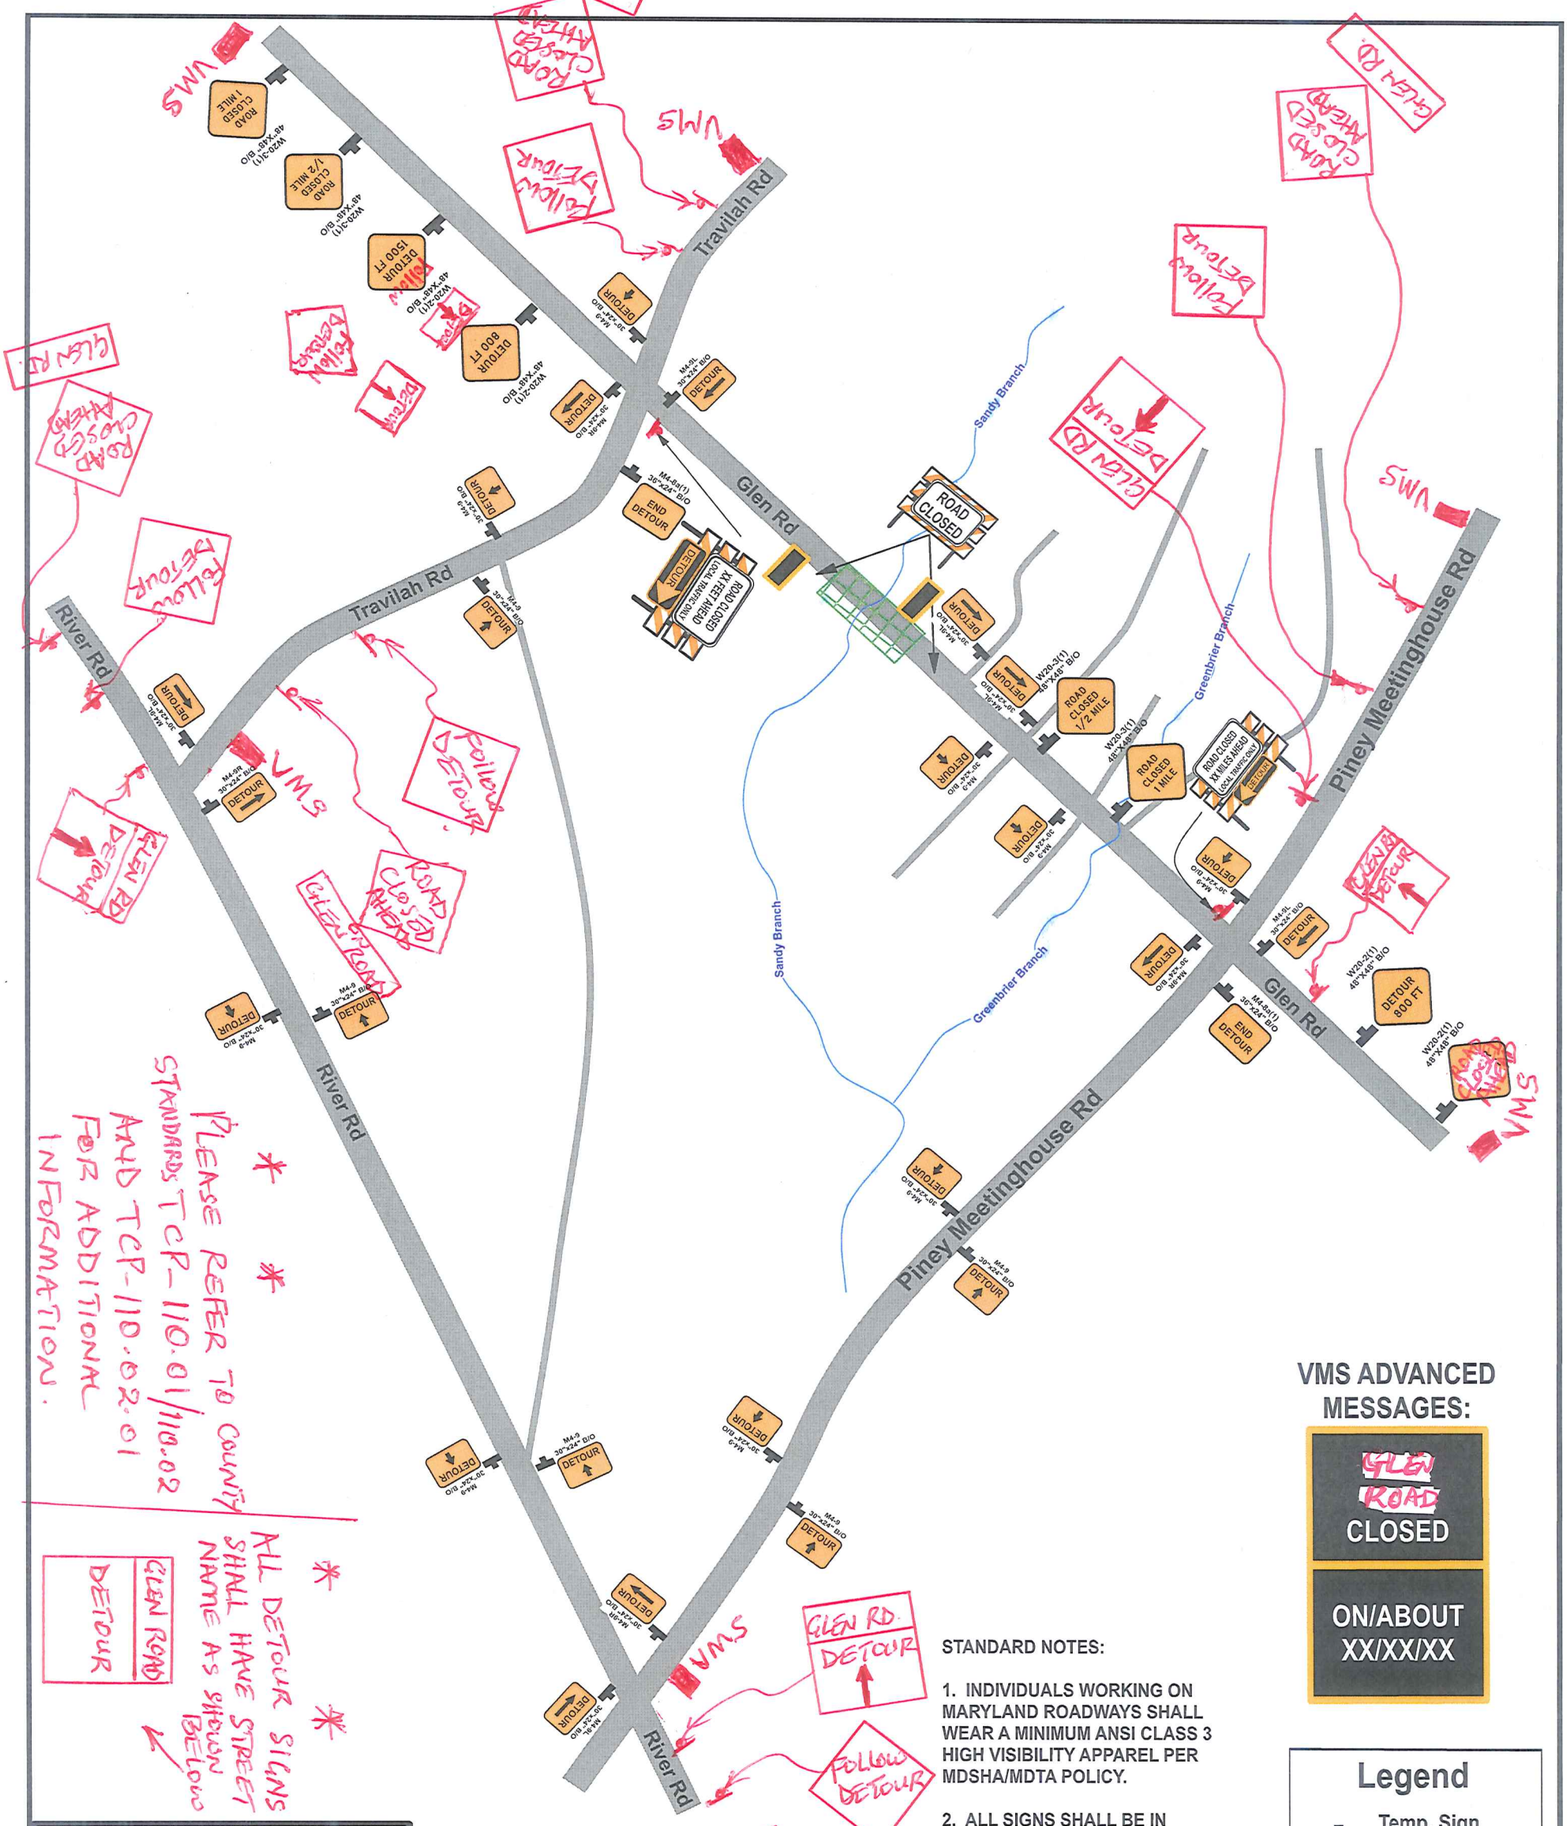

PLEASE REFER TO COUNTY STANDARDS TCP-110.01/110.02 AND TCP-110.02.01 FOR ADDITIONAL INFORMATION.

ALL DETOUR SIGNS SHALL HAVE STREET NAME AS SHOWN BELOW

GLEN ROAD
DETOUR

VMS ADVANCED MESSAGES:

GLEN ROAD CLOSED

ON/ABOUT XX/XX/XX

STANDARD NOTES:

1. INDIVIDUALS WORKING ON MARYLAND ROADWAYS SHALL WEAR A MINIMUM ANSI CLASS 3 HIGH VISIBILITY APPAREL PER MDSHA/MDTA POLICY.

2. ALL SIGNS SHALL BE IN COMPLIANCE WITH THE MARYLAND STANDARD SIGN BOOK: STANDARD SIGNS - 2009 REVISION.

3. ALL MATERIALS SHALL BE IN COMPLIANCE WITH THE MARYLAND SHA QUALIFIED PRODUCTS LIST.

4. VMS BOARD WILL BE PLACE 7 DAYS PRIOR TO CLOSURE.

N

Legend

- Temp. Sign & Support
- Type III Barricade
- Work Zone
- Proposed sign
- VMS Board

Signature Block

MAINTENANCE OF TRAFFIC PLAN APPROVED

BY:_____ DATE_____

TRAFFIC SAFETY DIVISION
OFFICE OF PROJECT MANAGEMENT
DEPARTMENT OF PUBLIC WORKS
AND TRANSPORTATION

MBE/WBE

SUNRISE
Safety Services
THE TRAFFIC COMPANY
Baltimore, Maryland
410-590-3905

Contractor: DPR Construction

Location: 12301 Glen Rd., Potomac, MD

Notes: Road Closure with Detour Plans

Designed By: Tiffany Schrauder Date: 2-6-14

Pg 1