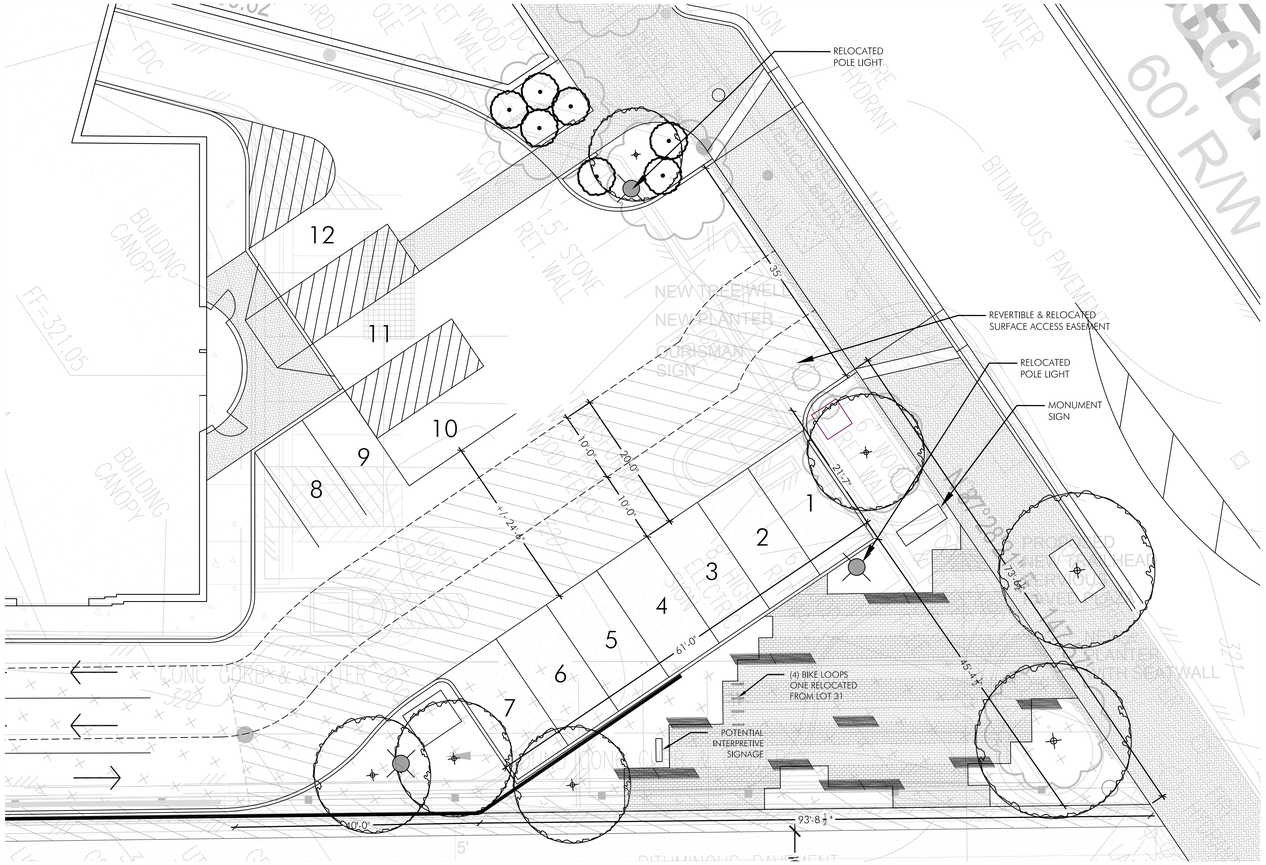

01 PLAZA ENLARGEMENT

SCALE : 1" = 10'-0"

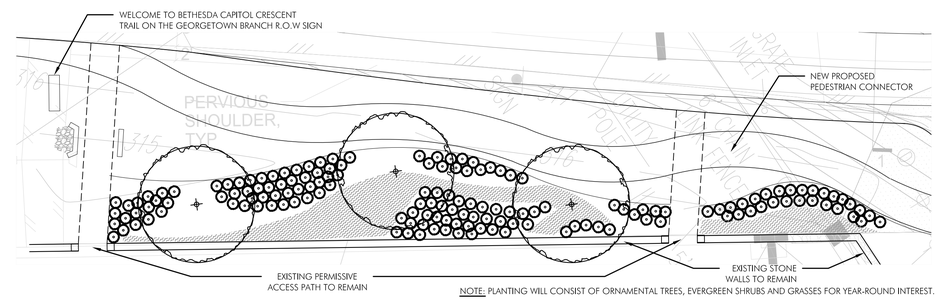

NOTE: PLANTING WILL CONSIST OF ORNAMENTAL TREES, EVERGREEN SHRUBS AND GRASSES FOR YEAR-ROUND INTEREST.

03 PLANTING AT PEDESTRIAN CONNECTOR

SCALE : 1" = 10'-0"

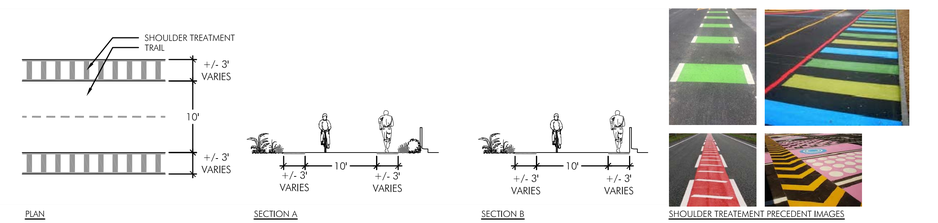

04 BIKE LANE ENLARGEMENTS

SCALE : 1" = 10'-0"

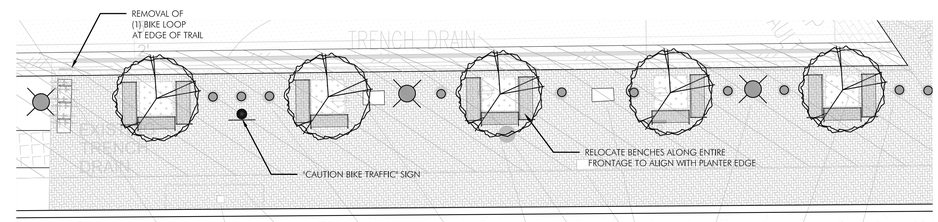

05 LOT 31 SEATING AREA ENLARGEMENT

SCALE : 1" = 10'-0"

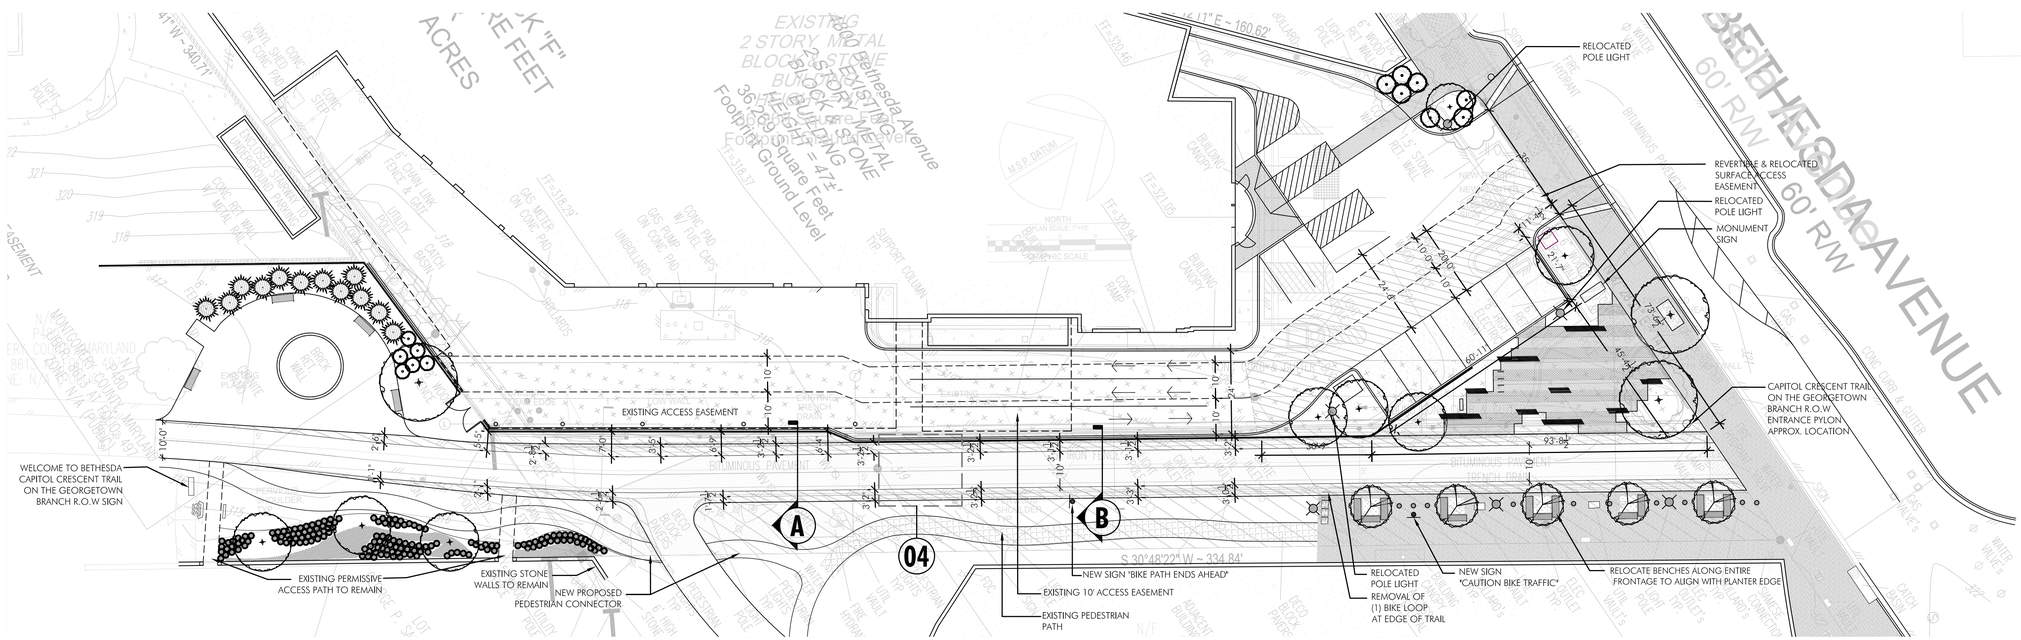

02 OVERALL SITE PLAN

SCALE : 1" = 20'-0"

OURISMAN HONDA

Bethesda, MD

PARKER RODRIGUEZ, INC
PLANNING URBAN DESIGN LANDSCAPE ARCHITECTURE
101 North Union St. #320
Alexandria VA 22314
703.548.5010

LANDSCAPE ARCHITECTS 3131 TRINA M. RODRIGUEZ STATE OF MARYLAND
06/30/2017

REVISIONS
06/21/17
06/30/17

OVERALL SITE PLAN

ORIGINAL ISSUE DATE 06/21/17
DESIGNED BY TR
DRAWN BY NM
CHECKED BY TR
NORTH
SCALE AS SHOWN
0 0 0 0 FEET

L-100