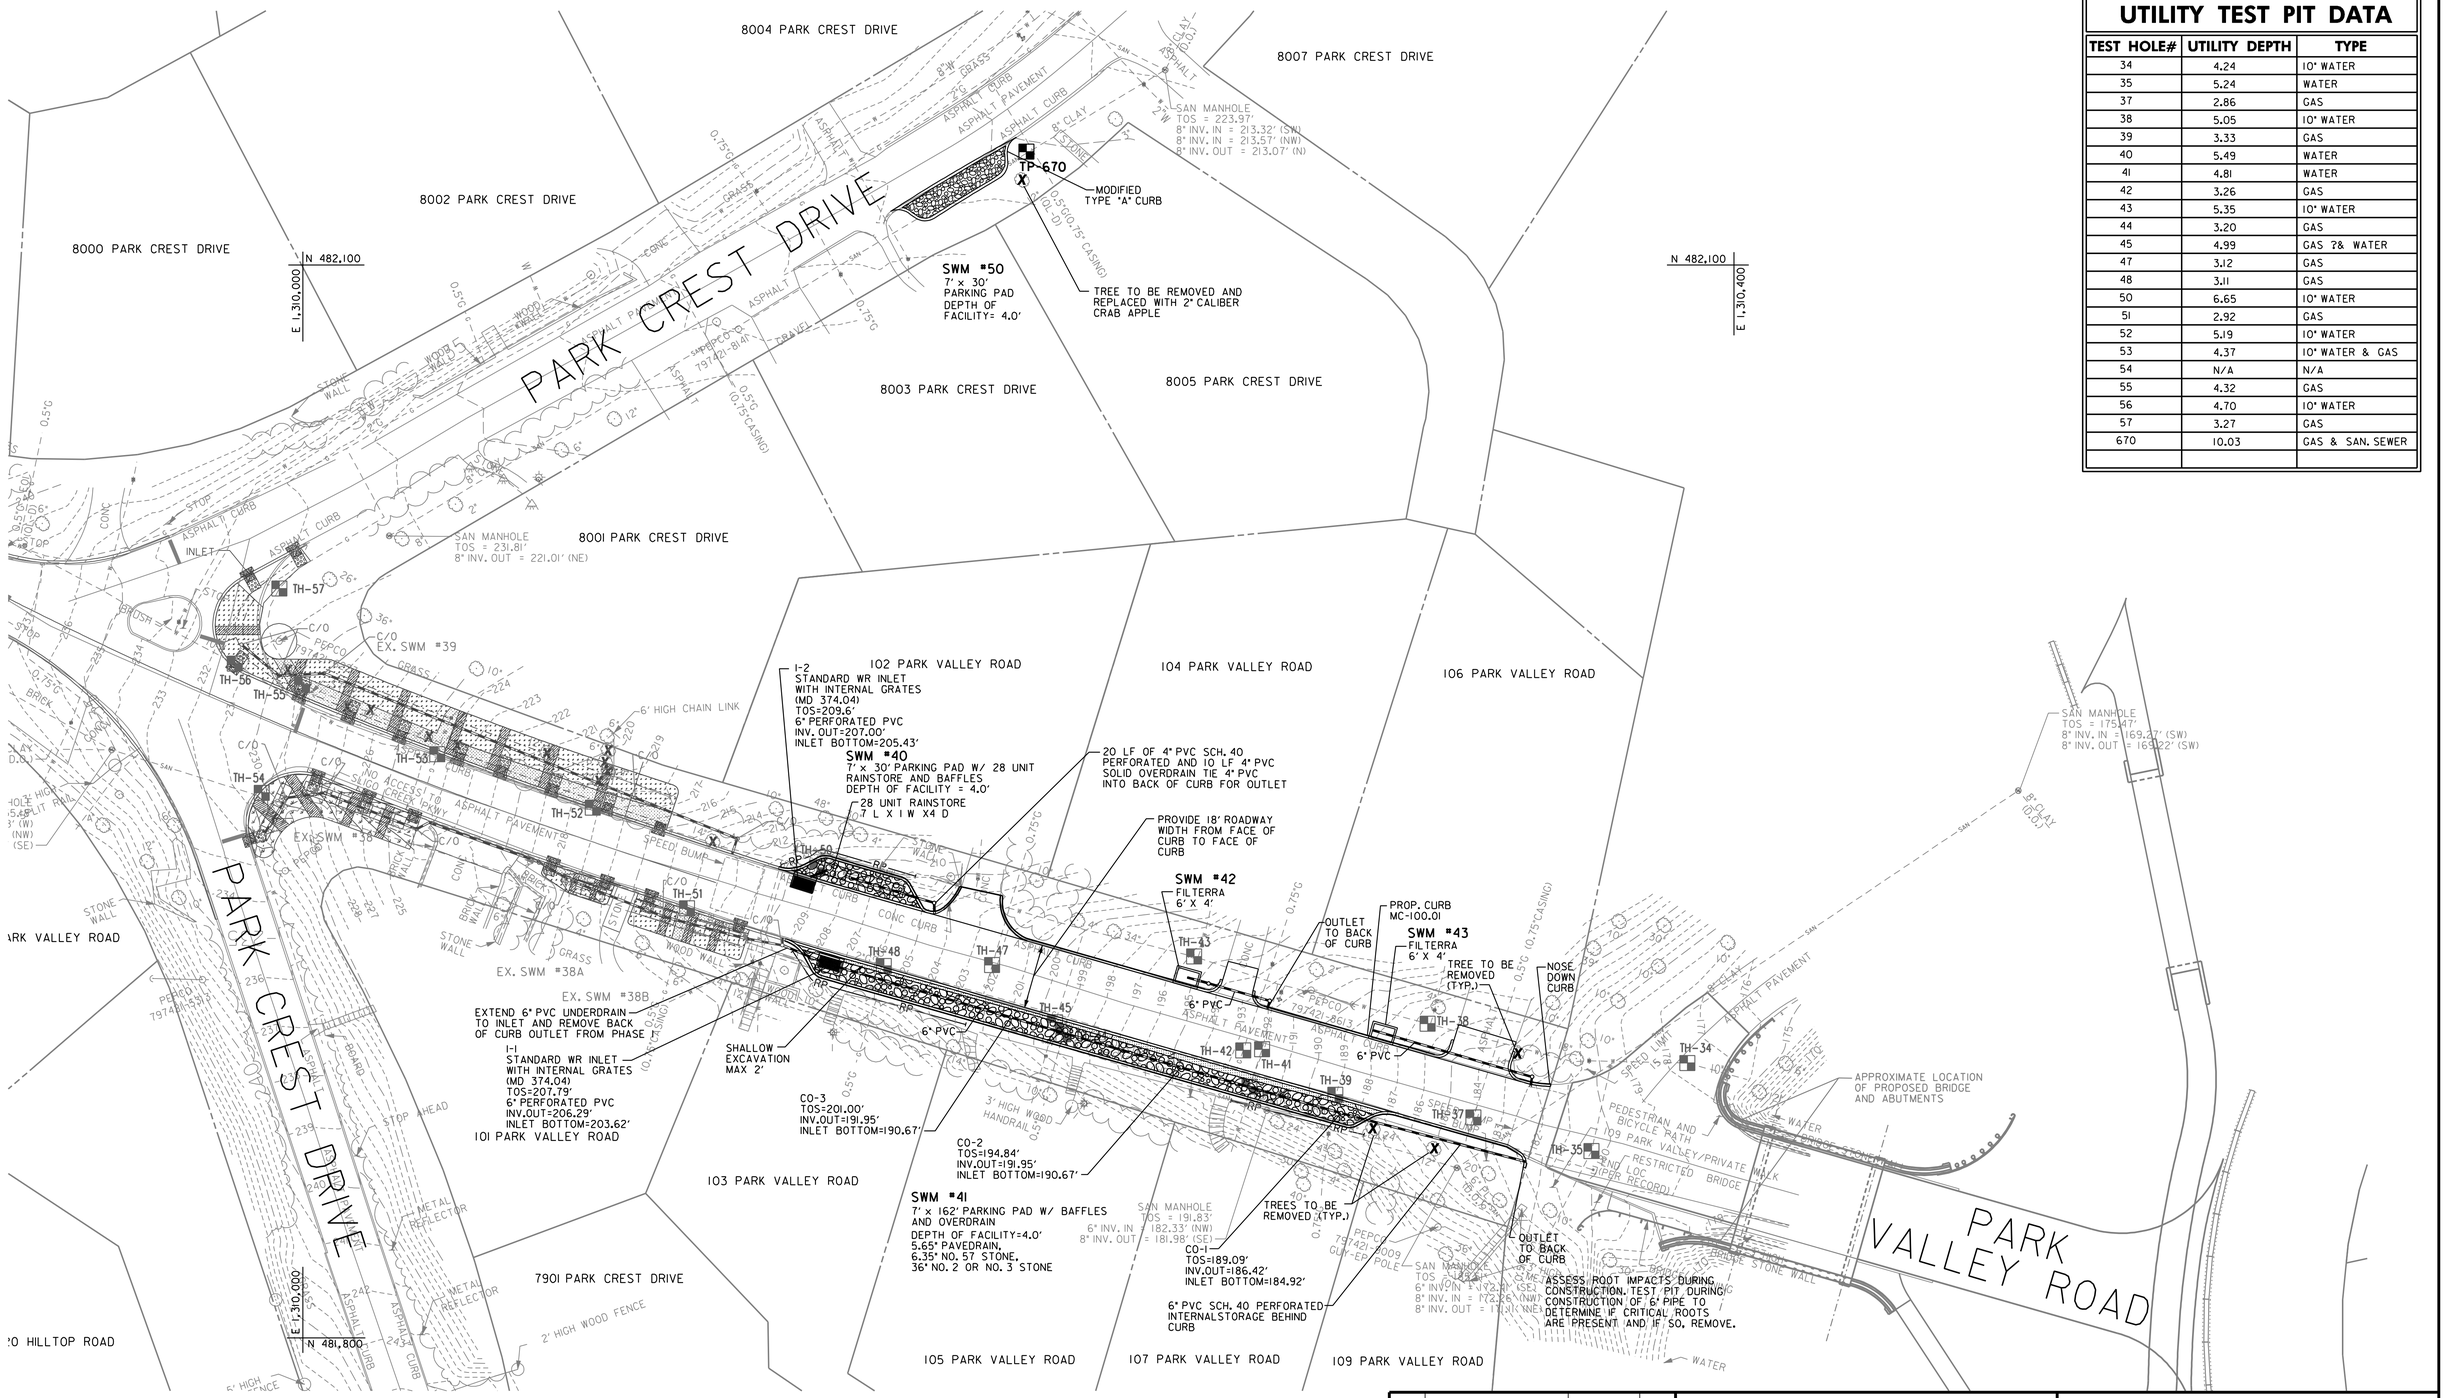

UTILITY TEST PIT DATA

TEST HOLE#	UTILITY DEPTH	TYPE
34	4.24	10" WATER
35	5.24	WATER
37	2.86	GAS
38	5.05	10" WATER
39	3.33	GAS
40	5.49	WATER
41	4.81	WATER
42	3.26	GAS
43	5.35	10" WATER
44	3.20	GAS
45	4.99	GAS ?& WATER
47	3.12	GAS
48	3.11	GAS
50	6.65	10" WATER
51	2.92	GAS
52	5.19	10" WATER
53	4.37	10" WATER & GAS
54	N/A	N/A
55	4.32	GAS
56	4.70	10" WATER
57	3.27	GAS
670	10.03	GAS & SAN. SEWER

NOTES:
1. NOSE DOWN CURB AT ALL TIE-INS
2. ALL TREES IMPACTED BY THE LOD BUT NOT REMOVED FOR CONSTRUCTION SHALL BE ROOT PRUNED PRIOR TO INSTALLATION OF SWM FACILITIES

Gannett Fleming
GPI Greenman-Pedersen, Inc.

NO.	REVISION	DATE	BY

MONTGOMERY COUNTY
DEPARTMENT OF PUBLIC WORKS AND TRANSPORTATION
ROCKVILLE, MARYLAND

RECOMMENDED FOR APPROVAL
Chief, Design Section — Date
APPROVED
Chief, Division of Capital Development — Date

Designed by: JSA Drawn by: JSA/AWW Checked by: WRP

ROW LID RETROFIT PROJECT
SLIGO PARK HILLS PHASE 6
PARK CREST DRIVE AND PARK VALLEY ROAD

SCALE : AS SHOWN

PS03

Project No.: 2008037.00 Task 118 — 5 of 13

FILE: N:\2008\2008037\2008037.00\2008037.00 Tsk 118 Sligo Park Hills LID Retrofit Phase 6-7\DGN\pHD-0003_SLIGO PARK HILLSph2.dgn
DATE: Monday, November 11, 2013 AT 02:05 PM
...\pHD-0003_SLIGO PARK HILLSph2.dgn 11/11/2013 2:05:38 PM