THE MARYLAND-NATIONAL CAPITAL PARK AND PLANNING COMMISSION, DEPARTMENT OF PARK AND PLANNING
M-NCPPC PERMIT NO. 2018-013
PARK B36
REVIEWED BY William Payton
APPROVED BY
CHIEF, CONSTRUCTION SECTION
DATE APPROVED 06/19/2018
THIS IS NOT A PERMIT TO BEGIN CONSTRUCTION
This approval is for technical review only. For permit information, contact Jay Childs, Construction Supervisor at (301) 495-2574

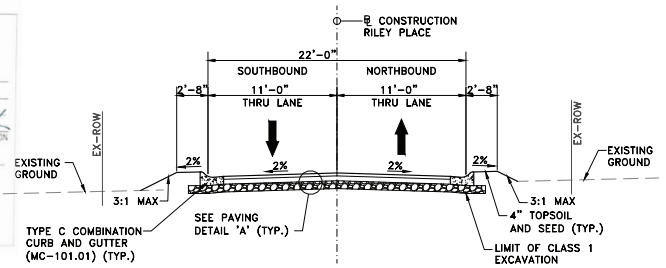

RILEY PLACE

STA. 500+15.00 TO STA. 501+25.00

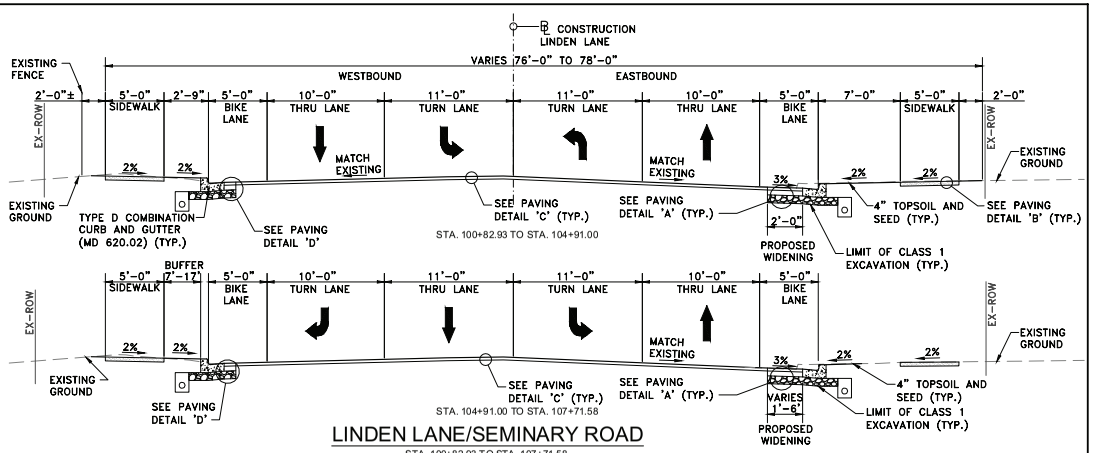

LINDEN LANE/SEMINARY ROAD

STA. 100+82.93 TO STA. 107+71.58

NOTE:
1. FOR CUT AND FILL SLOPES 3'-0" OR GREATER, SLOPE ROUNDING AT TOP OR TOE SHALL BE CONSTRUCTED PER MCDOT STANDARD MC-811.01 "METHODS OF GRADING SIDE SLOPES."

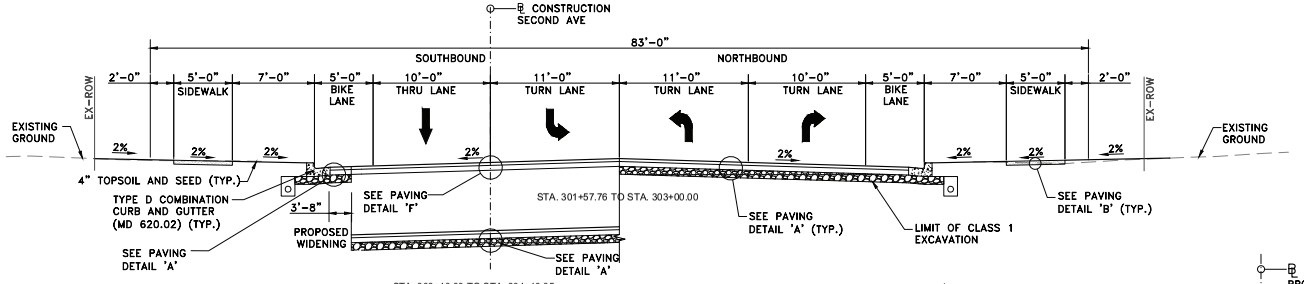

SEMINARY ROAD

STA. 301+57.76 TO STA. 304+10.85

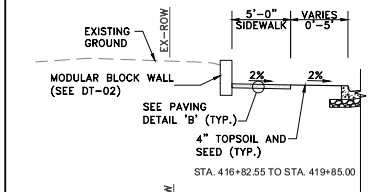

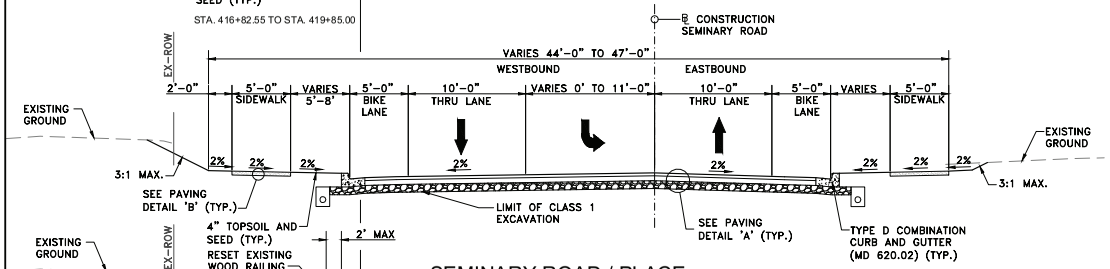

SEMINARY ROAD / PLACE

STA. 410+97.58 TO STA. 421+00.00

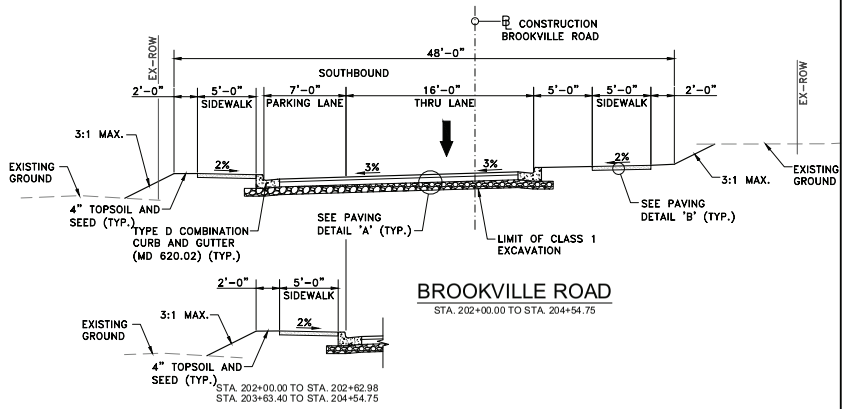

BROOKVILLE ROAD

STA. 202+00.00 TO STA. 204+54.75

JMT

NO.	REVISION	DATE	BY

MONTGOMERY COUNTY
DEPARTMENT OF TRANSPORTATION
GAITHERSBURG, MARYLAND

RECOMMENDED FOR APPROVAL
Chief, Design Section — Date
APPROVED
Chief, Division of Transportation Engineering — Date

Designed by: MTF Drawn by: SAH Checked by: JJR

TS-01 TYPICAL SECTIONS
SEMINARY ROAD INTERSECTION IMPROVEMENTS

SCALE: NOT TO SCALE DATE: FEBRUARY 2018

Project No. : 501307 SHEET 14 of 123