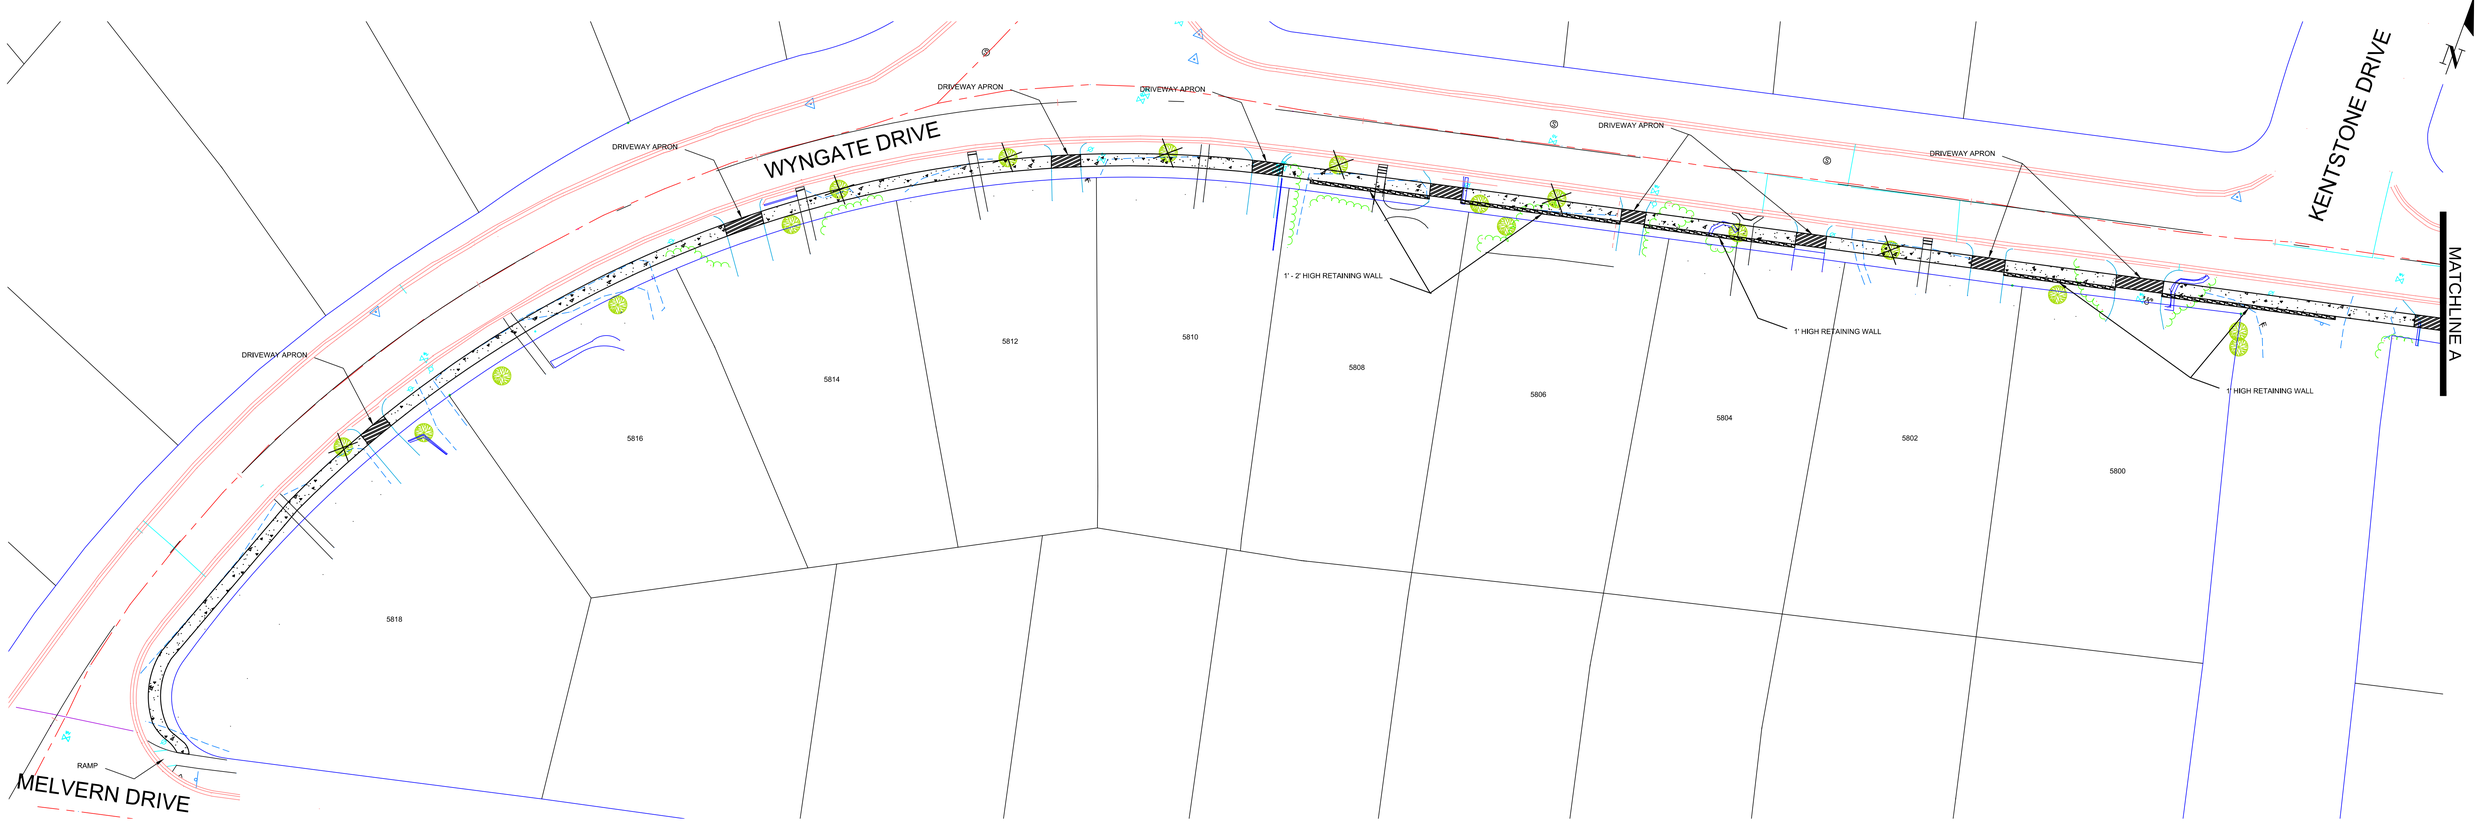

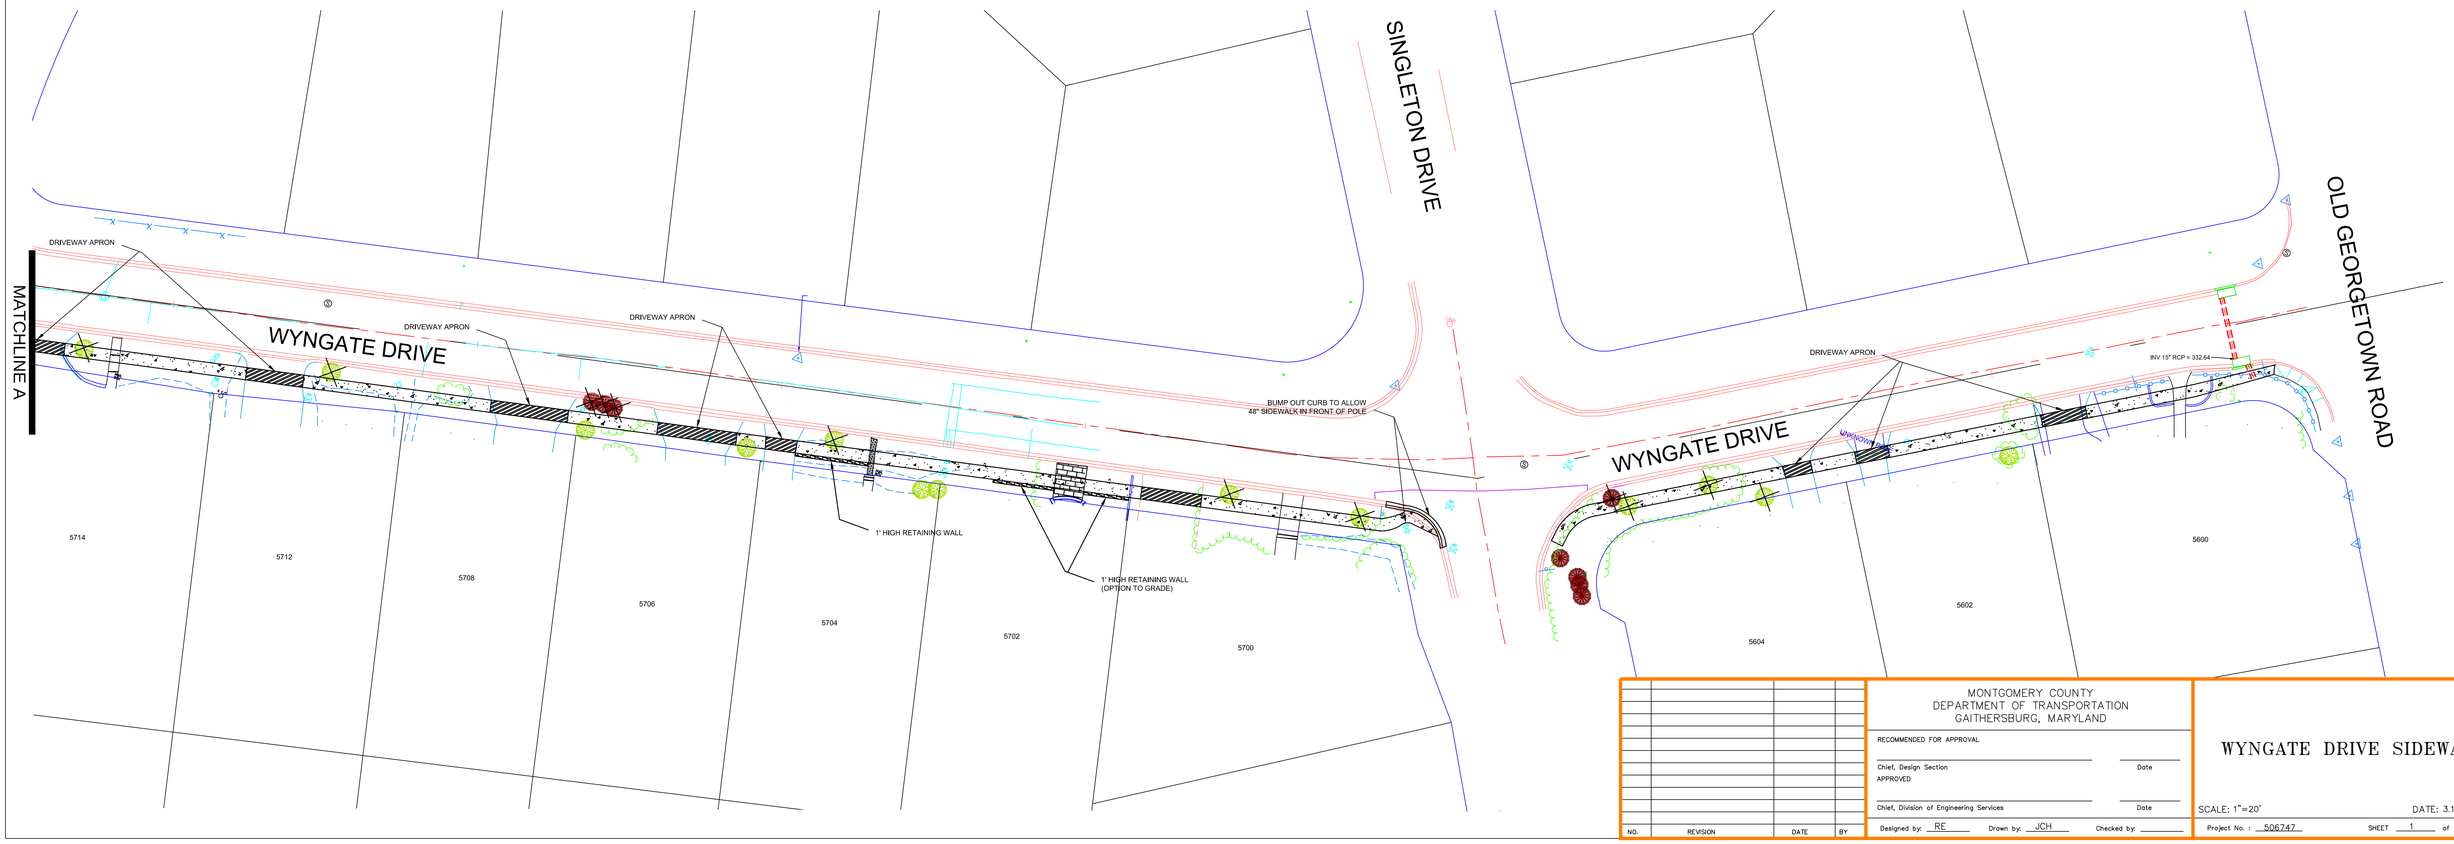

NO.	REVISION	DATE	BY

MONTGOMERY COUNTY
DEPARTMENT OF TRANSPORTATION
GAITHERSBURG, MARYLAND

RECOMMENDED FOR APPROVAL

Chief, Design Section — Date

APPROVED

Chief, Division of Engineering Services — Date

Designed by: RE Drawn by: JCH Checked by: _____

WYNGATE DRIVE SIDEWALK

SCALE: 1"=20' DATE: 3.16.16

Project No. : 506747 SHEET 1 of 1