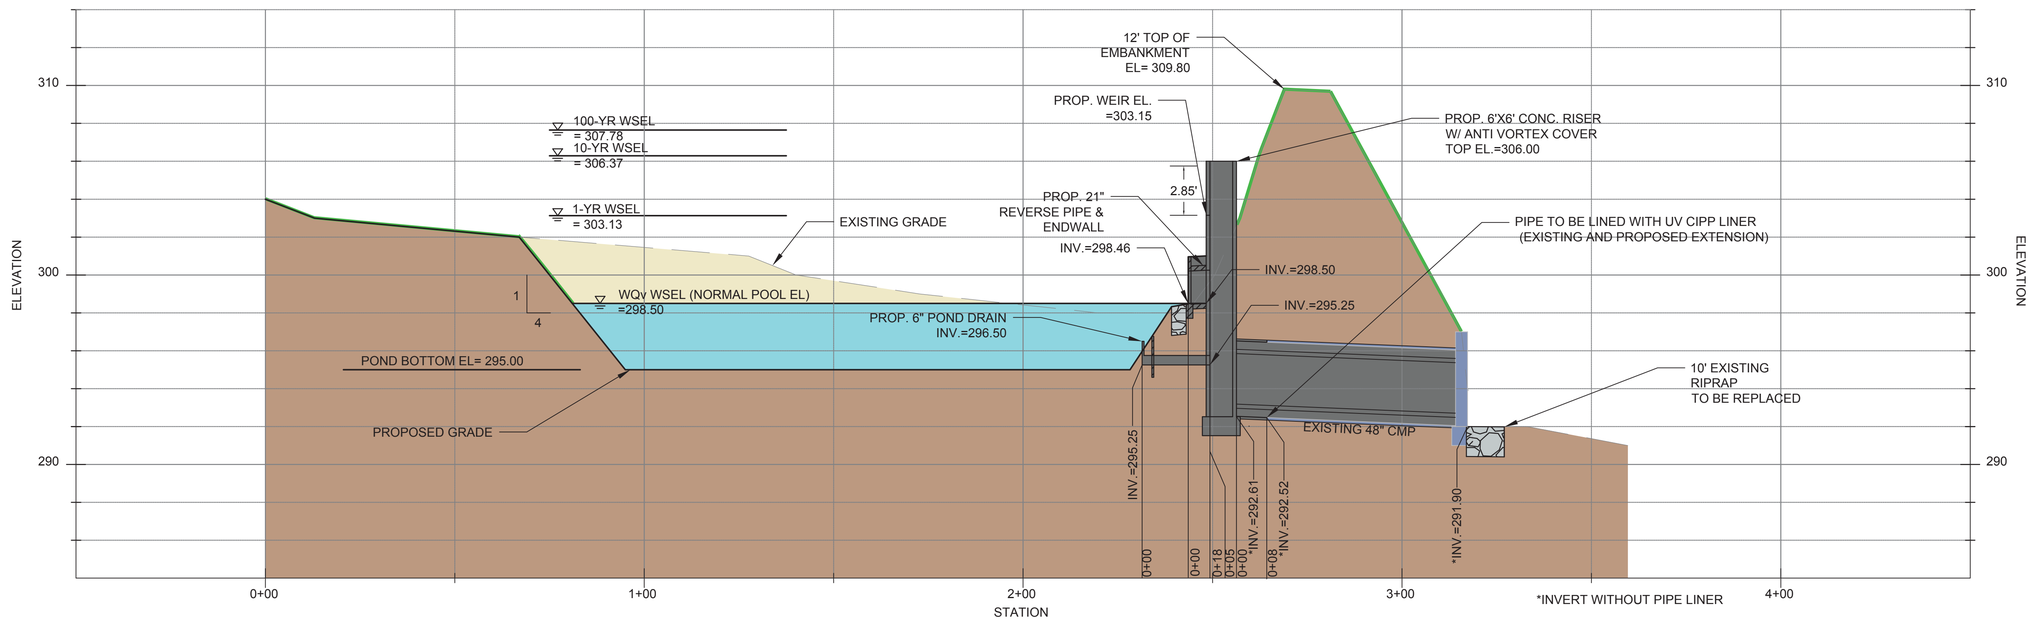

PROFILE VIEW OF ASSET # 11065 A-A

HORIZONTAL:1"=20'
VERTICAL:1"=4'

LEGEND

- PROPOSED GRADE
- EXISTING GRADE
- MEADOW VEGETATION
- GROUND
- NORMAL POOL
- RIPRAP
- PROP. SWM STRUCTURE
- EX. SWM STRUCTURE
- BENTONITE/CLAY LINER
- EXCAVATED/CUT GROUND

DEPARTMENT OF ENVIRONMENTAL PROTECTION
MONTGOMERY COUNTY • MARYLAND

MARK	DESCRIPTION	DATE	APPR.	MARK	DESCRIPTION	DATE	APPR.

MR. CRAIG CARSON 240.777.7713
MONTGOMERY COUNTY DEPARTMENT OF ENVIRONMENTAL PROTECTION
255 ROCKVILLE PIKE, SUITE 120
ROCKVILLE, MD 20850

Stantec
6110 FROST PLACE
LAUREL, MD 20707

DESIGNED BY: | DATE: DECEMBER 2016
DWN BY: | CKD BY: | TASK ORDER NO.: WRE 12-40
SUBMITTED BY: | CONTRACT NO.:
PLOT SCALE: 1"=20' | PLOT DATE: 11/12/2016 | FILE NUMBER:
SIZE: ANSI D | FILE NAME: 040-05-TS.DWG

WRE 12 - TASK ORDER 12-40
SWM FACILITY RETROFITS
5TH ELECTION DISTRICT
MONTGOMERY COUNTY, MARYLAND

ASSET#: 11065 - GREENCASTLE WOODS

PRELIMINARY PROFILES AND TYPICAL SECTIONS

SHEET NO.
5 OF 9

TS-01