WRE 12-40 Asset #11153 - Trees to be Removed (6" DBH and Greater)					
Tree Tag	DBH	Common Name	Scientific Name	Health	Remarks
#69	27"	POPLAR	LIRIODENDRON TULIPIFERA	GOOD	
#120	7"	MAPLE			
#309	12"	POPLAR			
#310	7"	POPLAR			
#311	6"	MAPLE			
#465	7"	CHERRY			
#491	7"	OAK			
#492	13"	PINE			
#493	12"	PINE			
#494	10"	PINE			
#495	11"	PINE			
#575	8"	OAK			
#576	18"	POPLAR			
#578	15"	OAK			
#580	10"	POPLAR			
#582	18"	BEECH			
#583	9"	HICKORY			
#584	15"	OAK			
#624	7"	MAPLE			
#646	8"	CRABAPPLE			
#652	7"	POPLAR			
#653	6"	POPLAR			

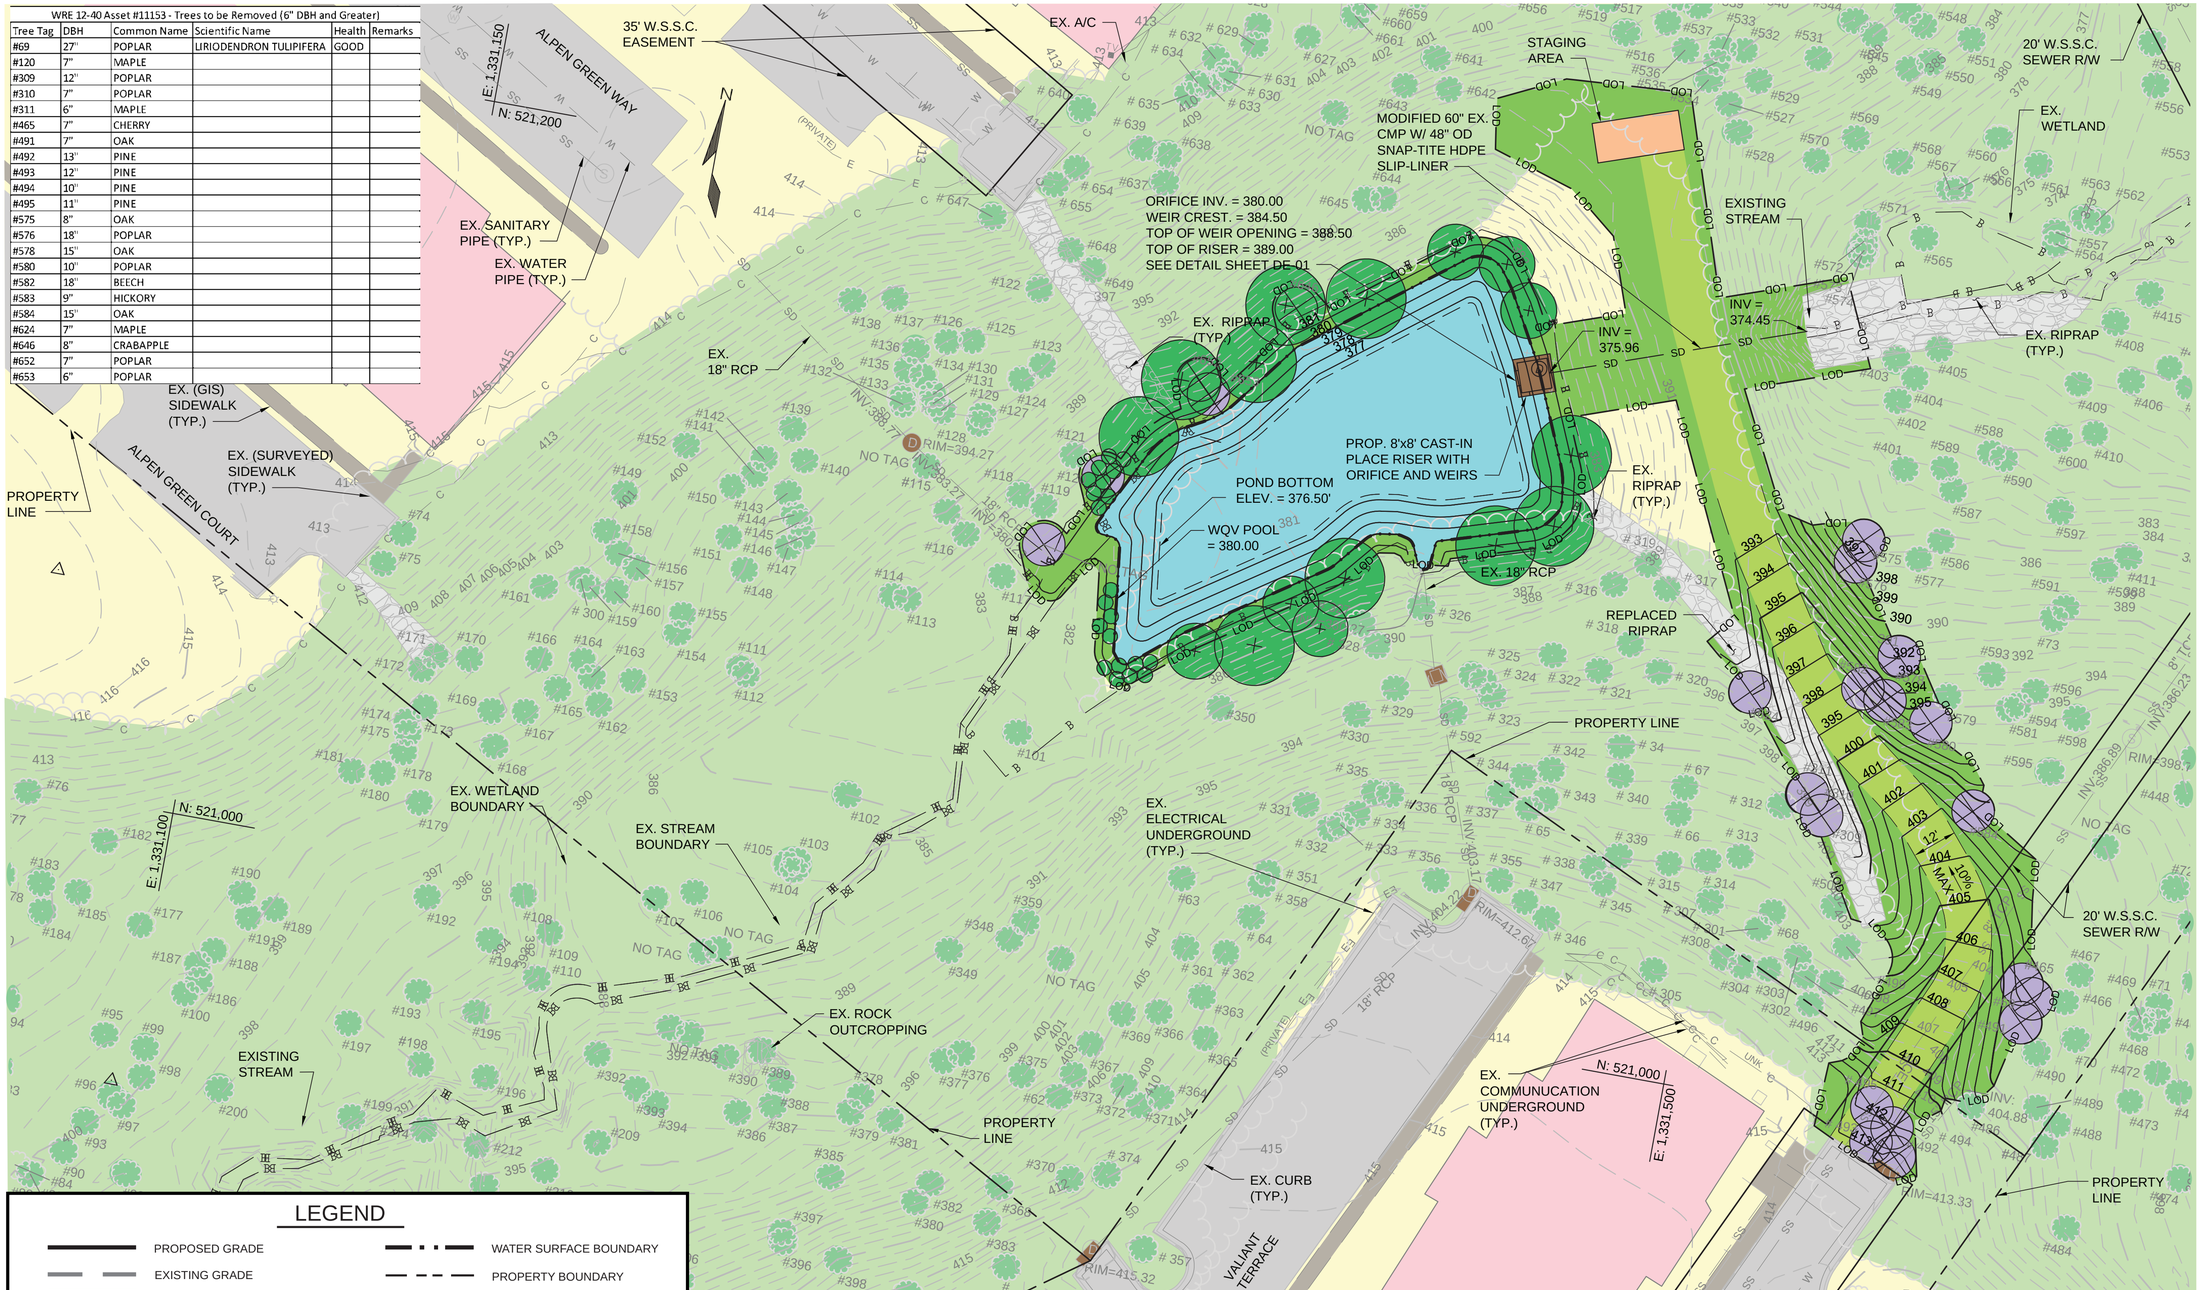

LEGEND

PROPOSED GRADE	WATER SURFACE BOUNDARY
EXISTING GRADE	PROPERTY BOUNDARY
ACCESS ROAD	LOD — LIMITS OF DISTURBANCE
MEADOW VEGETATION / TURF GRASS	ROADWAY/DRIVEWAY
NORMAL POOL	SIDEWALK
RIPRAP	PROPOSED TREE & SHRUBS
SWM STRUCTURE	EXISTING TREE
BUILDING	TREE CANOPY
STAGING AREA	TREE TO BE REMOVED
B — STREAM/WETLAND BUFFER	BACKGROUND

0 10 20 40
SCALE: 1" = 20'

FIGURE 1: ASSET #11153 EXISTING DRY POND (CLOGGED LOW FLOW)

FIGURE 2: ASSET #11153 OUTFALL CHANNEL

DEPARTMENT OF ENVIRONMENTAL PROTECTION
MONTGOMERY COUNTY • MARYLAND

MARK	DESCRIPTION	DATE	APPR.	MARK	DESCRIPTION	DATE	APPR.

DATE: DECEMBER 2016
TASK ORDER NO.: WRE12-40
CONTRACT NO.:
FILE NUMBER:

DESIGNED BY: KN
DWN BY: WS
CKD BY: RP
SUBMITTED BY: FB
PLOT SCALE: 1" = 20'
PLOT DATE: 2/27/2016
FILE NAME: 040-GR01.DWG

MR. CRAIG CARSON 240-777-7713
MONTGOMERY COUNTY, DEPARTMENT OF ENVIRONMENTAL PROTECTION
255 ROCKVILLE PIKE, SUITE 120
ROCKVILLE, MD 20850

Stantec
6110 FROST PLACE
LAUREL, MD 20707

WRE 40 - TASK ORDER 12-40
LITTLE PAINT BRANCH - TOWNES OF GLOUCESTER
CONCEPT PLAN - NOT FOR CONSTRUCTION
COLESVILLE (6TH) ELECTION DISTRICT
MONTGOMERY COUNTY, MARYLAND

ASSET 11153
LITTLE PAINT BRANCH - TOWNES OF GLOUCESTER
PRELIMINARY GRADING PLAN

SHEET NO.
6 OF 13
GR-01

File Path: \\US1525-F02\shared_projects\202809134\0\Work Tasks\Engineering & Design\Presentations\ColorExhibits_2017-02-10\11153\CAD Working\040-GR01.dwg Feb 27, 2017 - 6:08pm