PEDESTRIAN CROSSING ACROSS TOWNE ROAD SHALL BE MAINTAINED DURING PHASE 1. WHEN WORK ACTIVITIES REQUIRE THE CLOSURE OF THIS CROSSING, PEDESTRIANS SHALL BE INSTRUCTED TO CROSS JOSIAH HENSON PARKWAY AT MD 355.

PEDESTRIAN CROSSING ACROSS MD 187 AT GRAND PARK AVE SHALL SWITCH FROM NORTH LEG CROSSING TO SOUTH LEG CROSSING WHEN WORK IS BEING COMPLETED ON THE SOUTHEAST QUADRANT.

ACCESS TO BUSINESSES SHALL REMAIN OPEN TO PEDESTRIANS

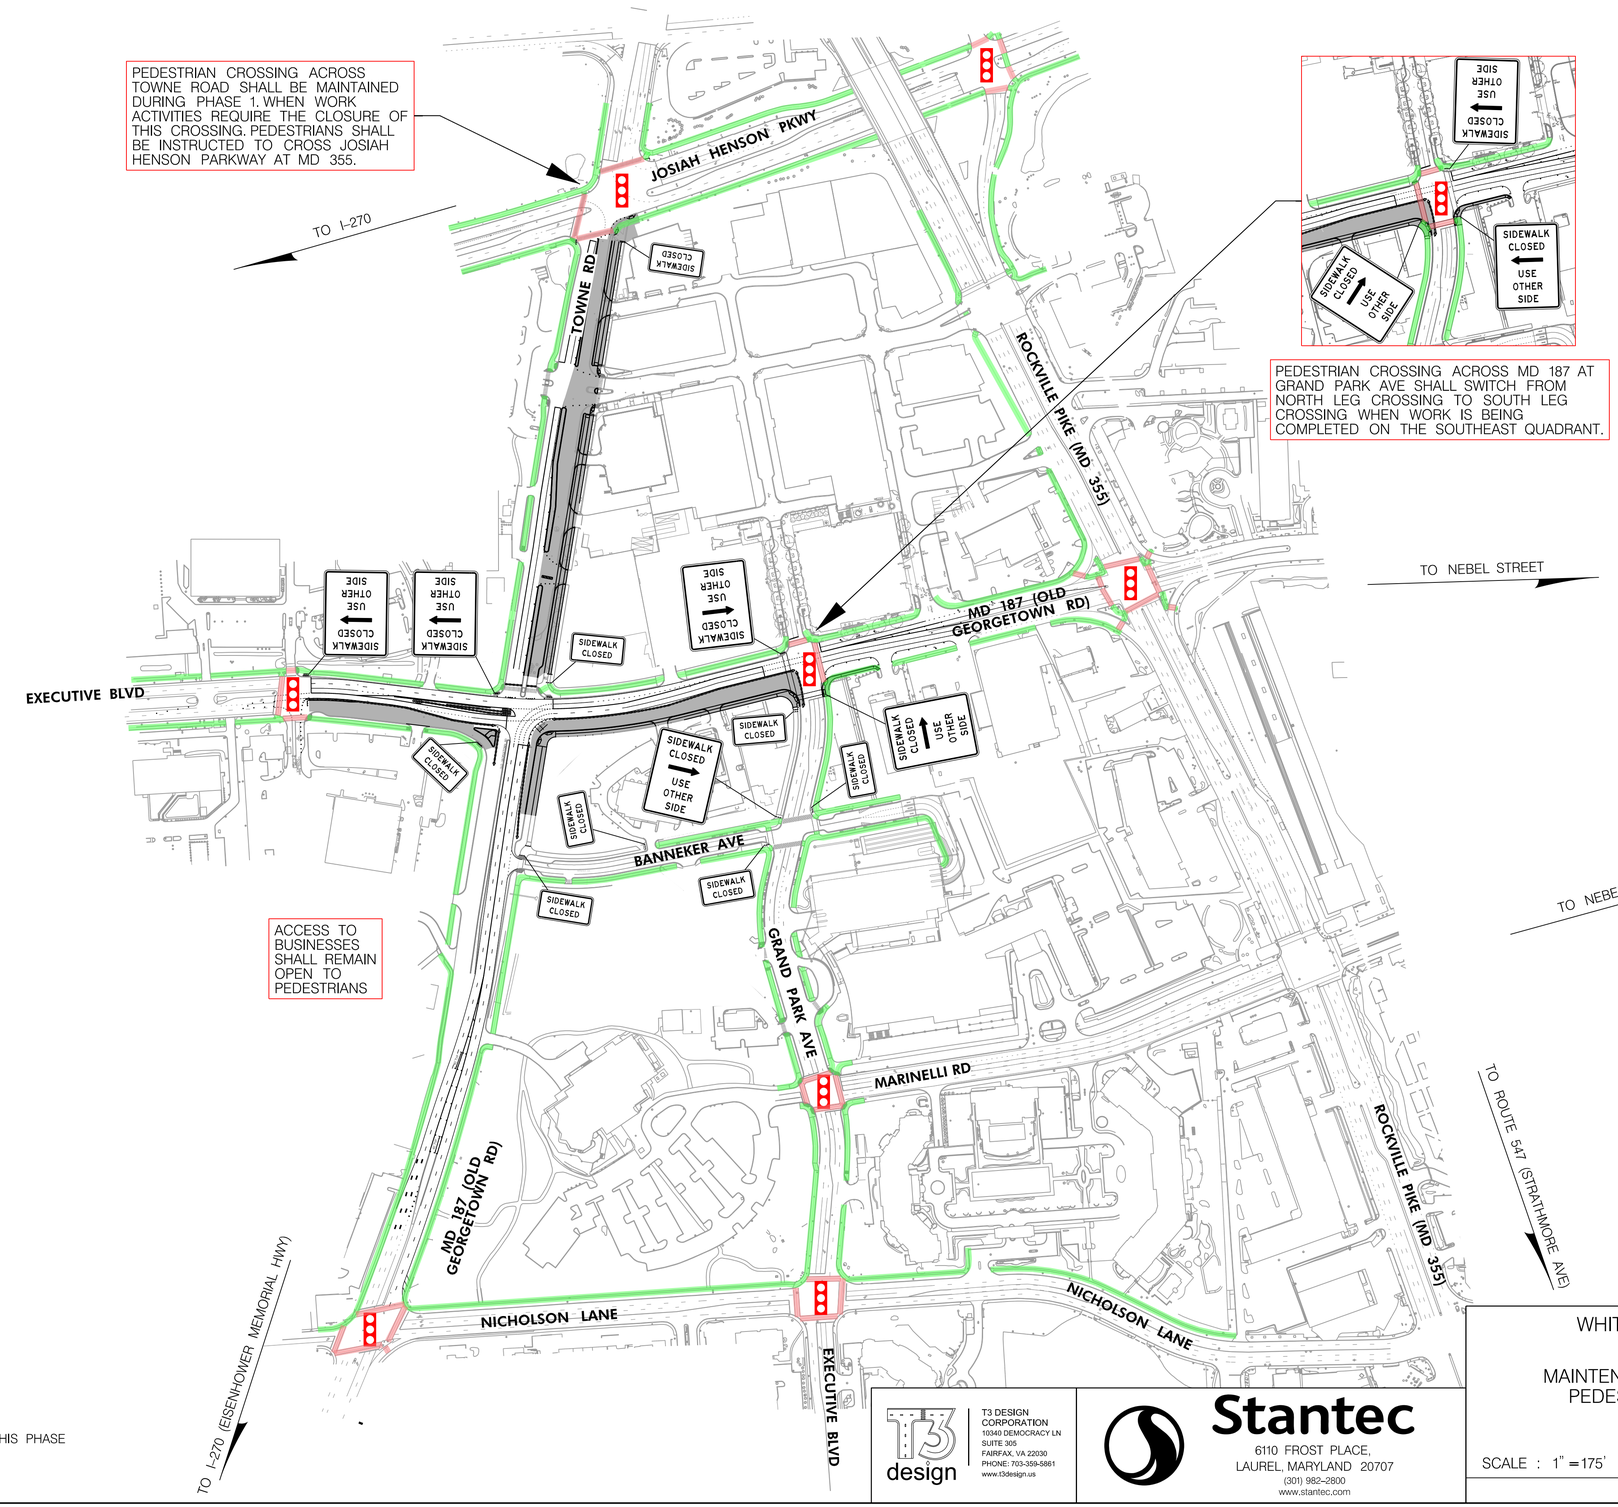

LEGEND

- CURRENT PHASE WORK AREA
- ROAD CLOSED — TEMPORARY SIGN
- TYPE III BARRICADE
- SIGNALIZED INTERSECTION
- SIGNALIZED PEDESTRIAN CROSSING OPERATIONAL DURING THIS PHASE
- SIDEWALK OPERATIONAL DURING THIS PHASE

T3 DESIGN CORPORATION
10340 DEMOCRACY LN
SUITE 305
FAIRFAX, VA 22030
PHONE: 703-359-5861
www.t3design.us

Stantec
6110 FROST PLACE,
LAUREL, MARYLAND 20707
(301) 982-2800
www.stantec.com

MT – 22

WHITE FLINT WEST

MAINTENANCE OF TRAFFIC
PEDESTRIAN DETOUR
PHASE 1

SCALE : 1" =175' DATE : MARCH 2022

3/30/2022
Y:\0788 White Flint West\CADD (2021)\pMT-PI00_PED_DETOUR_WFWest.dgn