Wheaton Woods I Green Streets Project

Overview Map

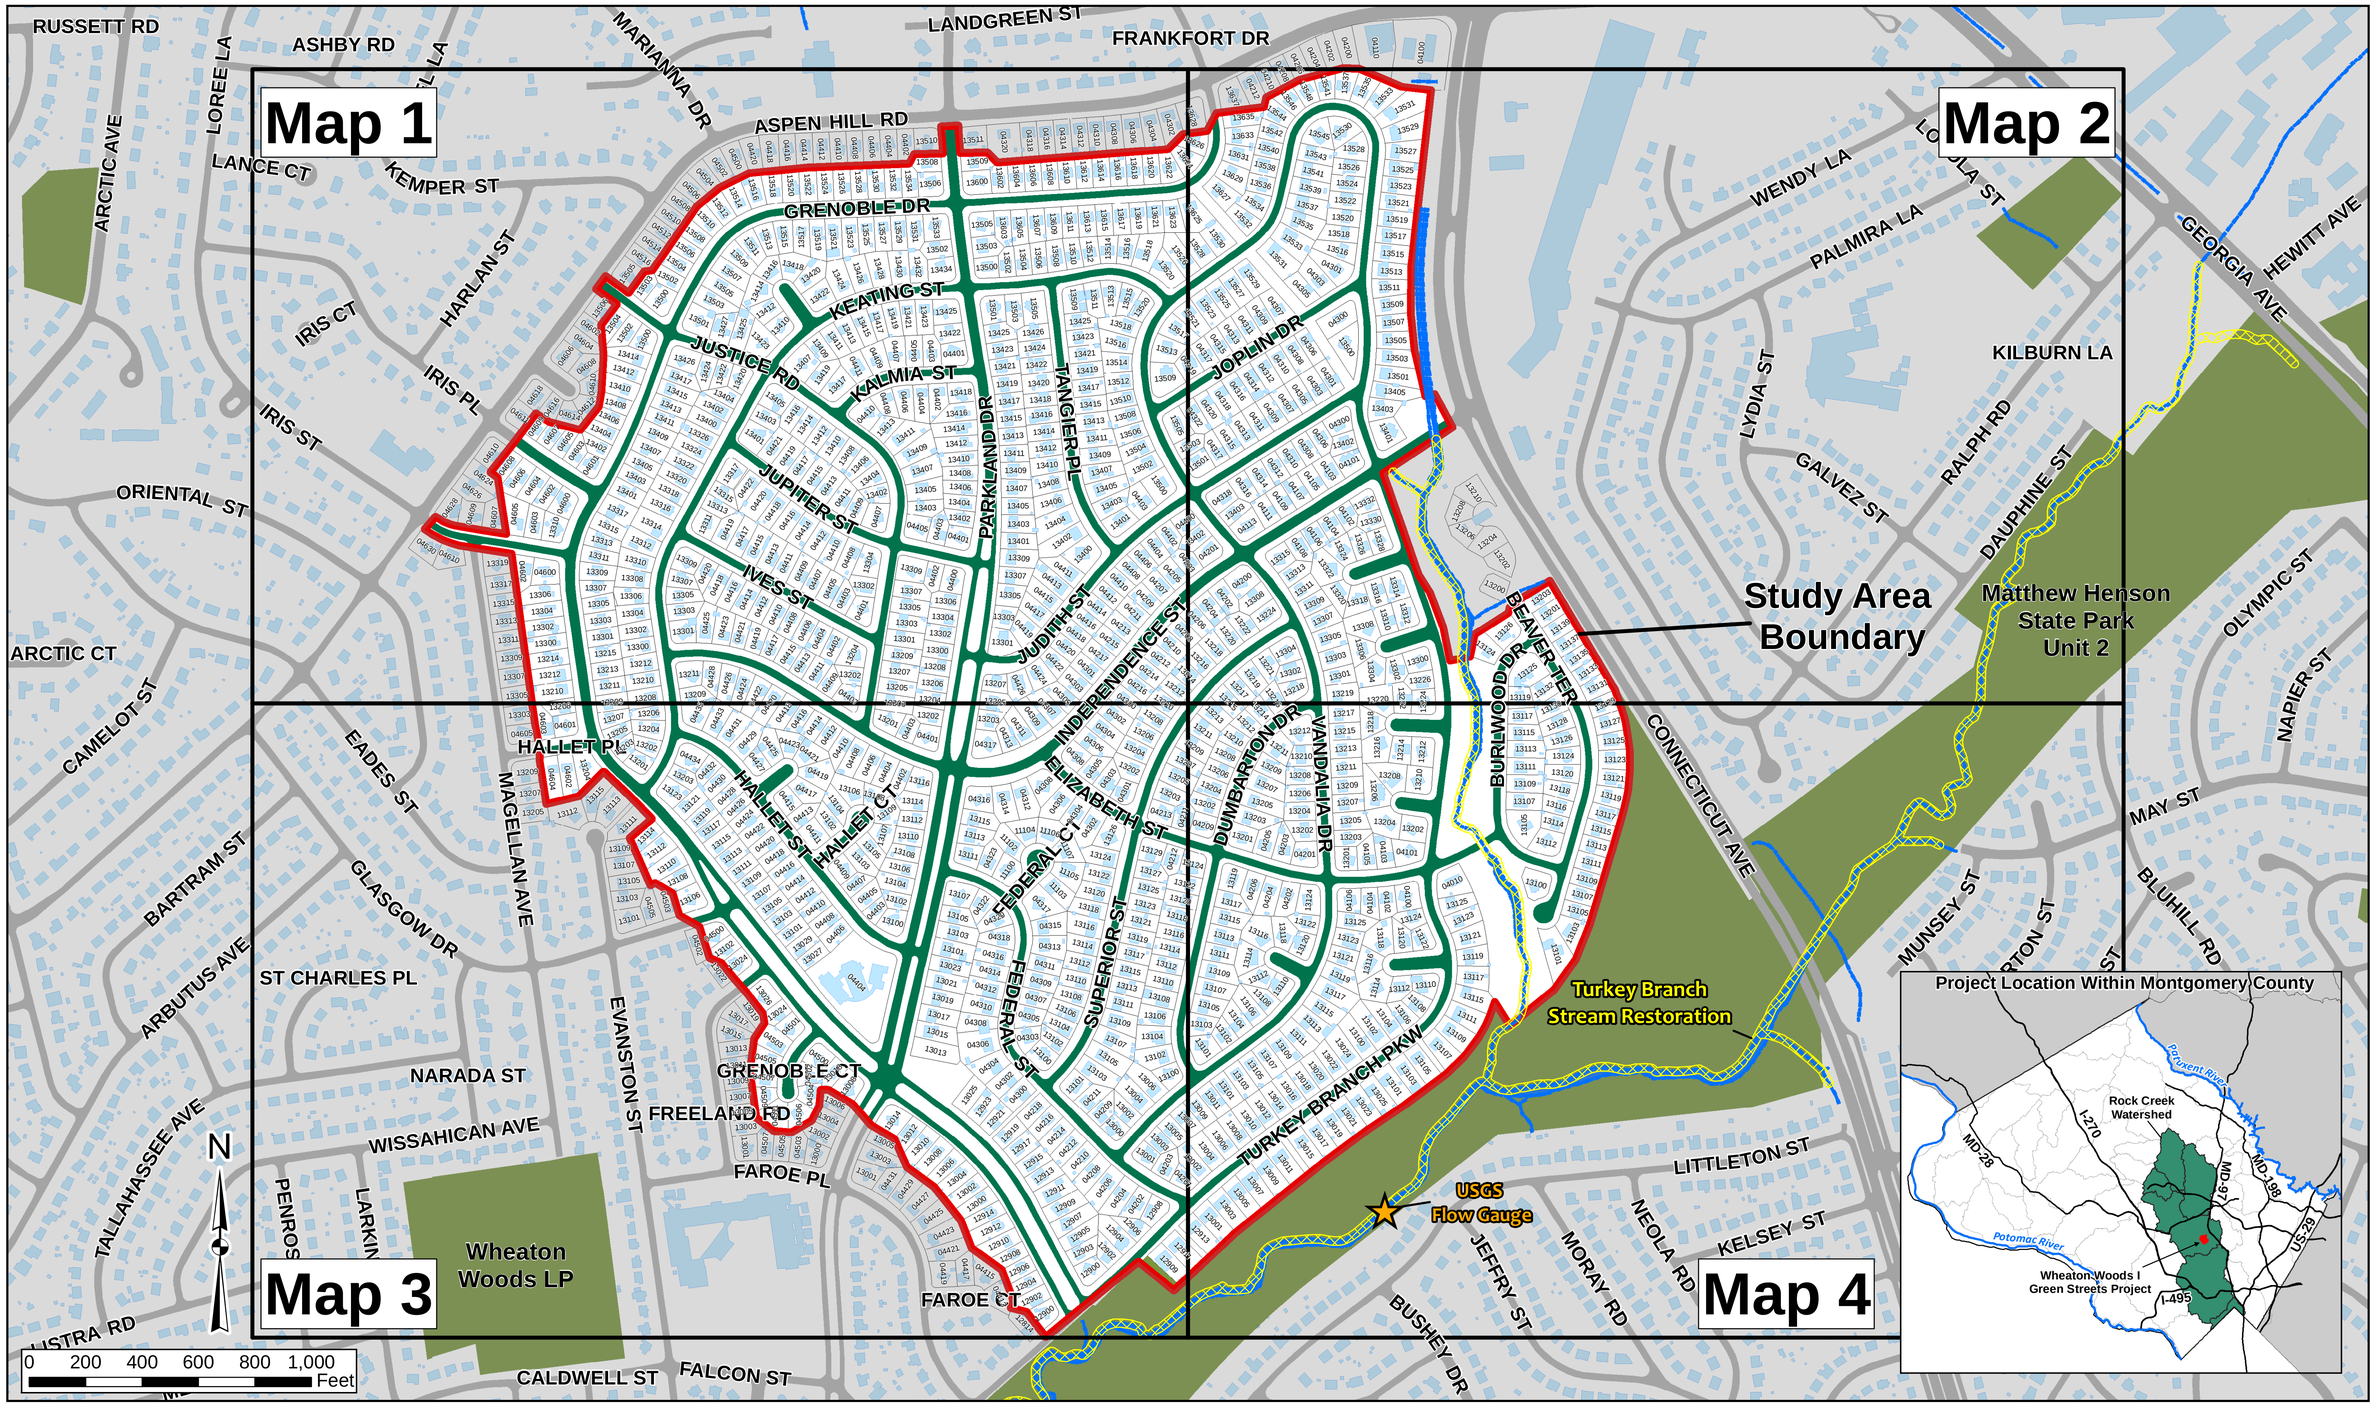

Locations shown are draft and will be modified based on further information. Updated locations will be presented to the community when they are available and posted on the project website: http://www.montgomerycountymd.gov/DEP/Restoration/wheaton-woods-I.html

Date: 3/24/2014

Wheaton Woods I Green Streets Project

Preliminary Design - Location Map 1

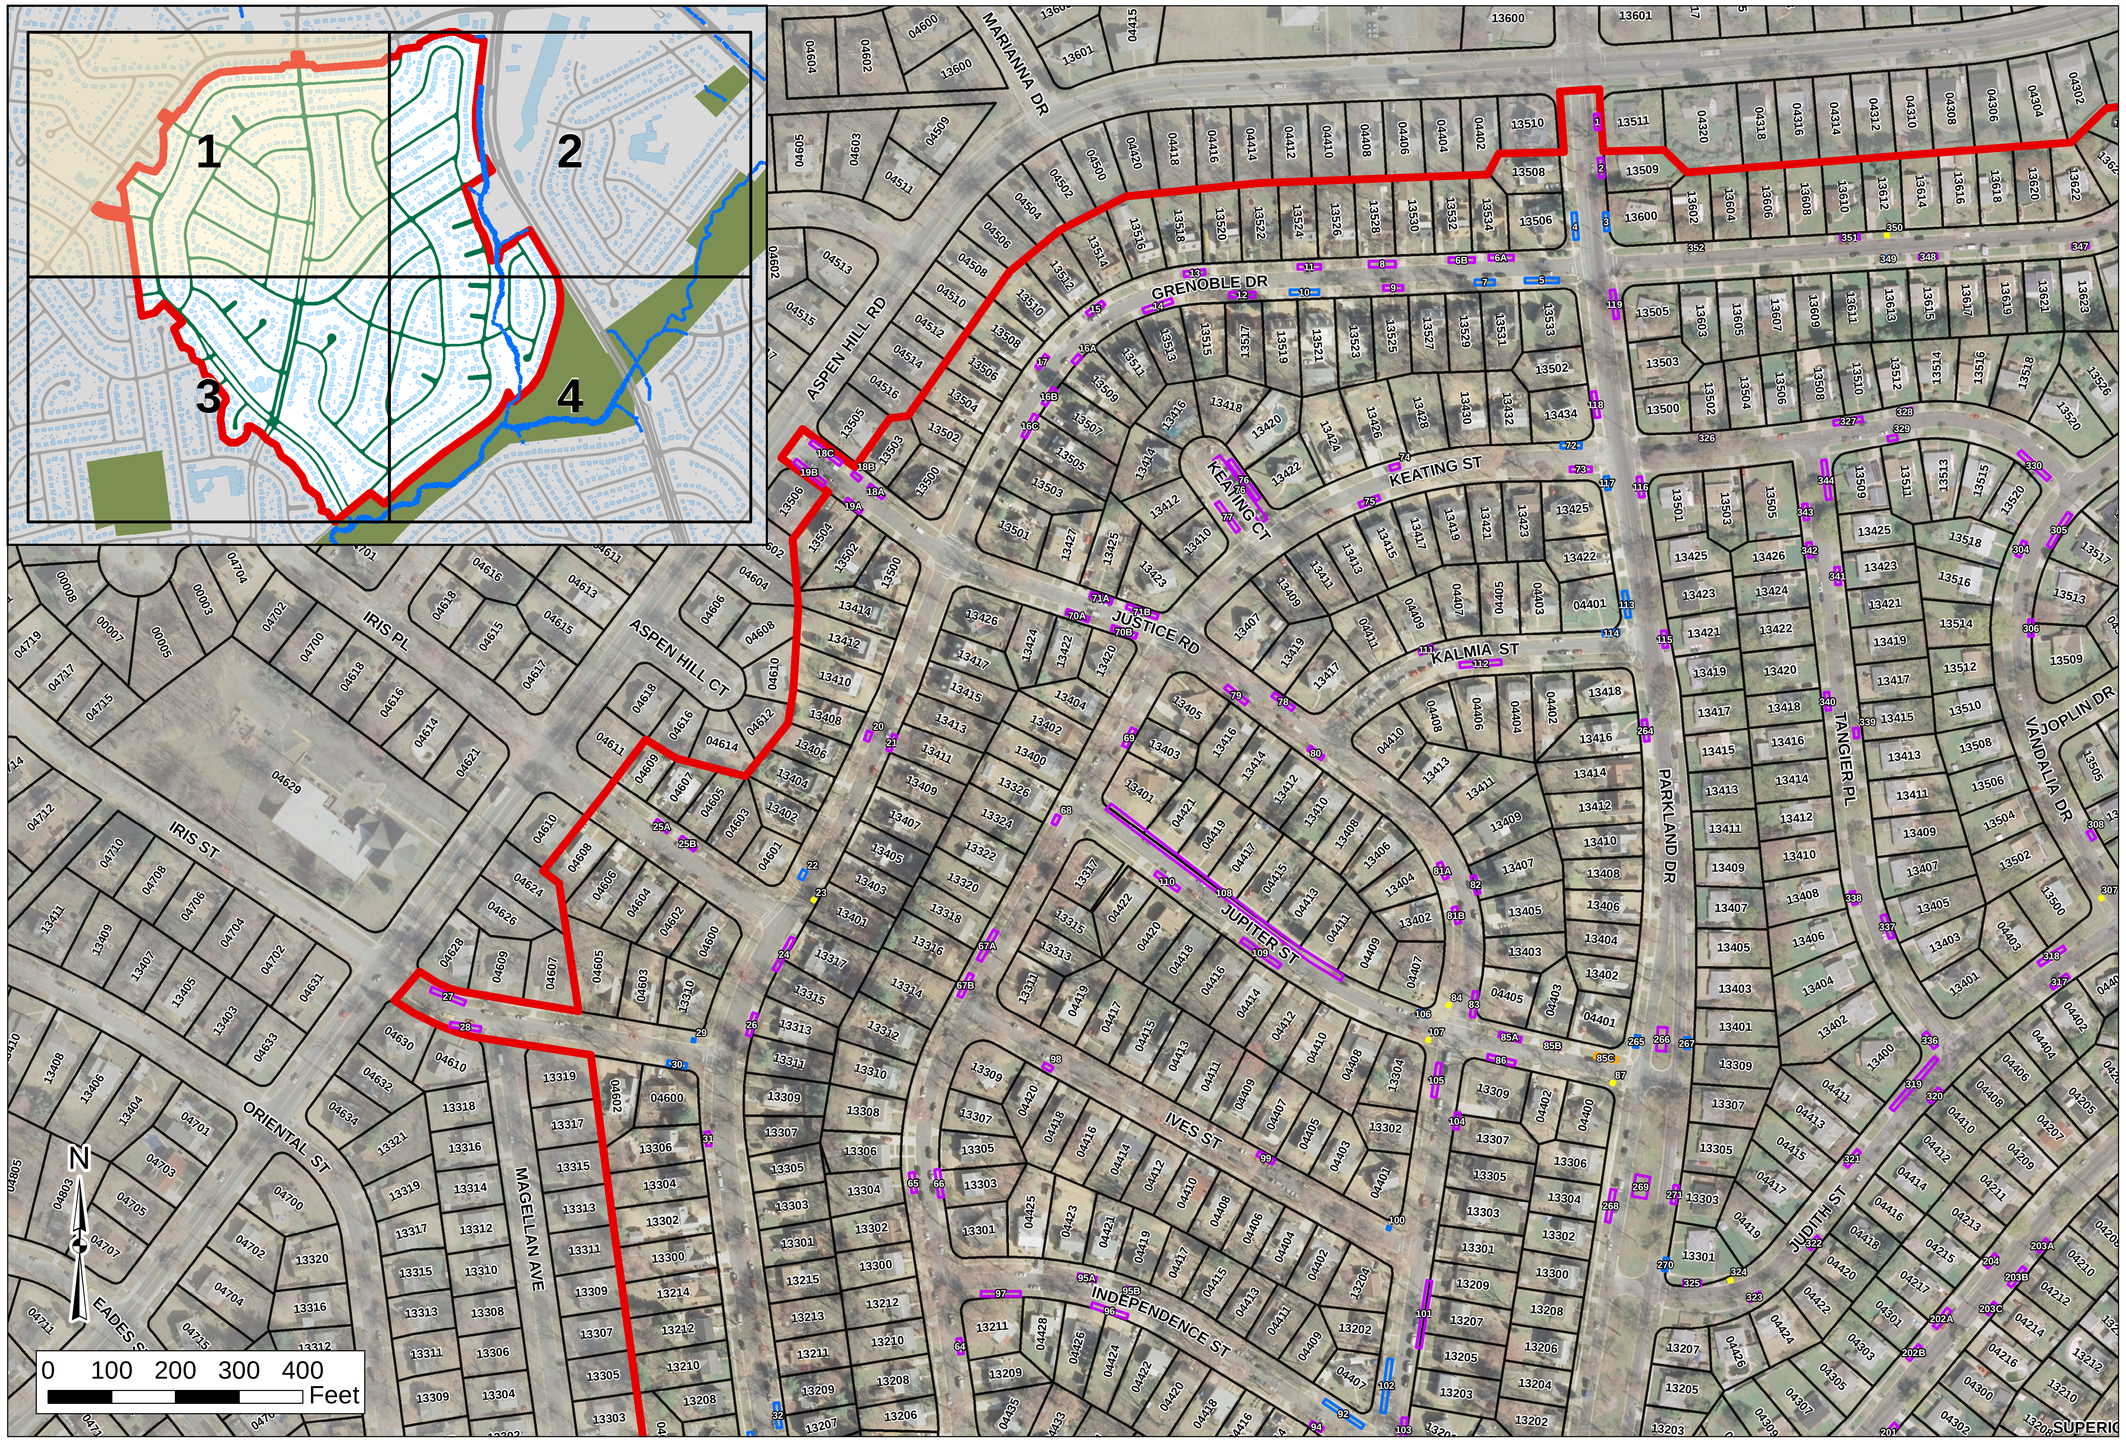

See Map 3

See Map 2

ID #	Stormwater Practice
1	Rain Garden
2	Rain Garden
3	Bioretention
4	Bioretention or Tree Box Filter
5	Bioretention or Tree Box Filter
6A	Rain Garden
6B	Rain Garden
7	Bioretention or Tree Box Filter
8	Rain Garden
9	Rain Garden
10	Bioretention
11	Rain Garden
12	Rain Garden
13	Rain Garden
14	Rain Garden
15	Rain Garden
16A	Rain Garden
16B	Rain Garden
16C	Rain Garden
17	Rain Garden
18A	Rain Garden
18B	Rain Garden
18C	Rain Garden
19A	Rain Garden
19B	Rain Garden
20	Rain Garden
21	Rain Garden
22	Bioretention and Bioswale
23	Tree Box Filter
24	Rain Garden
25A	Rain Garden
25B	Rain Garden
26	Rain Garden
27	Rain Garden
28	Rain Garden
29	Bioretention or Tree Box Filter
30	Bioretention or Tree Box Filter
31	Rain Garden
64	Rain Garden
65	Rain Garden
66	Rain Garden
67A	Rain Garden
67B	Rain Garden
68	Rain Garden
69	Rain Garden
70A	Rain Garden
70B	Rain Garden
71A	Rain Garden
71B	Rain Garden
72	Bioretention
73	Rain Garden
74	Rain Garden
75	Rain Garden
76	Rain Garden
76	Rain Garden
77	Rain Garden
78	Rain Garden
79	Rain Garden
80	Rain Garden
81A	Rain Garden
81B	Rain Garden
82	Rain Garden
83	Rain Garden
84	Tree Box Filter
85A	Rain Garden
85B	Rain Garden
85C	Bioswale
86	Rain Garden
87	Tree Box Filter
95A	Rain Garden
95B	Rain Garden

ID #	Stormwater Practice
96	Rain Garden
97	Rain Garden
98	Rain Garden
99	Rain Garden
100	Bioretention or Tree Box Filter
101	Rain Garden
102	Bioretention
104	Rain Garden
105	Rain Garden
106	Bioretention or Tree Box Filter
107	Tree Box Filter
108	Rain Garden and Bioswale
109	Rain Garden
110	Rain Garden
111	Rain Garden
112	Rain Garden
113	Bioretention
114	Bioretention
115	Rain Garden
116	Rain Garden
117	Bioretention or Tree Box Filter
118	Rain Garden
119	Rain Garden
202A	Rain Garden
202B	Rain Garden
203A	Rain Garden
203B	Rain Garden
203C	Rain Garden
204	Rain Garden
264	Rain Garden
265	Bioretention
266	Rain Garden
267	Bioretention
268	Rain Garden
269	Rain Garden
270	Bioretention
271	Rain Garden
304	Rain Garden
305	Rain Garden
306	Rain Garden
307	Tree Box Filter
308	Rain Garden
317	Rain Garden
318	Rain Garden
319	Rain Garden
320	Rain Garden
321	Rain Garden
322	Rain Garden
323	Rain Garden
324	Tree Box Filter
325	Rain Garden
326	Rain Garden
327	Rain Garden
328	Rain Garden
329	Rain Garden
330	Rain Garden
336	Rain Garden
337	Rain Garden
338	Rain Garden
339	Rain Garden
340	Rain Garden
341	Rain Garden
342	Rain Garden
343	Rain Garden
344	Rain Garden
347	Rain Garden
348	Rain Garden
349	Bioretention
350	Tree Box Filter
351	Rain Garden
352	Rain Garden

Legend

- Project Limits

Stormwater Practice Proposed

- Bioretentions
- Bioswales
- Rain Gardens
- Tree Box Filters

Date: 3/24/2014

Locations shown are draft and will be modified based on further information. Updated locations will be presented to the community when they are available and posted on the project website: http://www.montgomerycountymd.gov/DEP/Restoration/wheaton-woods-I.html

Wheaton Woods I Green Streets Project

Preliminary Design - Location Map 2

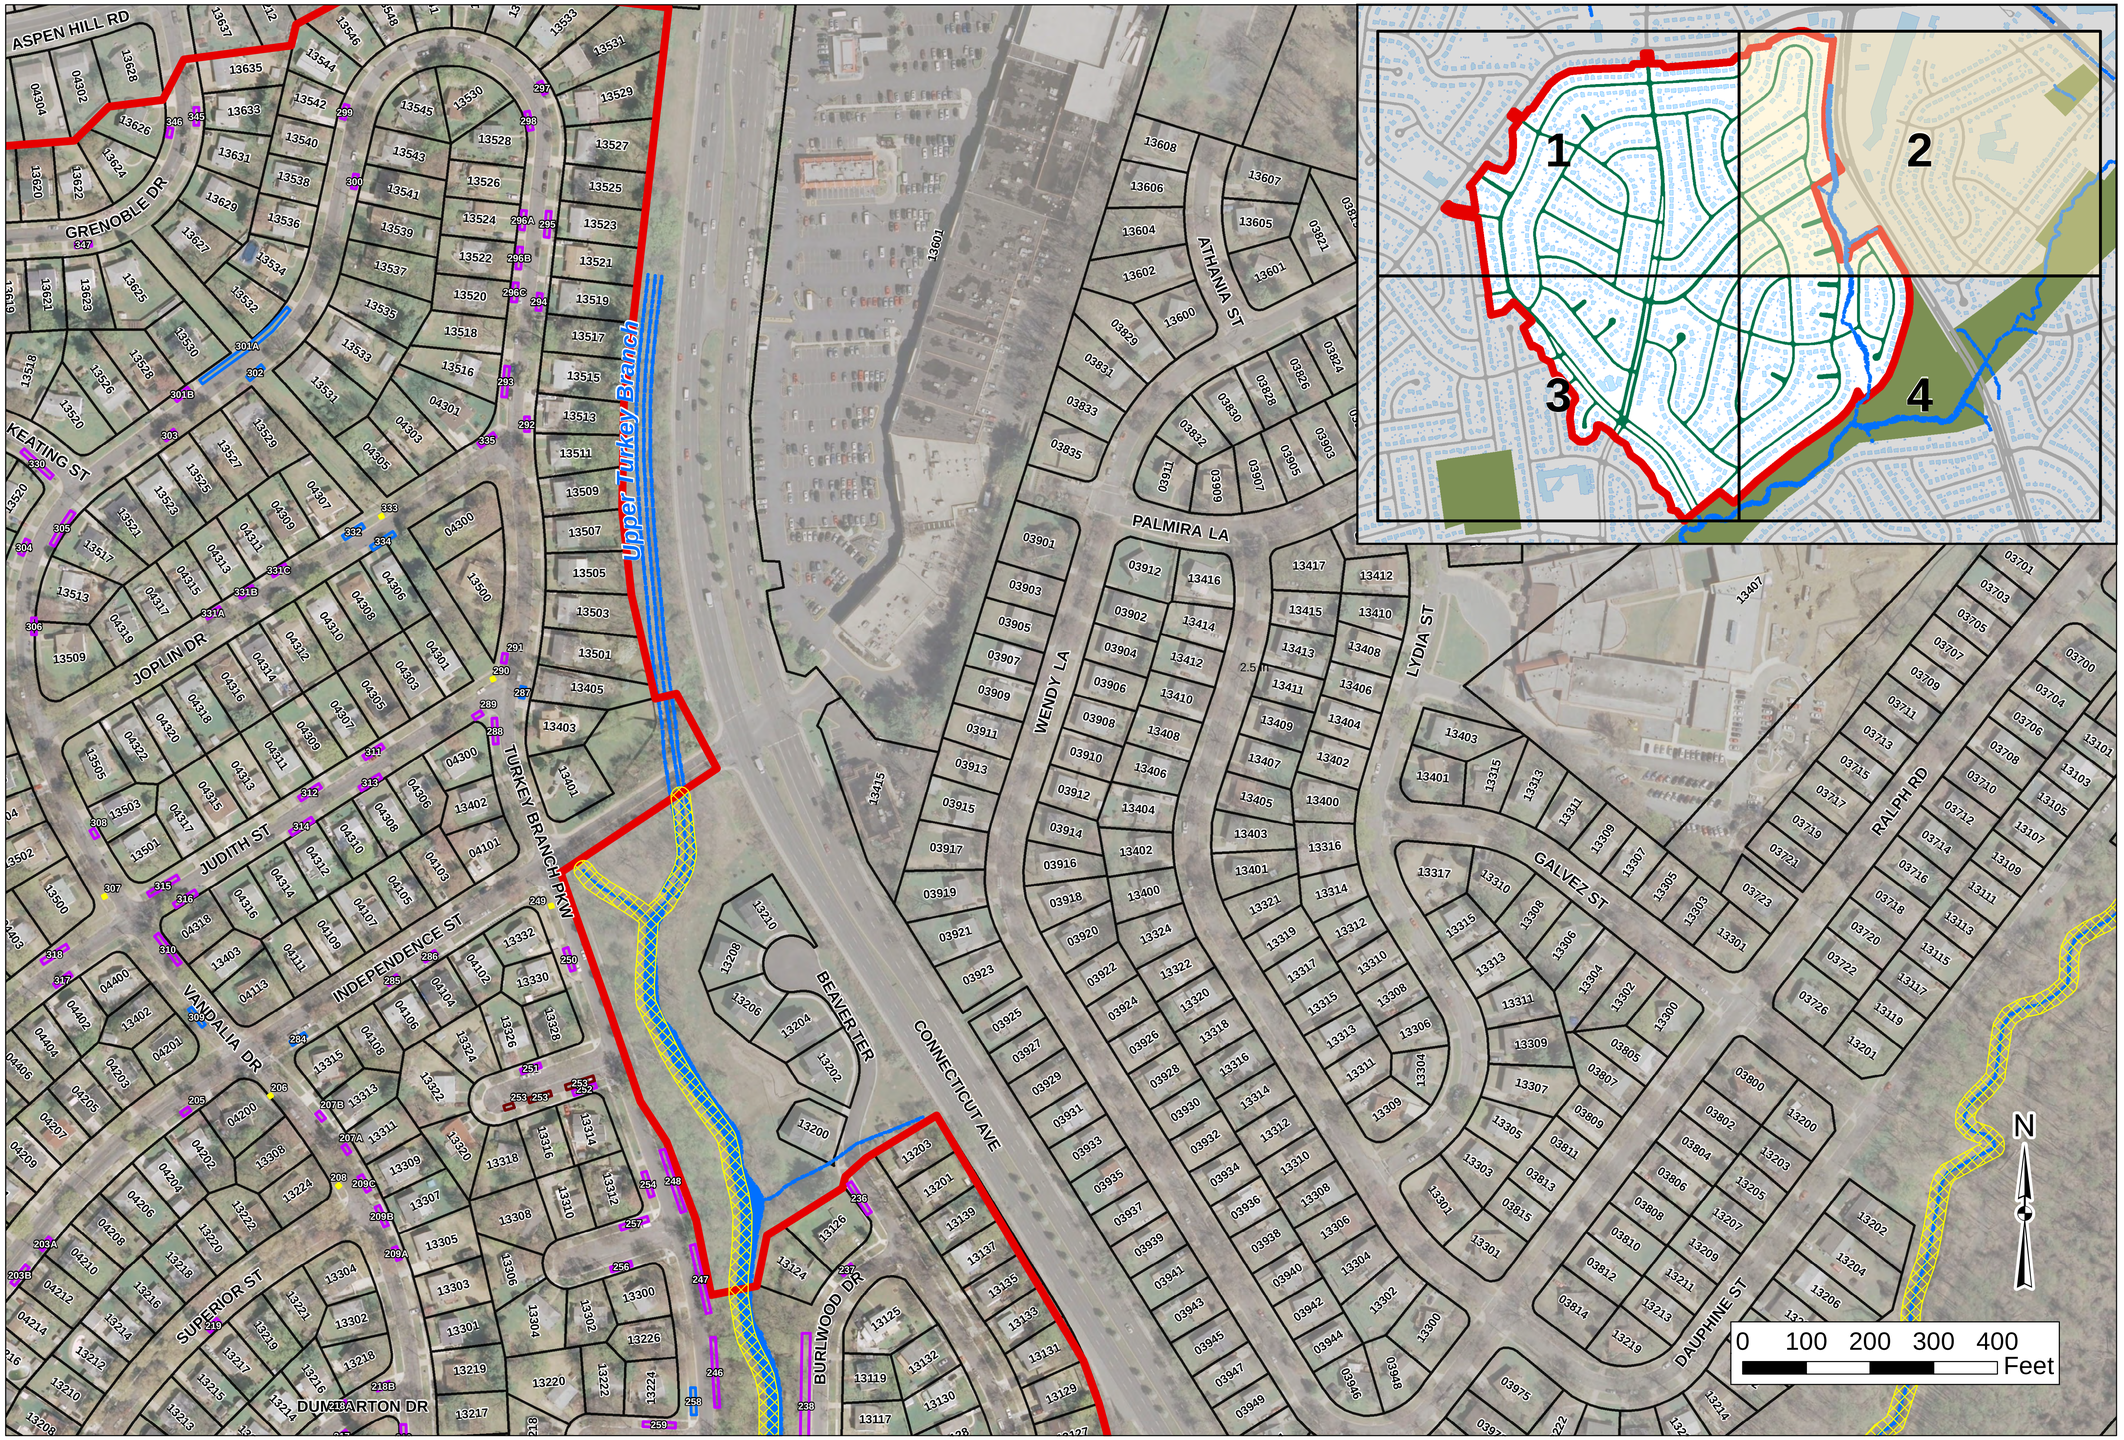

See Map 1

See Map 4

ID #	Stormwater Practice Proposed
205	Rain Garden
206	Tree Box Filter
207A	Rain Garden
207B	Rain Garden
208	Tree Box Filter
209A	Rain Garden
209B	Rain Garden
209C	Rain Garden
218B	Rain Garden
219	Rain Garden
236	Rain Garden
237	Rain Garden
238	Rain Garden and Bioswale
246	Rain Garden and Bioswale
247	Rain Garden and Bioswale
248	Rain Garden and Bioswale
249	Tree Box Filter
250	Rain Garden
251	Rain Garden
252	Rain Garden
253	Pervious Pavement
253	Pervious Pavement
253	Pervious Pavement
254	Rain Garden
256	Rain Garden
257	Rain Garden
258	Bioretention
284	Bioretention
285	Rain Garden
286	Rain Garden
287	Bioretention
288	Rain Garden
289	Rain Garden
290	Tree Box Filter
291	Rain Garden
292	Rain Garden
293	Rain Garden
294	Rain Garden
295	Rain Garden
296A	Rain Garden
296B	Rain Garden
296C	Rain Garden
297	Rain Garden
298	Rain Garden
299	Rain Garden
300	Rain Garden
301A	Bioretention
301B	Rain Garden
302	Bioretention
303	Rain Garden
309	Bioretention
310	Rain Garden
311	Rain Garden
312	Rain Garden
313	Rain Garden
314	Rain Garden
315	Rain Garden
316	Rain Garden
331A	Rain Garden
331B	Rain Garden
331C	Rain Garden
332	Bioretention
333	Tree Box Filter
334	Bioretention
335	Rain Garden
345	Rain Garden
346	Rain Garden

Legend

- Streams
- Turkey Branch Stream Restoration
- Project Limits

Stormwater Practice Proposed

- Bioretentions
- Pervious Pavement
- Rain Gardens
- Tree Box Filters

Date: 3/24/2014

Locations shown are draft and will be modified based on further information. Updated locations will be presented to the community when they are available and posted on the project website: http://www.montgomerycountymd.gov/DEP/Restoration/wheaton-woods-I.html

Wheaton Woods I Green Streets Project

Preliminary Design - Location Map 3

See Map 1

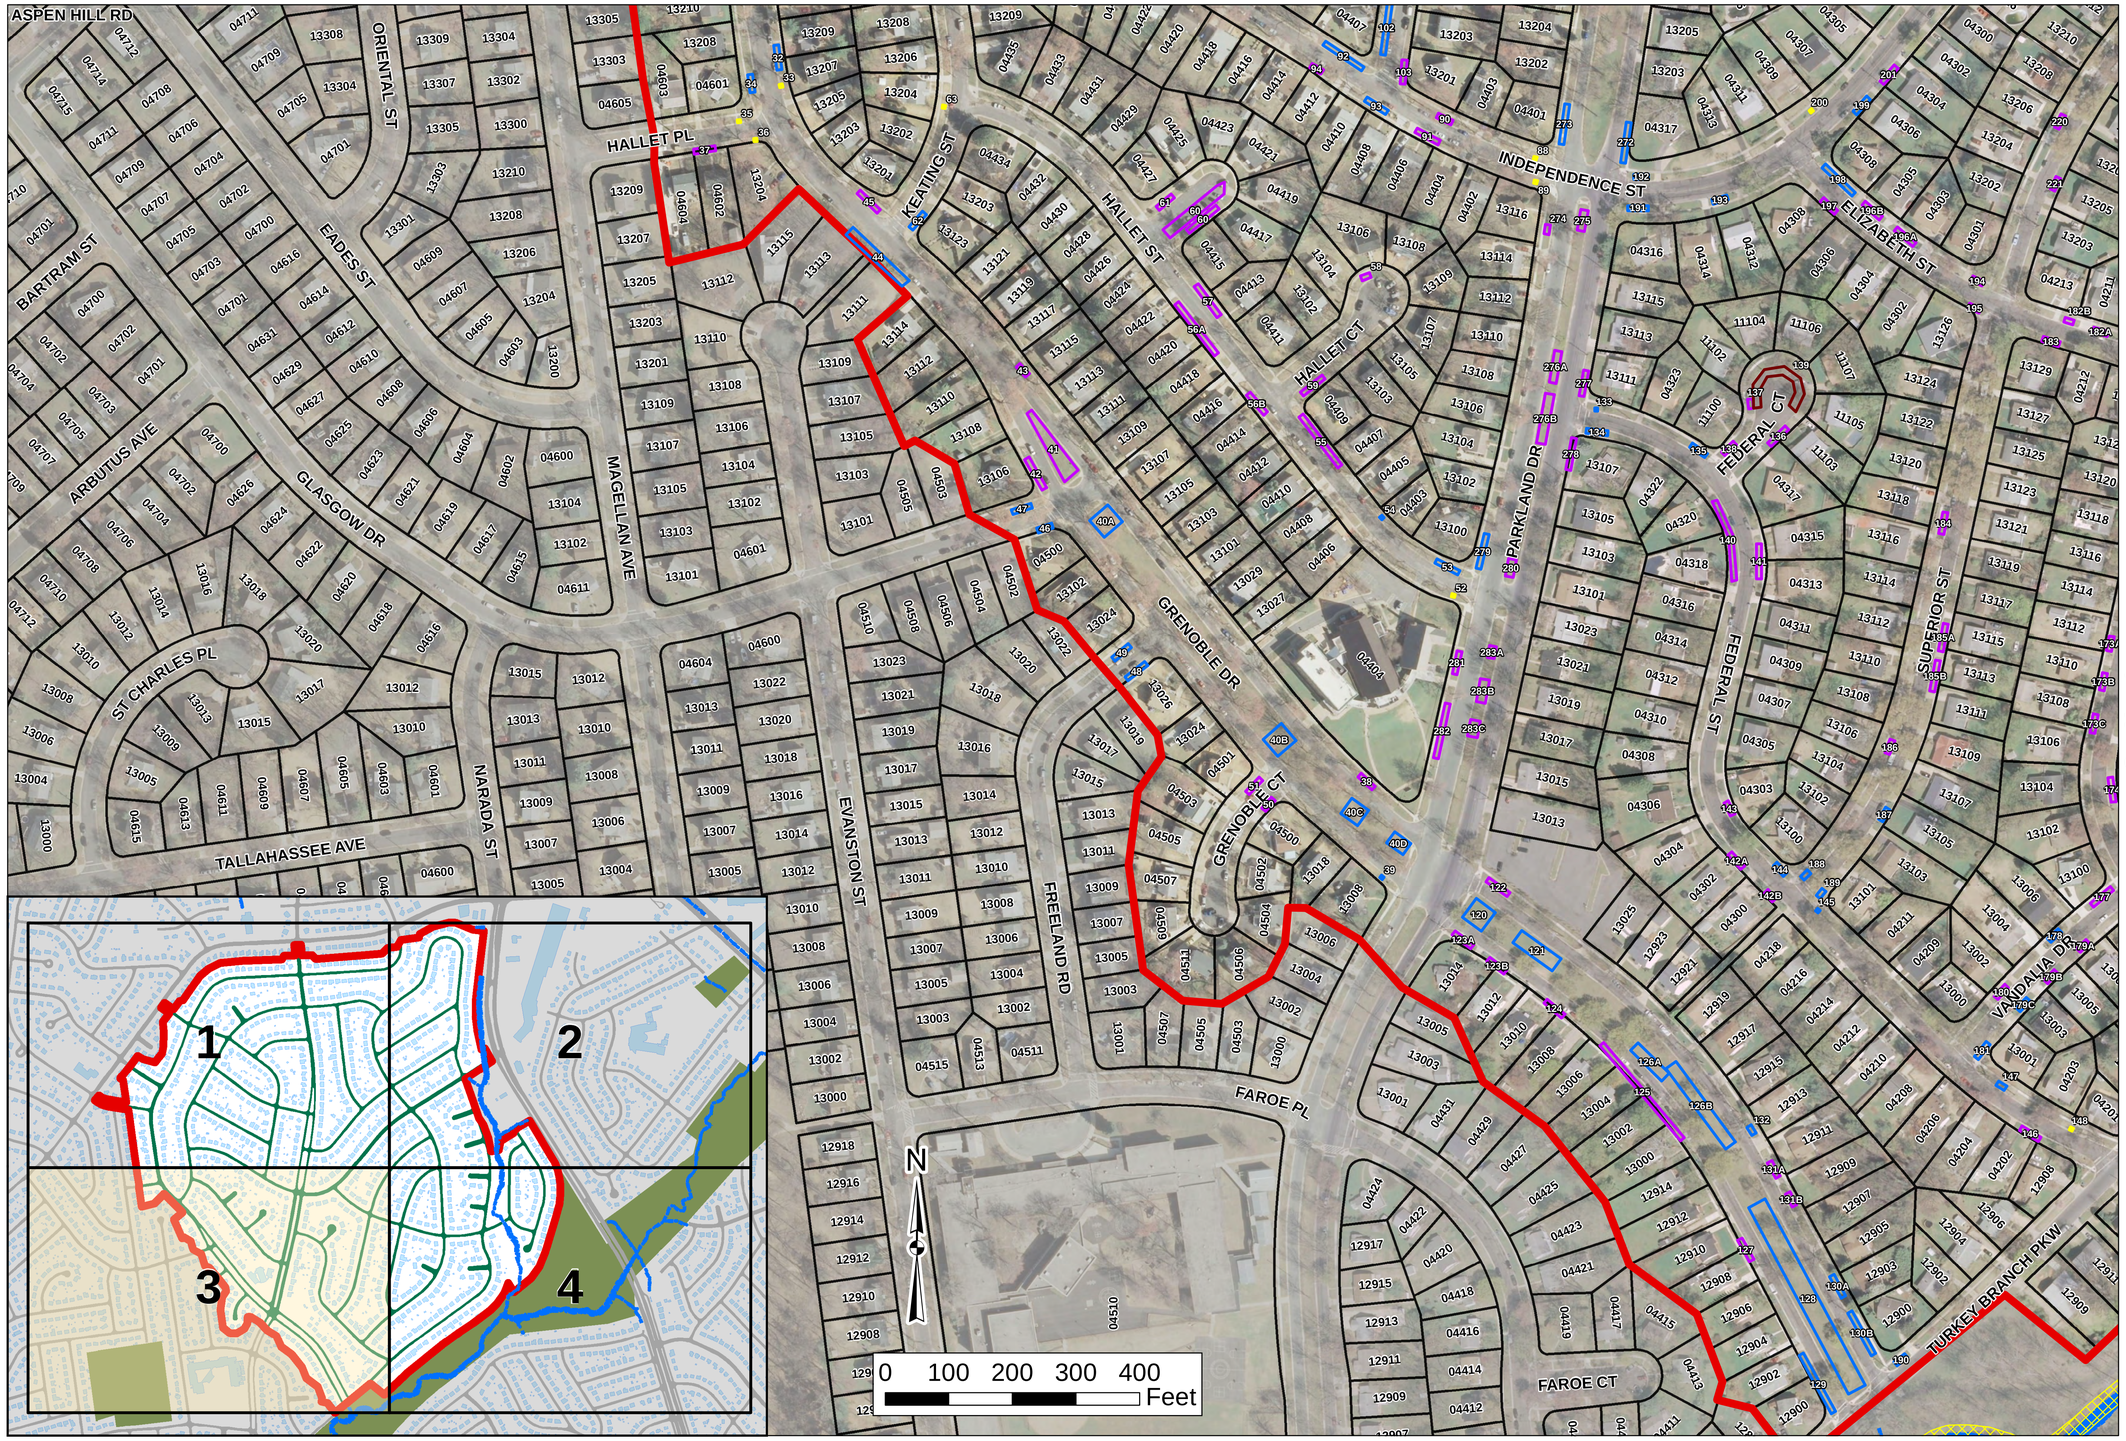

ID #	Stormwater Practice
32	Bioretention or Rain Garden
33	Tree Box Filter
34	Bioretention or Rain Garden
35	Tree Box Filter
36	Tree Box Filter
37	Rain Garden
38	Rain Garden
39	Bioretention or Tree Box Filter
40A	Bioretention or Bioswale
40B	Bioretention or Bioswale
40C	Bioretention or Bioswale
40D	Bioretention or Bioswale
41	Rain Garden
42	Rain Garden
43	Rain Garden
44	Bioretention or Bioswale
45	Rain Garden
46	Bioretention
47	Bioretention or Tree Box Filter
48	Bioretention
49	Bioretention
50	Rain Garden
51	Rain Garden
52	Tree Box Filter
53	Bioretention
54	Bioretention or Tree Box Filter
55	Rain Garden
56A	Rain Garden
56B	Rain Garden
57	Rain Garden
58	Rain Garden
59	Rain Garden
60	Rain Garden
60	Rain Garden
61	Rain Garden
62	Bioretention or Tree Box Filter
63	Tree Box Filter or Rain Garden
88	Tree Box Filter
89	Tree Box Filter
90	Rain Garden
91	Rain Garden
92	Bioretention or Tree Box Filter
93	Bioretention
94	Rain Garden
102	Bioretention
103	Rain Garden
120	Bioretention or Rain Garden
121	Bioretention or Rain Garden
122	Rain Garden
123A	Rain Garden
123B	Rain Garden
124	Rain Garden
125	Rain Garden and Bioswale
126A	Bioretention or Rain Garden
126B	Bioretention or Rain Garden
127	Rain Garden
128	Bioretention or Rain Garden
129	Bioretention
130A	Bioretention
130B	Bioretention
131A	Rain Garden
131B	Rain Garden
132	Bioretention
133	Bioretention or Tree Box Filter
134	Bioretention or Rain Garden
135	Bioretention or Tree Box Filter

ID #	Stormwater Practice
136	Rain Garden
137	Rain Garden
138	Rain Garden
139	Pervious Pavement
140	Rain Garden
141	Rain Garden
142A	Rain Garden
142B	Rain Garden
143	Rain Garden
144	Bioretention
145	Bioretention or Tree Box Filter
146	Rain Garden
147	Bioretention or Rain Garden
148	Tree Box Filter
173A	Rain Garden
173B	Rain Garden
173C	Rain Garden
174	Rain Garden
177	Rain Garden
178	Bioretention
179A	Rain Garden
179B	Rain Garden
179C	Bioretention
180	Rain Garden
181	Bioretention
182A	Rain Garden
182B	Rain Garden
183	Rain Garden
184	Rain Garden
185A	Rain Garden
185B	Rain Garden
186	Rain Garden
187	Bioretention
188	Bioretention
189	Bioretention
190	Bioretention
191	Bioretention
192	Bioretention
193	Bioretention
194	Rain Garden
195	Rain Garden
196A	Rain Garden
196B	Rain Garden
197	Rain Garden
198	Bioretention
199	Bioretention or Rain Garden
200	Tree Box Filter
201	Rain Garden
220	Rain Garden
221	Rain Garden
272	Bioretention
273	Bioretention
274	Rain Garden
275	Rain Garden
276A	Rain Garden
276B	Rain Garden
277	Rain Garden
278	Rain Garden
279	Bioretention
280	Rain Garden
281	Rain Garden
282	Rain Garden/Bioswale
283A	Rain Garden
283B	Rain Garden
283C	Rain Garden

Legend

- Streams
- Turkey Branch Stream Restoration
- Project Limits

Stormwater Practice Proposed

- Bioretentions
- Pervious Pavement
- Rain Gardens
- Tree Box Filters

Locations shown are draft and will be modified based on further information. Updated locations will be presented to the community when they are available and posted on the project website: http://www.montgomerycountymd.gov/DEP/Restoration/wheaton-woods-I.html

Date: 3/24/2014

Wheaton Woods I Green Streets Project

Preliminary Design - Location Map 4

See Map 2

See Map 3

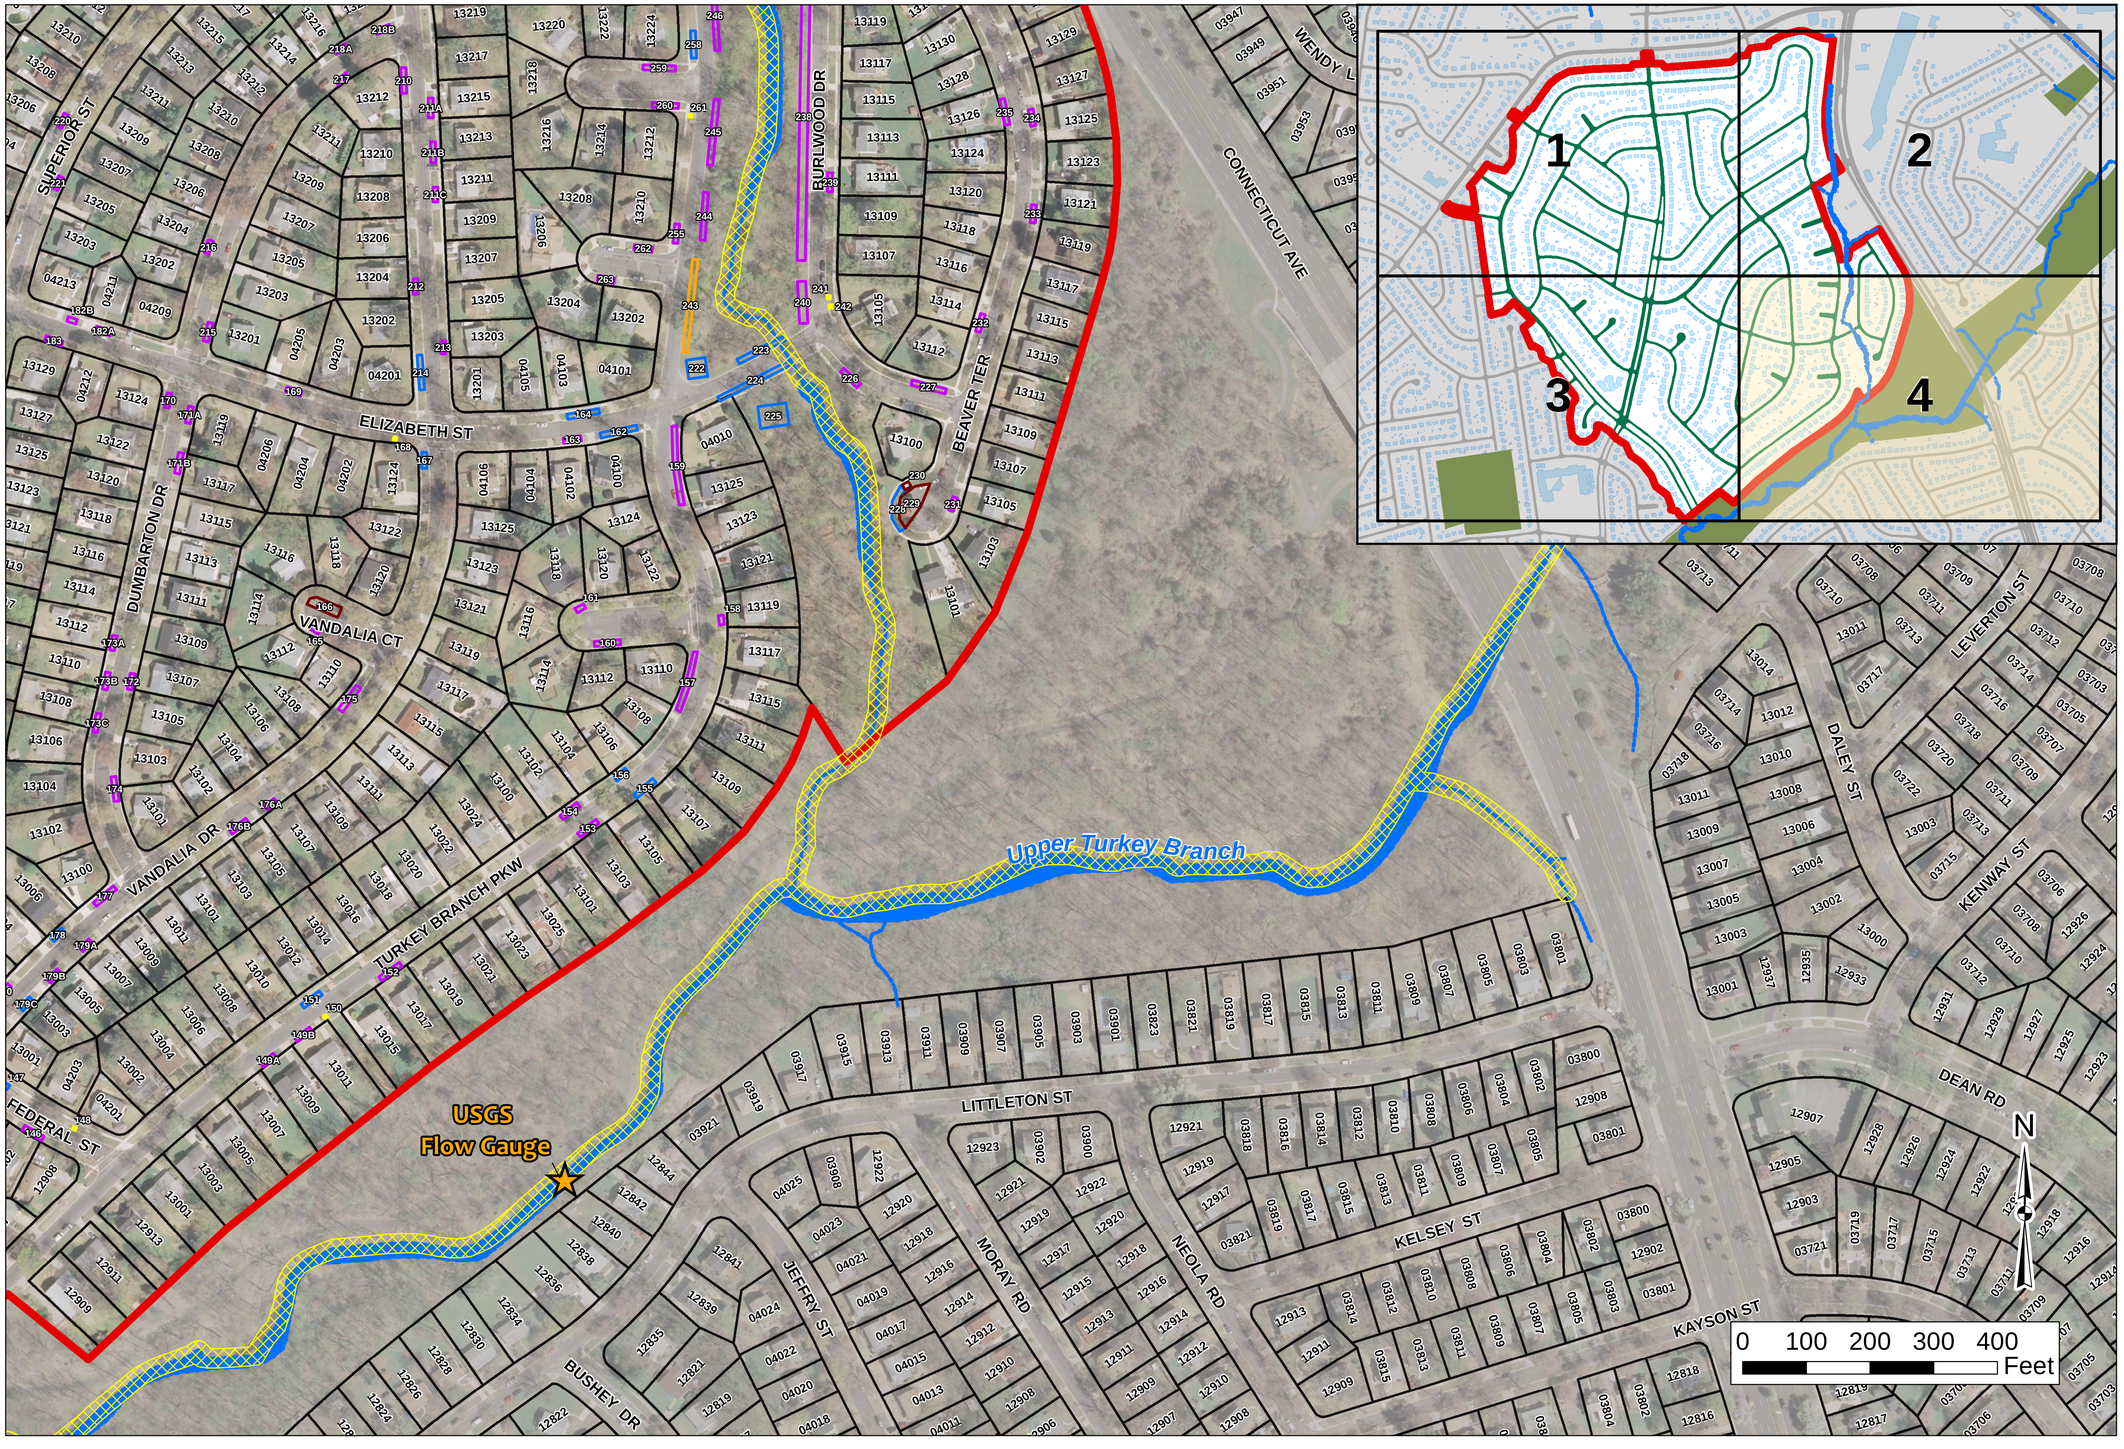

ID #	Stormwater Practice Proposed
149A	Rain Garden
149B	Rain Garden
150	Tree Box Filter
151	Bioretention
152	Rain Garden
153	Rain Garden
154	Rain Garden
155	Bioretention
156	Bioretention
157	Rain Garden
158	Rain Garden
159	Rain Garden
160	Rain Garden
161	Rain Garden
162	Bioretention
163	Rain Garden
164	Bioretention
165	Rain Garden
166	Pervious Pavement
167	Bioretention
168	Tree Box Filter
169	Rain Garden
170	Rain Garden
171A	Rain Garden
171B	Rain Garden
172	Rain Garden
175	Rain Garden
176A	Rain Garden
176B	Rain Garden
210	Rain Garden
211A	Rain Garden
211B	Rain Garden
211C	Rain Garden
212	Rain Garden
213	Rain Garden
214	Bioretention
215	Rain Garden
216	Rain Garden
217	Rain Garden
218A	Rain Garden
222	Bioretention
223	Bioretention
224	Bioretention
225	Bioretention
226	Rain Garden
227	Rain Garden
228	Bioretention
229	Pervious Pavement
230	Pavement Removal
231	Rain Garden
232	Rain Garden
233	Rain Garden
234	Rain Garden
235	Rain Garden
238	Rain Garden and Bioswale
239	Rain Garden
240	Rain Garden and Bioswale
241	Tree Box Filter
242	Tree Box Filter
243	Bioswale
244	Rain Garden and Bioswale
245	Rain Garden and Bioswale
246	Rain Garden and Bioswale
255	Rain Garden
258	Bioretention
259	Rain Garden
260	Rain Garden
261	Tree Box Filter
262	Rain Garden
263	Rain Garden

Legend

- Streams
- Turkey Branch Stream Restoration
- Project Limits

Stormwater Practice Proposed

- Bioretentions
- Bioswales
- Pervious Pavement
- Rain Gardens
- Tree Box Filters

Locations shown are draft and will be modified based on further information. Updated locations will be presented to the community when they are available and posted on the project website: http://www.montgomerycountymd.gov/DEP/Restoration/wheaton-woods-I.html

Date: 3/24/2014