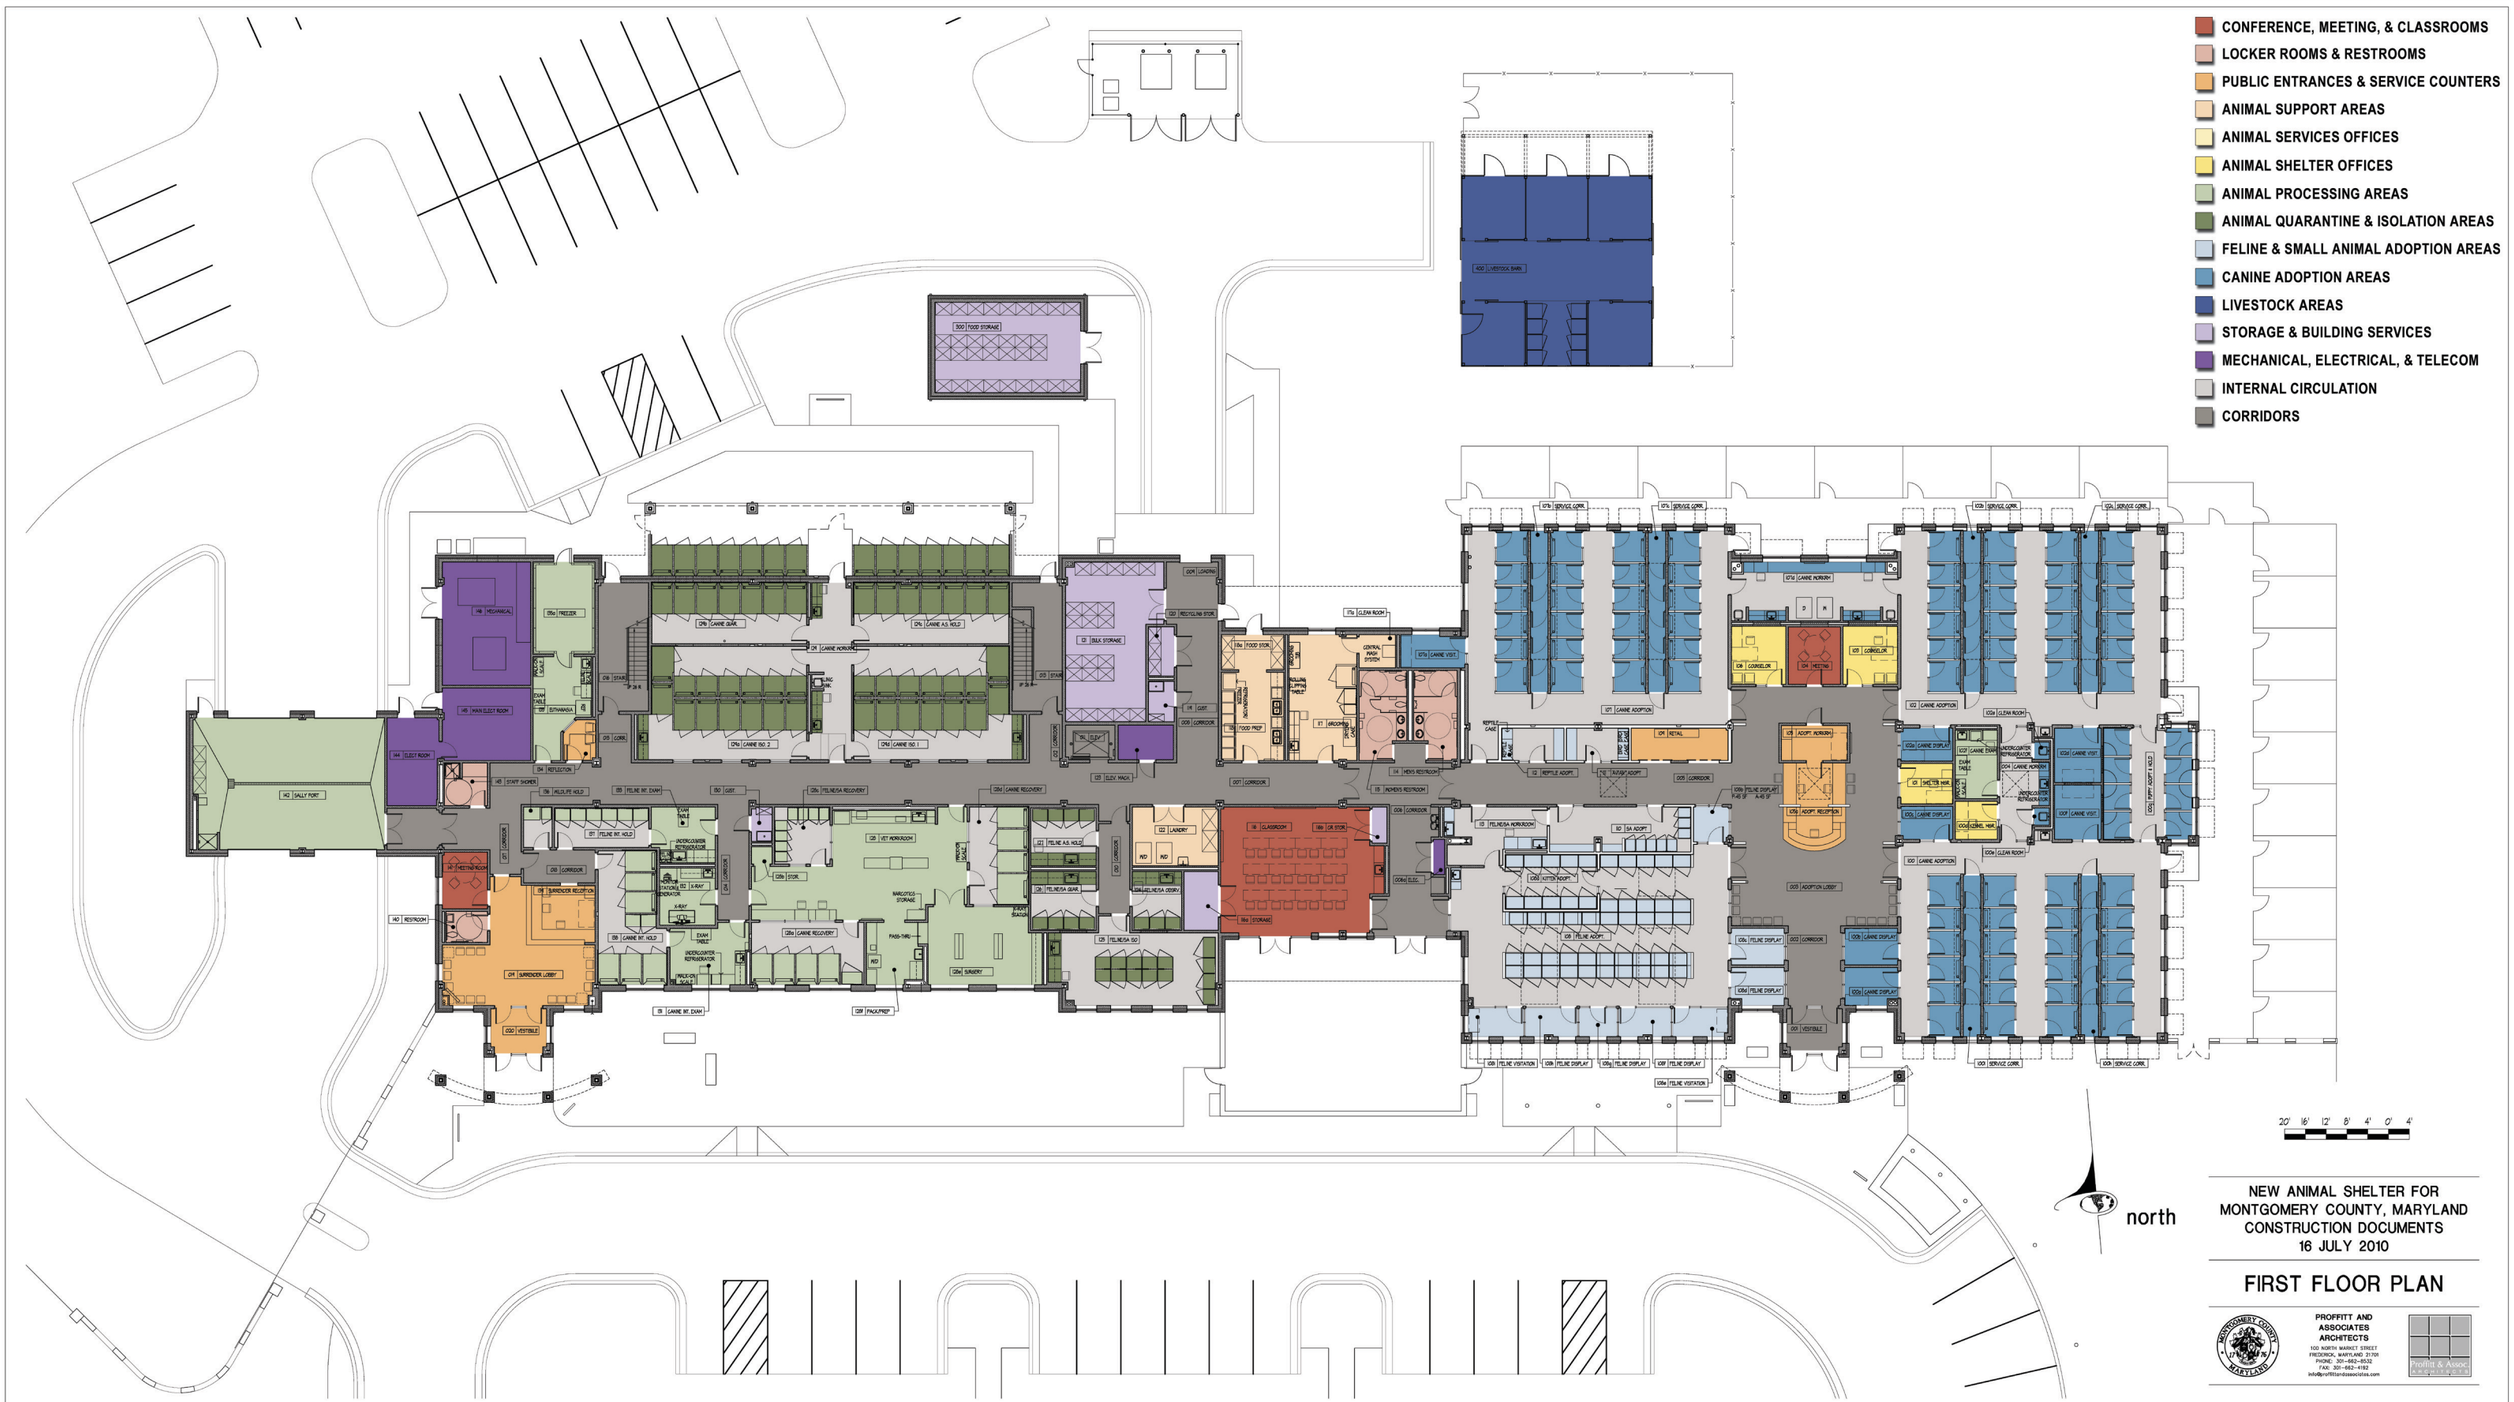

NEW ANIMAL SHELTER FOR
MONTGOMERY COUNTY, MARYLAND
CONSTRUCTION DOCUMENTS
16 JULY 2010

FIRST FLOOR PLAN

PROFFITT AND
ASSOCIATES
ARCHITECTS
100 NORTH MARKET STREET
FREDERICK, MARYLAND 21701
PHONE: 301-662-8532
FAX: 301-662-4182
info@proffittandassociates.com