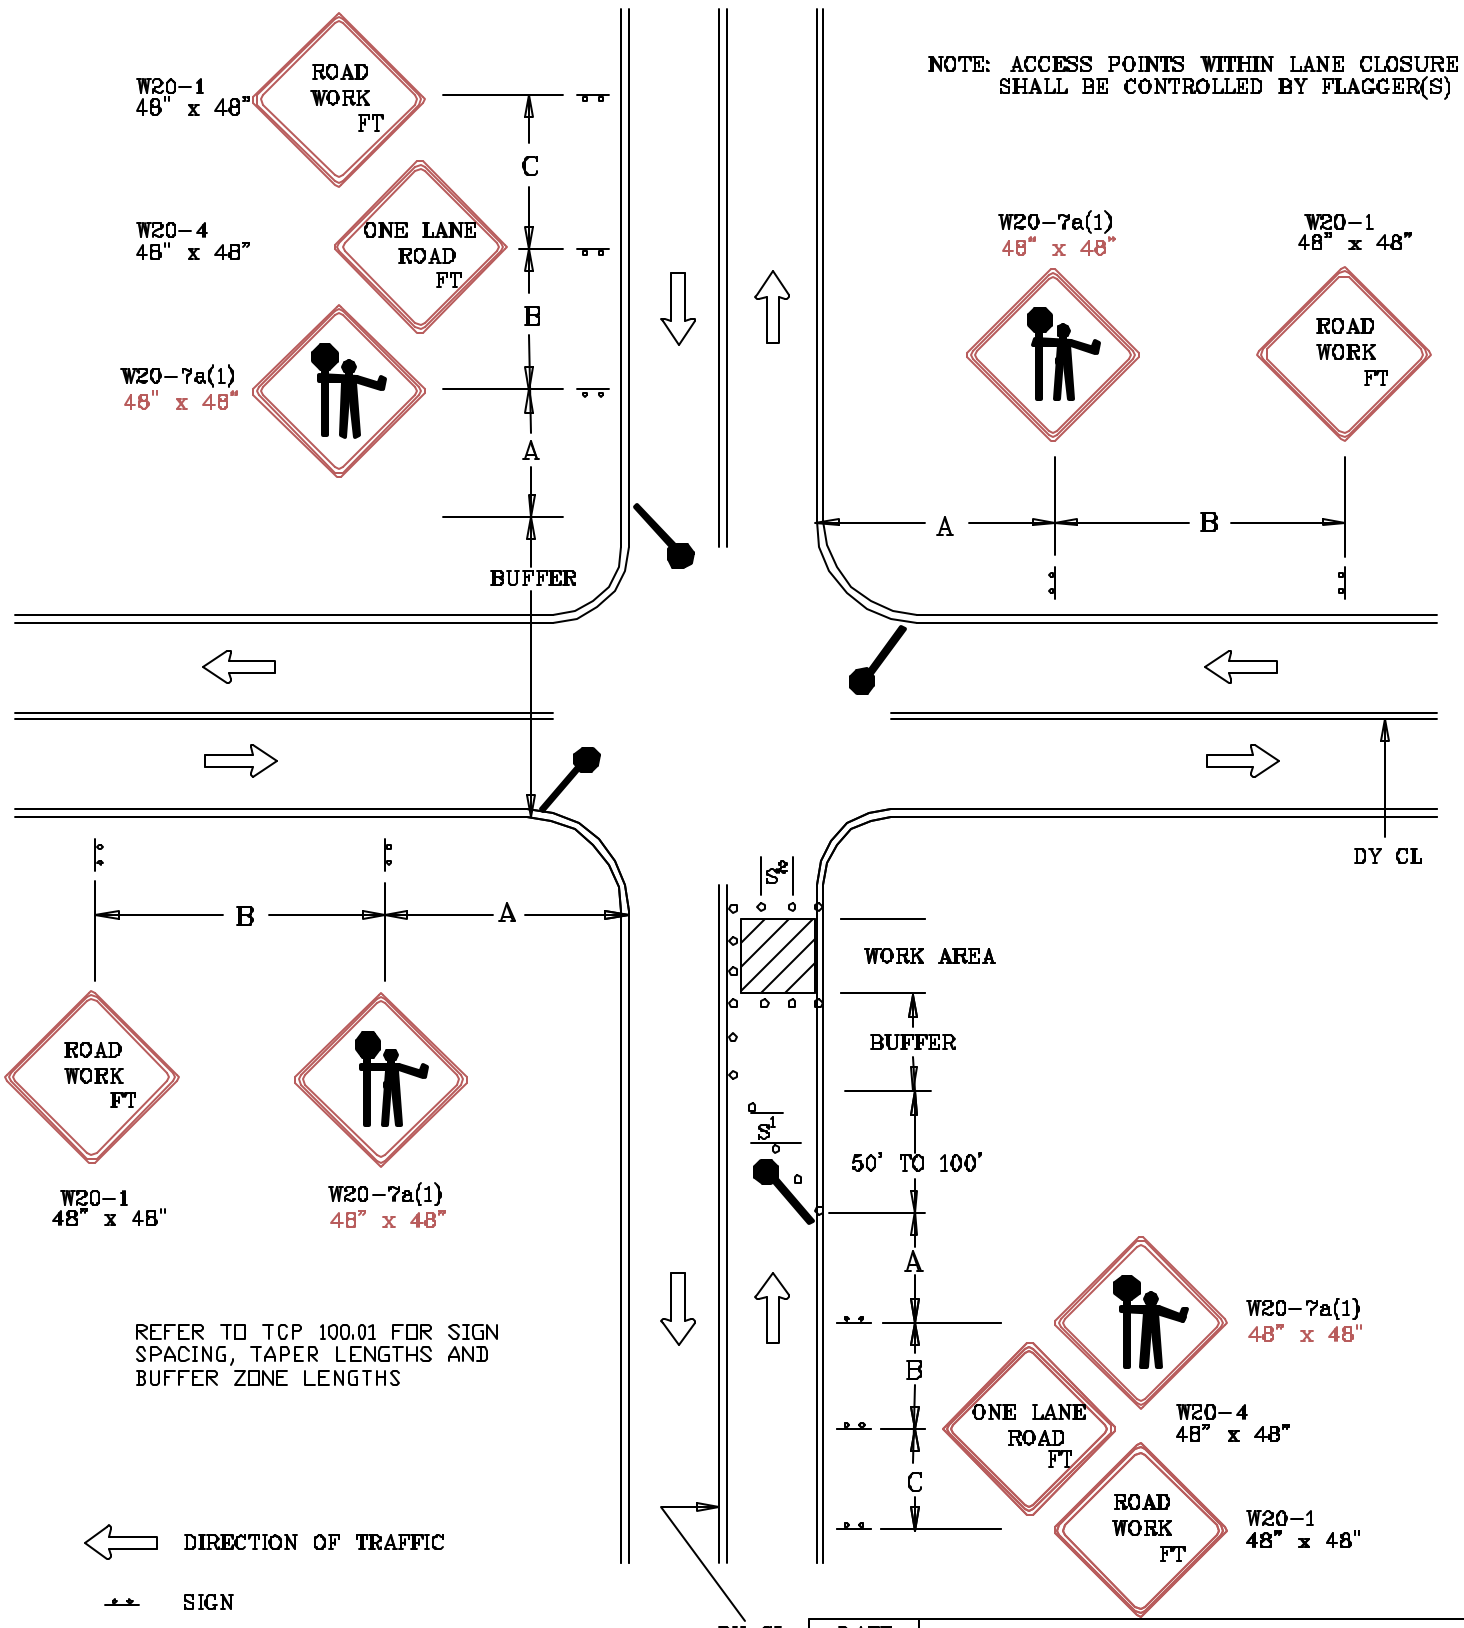

REVISION BY	DATE	APPROVED

DATE 01/01/02	TRAFFIC OPERATIONS SECTION MONTGOMERY COUNTY, MARYLAND
DES. BY MCDPWT	FLAGGING CONTROL AT 4 – LEG INTERSECTION (2)
DRAWN BY TCLE	APPROVED
SCALE NTS	CHIEF, TRAFFIC OPERATIONS SECTION
	STANDARD TCP-105.02 ___ OF ___ SHEETS