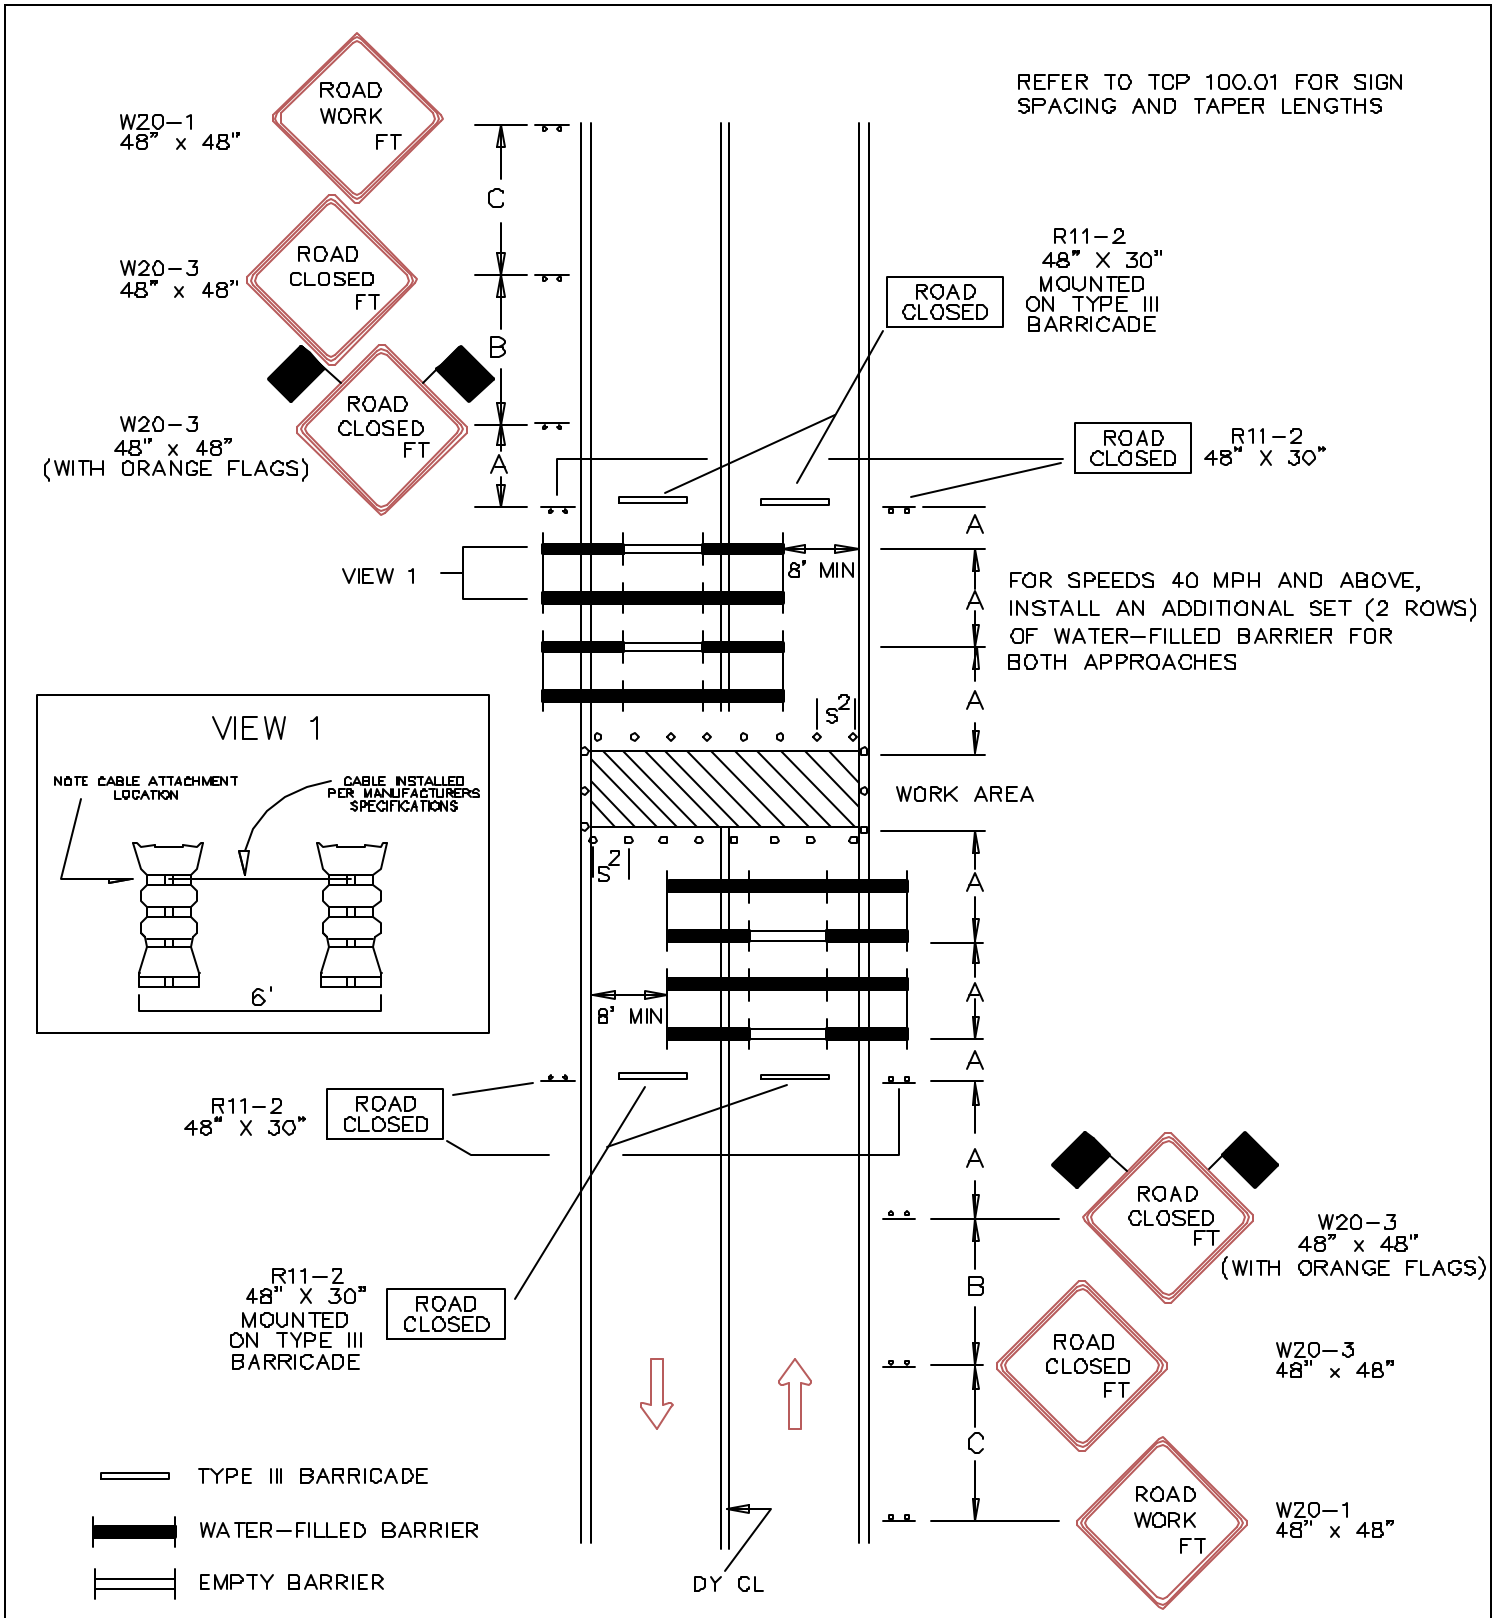

REVISION BY	DATE	APPROVED

DATE 01/01/01	TRAFFIC OPERATIONS SECTION MONTGOMERY COUNTY, MARYLAND
DES. BY MCDPWT	ROAD CLOSURE NON – INTERSECTION
DRAWN BY TCLE	APPROVED
SCALE NTS	CHIEF, TRAFFIC OPERATIONS SECTION
	STANDARD TCP-110.01 ___ OF ___ SHEETS