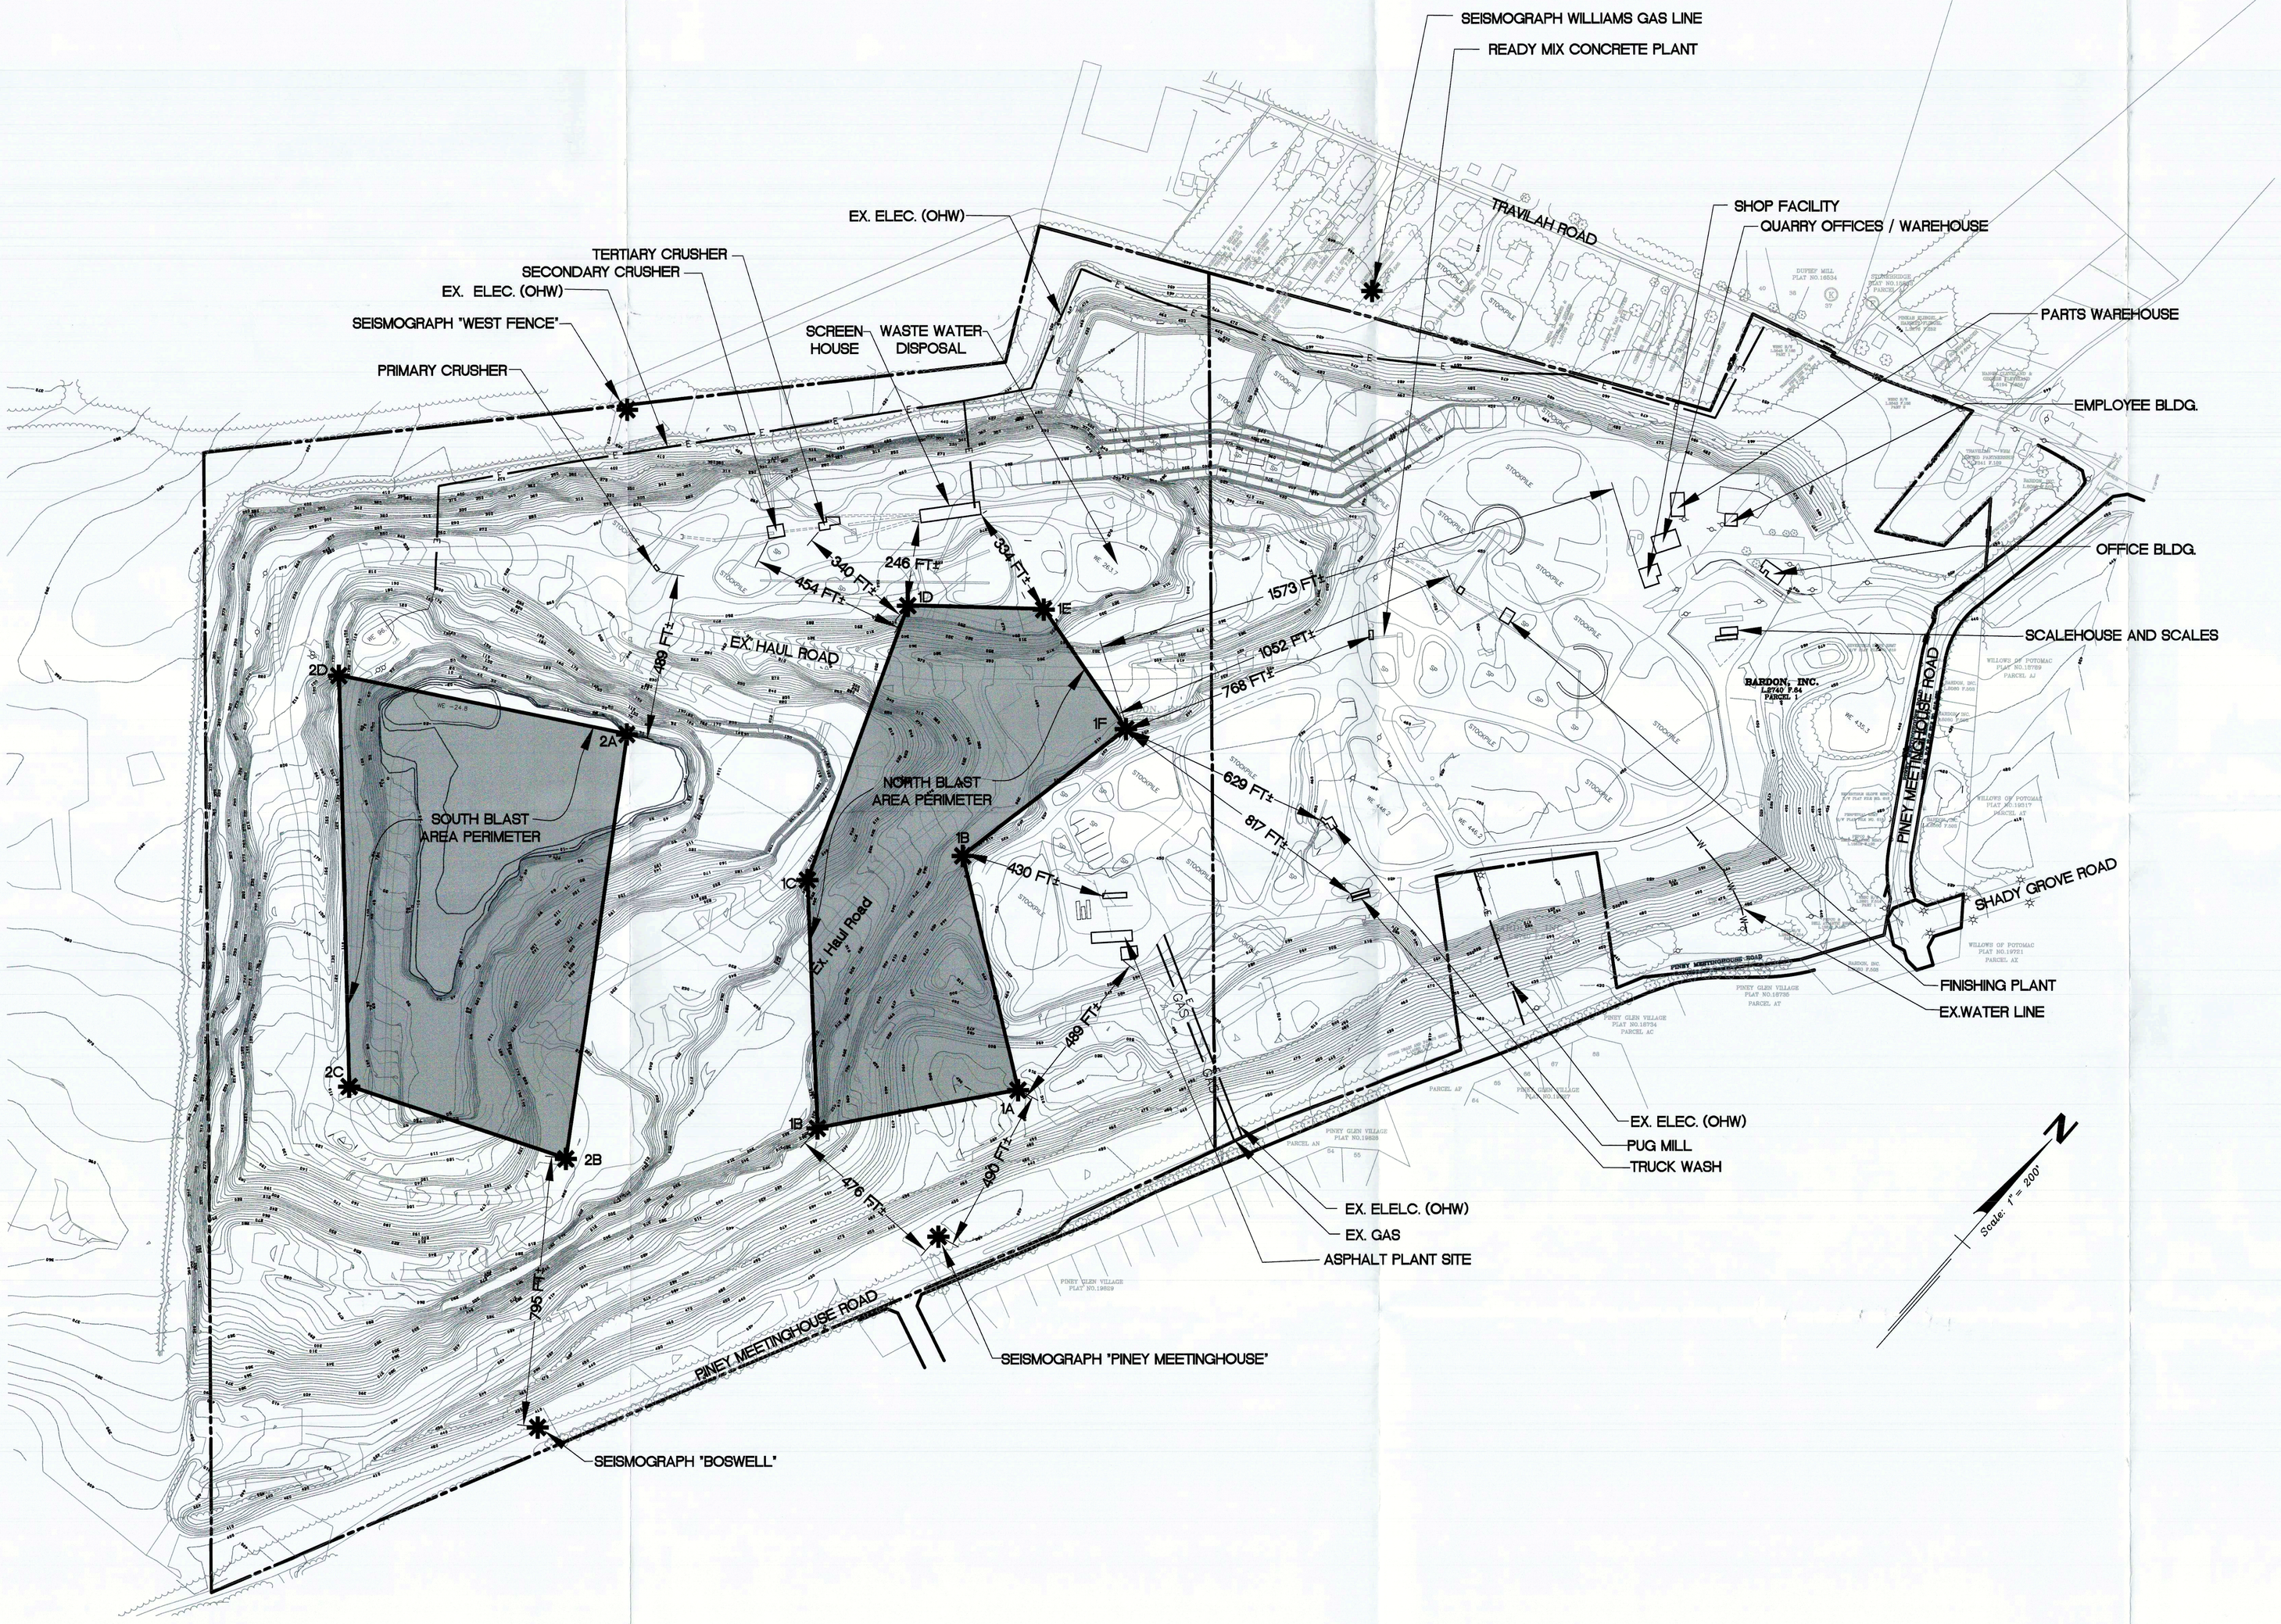

VICINITY MAP

SCALE: 1"=2000'

LEGEND	
●	PROPERTY MARKER FOUND
—⊖—⊖—	GUARDRAIL
	TREE WITH FENCE-WIRE
—o	SIGN
	UTILITY POLE
⊡	STONE PROPERTY MARKER FOUND
○	WOOD OR METAL POST
—x—x—	FENCE LINE
—E—	EXISTING ELEC. (OHS)
—W—	EXISTING WATER LINE

NOTES:

1. BUILDINGS, STREAMS, ROADS AND DRIVEWAYS SHOWN HEREON WERE TAKEN FROM AERIAL TOPOGRAPHY ACQUIRED FROM WINGS AERIAL MAPPING. DATE OF PHOTOGRAPHY, MARCH 26, 2001.

2. PROPERTY MONUMENTATION WAS FOUND OR SET IN CONNECTION WITH PREVIOUS SURVEYS OF ADJOINING PROPERTIES.

3. ALL PROPERTY MONUMENTATION FOUND WAS HELD UNLESS OTHERWISE SHOWN HEREON.

4. THIS SURVEY IS IN THE MARYLAND STATE PLANE COORDINATE SYSTEM, NAD 83/91, BASED ON GPS OBSERVATIONS UTILIZING WSSC STATIONS:
#19299; N 563,608.492 E 1,227,838.768
#16601; N 547,736.956 E 1,233,907.175

5. THE PROPERTY OWNER HAS REPORTED THE THE FOLLOWING EASEMENTS OR RIGHTS OF WAY WHICH MAY AFFECT THE PROPERTY:

RIGHTS OF WAY GRANTED TO CHESAPEAKE AND POTOMAC TELEPHONE COMPANY RECORDED IN LIBER 512 AT FOLIO 450; THIS RIGHT OF WAY DOES NOT AFFECT THE PROPERTY.

RIGHTS OF WAY GRANTED TO POTOMAC EDISON COMPANY RECORDED IN LIBER 544 AT FOLIO 476; LIBER 690 AT FOLIO 251 AND LIBER 1282 AT FOLIO 492; THESE RIGHTS OF WAY ARE FOR POLE LINES AND CANNOT BE SPECIFICALLY LOCATED DUE TO THE LACK OF AN EXACT DESCRIPTION. THE LOCATION OF UTILITY POLES IS SHOWN ON THE SURVEY.

RECEIVED
DEC 13 2017
Environmental Protection

REVISION	DATE	REVISION	DATE	REVISION	DATE

PREPARED FOR:

AGGREGATE INDUSTRIES
6401 GOLDEN TRIANGLE DRIVE
SUITE 400
GREENBELT, MARYLAND 20770
301-982-1400
ATTN: MR. RICHARD FREEDMAN

Travilah Quarry
Blasting Area Plan

RODGERS CONSULTING
Enhancing the value of land assets

Rodgers Consulting, Inc.
19847 Century Blvd., Suite 200
Germantown, MD 20874
301.948.4700
301.948.6256 (fax)
301.253.6609
www.rodgers.com

	BY	DATE
BASE DATA	CADD	Aug. 2017
DESIGNED	TPQ	Aug. 2017
DRAWN	AEW	Aug. 2017
REVIEWED	RDF	Aug. 2017

RODGERS CONTACT:

RELEASE FOR

BY_____ DATE ____

PROPERTY OF
BARDON, INC.
LIBER 2740 FOLIO 64

DARNESTOWN (6TH) ELECTION DISTRICT
MONTGOMERY COUNTY, MARYLAND

SCALE: 1" = 200'
JOB No. 465-C6
DATE: Aug. 2017
SHEET No. 1 OF 1

N:\MD-Montgomery\Travilah Quarry\autocad\Plot Plans\Blasting Area Plan\Blasting Area Plan.dwg Aug 16, 2017, 3:21pm